Appendix B


Architectural plans

ATHENA

(ARCHITECTURAL)





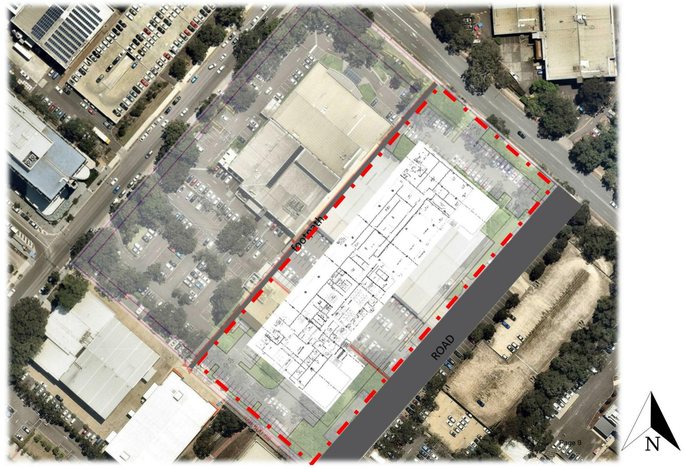


NOTE: Images of building are subject to further detailed design development and shall be considered indicative only.

NOTES

THE CONTRACTOR MUST VERIFY IN FIELD (VIF) ALL DIMENSIONS AND CONDITIONS SHOWN ON THIS DRAWING PRIOR TO CONSTRUCTION.

Key Plan:

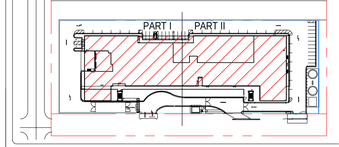

Project Status:
80% Design Development

Project No.:
60628128

REV.	DATE	DESCRIPTION	DRWN	ENGR	CHK	APP'D

ARCHITECT:
AECOM

CIVIL / STRUCTURAL ENGINEER:
AECOM

MEP ENGINEER:
AECOM

AGILE No.:
800-040043-001


PROJECT:
ATHENA

TITLE:
ARCHITECTURAL COVER SHEET

SCALE:

DRAWING NO.:
ATHENA-ACM-XX-XX-DR-A-0000

REV.:
A

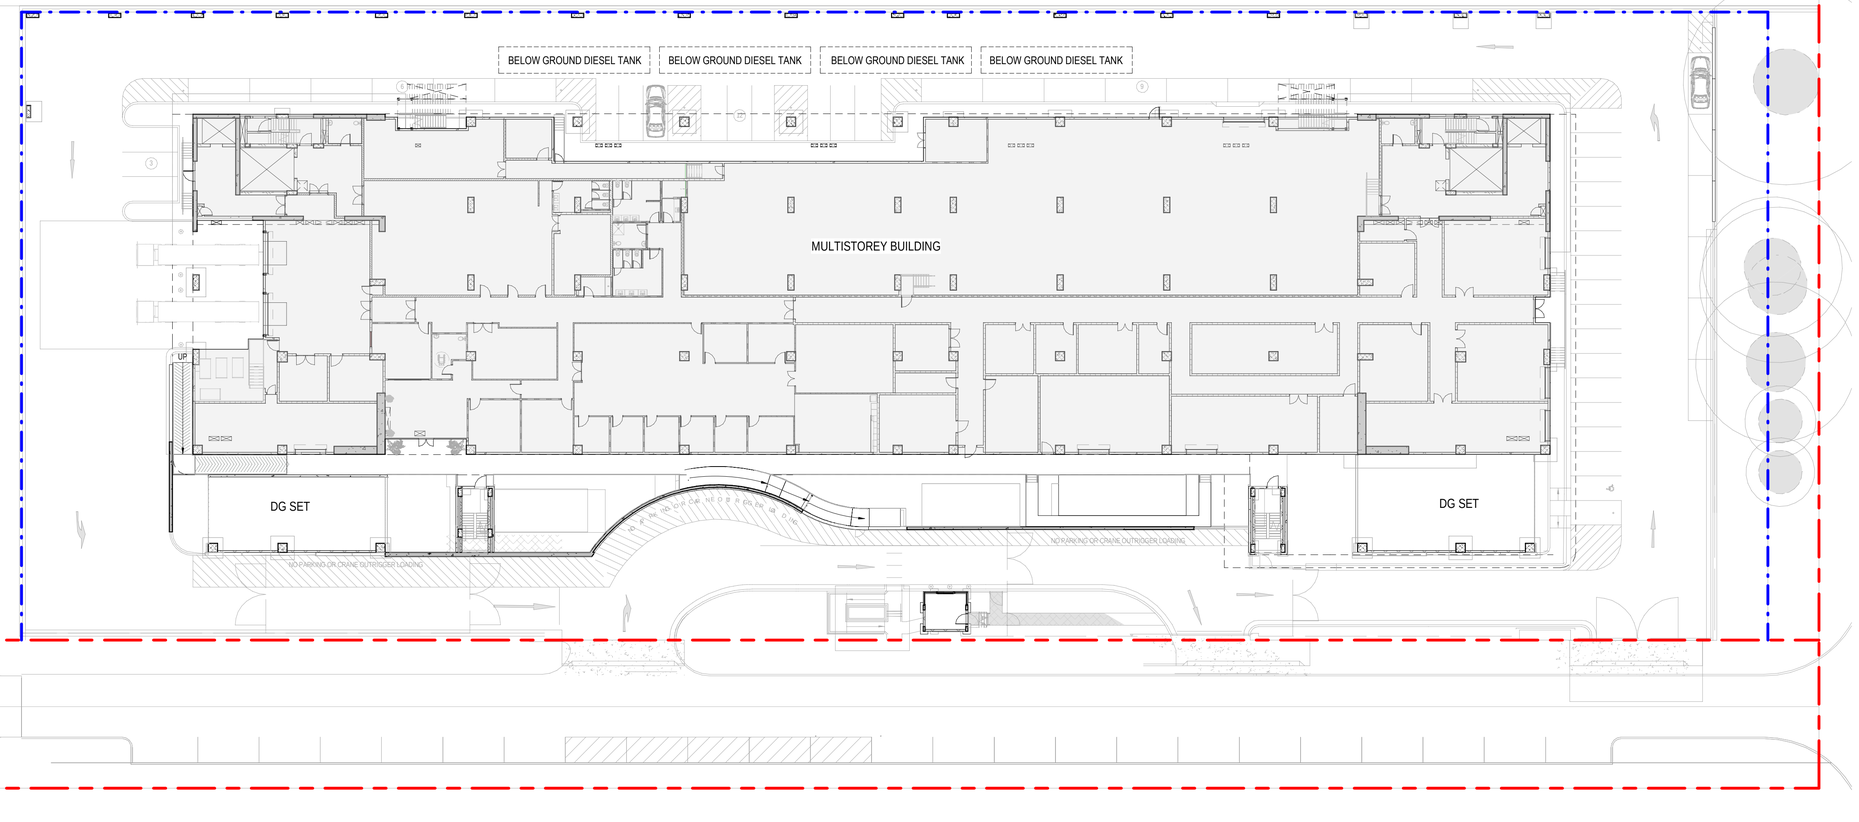

1 SITE PLAN GROUND FLOOR LEVEL

scale1 : 300


DRAWING TO BE READ IN CONJUNCTION WITH CIVIL DRAWINGS

LEGEND	
SYMBOL	DESCRIPTION
	PLOT BOUNDARY
	LEASE LINE
	SLOPE

NOTES

THE CONTRACTOR MUST VERIFY IN FIELD (VIF) ALL DIMENSIONS AND CONDITIONS SHOWN ON THIS DRAWING PRIOR TO CONSTRUCTION.

Key Plan:

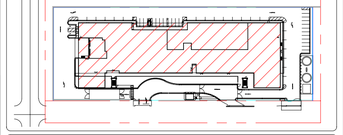

Project Status: 80% Design Development

Project No.: 60628128

REV.	DATE	DESCRIPTION	DRWN	ENGR	CHK	APP'D

ARCHITECT: AECOM

CIVIL / STRUCTURAL ENGINEER: AECOM


MEP ENGINEER: AECOM

AGILE No.: 800-040043-001

PROJECT: ATHENA

TITLE: SITE PLAN GROUND LEVEL

SCALE:	DRAWING NO.:	REV.:
As indicated	ATHENA-ACM-XX-00-DR-A -0010	A

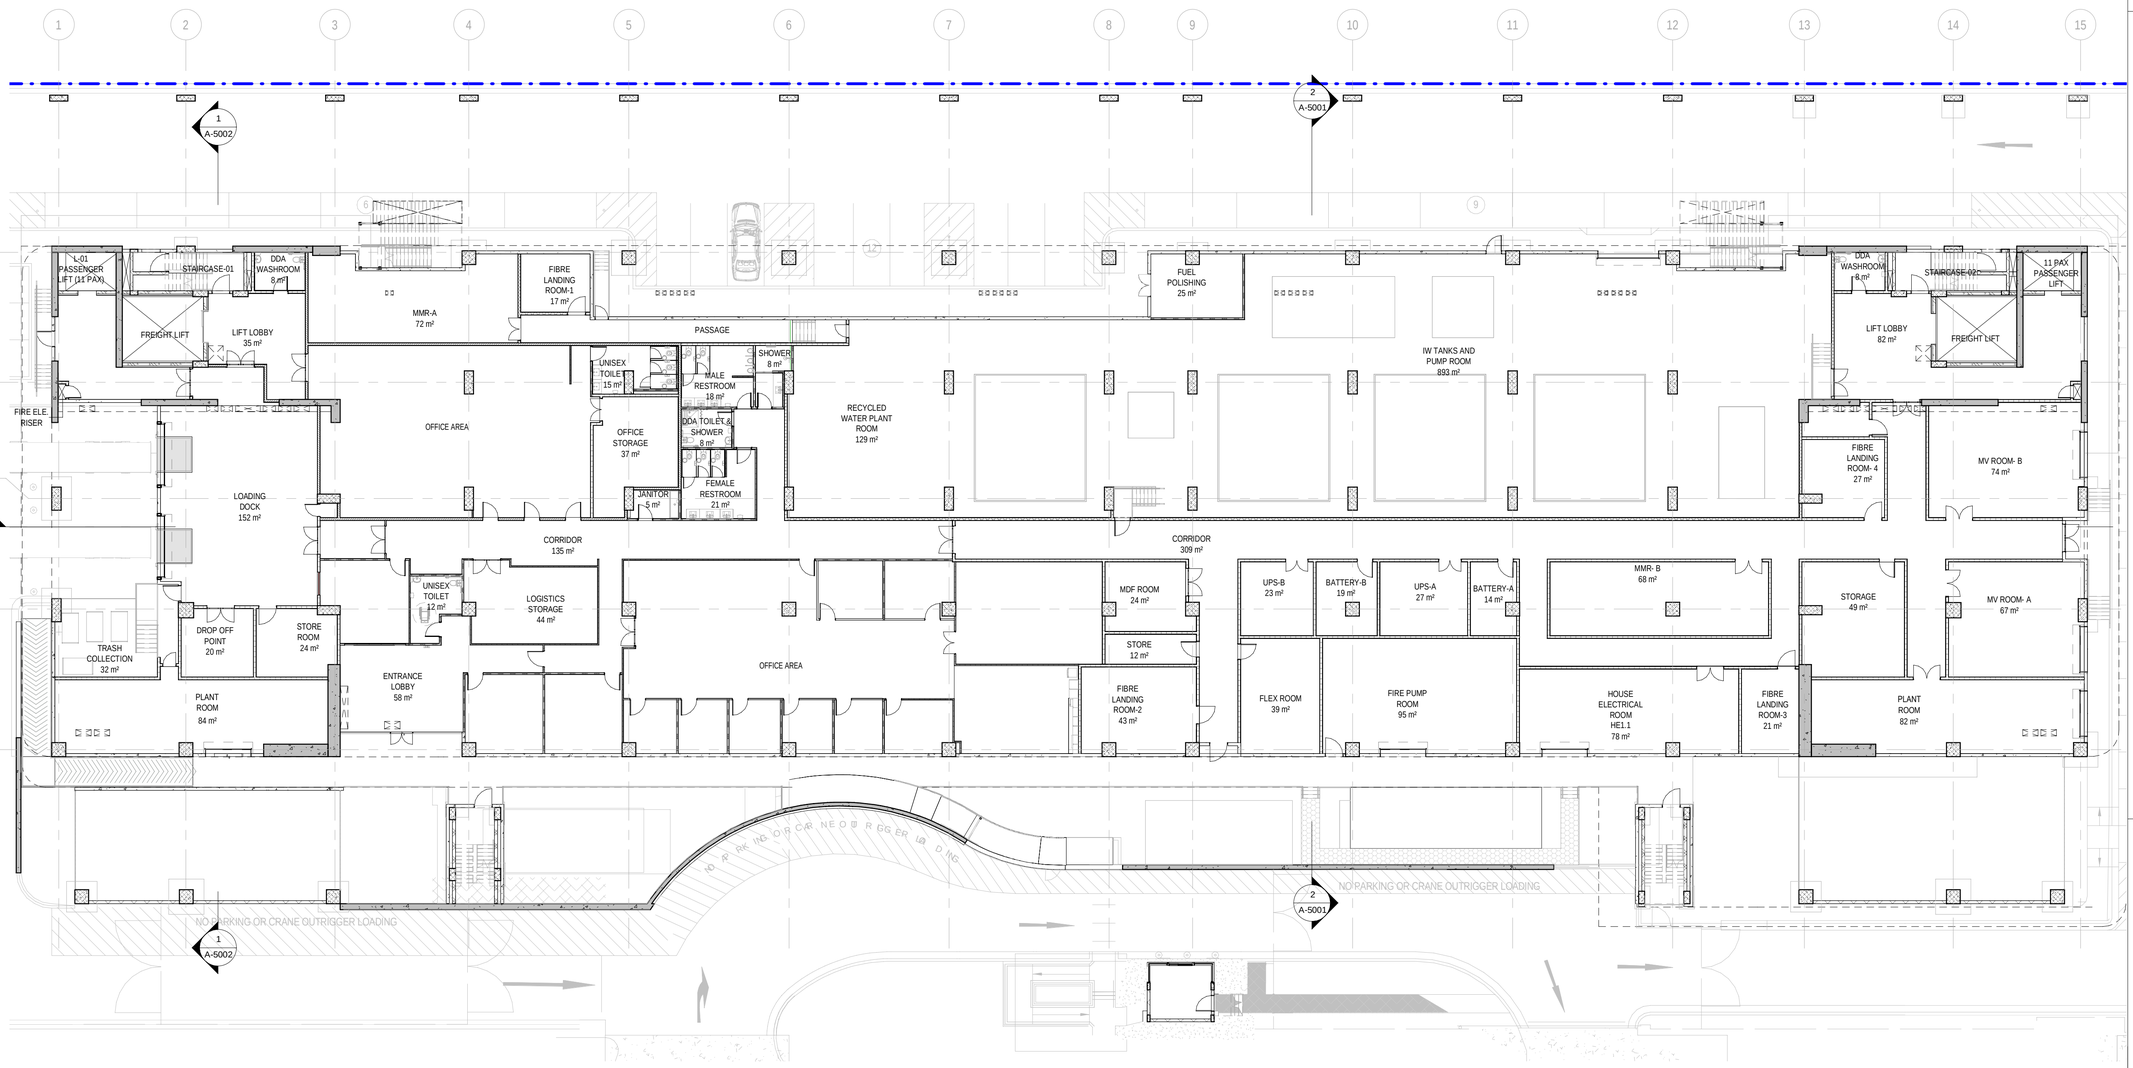


1 GROUND FLOOR GA PLAN- OVERALL

scale 1 : 200

NOTES

THE CONTRACTOR MUST VERIFY IN FIELD (VIF) ALL DIMENSIONS AND CONDITIONS SHOWN ON THIS DRAWING PRIOR TO CONSTRUCTION.

Key Plan:

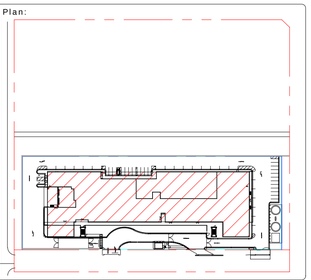

Project Status: 80% Design Development

Project No.: 60628128

REV.	DATE	DESCRIPTION	DRWN	ENGR	CHK	APP'D

ARCHITECT: AECOM

CIVIL / STRUCTURAL ENGINEER: AECOM


MEP ENGINEER: AECOM

AGILE No.: 800-040043-001

PROJECT: ATHENA

TITLE: GROUND FLOOR GA PLAN-OVERALL

SCALE:	DRAWING NO.:	REV.:
1 : 200	ATHENA-ACM-XX-00-DR-A- 2000	B

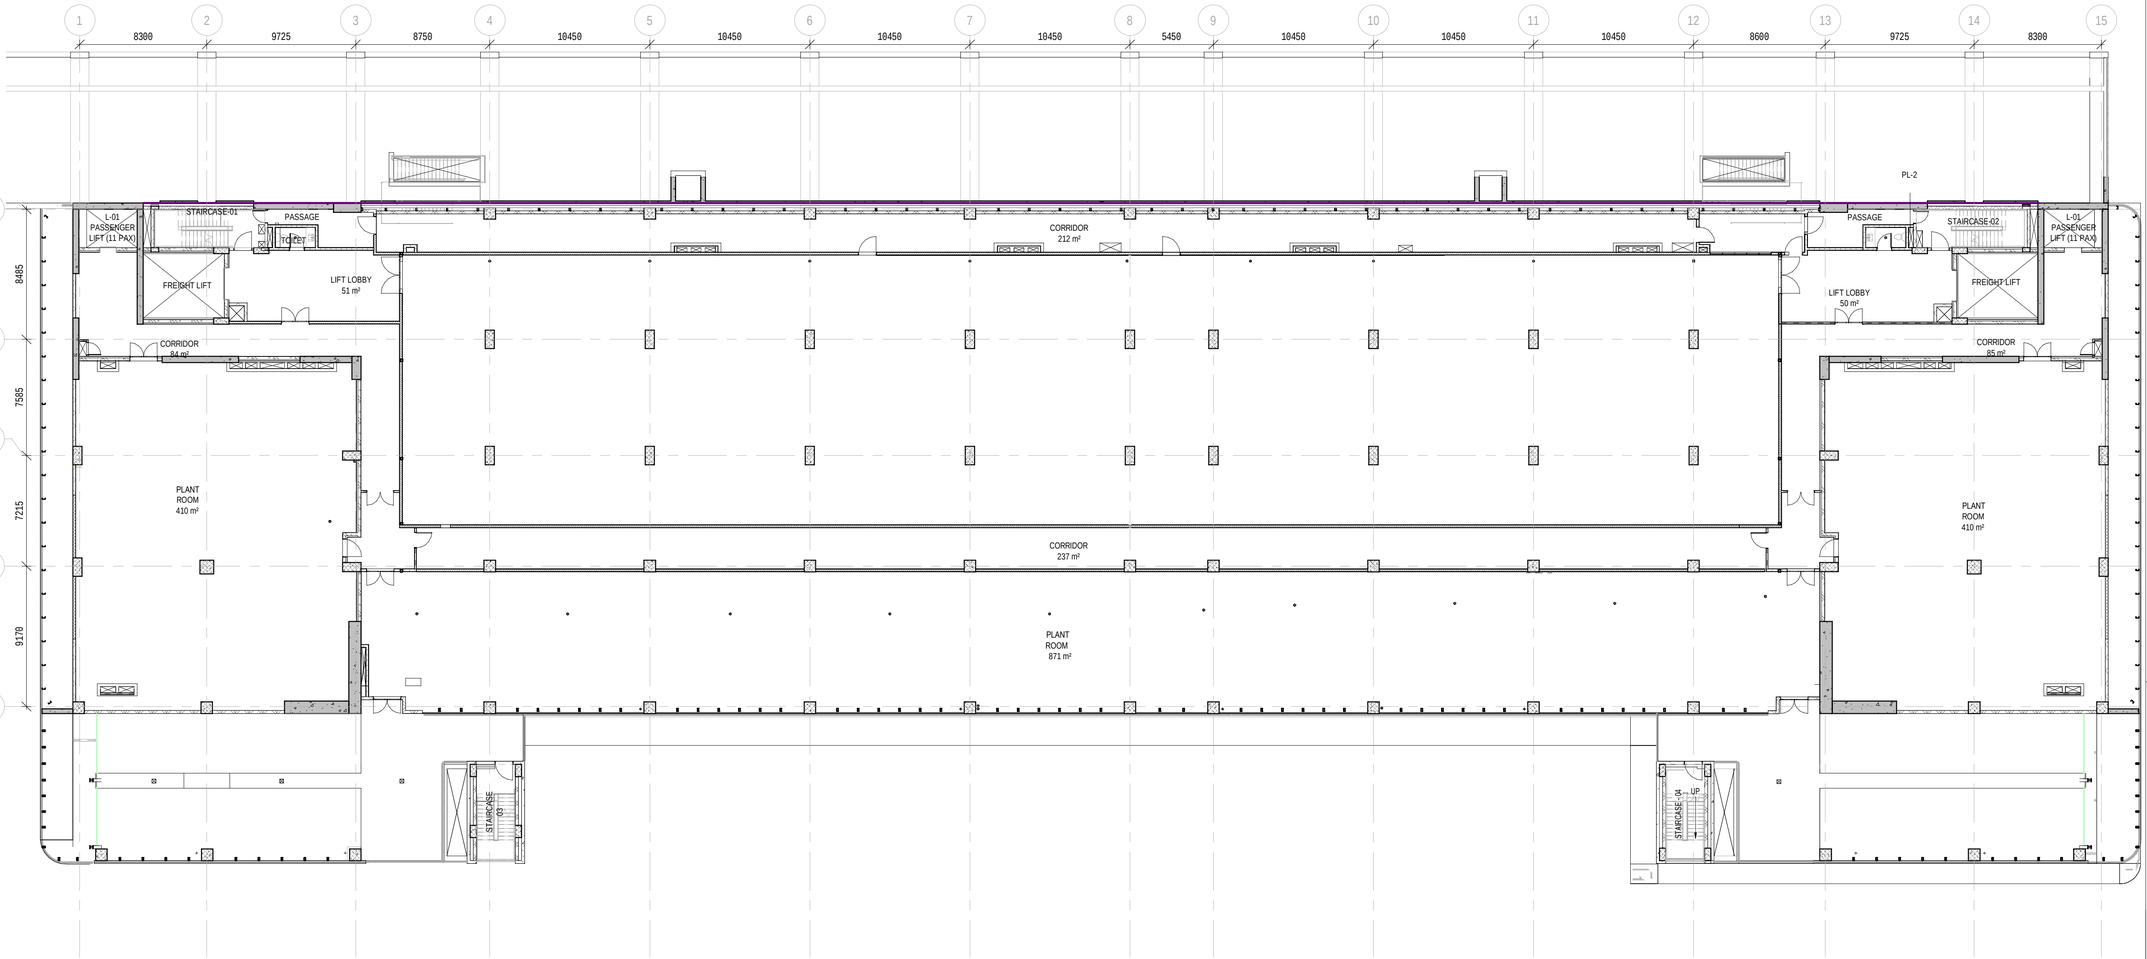


1 LEVEL**S** 1**-** **4** OVERALL LAYOUT BBCS

scale 1 : 200

NOTES

THE CONTRACTOR MUST VERIFY IN FIELD (VIF) ALL DIMENSIONS AND CONDITIONS SHOWN ON THIS DRAWING PRIOR TO CONSTRUCTION.

Key Plan:

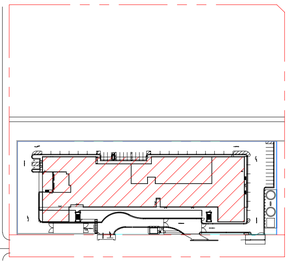

Project Status:
80% Design Development

Project No.:
60628128

REV.	DATE	DESCRIPTION	DRWN	ENGR	CHK	APP'D

ARCHITECT:
AECOM

CIVIL / STRUCTURAL ENGINEER:
AECOM


MEP ENGINEER:
AECOM

AGILE No.:
800-040043-001

PROJECT:
ATHENA


TITLE:
LEVELS 1- 4 OVERALL LAYOUT

SCALE:	DRAWING NO.:	REV.:
1 : 200	ATHENA-ACM-XX-01-DR-A- 2001	A

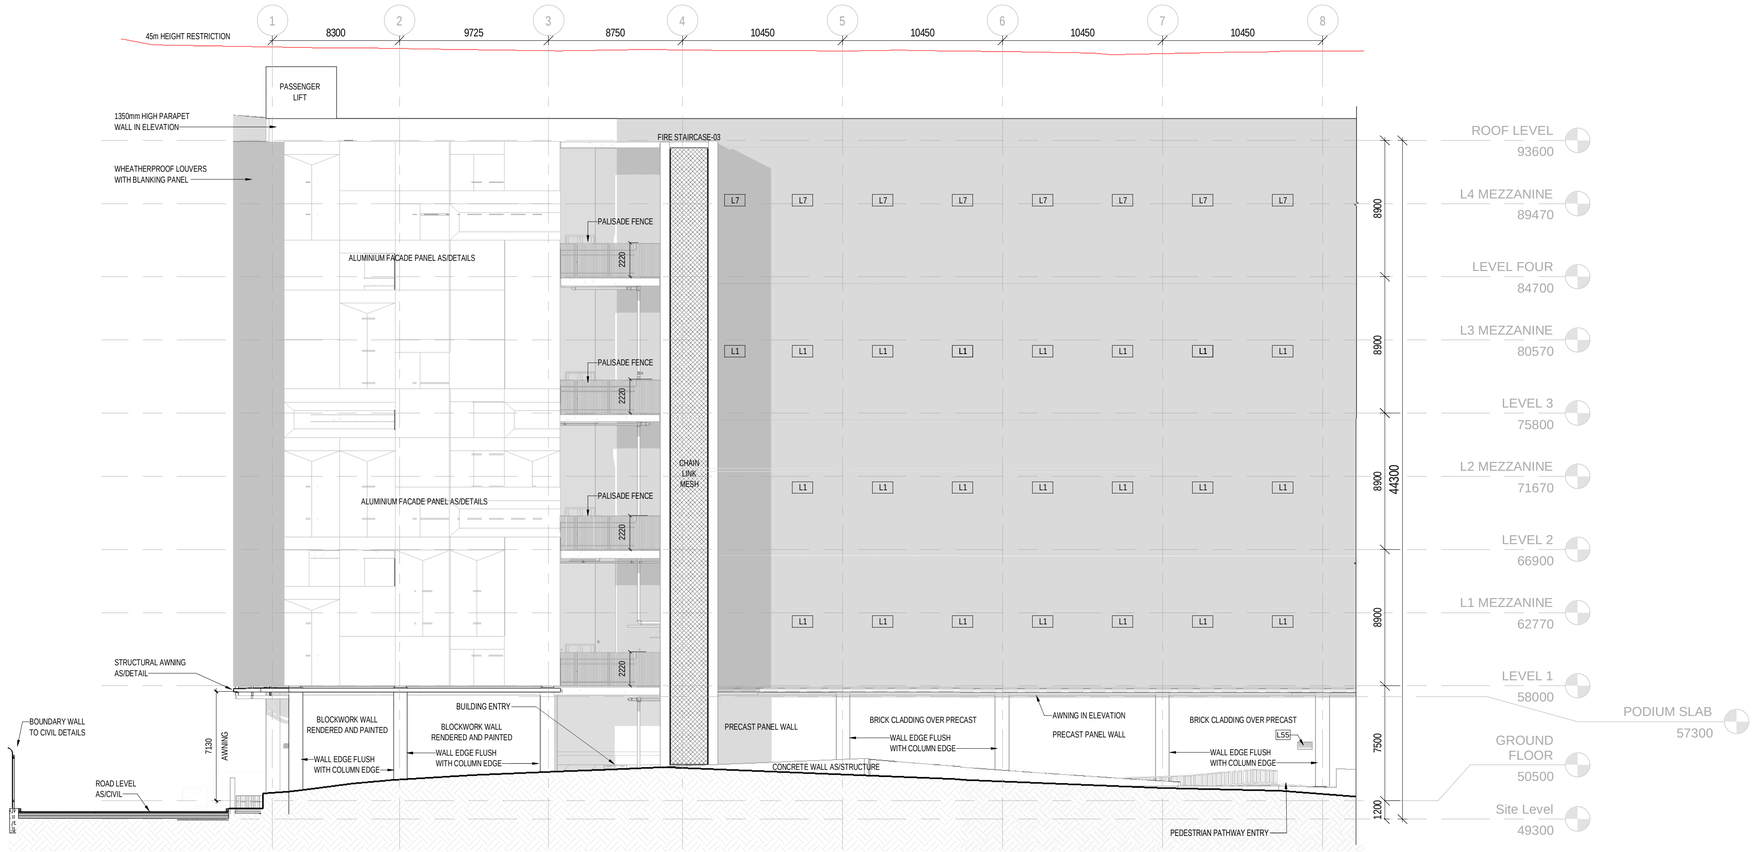

1 SOUTH SIDE ELEVATION - PART I

scale 1 : 200

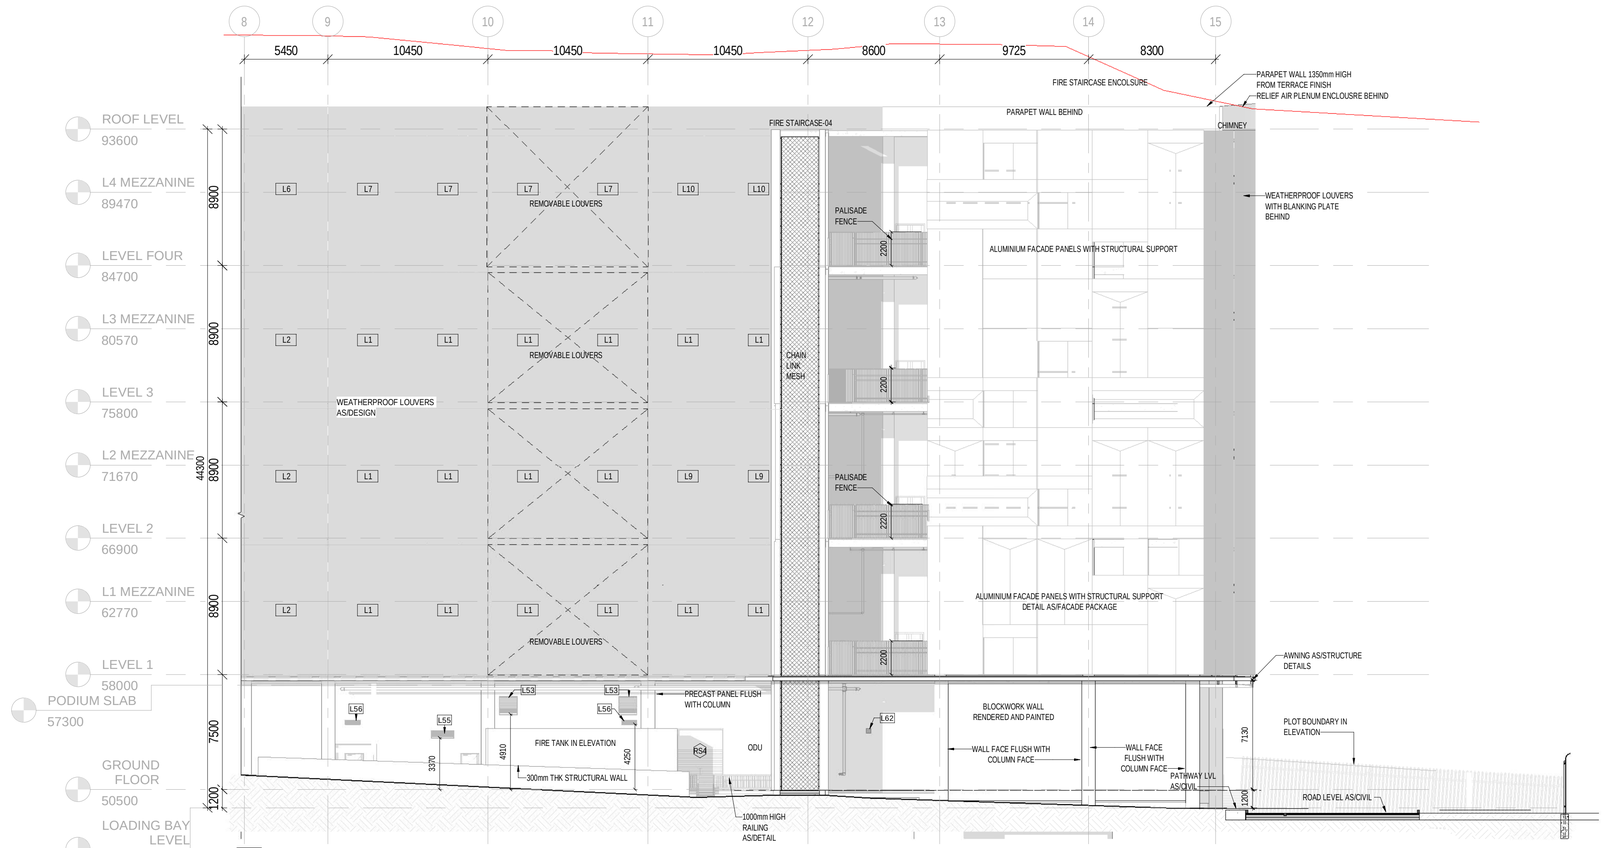

2 SOUTH SIDE ELEVATION - PART II


scale 1 : 200

NOTES

THE CONTRACTOR MUST VERIFY IN FIELD (VIF) ALL DIMENSIONS AND CONDITIONS SHOWN ON THIS DRAWING PRIOR TO CONSTRUCTION.

THE RLS AND THE GROUND LINE ARE ARE TO BE READ IN CONJUNCTION WITH CIVIL AND STRUCTURAL DOCUMENTS.

Key Plan:

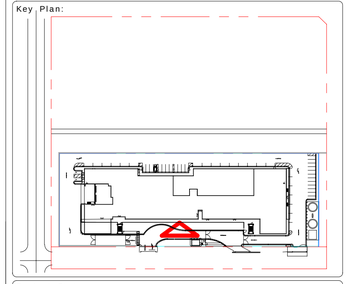

Project Status: 80% Design Development

Project No.: 60628128

REV.	DATE	DESCRIPTION	DRWN	ENGR	CHK	APP'D

ARCHITECT: AECOM

CIVIL / STRUCTURAL ENGINEER: AECOM


MEP ENGINEER: AECOM

AGILE No.: 800-040043-001

PROJECT: ATHENA

TITLE: BUILDING ELEVATIONS- SOUTH SIDE

SCALE:	DRAWING NO.:	REV.:
1 : 200	ATHENA-ACM-XX-XX-DR-A- 4000	A

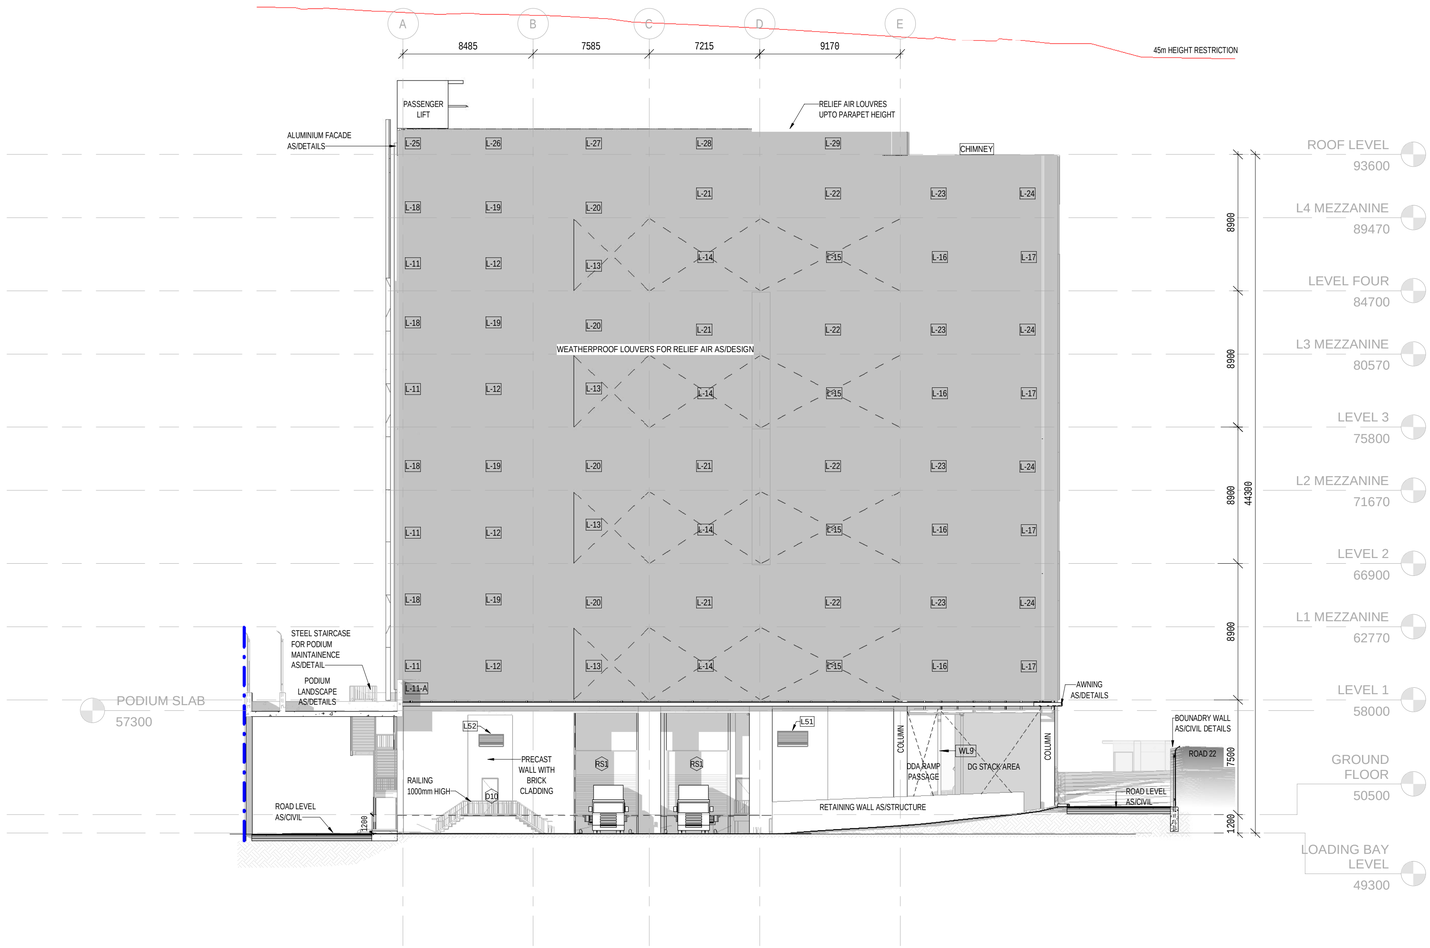


1 WEST SIDE ELEVATION
scale 1 : 200

NOTES

THE CONTRACTOR MUST VERIFY IN FIELD (VIF) ALL DIMENSIONS AND CONDITIONS SHOWN ON THIS DRAWING PRIOR TO CONSTRUCTION.

Key Plan:

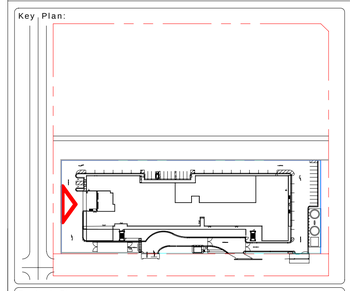

Project Status: 80% Design Development

Project No.: 60628128

REV.	DATE	DESCRIPTION	DRWN	ENGR	CHK	APP'D

ARCHITECT: AECOM

CIVIL / STRUCTURAL ENGINEER: AECOM


MEP ENGINEER: AECOM

AGILE No.: 800-040043-001

PROJECT: ATHENA

TITLE: BUILDING ELEVATIONS- WEST SIDE

SCALE:	DRAWING NO.:	REV.:
1 : 200	ATHENA-ACM-XX-XX-DR-A- 4001	A

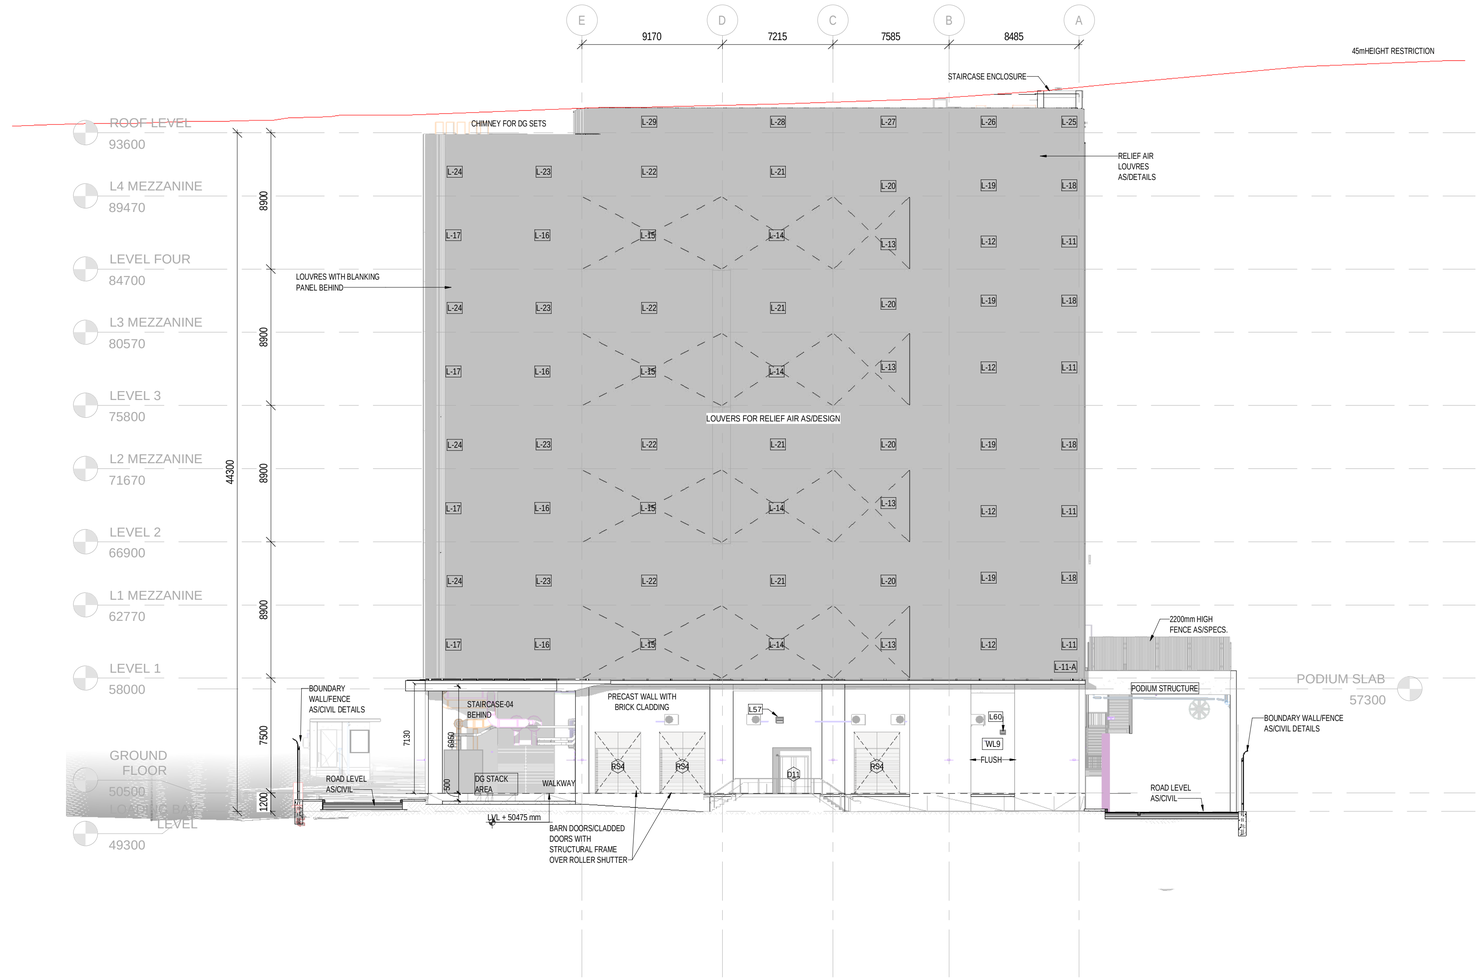


1 EAST SIDE ELEVATION

NOTES

THE CONTRACTOR MUST VERIFY IN FIELD (VIF) ALL DIMENSIONS AND CONDITIONS SHOWN ON THIS DRAWING PRIOR TO CONSTRUCTION.

Key Plan:

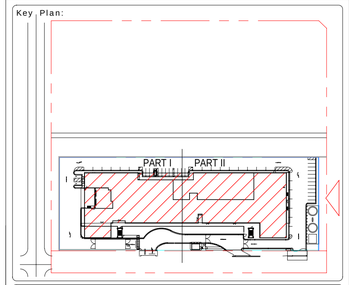

Project Status:
100% Construction Document

Project No.:
60628128

REV.	DATE	DESCRIPTION	DRWN	ENGR	CHK	APP'D

ARCHITECT:
AECOM

CIVIL / STRUCTURAL ENGINEER:
AECOM

MEP ENGINEER:
AECOM

AGILE No.:
800-040043-001


PROJECT:
ATHENA

TITLE:
ELEVATIONS - SHEET 4

SCALE:
1 : 200


DRAWING NO.:
ATHENA-ACM-XX-XX-DR-A-4003

REV.:

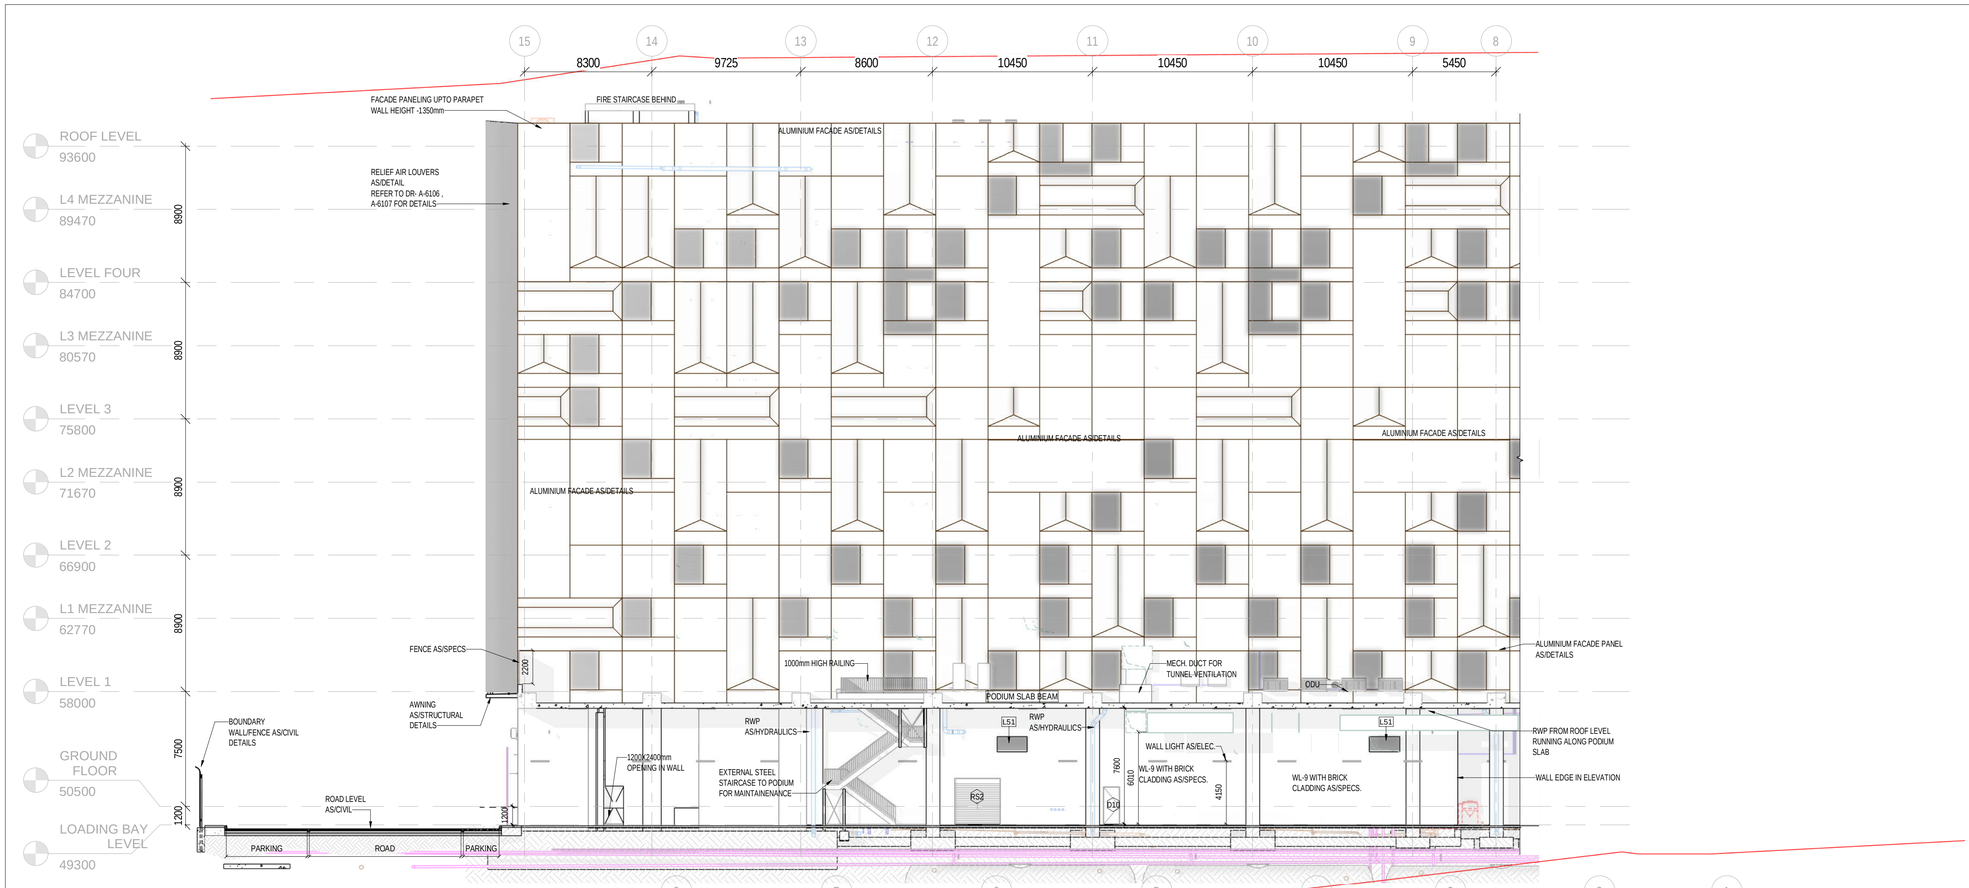

1 NORTH SIDE ELEVATION PART I

scale 1 : 200

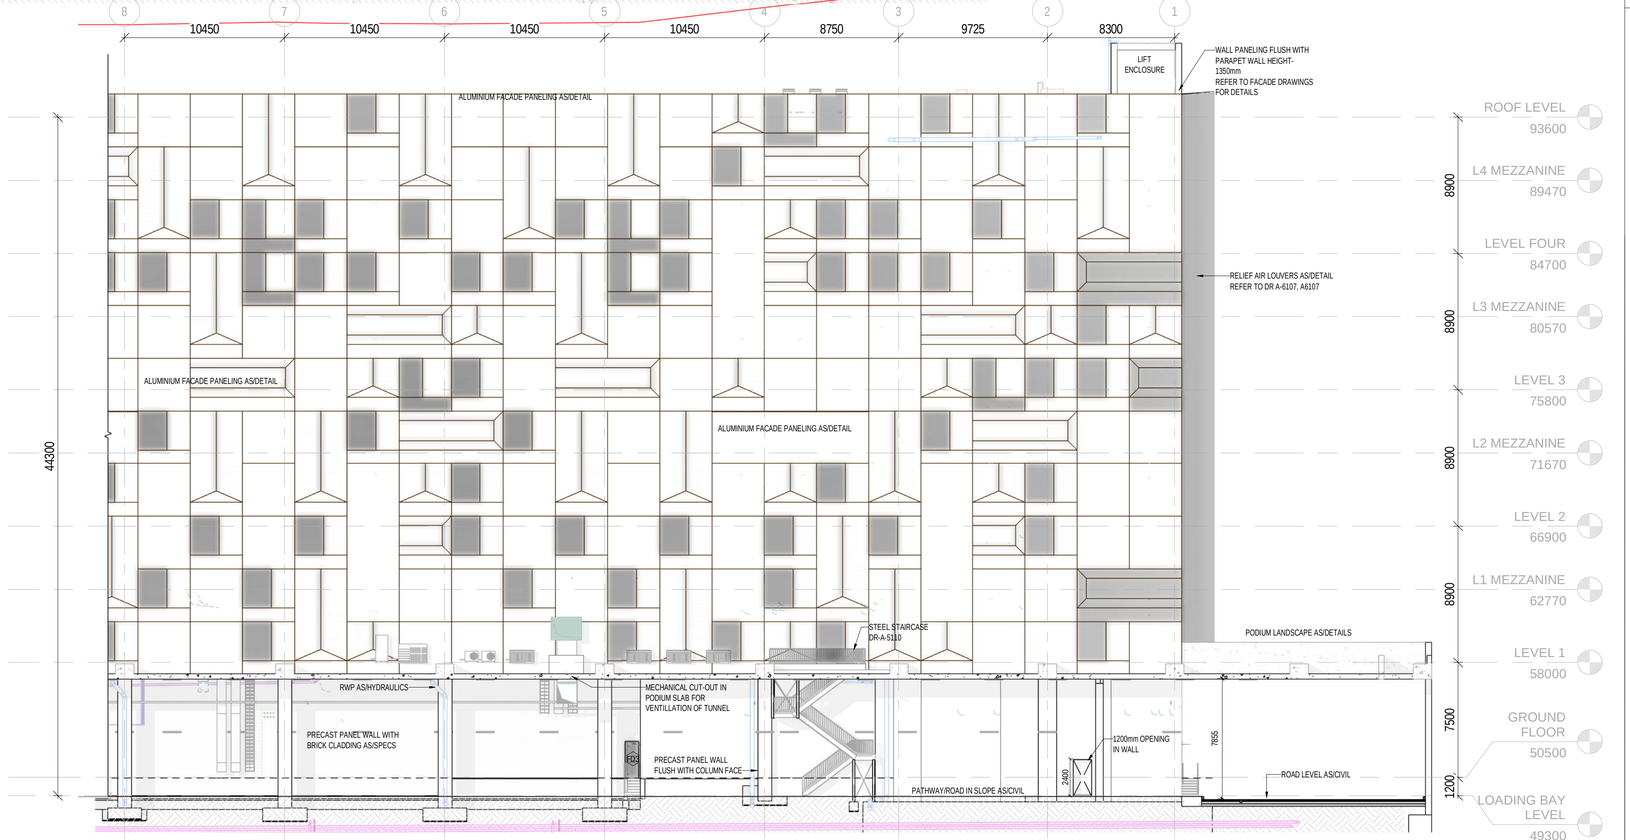


2 NORTH SIDE ELEVATION PART II

scale 1 : 200

NOTES

THE CONTRACTOR MUST VERIFY IN FIELD (VIF) ALL DIMENSIONS AND CONDITIONS SHOWN ON THIS DRAWING PRIOR TO CONSTRUCTION.

Key Plan:

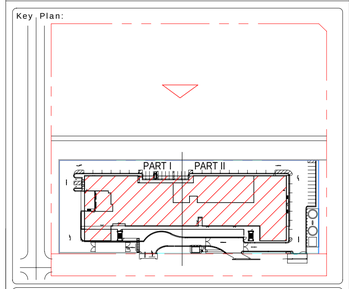

Project Status:
100% Construction Document

Project No.:
60628128

REV.	DATE	DESCRIPTION	DRWN	ENGR	CHK	APP'D

ARCHITECT:
AECOM

CIVIL / STRUCTURAL ENGINEER:
AECOM

MEP ENGINEER:
AECOM

AGILE No.:
800-040043-001

PROJECT:
ATHENA

TITLE:
ELEVATIONS - SHEET 3

SCALE:	DRAWING NO.:	REV.:
1 : 200	ATHENA-ACM-XX-XX-DR-A-4002	