STAGE 1

Ground Floor

114 car spots lost

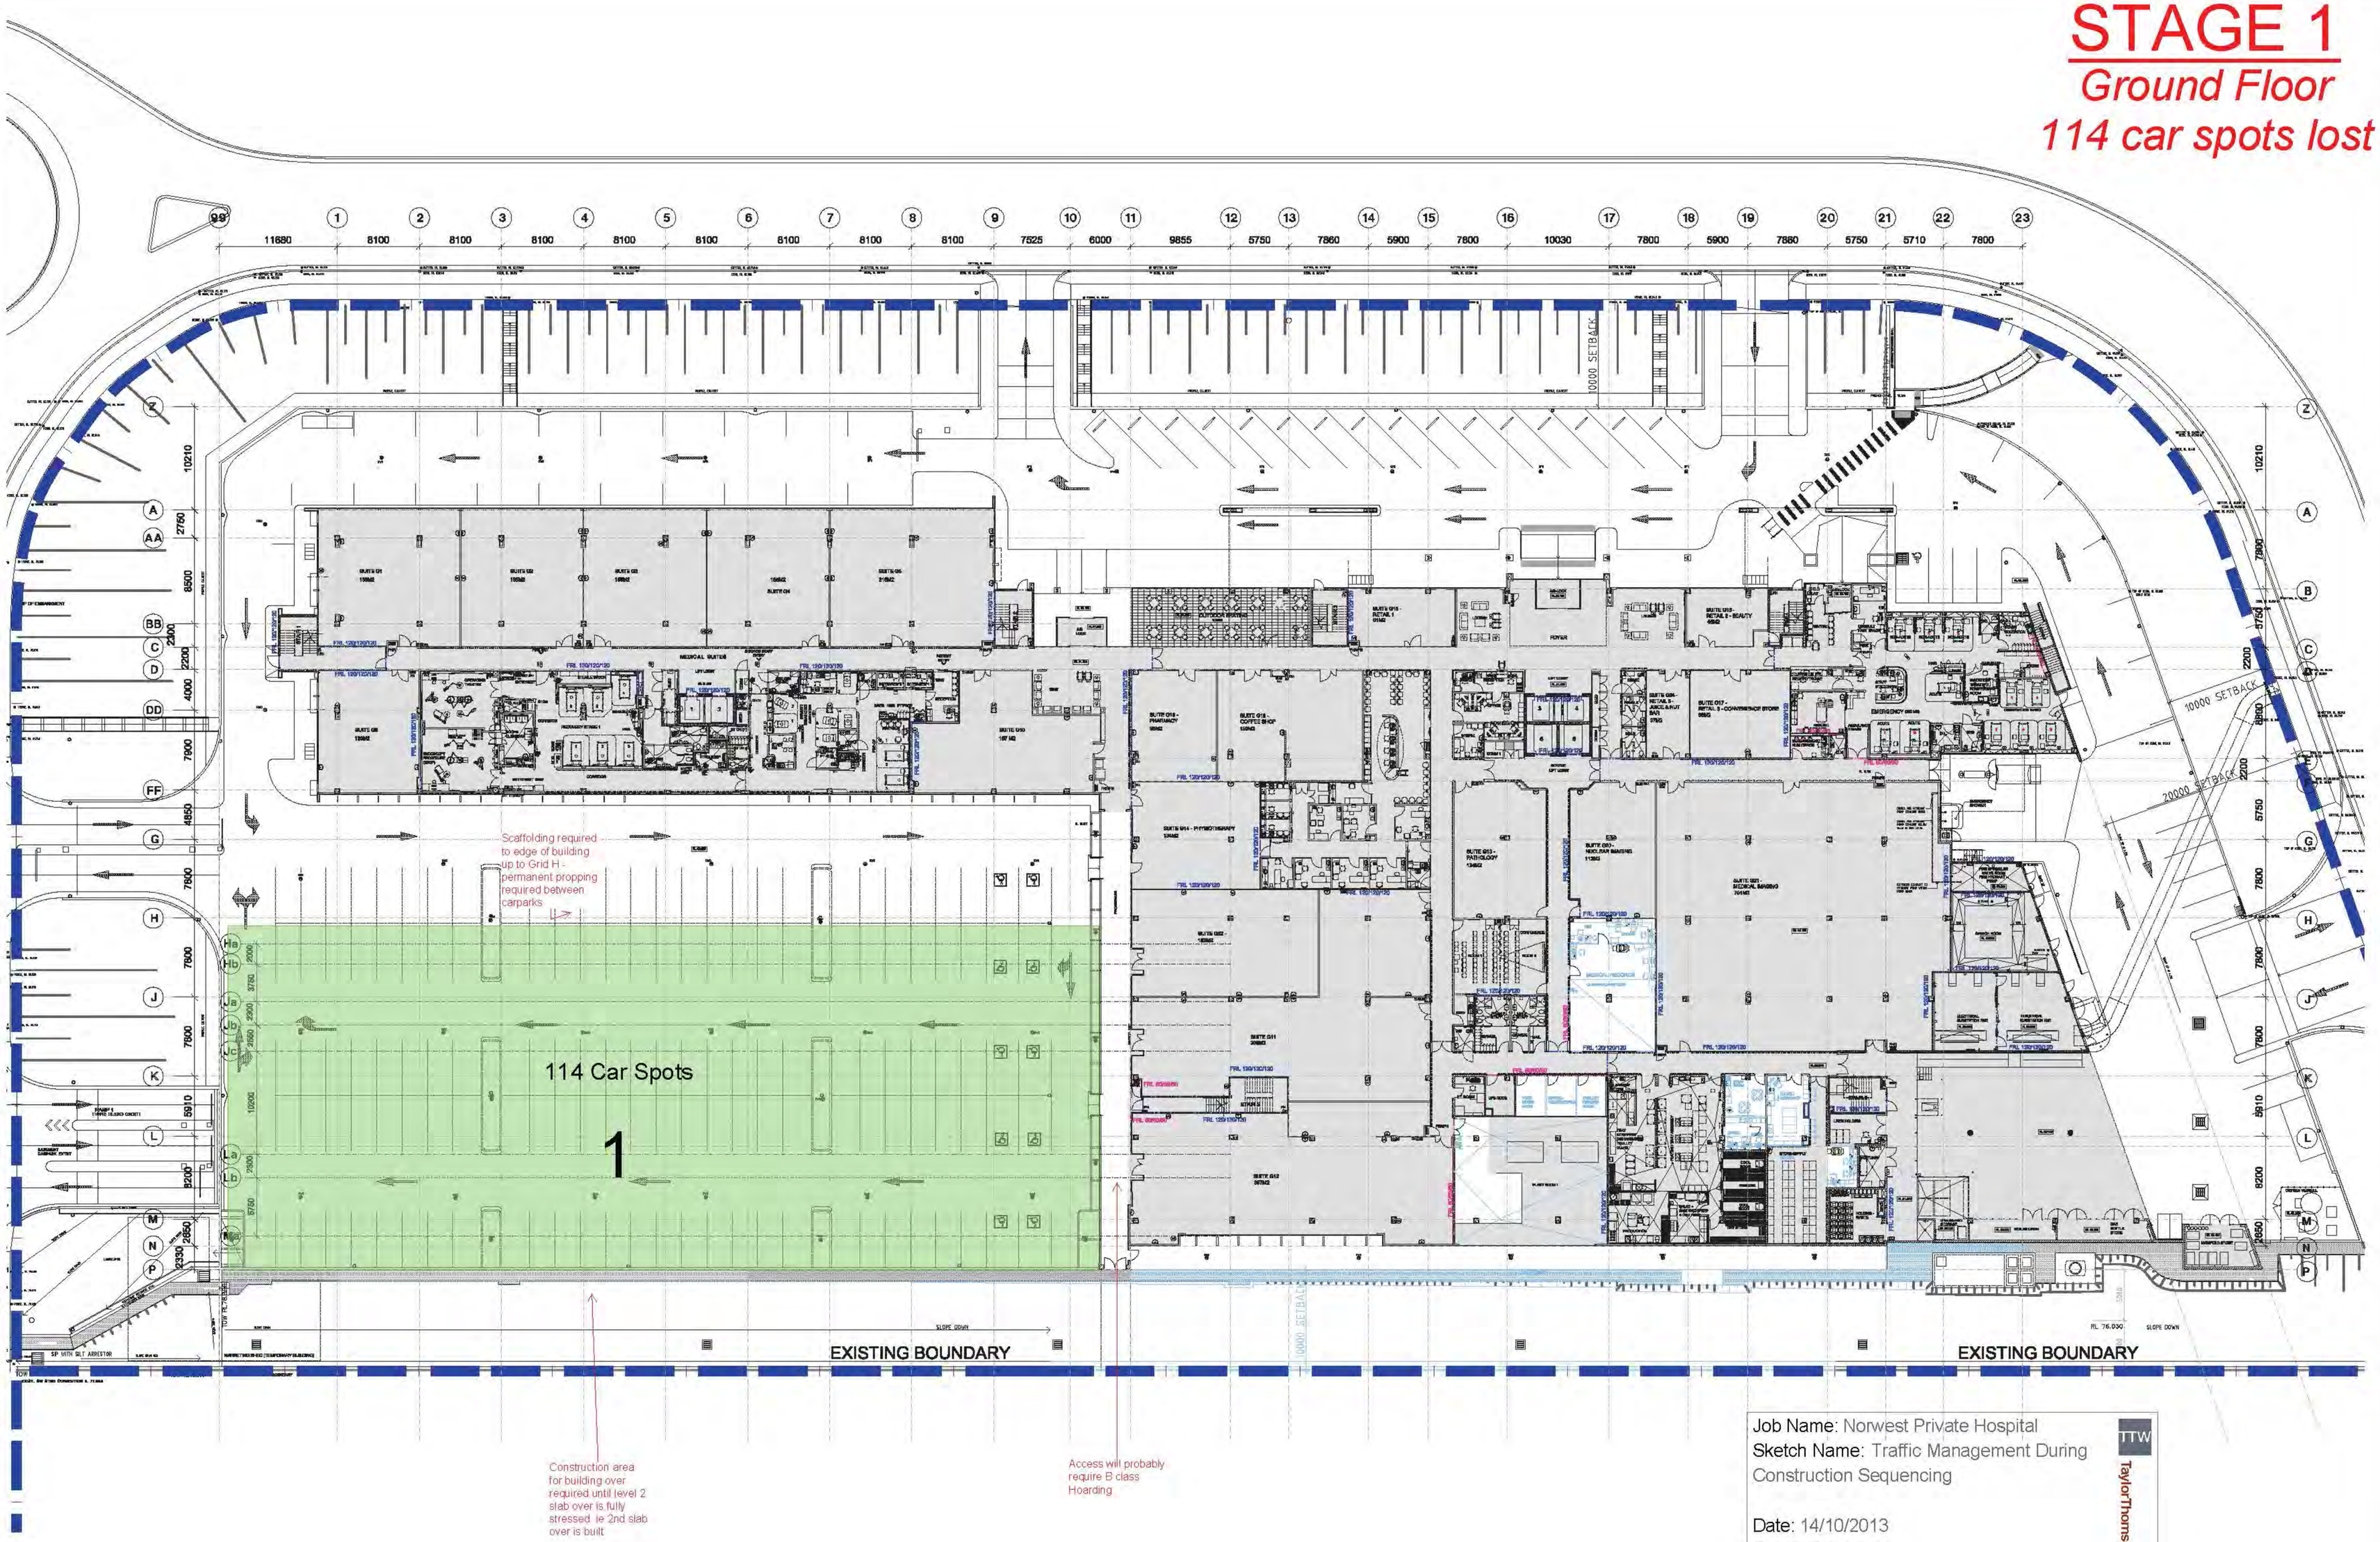

Job Name: Norwest Private Hospital
Sketch Name: Traffic Management During Construction Sequencing

Date: 14/10/2013
By: D. Clements
Job Number: 131528
Sketch Number: SK201

ITW TaylorThomsonWhiting

USE FIGURED DIMENSIONS ONLY. DO NOT SCALE. ALL DIMENSIONS SHALL BE VERIFIED ON SITE AND DISCREPANCIES IMMEDIATELY BROUGHT TO THE ATTENTION OF THE PROJECT MANAGER FOR RESOLUTION

"CLOUDS" & REVISIONS ARE INTENDED AS GUIDES AND DO NOT NECESSARILY DESCRIBE THE FULL EXTENT OF REVISIONS. ASCERTAIN FULL EXTENT BY COMPARISON WITH PREVIOUS VERSION.

QA CHECK

Subject	By	Date	Subject	By	Date	Subject	By	Date
RDS			STRUCT			PROJ. ARCH		
ARCH			SPEC. CONS					
AUT			SERV					

REV	REVISION DESCRIPTION	DATE	BY
1	FIRST ISSUE	09.10.13	HS

AREA A

Project: NORWEST PRIVATE HOSPITAL
Principal: HEALTHSCOPE LIMITED

TRUE NORTH
PROJECT NORTH

Block/ Zone: A, B AND D | Drawn: HS | Checked: AG | Date: 15.09.2013 | Scale/s: 1:250

Drawing Title: NEW WING PROJECT
GROUND LVL EXISTING FLOOR PLAN (OVERALL)

ISSUED FOR INFORMATION

HEALTH PROJECTS INTERNATIONAL
Architects and Health Facility Planners
ACN 096 856 765
Ground Floor, Suite 1, 58 Alfred Street
Milsons Point, NSW 2061
Phn (02) 9460 4198 Fax: (02) 9460 4299

CAD File: NWP12-X-G | Dwg No.: NWP12-X-G | Issue: 1

STAGE 1

Basement Level

47 car spots lost

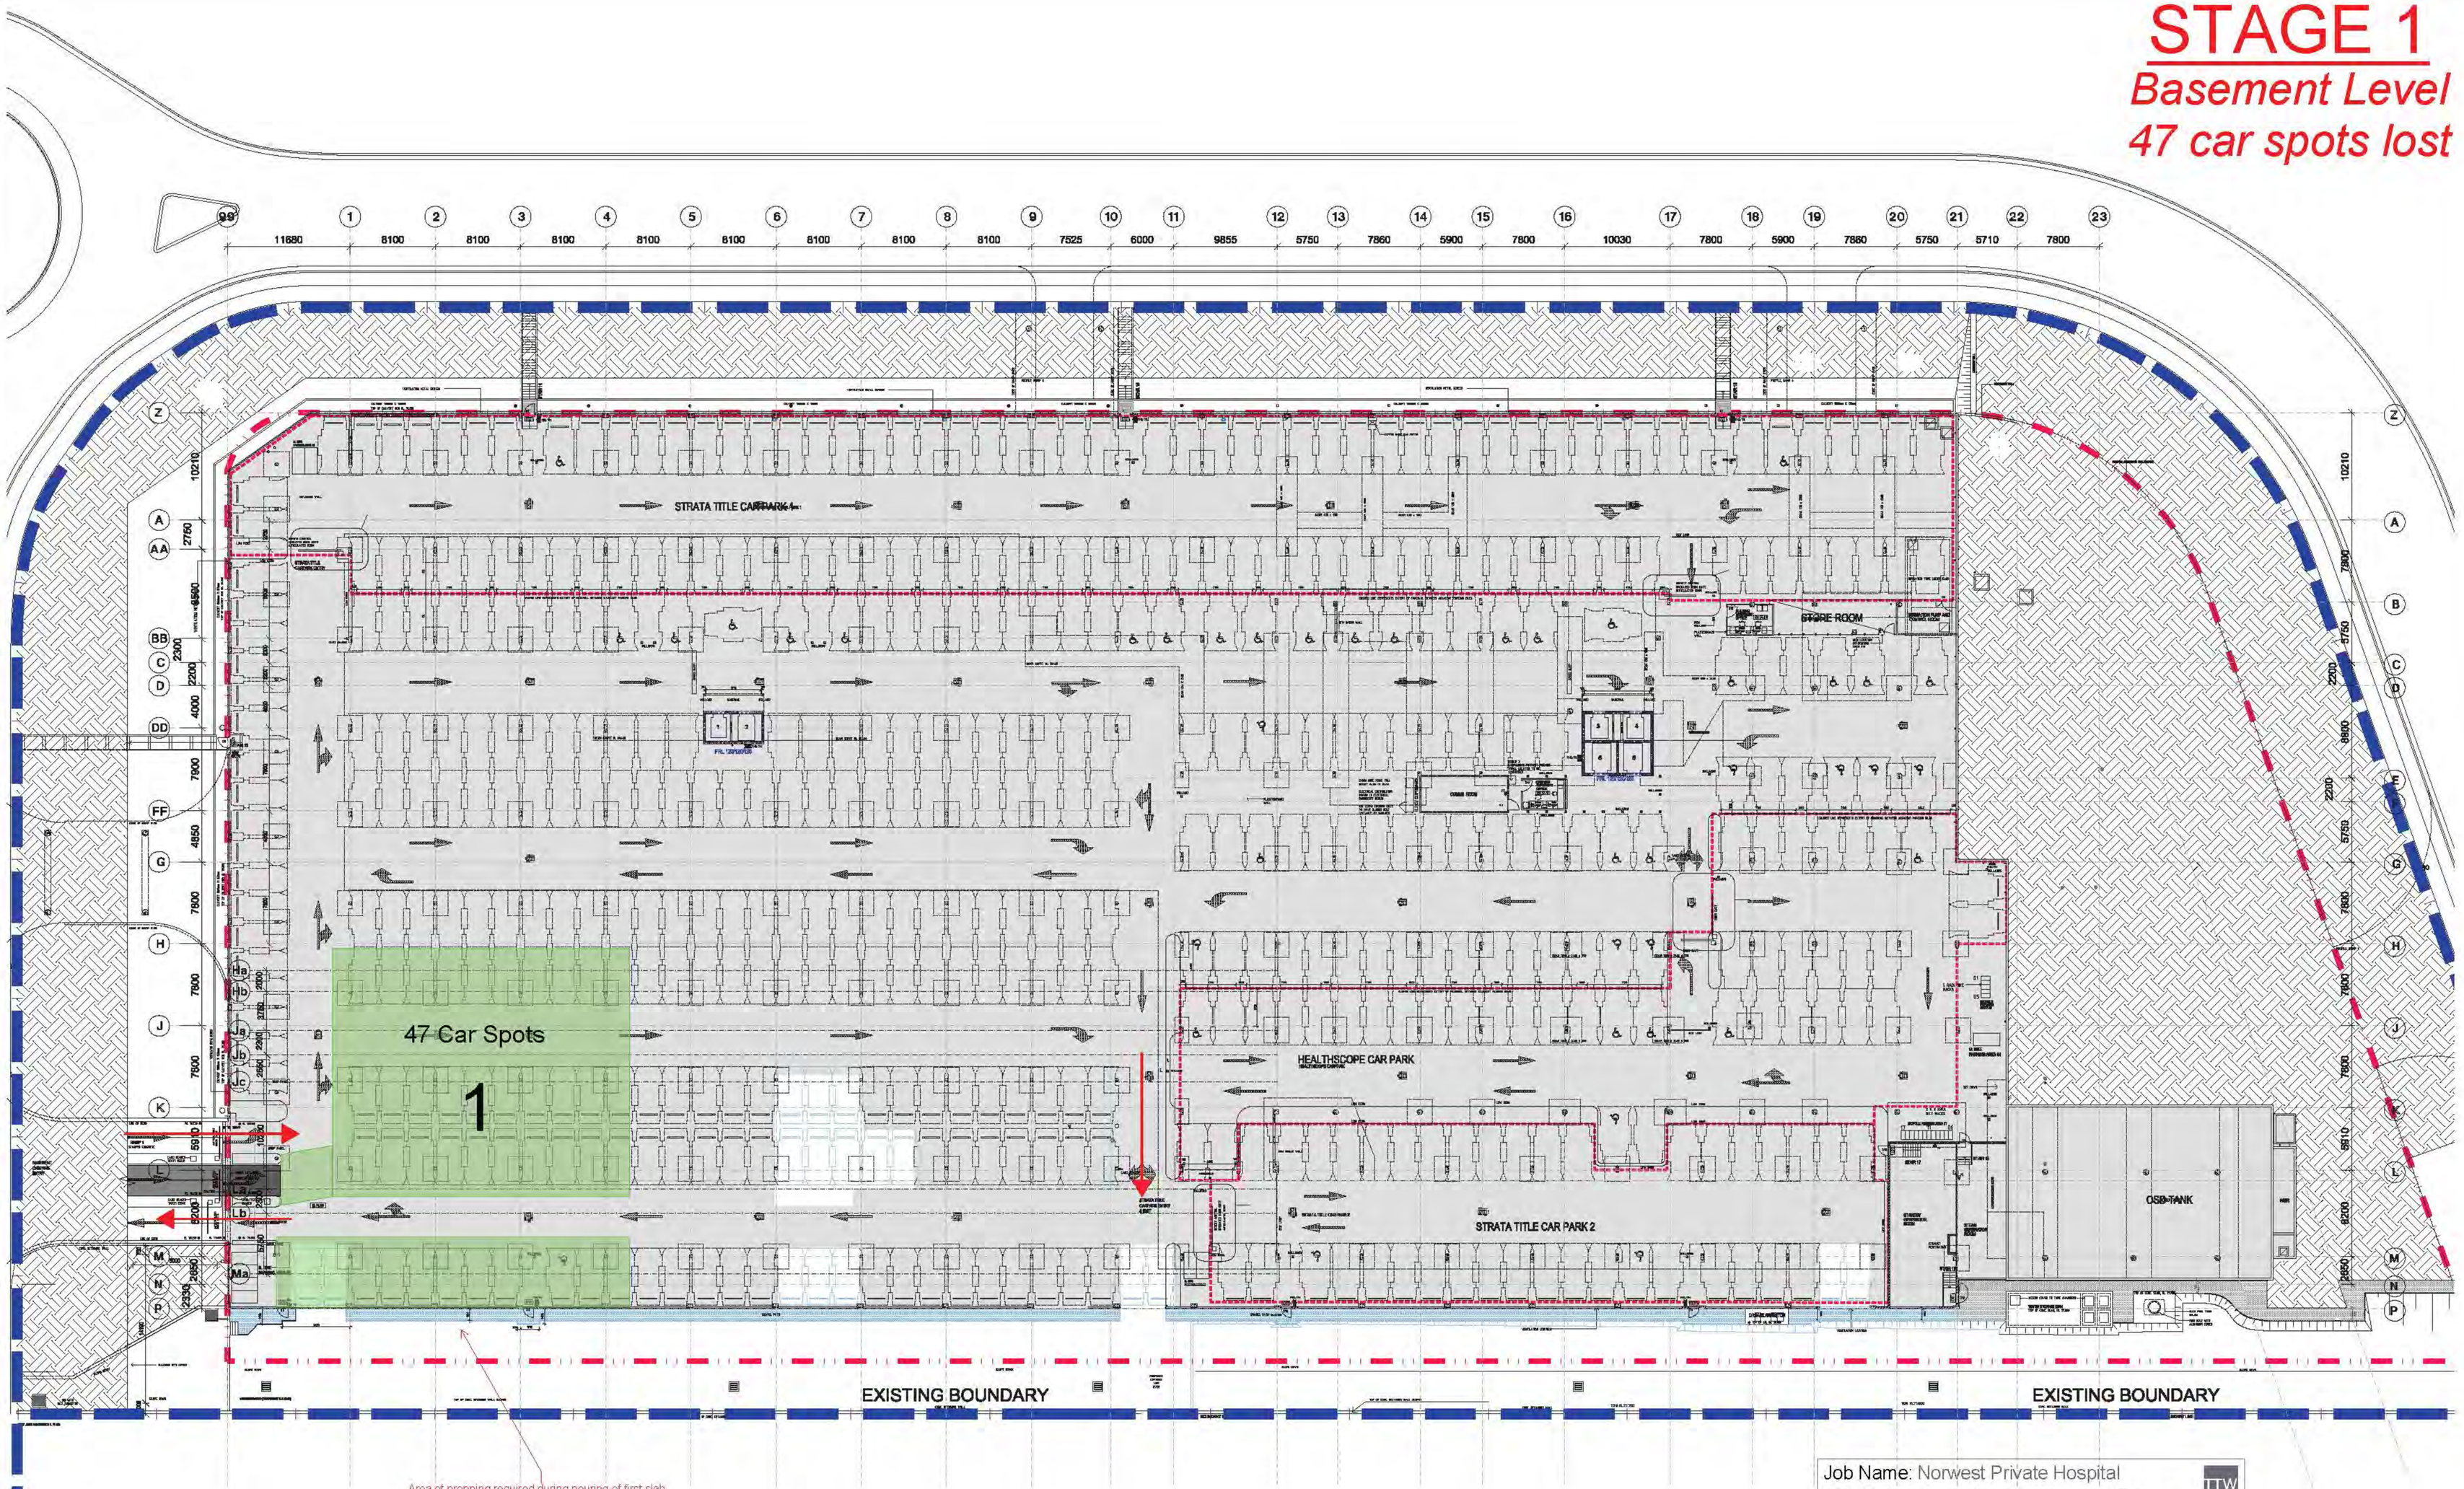

Area of propping required during pouring of first slab over only. Propping in place for minimum 1 week intil Level 1 fully stressed. Access ways to carpark to be maintained by header beams, but potentially lose the parking spots in this area for approx 2 weeks

Job Name: Norwest Private Hospital
Sketch Name: Traffic Management During Construction Sequencing

Date: 14/10/2013
By: D. Clements
Job Number: 131528
Sketch Number: SK202

TTW Taylor Thomson Whitting

ISSUED FOR INFORMATION

USE FIGURED DIMENSIONS ONLY. DO NOT SCALE. ALL DIMENSIONS SHALL BE VERIFIED ON SITE AND DISCREPANCIES IMMEDIATELY BROUGHT TO THE ATTENTION OF THE PROJECT MANAGER FOR RESOLUTION

"CLOUDS" & REVISIONS ARE INTENDED AS GUIDES AND DO NOT NECESSARILY DESCRIBE THE FULL EXTENT OF REVISIONS. ASCERTAIN FULL EXTENT BY COMPARISON WITH PREVIOUS VERSION.

QA CHECK

Subject	By	Date	Subject	By	Date	Subject	By	Date
RDS			STRUCT.			PROJ. ARCH		
ARCH			SPEC. CONS					
AUT			SERV					

REV	REVISION DESCRIPTION	DATE	BY	REV	REVISION DESCRIPTION	DATE	BY	REV	REVISION DESCRIPTION	DATE	BY
1	FIRST ISSUE	09.10.13	HS								

Project: NORWEST PRIVATE HOSPITAL
Principal: HEALTHSCOPE LIMITED

TRUE NORTH
PROJECT NORTH

Block/ Zone	Drawn	Checked	Date	Scale/s
A, B AND D	HS	AS	15.08.2013	1:250

Drawing Title: NEW WING PROJECT
BASEMENT EXISTING FLOOR PLAN (OVERALL)

HEALTH PROJECTS INTERNATIONAL
Architects and Health Facility Planners
ACN 098 894 765
Ground Floor, Suite 1, 68 Alfred Street
Milsons Point, NSW 2061
Phn: (02) 9460 4198 Fax: (02) 9460 4099

CAD File: NWP12-X-B1
Dwg No.: NWP12-X-B1
Issue: 1

STAGE 2

Ground Floor

114 car spots lost

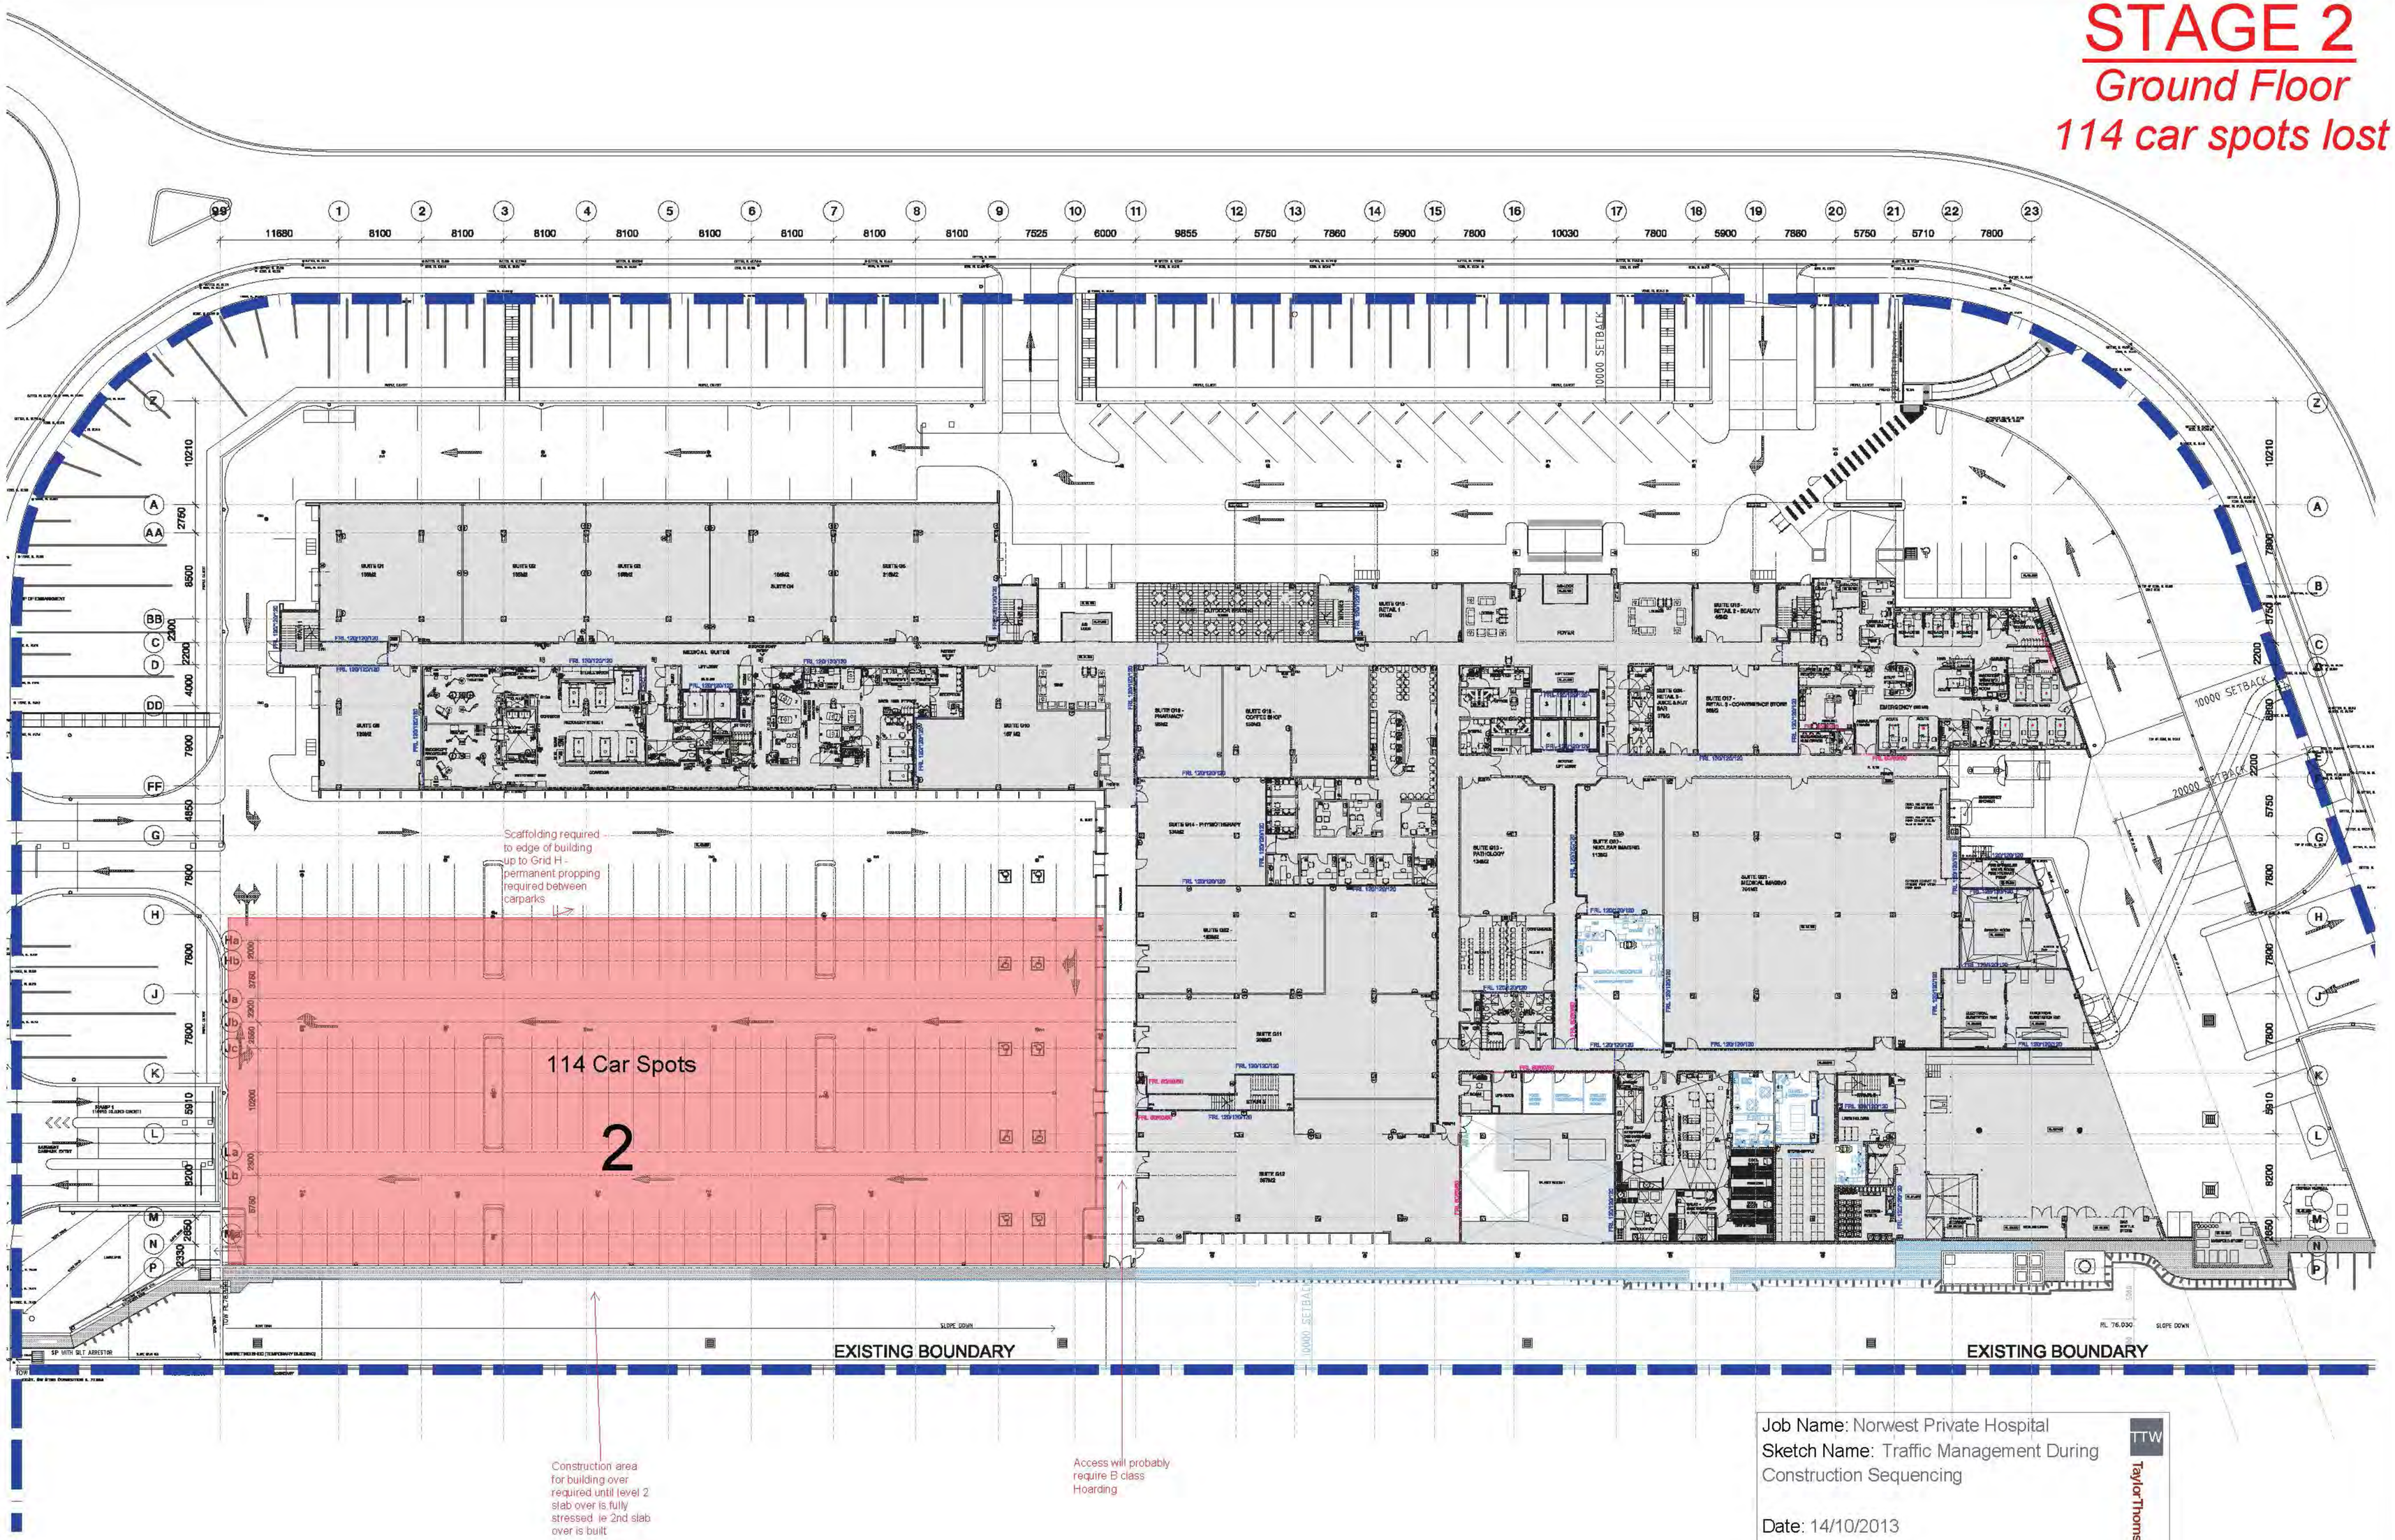

Job Name: Norwest Private Hospital
Sketch Name: Traffic Management During Construction Sequencing

Date: 14/10/2013
By: D. Clements
Job Number: 131528
Sketch Number: SK203

TTW Taylor Thomson Whitting

ISSUED FOR INFORMATION

USE FIGURED DIMENSIONS ONLY. DO NOT SCALE. ALL DIMENSIONS SHALL BE VERIFIED ON SITE AND DISCREPANCIES IMMEDIATELY BROUGHT TO THE ATTENTION OF THE PROJECT MANAGER FOR RESOLUTION

"CLOUDS" & REVISIONS ARE INTENDED AS GUIDES AND DO NOT NECESSARILY DESCRIBE THE FULL EXTENT OF REVISIONS. ASCERTAIN FULL EXTENT BY COMPARISON WITH PREVIOUS VERSION.

QA CHECK

Subject	By	Date	Subject	By	Date	Subject	By	Date
ROS			STRUCT			PROJ. ARCH		
ARCH			SPEC. CONS					
AUT			SERV					

REV	REVISION DESCRIPTION	DATE	BY
1	FIRST ISSUE	09.10.13	HS

REV	REVISION DESCRIPTION	DATE	BY

REV	REVISION DESCRIPTION	DATE	BY

AREA A AREA B

Project: NORWEST PRIVATE HOSPITAL
Principal: HEALTHSCOPE LIMITED

TRUE NORTH
PROJECT NORTH

Block/ Zone: A, B AND D
Drawn: HS
Checked: AS
Date: 15.08.2013
Scale/s: 1:250

Drawing Title: NEW WING PROJECT
GROUND LVL EXISTING FLOOR PLAN (OVERALL)

HEALTH PROJECTS INTERNATIONAL
Architects and Health Facility Planners
ACN 094 856 765
Ground Floor, Suite 1, 58 Alfred Street
Sydney, NSW 2061
Phn (02) 9460 4198 Fax: (02) 8460 4299

CAD File: NWP12-X-G
Dwg No.: NWP12-X-G
Issue: 1

STAGE 2

Basement Level

48 car spots lost

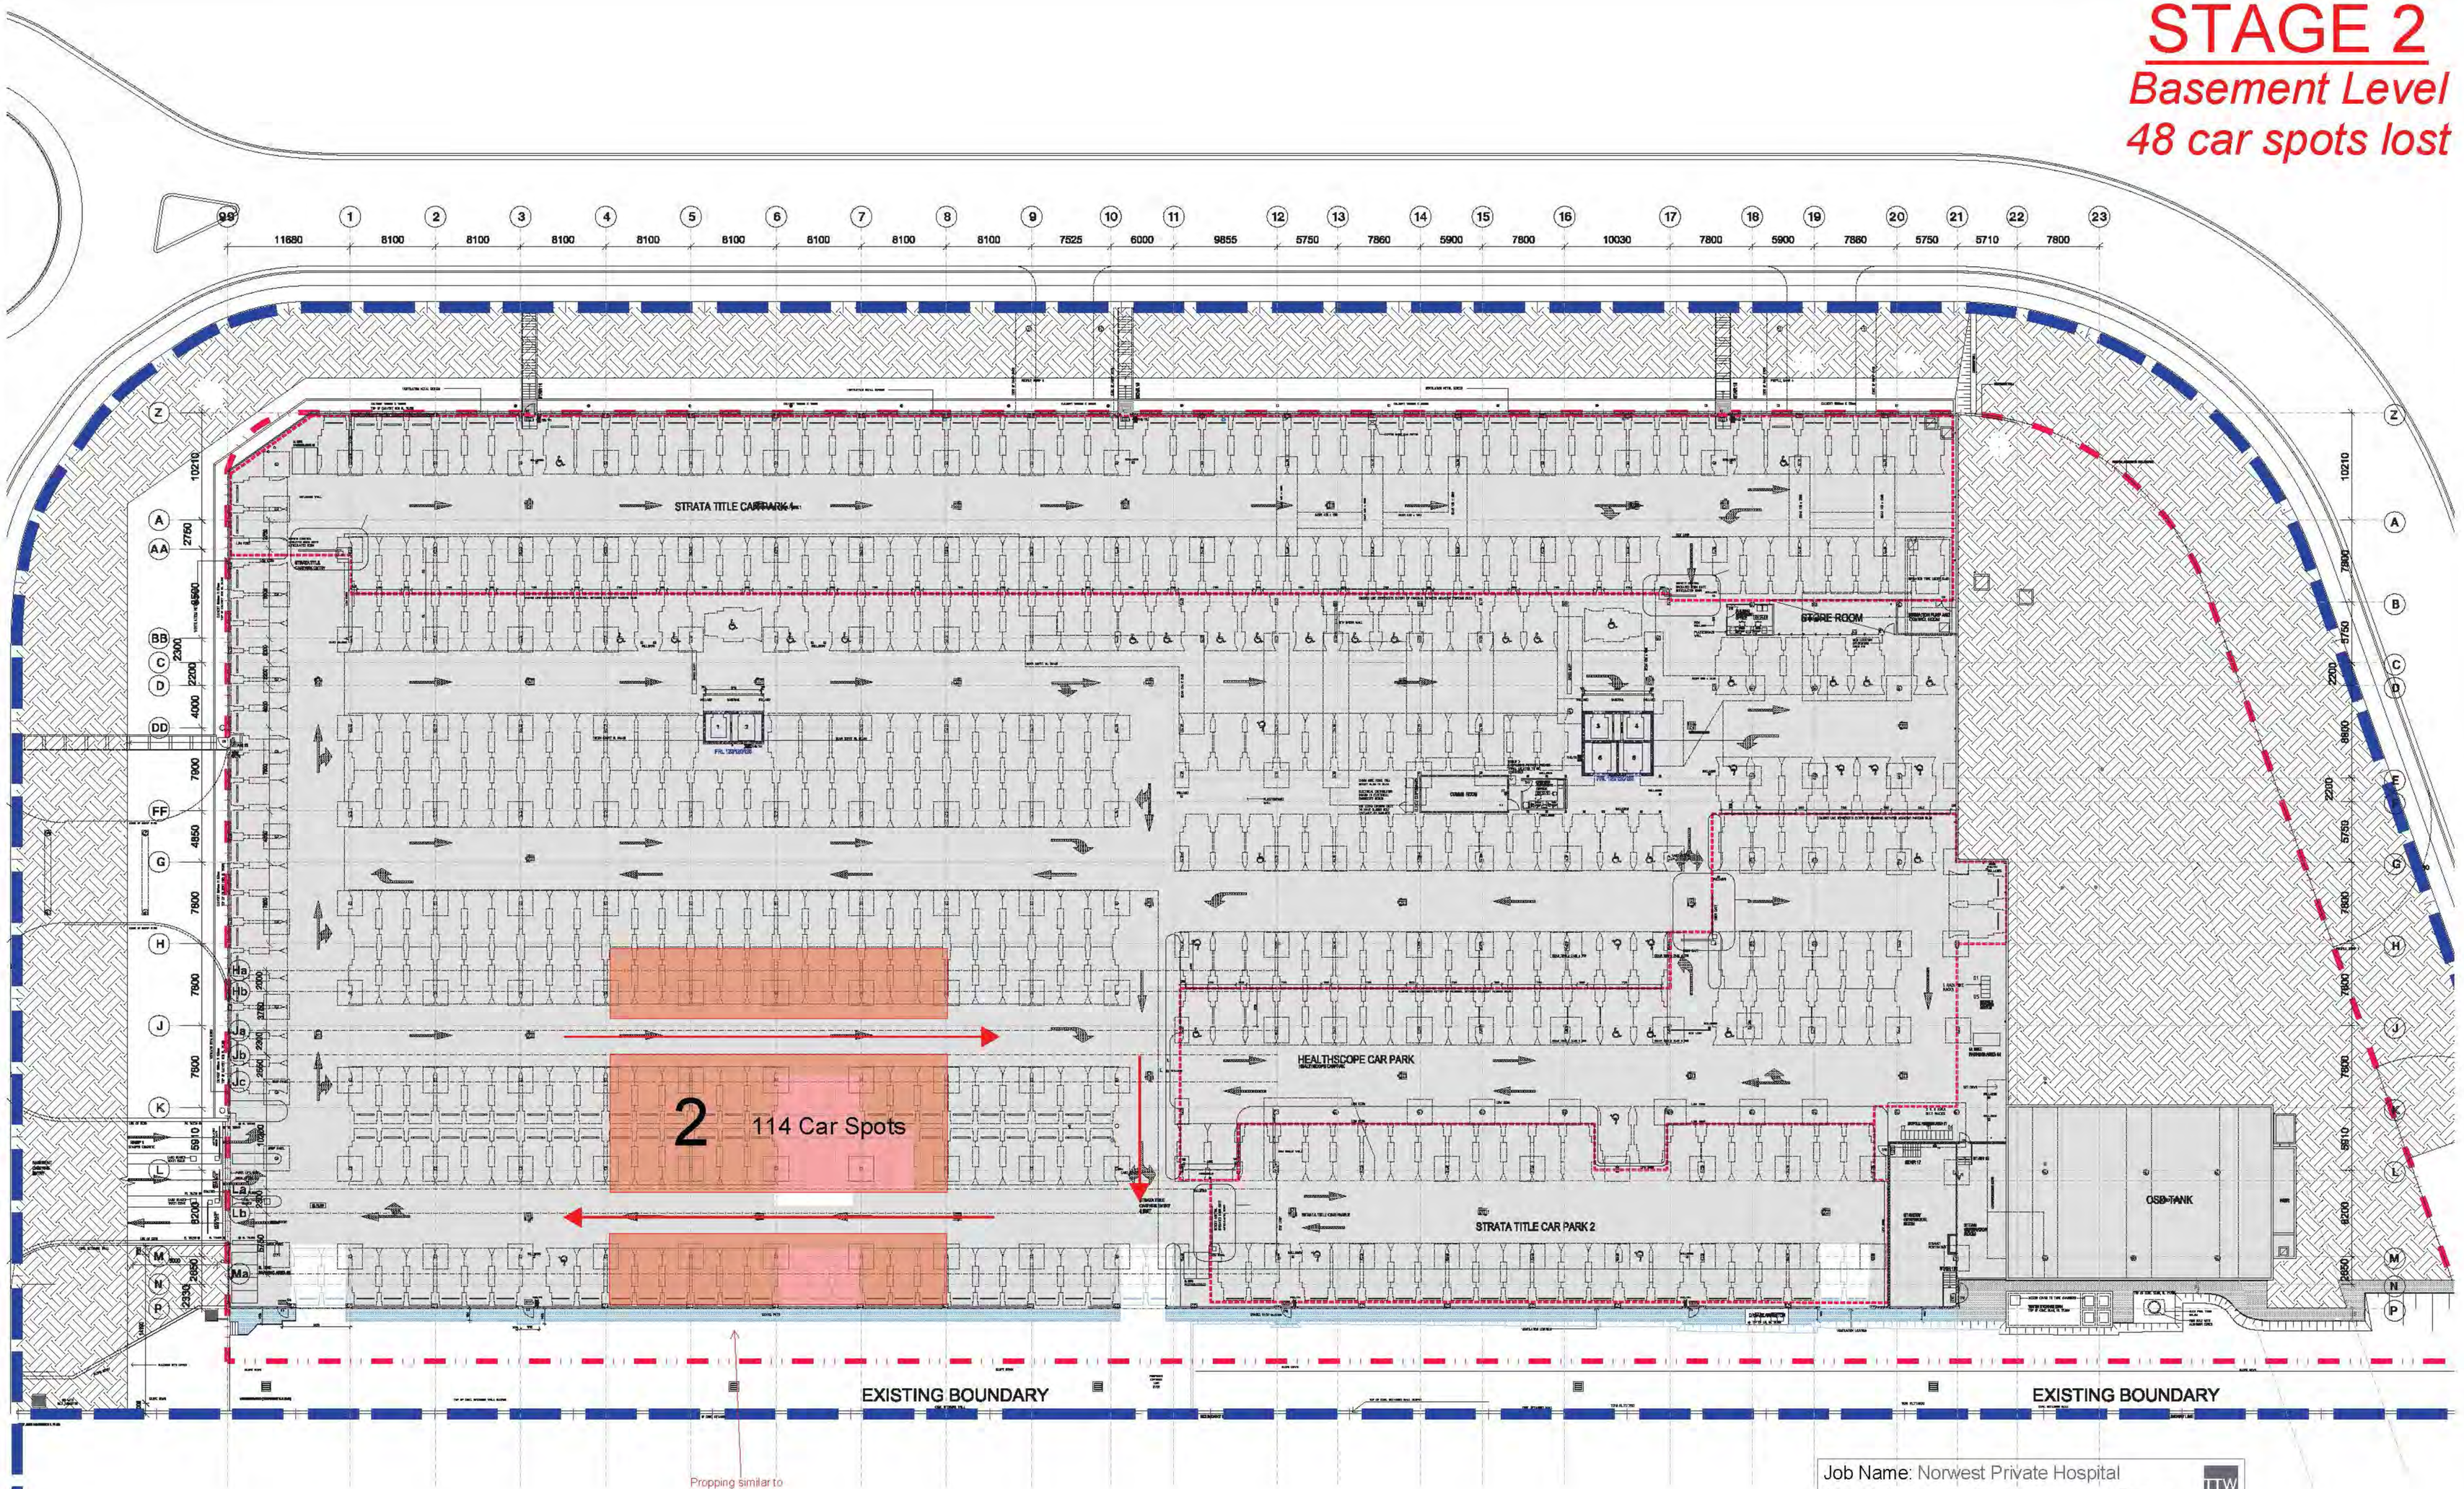

Job Name: Norwest Private Hospital
Sketch Name: Traffic Management During Construction Sequencing

Date: 14/10/2013
By: D. Clements
Job Number: 131528
Sketch Number: SK204

TTW TaylorThomsonWhiting

USE FIGURED DIMENSIONS ONLY. DO NOT SCALE. ALL DIMENSIONS SHALL BE VERIFIED ON SITE AND DISCREPANCIES IMMEDIATELY BROUGHT TO THE ATTENTION OF THE PROJECT MANAGER FOR RESOLUTION

"CLOUDS" & REVISIONS ARE INTENDED AS GUIDES AND DO NOT NECESSARILY DESCRIBE THE FULL EXTENT OF REVISIONS. ASCERTAIN FULL EXTENT BY COMPARISON WITH PREVIOUS VERSION.

QA CHECK

Subject	By	Date	Subject	By	Date	Subject	By	Date
RDS			STRUCT.			PROJ. ARCH		
ARCH			SPEC. CONS					
AUT			SERV					

REV	REVISION DESCRIPTION	DATE	BY	REV	REVISION DESCRIPTION	DATE	BY	REV	REVISION DESCRIPTION	DATE	BY
1	FIRST ISSUE	09.10.13	HS								

Project: NORWEST PRIVATE HOSPITAL
Principal: HEALTHSCOPE LIMITED

TRUE NORTH
PROJECT NORTH

Block/ Zone	Drawn	Checked	Date	Scale/s
A, B AND D	HS	AS	15.08.2013	1:250

Drawing Title: NEW WING PROJECT
BASEMENT EXISTING FLOOR PLAN (OVERALL)

ISSUED FOR INFORMATION

HEALTH PROJECTS INTERNATIONAL
Architects and Health Facility Planners
ACN 098 894 965
Ground Floor, Suite 1, 68 Alfred Street
Milsons Point, NSW 2061
Phn: (02) 9460 4198 Fax: (02) 9460 4099

CAD File: NWP12-X-B1
Dwg No.: NWP12-X-B1
Issue: 1

STAGE 3

Ground Floor

114 car spots lost

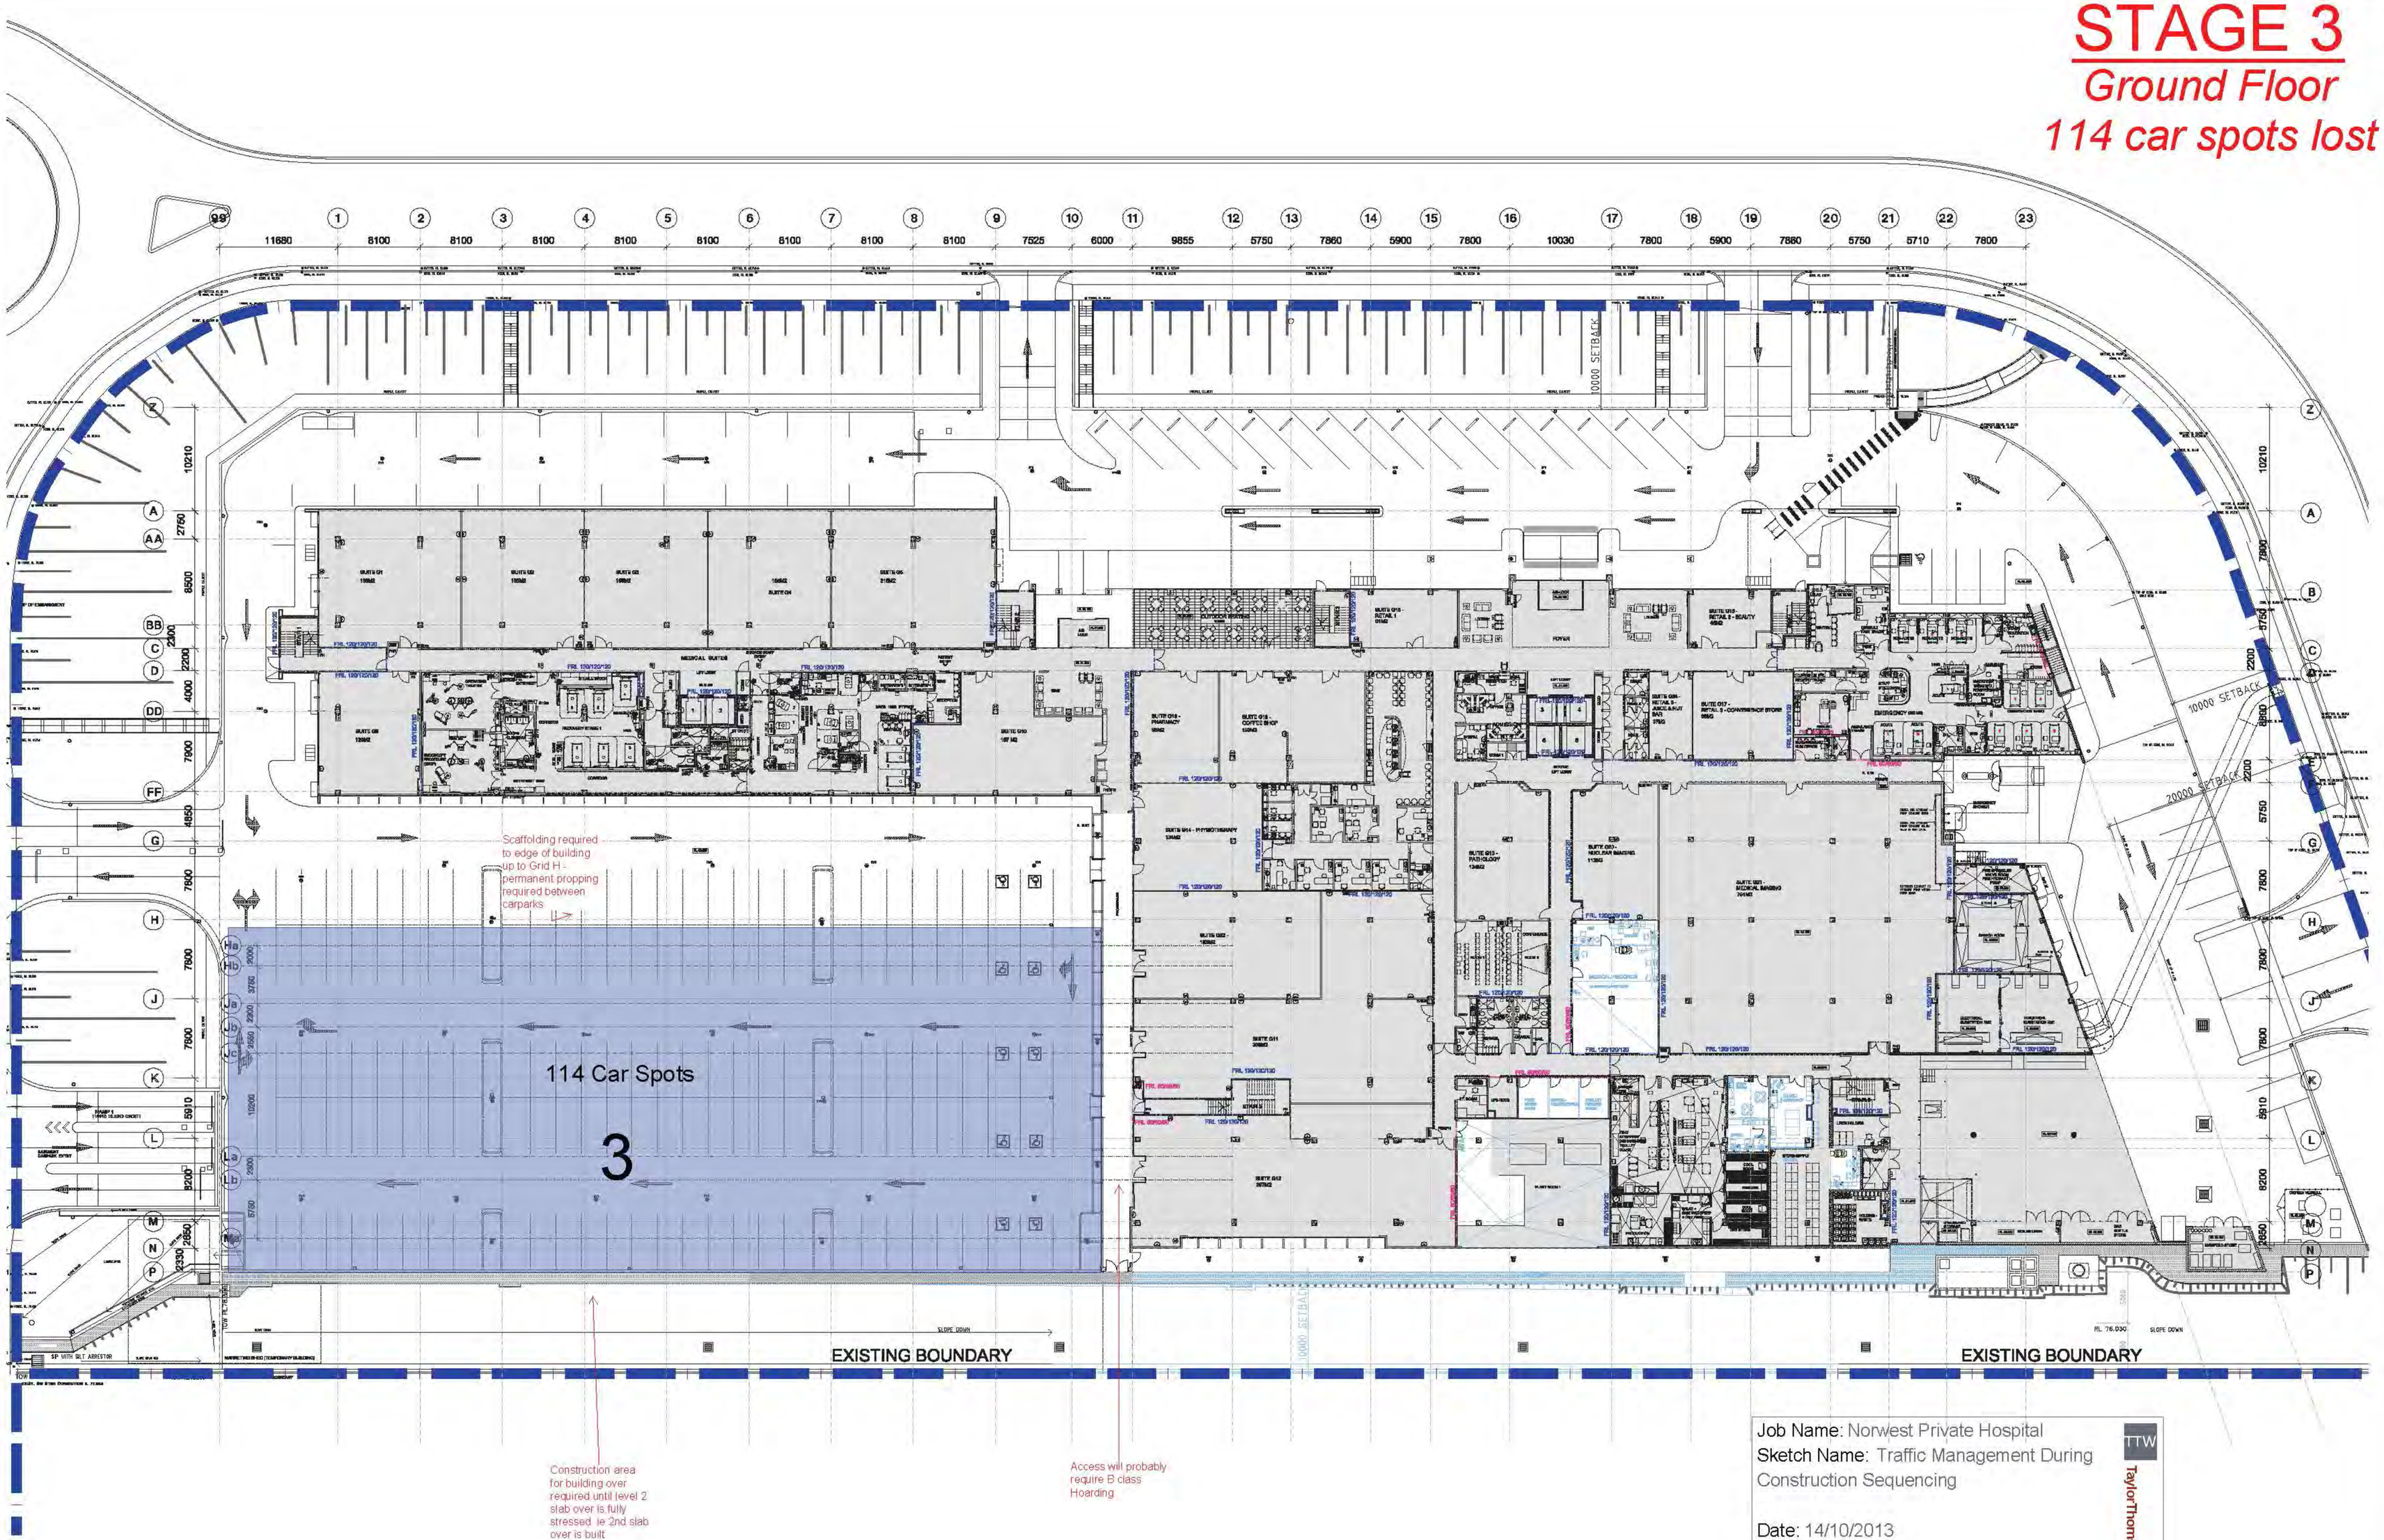

Job Name: Norwest Private Hospital
Sketch Name: Traffic Management During Construction Sequencing

Date: 14/10/2013
By: D. Clements
Job Number: 131528
Sketch Number: SK205

TTW TaylorThomsonWhitting

ISSUED FOR INFORMATION

USE FIGURED DIMENSIONS ONLY. DO NOT SCALE. ALL DIMENSIONS SHALL BE VERIFIED ON SITE AND DISCREPANCIES IMMEDIATELY BROUGHT TO THE ATTENTION OF THE PROJECT MANAGER FOR RESOLUTION

"CLOUDS" & REVISIONS ARE INTENDED AS GUIDES AND DO NOT NECESSARILY DESCRIBE THE FULL EXTENT OF REVISIONS. ASCERTAIN FULL EXTENT BY COMPARISON WITH PREVIOUS VERSION.

QA CHECK

Subject	By	Date	Subject	By	Date	Subject	By	Date
ROS			STRUCT			PROJ. ARCH		
ARCH			SPEC. CONS					
AUT			SERV					

REV	REVISION DESCRIPTION	DATE	BY
1	FIRST ISSUE	09.10.13	HS

REV	REVISION DESCRIPTION	DATE	BY

REV	REVISION DESCRIPTION	DATE	BY

AREA A

Project: NORWEST PRIVATE HOSPITAL
Principal: HEALTHSCOPE LIMITED

TRUE NORTH
PROJECT NORTH

Block/ Zone: A, B AND D | Drawn: HS | Checked: AS | Date: 15.08.2013 | Scale/s: 1:250

Drawing Title: NEW WING PROJECT
GROUND LVL EXISTING FLOOR PLAN (OVERALL)

HEALTH PROJECTS INTERNATIONAL
Architects and Health Facility Planners
ACN 096 856 765
Ground Floor, Suite 1, 58 Alfred Street
Milsons Point, NSW 2061
Phn (02) 9460 4198 Fax: (02) 9460 4299

CAD File: NWP12-X-G | Dwg No.: NWP12-X-G | Issue: 1

STAGE 3

Basement Level

38 car spots lost

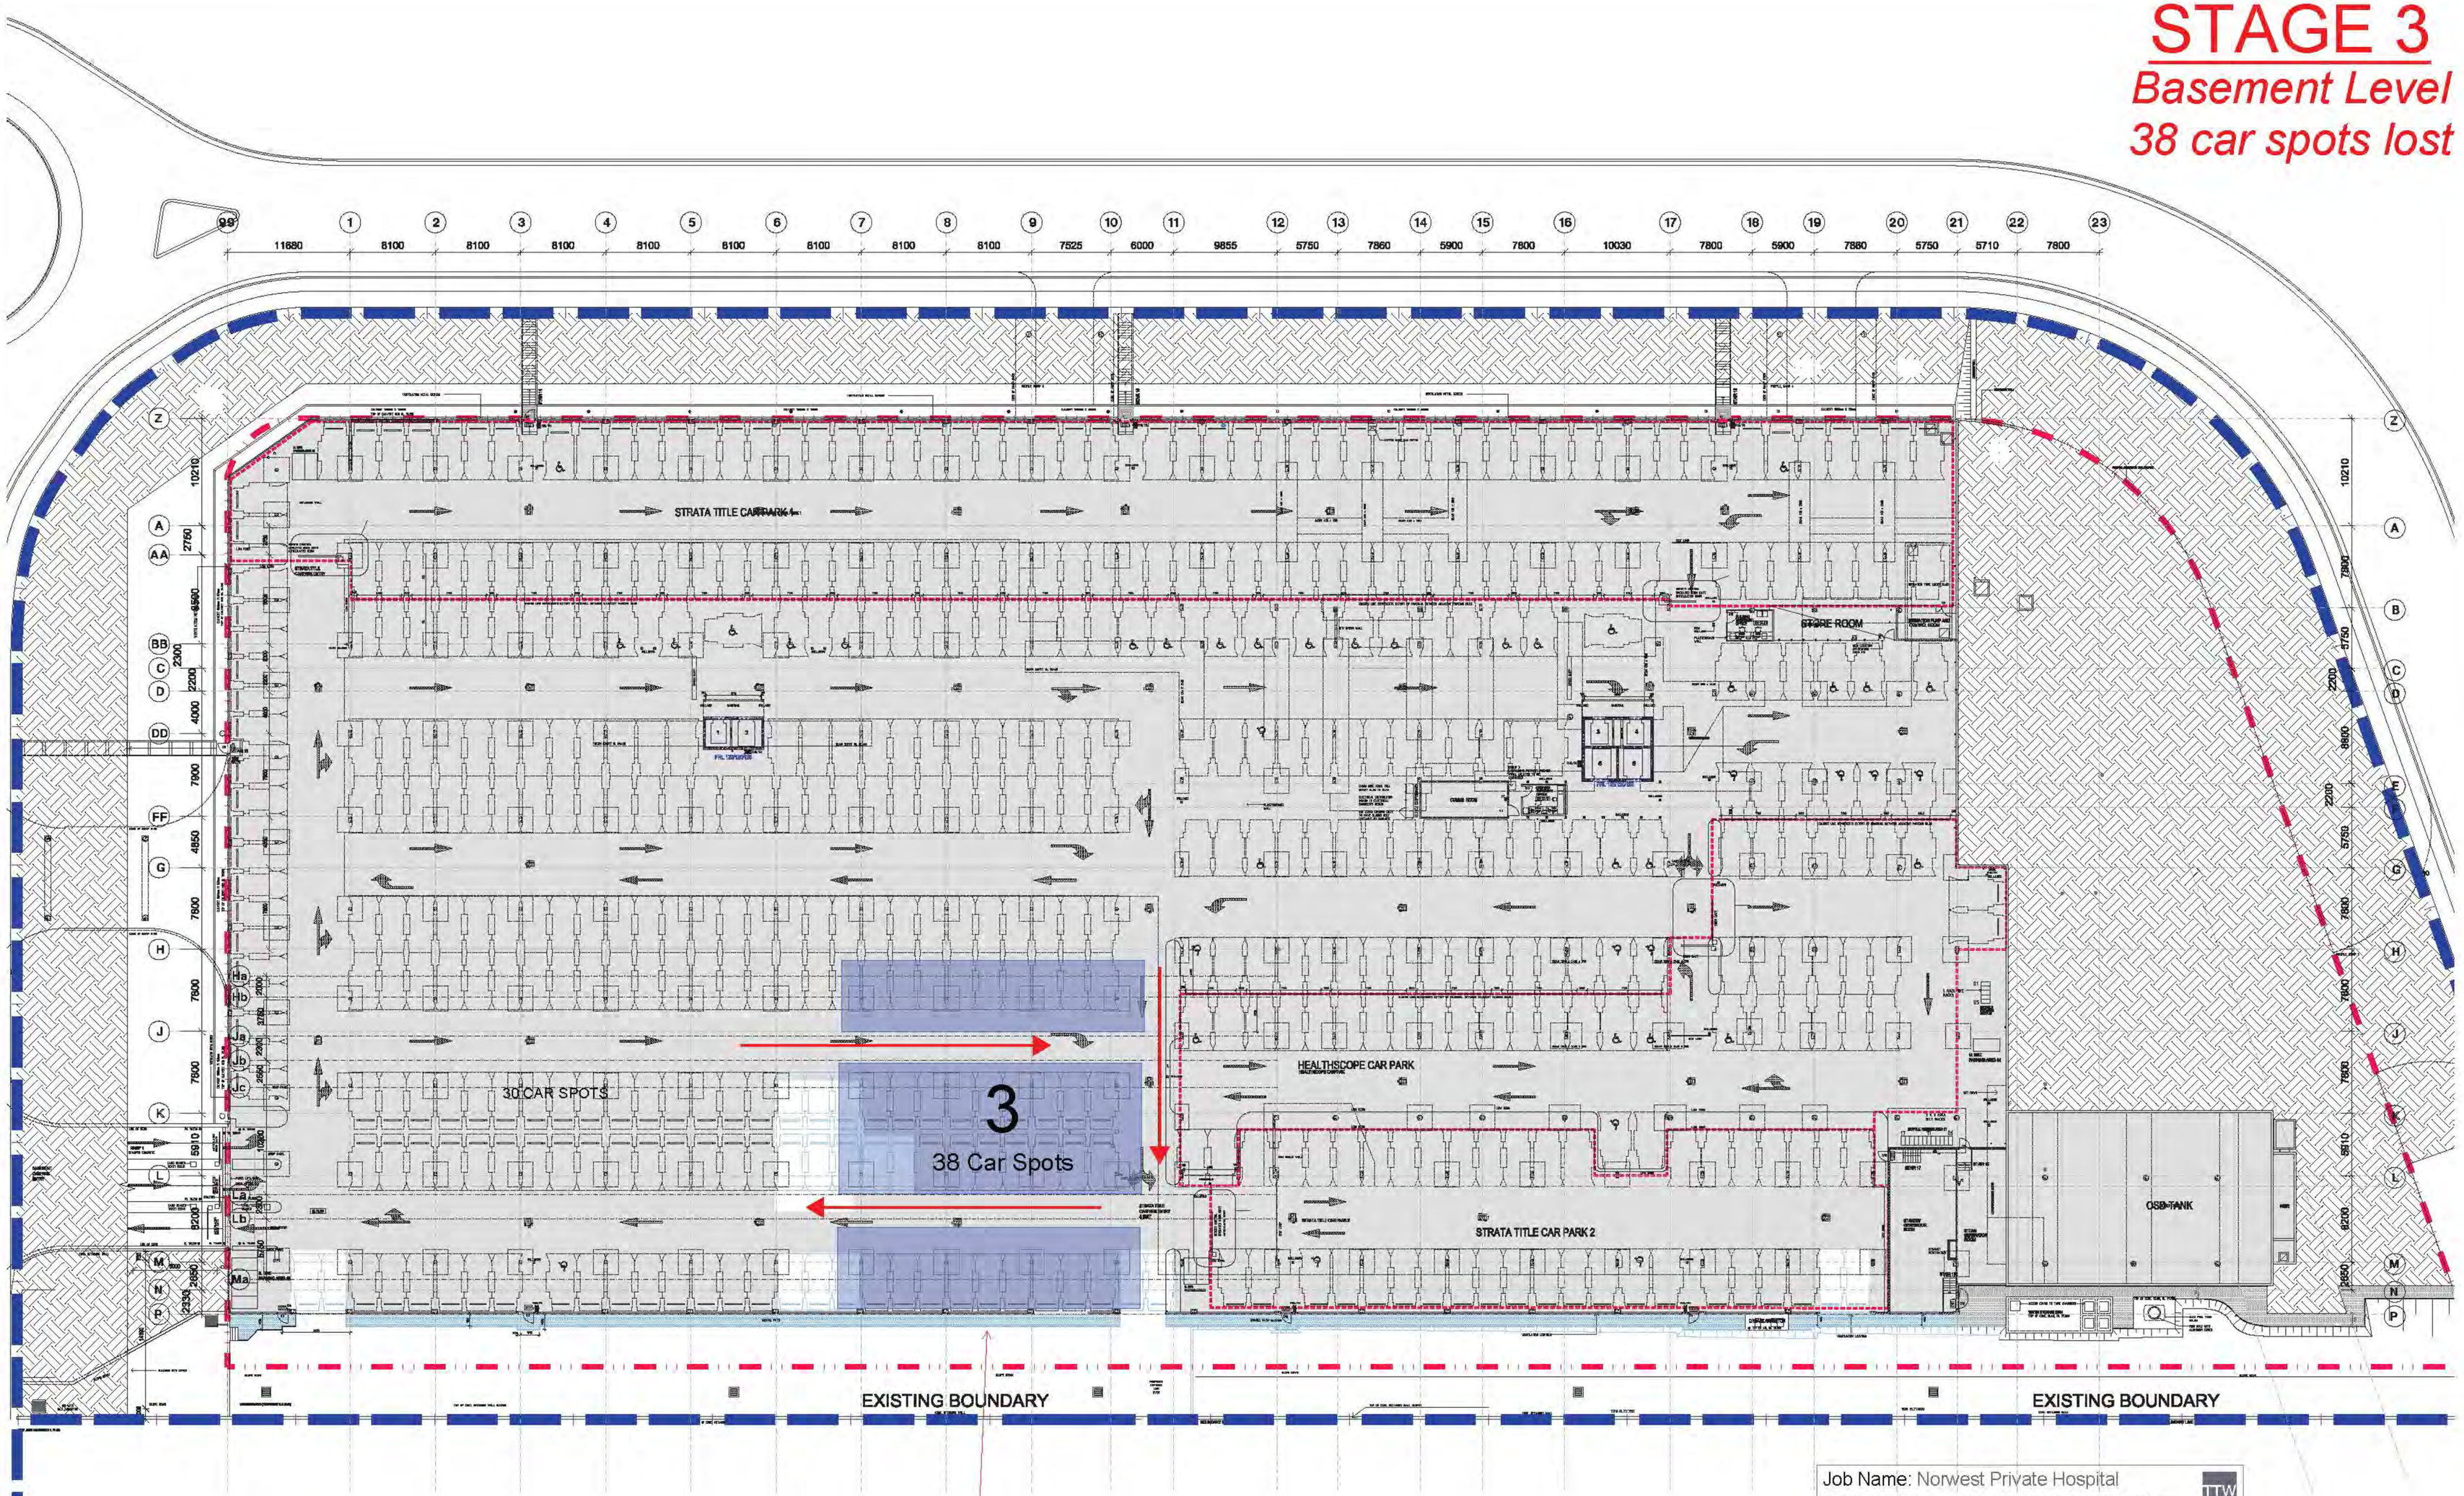

Job Name: Norwest Private Hospital
Sketch Name: Traffic Management During Construction Sequencing

Date: 14/10/2013
By: D. Clements
Job Number: 131528
Sketch Number: SK206

TTW TaylorThomsonWhiting

ISSUED FOR INFORMATION

USE FIGURED DIMENSIONS ONLY. DO NOT SCALE. ALL DIMENSIONS SHALL BE VERIFIED ON SITE AND DISCREPANCIES IMMEDIATELY BROUGHT TO THE ATTENTION OF THE PROJECT MANAGER FOR RESOLUTION

"CLOUDS" & REVISIONS ARE INTENDED AS GUIDES AND DO NOT NECESSARILY DESCRIBE THE FULL EXTENT OF REVISIONS. ASCERTAIN FULL EXTENT BY COMPARISON WITH PREVIOUS VERSION.

QA CHECK

Subject	By	Date	Subject	By	Date	Subject	By	Date
RDS			STRUCT.			PROJ. ARCH		
ARCH			SPEC. CONS					
AUT			SERV					

REV	REVISION DESCRIPTION	DATE	BY	REV	REVISION DESCRIPTION	DATE	BY	REV	REVISION DESCRIPTION	DATE	BY
1	FIRST ISSUE	09.10.13	HS								

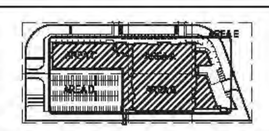

Project: NORWEST PRIVATE HOSPITAL
Principal: HEALTHSCOPE LIMITED

TRUE NORTH
PROJECT NORTH

Block/ Zone: A, B AND D | Drawn: HS | Checked: AS | Date: 15.08.2013 | Scale/s: 1:250

Drawing Title: NEW WING PROJECT
BASEMENT EXISTING FLOOR PLAN (OVERALL)

HEALTH PROJECTS INTERNATIONAL
Architects and Health Facility Planners
ACN 098 894 765
Ground Floor, Suite 1, 68 Alfred Street
Milsons Point, NSW 2061
Phn: (02) 9460 4198 Fax: (02) 9460 4099

CAD File: NWP12-X-B1 | Dwg No.: NWP12-X-B1 | Issue: 1

STAGE 4

Ground Floor

114 car spots lost

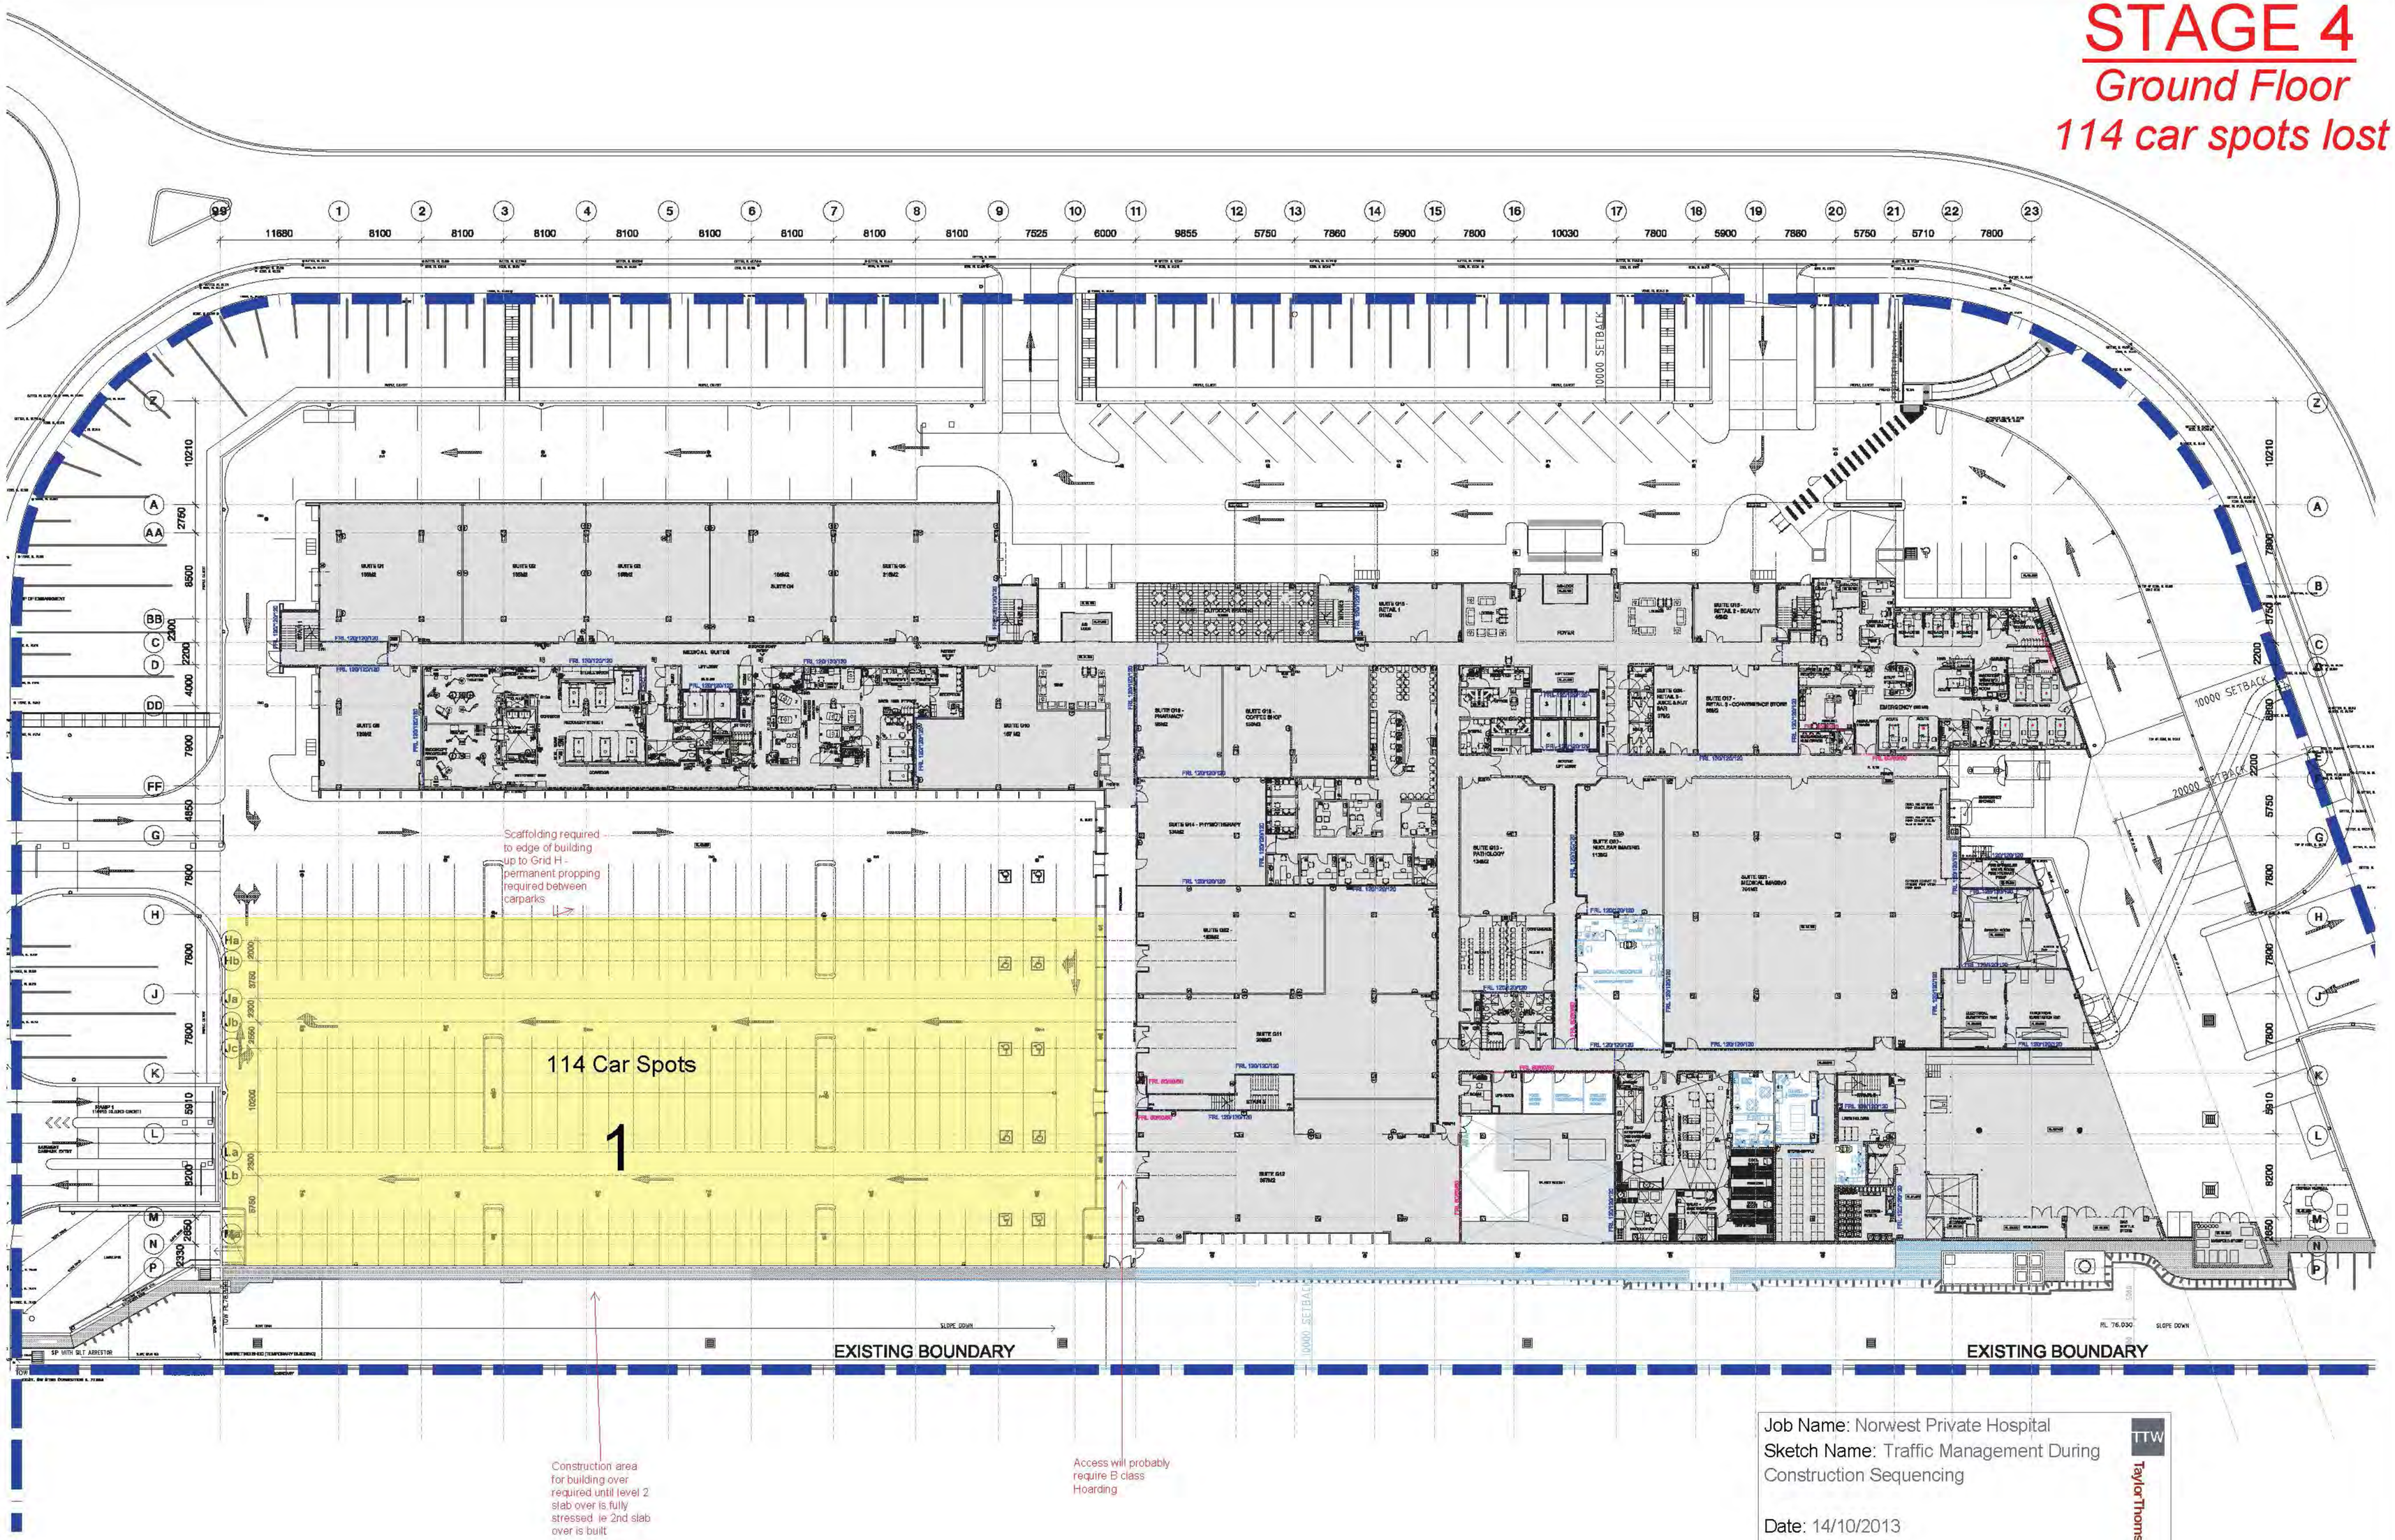

Job Name: Norwest Private Hospital
Sketch Name: Traffic Management During Construction Sequencing

Date: 14/10/2013
By: D. Clements
Job Number: 131528
Sketch Number: SK207

TTW Taylor Thomson Whitting

ISSUED FOR INFORMATION

USE FIGURED DIMENSIONS ONLY. DO NOT SCALE. ALL DIMENSIONS SHALL BE VERIFIED ON SITE AND DISCREPANCIES IMMEDIATELY BROUGHT TO THE ATTENTION OF THE PROJECT MANAGER FOR RESOLUTION

"CLOUDS" & REVISIONS ARE INTENDED AS GUIDES AND DO NOT NECESSARILY DESCRIBE THE FULL EXTENT OF REVISIONS. ASCERTAIN FULL EXTENT BY COMPARISON WITH PREVIOUS VERSION.

QA CHECK

Subject	By	Date	Subject	By	Date	Subject	By	Date
RDS			STRUCT			PROJ. ARCH		
ARCH			SPEC. CONS					
AUT			SERV					

REV	REVISION DESCRIPTION	DATE	BY
1	FIRST ISSUE	09.10.13	HS

REV	REVISION DESCRIPTION	DATE	BY

REV	REVISION DESCRIPTION	DATE	BY

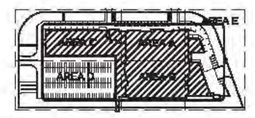

Project: NORWEST PRIVATE HOSPITAL
Principal: HEALTHSCOPE LIMITED

TRUE NORTH
PROJECT NORTH

Block/ Zone: A, B AND D | Drawn: HS | Checked: AS | Date: 15.08.2013 | Scale/s: 1:250

Drawing Title: NEW WING PROJECT
GROUND LVL EXISTING FLOOR PLAN (OVERALL)

HEALTH PROJECTS INTERNATIONAL
Architects and Health Facility Planners
ACN 094 856 765
Ground Floor, Suite 1, 58 Alfred Street
Milsons Point, NSW 2061
Phn (02) 9460 4198 Fax: (02) 9460 4269

CAD File: NWP12-X-G | Dwg No.: NWP12-X-G | Issue: 1