G

D

C

B

A

E

F

UNDERCROFT
RESEARCH CENTRE ABOVE
RL 85.90

GARBAGE BIN STORE

RL 85.90
ACCESS INTO SITE

LOADING BAY

STORE/ ADDITIONAL PLANT IF REQUIRED

MAIN SWITCH BOARD ROOM

RL 84.61

86.09

35.31

RL 89.56

RL 89.56

BOARD ROOM

VOID TO MULTI PURPOSE HALL

1:14

1:14

RL 77.10

RL 76.75

508 FIXED SEATS
46 LOOSE SEATS ON ORCHESTRA PIT
2 WHEELCHAIR/4 LOOSE SEATS

MAXIMUM CAPACITY = 558 SEATS

D/A

CONTROL ROOM / AUDIO BOX

LEICHHARDT LANE

MACPHERSON STREET

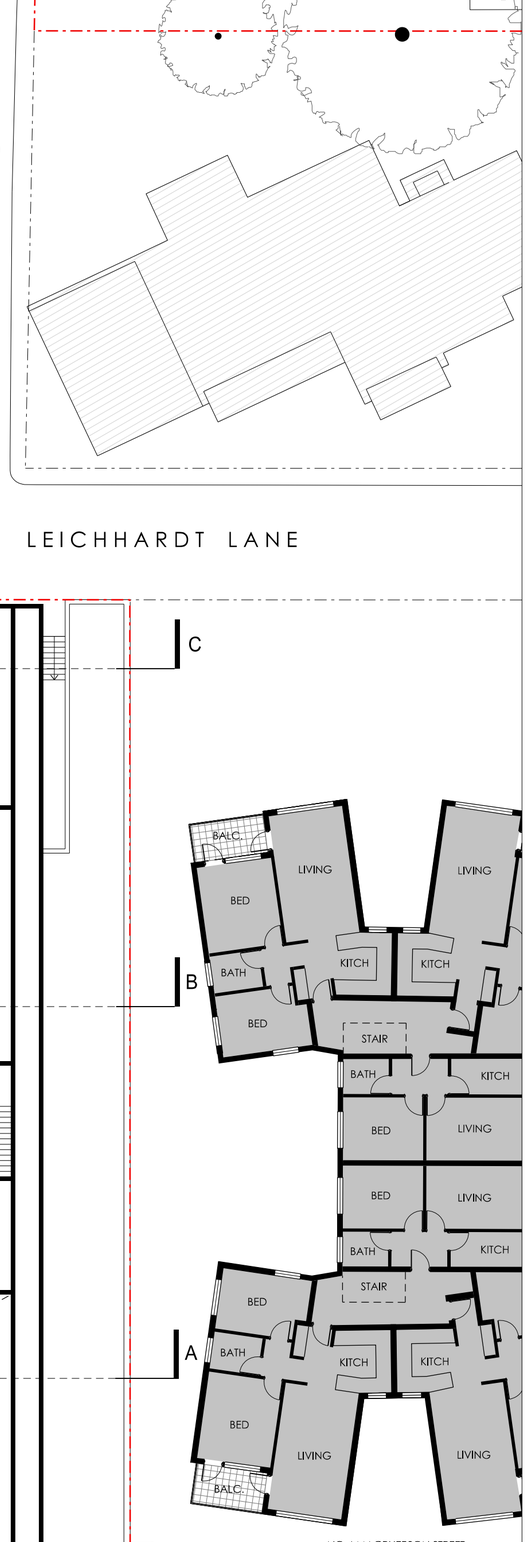

NO.4 MACPHERSON STREET
(TYPICAL FLOOR PLAN)

Issue	Amendment Description	Date
SK6	Pre-Lodgement Consultation with Waverley Council	12.11.13
SK5	Preliminary Issue to Consultants	01.10.13
SK4	Preliminary Issue	13.9.13
SK3	Preliminary Issue	6.9.13

Architect

PD MAYOH PTY LTD
ABN 16788096806
Peter Mayoh, Regd. Architect No 3788
Arthur Gartrell, Regd. Architect No 4040
60 Strathallen Avenue Northbridge NSW 2063
P : (02) 9958 0488 F : (02) 9958 6424
info@pdmayoh.com.au www.mayoharchitects.com.au

Client
ST. CATHERINE'S SCHOOL

Project
RPAC Project

St. Catherine's School
26 Albion Street, Waverley NSW

Drawing Title
FLOOR PLAN - LEVEL 5

RL 85.90

Scale: 1:200 @ A1 | Job No: 1212

Checked: PDM,JA | Drawn: SS

Dwg No. A.103 | Issue SK6