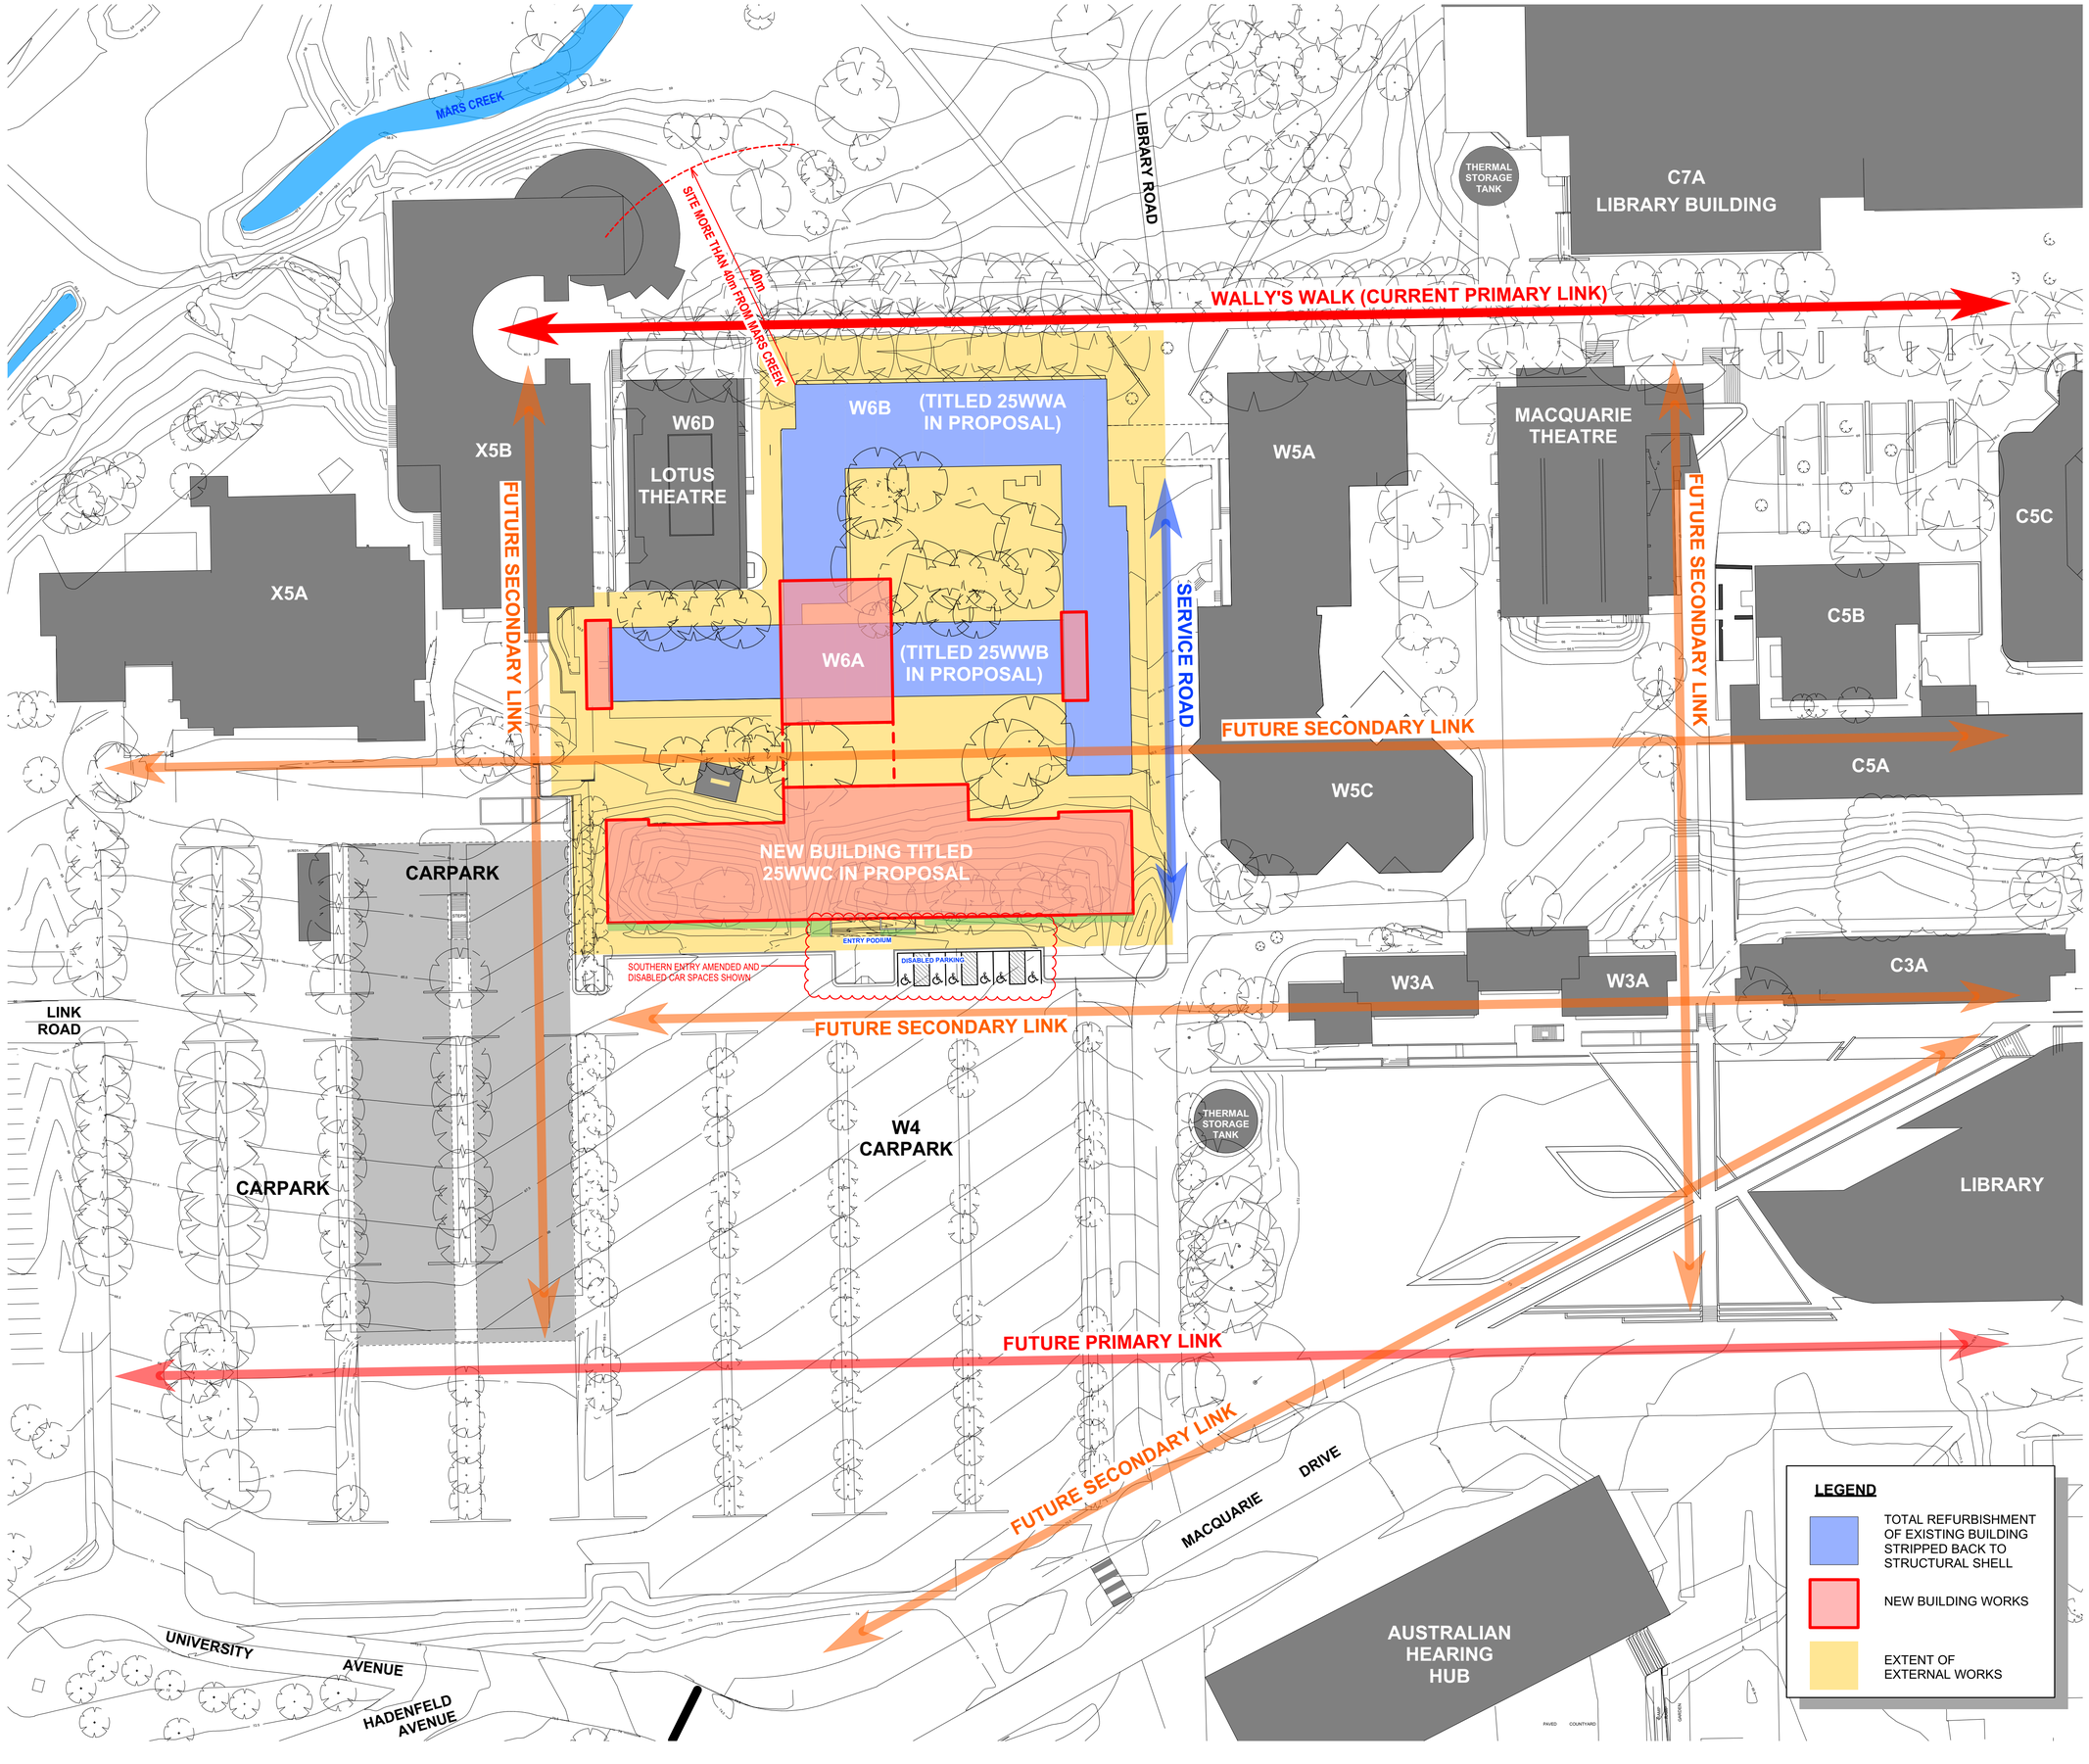

BNM&H ARCHITECTS + architectus™

BNM&H Architects and Architectus Group Pty Ltd is the owner of the copyright subsisting in these drawings, plans, designs and specifications. They must not be used, reproduced or copied, in whole or in part, nor may the information, ideas and concepts therein contained (which are confidential to Architectus Group Pty Ltd) be disclosed to any person without the prior written consent of that company.

Do not scale drawings. Verify all dimensions on site

ISO 9001 Quality Management

issue	amendment	date
A	SSDA ISSUE	09/08/2017
B	SSDA ISSUE	24/01/2018

0 5 10 15 20 25m

Scale 1:500 at A1 sheet

client

MACQUARIE University

project manager

capital insight

LEVEL 6, 77 BERRY STREET
NORTH SYDNEY NSW 2060
T (61 2) 9955 2300
F (61 2) 9955 5574
enquiries@capitalinsight.com.au
www.capitalinsight.com.au

structural engineer

tlb

LEVEL 6, 1 JAMES PLACE
NORTH SYDNEY NSW 2062
T (61 2) 9409 3300
F (61 2) 9929 6667
info@tlbengineers.com
www.tlbengineers.com
ABN 94 074 717 892

services engineer

WOOD & GRIEVE ENGINEERS

LEVEL 6, BUILDING B,
207 PACIFIC HIGHWAY
ST LEONARDS NSW 2065
T (61 2) 8484 7000
sydney@wge.com.au
www.wge.com.au

landscape architect

GROUPGSA

LEVEL 7, 80 WILLIAM STREET
EAST SYDNEY NSW 2011
T (61 2) 9361 4144
F (61 2) 9332 3458
sydney@groupgsa.com
www.groupgsa.com

BUDDEN NANGLE MICHAEL HUDSON ARCHITECTS + architectus™

Budden Nangle Michael & Hudson Architects
17/130 Pacific Highway
Greenwich NSW 2065
T (61 2) 9906 5599
F (61 2) 9906 8220

Architectus Sydney
Level 18 MLC Centre
19 Martin Place
Sydney NSW 2000
T (61 2) 8252 8400
F (61 2) 8252 8600
sydney@architectus.com.au
ABN 90 131 245 684

project

Macquarie University
Arts Precinct Project

drawing

SITE ANALYSIS PLAN

scale	1 : 500 @ A1 SHEET
drawn	AdB / tw /MB
checked	AdB
project n.	APP
drawing no.	**SSDA-02**
issue	**B**

09/08/2017 16:00

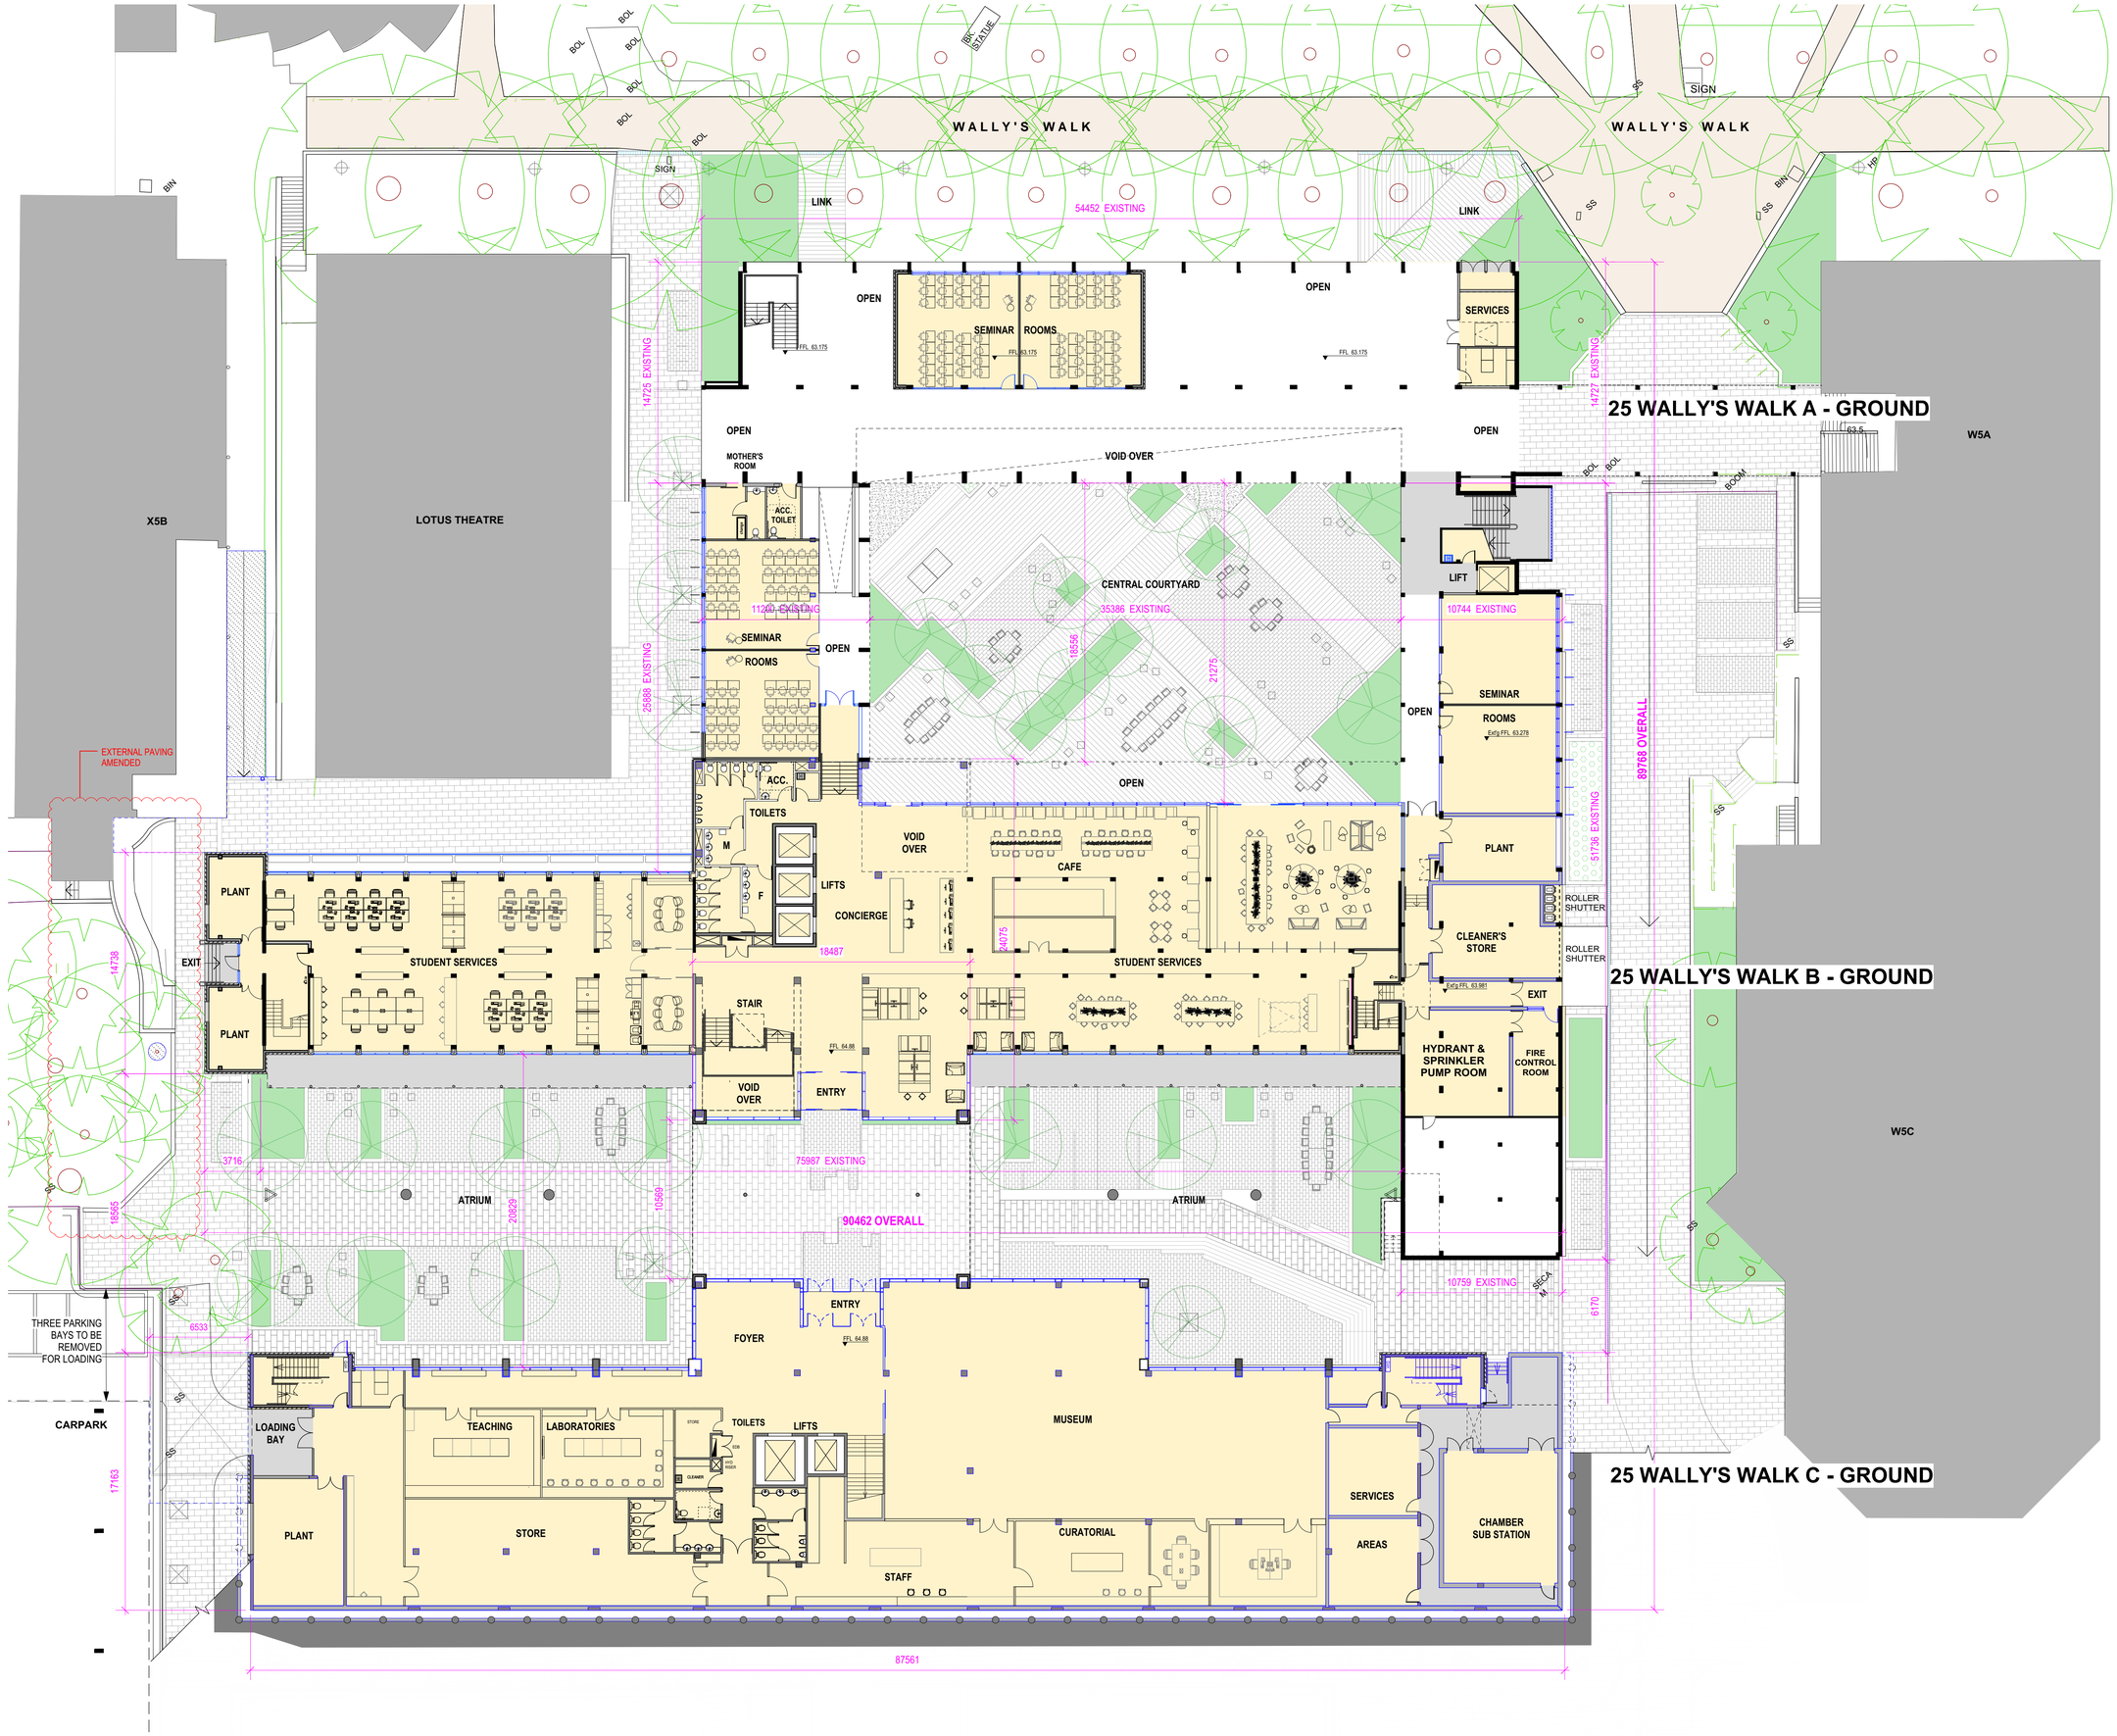

BNM&H ARCHITECTS + architectus™

BNM&H Architects and Architectus Group Pty Ltd is the owner of the copyright subsisting in these drawings, plans, designs and specifications. They must not be used, reproduced or copied, in whole or in part, nor may the information, ideas and concepts therein contained (which are confidential to Architectus Group Pty Ltd) be disclosed to any person without the prior written consent of that company.

Do not scale drawings. Verify all dimensions on site

ISO 9001 Quality Management

issue	amendment	date
A	SSDA ISSUE	09/08/2017
B	SSDA ISSUE	24/01/2018

0 2 4 6 8 10m
Scale 1:200 at A1 sheet

client

MACQUARIE University

project manager

capital insight
LEVEL 6, 77 BERRY STREET
NORTH SYDNEY NSW 2060
T (61 2) 9955 2300
F (61 2) 9955 5574
enquiries@capitalinsight.com.au
www.capitalinsight.com.au

structural engineer

tlb
LEVEL 6, 1 JAMES PLACE
NORTH SYDNEY NSW 2062
T (61 2) 9409 3300
F (61 2) 9929 6667
info@tlbengineers.com
www.tlbengineers.com
ABN 94 074 717 892

services engineer

WOOD & GRIEVE ENGINEERS
LEVEL 6, BUILDING B,
207 PACIFIC HIGHWAY
ST LEONARDS NSW 2065
T (61 2) 8484 7000
sydney@wge.com.au
www.wge.com.au

landscape architect

GROUPGSA
LEVEL 7, 80 WILLIAM STREET
EAST SYDNEY NSW 2011
T (61 2) 9361 4144
F (61 2) 9332 3458
sydney@groupgsa.com
www.groupgsa.com

BUDDEN NANGLE MICHAEL HUDSON ARCHITECTS + architectus™

Budden Nangle Michael & Hudson Architects
17/130 Pacific Highway
Greenwich NSW 2065
T (61 2) 9906 5599
F (61 2) 9906 8220

Architectus Sydney
Level 18 MLC Centre
19 Martin Place
Sydney NSW 2000
T (61 2) 8252 8400
F (61 2) 8252 8600
sydney@architectus.com.au
ABN 90 131 245 684

project

Macquarie University
Arts Precinct Project

drawing

PROPOSED GROUND FLOOR PLAN
- ALL BUILDINGS

scale: 1:200 @ A1
drawn: AdB / tw / MB
checked: AdB
project no.: APP
drawing no.: **SSDA-03**
issue: **B**

09/08/2017 16:00

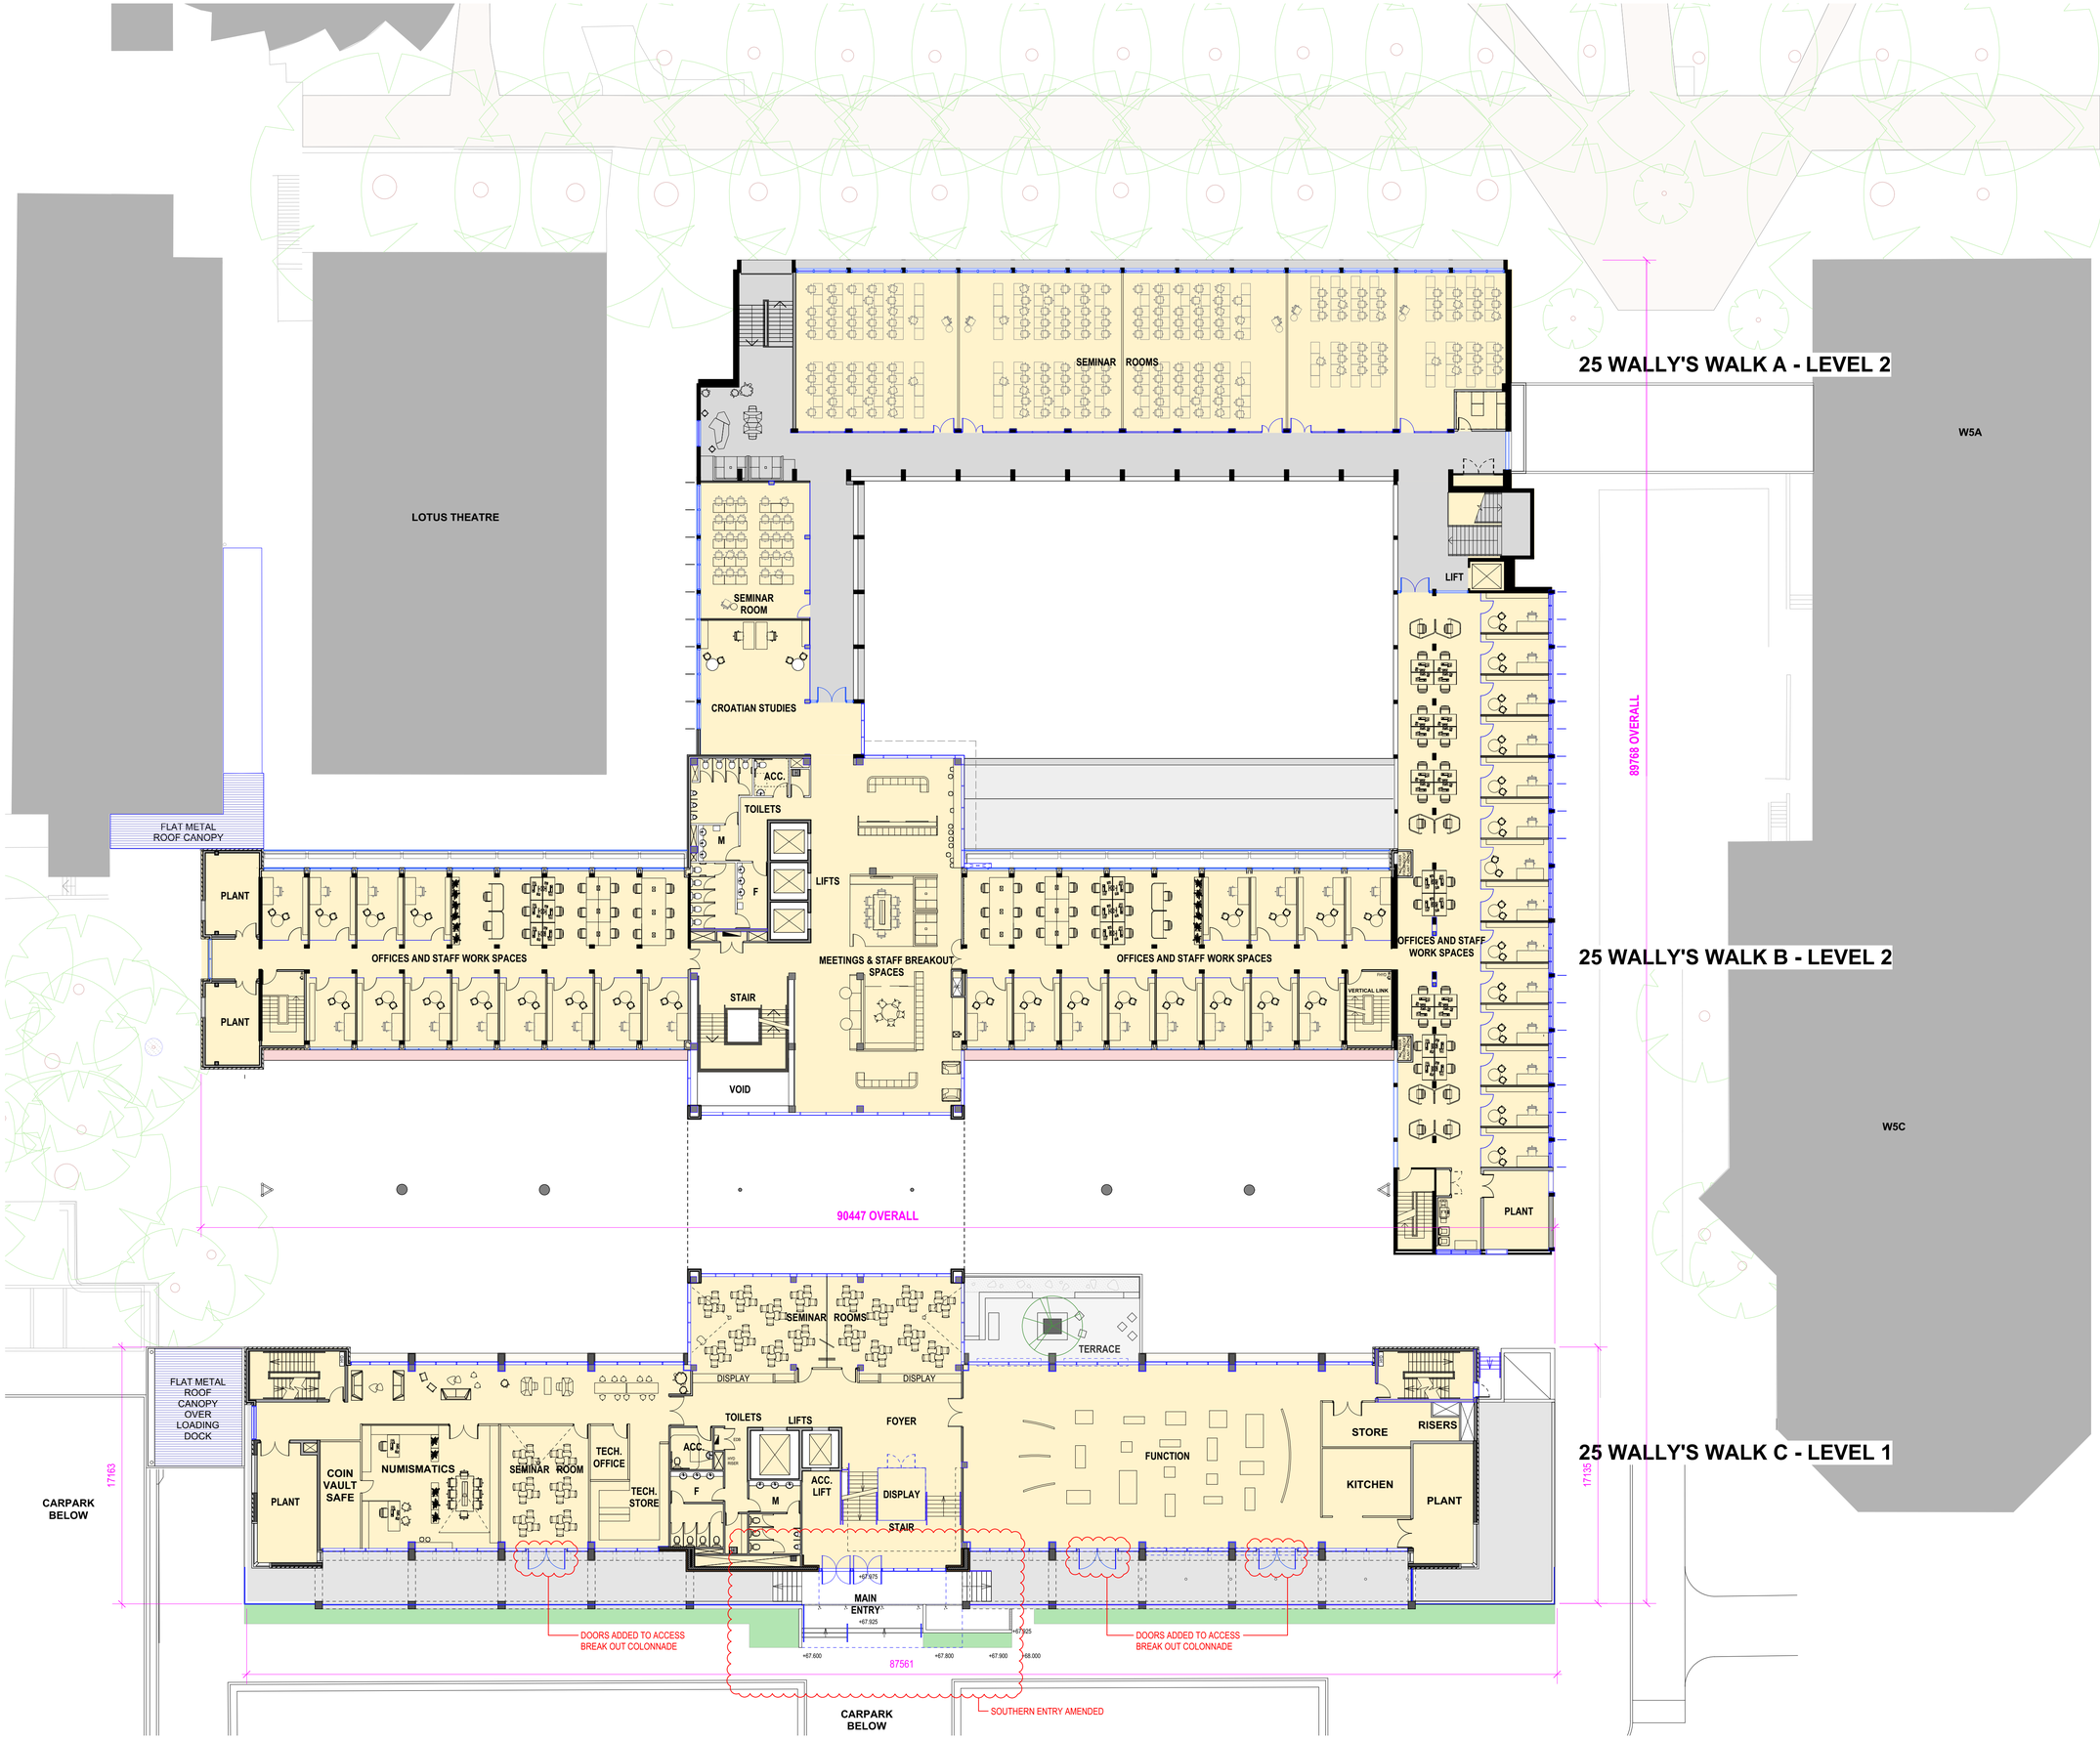

BNM&H ARCHITECTS + architectus™

BNM&H Architects and Architectus Group Pty Ltd is the owner of the copyright subsisting in these drawings, plans, designs and specifications. They must not be used, reproduced or copied, in whole or in part, nor may the information, ideas and concepts therein contained (which are confidential to Architectus Group Pty Ltd) be disclosed to any person without the prior written consent of that company.

Do not scale drawings. Verify all dimensions on site

ISO 9001 Quality Management

issue	amendment	date
A	SSDA ISSUE	09/08/2017
B	SSDA ISSUE	24/01/2018

0 2 4 6 8 10m
Scale 1:200 at A1 sheet

client
MACQUARIE University

project manager
capital insight
LEVEL 6, 77 BERRY STREET
NORTH SYDNEY NSW 2060
T (61 2) 9955 2300
F (61 2) 9955 5574
enquiries@capitalinsight.com.au
www.capitalinsight.com.au

structural engineer
tlb
LEVEL 6, 1 JAMES PLACE
NORTH SYDNEY NSW 2062
T (61 2) 9409 3300
F (61 2) 9929 6667
info@tlbengineers.com
www.tlbengineers.com
ABN 94 074 717 892

services engineer
WOOD & GRIEVE ENGINEERS
LEVEL 6, BUILDING B,
207 PACIFIC HIGHWAY
ST LEONARDS NSW 2065
T (61 2) 8484 7000
sydney@wge.com.au
www.wge.com.au

landscape architect
GROUPGSA
LEVEL 7, 80 WILLIAM STREET
EAST SYDNEY NSW 2011
T (61 2) 9361 4144
F (61 2) 9332 3458
sydney@groupgsa.com
www.groupgsa.com

BUDDEN NANGLE MICHAEL HUDSON ARCHITECTS + architectus™

Budden Nangle Michael & Hudson Architects
17/130 Pacific Highway
Greenwich NSW 2065
T (61 2) 9906 5599
F (61 2) 9906 8220

Architectus Sydney
Level 18 MLC Centre
19 Martin Place
Sydney NSW 2000
T (61 2) 8252 8400
F (61 2) 8252 8600
sydney@architectus.com.au
ABN 90 131 245 684

project
Macquarie University
Arts Precinct Project

drawing
PROPOSED FLOOR PLAN
LEVEL 2 - 25 WW A & 25 WW B
LEVEL 1 - 25 WW C

scale: 1:200 @ A1
drawn: AdB / tw / MB
checked: AdB
project no.: APP
drawing no.: **SSDA-05**
issue: **B**

09/08/2017 16:00

X5B

LOTUS THEATRE BELOW

25 WALLY'S WALK A - ROOF LEVEL

EXISTING ROOF

PHOTOVOLTAIC CELL ARRAY

PHOTOVOLTAIC CELL ARRAY

LIFT

PLANT ROOM AMENDED

M

TOILETS

ACC.

F

LIFTS

EQB

PLANT

FACULTY OFFICES AND STAFF WORK SPACES

MEETINGS & STAFF BREAKOUT SPACES

FACULTY OFFICES AND STAFF WORK SPACES

CORRIDOR

ROOFTOP PLANT

PLANT

VERTICAL LINK

STAIR

VOID

25 WALLY'S WALK B - LEVEL 3

MEETING ROOMS

INTERCULTURAL FOYER

FLAT METAL ROOF CANOPY OVER LOADING DOCK

BREAKOUT

BREAKOUT

TOILETS

LIFTS

STAIR

SEMINAR ROOMS

RISER

PLANT

ANCIENT HISTORY RESEARCH CENTRE

BIG HISTORY

C.A.V.E. RESEARCH SPACE

ACC.

F

M

VOID

VOID

STORE

25 WALLY'S WALK C - LEVEL 2

W4 CARPARK

BNM&H ARCHITECTS + architectus™

BNM&H Architects and Architectus Group Pty Ltd is the owner of the copyright subsisting in these drawings, plans, designs and specifications. They must not be used, reproduced or copied, in whole or in part, nor may the information, ideas and concepts therein contained (which are confidential to Architectus Group Pty Ltd) be disclosed to any person without the prior written consent of that company.

Do not scale drawings. Verify all dimensions on site

ISO 9001 Quality Management

issue	amendment	date
A	SSDA ISSUE	09/08/2017
B	SSDA ISSUE	24/01/2018

0 2 4 6 8 10m

Scale 1:200 at A1 sheet

client

MACQUARIE University

project manager

capital insight

LEVEL 6, 77 BERRY STREET
NORTH SYDNEY NSW 2060
T (61 2) 9955 2300
F (61 2) 9955 5574
enquiries@capitalinsight.com.au
www.capitalinsight.com.au

structural engineer

tlb

LEVEL 6, 1 JAMES PLACE
NORTH SYDNEY NSW 2062
T (61 2) 9409 3300
F (61 2) 9929 6667
info@tlbengineers.com
www.tlbengineers.com
ABN 94 074 717 892

services engineer

WOOD & GRIEVE ENGINEERS

LEVEL 6, BUILDING B,
207 PACIFIC HIGHWAY
ST LEONARDS NSW 2065
T (61 2) 8484 7000
sydney@wge.com.au
www.wge.com.au

landscape architect

GROUPGSA

LEVEL 7, 80 WILLIAM STREET
EAST SYDNEY NSW 2011
T (61 2) 9361 4144
F (61 2) 9332 3458
sydney@groupgsa.com
www.groupgsa.com

BUDDEN NANGLE MICHAEL HUDSON ARCHITECTS + architectus™

Budden Nangle Michael & Hudson Architects
17/130 Pacific Highway
Greenwich NSW 2065
T (61 2) 9906 5599
F (61 2) 9906 8220

Architectus Sydney
Level 18 MLC Centre
19 Martin Place
Sydney NSW 2000
T (61 2) 8252 8400
F (61 2) 8252 8600
sydney@architectus.com.au
ABN 90 131 245 684

project

Macquarie University
Arts Precinct Project

drawing

PROPOSED FLOOR PLAN
ROOF LEVEL - 25 WW A
LEVEL 3 - 25 WW B
LEVEL 2 - 25 WW C

scale: 1:200 @ A1

drawn: AdB / tw / MB

checked: AdB

project no.: APP

drawing no.: **SSDA-06**

issue: **B**

09/08/2017 16:00

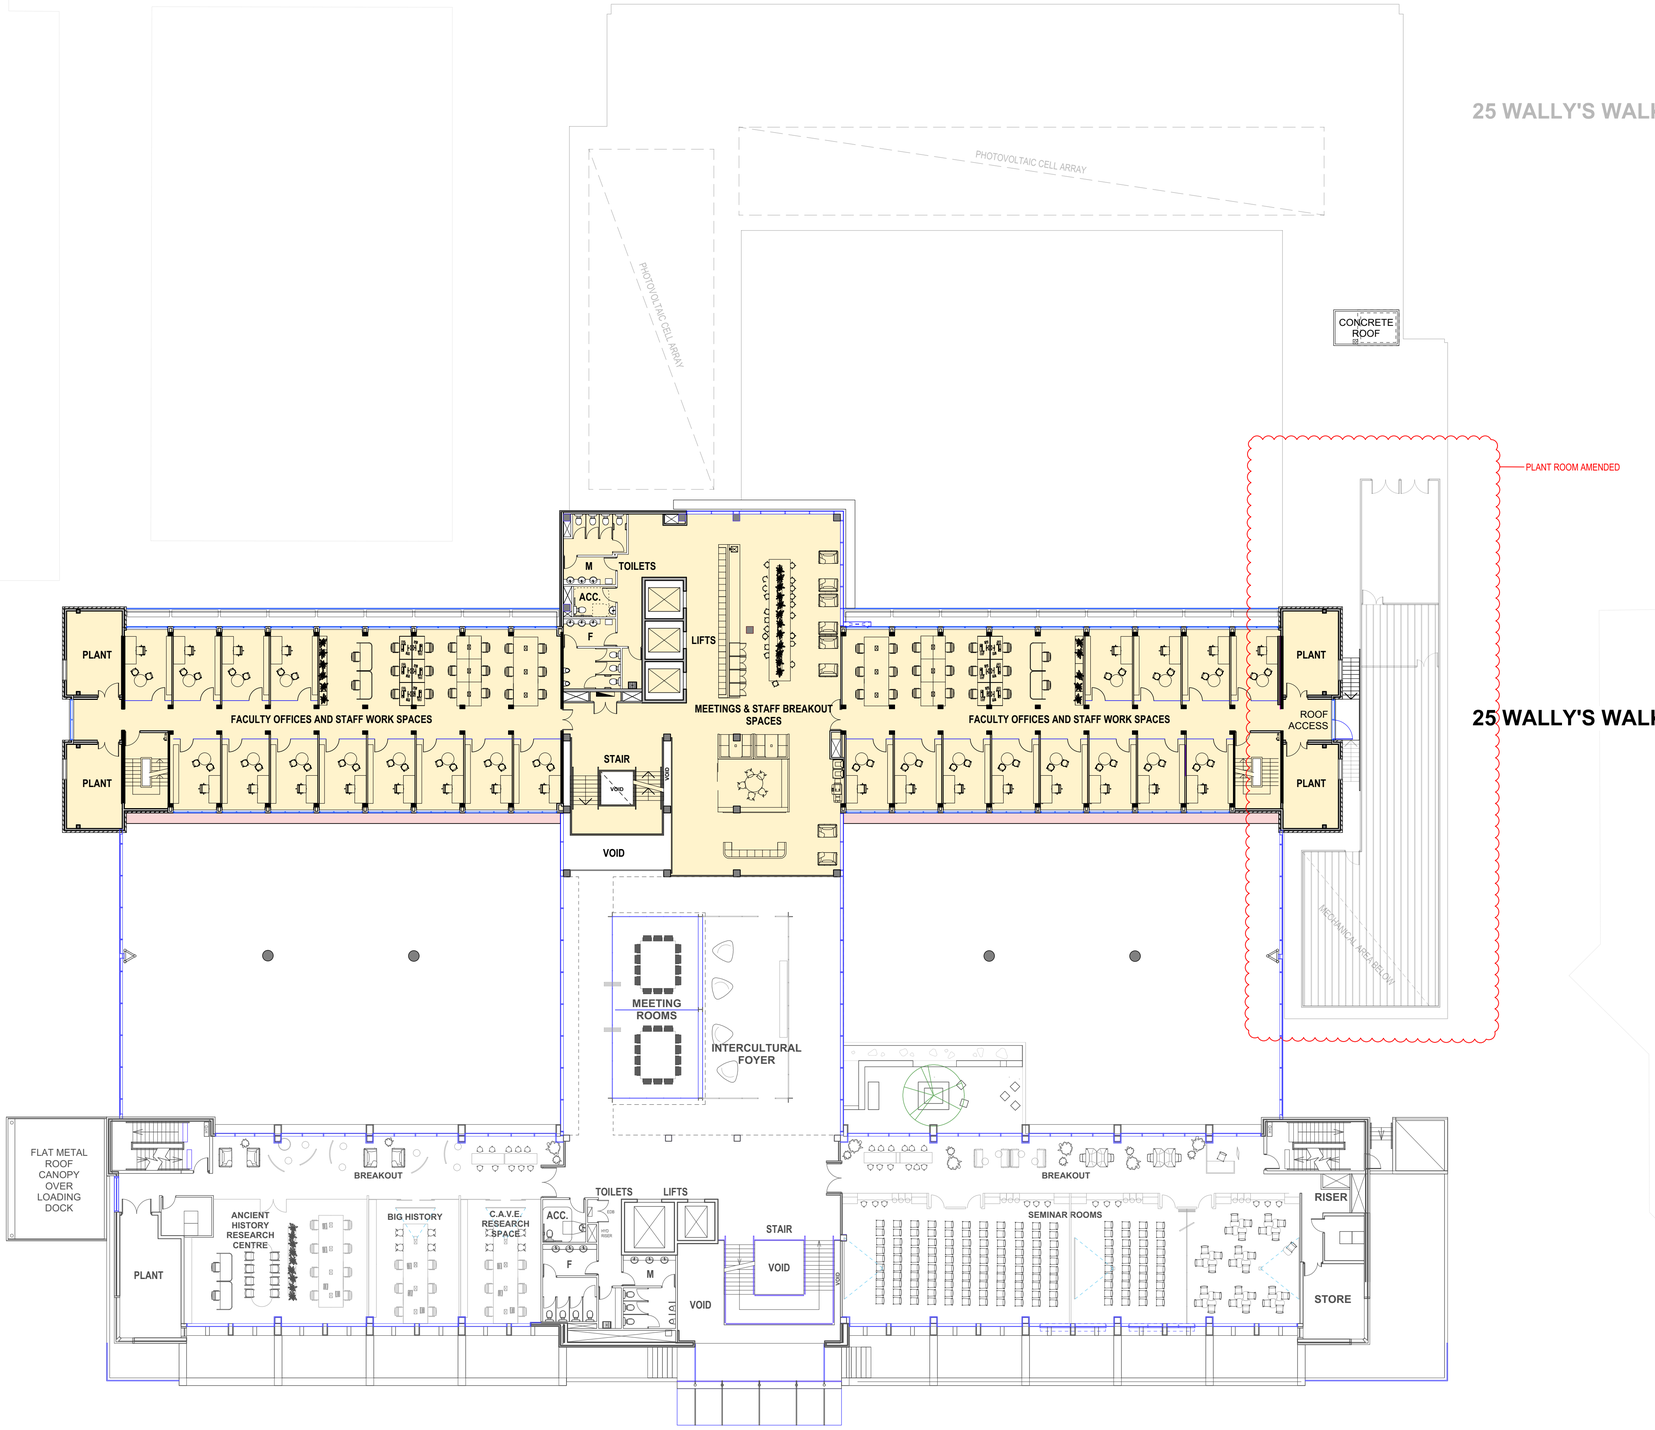

BNM&H ARCHITECTS + architectus™

BNM&H Architects and Architectus Group Pty Ltd is the owner of the copyright subsisting in these drawings, plans, designs and specifications. They must not be used, reproduced or copied, in whole or in part, nor may the information, ideas and concepts therein contained (which are confidential to Architectus Group Pty Ltd) be disclosed to any person without the prior written consent of that company.

Do not scale drawings. Verify all dimensions on site

ISO 9001 Quality Management

issue	amendment	date
A	SSDA ISSUE	09/08/2017
B	SSDA ISSUE	24/01/2018

N

0 2 4 6 8 10m

Scale 1:200 at A1 sheet

client

MACQUARIE University

project manager

capital insight

LEVEL 6, 77 BERRY STREET
NORTH SYDNEY NSW 2060
T (61 2) 9955 2300
F (61 2) 9955 5574
enquiries@capitalinsight.com.au
www.capitalinsight.com.au

structural engineer

tlb

LEVEL 6, 1 JAMES PLACE
NORTH SYDNEY NSW 2062
T (61 2) 9409 3300
F (61 2) 9929 6667
info@tlbengineers.com
www.tlbengineers.com
ABN 94 074 717 892

services engineer

WOOD & GRIEVE ENGINEERS

LEVEL 6, BUILDING B,
207 PACIFIC HIGHWAY
ST LEONARDS NSW 2065
T (61 2) 8484 7000
sydney@wge.com.au
www.wge.com.au

landscape architect

GROUPGSA

LEVEL 7, 80 WILLIAM STREET
EAST SYDNEY NSW 2011
T (61 2) 9361 4144
F (61 2) 9332 3458
sydney@groupgsa.com
www.groupgsa.com

BUDDEN NANGLE MICHAEL HUDSON ARCHITECTS + architectus™

Budden Nangle Michael & Hudson Architects
17/130 Pacific Highway
Greenwich NSW 2065
T (61 2) 9906 5599
F (61 2) 9906 8220

Architectus Sydney
Level 18 MLC Centre
19 Martin Place
Sydney NSW 2000
T (61 2) 8252 8400
F (61 2) 8252 8600
sydney@architectus.com.au
ABN 90 131 245 684

project

Macquarie University
Arts Precinct Project

drawing

PROPOSED FLOOR PLAN
LEVEL 4 - 25 WW B

scale: 1:200 @ A1

drawn: AdB / tw / MB

checked: AdB

project no.: APP

drawing no.: **SSDA-07**

issue: **B**

09/08/2017 16:00

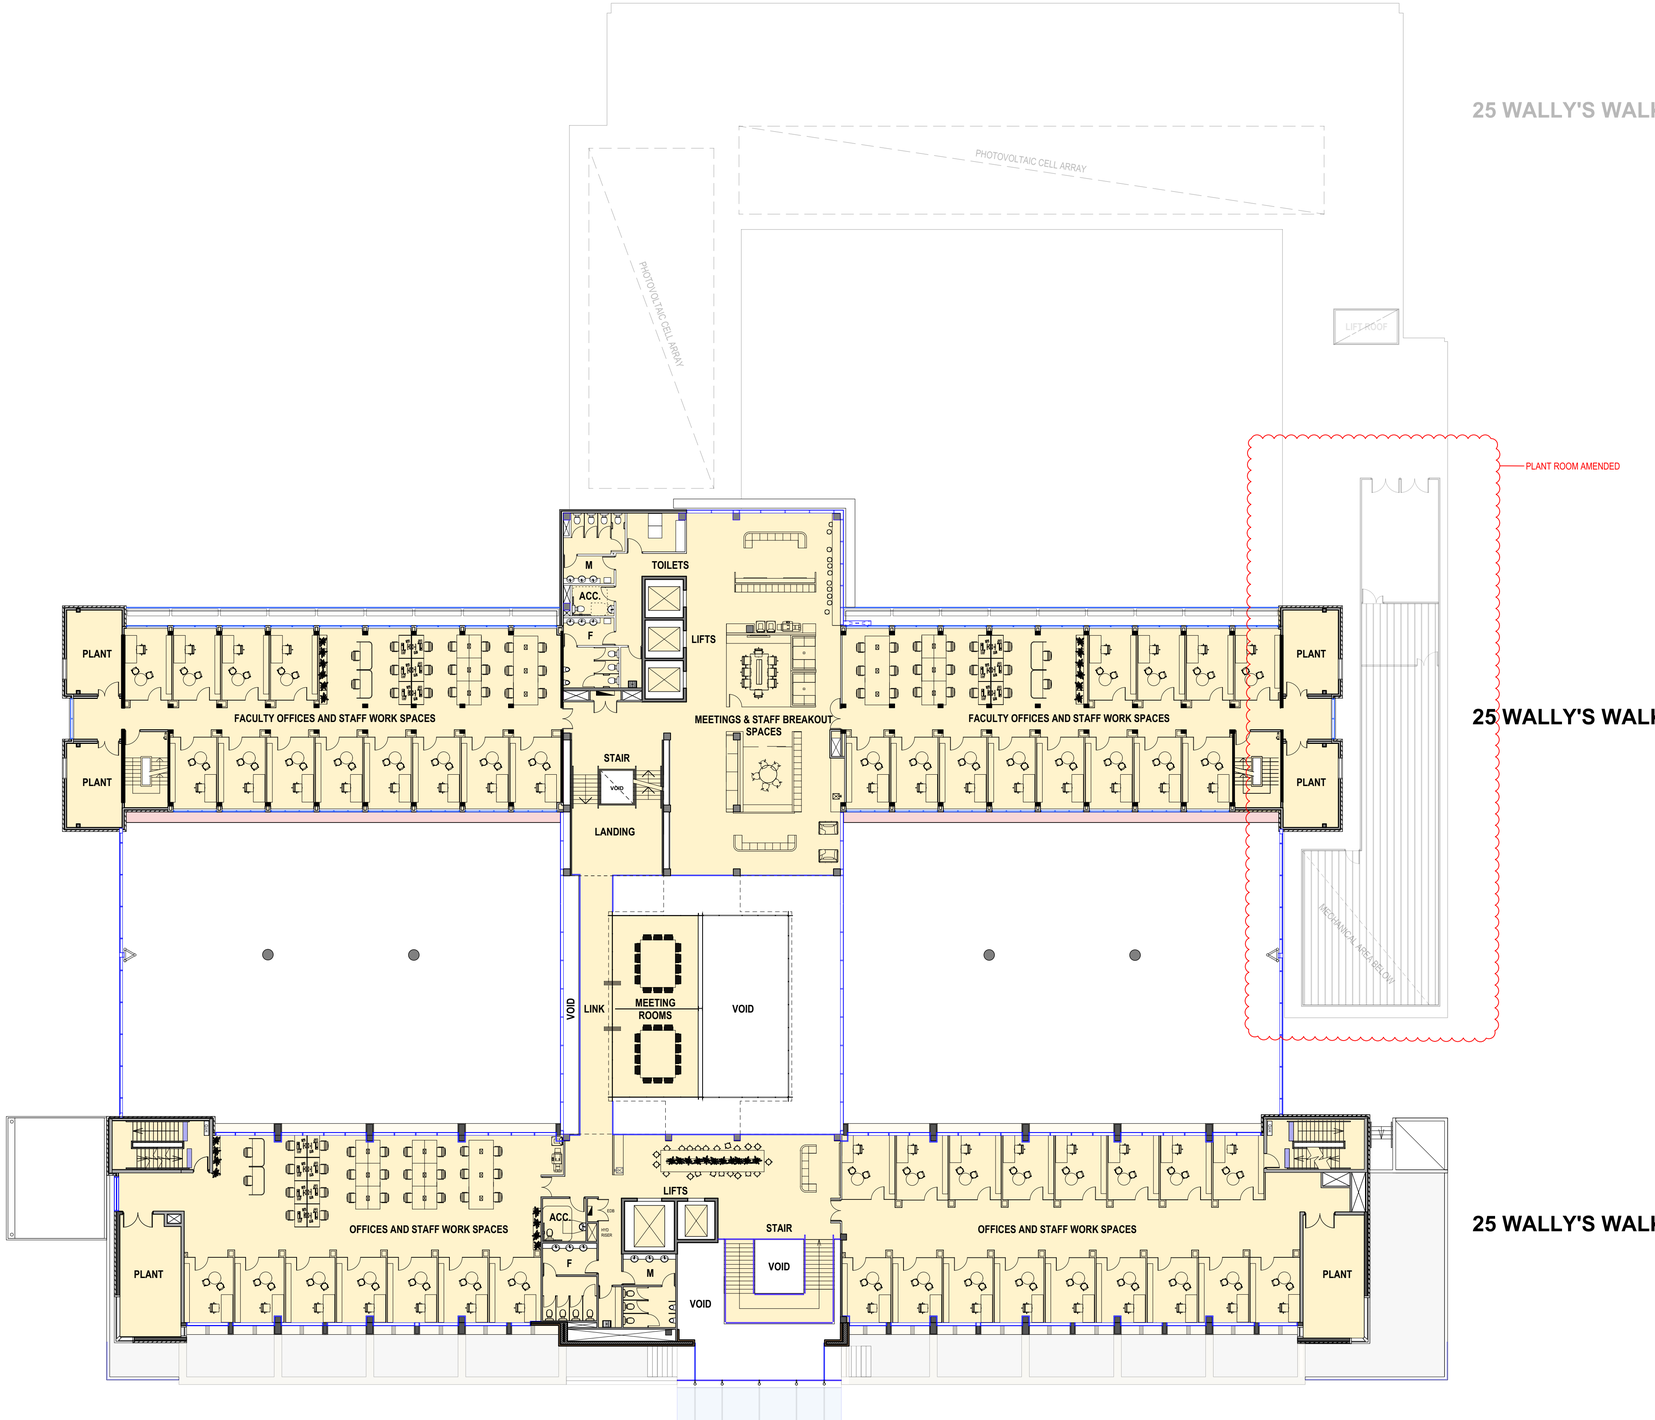

BNM&H ARCHITECTS + architectus™

BNM&H Architects and Architectus Group Pty Ltd is the owner of the copyright subsisting in these drawings, plans, designs and specifications. They must not be used, reproduced or copied, in whole or in part, nor may the information, ideas and concepts therein contained (which are confidential to Architectus Group Pty Ltd) be disclosed to any person without the prior written consent of that company.

Do not scale drawings. Verify all dimensions on site

ISO 9001 Quality Management

issue	amendment	date
A	SSDA ISSUE	09/08/2017
B	SSDA ISSUE	24/01/2018

0 2 4 6 8 10m

Scale 1:200 at A1 sheet

client

MACQUARIE University

project manager

capital insight
LEVEL 6, 77 BERRY STREET
NORTH SYDNEY NSW 2060
T (61 2) 9955 2300
F (61 2) 9955 5574
enquiries@capitalinsight.com.au
www.capitalinsight.com.au

structural engineer

tlb
LEVEL 6, 1 JAMES PLACE
NORTH SYDNEY NSW 2062
T (61 2) 9409 3300
F (61 2) 9929 6667
info@tlbengineers.com
www.tlbengineers.com
ABN 94 074 717 892

services engineer

WOOD & GRIEVE ENGINEERS
LEVEL 6, BUILDING B,
207 PACIFIC HIGHWAY
ST LEONARDS NSW 2065
T (61 2) 8484 7000
sydney@wge.com.au
www.wge.com.au

landscape architect

GROUPGSA
LEVEL 7, 80 WILLIAM STREET
EAST SYDNEY NSW 2011
T (61 2) 9361 4144
F (61 2) 9332 3458
sydney@groupgsa.com
www.groupgsa.com

BUDDEN NANGLE MICHAEL HUDSON ARCHITECTS + architectus™

Budden Nangle Michael & Hudson Architects
17/130 Pacific Highway
Greenwich NSW 2065
T (61 2) 9906 5599
F (61 2) 9906 8220

Architectus Sydney
Level 18 MLC Centre
19 Martin Place
Sydney NSW 2000
T (61 2) 8252 8400
F (61 2) 8252 8600
sydney@architectus.com.au
ABN 90 131 245 684

project

Macquarie University
Arts Precinct Project

drawing

PROPOSED FLOOR PLAN
LEVEL 5 - 25 WW B
LEVEL 3 - 25 WW C

scale: 1:200 @ A1

drawing no.: **SSDA-08**

drawn: AdB / tw / MB

checked: AdB

issue: **B**

project no.: APP

09/08/2017 16:00

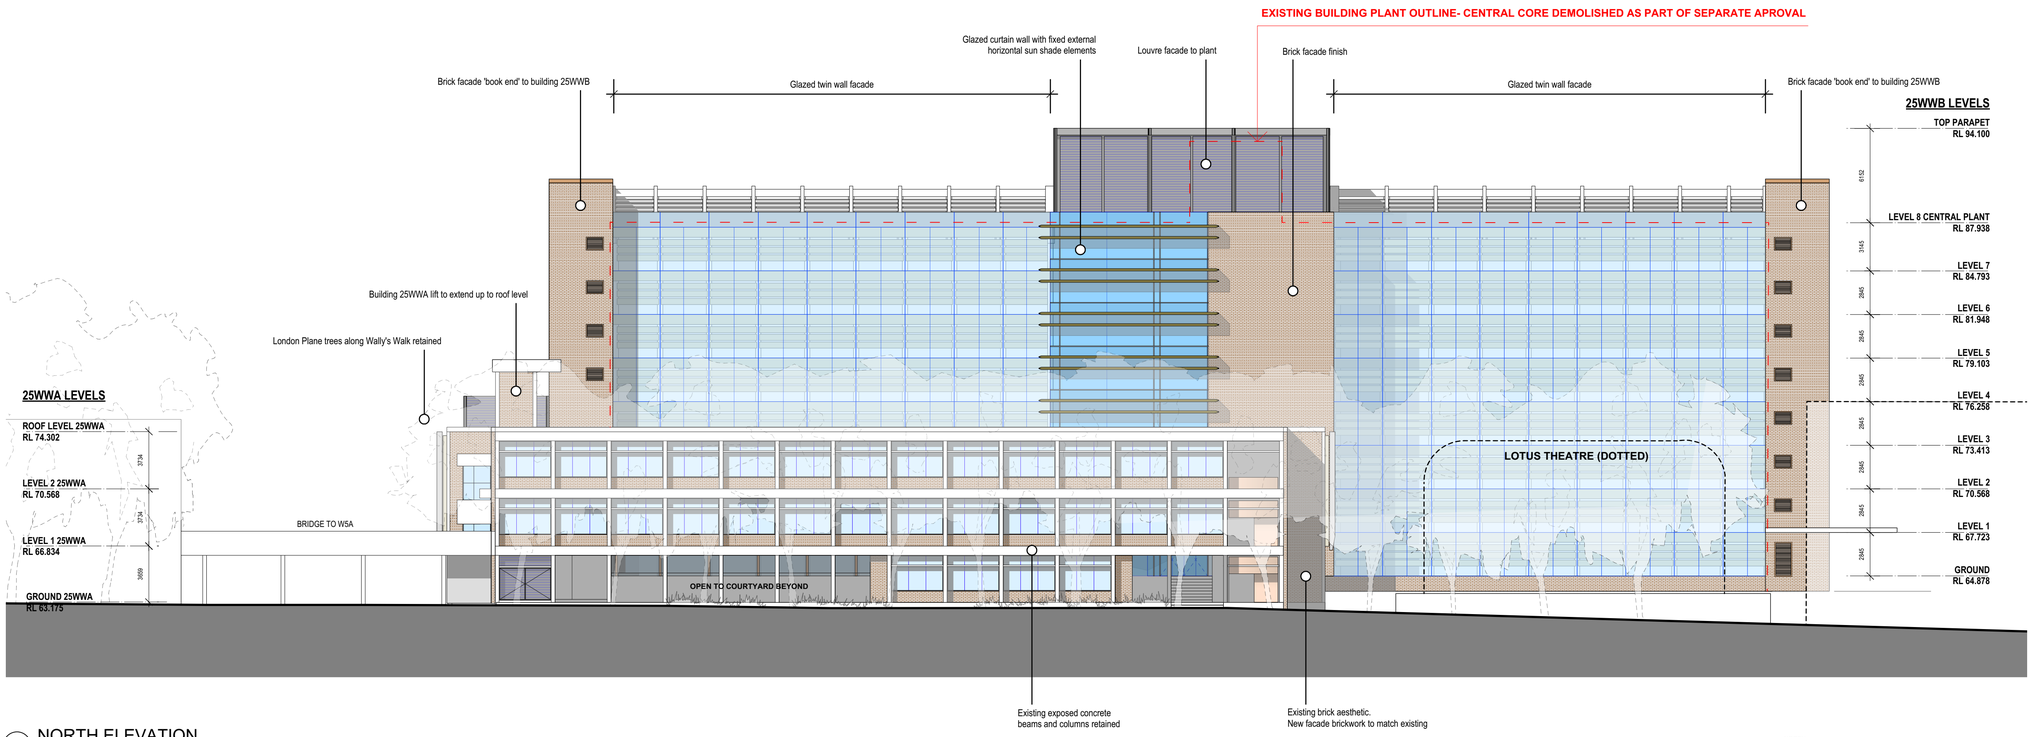

1 NORTH ELEVATION
25WWA - 25WWB

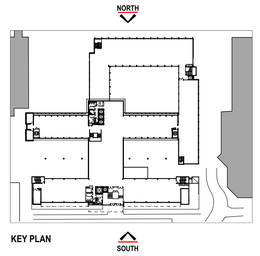

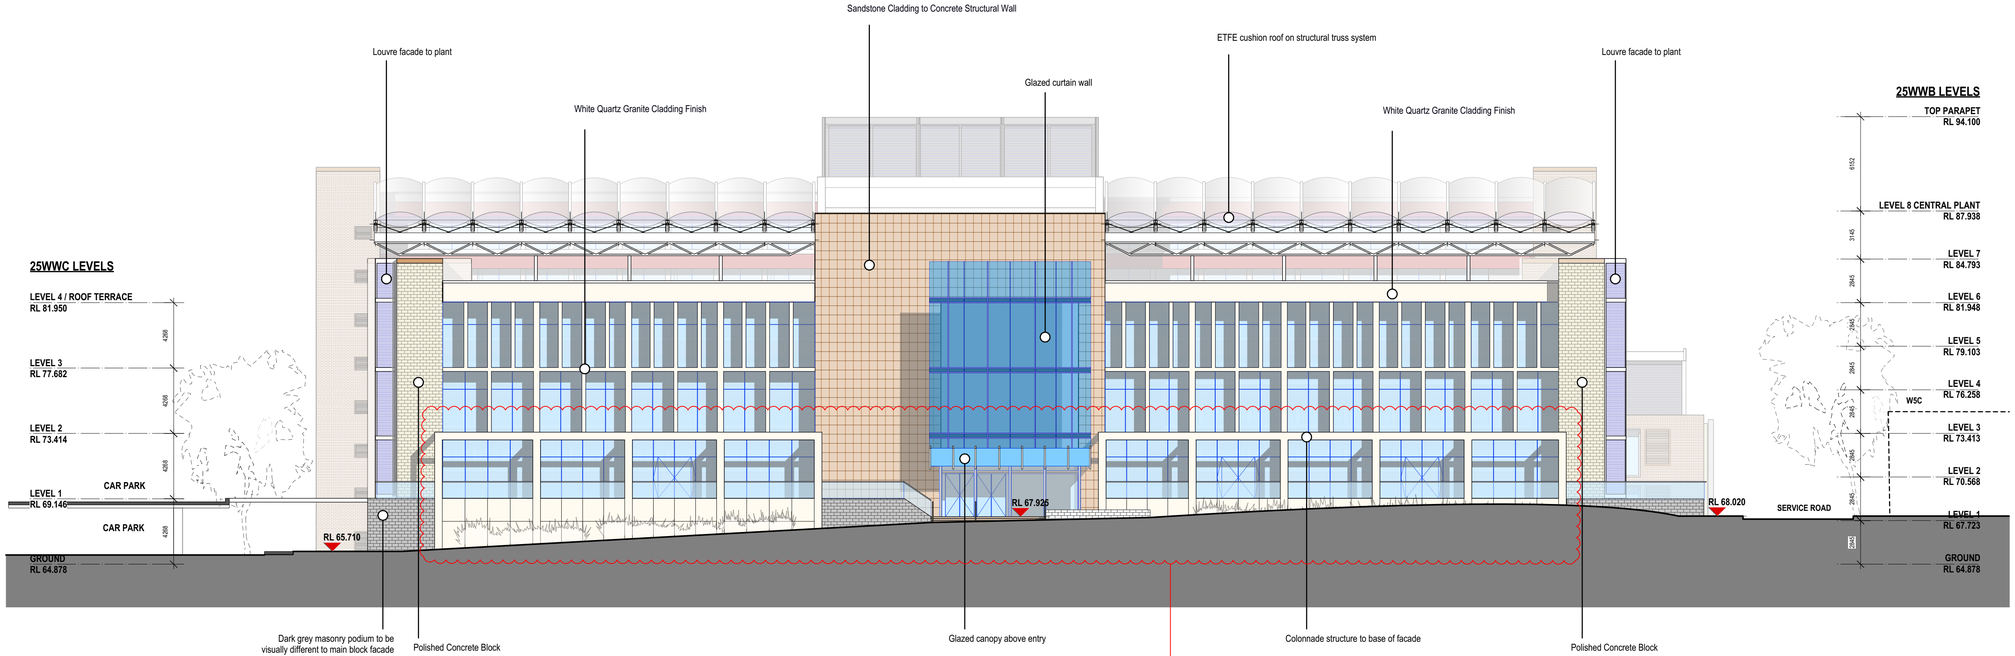

2 SOUTH ELEVATION
25WWC

BNM&H ARCHITECTS + architectus™

BNM&H Architects and Architectus Group Pty Ltd is the owner of the copyright subsisting in these drawings, plans, designs and specifications. They must not be used, reproduced or copied, in whole or in part, nor may the information, ideas and concepts therein contained (which are confidential to Architectus Group Pty Ltd) be disclosed to any person without the prior written consent of that company.

Do not scale drawings. Verify all dimensions on site

ISO 9001 Quality Management

issue	amendment	date
A	SSDA ISSUE	09/08/2017
B	SSDA ISSUE	24/01/2018

0 2 4 6 8 10m
Scale 1:200 at A1 sheet

client
MACQUARIE University

project manager
capital insight
LEVEL 6, 77 BERRY STREET
NORTH SYDNEY NSW 2060
T (61 2) 9955 2300
F (61 2) 9955 5574
enquiries@capitalinsight.com.au
www.capitalinsight.com.au

structural engineer
tlb
LEVEL 6, 1 JAMES PLACE
NORTH SYDNEY NSW 2062
T (61 2) 9409 3300
F (61 2) 9929 6667
info@tlbengineers.com
www.tlbengineers.com
ABN 94 074 717 892

services engineer
WOOD & GRIEVE ENGINEERS
LEVEL 6, BUILDING B,
207 PACIFIC HIGHWAY
ST LEONARDS NSW 2065
T (61 2) 8484 7000
sydney@wge.com.au
www.wge.com.au

landscape architect
GROUPGSA
LEVEL 7, 80 WILLIAM STREET
EAST SYDNEY NSW 2011
T (61 2) 9361 4144
F (61 2) 9332 3458
sydney@groupgsa.com
www.groupgsa.com

BUDDEN NANGLE MICHAEL HUDSON ARCHITECTS + architectus™

Budden Nangle Michael & Hudson Architects
17/130 Pacific Highway
Greenwich NSW 2065
T (61 2) 9906 5599
F (61 2) 9906 8220

Architectus Sydney
Level 18 MLC Centre
19 Martin Place
Sydney NSW 2000
T (61 2) 8252 8400
F (61 2) 8252 8600
sydney@architectus.com.au
ABN 90 131 245 684

project
Macquarie University
Arts Precinct Project

drawing
NORTH ELEVATION
SOUTH ELEVATION

scale 1:200 @ A1 SHEET
drawn MB
checked AdB
project no. APP
drawing no. **SSDA-12**
issue **B**
09/08/2017 16.00

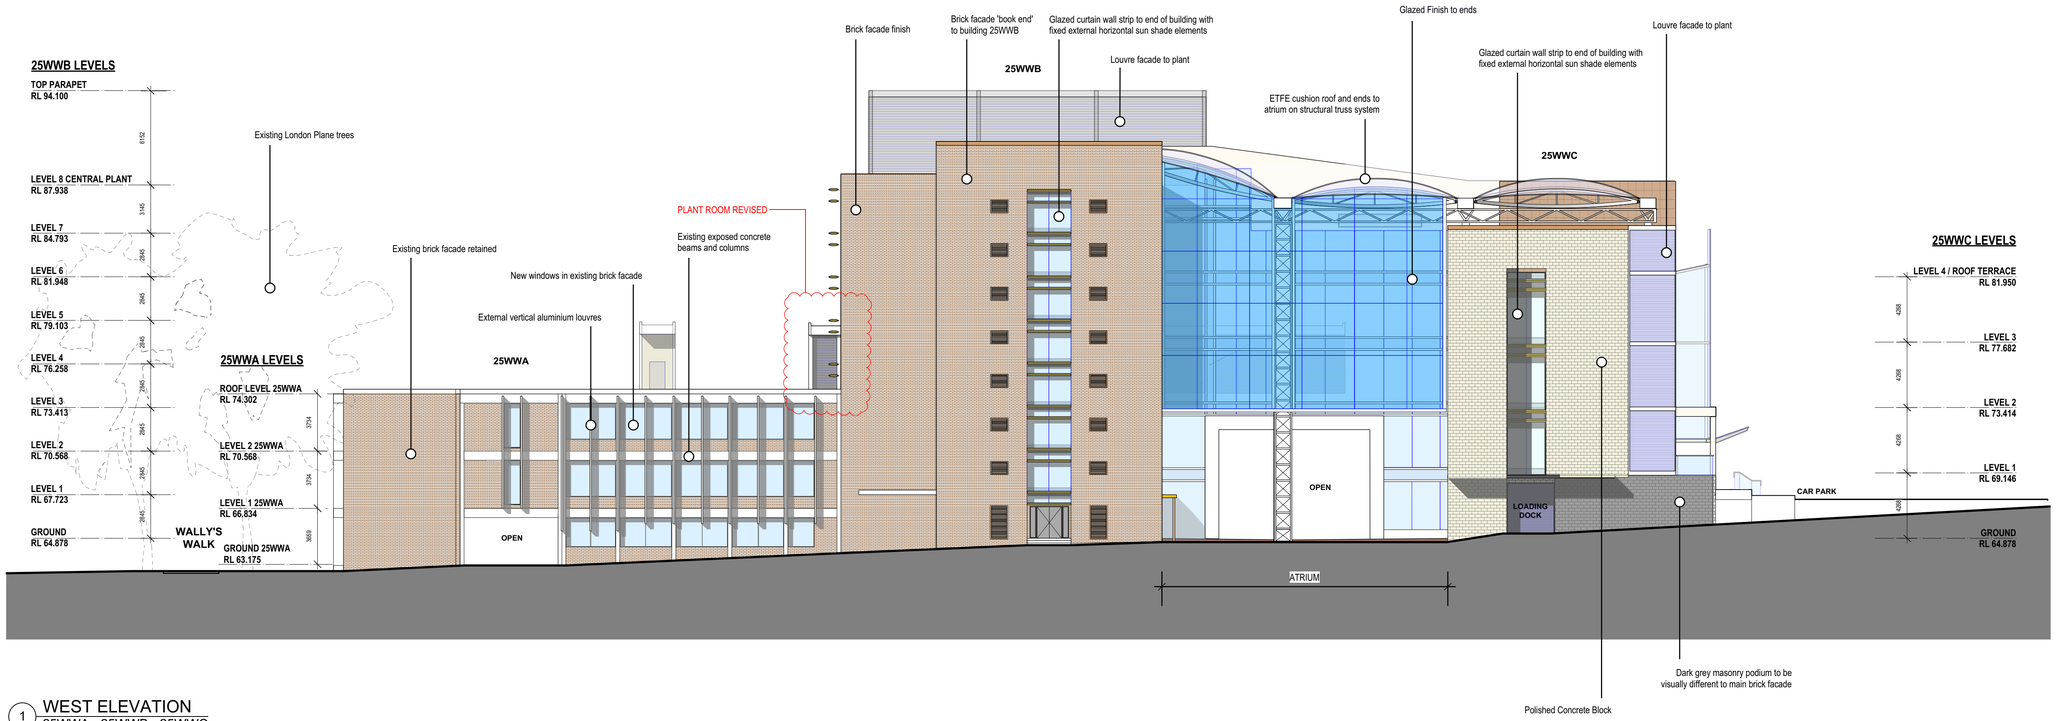

1 WEST ELEVATION
25WWA - 25WWB - 25WWC

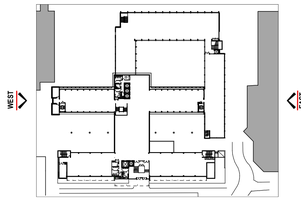

KEY PLAN

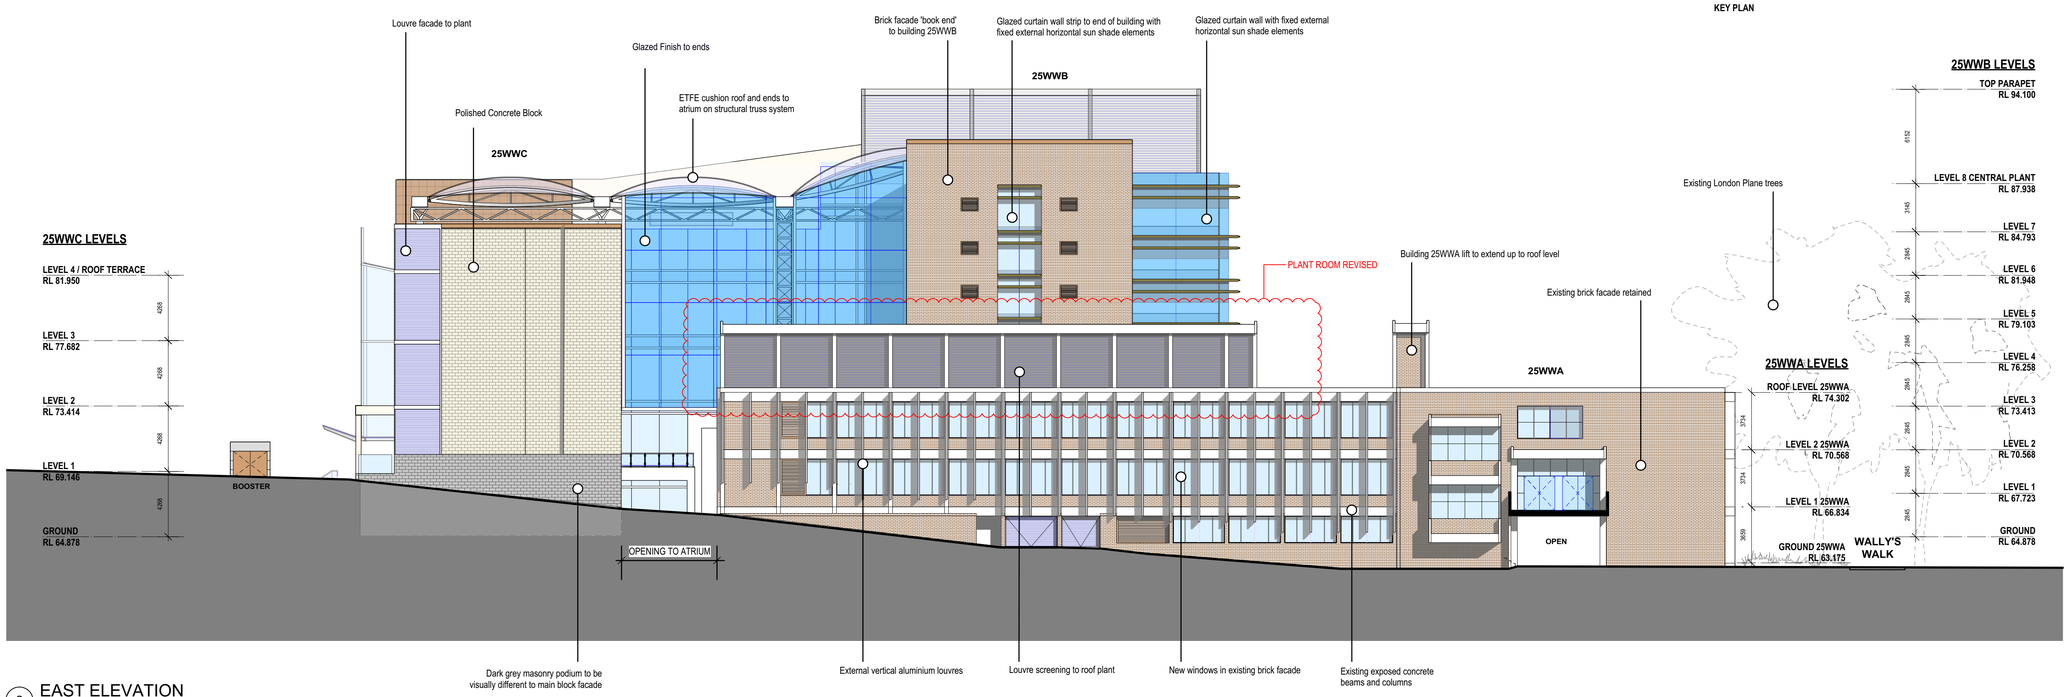

2 EAST ELEVATION
25WWC - 25WWB - 25WWA

BNM&H ARCHITECTS + architectus™

BNM&H Architects and Architectus Group Pty Ltd is the owner of the copyright subsisting in these drawings, plans, designs and specifications. They must not be used, reproduced or copied, in whole or in part, nor may the information, ideas and concepts therein contained (which are confidential to Architectus Group Pty Ltd) be disclosed to any person without the prior written consent of that company.

Do not scale drawings. Verify all dimensions on site

ISO 9001 Quality Management

issue	amendment	date
A	SSDA ISSUE	09/08/2017
B	SSDA ISSUE	24/01/2018

0 2 4 6 8 10m
Scale 1:200 at A1 sheet

client

MACQUARIE University

project manager

capital insight
LEVEL 6, 77 BERRY STREET
NORTH SYDNEY NSW 2060
T (61 2) 9955 2300
F (61 2) 9955 5574
enquiries@capitalinsight.com.au
www.capitalinsight.com.au

structural engineer

tlb
LEVEL 6, 1 JAMES PLACE
NORTH SYDNEY NSW 2062
T (61 2) 9409 3300
F (61 2) 9929 6667
info@tlbengineers.com
www.tlbengineers.com
ABN 94 074 717 892

services engineer

WOOD & GRIEVE ENGINEERS
LEVEL 6, BUILDING B,
207 PACIFIC HIGHWAY
ST LEONARDS NSW 2065
T (61 2) 8484 7000
sydney@wge.com.au
www.wge.com.au

landscape architect

GROUPGSA
LEVEL 7, 80 WILLIAM STREET
EAST SYDNEY NSW 2011
T (61 2) 9361 4144
F (61 2) 9332 3458
sydney@groupgsa.com
www.groupgsa.com

BUDDEN NANGLE MICHAEL HUDSON ARCHITECTS + architectus™

Budden Nangle Michael & Hudson Architects
17/130 Pacific Highway
Greenwich NSW 2065
T (61 2) 9906 5599
F (61 2) 9906 8220

Architectus Sydney
Level 18 MLC Centre
19 Martin Place
Sydney NSW 2000
T (61 2) 8252 8400
F (61 2) 8252 8600
sydney@architectus.com.au
ABN 90 131 245 684

project

Macquarie University
Arts Precinct Project

drawing

EAST ELEVATION
WEST ELEVATION

scale 1:200 @ A1 SHEET
drawn MB
checked AdB
project no. APP
drawing no. **SSDA-13**
issue **B**
09/08/2017 16.00

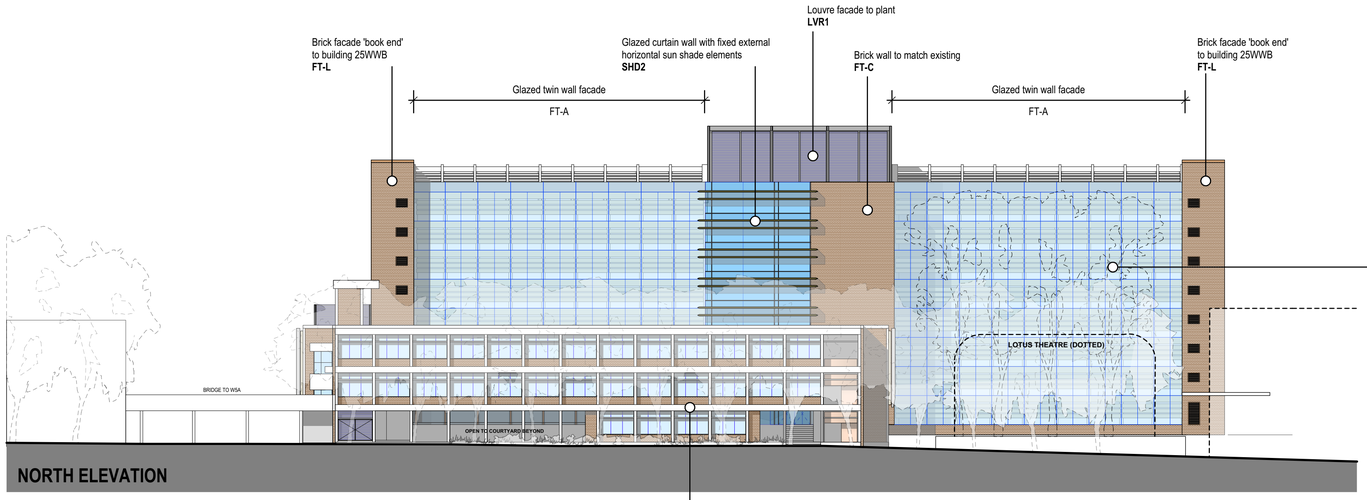

NORTH ELEVATION

Glazed twin wall facade with integral aluminium sun shade louvres

Existing site photo- 25WWA north facade

Existing brick aesthetic.
New facade brickwork to match existing

Existing exposed concrete beams and columns retained

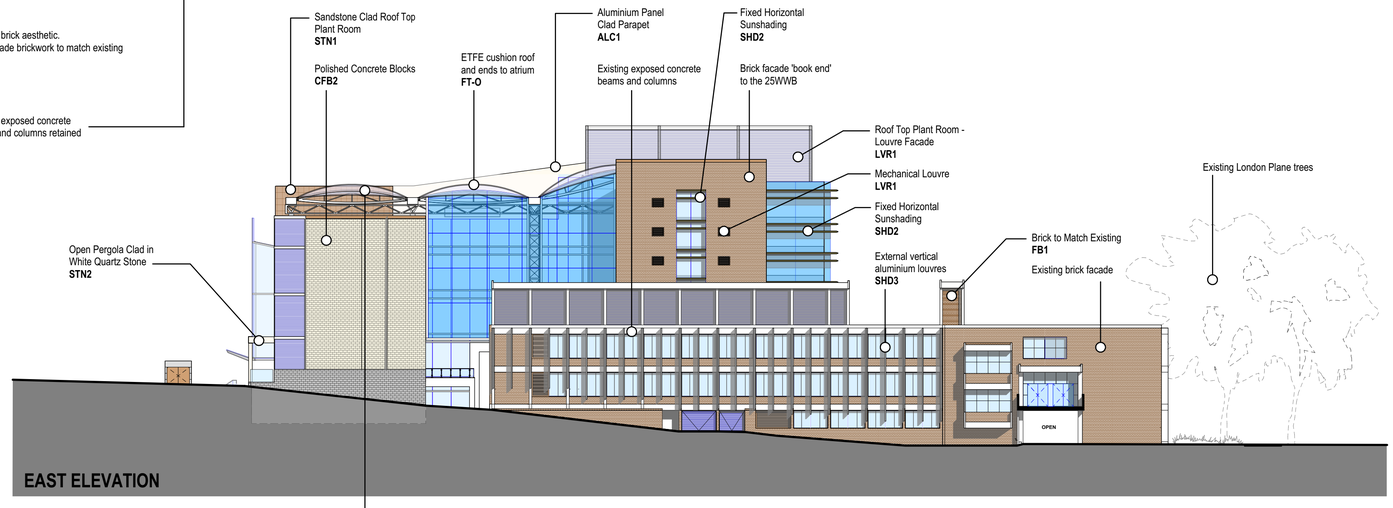

EAST ELEVATION

ETFE roof - view from above

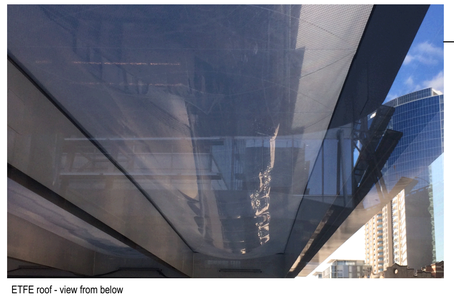

ETFE roof - view from below

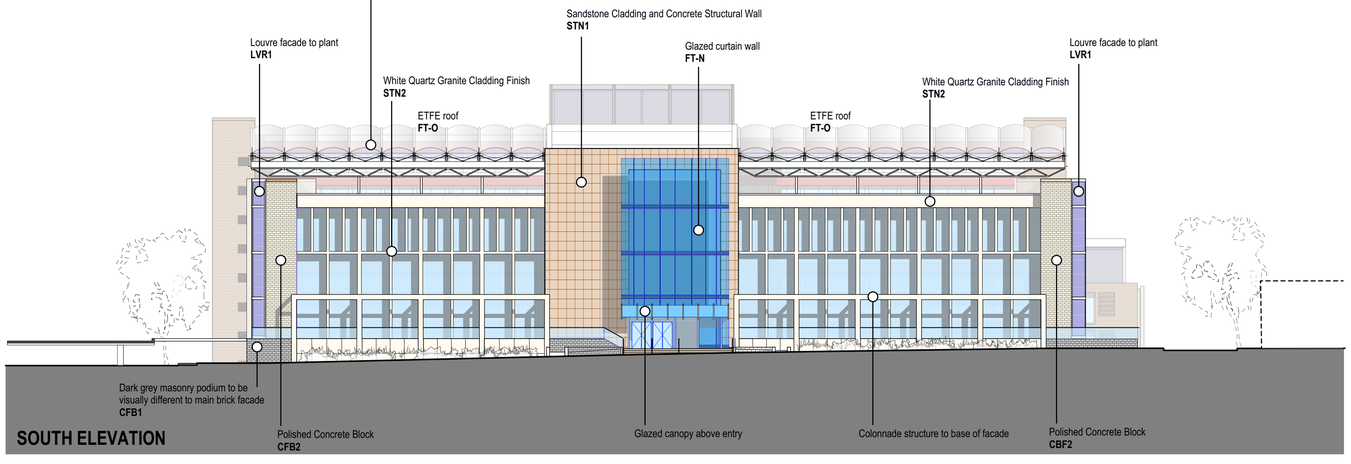

SOUTH ELEVATION

BNM&H ARCHITECTS + architectus™

BNM&H Architects and Architectus Group Pty Ltd is the owner of the copyright subsisting in these drawings, plans, designs and specifications. They must not be used, reproduced or copied, in whole or in part, nor may the information, ideas and concepts therein contained (which are confidential to Architectus Group Pty Ltd) be disclosed to any person without the prior written consent of that company.

Do not scale drawings. Verify all dimensions on site

ISO 9001 Quality Management

issue	amendment	date
A	SSDA ISSUE	09/08/2017
B	SSDA ISSUE	24/01/2018

client

MACQUARIE University

project manager

capital insight

LEVEL 6, 77 BERRY STREET
NORTH SYDNEY NSW 2060
T (61 2) 9955 2300
F (61 2) 9955 5574
enquiries@capitalinsight.com.au
www.capitalinsight.com.au

structural engineer

tlb

LEVEL 6, 1 JAMES PLACE
NORTH SYDNEY NSW 2062
T (61 2) 9409 3300
F (61 2) 9929 6667
info@tlbengineers.com
www.tlbengineers.com
ABN 94 074 717 892

services engineer

WOOD & GRIEVE ENGINEERS

LEVEL 6, BUILDING B,
207 PACIFIC HIGHWAY
ST LEONARDS NSW 2065
T (61 2) 8484 7000
sydney@wge.com.au
www.wge.com.au

landscape architect

GROUPGSA

LEVEL 7, 80 WILLIAM STREET
EAST SYDNEY NSW 2011
T (61 2) 9361 4144
F (61 2) 9332 3458
sydney@groupgsa.com
www.groupgsa.com

BUDDEN NANGLE MICHAEL HUDSON ARCHITECTS + architectus™

Budden Nangle Michael & Hudson Architects
17/130 Pacific Highway
Greenwich NSW 2065
T (61 2) 9906 5599
F (61 2) 9906 8220

Architectus Sydney
Level 18 MLC Centre
19 Martin Place
Sydney NSW 2000
T (61 2) 8252 8400
F (61 2) 8252 8600
sydney@architectus.com.au
ABN 90 131 245 684

project

Macquarie University
Arts Precinct Project

drawing

MATERIALS & FINISHES

scale	NTS
drawn	AdB / tw / MB
checked	AdB
project n.	APP
drawing no.	SSDA-22
issue	B

09/08/2017 16:00

MU Arts Precinct Project
SCHEDULE : External Materials + Codings

BNMH + Architectus
January 2018

code	*description*	*notes*
STN 1	Stone Type 01 : Sandstone	Sandstone External Wall Cladding Tiles. 50mm thick, Diamond Sawn Finished, Nom 600 x 600 tiles laid in stack bond. Mechanically mount with stainless steel pin bracket fixings 25mm cavity to substrate. Waterproof Membrane over full extent of substrate prior to installation. Equal to Gosford Quarries - Sandstone: Piles Creek Cream
STN2	Stone Type 02 : Quartz Granite	White Quartz Granite External Wall Cladding Slabs. 50mm thick, Exfoliated Finish, Maximise panel sizes with detailed jointing. Mechanically mount with stainless steel pin bracket fixings 25mm cavity to substrate. Waterproof Membrane over full extent of substrate prior to installation. Equal to Deemah Stone – HG 6020 Exfoliated.
STN3	Stone Type 03 : Limestone	Limestone External Wall Cladding Slabs. 50mm thick, Sand Blasted Finish, Maximise panel sizes with detailed jointing. Mechanically mount with stainless steel pin bracket fixings 25mm cavity to substrate. Waterproof Membrane over full extent of substrate prior to installation. Equal to Deemah Stone – Florencia Sandblasted.
CFB1	Concrete Face Block Type 01	390 x 190 x 190 Concrete Masonry Block. Refer Drawings for thicknesses and FRL Dark Grey Colour, Honed Finish, Grey Mortar, Stretcher Bond Equal to Austral Masonry : Architec Charcoal
CFB2	Concrete Face Block Type 02	390 x 190 x 190 Concrete Masonry Block. Refer Drawings for thicknesses and FRL Ivory Colour, Honed + Polished Finish Off White Mortar, Stretcher Bond Equal to Austral Masonry : Architec Alabaster
FB1	Clay Face Brick Type 01	230 x 110 x 76 Dry Pressed Clay brick to match existing. Off White Mortar, Stretcher Bond Equal to Bowral Bricks : Bowral Blue.
CONR	Existing Concrete: Remediated	Specialist cleaning, careful colour / texture matched patching and sealing of existing off form concrete elements.
ALC1	Cladding Panel Type 01	Non Combustible Fully Aluminium Sandwich Cladding Panels. To Building B Services ducts Bent and profiled to fit into cassette system. Rear stiffing as required. Concealed fixings to all. Equal to Fairview Vitracore G2 Pre finished : Colour – Medium Bronze Metallic VC4344
ALC2	Cladding Panel Type 02	Non Combustible Fully Aluminium Sandwich Cladding Panels. To Building B + C Canopy Bent and profiled to fit into cassette system. Rear stiffing as required. Concealed fixings to all. Equal to Fairview Vitracore G2 Pre finished : Colour – Satin Brown Metallic VC4370
LVR1	Louvre Type 01	External Ventillation Louvres. Free Air + Acoustic Ratings tbc. Powdercoated finish (25 yr warranty) Equal to LouvreClad Ellenborough Series Colour equal to Alucobond Dark Grey Metallic 505
SHD1	Sunshade Type 01	Fixed Horizontal , 600m wide Ellipsoid Sundshading Blades Powdercoated finish : Colour – Vitracore Bronze Metallic VC9308 (25 yr warranty) Location : Double Skin Glass façade Building B Equal to CVS Industries : Shadelight Ellipsoid 600EL
SHD2	Sunshade Type 02	Fixed Horizontal , 600m wide Ellipsoid Sundshading Blades Powdercoated finish : Colour - equal to Alucobond Dark Grey Metallic 505 (25 yr warranty) Location : North façade Building B Equal to CVS Industries : Shadelight Ellipsoid 600EL
SHD3	Sunshade Type 03	Fixed Vertical , 600m wide Ellipsoid Sundshading Blades Powdercoated finish : Colour - Medium Bronze Metallic VC4344(25 yr warranty) Location : Building A Equal to Louvreclad : Sheraton Series
PNT	Painting System.	Painting to external steelwork generally Substrate : Galvanised Steel and zinc sprayed Preparation : Chemical Etch Primer First Coat: Two Pack Epoxy Paint Equal to : Dulux Duremax GPE XP Primer Surfacer Second Coat: Two Pack Polyurethane Paint Equal to : Dulux Weathermax HBR 100 Colour equal to Dulux Vivid White
ETFE	Inflated Membrane Roof	Triple Layer System Inflated ETFE membrane roof. Ref Façade Engineers Specification.
RFS1	Roof Sheeting Type 1	Profiled Zincalume. Colorbond Finish : Monument (25 yr warranty) Equal to : Lysaght Industries Kliplok 406.

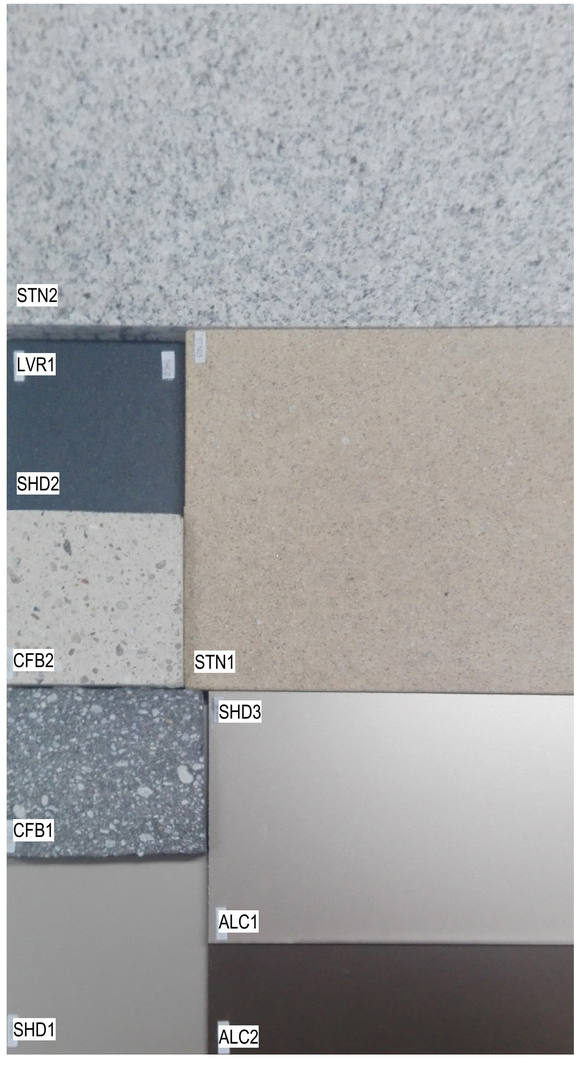

BNM&H ARCHITECTS + architectus™

BNM&H Architects and Architectus Group Pty Ltd is the owner of the copyright subsisting in these drawings, plans, designs and specifications. They must not be used, reproduced or copied, in whole or in part, nor may the information, ideas and concepts therein contained (which are confidential to Architectus Group Pty Ltd) be disclosed to any person without the prior written consent of that company.

Do not scale drawings. Verify all dimensions on site

issue	amendment	date
A	SSDA ISSUE	24/01/2018

client

MACQUARIE University

project manager

capital insight
LEVEL 6, 77 BERRY STREET
NORTH SYDNEY NSW 2060
T (61 2) 9955 2300
F (61 2) 9955 5574
enquiries@capitalinsight.com.au
www.capitalinsight.com.au

structural engineer

tlb
LEVEL 6, 1 JAMES PLACE
NORTH SYDNEY NSW 2062
T (61 2) 9409 3300
F (61 2) 9929 6667
info@tlbengineers.com
www.tlbengineers.com
ABN 94 074 717 892

services engineer

WOOD & GRIEVE ENGINEERS
LEVEL 6, BUILDING B,
207 PACIFIC HIGHWAY
ST LEONARDS NSW 2065
T (61 2) 8484 7000
sydney@wge.com.au
www.wge.com.au

landscape architect

GROUPGSA
LEVEL 7, 80 WILLIAM STREET
EAST SYDNEY NSW 2011
T (61 2) 9361 4144
F (61 2) 9332 3458
sydney@groupgsa.com
www.groupgsa.com

BUDDEN NANGLE MICHAEL HUDSON ARCHITECTS + architectus™

Budden Nangle Michael & Hudson Architects
17/130 Pacific Highway
Greenwich NSW 2065
T (61 2) 9906 5599
F (61 2) 9906 8220

Architectus Sydney
Level 18 MLC Centre
19 Martin Place
Sydney NSW 2000
T (61 2) 8252 8400
F (61 2) 8252 8600
sydney@architectus.com.au
ABN 90 131 245 684

project

Macquarie University
Arts Precinct Project

drawing

MATERIALS DETAILS

scale NTS

drawn AdB / tw / MB

checked AdB

project n. APP

drawing no. **SSDA-23**

issue **A**

24/01/2018 16:00

ARTISTIC RENDER FROM WESTERN ATRIUM LOOKING EAST

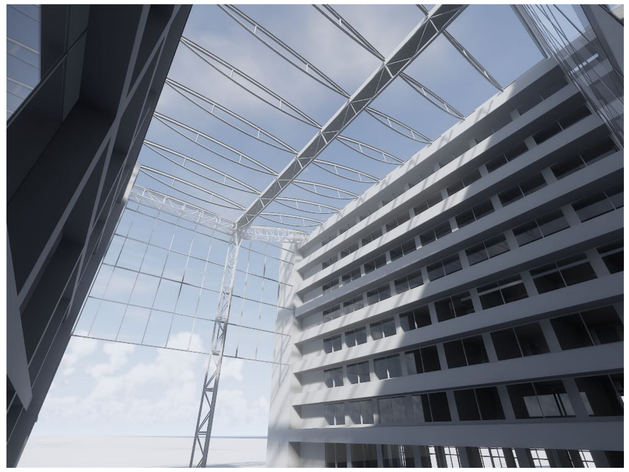

RENDER FROM WESTERN ATRIUM LOOKING WEST

RENDER FROM EASTERN ATRIUM LOOKING WEST

RENDER FROM WESTERN ATRIUM LOOKING EAST

BNM&H ARCHITECTS + architectus™

BNM&H Architects and Architectus Group Pty Ltd is the owner of the copyright subsisting in these drawings, plans, designs and specifications. They must not be used, reproduced or copied, in whole or in part, nor may the information, ideas and concepts therein contained (which are confidential to Architectus Group Pty Ltd) be disclosed to any person without the prior written consent of that company.

Do not scale drawings. Verify all dimensions on site

ISO 9001 Quality Management

issue	amendment	date
A	SSDA ISSUE	24/01/2018

client

MACQUARIE University

project manager

capital insight

LEVEL 6, 77 BERRY STREET
NORTH SYDNEY NSW 2060
T (61 2) 9955 2300
F (61 2) 9955 5574
enquiries@capitalinsight.com.au
www.capitalinsight.com.au

structural engineer

tlb

LEVEL 6, 1 JAMES PLACE
NORTH SYDNEY NSW 2062
T (61 2) 9409 3300
F (61 2) 9929 6667
info@tlbengineers.com
www.tlbengineers.com
ABN 94 074 717 892

services engineer

WOOD & GRIEVE ENGINEERS

LEVEL 6, BUILDING B,
207 PACIFIC HIGHWAY
ST LEONARDS NSW 2065
T (61 2) 8484 7000
sydney@wge.com.au
www.wge.com.au

landscape architect

GROUPGSA

LEVEL 7, 80 WILLIAM STREET
EAST SYDNEY NSW 2011
T (61 2) 9361 4144
F (61 2) 9332 3458
sydney@groupgsa.com
www.groupgsa.com

BUDDEN NANGLE MICHAEL HUDSON ARCHITECTS + architectus™

Budden Nangle Michael & Hudson Architects
17/130 Pacific Highway
Greenwich NSW 2065
T (61 2) 9906 5599
F (61 2) 9906 8220

Architectus Sydney
Level 18 MLC Centre
19 Martin Place
Sydney NSW 2000
T (61 2) 8252 8400
F (61 2) 8252 8600
sydney@architectus.com.au
ABN 90 131 245 684

project

Macquarie University
Arts Precinct Project

drawing

VIEW ANALYSIS/PHOTOMONTAGE

scale	NTS
drawn	AdB / tw / MB
checked	AdB
project n.	APP
drawing no.	SSDA-24
issue	A

24/01/2018 16:00

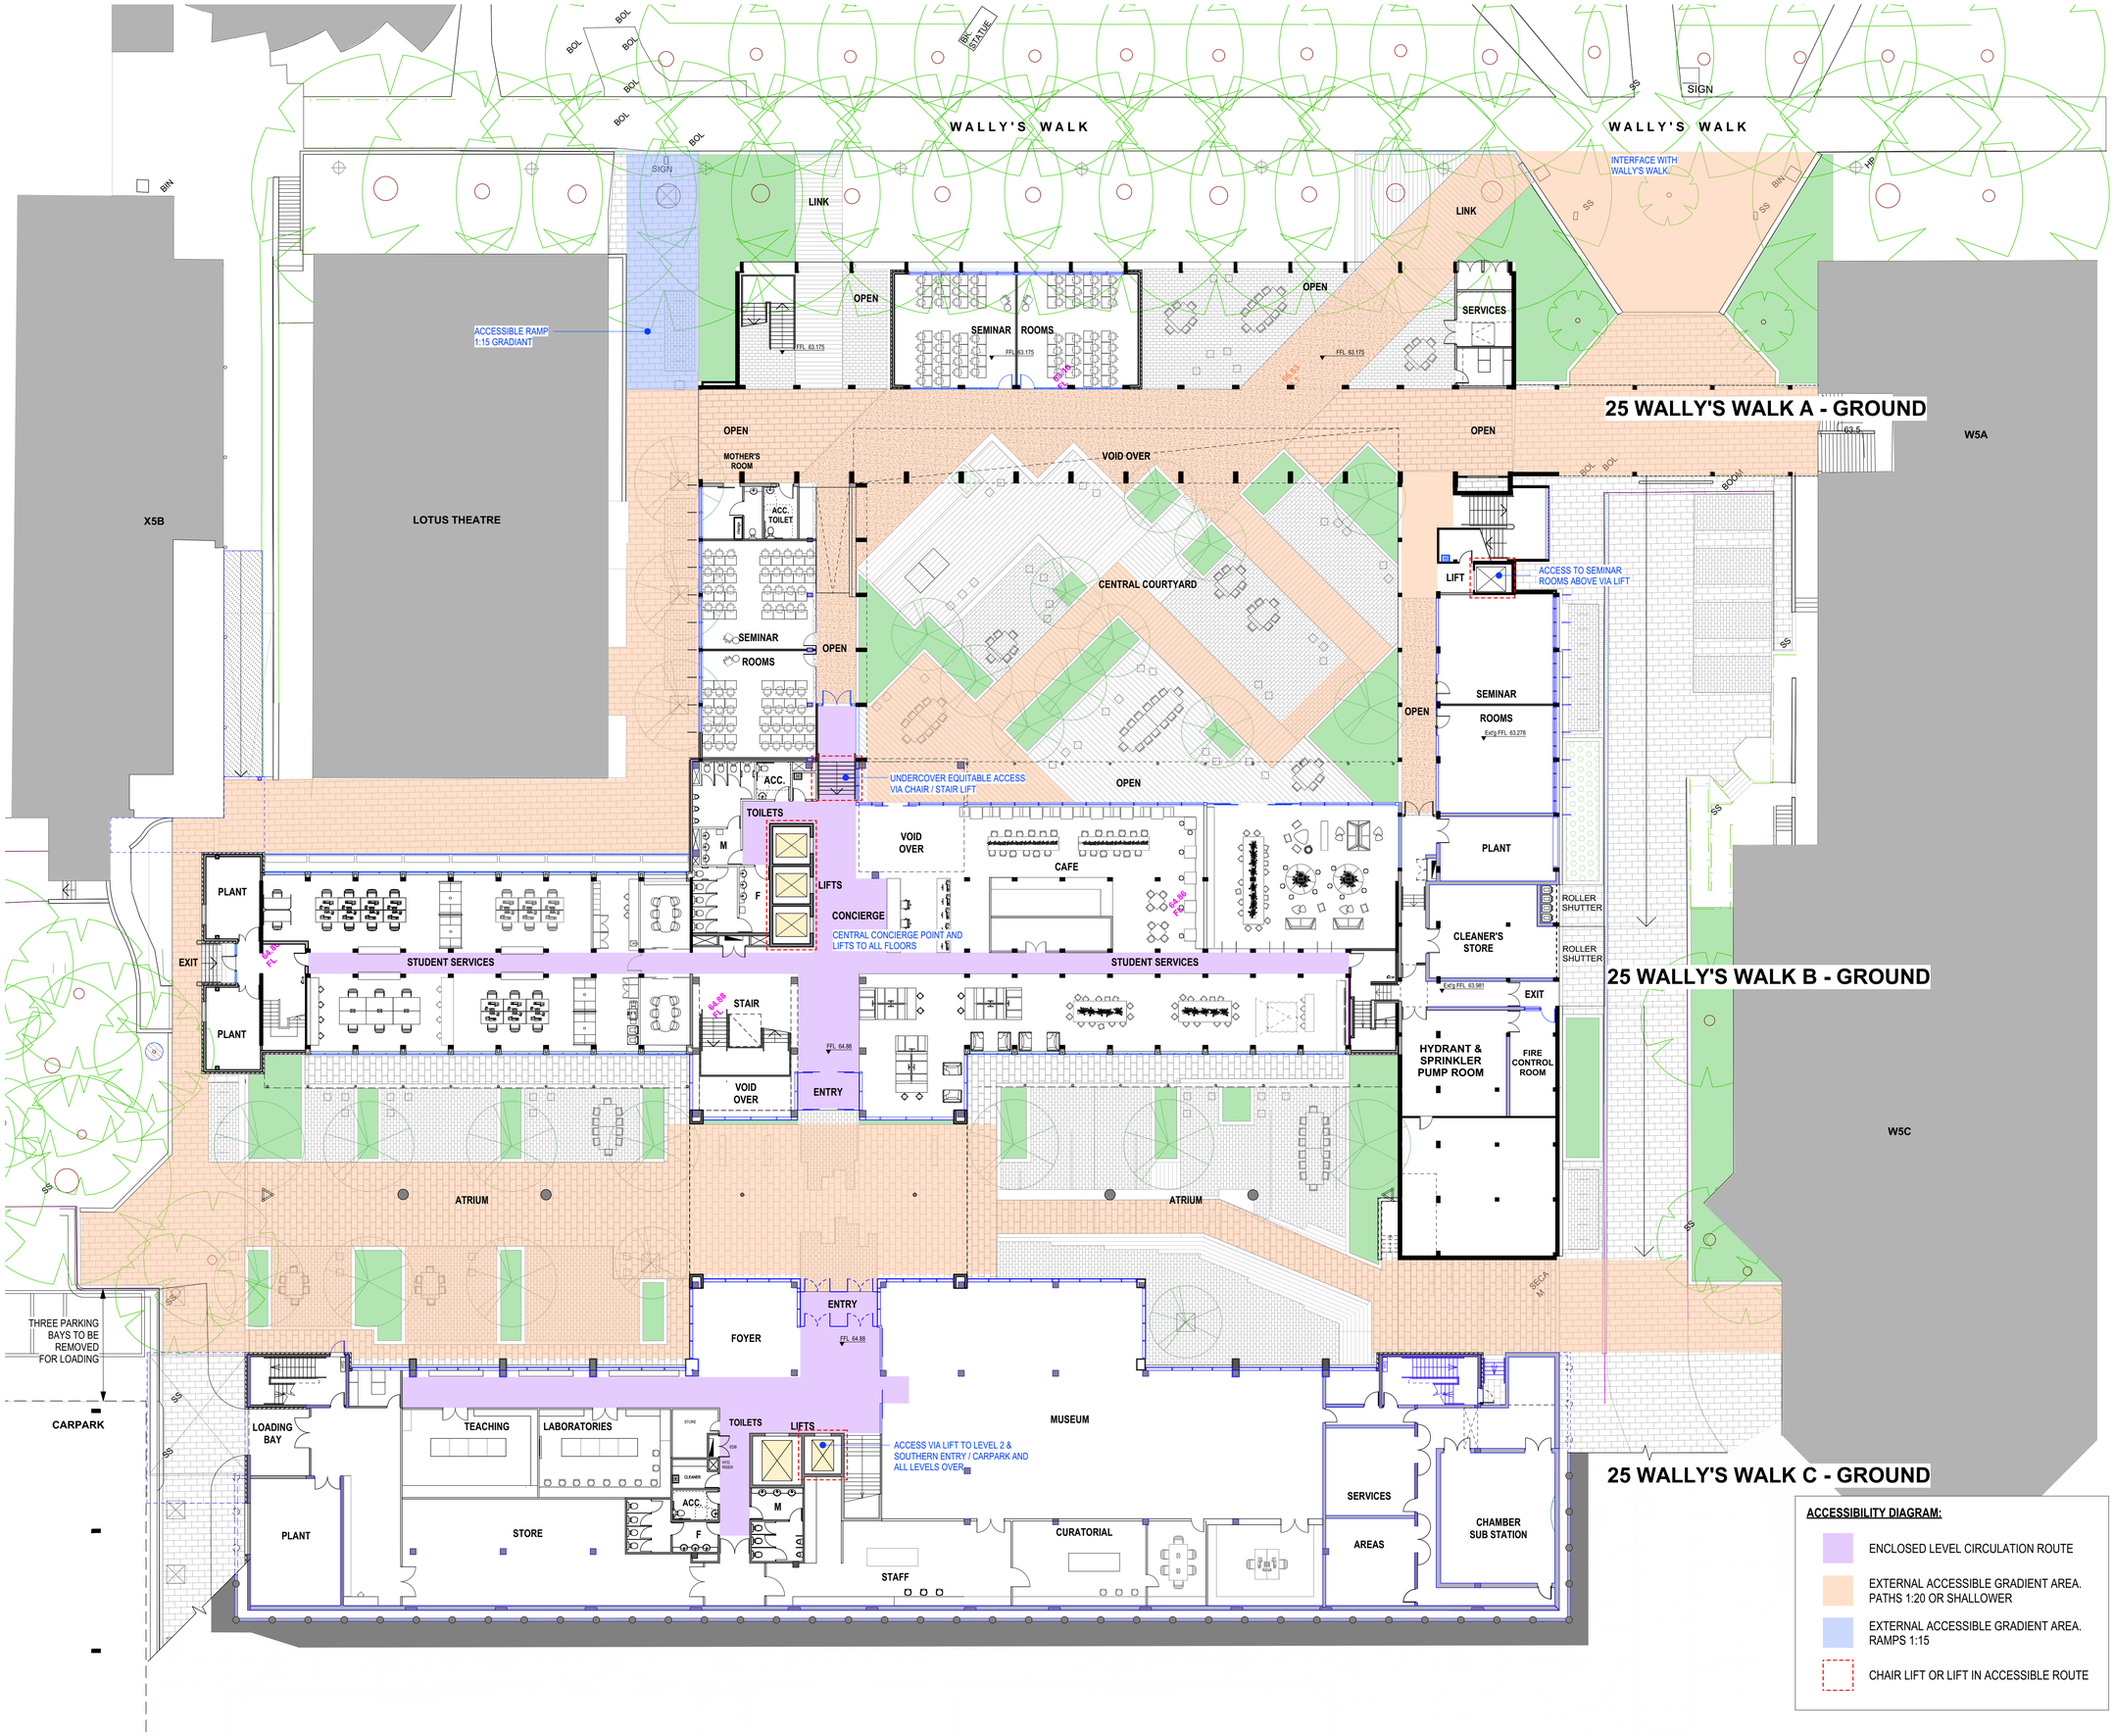

ACCESSIBILITY DIAGRAM:

- ENCLOSED LEVEL CIRCULATION ROUTE
- EXTERNAL ACCESSIBLE GRADIENT AREA. PATHS 1:20 OR SHALLOWER
- EXTERNAL ACCESSIBLE GRADIENT AREA. RAMPS 1:15
- CHAIR LIFT OR LIFT IN ACCESSIBLE ROUTE

BNM&H ARCHITECTS + architectus™

BNM&H Architects and Architectus Group Pty Ltd is the owner of the copyright subsisting in these drawings, plans, designs and specifications. They must not be used, reproduced or copied, in whole or in part, nor may the information, ideas and concepts therein contained (which are confidential to Architectus Group Pty Ltd) be disclosed to any person without the prior written consent of that company.

Do not scale drawings. Verify all dimensions on site

ISO 9001 Quality Management

issue	amendment	date
A	SSDA ISSUE	24/01/2018

0 2 4 6 8 10m
Scale 1:200 at A1 sheet

client

MACQUARIE University

project manager

capital insight

LEVEL 6, 77 BERRY STREET
NORTH SYDNEY NSW 2060
T (61 2) 9955 2300
F (61 2) 9955 5574
enquiries@capitalinsight.com.au
www.capitalinsight.com.au

structural engineer

tlb

LEVEL 6, 1 JAMES PLACE
NORTH SYDNEY NSW 2062
T (61 2) 9409 3300
F (61 2) 9929 6667
info@tlbengineers.com
www.tlbengineers.com
ABN 94 074 717 892

services engineer

WOOD & GRIEVE ENGINEERS

LEVEL 6, BUILDING B,
207 PACIFIC HIGHWAY
ST LEONARDS NSW 2065
T (61 2) 8484 7000
sydney@wge.com.au
www.wge.com.au

landscape architect

GROUPGSA

LEVEL 7, 80 WILLIAM STREET
EAST SYDNEY NSW 2011
T (61 2) 9361 4144
F (61 2) 9332 3458
sydney@groupgsa.com
www.groupgsa.com

BUDDEN NANGLE MICHAEL HUDSON ARCHITECTS + architectus™

Budden Nangle Michael & Hudson Architects
17/130 Pacific Highway
Greenwich NSW 2065
T (61 2) 9906 5599
F (61 2) 9906 8220

Architectus Sydney
Level 18 MLC Centre
19 Martin Place
Sydney NSW 2000
T (61 2) 8252 8400
F (61 2) 8252 8600
sydney@architectus.com.au
ABN 90 131 245 684

project

Macquarie University
Arts Precinct Project

drawing

ACCESSIBILITY DIAGRAM
GROUND FLOOR - ALL BUILDINGS

scale 1:200 @ A1
drawing no. **SSDA-40**
drawn AdB / tw / MB
checked AdB
issue **A**
project no. APP

09/08/2017 16:00

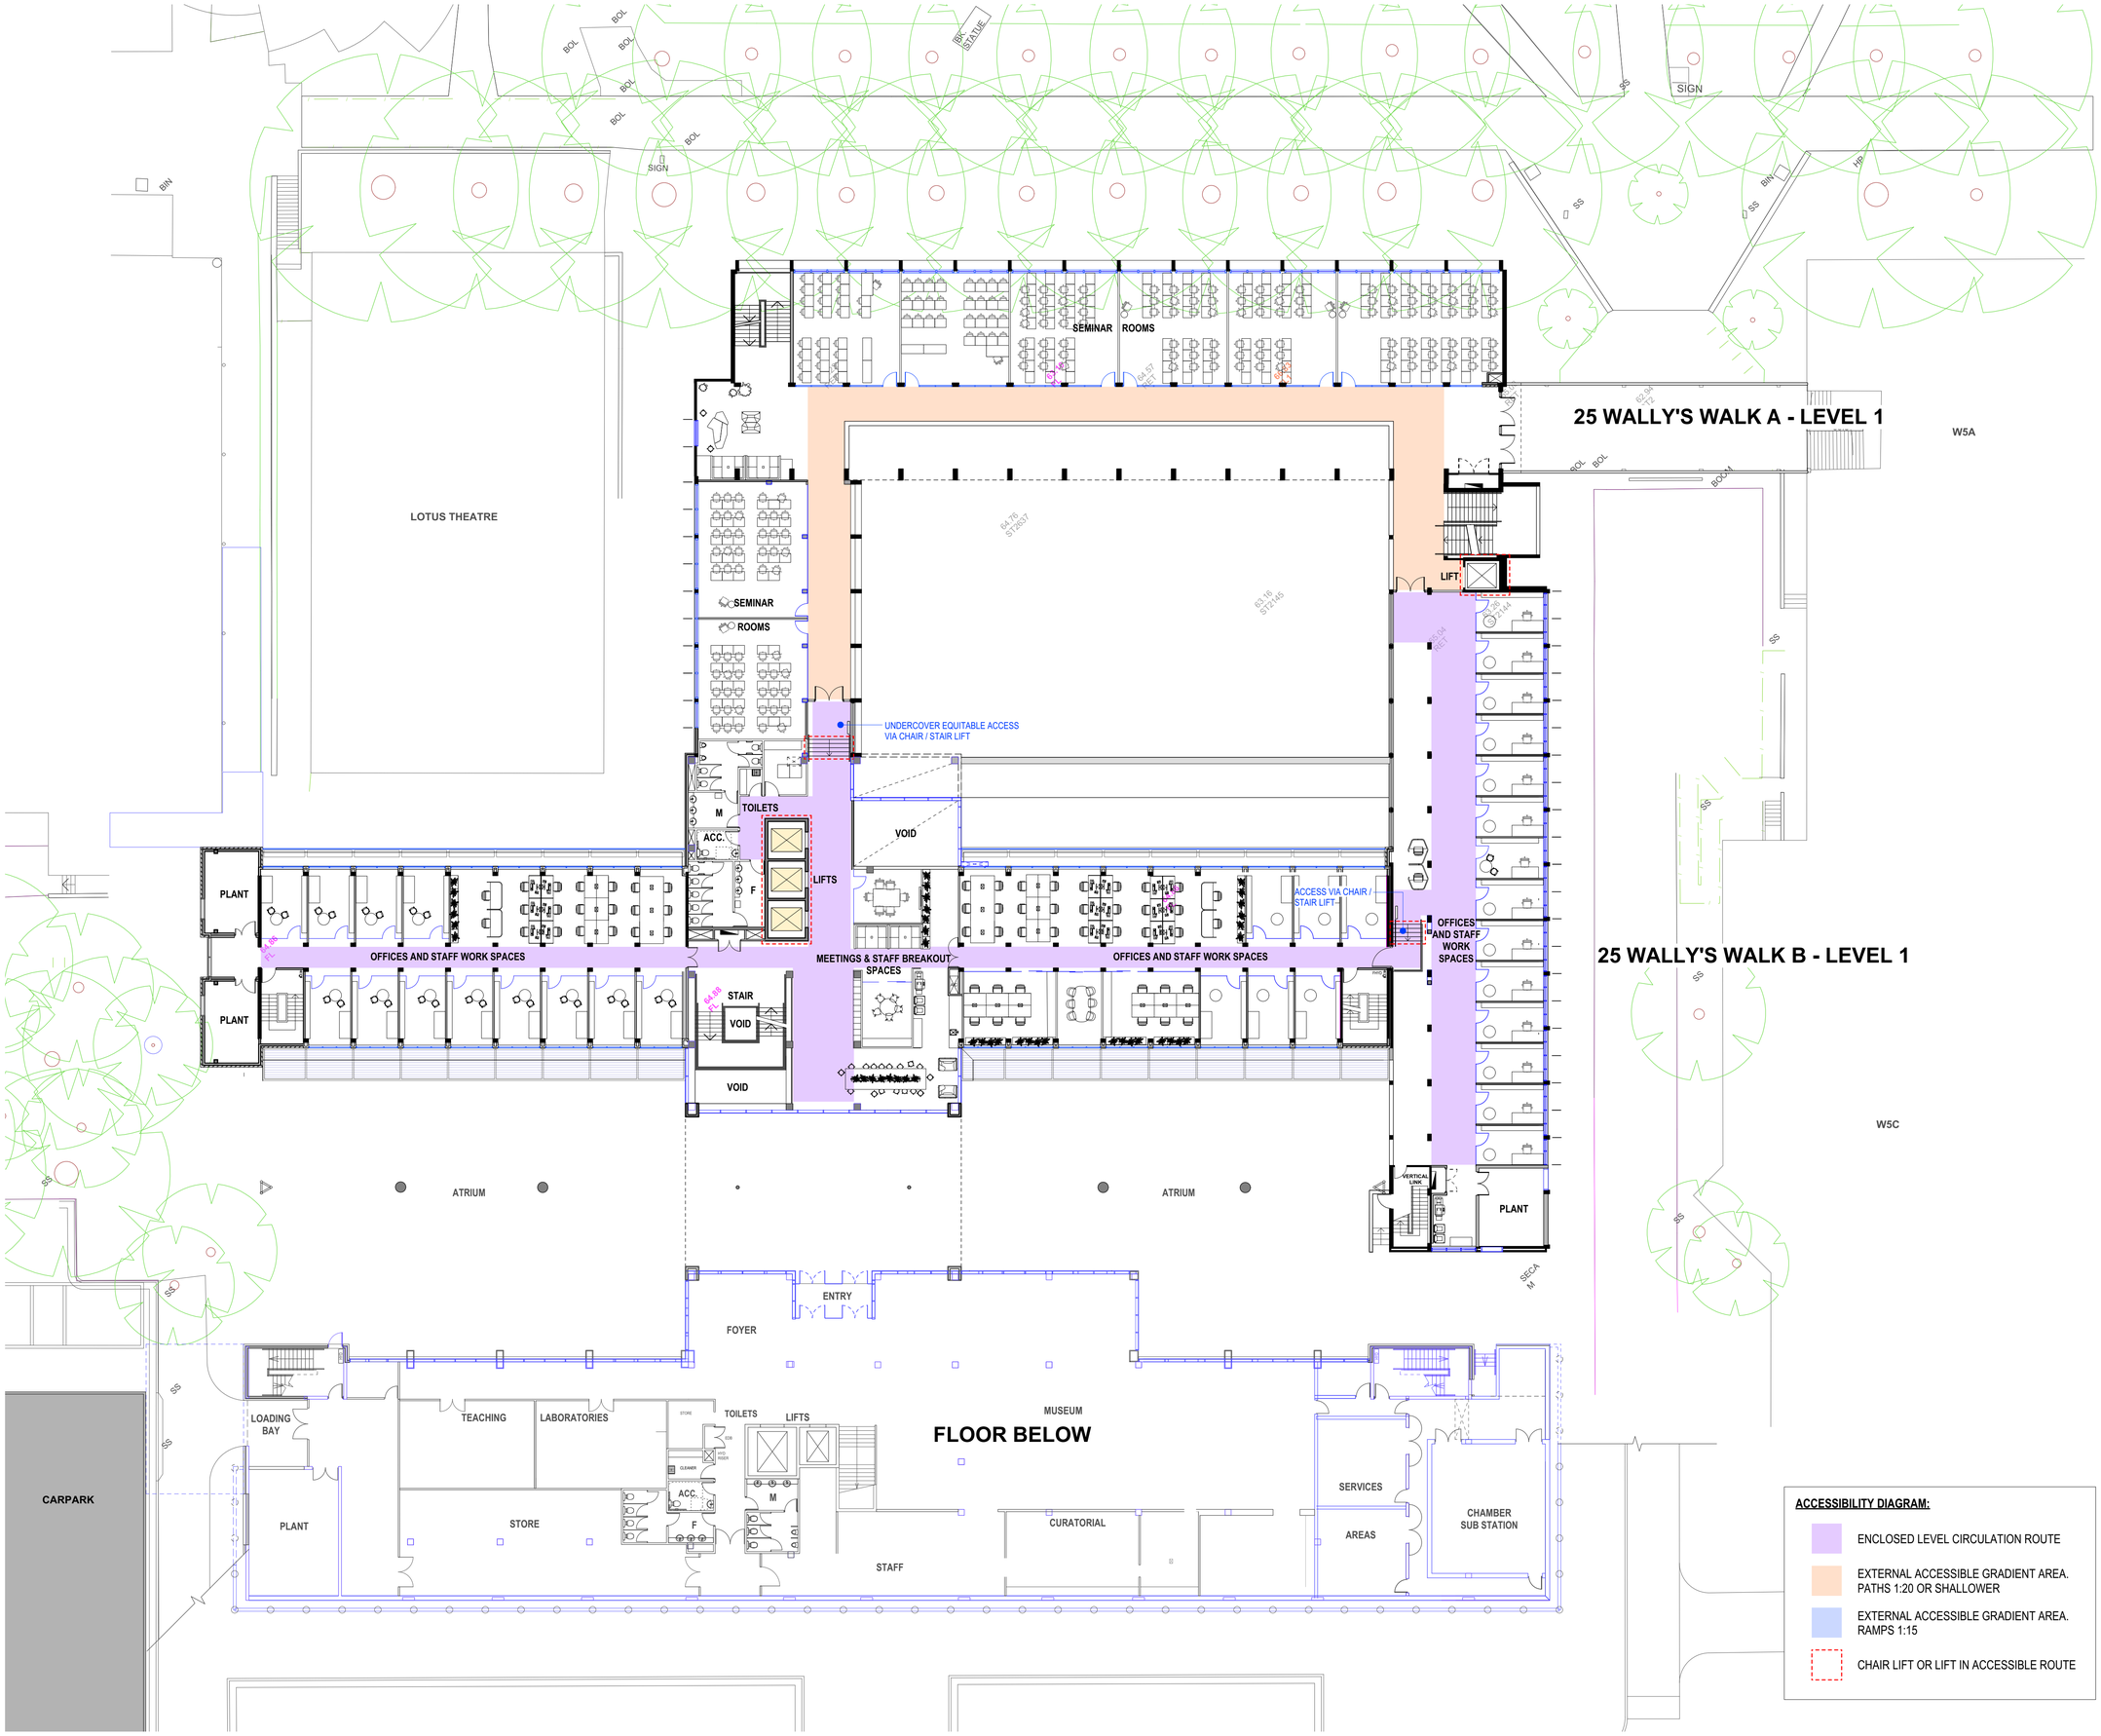

ACCESSIBILITY DIAGRAM:

- ENCLOSED LEVEL CIRCULATION ROUTE
- EXTERNAL ACCESSIBLE GRADIENT AREA. PATHS 1:20 OR SHALLOWER
- EXTERNAL ACCESSIBLE GRADIENT AREA. RAMPS 1:15
- CHAIR LIFT OR LIFT IN ACCESSIBLE ROUTE

BNM&H ARCHITECTS + architectus™

BNM&H Architects and Architectus Group Pty Ltd is the owner of the copyright subsisting in these drawings, plans, designs and specifications. They must not be used, reproduced or copied, in whole or in part, nor may the information, ideas and concepts therein contained (which are confidential to Architectus Group Pty Ltd) be disclosed to any person without the prior written consent of that company.

Do not scale drawings. Verify all dimensions on site

ISO 9001 Quality Management

issue	amendment	date
A	SSDA ISSUE	24/01/2018

0 2 4 6 8 10m
Scale 1:200 at A1 sheet

client
MACQUARIE University

project manager
capital insight
LEVEL 6, 77 BERRY STREET
NORTH SYDNEY NSW 2060
T (61 2) 9955 2300
F (61 2) 9955 5574
enquiries@capitalinsight.com.au
www.capitalinsight.com.au

structural engineer
tlb
LEVEL 6, 1 JAMES PLACE
NORTH SYDNEY NSW 2062
T (61 2) 9409 3300
F (61 2) 9929 6667
info@tlbengineers.com
www.tlbengineers.com
ABN 94 074 717 892

services engineer
WOOD & GRIEVE ENGINEERS
LEVEL 6, BUILDING B,
207 PACIFIC HIGHWAY
ST LEONARDS NSW 2065
T (61 2) 8484 7000
sydney@wge.com.au
www.wge.com.au

landscape architect
GROUPGSA
LEVEL 7, 80 WILLIAM STREET
EAST SYDNEY NSW 2011
T (61 2) 9361 4144
F (61 2) 9332 3458
sydney@groupgsa.com
www.groupgsa.com

BUDDEN NANGLE MICHAEL HUDSON ARCHITECTS + architectus™

Budden Nangle Michael & Hudson Architects
17/130 Pacific Highway
Greenwich NSW 2065
T (61 2) 9906 5599
F (61 2) 9906 8220

Architectus Sydney
Level 18 MLC Centre
19 Martin Place
Sydney NSW 2000
T (61 2) 8252 8400
F (61 2) 8252 8600
sydney@architectus.com.au
ABN 90 131 245 684

project
Macquarie University
Arts Precinct Project

drawing
ACCESSIBILITY DIAGRAM
LEVEL 1 - 25 WW A
LEVEL 1 - 25 WW B

scale: 1:200 @ A1
drawing no.: **SSDA-41**
drawn: AdB / tw / MB
issue: **A**
checked: AdB
project no.: APP

09/08/2017 16:00

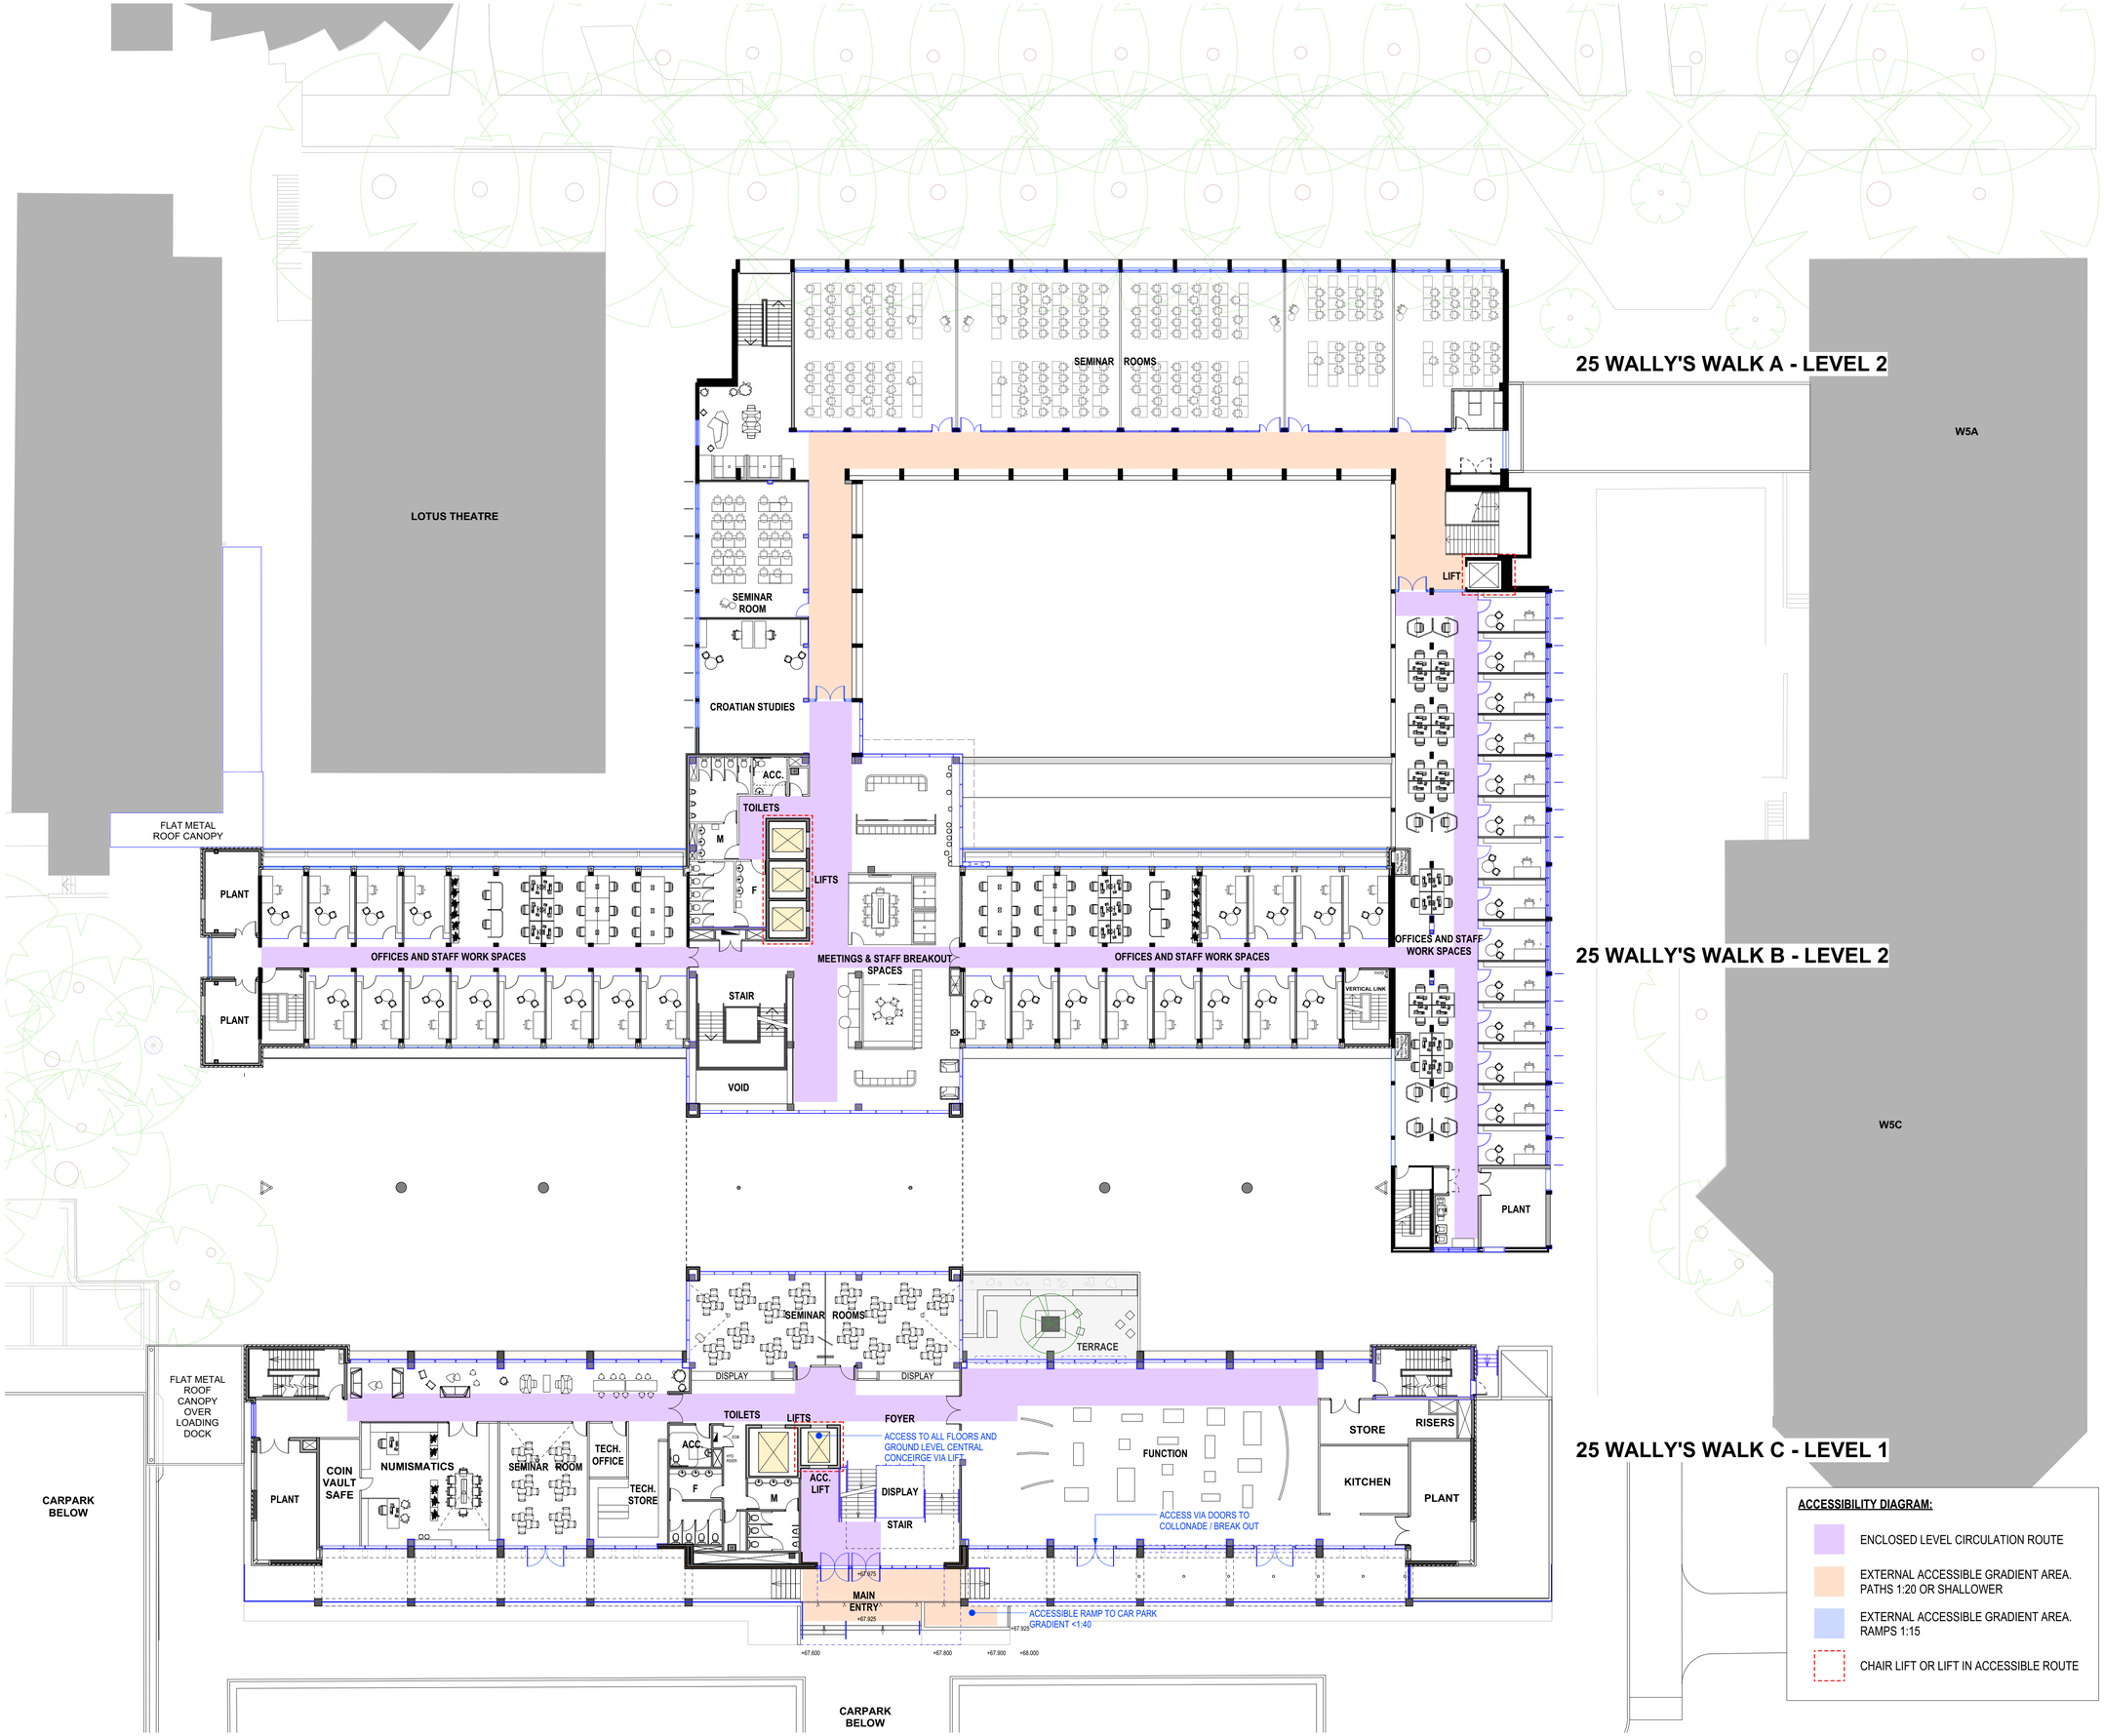

ACCESSIBILITY DIAGRAM:

- ENCLOSED LEVEL CIRCULATION ROUTE
- EXTERNAL ACCESSIBLE GRADIENT AREA. PATHS 1:20 OR SHALLOWER
- EXTERNAL ACCESSIBLE GRADIENT AREA. RAMPS 1:15
- CHAIR LIFT OR LIFT IN ACCESSIBLE ROUTE

BNM&H ARCHITECTS + architectus™

BNM&H Architects and Architectus Group Pty Ltd is the owner of the copyright subsisting in these drawings, plans, designs and specifications. They must not be used, reproduced or copied, in whole or in part, nor may the information, ideas and concepts therein contained (which are confidential to Architectus Group Pty Ltd) be disclosed to any person without the prior written consent of that company.

Do not scale drawings. Verify all dimensions on site

ISO 9001 Quality Management

issue	amendment	date
A	SSDA ISSUE	24/01/2018

0 2 4 6 8 10m
Scale 1:200 at A1 sheet

client

MACQUARIE University

project manager

capital insight
LEVEL 6, 77 BERRY STREET
NORTH SYDNEY NSW 2060
T (61 2) 9955 2300
F (61 2) 9955 5574
enquiries@capitalinsight.com.au
www.capitalinsight.com.au

structural engineer

tlb
LEVEL 6, 1 JAMES PLACE
NORTH SYDNEY NSW 2062
T (61 2) 9409 3300
F (61 2) 9929 6667
info@tlbengineers.com
www.tlbengineers.com
ABN 94 074 717 892

services engineer

WOOD & GRIEVE ENGINEERS
LEVEL 6, BUILDING B,
207 PACIFIC HIGHWAY
ST LEONARDS NSW 2065
T (61 2) 8484 7000
sydney@wge.com.au
www.wge.com.au

landscape architect

GROUPGSA
LEVEL 7, 80 WILLIAM STREET
EAST SYDNEY NSW 2011
T (61 2) 9361 4144
F (61 2) 9332 3458
sydney@groupgsa.com
www.groupgsa.com

BUDDEN NANGLE MICHAEL HUDSON ARCHITECTS + architectus™

Budden Nangle Michael & Hudson Architects
17/130 Pacific Highway
Greenwich NSW 2065
T (61 2) 9906 5599
F (61 2) 9906 8220

Architectus Sydney
Level 18 MLC Centre
19 Martin Place
Sydney NSW 2000
T (61 2) 8252 8400
F (61 2) 8252 8600
sydney@architectus.com.au
ABN 90 131 245 684

project

Macquarie University
Arts Precinct Project

drawing

ACCESSIBILITY DIAGRAM
LEVEL 2 - 25 WW A
LEVEL 2 - 25 WW B
LEVEL 1 - 25 WW C

scale: 1:200 @ A1

drawn: AdB / tw / MB

checked: AdB

project no.: APP

drawing no.: **SSDA-42**

issue: **A**

09/08/2017 16:00

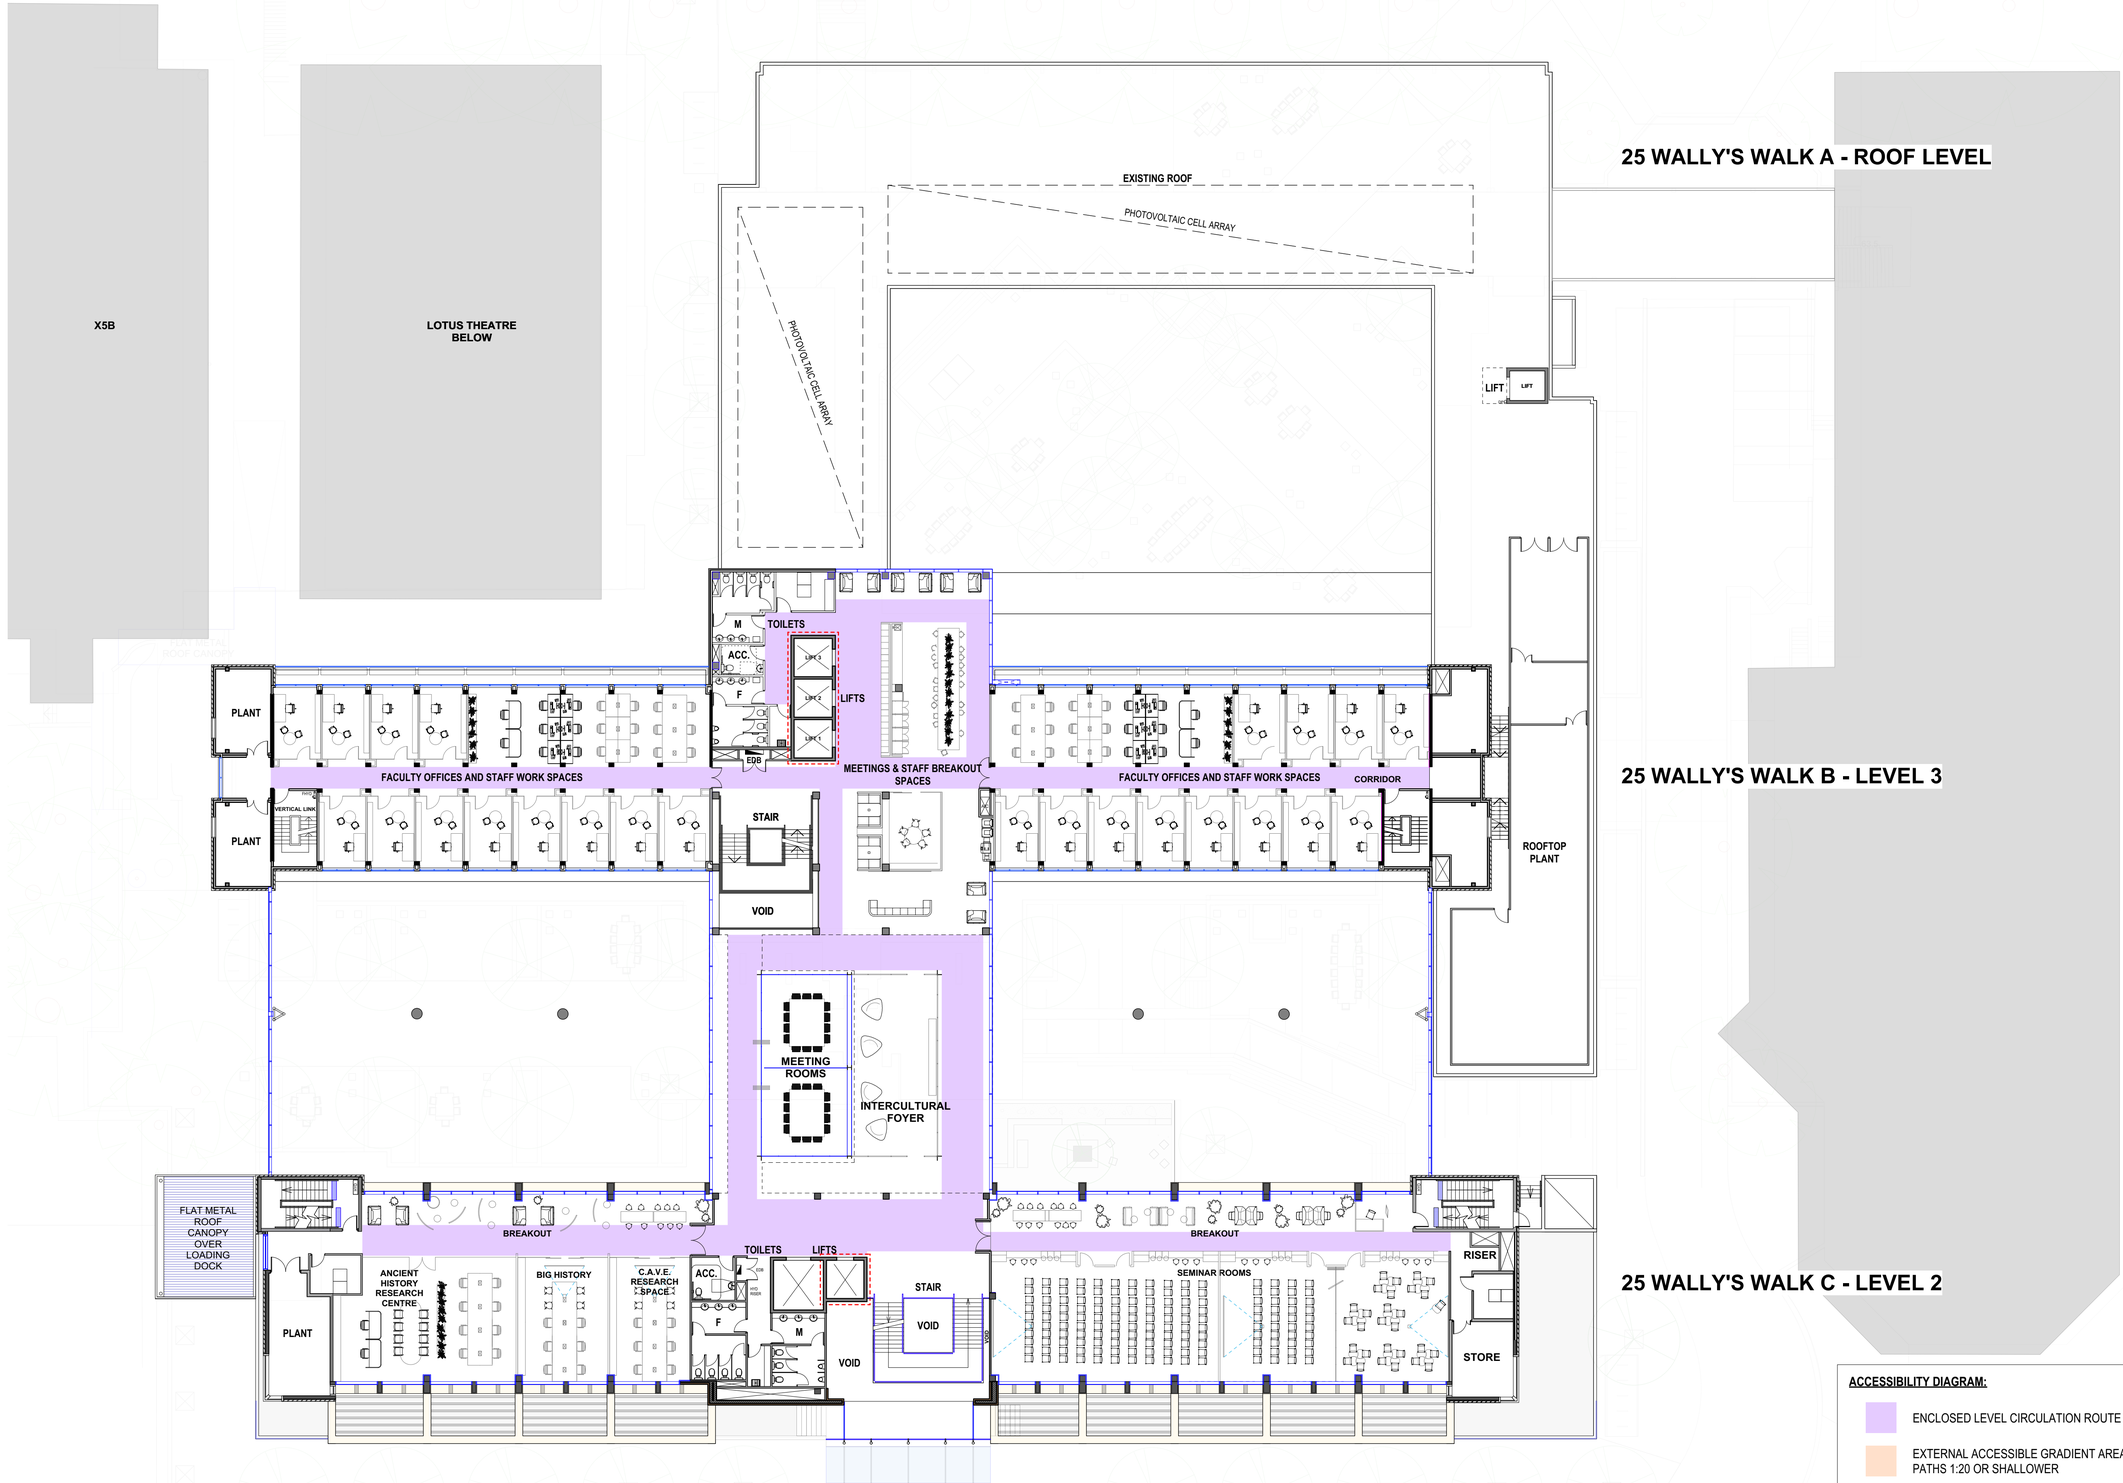

25 WALLY'S WALK A - ROOF LEVEL

25 WALLY'S WALK B - LEVEL 3

25 WALLY'S WALK C - LEVEL 2

ACCESSIBILITY DIAGRAM:

- ENCLOSED LEVEL CIRCULATION ROUTE
- EXTERNAL ACCESSIBLE GRADIENT AREA. PATHS 1:20 OR SHALLOWER
- CHAIR LIFT OR LIFT IN ACCESSIBLE ROUTE

BNM&H ARCHITECTS + architectus™

BNM&H Architects and Architectus Group Pty Ltd is the owner of the copyright subsisting in these drawings, plans, designs and specifications. They must not be used, reproduced or copied, in whole or in part, nor may the information, ideas and concepts therein contained (which are confidential to Architectus Group Pty Ltd) be disclosed to any person without the prior written consent of that company.

Do not scale drawings. Verify all dimensions on site

issue	amendment	date
A	SSDA ISSUE	XX/02/2018

0 2 4 6 8 10m

Scale 1:200 at A1 sheet

client

MACQUARIE University

project manager

capital insight

LEVEL 6, 77 BERRY STREET
NORTH SYDNEY NSW 2060
T (61 2) 9955 2300
F (61 2) 9955 5574
enquiries@capitalinsight.com.au
www.capitalinsight.com.au

structural engineer

tlb

LEVEL 6, 1 JAMES PLACE
NORTH SYDNEY NSW 2062
T (61 2) 9409 3300
F (61 2) 9929 6667
info@tlbengineers.com
www.tlbengineers.com
ABN 94 074 717 892

services engineer

WOOD & GRIEVE ENGINEERS

LEVEL 6, BUILDING B,
207 PACIFIC HIGHWAY
ST LEONARDS NSW 2065
T (61 2) 8484 7000
sydney@wge.com.au
www.wge.com.au

landscape architect

GROUPGSA

LEVEL 7, 80 WILLIAM STREET
EAST SYDNEY NSW 2011
T (61 2) 9361 4144
F (61 2) 9332 3458
sydney@groupgsa.com
www.groupgsa.com

BUDDEN NANGLE MICHAEL HUDSON ARCHITECTS + architectus™

Budden Nangle Michael & Hudson Architects
17/130 Pacific Highway
Greenwich NSW 2065
T (61 2) 9906 5599
F (61 2) 9906 8220

Architectus Sydney
Level 18 MLC Centre
19 Martin Place
Sydney NSW 2000
T (61 2) 8252 8400
F (61 2) 8252 8600
sydney@architectus.com.au
ABN 90 131 245 684

project

Macquarie University
Arts Precinct Project

drawing

ACCESSIBILITY DIAGRAM
ROOF LEVEL - 25 WW A
LEVEL 3 - 25 WW B
LEVEL 2 - 25 WW C

scale: 1:200 @ A1

drawn: AdB / tw / MB

checked: AdB

project no.: APP

drawing no.: **SSDA-43**

issue: **A**

09/08/2017 16:00

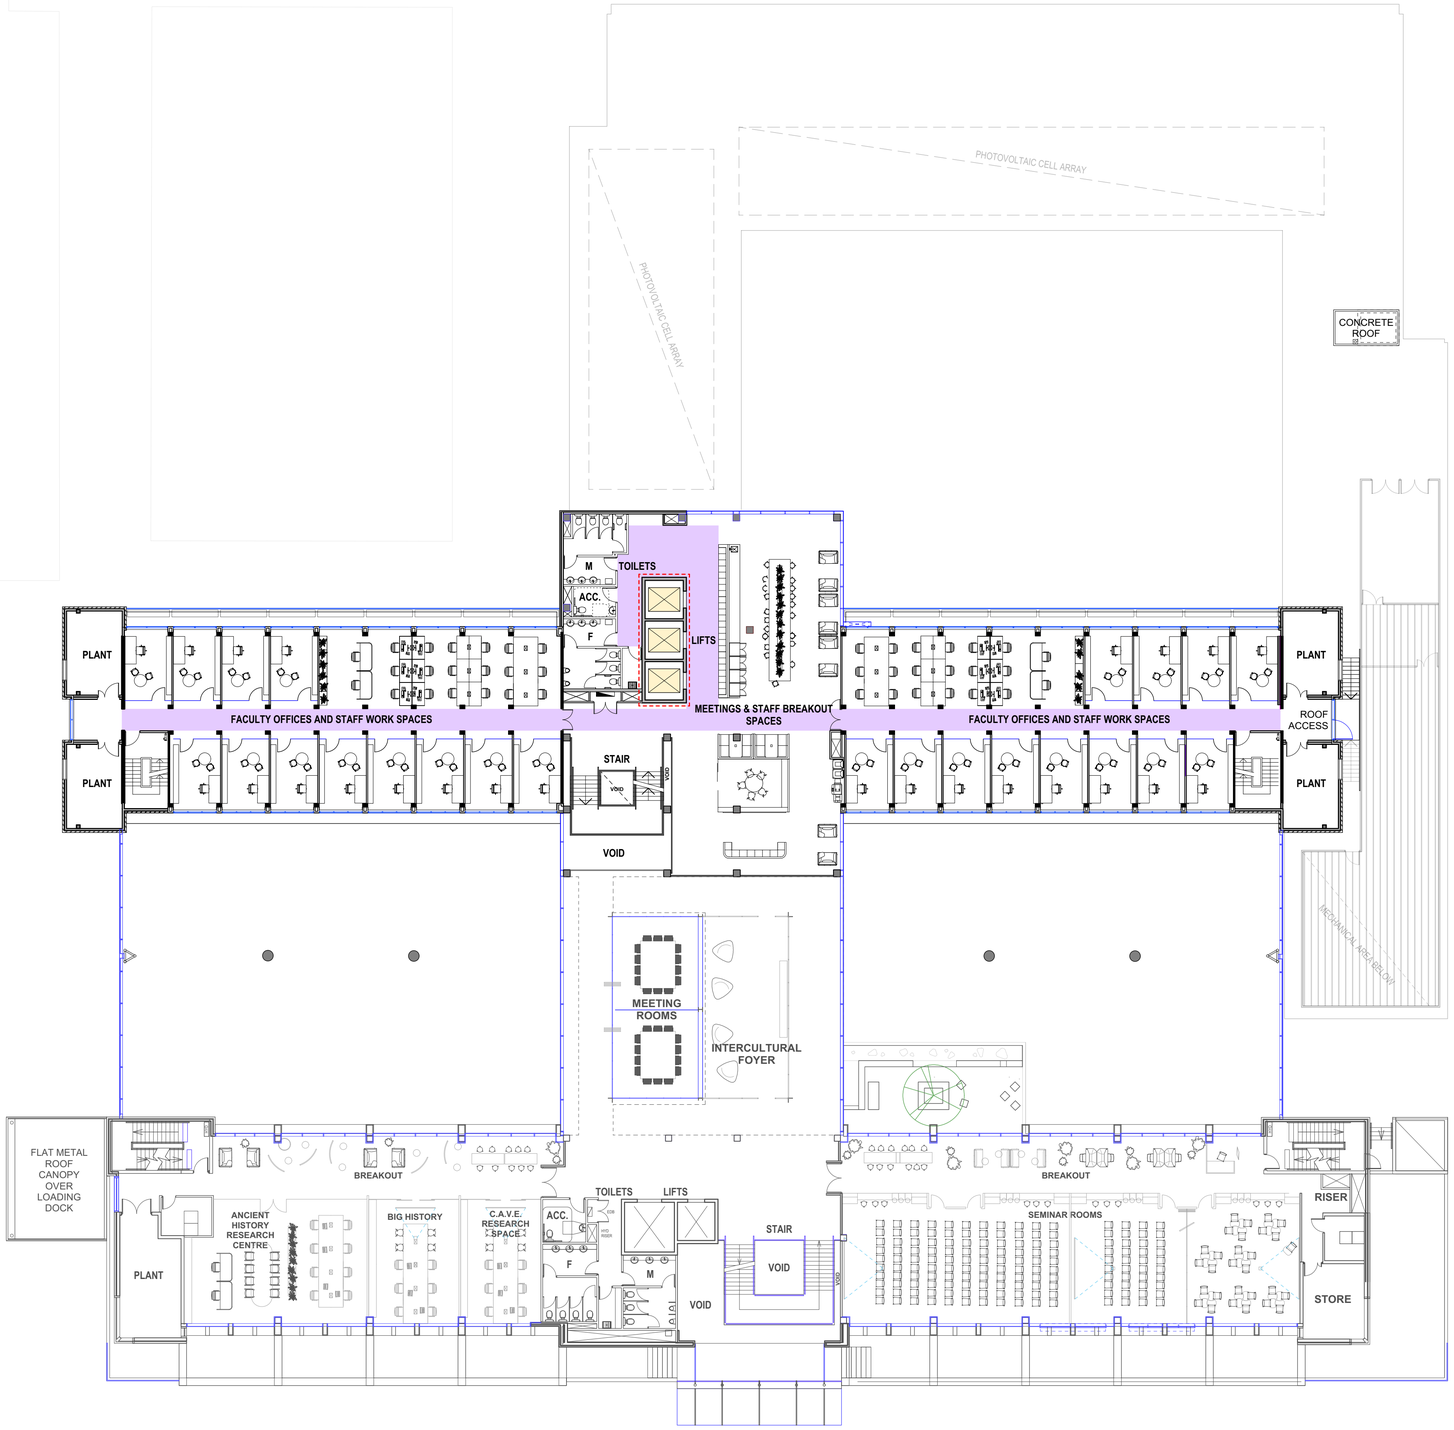

25 WALLY'S WALK A - ROOF LEVEL

25 WALLY'S WALK B - LEVEL 4

ACCESSIBILITY DIAGRAM:

- ENCLOSED LEVEL CIRCULATION ROUTE
- EXTERNAL ACCESSIBLE GRADIENT AREA. PATHS 1:20 OR SHALLOWER
- CHAIR LIFT OR LIFT IN ACCESSIBLE ROUTE

BNM&H ARCHITECTS + architectus™

BNM&H Architects and Architectus Group Pty Ltd is the owner of the copyright subsisting in these drawings, plans, designs and specifications. They must not be used, reproduced or copied, in whole or in part, nor may the information, ideas and concepts therein contained (which are confidential to Architectus Group Pty Ltd) be disclosed to any person without the prior written consent of that company.

Do not scale drawings. Verify all dimensions on site

ISO 9001 Quality Management

issue	amendment	date
A	SSDA ISSUE	XX/02/2018

0 2 4 6 8 10m

Scale 1:200 at A1 sheet

client

MACQUARIE University

project manager

capital insight

LEVEL 6, 77 BERRY STREET
NORTH SYDNEY NSW 2060
T (61 2) 9955 2300
F (61 2) 9955 5574
enquiries@capitalinsight.com.au
www.capitalinsight.com.au

structural engineer

tlb

LEVEL 6, 1 JAMES PLACE
NORTH SYDNEY NSW 2062
T (61 2) 9409 3300
F (61 2) 9929 6667
info@tlbengineers.com
www.tlbengineers.com
ABN 94 074 717 892

services engineer

WOOD & GRIEVE ENGINEERS

LEVEL 6, BUILDING B,
207 PACIFIC HIGHWAY
ST LEONARDS NSW 2065
T (61 2) 8484 7000
sydney@wge.com.au
www.wge.com.au

landscape architect

GROUPGSA

LEVEL 7, 80 WILLIAM STREET
EAST SYDNEY NSW 2011
T (61 2) 9361 4144
F (61 2) 9332 3458
sydney@groupgsa.com
www.groupgsa.com

BUDDEN NANGLE MICHAEL HUDSON ARCHITECTS + architectus™

Budden Nangle Michael & Hudson Architects
17/130 Pacific Highway
Greenwich NSW 2065
T (61 2) 9906 5599
F (61 2) 9906 8220

Architectus Sydney
Level 18 MLC Centre
19 Martin Place
Sydney NSW 2000
T (61 2) 8252 8400
F (61 2) 8252 8600
sydney@architectus.com.au
ABN 90 131 245 684

project

Macquarie University
Arts Precinct Project

drawing

ACCESSIBILITY DIAGRAM
LEVEL 4 - 25 WW B

scale 1:200 @ A1

drawn AdB / tw / MB

checked AdB

project no. APP

drawing no. **SSDA-44**

issue **A**

09/08/2017 16:00

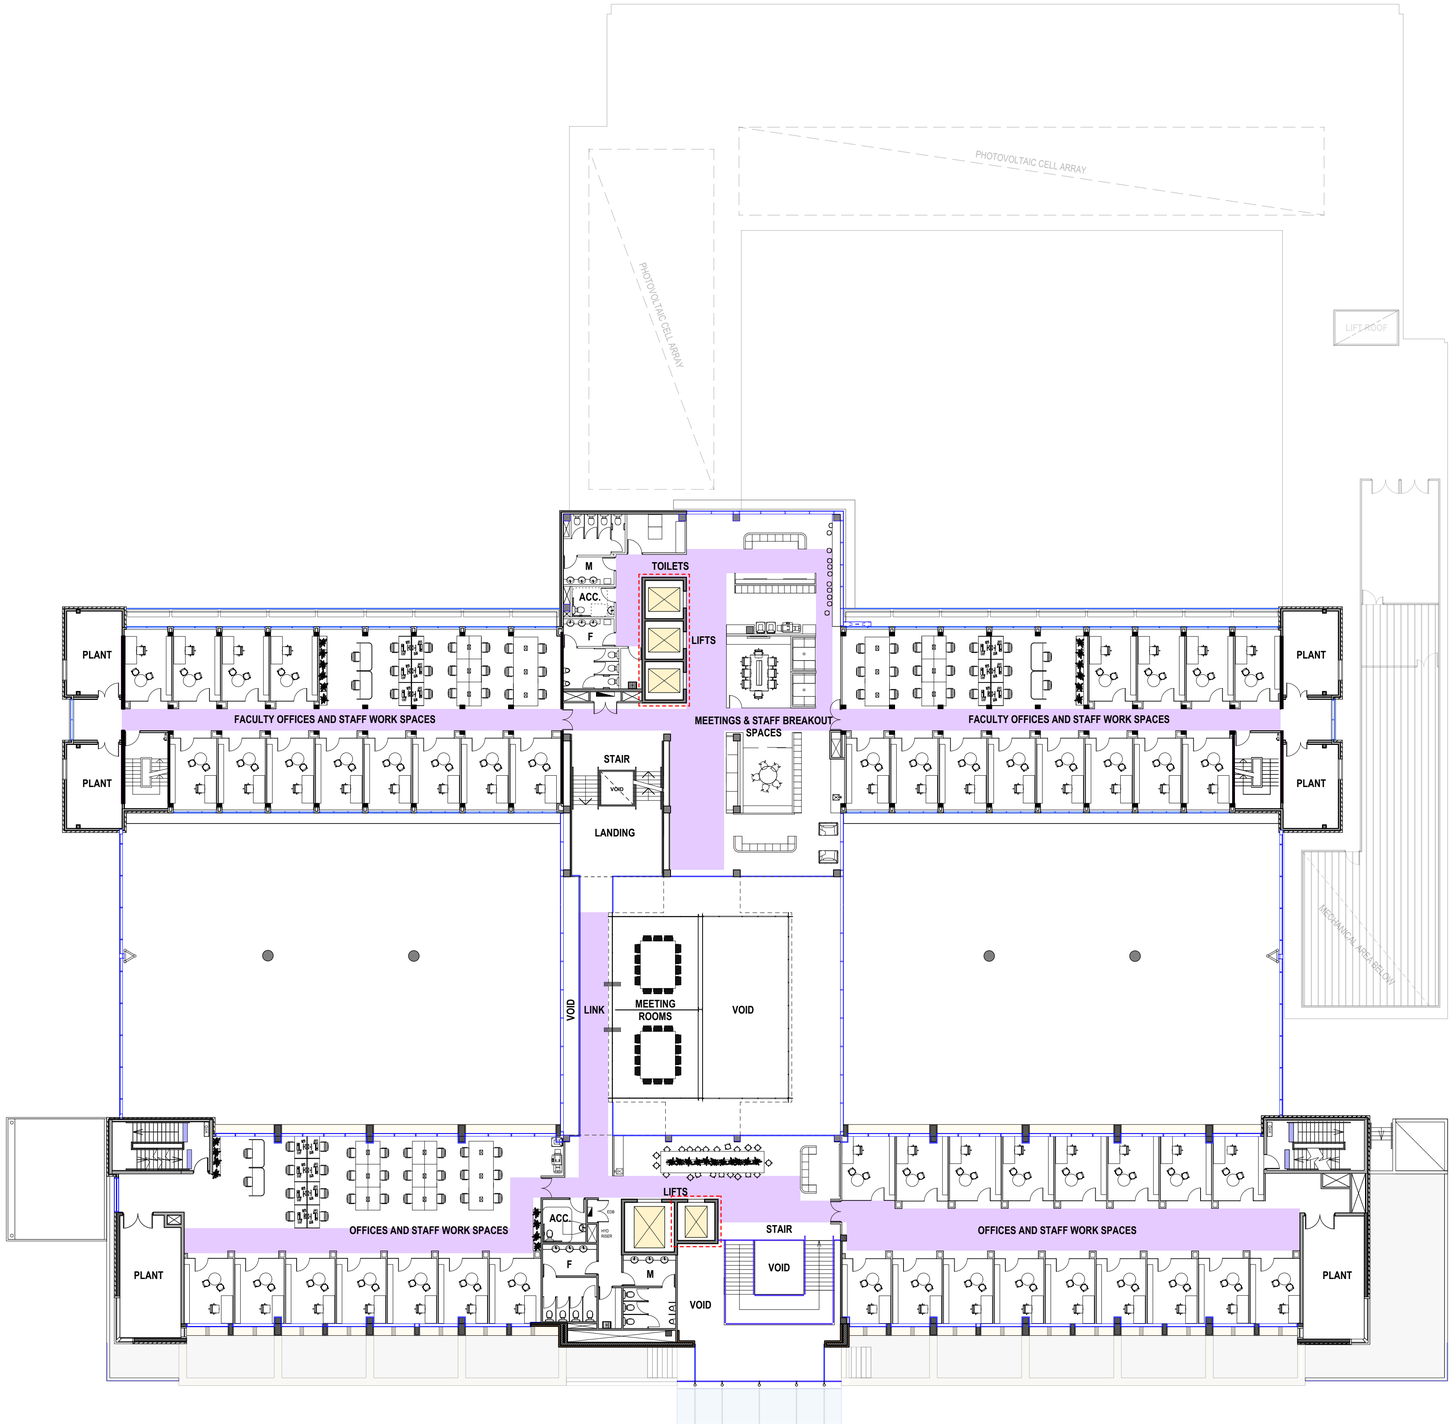

25 WALLY'S WALK A - ROOF LEVEL

25 WALLY'S WALK B - LEVEL 5

25 WALLY'S WALK C - LEVEL 3

ACCESSIBILITY DIAGRAM:

- ENCLOSED LEVEL CIRCULATION ROUTE
- EXTERNAL ACCESSIBLE GRADIENT AREA. PATHS 1:20 OR SHALLOWER
- CHAIR LIFT OR LIFT IN ACCESSIBLE ROUTE

BNM&H ARCHITECTS + architectus™

BNM&H Architects and Architectus Group Pty Ltd is the owner of the copyright subsisting in these drawings, plans, designs and specifications. They must not be used, reproduced or copied, in whole or in part, nor may the information, ideas and concepts therein contained (which are confidential to Architectus Group Pty Ltd) be disclosed to any person without the prior written consent of that company.

Do not scale drawings. Verify all dimensions on site

ISO 9001 Quality Management

issue	amendment	date
A	SSDA ISSUE	XX/02/2018

0 2 4 6 8 10m

Scale 1:200 at A1 sheet

client

MACQUARIE University

project manager

capital insight

LEVEL 6, 77 BERRY STREET
NORTH SYDNEY NSW 2060
T (61 2) 9955 2300
F (61 2) 9955 5574
enquiries@capitalinsight.com.au
www.capitalinsight.com.au

structural engineer

tlb

LEVEL 6, 1 JAMES PLACE
NORTH SYDNEY NSW 2062
T (61 2) 9409 3300
F (61 2) 9929 6667
info@tlbengineers.com
www.tlbengineers.com
ABN 94 074 717 892

services engineer

WOOD & GRIEVE ENGINEERS

LEVEL 6, BUILDING B,
207 PACIFIC HIGHWAY
ST LEONARDS NSW 2065
T (61 2) 8484 7000
sydney@wge.com.au
www.wge.com.au

landscape architect

GROUPGSA

LEVEL 7, 80 WILLIAM STREET
EAST SYDNEY NSW 2011
T (61 2) 9361 4144
F (61 2) 9332 3458
sydney@groupgsa.com
www.groupgsa.com

BUDDEN NANGLE MICHAEL HUDSON ARCHITECTS + architectus™

Budden Nangle Michael & Hudson Architects
17/130 Pacific Highway
Greenwich NSW 2065
T (61 2) 9906 5599
F (61 2) 9906 8220

Architectus Sydney
Level 18 MLC Centre
19 Martin Place
Sydney NSW 2000
T (61 2) 8252 8400
F (61 2) 8252 8600
sydney@architectus.com.au
ABN 90 131 245 684

project

Macquarie University
Arts Precinct Project

drawing

ACCESSIBILITY DIAGRAM
LEVEL 5 - 25 WW B
LEVEL 3 - 25 WW C

scale: 1:200 @ A1

drawing no.: **SSDA-45**

drawn: AdB / tw / MB

checked: AdB

issue: **A**

project no.: APP

09/08/2017 16:00

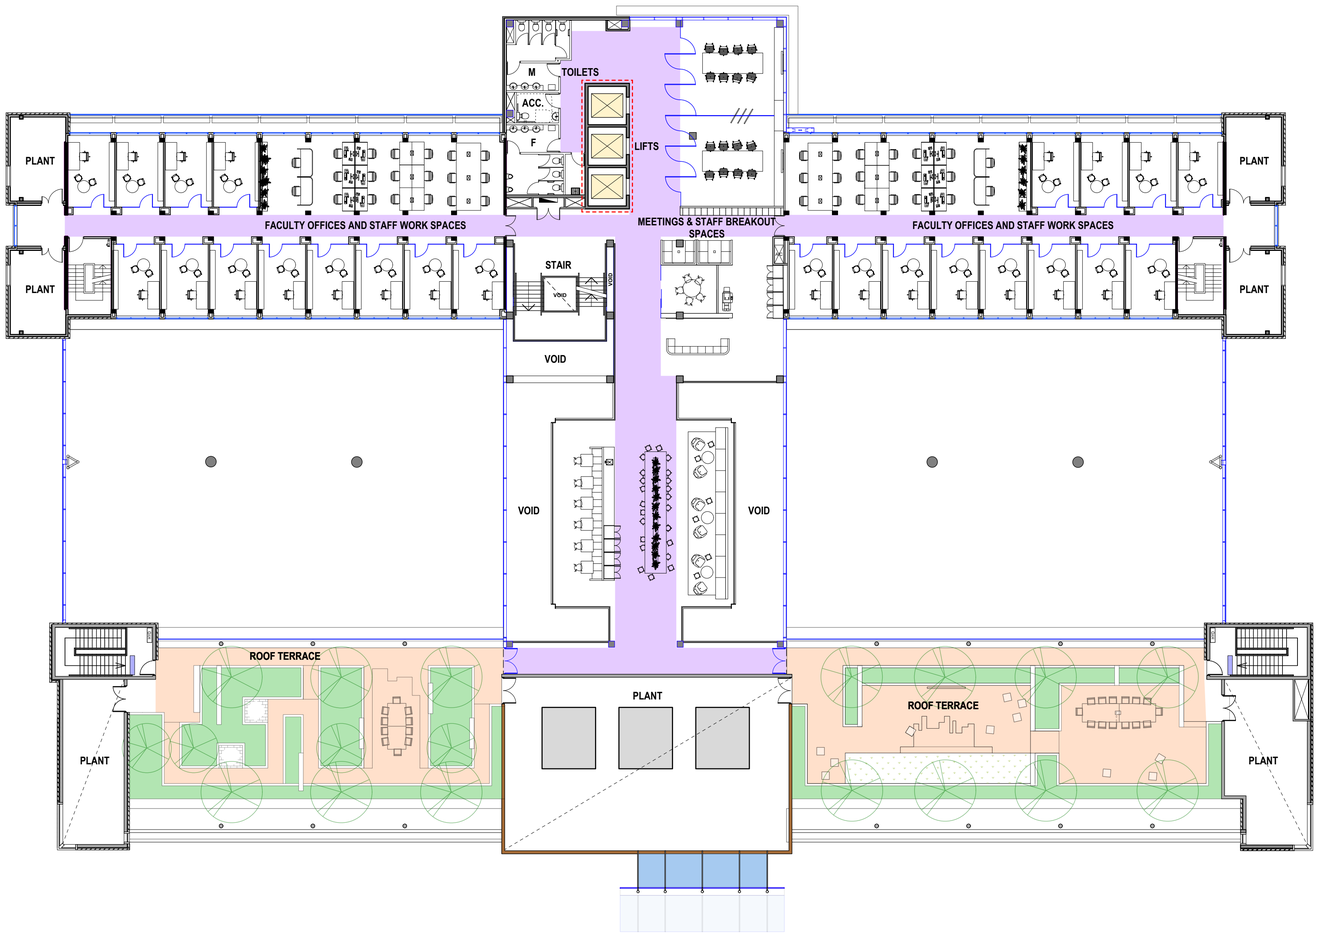

25 WALLY'S WALK B - LEVEL 6

25 WALLY'S WALK C - LEVEL 4

ACCESSIBILITY DIAGRAM:

- ENCLOSED LEVEL CIRCULATION ROUTE
- EXTERNAL ACCESSIBLE GRADIENT AREA. PATHS 1:20 OR SHALLOWER
- CHAIR LIFT OR LIFT IN ACCESSIBLE ROUTE

BNM&H ARCHITECTS + architectus™

BNM&H Architects and Architectus Group Pty Ltd is the owner of the copyright subsisting in these drawings, plans, designs and specifications. They must not be used, reproduced or copied, in whole or in part, nor may the information, ideas and concepts therein contained (which are confidential to Architectus Group Pty Ltd) be disclosed to any person without the prior written consent of that company.

Do not scale drawings. Verify all dimensions on site

ISO 9001 Quality Management

issue	amendment	date
A	SSDA ISSUE	XX/02/2018

0 2 4 6 8 10m

Scale 1:200 at A1 sheet

client

MACQUARIE University

project manager

capital insight

LEVEL 6, 77 BERRY STREET
NORTH SYDNEY NSW 2060
T (61 2) 9955 2300
F (61 2) 9955 5574
enquiries@capitalinsight.com.au
www.capitalinsight.com.au

structural engineer

tlb

LEVEL 6, 1 JAMES PLACE
NORTH SYDNEY NSW 2062
T (61 2) 9409 3300
F (61 2) 9929 6667
info@tlbengineers.com
www.tlbengineers.com
ABN 94 074 717 892

services engineer

WOOD & GRIEVE ENGINEERS

LEVEL 6, BUILDING B,
207 PACIFIC HIGHWAY
ST LEONARDS NSW 2065
T (61 2) 8484 7000
sydney@wge.com.au
www.wge.com.au

landscape architect

GROUPGSA

LEVEL 7, 80 WILLIAM STREET
EAST SYDNEY NSW 2011
T (61 2) 9361 4144
F (61 2) 9332 3458
sydney@groupgsa.com
www.groupgsa.com

BUDDEN NANGLE MICHAEL HUDSON ARCHITECTS + architectus™

Budden Nangle Michael & Hudson Architects
17/130 Pacific Highway
Greenwich NSW 2065
T (61 2) 9906 5599
F (61 2) 9906 8220

Architectus Sydney
Level 18 MLC Centre
19 Martin Place
Sydney NSW 2000
T (61 2) 8252 8400
F (61 2) 8252 8600
sydney@architectus.com.au
ABN 90 131 245 684

project

Macquarie University
Arts Precinct Project

drawing

ACCESSIBILITY DIAGRAM
LEVEL 6 - 25 WW B
LEVEL 4 - 25 WW C

scale: 1:200 @ A1
drawn: AdB / tw / MB
checked: AdB
project no.: APP
drawing no.: SSDA-46
issue: A

09/08/2017 16:00

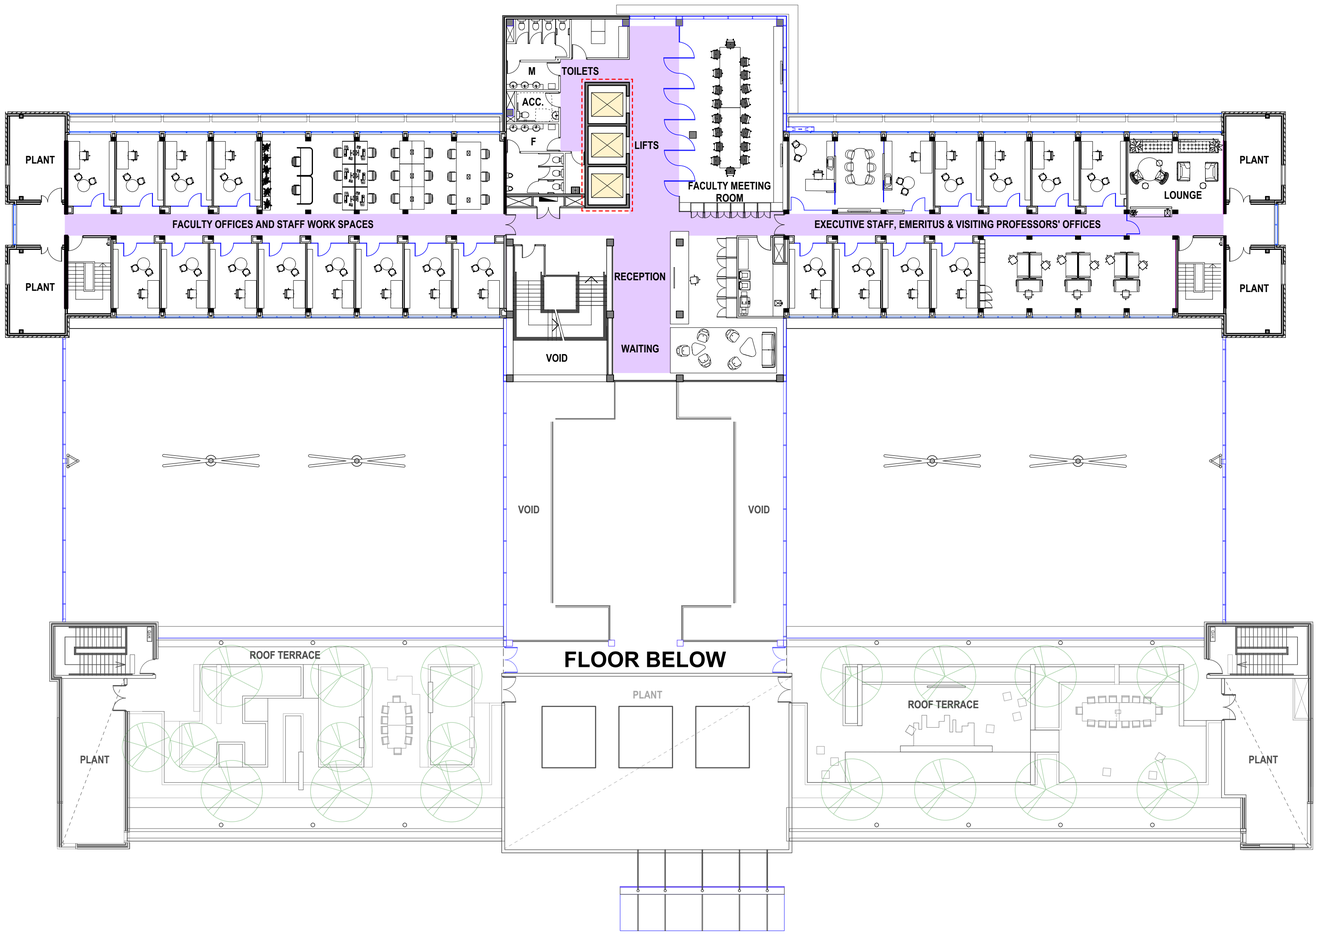

25 WALLY'S WALK B - LEVEL 7

25 WALLY'S WALK C - LEVEL 4

ACCESSIBILITY DIAGRAM:

- ENCLOSED LEVEL CIRCULATION ROUTE
- EXTERNAL ACCESSIBLE GRADIENT AREA. PATHS 1:20 OR SHALLOWER
- CHAIR LIFT OR LIFT IN ACCESSIBLE ROUTE

BNM&H ARCHITECTS + architectus™

BNM&H Architects and Architectus Group Pty Ltd is the owner of the copyright subsisting in these drawings, plans, designs and specifications. They must not be used, reproduced or copied, in whole or in part, nor may the information, ideas and concepts therein contained (which are confidential to Architectus Group Pty Ltd) be disclosed to any person without the prior written consent of that company.

Do not scale drawings. Verify all dimensions on site

ISO 9001 Quality Management

issue	amendment	date
A	SSDA ISSUE	XX/02/2018

0 2 4 6 8 10m

Scale 1:200 at A1 sheet

client

MACQUARIE University

project manager

LEVEL 6, 77 BERRY STREET
NORTH SYDNEY NSW 2060
T (61 2) 9955 2300
F (61 2) 9955 5574
enquiries@capitalinsight.com.au
www.capitalinsight.com.au

structural engineer

LEVEL 6, 1 JAMES PLACE
NORTH SYDNEY NSW 2062
T (61 2) 9409 3300
F (61 2) 9929 6667
info@tlbengineers.com
www.tlbengineers.com
ABN 94 074 717 892

services engineer

WOOD & GRIEVE ENGINEERS
LEVEL 6, BUILDING B,
207 PACIFIC HIGHWAY
ST LEONARDS NSW 2065
T (61 2) 8484 7000
sydney@wge.com.au
www.wge.com.au

landscape architect

LEVEL 7, 80 WILLIAM STREET
EAST SYDNEY NSW 2011
T (61 2) 9361 4144
F (61 2) 9332 3458
sydney@groupgsa.com
www.groupgsa.com

BUDDEN NANGLE MICHAEL HUDSON ARCHITECTS + architectus™

Budden Nangle Michael & Hudson Architects
17/130 Pacific Highway
Greenwich NSW 2065
T (61 2) 9906 5599
F (61 2) 9906 8220

Architectus Sydney
Level 18 MLC Centre
19 Martin Place
Sydney NSW 2000
T (61 2) 8252 8400
F (61 2) 8252 8600
sydney@architectus.com.au
ABN 90 131 245 684

project

Macquarie University
Arts Precinct Project

drawing

ACCESSIBILITY DIAGRAM
LEVEL 7 - 25 WW B

scale: 1:200 @ A1

drawn: AdB / tw / MB

checked: AdB

project no.: APP

drawing no.: SSDA-47

issue: A

09/08/2017 16:00

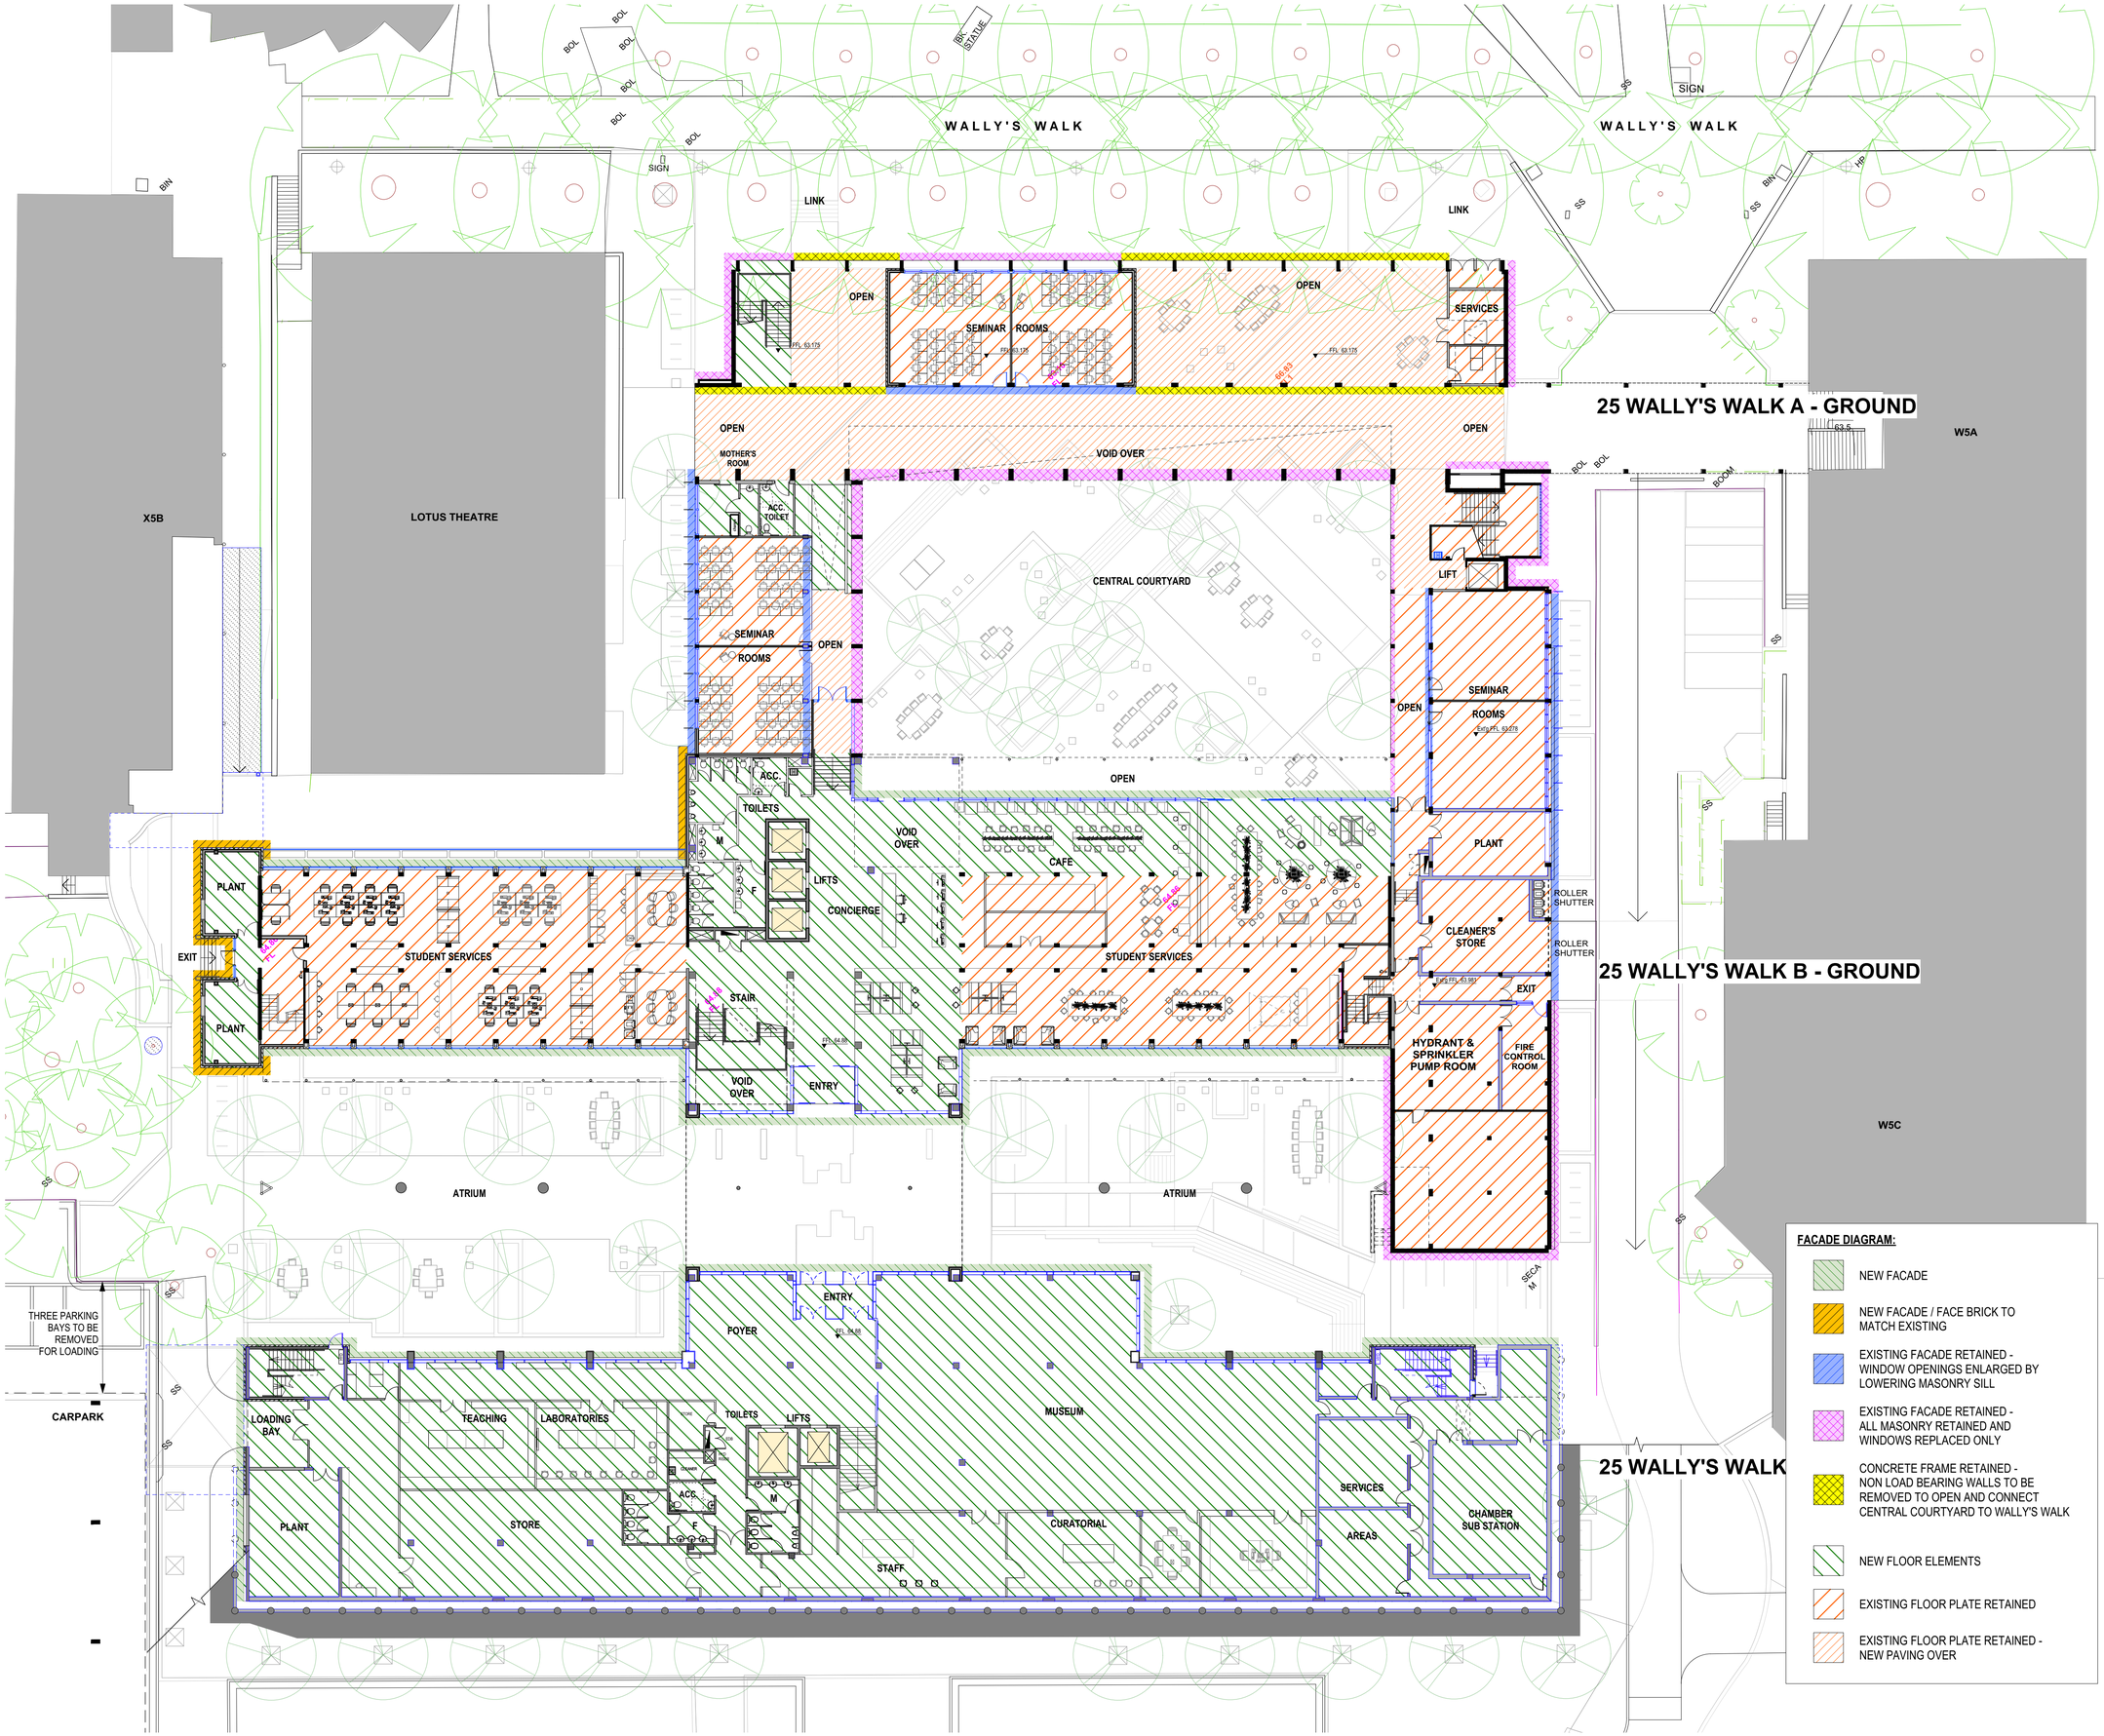

BNM&H ARCHITECTS + architectus™

BNM&H Architects and Architectus Group Pty Ltd is the owner of the copyright subsisting in these drawings, plans, designs and specifications. They must not be used, reproduced or copied, in whole or in part, nor may the information, ideas and concepts therein contained (which are confidential to Architectus Group Pty Ltd) be disclosed to any person without the prior written consent of that company.

Do not scale drawings. Verify all dimensions on site

issue	amendment	date
A	SSDA ISSUE	XX/02/2018

0 2 4 6 8 10m
Scale 1:200 at A1 sheet

FACADE DIAGRAM:

- NEW FACADE
- NEW FACADE / FACE BRICK TO MATCH EXISTING
- EXISTING FACADE RETAINED - WINDOW OPENINGS ENLARGED BY LOWERING MASONRY SILL
- EXISTING FACADE RETAINED - ALL MASONRY RETAINED AND WINDOWS REPLACED ONLY
- CONCRETE FRAME RETAINED - NON LOAD BEARING WALLS TO BE REMOVED TO OPEN AND CONNECT CENTRAL COURTYARD TO WALLY'S WALK
- NEW FLOOR ELEMENTS
- EXISTING FLOOR PLATE RETAINED
- EXISTING FLOOR PLATE RETAINED - NEW PAVING OVER

client
MACQUARIE University

project manager
capital insight
LEVEL 6, 77 BERRY STREET
NORTH SYDNEY NSW 2060
T (61 2) 9955 2300
F (61 2) 9955 5574
enquiries@capitalinsight.com.au
www.capitalinsight.com.au

structural engineer
tlb
LEVEL 6, 1 JAMES PLACE
NORTH SYDNEY NSW 2062
T (61 2) 9409 3300
F (61 2) 9929 6667
info@tlbengineers.com
www.tlbengineers.com
ABN 94 074 717 892

services engineer
WOOD & GRIEVE ENGINEERS
LEVEL 6, BUILDING B,
207 PACIFIC HIGHWAY
ST LEONARDS NSW 2065
T (61 2) 8484 7000
sydney@wge.com.au
www.wge.com.au

landscape architect
GROUPGSA
LEVEL 7, 80 WILLIAM STREET
EAST SYDNEY NSW 2011
T (61 2) 9361 4144
F (61 2) 9332 3458
sydney@groupgsa.com
www.groupgsa.com

BUDDEN NANGLE MICHAEL HUDSON ARCHITECTS + architectus™

Budden Nangle Michael & Hudson Architects
17/130 Pacific Highway
Greenwich NSW 2065
T (61 2) 9906 5599
F (61 2) 9906 8220

Architectus Sydney
Level 18 MLC Centre
19 Martin Place
Sydney NSW 2000
T (61 2) 8252 8400
F (61 2) 8252 8600
sydney@architectus.com.au
ABN 90 131 245 684

project
Macquarie University Arts Precinct Project

drawing
FACADE DIAGRAM
GROUND FLOOR - ALL BUILDINGS

scale 1:200 @ A1
drawn AdB / tw / MB
checked AdB
project no. APP
drawing no. **SSDA-50**
issue **A**

09/08/2017 16:00

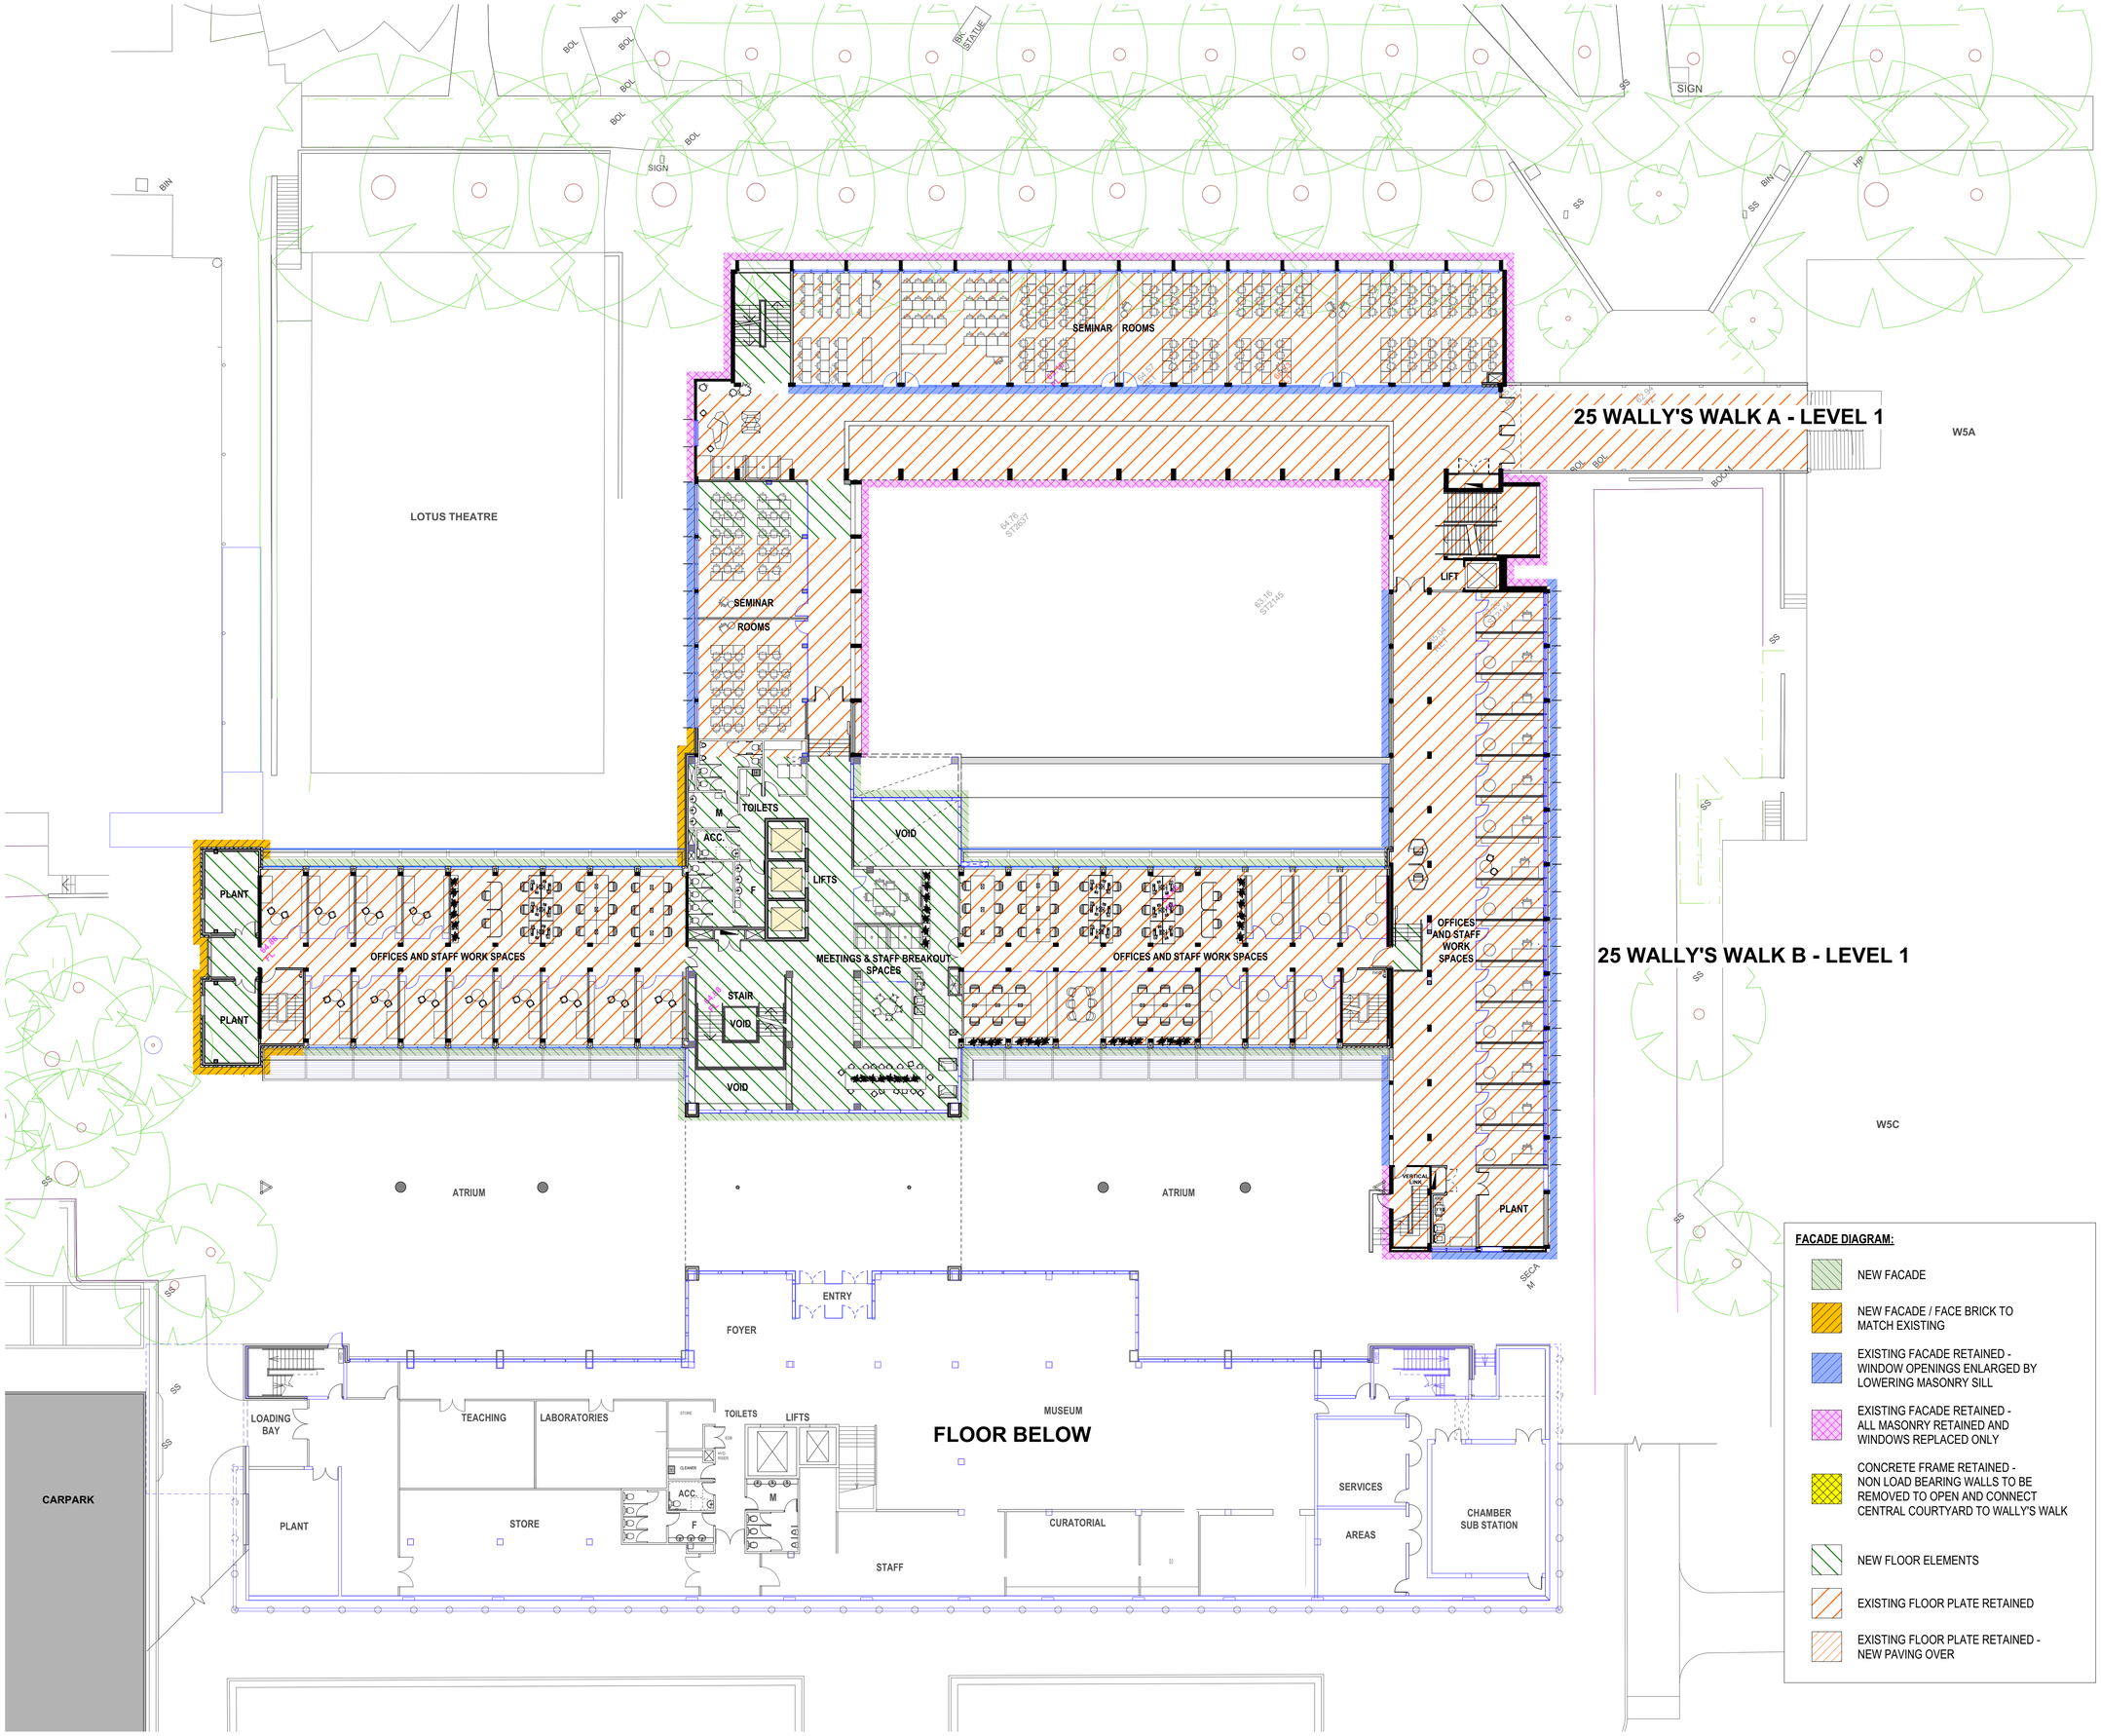

BNM&H ARCHITECTS + architectus™

BNM&H Architects and Architectus Group Pty Ltd is the owner of the copyright subsisting in these drawings, plans, designs and specifications. They must not be used, reproduced or copied, in whole or in part, nor may the information, ideas and concepts therein contained (which are confidential to Architectus Group Pty Ltd) be disclosed to any person without the prior written consent of that company.

Do not scale drawings. Verify all dimensions on site

ISO 9001 Quality Management

issue	amendment	date
A	SSDA ISSUE	XX/02/2018

0 2 4 6 8 10m
Scale 1:200 at A1 sheet

client
MACQUARIE University

project manager
capital insight
LEVEL 6, 77 BERRY STREET
NORTH SYDNEY NSW 2060
T (61 2) 9955 2300
F (61 2) 9955 5574
enquiries@capitalinsight.com.au
www.capitalinsight.com.au

structural engineer
tlb
LEVEL 6, 1 JAMES PLACE
NORTH SYDNEY NSW 2062
T (61 2) 9409 3300
F (61 2) 9929 6667
info@tlbengineers.com
www.tlbengineers.com
ABN 94 074 717 892

services engineer
WOOD & GRIEVE ENGINEERS
LEVEL 6, BUILDING B,
207 PACIFIC HIGHWAY
ST LEONARDS NSW 2065
T (61 2) 8484 7000
sydney@wge.com.au
www.wge.com.au

landscape architect
GROUPGSA
LEVEL 7, 80 WILLIAM STREET
EAST SYDNEY NSW 2011
T (61 2) 9361 4144
F (61 2) 9332 3458
sydney@groupgsa.com
www.groupgsa.com

FACADE DIAGRAM:

- NEW FACADE
- NEW FACADE / FACE BRICK TO MATCH EXISTING
- EXISTING FACADE RETAINED - WINDOW OPENINGS ENLARGED BY LOWERING MASONRY SILL
- EXISTING FACADE RETAINED - ALL MASONRY RETAINED AND WINDOWS REPLACED ONLY
- CONCRETE FRAME RETAINED - NON LOAD BEARING WALLS TO BE REMOVED TO OPEN AND CONNECT CENTRAL COURTYARD TO WALLY'S WALK
- NEW FLOOR ELEMENTS
- EXISTING FLOOR PLATE RETAINED
- EXISTING FLOOR PLATE RETAINED - NEW PAVING OVER

BUDDEN NANGLE MICHAEL HUDSON ARCHITECTS + architectus™

Budden Nangle Michael & Hudson Architects
17/130 Pacific Highway
Greenwich NSW 2065
T (61 2) 9906 5599
F (61 2) 9906 8220

Architectus Sydney
Level 18 MLC Centre
19 Martin Place
Sydney NSW 2000
T (61 2) 8252 8400
F (61 2) 8252 8600
sydney@architectus.com.au
ABN 90 131 245 684

project
Macquarie University
Arts Precinct Project

drawing
FACADE DIAGRAM
LEVEL 1 - 25 WW A
LEVEL 1 - 25 WW B

scale 1:200 @ A1
drawing no. **SSDA-51**
drawn AdB / tw / MB
checked AdB
issue **A**
project no. APP

09/08/2017 16:00

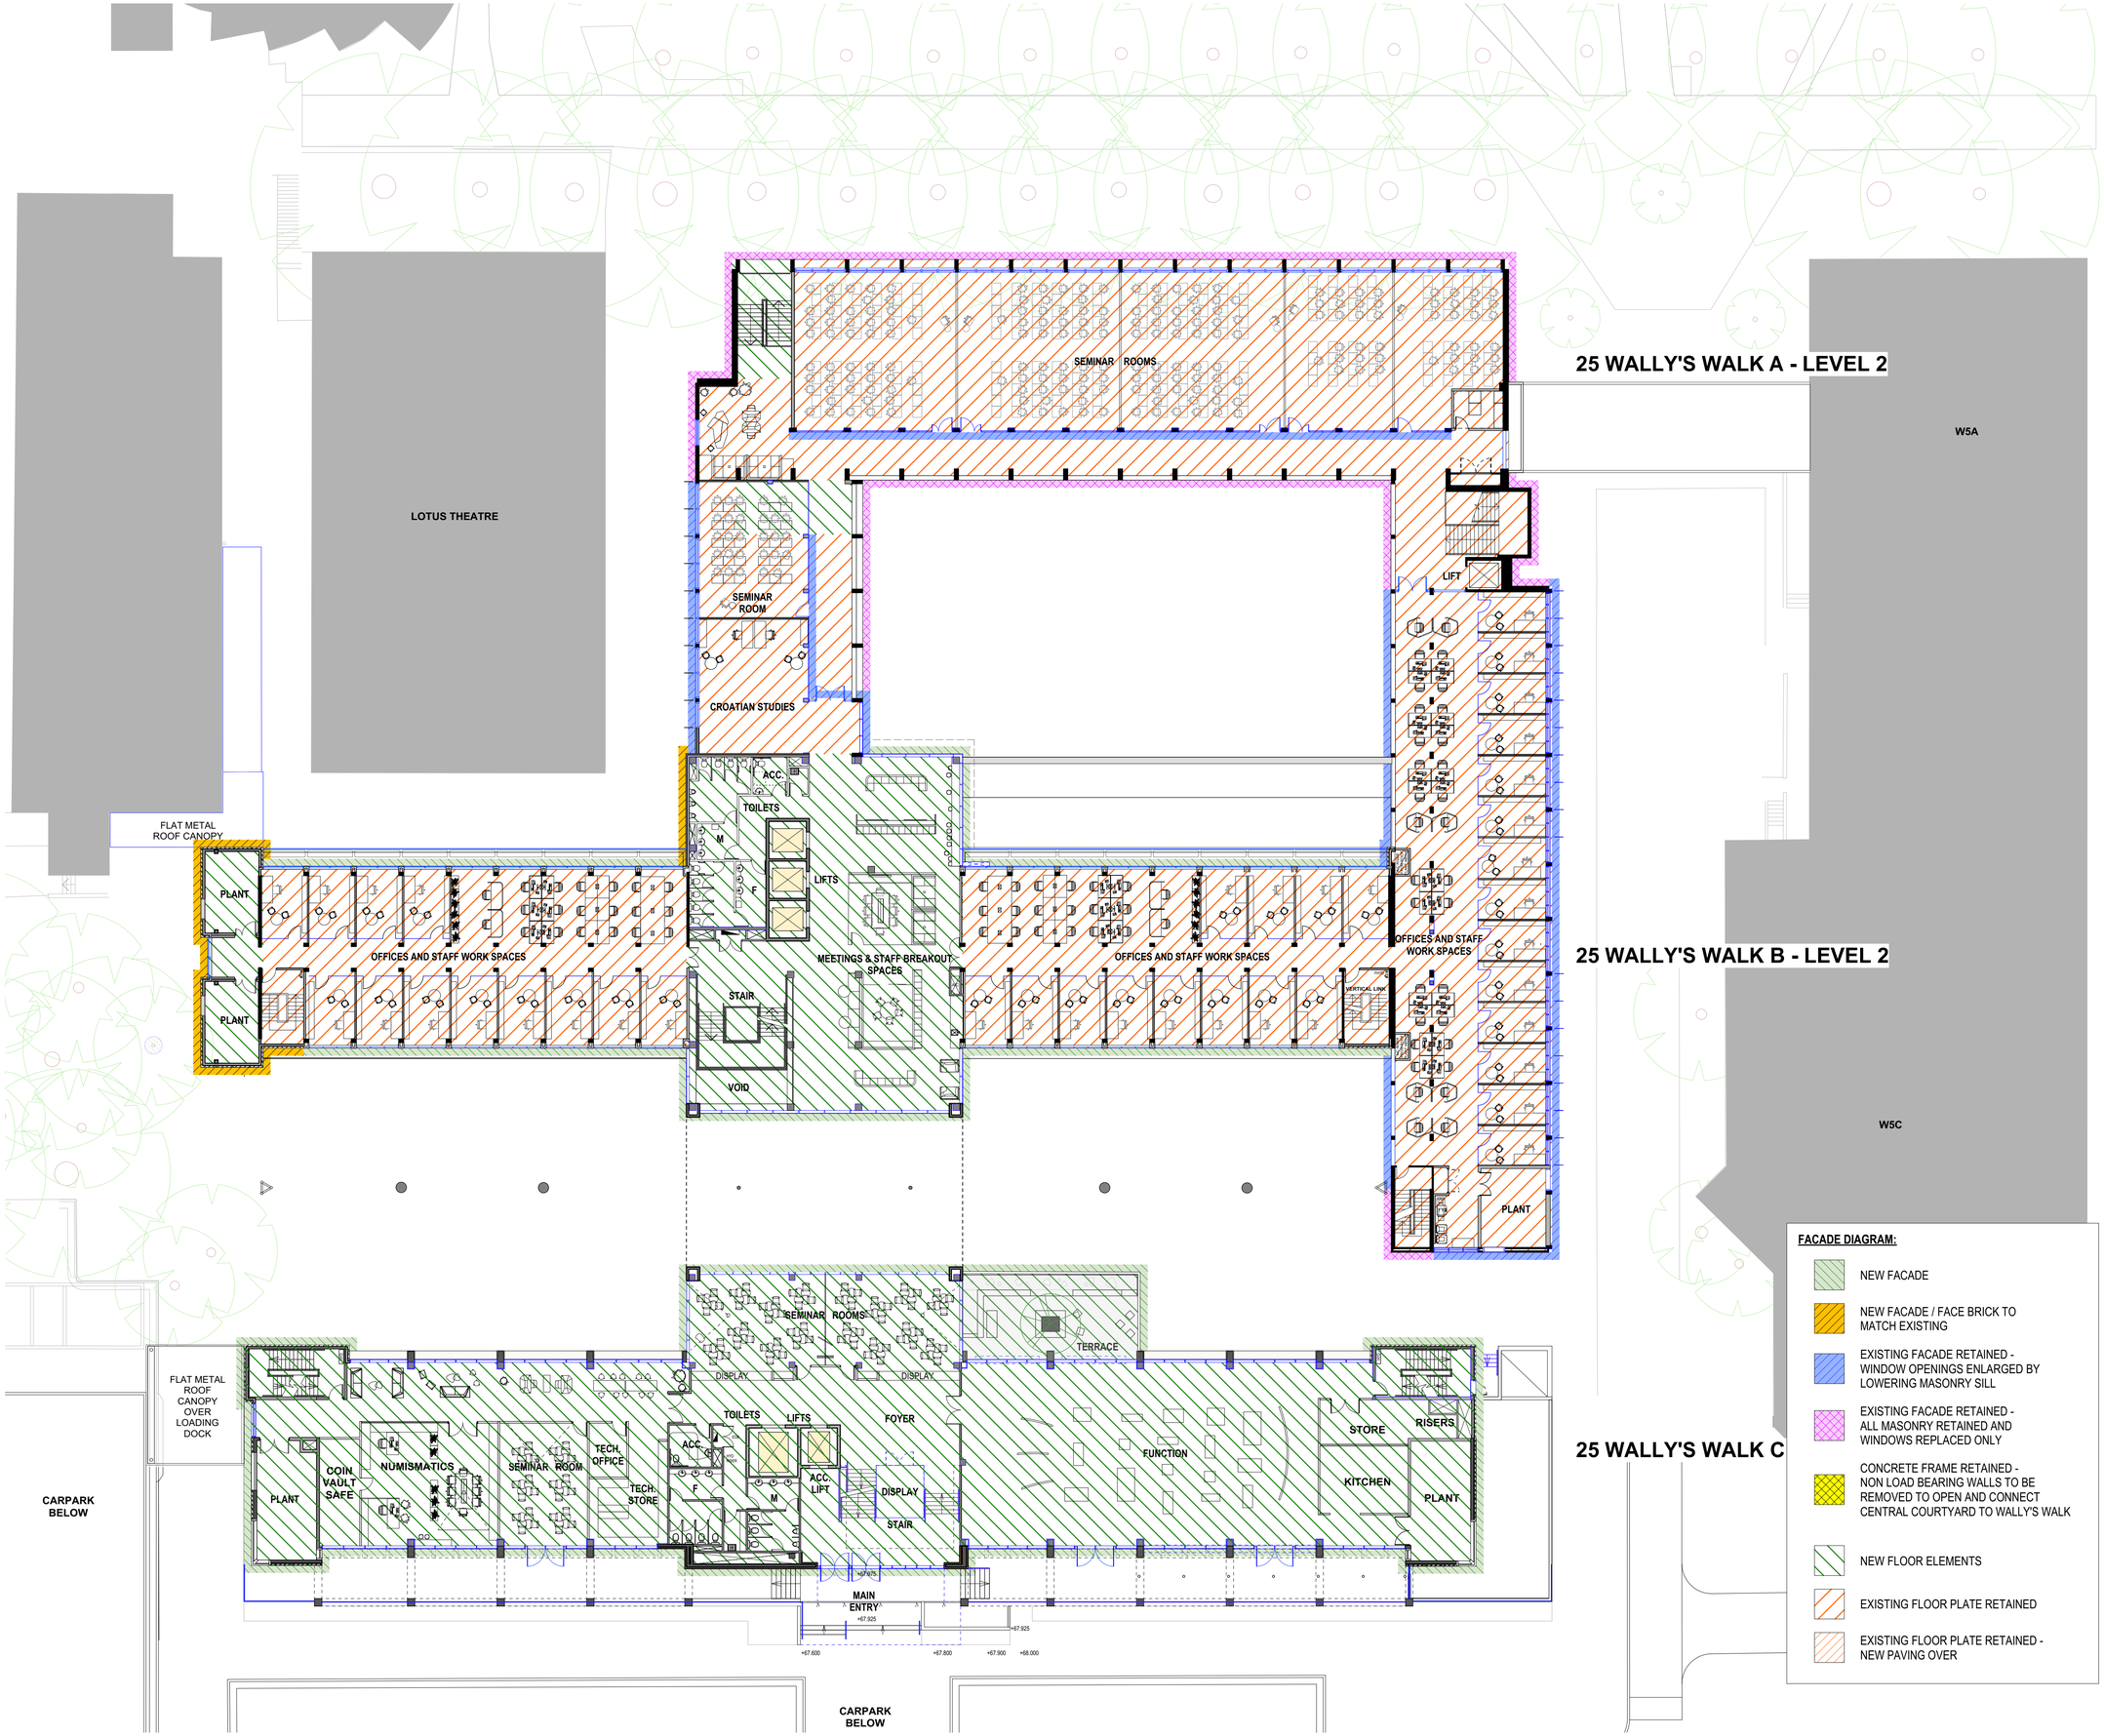

25 WALLY'S WALK A - LEVEL 2

25 WALLY'S WALK B - LEVEL 2

25 WALLY'S WALK C

FACADE DIAGRAM:

- NEW FACADE
- NEW FACADE / FACE BRICK TO MATCH EXISTING
- EXISTING FACADE RETAINED - WINDOW OPENINGS ENLARGED BY LOWERING MASONRY SILL
- EXISTING FACADE RETAINED - ALL MASONRY RETAINED AND WINDOWS REPLACED ONLY
- CONCRETE FRAME RETAINED - NON LOAD BEARING WALLS TO BE REMOVED TO OPEN AND CONNECT CENTRAL COURTYARD TO WALLY'S WALK
- NEW FLOOR ELEMENTS
- EXISTING FLOOR PLATE RETAINED
- EXISTING FLOOR PLATE RETAINED - NEW PAVING OVER

BNM&H ARCHITECTS + architectus™

BNM&H Architects and Architectus Group Pty Ltd is the owner of the copyright subsisting in these drawings, plans, designs and specifications. They must not be used, reproduced or copied, in whole or in part, nor may the information, ideas and concepts therein contained (which are confidential to Architectus Group Pty Ltd) be disclosed to any person without the prior written consent of that company.

Do not scale drawings. Verify all dimensions on site

issue	amendment	date
A	SSDA ISSUE	XX/02/2018

0 2 4 6 8 10m
Scale 1:200 at A1 sheet

client
MACQUARIE University

project manager
capital insight
LEVEL 6, 77 BERRY STREET
NORTH SYDNEY NSW 2060
T (61 2) 9955 2300
F (61 2) 9955 5574
enquiries@capitalinsight.com.au
www.capitalinsight.com.au

structural engineer
tlb
LEVEL 6, 1 JAMES PLACE
NORTH SYDNEY NSW 2062
T (61 2) 9409 3300
F (61 2) 9929 6667
info@tlbengineers.com
www.tlbengineers.com
ABN 94 074 717 892

services engineer
WOOD & GRIEVE ENGINEERS
LEVEL 6, BUILDING B,
207 PACIFIC HIGHWAY
ST LEONARDS NSW 2065
T (61 2) 8484 7000
sydney@wge.com.au
www.wge.com.au

landscape architect
GROUPGSA
LEVEL 7, 80 WILLIAM STREET
EAST SYDNEY NSW 2011
T (61 2) 9361 4144
F (61 2) 9332 3458
sydney@groupgsa.com
www.groupgsa.com

BUDDEN NANGLE MICHAEL HUDSON ARCHITECTS + architectus™

Budden Nangle Michael & Hudson Architects
17/130 Pacific Highway
Greenwich NSW 2065
T (61 2) 9906 5599
F (61 2) 9906 8220

Architectus Sydney
Level 18 MLC Centre
19 Martin Place
Sydney NSW 2000
T (61 2) 8252 8400
F (61 2) 8252 8600
sydney@architectus.com.au
ABN 90 131 245 684

project
Macquarie University
Arts Precinct Project

drawing
FACADE DIAGRAM
LLEVEL 2 - 25 WW A
LEVEL 2 - 25 WW B
LEVEL 1 - 25 WW C

scale: 1:200 @ A1
drawn: AdB / tw / MB
checked: AdB
project no.: APP
drawing no.: **SSDA-52**
issue: **A**

09/08/2017 16:00

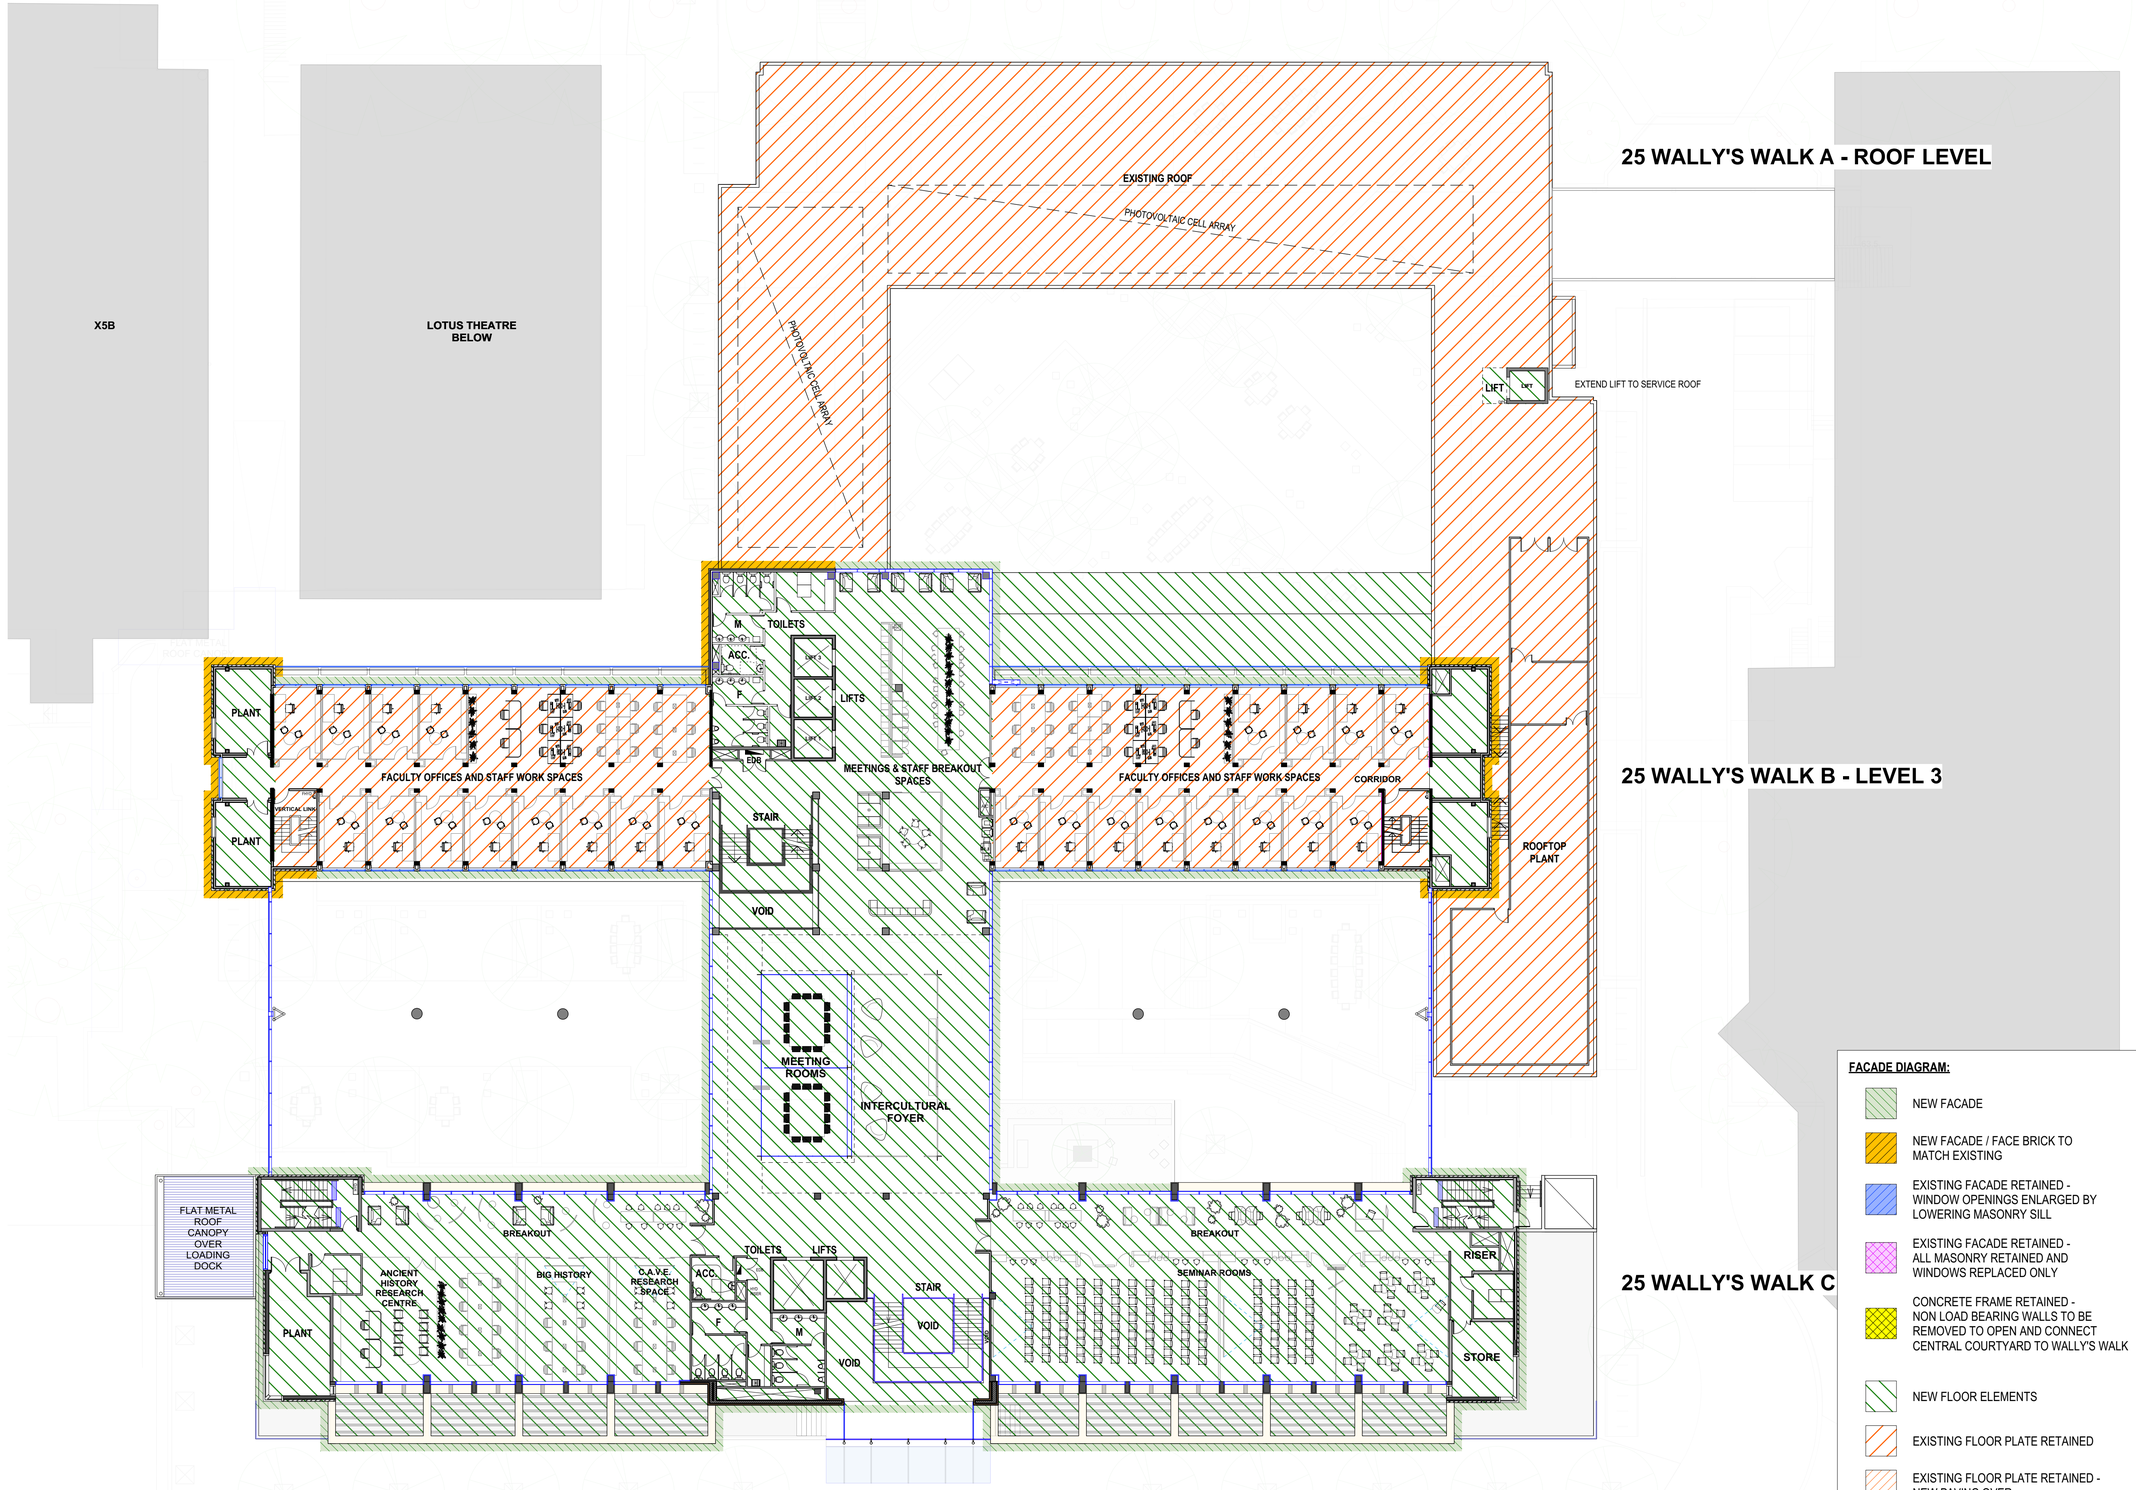

BNM&H ARCHITECTS + architectus™

BNM&H Architects and Architectus Group Pty Ltd is the owner of the copyright subsisting in these drawings, plans, designs and specifications. They must not be used, reproduced or copied, in whole or in part, nor may the information, ideas and concepts therein contained (which are confidential to Architectus Group Pty Ltd) be disclosed to any person without the prior written consent of that company.

Do not scale drawings. Verify all dimensions on site

issue	amendment	date
A	SSDA ISSUE	24/01/2018

0 2 4 6 8 10m
Scale 1:200 at A1 sheet

FACADE DIAGRAM:

- NEW FACADE
- NEW FACADE / FACE BRICK TO MATCH EXISTING
- EXISTING FACADE RETAINED - WINDOW OPENINGS ENLARGED BY LOWERING MASONRY SILL
- EXISTING FACADE RETAINED - ALL MASONRY RETAINED AND WINDOWS REPLACED ONLY
- CONCRETE FRAME RETAINED - NON LOAD BEARING WALLS TO BE REMOVED TO OPEN AND CONNECT CENTRAL COURTYARD TO WALLY'S WALK
- NEW FLOOR ELEMENTS
- EXISTING FLOOR PLATE RETAINED
- EXISTING FLOOR PLATE RETAINED - NEW PAVING OVER

client
MACQUARIE University

project manager
capital insight
LEVEL 6, 77 BERRY STREET
NORTH SYDNEY NSW 2060
T (61 2) 9955 2300
F (61 2) 9955 5574
enquiries@capitalinsight.com.au
www.capitalinsight.com.au

structural engineer
tlb
LEVEL 6, 1 JAMES PLACE
NORTH SYDNEY NSW 2062
T (61 2) 9409 3300
F (61 2) 9929 6667
info@tlbengineers.com
www.tlbengineers.com
ABN 94 074 717 892

services engineer
WOOD & GRIEVE ENGINEERS
LEVEL 6, BUILDING B,
207 PACIFIC HIGHWAY
ST LEONARDS NSW 2065
T (61 2) 8484 7000
sydney@wge.com.au
www.wge.com.au

landscape architect
GROUPGSA
LEVEL 7, 80 WILLIAM STREET
EAST SYDNEY NSW 2011
T (61 2) 9361 4144
F (61 2) 9332 3458
sydney@groupgsa.com
www.groupgsa.com

BUDDEN NANGLE MICHAEL HUDSON ARCHITECTS + architectus™

Budden Nangle Michael & Hudson Architects
17/130 Pacific Highway
Greenwich NSW 2065
T (61 2) 9906 5599
F (61 2) 9906 8220

Architectus Sydney
Level 18 MLC Centre
19 Martin Place
Sydney NSW 2000
T (61 2) 8252 8400
F (61 2) 8252 8600
sydney@architectus.com.au
ABN 90 131 245 684

project
Macquarie University
Arts Precinct Project

drawing
FACADE DIAGRAM
ROOF LEVEL - 25 WW A
LEVEL 3 - 25 WW B
LEVEL 2 - 25 WW C

scale: 1:200 @ A1
drawn: AdB / tw / MB
checked: AdB
project no.: APP
drawing no.: **SSDA-53**
issue: **A**

09/08/2017 16:00

25 WALLY'S WALK A - ROOF LEVEL

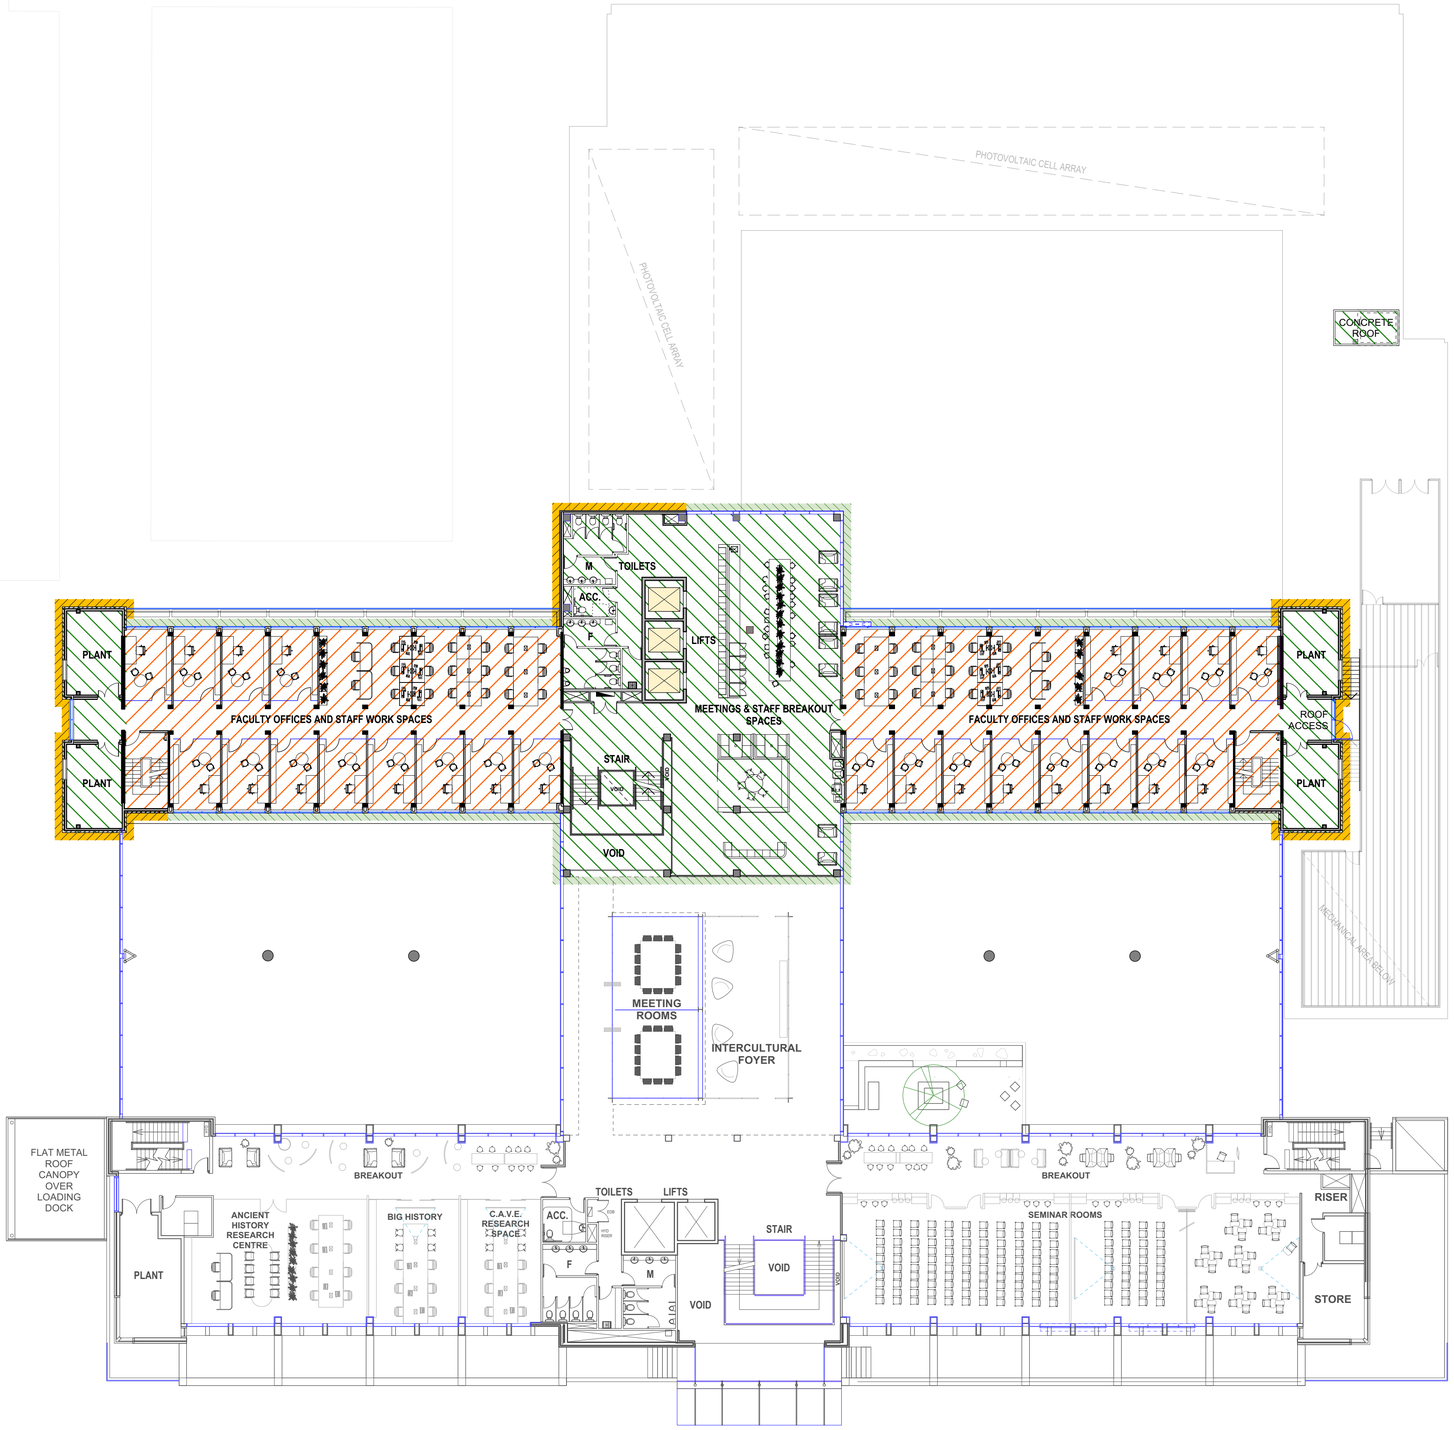

25 WALLY'S WALK B - LEVEL 4

FACADE DIAGRAM:

- NEW FACADE
- NEW FACADE / FACE BRICK TO MATCH EXISTING
- EXISTING FACADE RETAINED - WINDOW OPENINGS ENLARGED BY LOWERING MASONRY SILL
- EXISTING FACADE RETAINED - ALL MASONRY RETAINED AND WINDOWS REPLACED ONLY
- CONCRETE FRAME RETAINED - NON LOAD BEARING WALLS TO BE REMOVED TO OPEN AND CONNECT CENTRAL COURTYARD TO WALLY'S WALK
- NEW FLOOR ELEMENTS
- EXISTING FLOOR PLATE RETAINED
- EXISTING FLOOR PLATE RETAINED - NEW PAVING OVER

BNM&H ARCHITECTS + architectus™

BNM&H Architects and Architectus Group Pty Ltd is the owner of the copyright subsisting in these drawings, plans, designs and specifications. They must not be used, reproduced or copied, in whole or in part, nor may the information, ideas and concepts therein contained (which are confidential to Architectus Group Pty Ltd) be disclosed to any person without the prior written consent of that company.

Do not scale drawings. Verify all dimensions on site

ISO 9001 Quality Management

issue	amendment	date
A	SSDA ISSUE	24/01/2018

0 2 4 6 8 10m
Scale 1:200 at A1 sheet

client
MACQUARIE University

project manager
capital insight
LEVEL 6, 77 BERRY STREET
NORTH SYDNEY NSW 2060
T (61 2) 9955 2300
F (61 2) 9955 5574
enquiries@capitalinsight.com.au
www.capitalinsight.com.au

structural engineer
tlb
LEVEL 6, 1 JAMES PLACE
NORTH SYDNEY NSW 2062
T (61 2) 9409 3300
F (61 2) 9929 6667
info@tlbengineers.com
www.tlbengineers.com
ABN 94 074 717 892

services engineer
WOOD & GRIEVE ENGINEERS
LEVEL 6, BUILDING B,
207 PACIFIC HIGHWAY
ST LEONARDS NSW 2065
T (61 2) 8484 7000
sydney@wge.com.au
www.wge.com.au

landscape architect
GROUPGSA
LEVEL 7, 80 WILLIAM STREET
EAST SYDNEY NSW 2011
T (61 2) 9361 4144
F (61 2) 9332 3458
sydney@groupgsa.com
www.groupgsa.com

BUDDEN NANGLE MICHAEL HUDSON ARCHITECTS + architectus™

Budden Nangle Michael & Hudson Architects
17/130 Pacific Highway
Greenwich NSW 2065
T (61 2) 9906 5599
F (61 2) 9906 8220

Architectus Sydney
Level 18 MLC Centre
19 Martin Place
Sydney NSW 2000
T (61 2) 8252 8400
F (61 2) 8252 8600
sydney@architectus.com.au
ABN 90 131 245 684

project
Macquarie University
Arts Precinct Project

drawing
FACADE DIAGRAM
LEVEL 4 - 25 WW B

scale 1:200 @ A1
drawn AdB / tw / MB
checked AdB
project no. APP
drawing no. **SSDA-54**
issue **A**

09/08/2017 16:00

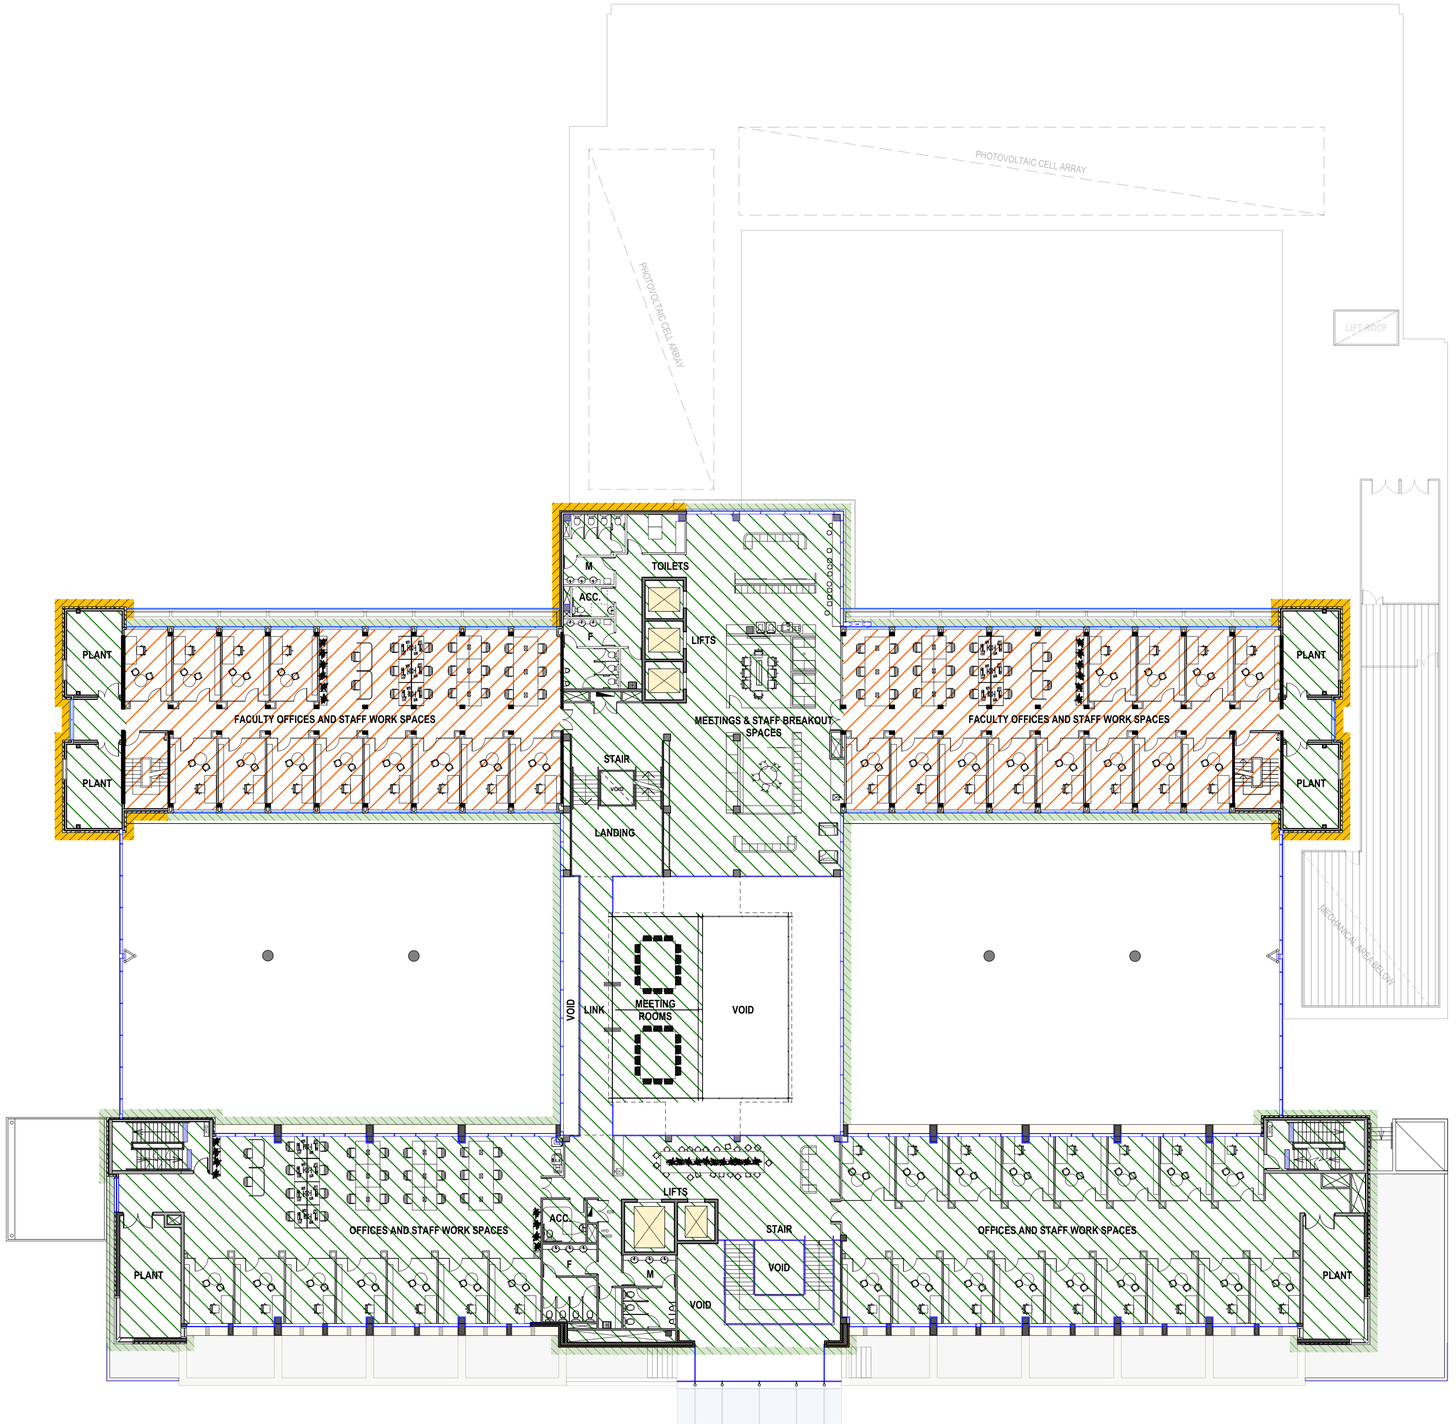

25 WALLY'S WALK A - ROOF LEVEL

25 WALLY'S WALK B - LEVEL 5

25 WALLY'S WALK C

FACADE DIAGRAM:

- NEW FACADE
- NEW FACADE / FACE BRICK TO MATCH EXISTING
- EXISTING FACADE RETAINED - WINDOW OPENINGS ENLARGED BY LOWERING MASONRY SILL
- EXISTING FACADE RETAINED - ALL MASONRY RETAINED AND WINDOWS REPLACED ONLY
- CONCRETE FRAME RETAINED - NON LOAD BEARING WALLS TO BE REMOVED TO OPEN AND CONNECT CENTRAL COURTYARD TO WALLY'S WALK
- NEW FLOOR ELEMENTS
- EXISTING FLOOR PLATE RETAINED
- EXISTING FLOOR PLATE RETAINED - NEW PAVING OVER

BNM&H ARCHITECTS + architectus™

BNM&H Architects and Architectus Group Pty Ltd is the owner of the copyright subsisting in these drawings, plans, designs and specifications. They must not be used, reproduced or copied, in whole or in part, nor may the information, ideas and concepts therein contained (which are confidential to Architectus Group Pty Ltd) be disclosed to any person without the prior written consent of that company.

Do not scale drawings. Verify all dimensions on site

ISO 9001 Quality Management

issue	amendment	date
A	SSDA ISSUE	24/01/2018

0 2 4 6 8 10m

Scale 1:200 at A1 sheet

client

MACQUARIE University

project manager

capital insight
LEVEL 6, 77 BERRY STREET
NORTH SYDNEY NSW 2060
T (61 2) 9955 2300
F (61 2) 9955 5574
enquiries@capitalinsight.com.au
www.capitalinsight.com.au

structural engineer

tlb
LEVEL 6, 1 JAMES PLACE
NORTH SYDNEY NSW 2062
T (61 2) 9409 3300
F (61 2) 9929 6667
info@tlbengineers.com
www.tlbengineers.com
ABN 94 074 717 892

services engineer

WOOD & GRIEVE ENGINEERS
LEVEL 6, BUILDING B,
207 PACIFIC HIGHWAY
ST LEONARDS NSW 2065
T (61 2) 8484 7000
sydney@wge.com.au
www.wge.com.au

landscape architect

GROUPGSA
LEVEL 7, 80 WILLIAM STREET
EAST SYDNEY NSW 2011
T (61 2) 9361 4144
F (61 2) 9332 3458
sydney@groupgsa.com
www.groupgsa.com

BUDDEN NANGLE MICHAEL HUDSON ARCHITECTS + architectus™

Budden Nangle Michael & Hudson Architects
17/130 Pacific Highway
Greenwich NSW 2065
T (61 2) 9906 5599
F (61 2) 9906 8220

Architectus Sydney
Level 18 MLC Centre
19 Martin Place
Sydney NSW 2000
T (61 2) 8252 8400
F (61 2) 8252 8600
sydney@architectus.com.au
ABN 90 131 245 684

project

Macquarie University
Arts Precinct Project

drawing

FACADE DIAGRAM
LEVEL 5 - 25 WW B
LEVEL 3 - 25 WW C

scale: 1:200 @ A1

drawing no.: **SSDA-55**

drawn: AdB / tw / MB

checked: AdB

issue: **A**

project no.: APP

09/08/2017 16:00

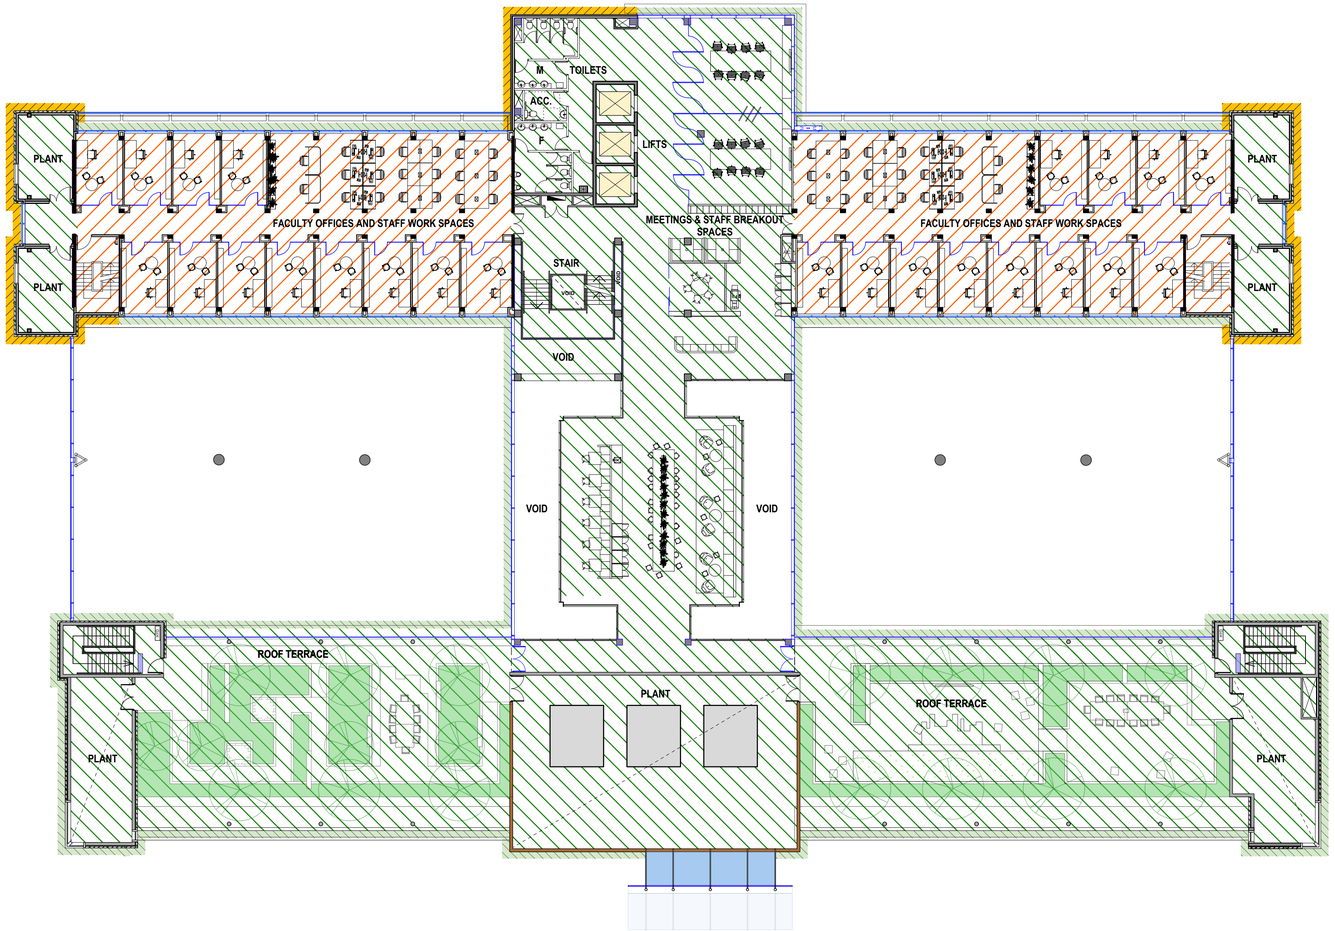

25 WALLY'S WALK B - LEVEL 6

25 WALLY'S WALK C

FACADE DIAGRAM:

- NEW FACADE
- NEW FACADE / FACE BRICK TO MATCH EXISTING
- EXISTING FACADE RETAINED - WINDOW OPENINGS ENLARGED BY LOWERING MASONRY SILL
- EXISTING FACADE RETAINED - ALL MASONRY RETAINED AND WINDOWS REPLACED ONLY
- CONCRETE FRAME RETAINED - NON LOAD BEARING WALLS TO BE REMOVED TO OPEN AND CONNECT CENTRAL COURTYARD TO WALLY'S WALK
- NEW FLOOR ELEMENTS
- EXISTING FLOOR PLATE RETAINED
- EXISTING FLOOR PLATE RETAINED - NEW PAVING OVER

BNM&H ARCHITECTS + architectus™

BNM&H Architects and Architectus Group Pty Ltd is the owner of the copyright subsisting in these drawings, plans, designs and specifications. They must not be used, reproduced or copied, in whole or in part, nor may the information, ideas and concepts therein contained (which are confidential to Architectus Group Pty Ltd) be disclosed to any person without the prior written consent of that company.

Do not scale drawings. Verify all dimensions on site

ISO 9001 Quality Management

issue	amendment	date
A	SSDA ISSUE	24/01/2018

0 2 4 6 8 10m

Scale 1:200 at A1 sheet

client

MACQUARIE University

project manager

LEVEL 6, 77 BERRY STREET
NORTH SYDNEY NSW 2060
T (61 2) 9955 2300
F (61 2) 9955 5574
enquiries@capitalinsight.com.au
www.capitalinsight.com.au

structural engineer

LEVEL 6, 1 JAMES PLACE
NORTH SYDNEY NSW 2062
T (61 2) 9409 3300
F (61 2) 9929 6667
info@tlbengineers.com
www.tlbengineers.com
ABN 94 074 717 892

services engineer

WOOD & GRIEVE ENGINEERS

LEVEL 6, BUILDING B,
207 PACIFIC HIGHWAY
ST LEONARDS NSW 2065
T (61 2) 8484 7000
sydney@wge.com.au
www.wge.com.au

landscape architect

GROUPGSA

LEVEL 7, 80 WILLIAM STREET
EAST SYDNEY NSW 2011
T (61 2) 9361 4144
F (61 2) 9332 3458
sydney@groupgsa.com
www.groupgsa.com

BUDDEN NANGLE MICHAEL HUDSON ARCHITECTS + architectus™

Budden Nangle Michael & Hudson Architects
17/130 Pacific Highway
Greenwich NSW 2065
T (61 2) 9906 5599
F (61 2) 9906 8220

Architectus Sydney
Level 18 MLC Centre
19 Martin Place
Sydney NSW 2000
T (61 2) 8252 8400
F (61 2) 8252 8600
sydney@architectus.com.au
ABN 90 131 245 684

project

Macquarie University
Arts Precinct Project

drawing

FACADE DIAGRAM
LEVEL 6 - 25 WW B
LEVEL 4 - 25 WW C

scale: 1:200 @ A1

drawn: AdB / tw / MB

checked: AdB

project no.: APP

drawing no.: **SSDA-56**

issue: **A**

09/08/2017 16:00

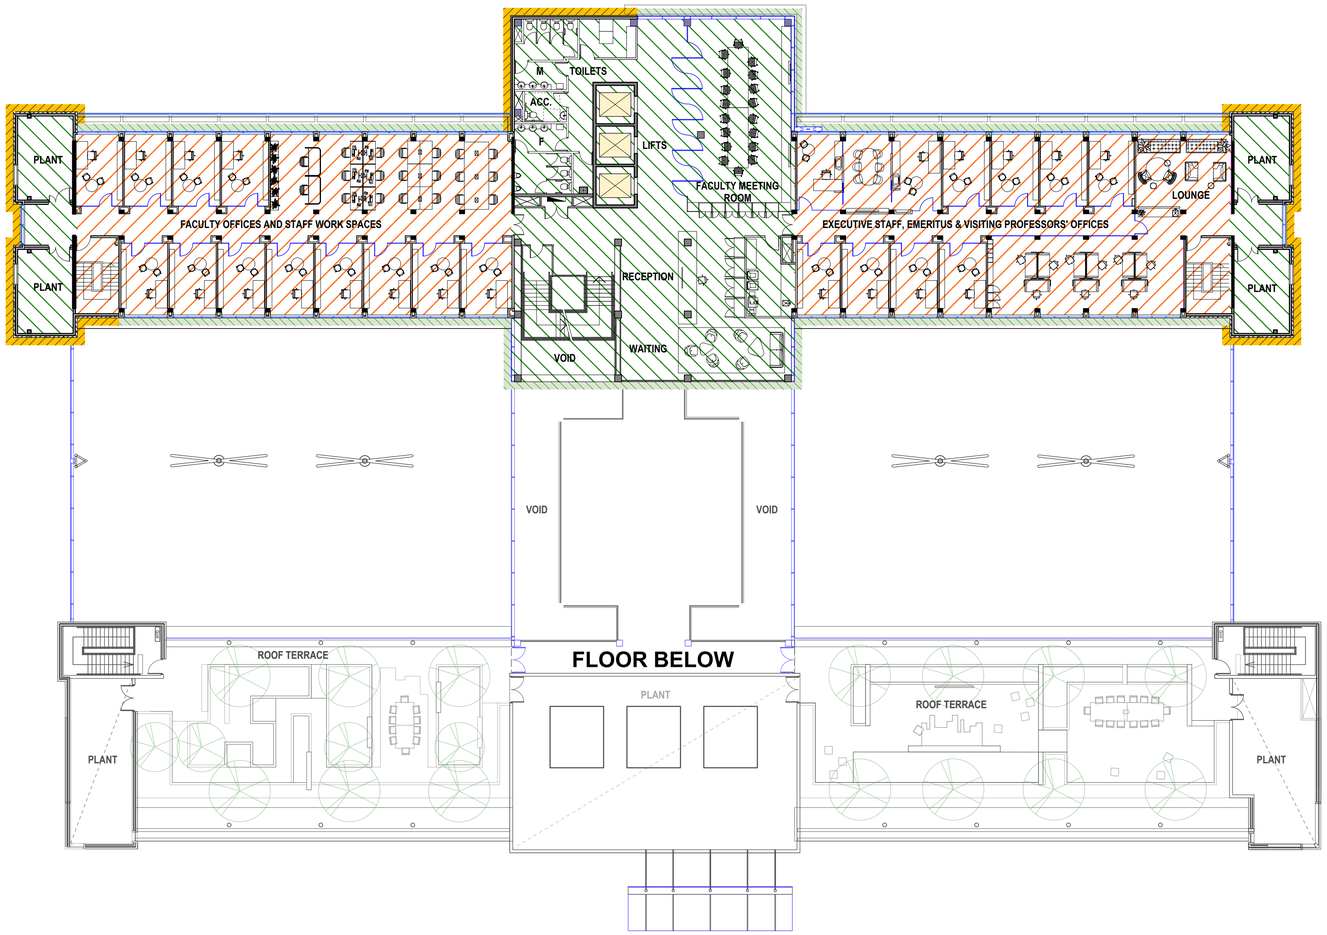

25 WALLY'S WALK B - LEVEL 7

25 WALLY'S WALK C

FACADE DIAGRAM:

- NEW FACADE
- NEW FACADE / FACE BRICK TO MATCH EXISTING
- EXISTING FACADE RETAINED - WINDOW OPENINGS ENLARGED BY LOWERING MASONRY SILL
- EXISTING FACADE RETAINED - ALL MASONRY RETAINED AND WINDOWS REPLACED ONLY
- CONCRETE FRAME RETAINED - NON LOAD BEARING WALLS TO BE REMOVED TO OPEN AND CONNECT CENTRAL COURTYARD TO WALLY'S WALK
- NEW FLOOR ELEMENTS
- EXISTING FLOOR PLATE RETAINED
- EXISTING FLOOR PLATE RETAINED - NEW PAVING OVER

BNM&H ARCHITECTS + architectus™

BNM&H Architects and Architectus Group Pty Ltd is the owner of the copyright subsisting in these drawings, plans, designs and specifications. They must not be used, reproduced or copied, in whole or in part, nor may the information, ideas and concepts therein contained (which are confidential to Architectus Group Pty Ltd) be disclosed to any person without the prior written consent of that company.

Do not scale drawings. Verify all dimensions on site

ISO 9001 Quality Management

issue	amendment	date
A	SSDA ISSUE	24/01/2018

0 2 4 6 8 10m

Scale 1:200 at A1 sheet

client

MACQUARIE University

project manager

capital insight
LEVEL 6, 77 BERRY STREET
NORTH SYDNEY NSW 2060
T (61 2) 9955 2300
F (61 2) 9955 5574
enquiries@capitalinsight.com.au
www.capitalinsight.com.au

structural engineer

tlb
LEVEL 6, 1 JAMES PLACE
NORTH SYDNEY NSW 2062
T (61 2) 9409 3300
F (61 2) 9929 6667
info@tlbengineers.com
www.tlbengineers.com
ABN 94 074 717 892

services engineer

WOOD & GRIEVE ENGINEERS
LEVEL 6, BUILDING B,
207 PACIFIC HIGHWAY
ST LEONARDS NSW 2065
T (61 2) 8484 7000
sydney@wge.com.au
www.wge.com.au

landscape architect

GROUPGSA
LEVEL 7, 80 WILLIAM STREET
EAST SYDNEY NSW 2011
T (61 2) 9361 4144
F (61 2) 9332 3458
sydney@groupgsa.com
www.groupgsa.com

BUDDEN NANGLE MICHAEL HUDSON ARCHITECTS + architectus™

Budden Nangle Michael & Hudson Architects
17/130 Pacific Highway
Greenwich NSW 2065
T (61 2) 9906 5599
F (61 2) 9906 8220

Architectus Sydney
Level 18 MLC Centre
19 Martin Place
Sydney NSW 2000
T (61 2) 8252 8400
F (61 2) 8252 8600
sydney@architectus.com.au
ABN 90 131 245 684

project

Macquarie University Arts Precinct Project

drawing

FACADE DIAGRAM
LEVEL 7 - 25 WW B

scale: 1:200 @ A1

drawn: AdB / tw / MB

checked: AdB

project no.: APP

drawing no.: **SSDA-57**

issue: **A**

09/08/2017 16:00