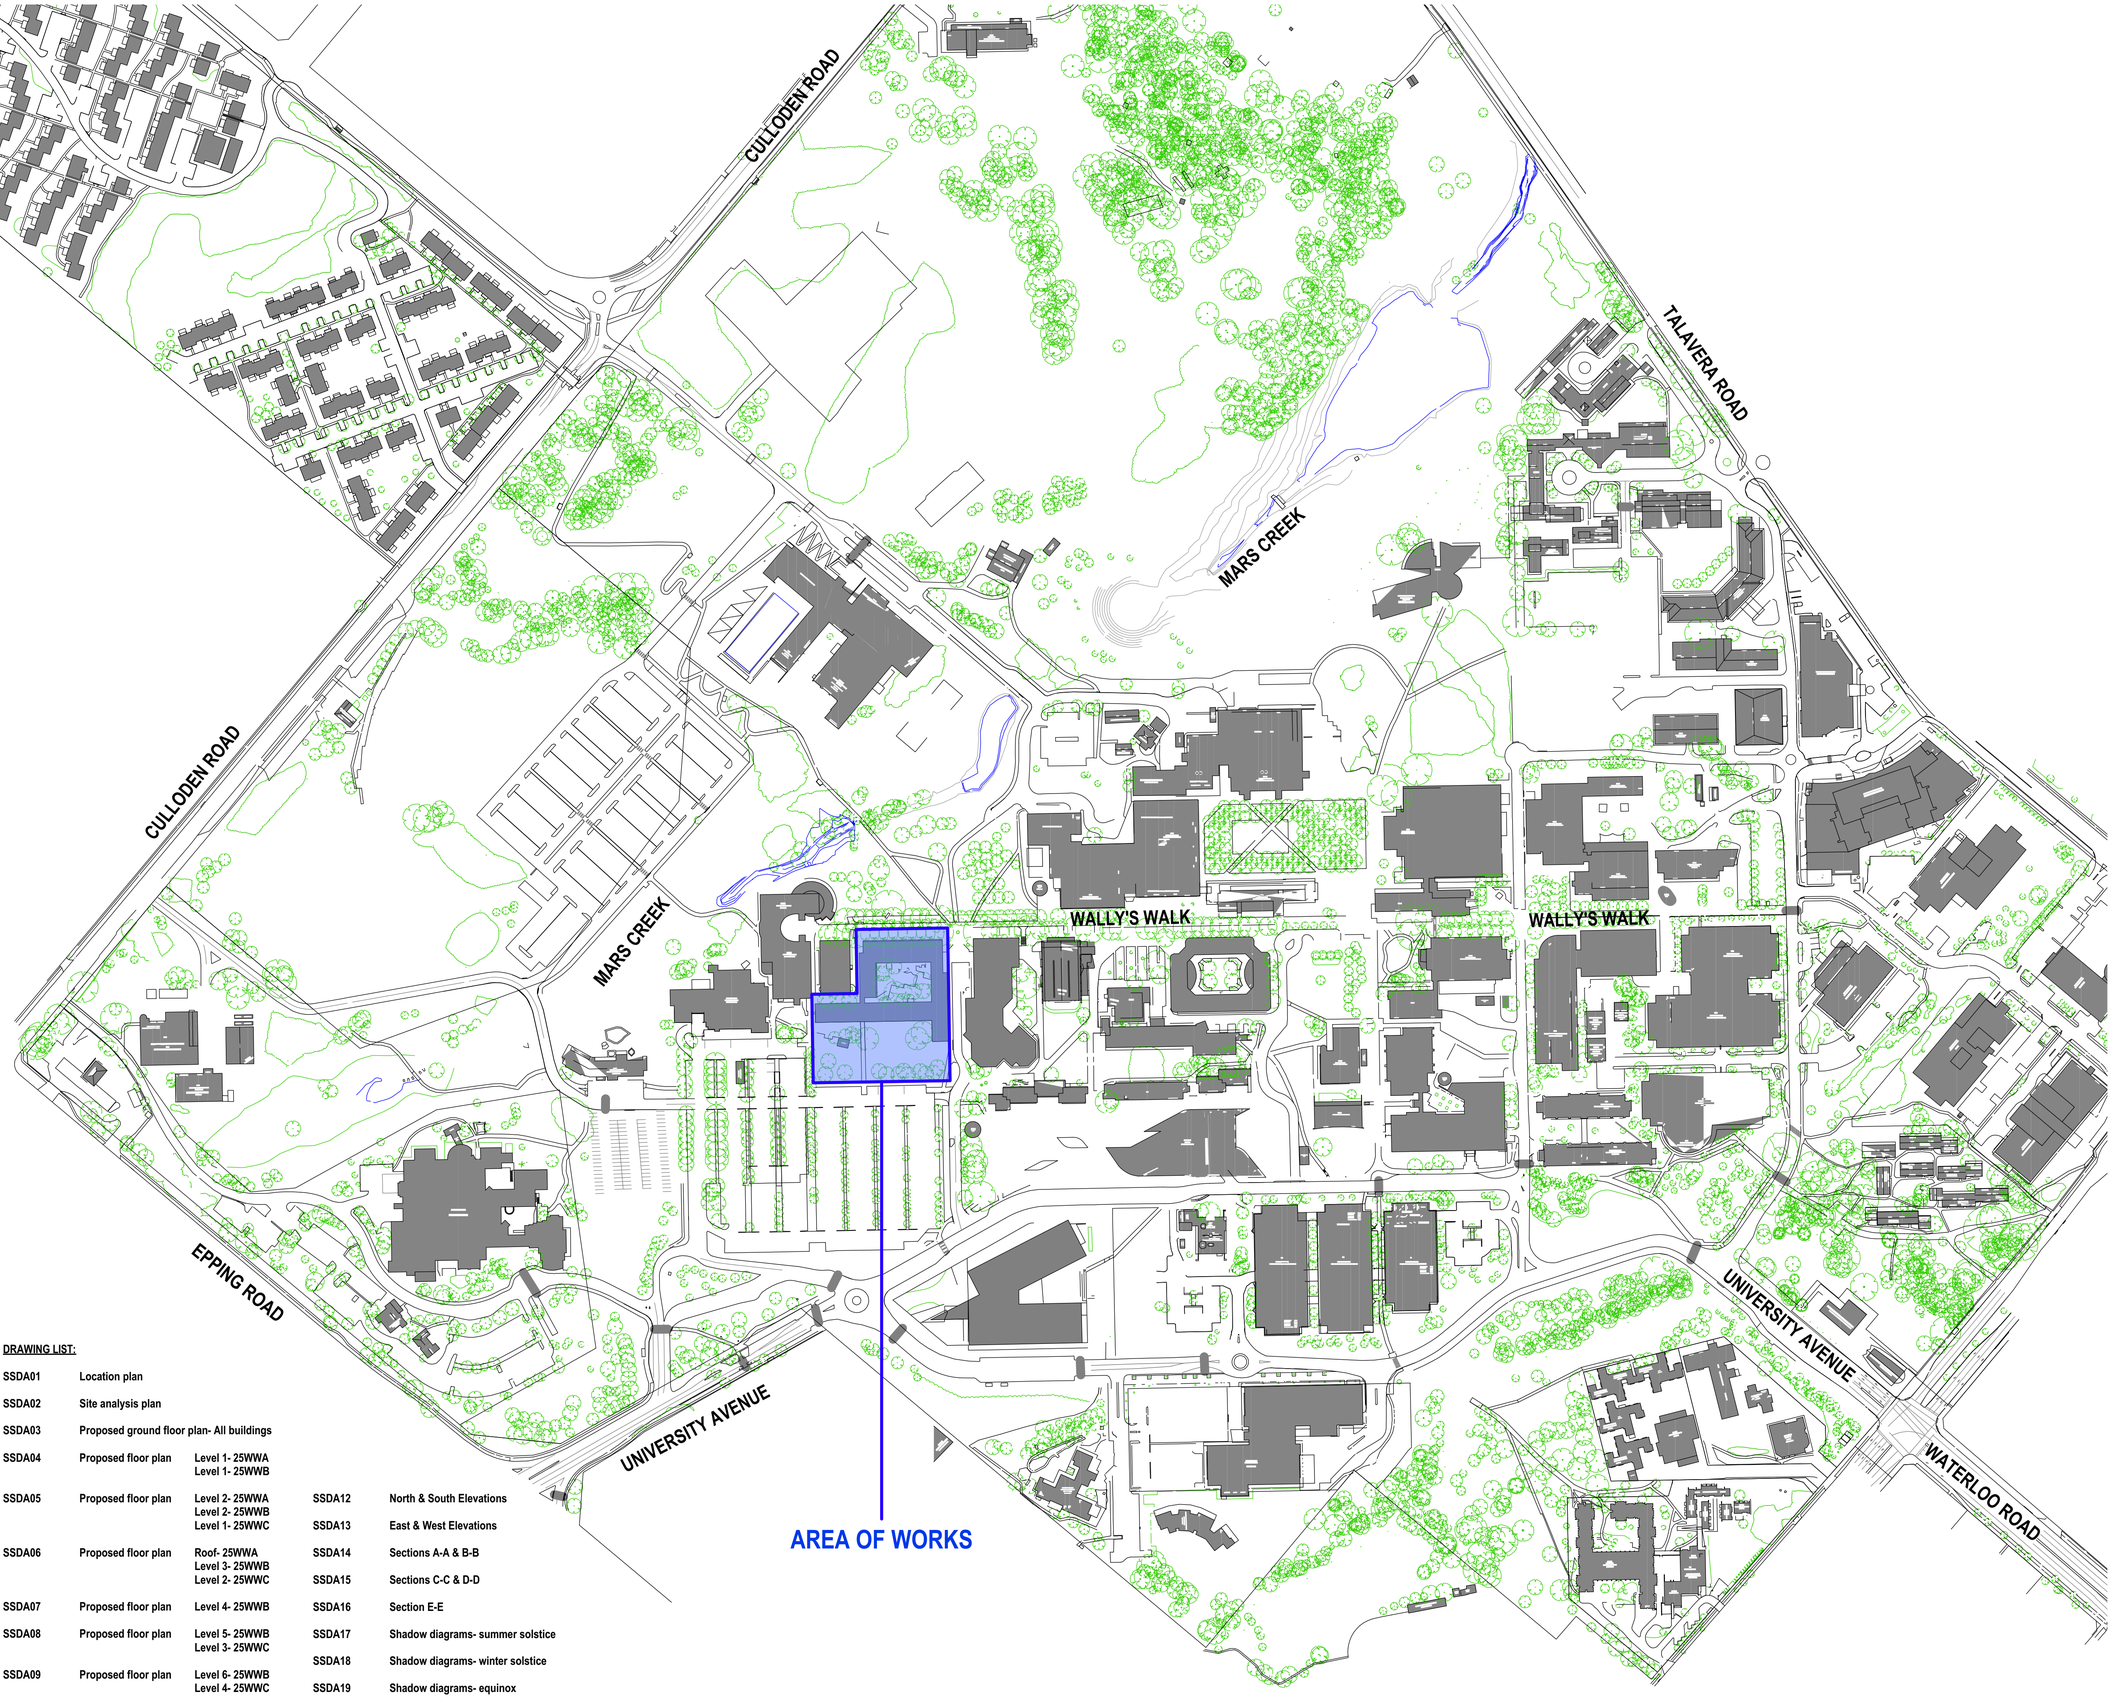

DRAWING LIST:

SSDA01	Location plan			
SSDA02	Site analysis plan			
SSDA03	Proposed ground floor plan- All buildings			
SSDA04	Proposed floor plan	Level 1- 25WWA Level 1- 25WWB		
SSDA05	Proposed floor plan	Level 2- 25WWA Level 2- 25WWB Level 1- 25WWC	SSDA12	North & South Elevations
			SSDA13	East & West Elevations
SSDA06	Proposed floor plan	Roof- 25WWA Level 3- 25WWB Level 2- 25WWC	SSDA14	Sections A-A & B-B
			SSDA15	Sections C-C & D-D
SSDA07	Proposed floor plan	Level 4- 25WWB	SSDA16	Section E-E
SSDA08	Proposed floor plan	Level 5- 25WWB Level 3- 25WWC	SSDA17	Shadow diagrams- summer solstice
			SSDA18	Shadow diagrams- winter solstice
SSDA09	Proposed floor plan	Level 6- 25WWB Level 4- 25WWC	SSDA19	Shadow diagrams- equinox
SSDA10	Proposed floor plan	Level 7- 25WWB	SSDA20	View analysis/photomontage
SSDA11	Proposed floor plan	Level 8- 25WWB	SSDA21	Materials & Finishes

BNM&H ARCHITECTS + architectus™

BNM&H Architects and Architectus Group Pty Ltd is the owner of the copyright subsisting in these drawings, plans, designs and specifications. They must not be used, reproduced or copied, in whole or in part, nor may the information, ideas and concepts therein contained (which are confidential to Architectus Group Pty Ltd) be disclosed to any person without the prior written consent of that company.

Do not scale drawings. Verify all dimensions on site

ISO 9001 Quality Management

issue	amendment	date
A	SSDA ISSUE	09/08/2017

0 20 40 60 80 100m
Scale 1:2000 at A1 sheet

client
MACQUARIE University

project manager
capital insight
LEVEL 6, 77 BERRY STREET
NORTH SYDNEY NSW 2060
T (61 2) 9955 2300
F (61 2) 9955 5574
enquiries@capitalinsight.com.au
www.capitalinsight.com.au

structural engineer
tlb
LEVEL 6, 1 JAMES PLACE
NORTH SYDNEY NSW 2062
T (61 2) 9409 3300
F (61 2) 9929 6667
info@tlbengineers.com
www.tlbengineers.com
ABN 94 074 717 892

services engineer
WOOD & GRIEVE ENGINEERS
LEVEL 6, BUILDING B,
207 PACIFIC HIGHWAY
ST LEONARDS NSW 2065
T (61 2) 8484 7000
sydney@wge.com.au
www.wge.com.au

landscape architect
GROUPGSA
LEVEL 7, 80 WILLIAM STREET
EAST SYDNEY NSW 2011
T (61 2) 9361 4144
F (61 2) 9332 3458
sydney@groupgsa.com
www.groupgsa.com

BUDDEN NANGLE MICHAEL HUDSON ARCHITECTS + architectus™

Budden Nangle Michael & Hudson Architects
17/130 Pacific Highway
Greenwich NSW 2065
T (61 2) 9906 5599
F (61 2) 9906 8220

Architectus Sydney
Level 18 MLC Centre
19 Martin Place
Sydney NSW 2000
T (61 2) 8252 8400
F (61 2) 8252 8600
sydney@architectus.com.au
ABN 90 131 245 684

project
Macquarie University
Arts Precinct Project

drawing
LOCATION PLAN

scale: 1 : 2000 @ A1 SHEET
drawing no.: SSDA-01
drawn: AdB / tw /MB
checked: AdB
issue: A
project n.: APP
09/08/2017 16:00

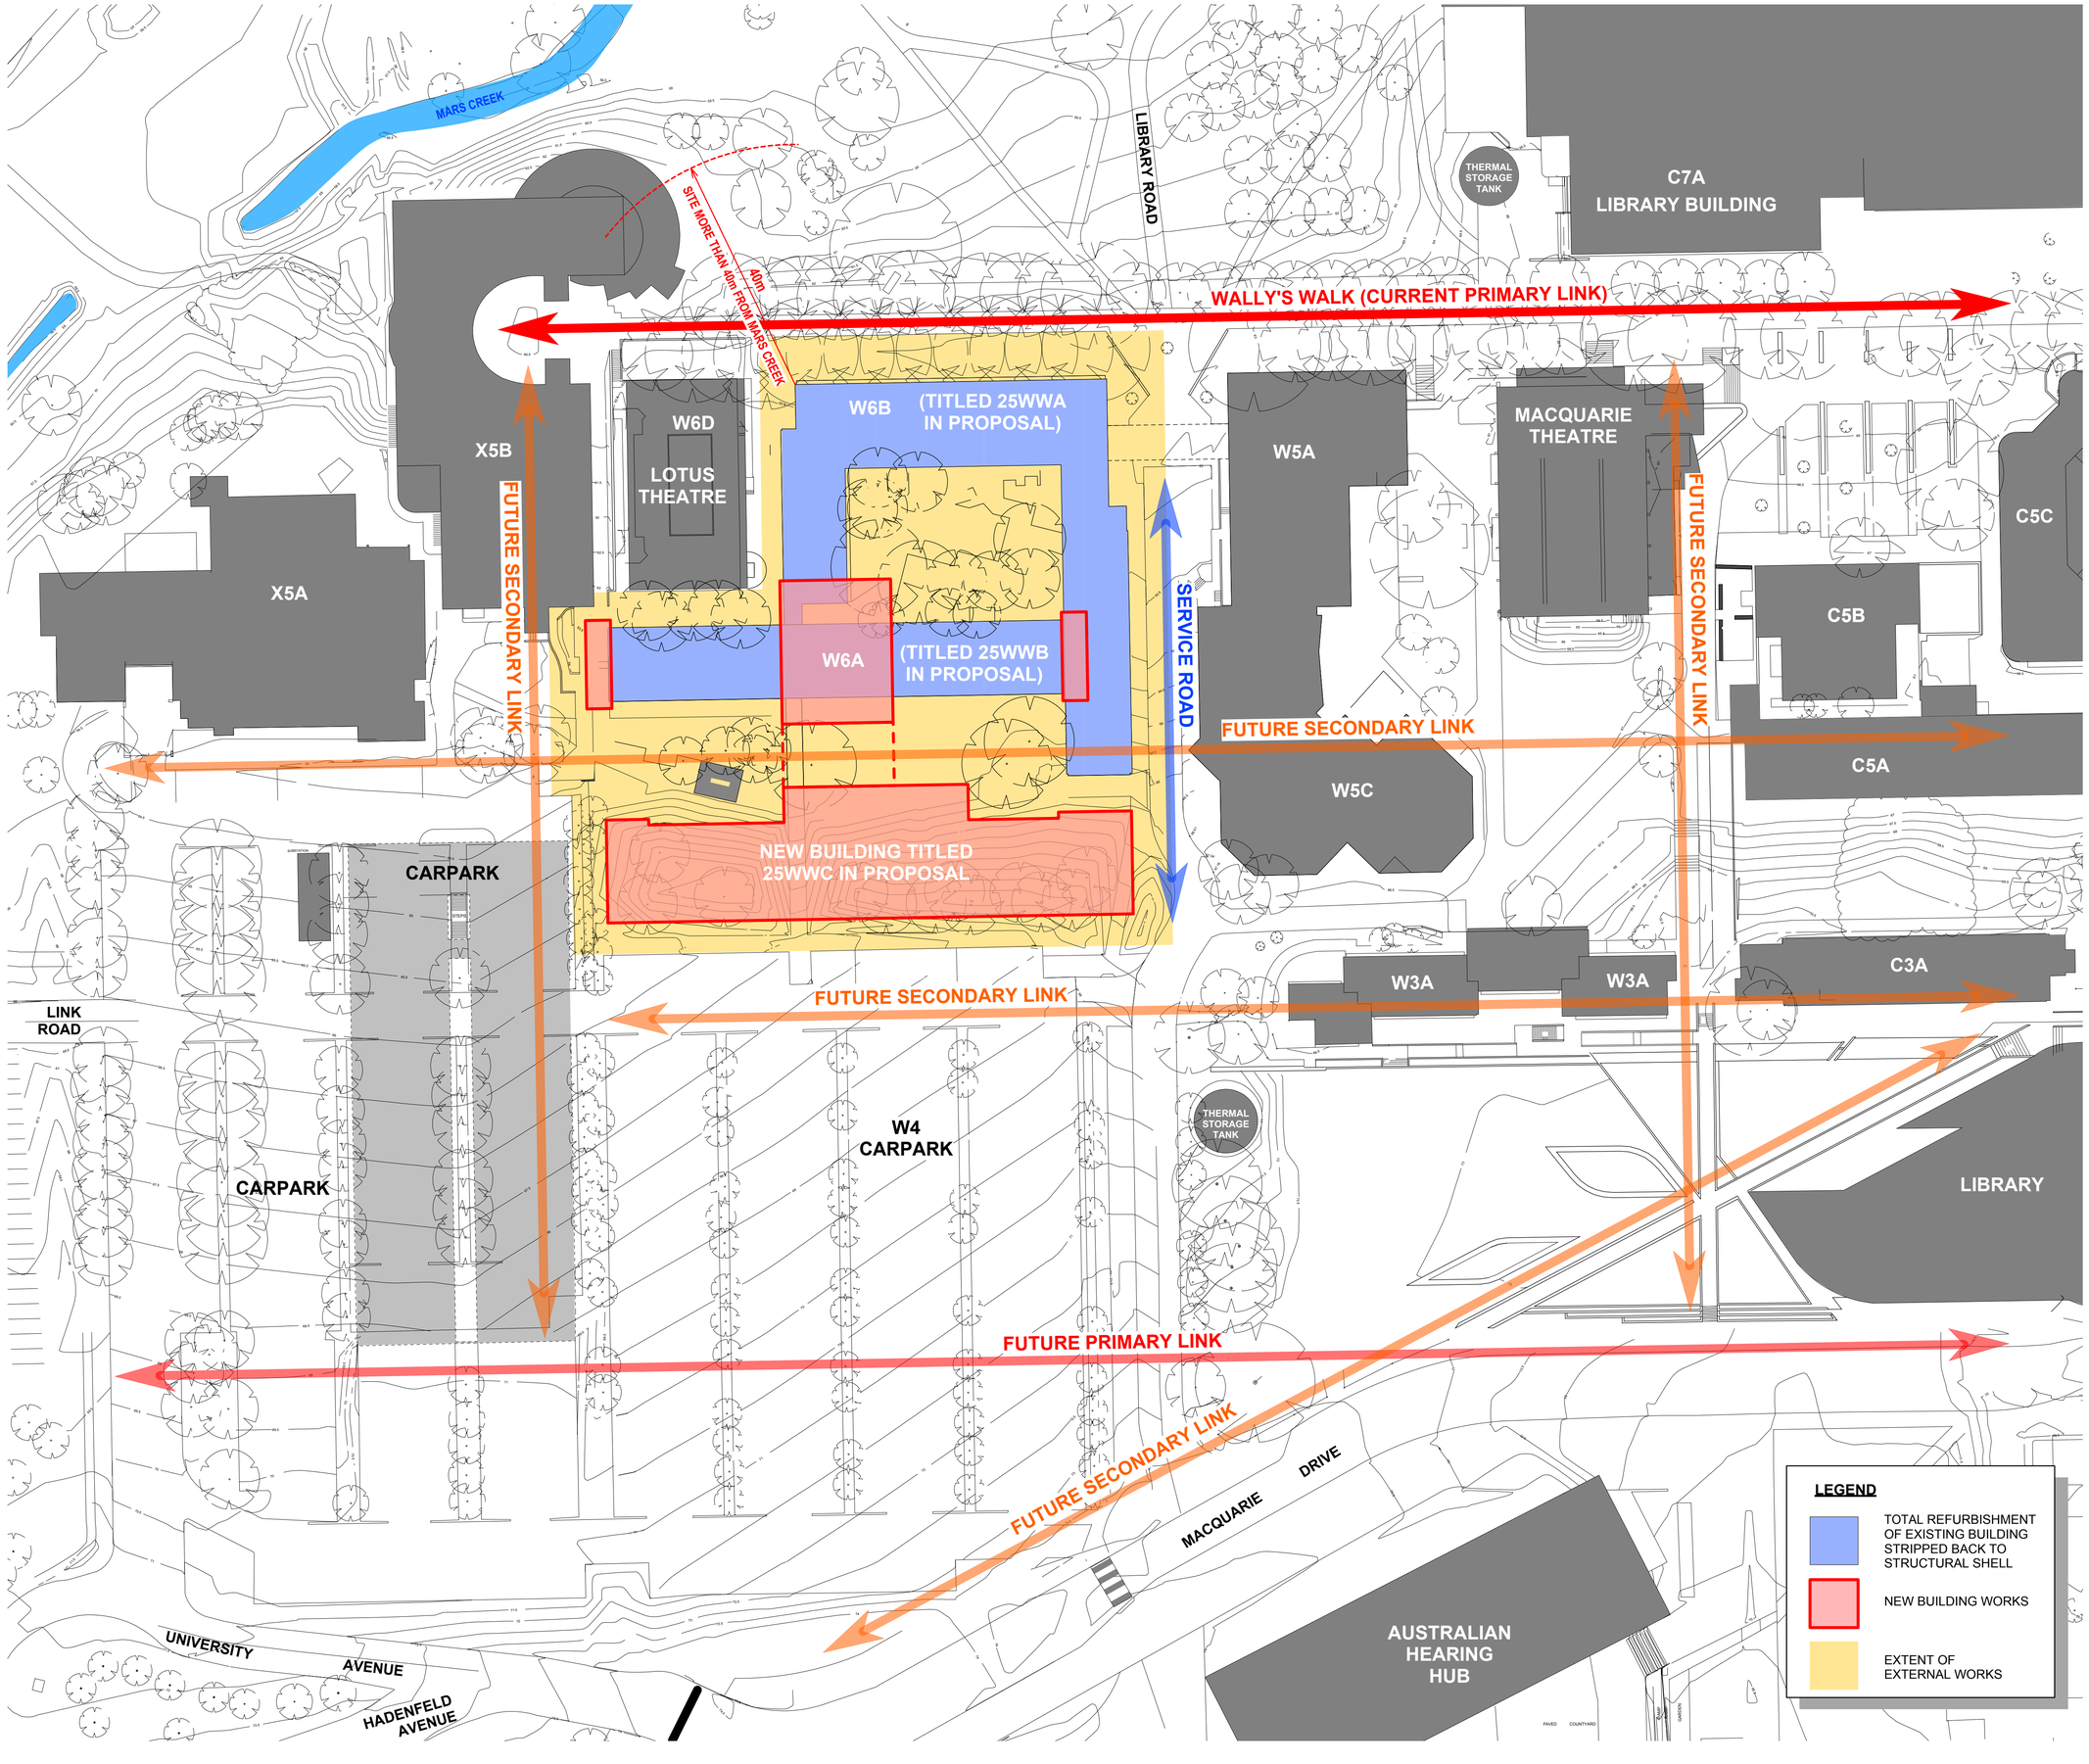

BNM&H ARCHITECTS + architectus™

BNM&H Architects and Architectus Group Pty Ltd is the owner of the copyright subsisting in these drawings, plans, designs and specifications. They must not be used, reproduced or copied, in whole or in part, nor may the information, ideas and concepts therein contained (which are confidential to Architectus Group Pty Ltd) be disclosed to any person without the prior written consent of that company.

Do not scale drawings. Verify all dimensions on site

ISO 9001 Quality Management

issue	amendment	date
A	SSDA ISSUE	09/08/2017

0 5 10 15 20 25m
Scale 1:500 at A1 sheet

client

MACQUARIE University

project manager

capital insight
LEVEL 6, 77 BERRY STREET
NORTH SYDNEY NSW 2060
T (61 2) 9955 2300
F (61 2) 9955 5574
enquiries@capitalinsight.com.au
www.capitalinsight.com.au

structural engineer

tlb
LEVEL 6, 1 JAMES PLACE
NORTH SYDNEY NSW 2062
T (61 2) 9409 3300
F (61 2) 9929 6667
info@tlbengineers.com
www.tlbengineers.com
ABN 94 074 717 892

services engineer

WOOD & GRIEVE ENGINEERS
LEVEL 6, BUILDING B,
207 PACIFIC HIGHWAY
ST LEONARDS NSW 2065
T (61 2) 8484 7000
sydney@wge.com.au
www.wge.com.au

landscape architect

GROUPGSA
LEVEL 7, 80 WILLIAM STREET
EAST SYDNEY NSW 2011
T (61 2) 9361 4144
F (61 2) 9332 3458
sydney@groupgsa.com
www.groupgsa.com

BUDDEN NANGLE MICHAEL HUDSON ARCHITECTS + architectus™

Budden Nangle Michael & Hudson Architects
17/130 Pacific Highway
Greenwich NSW 2065
T (61 2) 9906 5599
F (61 2) 9906 8220

Architectus Sydney
Level 18 MLC Centre
19 Martin Place
Sydney NSW 2000
T (61 2) 8252 8400
F (61 2) 8252 8600
sydney@architectus.com.au
ABN 90 131 245 684

project

Macquarie University
Arts Precinct Project

drawing

SITE ANALYSIS PLAN

scale	1 : 500 @ A1 SHEET
drawn	AdB / tw /MB
checked	AdB
project n.	APP
drawing no.	SSDA-02
issue	A

09/08/2017 16:00

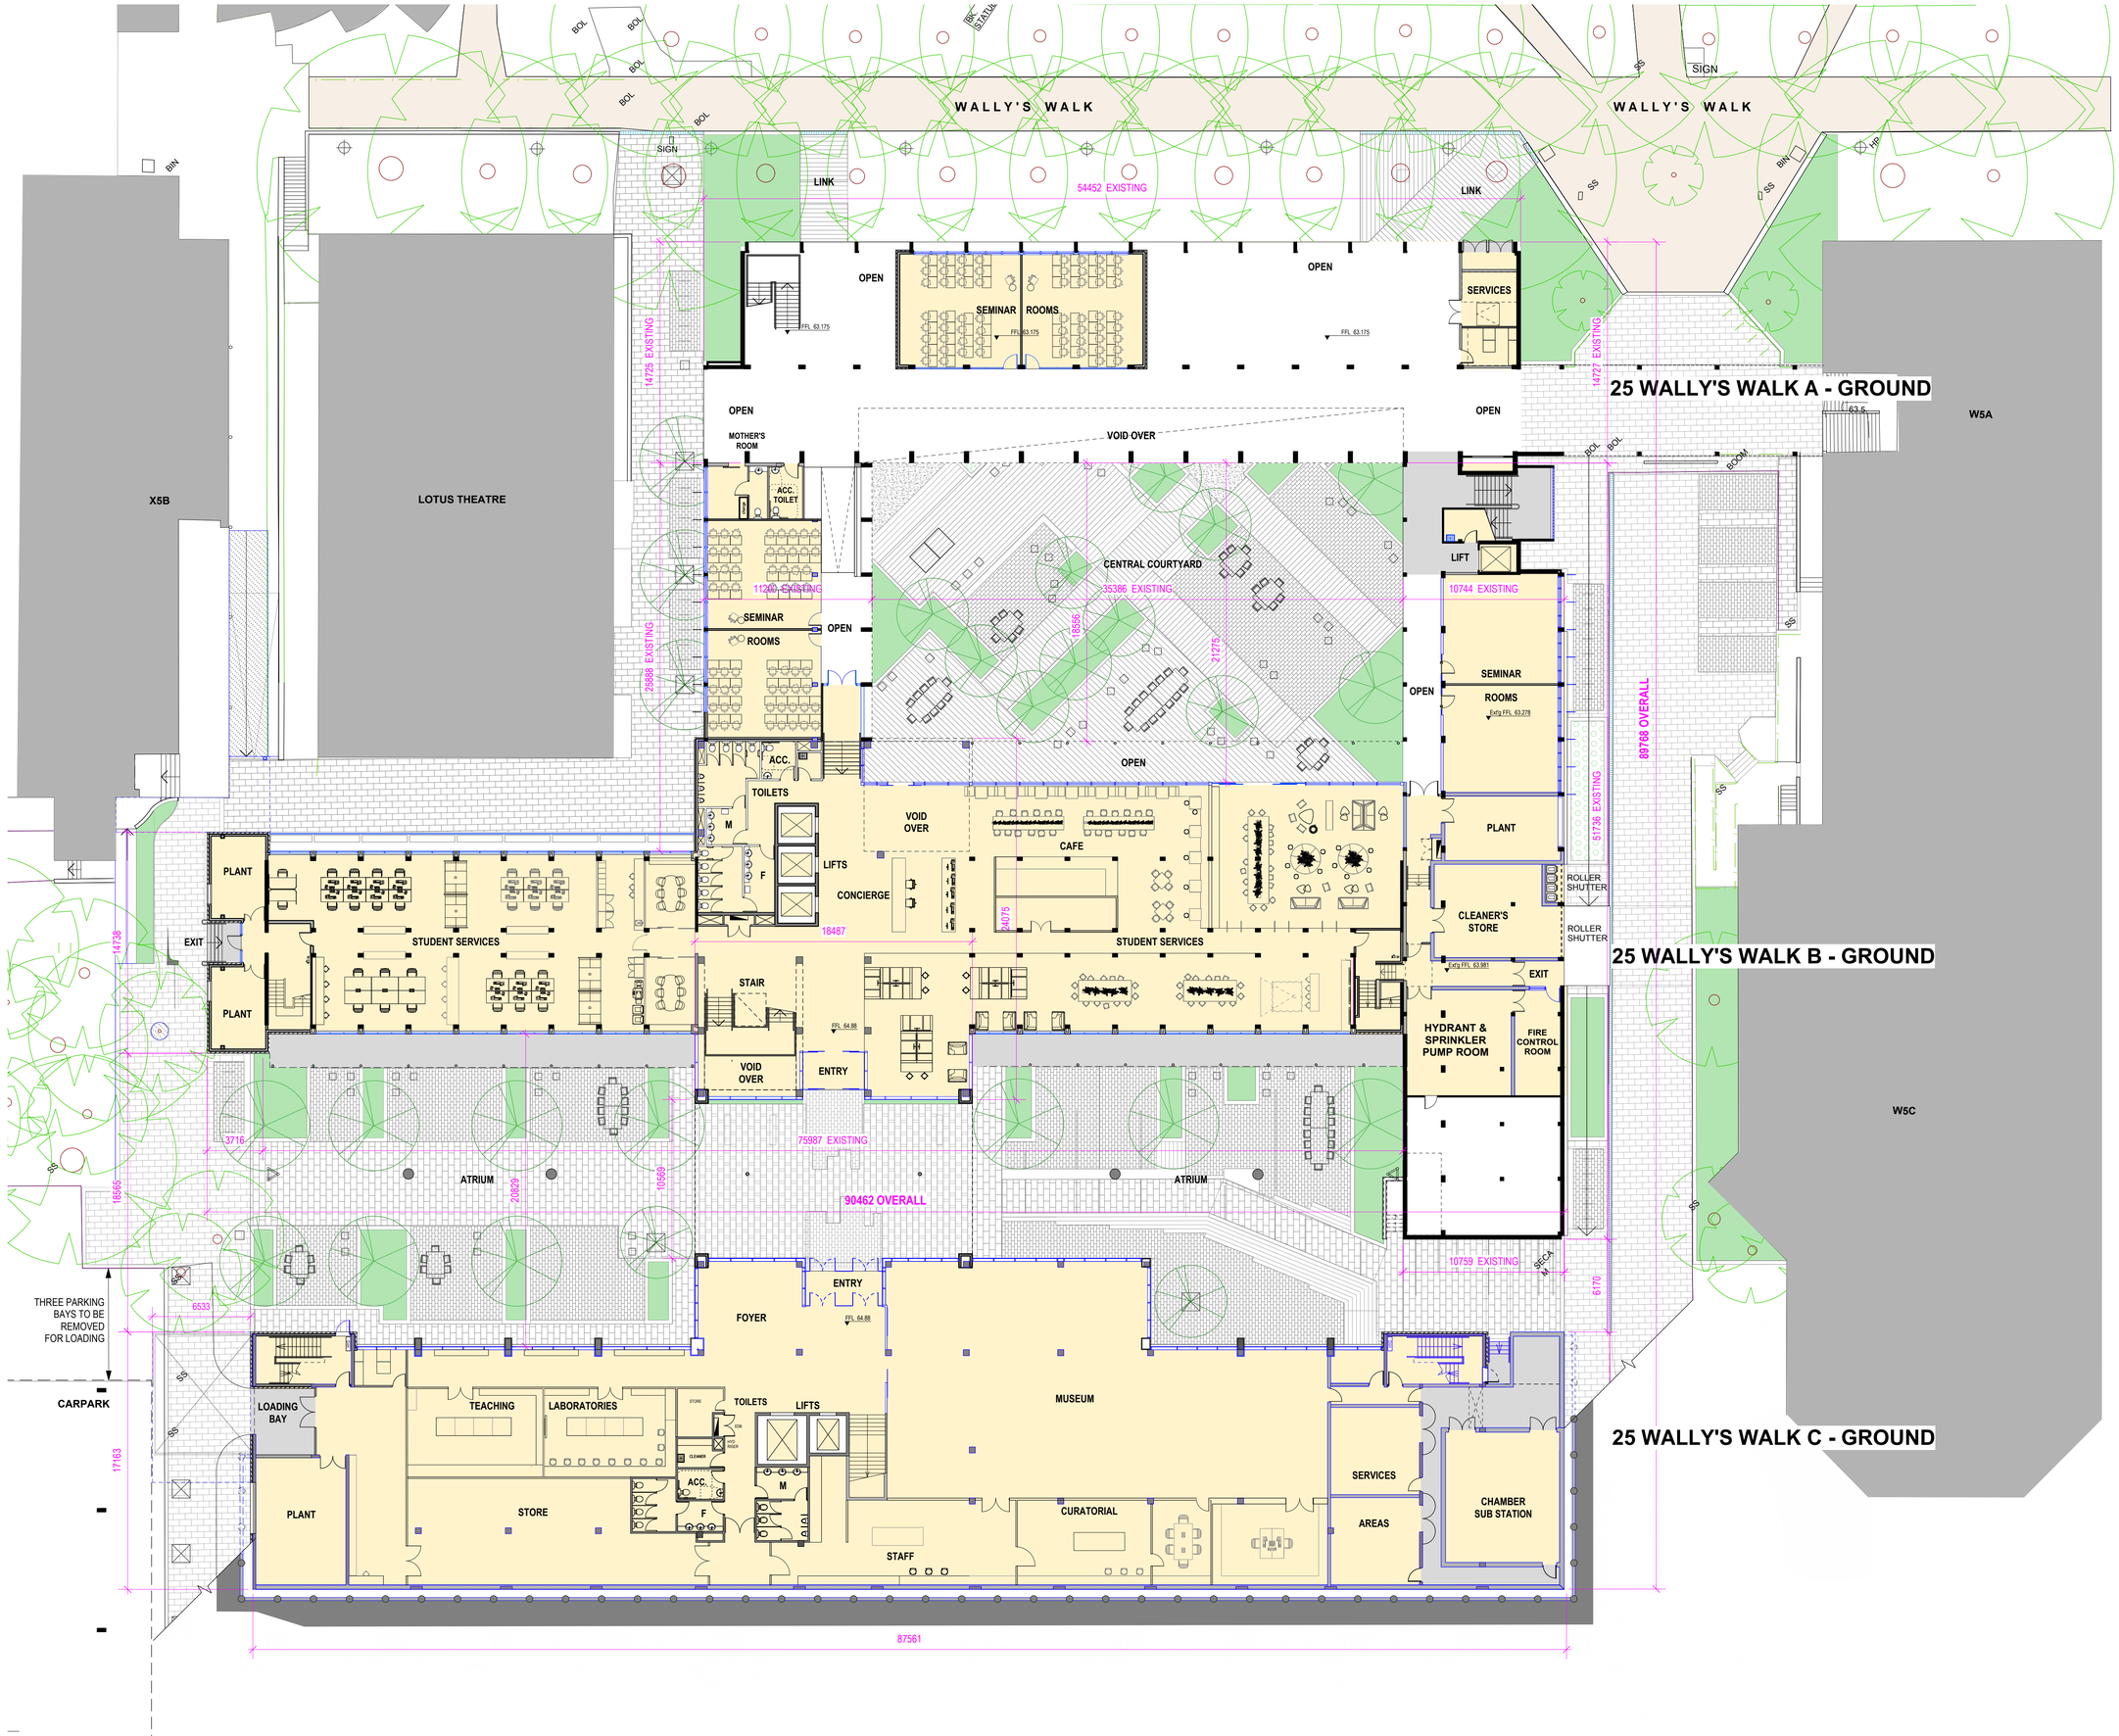

BNM&H ARCHITECTS + architectus™

BNM&H Architects and Architectus Group Pty Ltd is the owner of the copyright subsisting in these drawings, plans, designs and specifications. They must not be used, reproduced or copied, in whole or in part, nor may the information, ideas and concepts therein contain (which are confidential to Architectus Group Pty Ltd) be disclosed to any person without the prior written consent of that company.

Do not scale drawings. Verify all dimensions on site

issue	amendment	date
A	SSDA ISSUE	09/08/2017

0 2 4 6 8 10m
Scale 1:200 at A1 sheet

client

MACQUARIE University

project manager

capital insight
LEVEL 6, 77 BERRY STREET
NORTH SYDNEY NSW 2060
T (61 2) 9955 2300
F (61 2) 9955 5574
enquiries@capitalinsight.com.au
www.capitalinsight.com.au

structural engineer

tlb
LEVEL 6, 1 JAMES PLACE
NORTH SYDNEY NSW 2062
T (61 2) 9409 3300
F (61 2) 9929 6667
info@tlbengineers.com
www.tlbengineers.com
ABN 94 074 717 892

services engineer

WOOD & GRIEVE ENGINEERS
LEVEL 6, BUILDING B,
207 PACIFIC HIGHWAY
ST LEONARDS NSW 2065
T (61 2) 8484 7000
sydney@wge.com.au
www.wge.com.au

landscape architect

GROUPGSA
LEVEL 7, 80 WILLIAM STREET
EAST SYDNEY NSW 2011
T (61 2) 9361 4144
F (61 2) 9332 3458
sydney@groupgsa.com
www.groupgsa.com

BUDDEN NANGLE MICHAEL HUDSON ARCHITECTS + architectus™

Budden Nangle Michael & Hudson Architects
17/130 Pacific Highway
Greenwich NSW 2065
T (61 2) 9906 5599
F (61 2) 9906 8220

Architectus Sydney
Level 18 MLC Centre
19 Martin Place
Sydney NSW 2000
T (61 2) 8252 8400
F (61 2) 8252 8600
sydney@architectus.com.au
ABN 90 131 245 684

project

Macquarie University
Arts Precinct Project

drawing

PROPOSED GROUND FLOOR PLAN
- ALL BUILDINGS

scale: 1:200 @ A1
drawn: AdB / tw / MB
checked: AdB
project no.: APP
drawing no.: **SSDA-03**
issue: **A**

09/08/2017 16:00

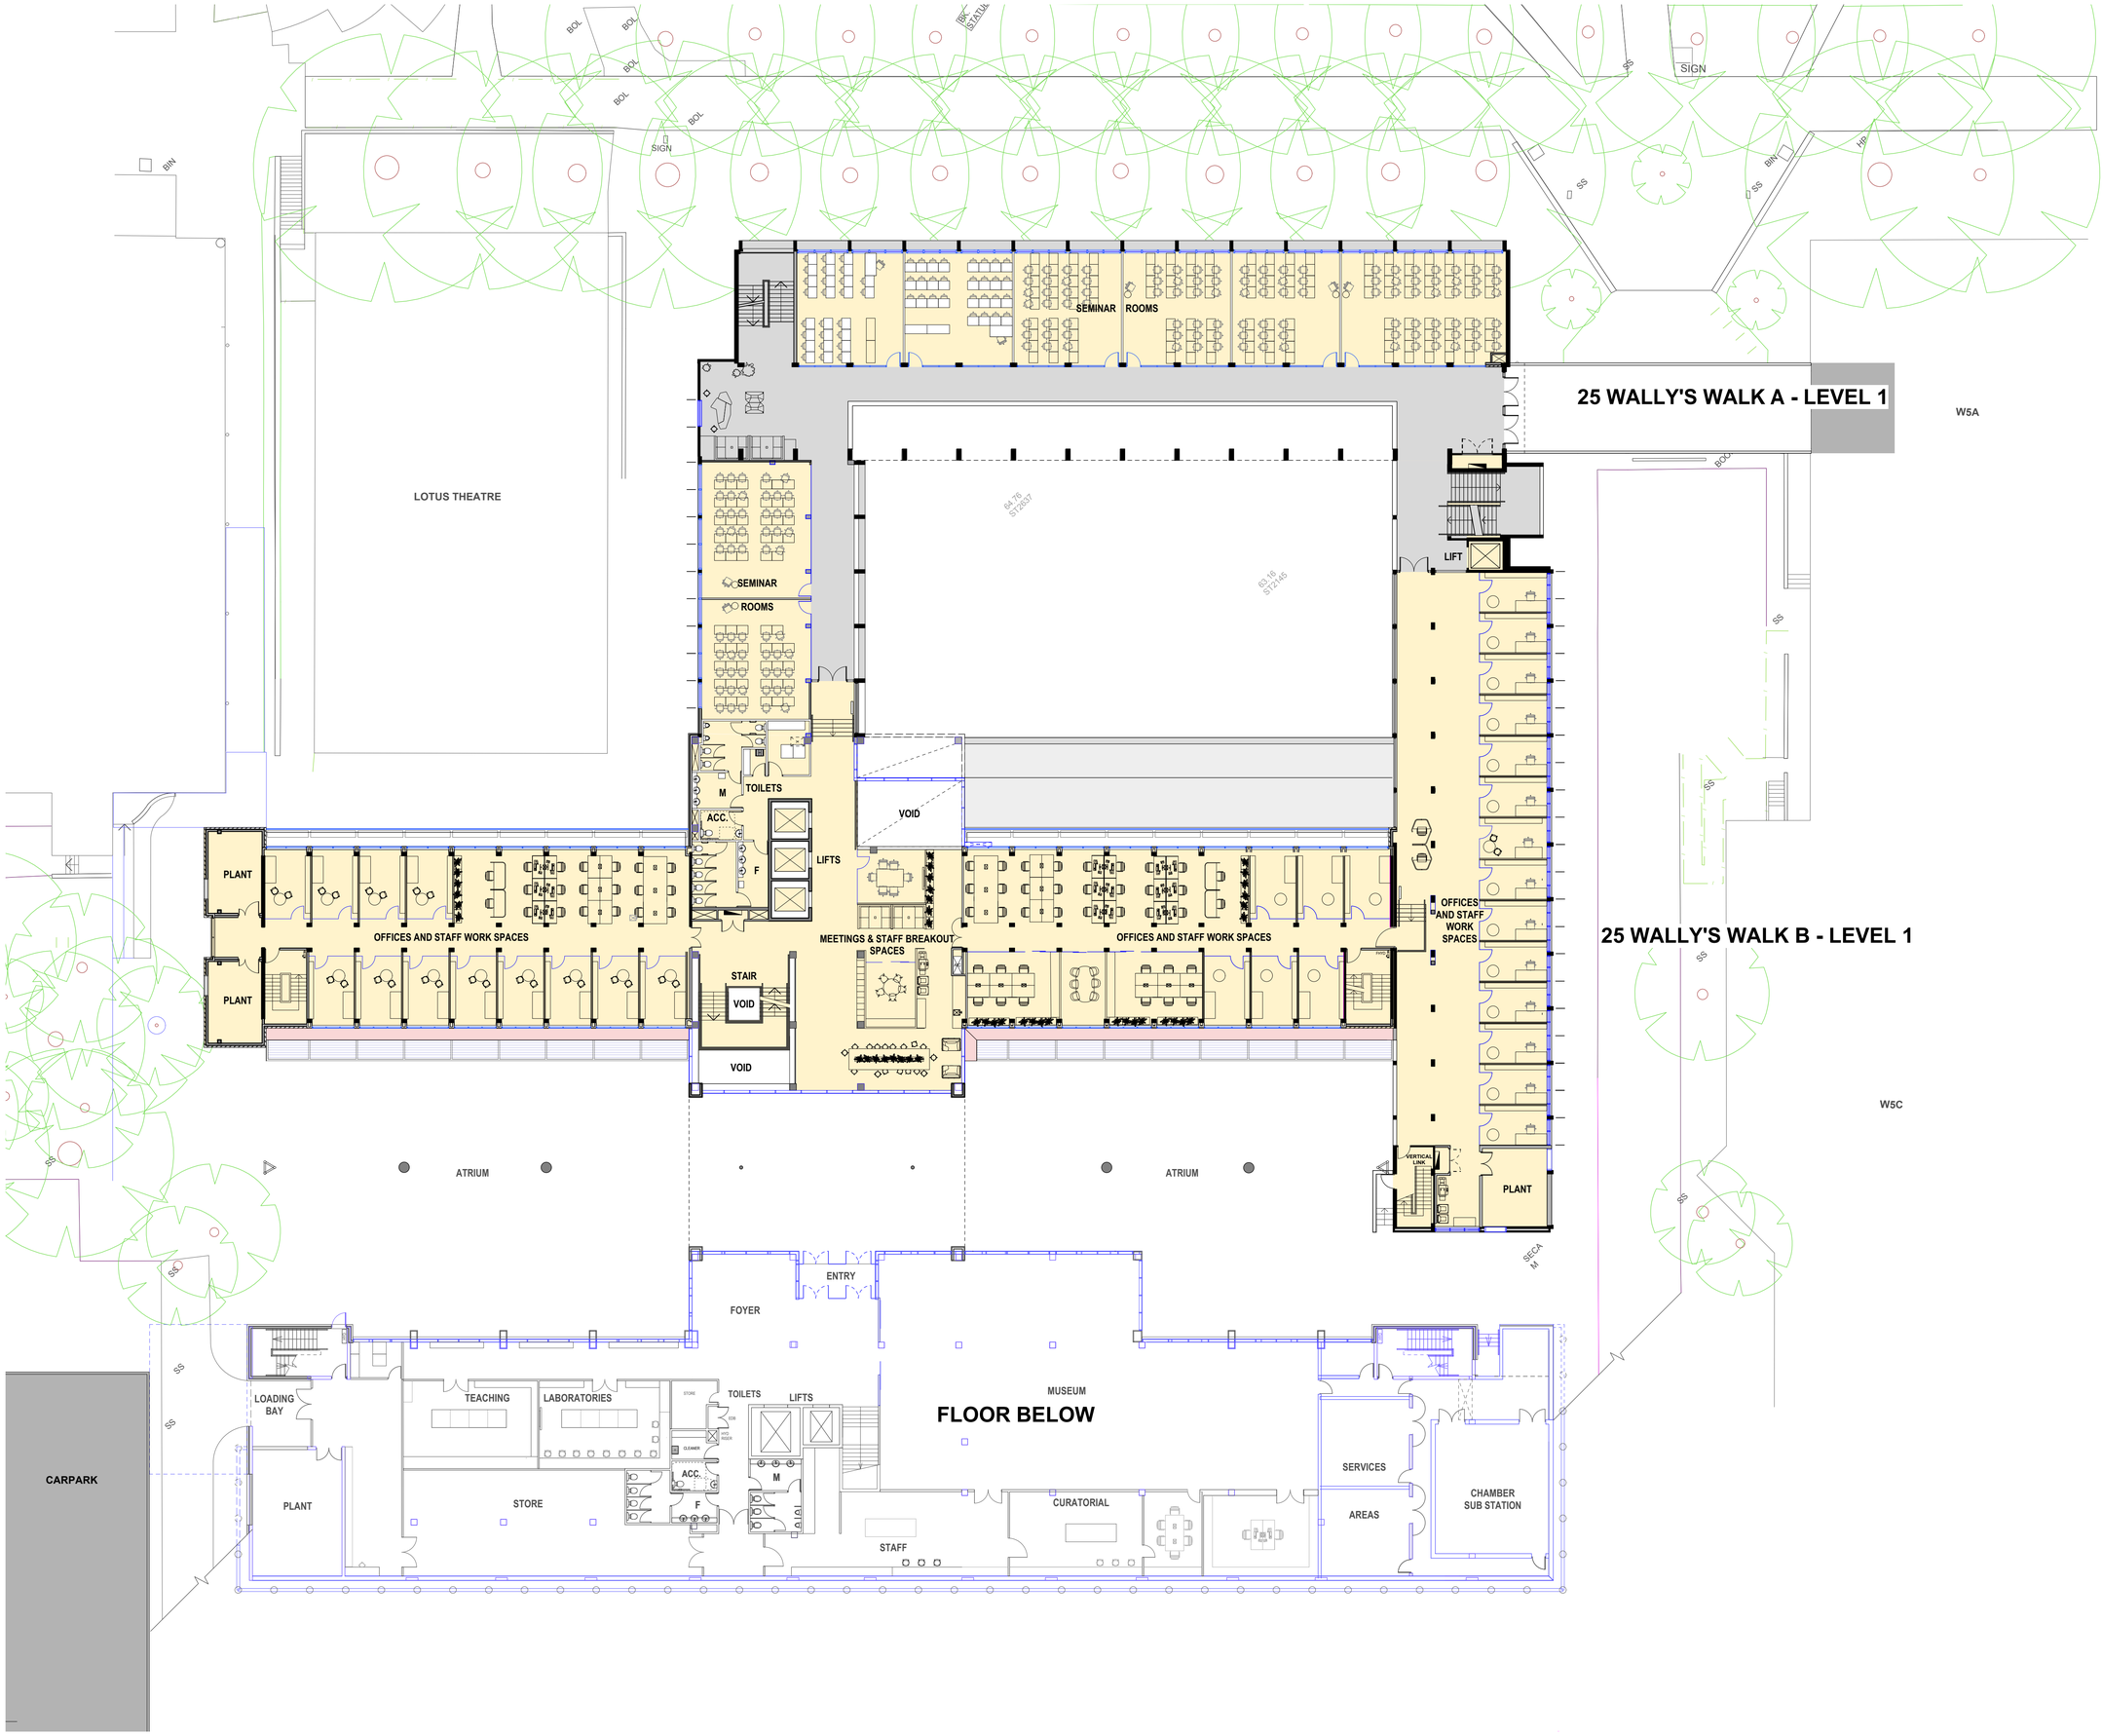

BNM&H ARCHITECTS + architectus™

BNM&H Architects and Architectus Group Pty Ltd is the owner of the copyright subsisting in these drawings, plans, designs and specifications. They must not be used, reproduced or copied, in whole or in part, nor may the information, ideas and concepts therein contained (which are confidential to Architectus Group Pty Ltd) be disclosed to any person without the prior written consent of that company.

Do not scale drawings. Verify all dimensions on site

issue	amendment	date
A	SSDA ISSUE	09/08/2017

0 2 4 6 8 10m
Scale 1:200 at A1 sheet

client

MACQUARIE University

project manager

capital insight
LEVEL 6, 77 BERRY STREET
NORTH SYDNEY NSW 2060
T (61 2) 9955 2300
F (61 2) 9955 5574
enquiries@capitalinsight.com.au
www.capitalinsight.com.au

structural engineer

tlb
LEVEL 6, 1 JAMES PLACE
NORTH SYDNEY NSW 2062
T (61 2) 9409 3300
F (61 2) 9929 6667
info@tlbengineers.com
www.tlbengineers.com
ABN 94 074 717 892

services engineer

WOOD & GRIEVE ENGINEERS
LEVEL 6, BUILDING B,
207 PACIFIC HIGHWAY
ST LEONARDS NSW 2065
T (61 2) 8484 7000
sydney@wge.com.au
www.wge.com.au

landscape architect

GROUPGSA
LEVEL 7, 80 WILLIAM STREET
EAST SYDNEY NSW 2011
T (61 2) 9361 4144
F (61 2) 9332 3458
sydney@groupgsa.com
www.groupgsa.com

BUDDEN NANGLE MICHAEL HUDSON ARCHITECTS + architectus™

Budden Nangle Michael & Hudson Architects
17/130 Pacific Highway
Greenwich NSW 2065
T (61 2) 9906 5599
F (61 2) 9906 8220

Architectus Sydney
Level 18 MLC Centre
19 Martin Place
Sydney NSW 2000
T (61 2) 8252 8400
F (61 2) 8252 8600
sydney@architectus.com.au
ABN 90 131 245 684

project

Macquarie University
Arts Precinct Project

drawing

PROPOSED FLOOR PLAN
LEVEL 1 - 25 WW A & 25 WW B

scale: 1:200 @ A1
drawn: AdB / tw / MB
checked: AdB
project no.: APP
drawing no.: **SSDA-04**
issue: **A**

09/08/2017 16:00

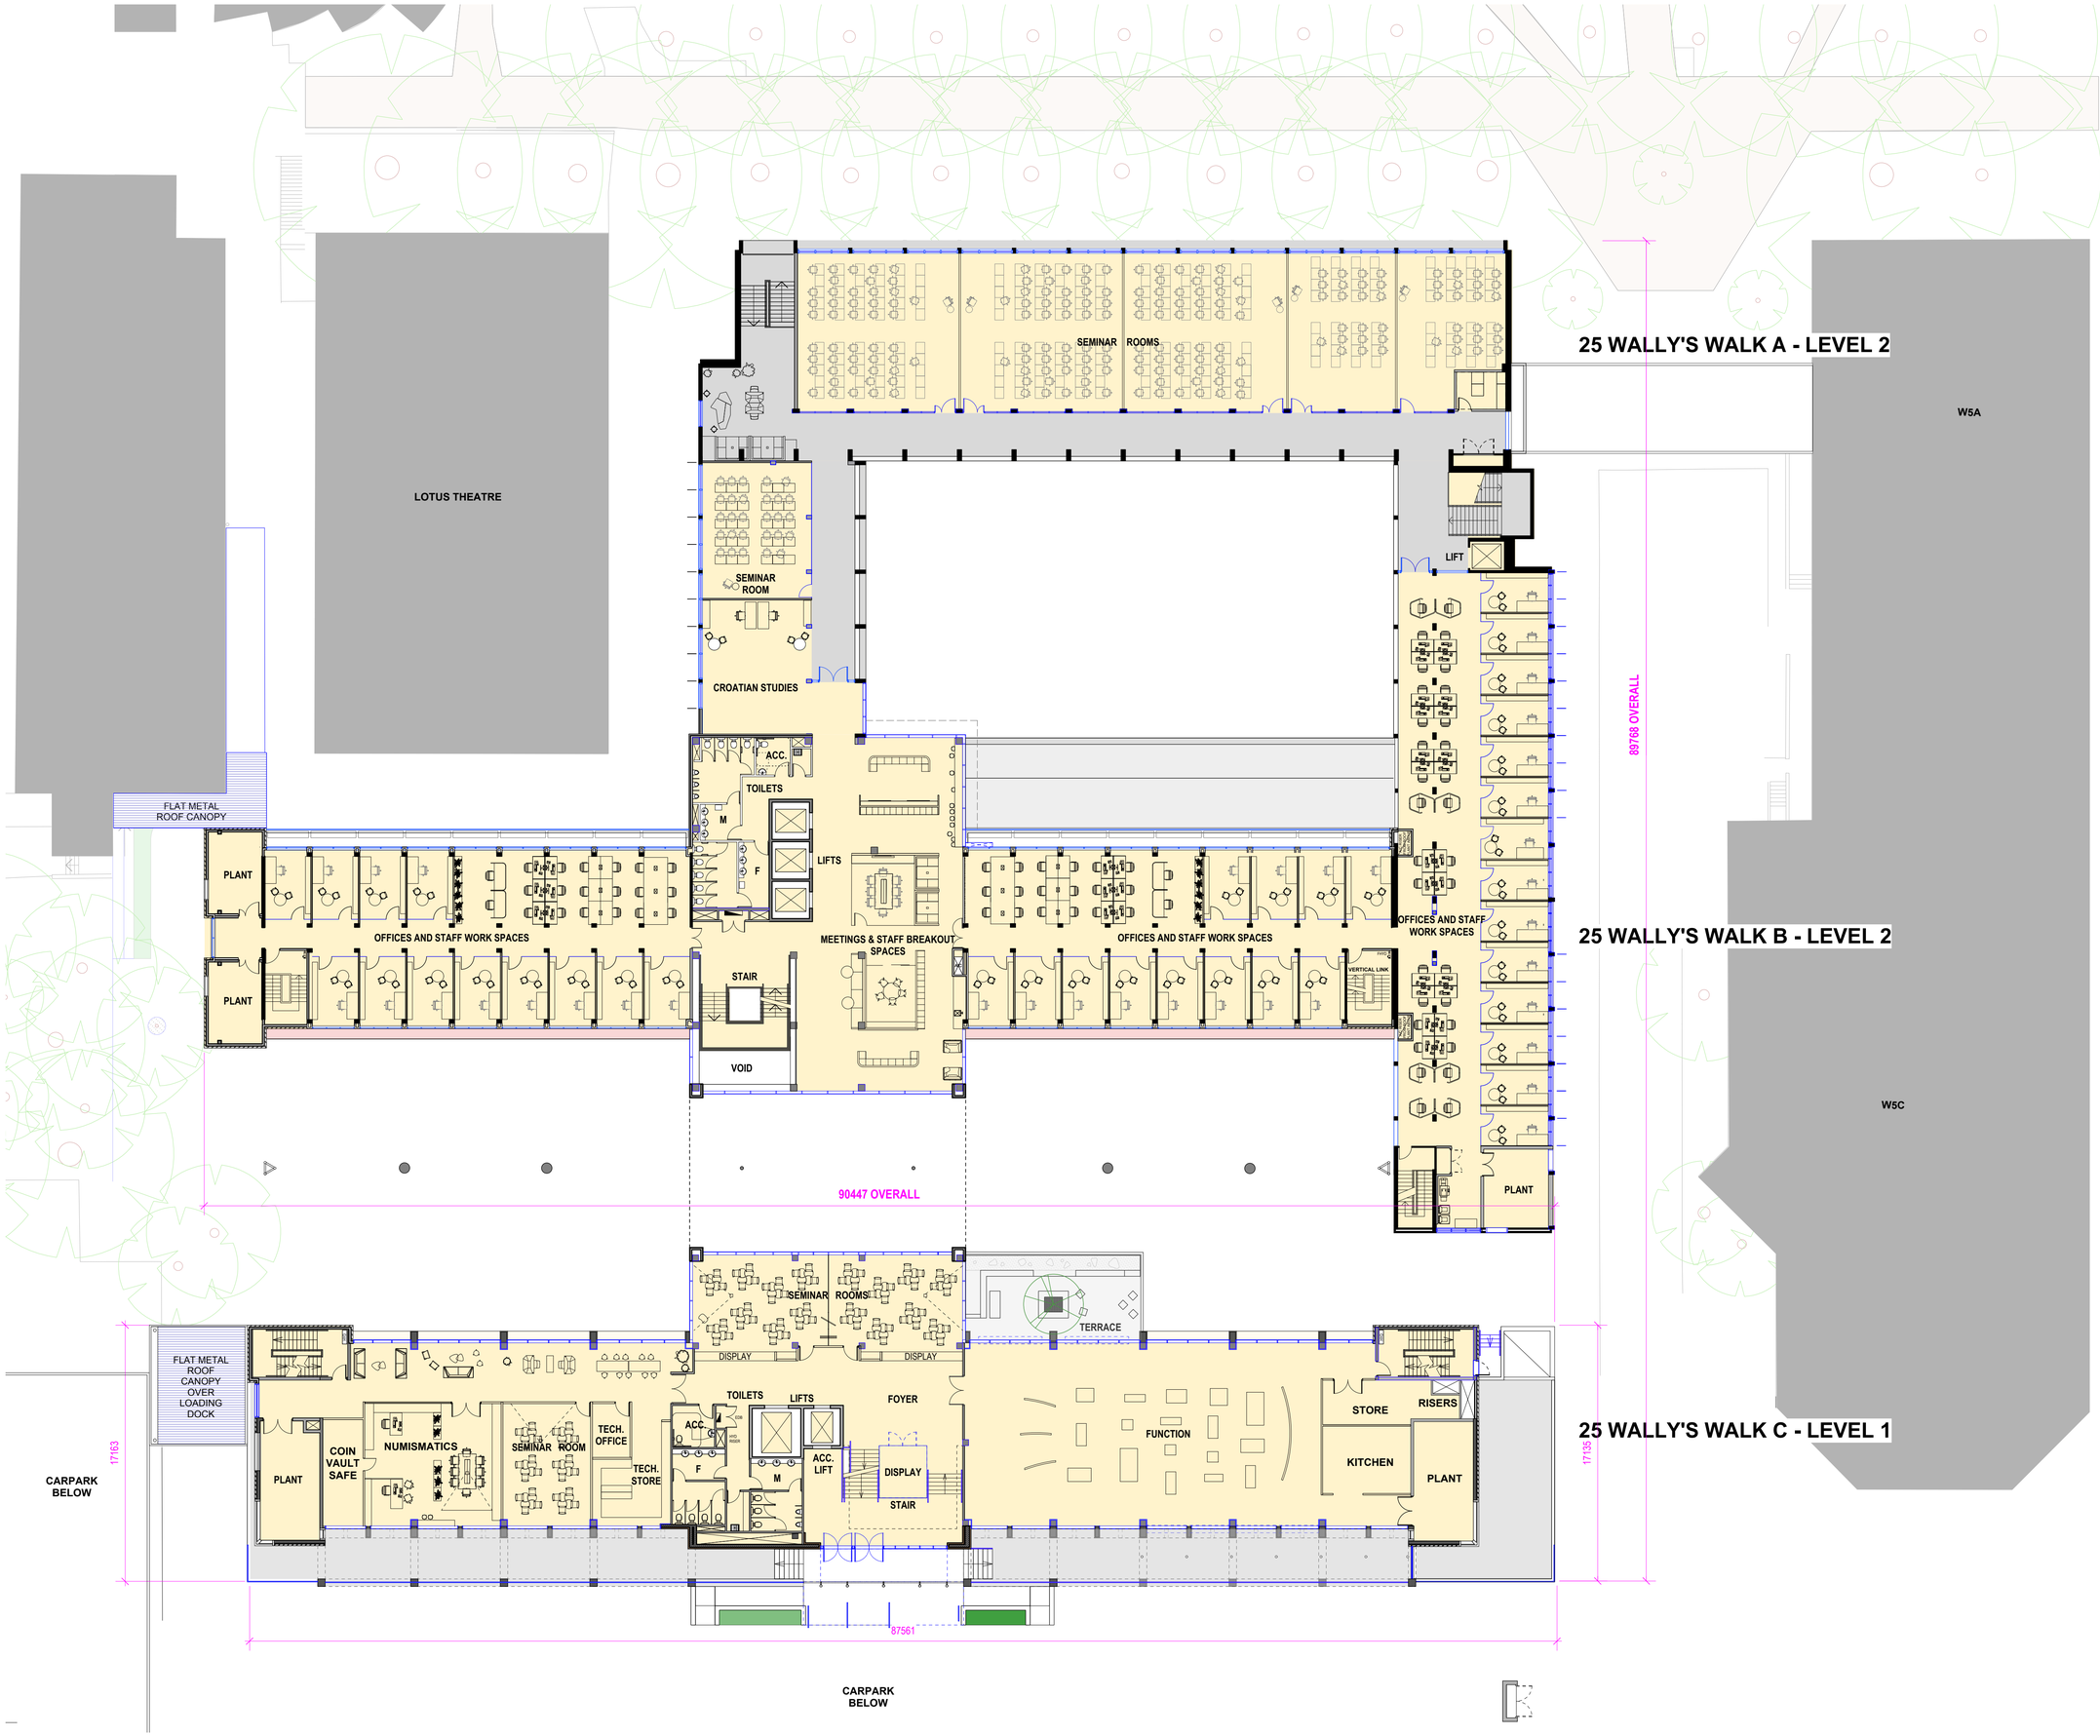

BNM&H ARCHITECTS + architectus™

BNM&H Architects and Architectus Group Pty Ltd is the owner of the copyright subsisting in these drawings, plans, designs and specifications. They must not be used, reproduced or copied, in whole or in part, nor may the information, ideas and concepts therein contained (which are confidential to Architectus Group Pty Ltd) be disclosed to any person without the prior written consent of that company.

Do not scale drawings. Verify all dimensions on site

issue	amendment	date
A	SSDA ISSUE	09/08/2017

Scale 1:200 at A1 sheet

client

MACQUARIE University

project manager

capital insight

LEVEL 6, 77 BERRY STREET
NORTH SYDNEY NSW 2060
T (61 2) 9955 2300
F (61 2) 9955 5574
enquiries@capitalinsight.com.au
www.capitalinsight.com.au

structural engineer

tlb

LEVEL 6, 1 JAMES PLACE
NORTH SYDNEY NSW 2062
T (61 2) 9409 3300
F (61 2) 9929 6667
info@tlbengineers.com
www.tlbengineers.com
ABN 94 074 717 892

services engineer

WOOD & GRIEVE ENGINEERS

LEVEL 6, BUILDING B,
207 PACIFIC HIGHWAY
ST LEONARDS NSW 2065
T (61 2) 8484 7000
sydney@wge.com.au
www.wge.com.au

landscape architect

GROUPGSA

LEVEL 7, 80 WILLIAM STREET
EAST SYDNEY NSW 2011
T (61 2) 9361 4144
F (61 2) 9332 3458
sydney@groupgsa.com
www.groupgsa.com

BUDDEN NANGLE MICHAEL HUDSON ARCHITECTS + architectus™

Budden Nangle Michael & Hudson Architects
17/130 Pacific Highway
Greenwich NSW 2065
T (61 2) 9906 5599
F (61 2) 9906 8220

Architectus Sydney
Level 18 MLC Centre
19 Martin Place
Sydney NSW 2000
T (61 2) 8252 8400
F (61 2) 8252 8600
sydney@architectus.com.au
ABN 90 131 245 684

project

Macquarie University
Arts Precinct Project

drawing

PROPOSED FLOOR PLAN
LEVEL 2 - 25 WW A & 25 WW B
LEVEL 1 - 25 WW C

scale	1:200 @ A1
drawn	AdB / tw / MB
checked	AdB
project no.	APP
drawing no.	**SSDA-05**
issue	**A**

09/08/2017 16:00

X5B

LOTUS THEATRE BELOW

25 WALLY'S WALK A - ROOF LEVEL

EXISTING ROOF

PHOTOVOLTAIC CELL ARRAY

PHOTOVOLTAIC CELL ARRAY

LIFT

M

TOILETS

ACC.

F

LIFTS

EDB

PLANT

FACULTY OFFICES AND STAFF WORK SPACES

MEETINGS & STAFF BREAKOUT SPACES

FACULTY OFFICES AND STAFF WORK SPACES

CORRIDOR

PLANT

VERTICAL LINK

STAIR

VOID

ROOFTOP PLANT

25 WALLY'S WALK B - LEVEL 3

MEETING ROOMS

INTERCULTURAL FOYER

FLAT METAL ROOF CANOPY OVER LOADING DOCK

BREAKOUT

BREAKOUT

TOILETS

LIFTS

ACC.

F

M

STAIR

VOID

VOID

ANCIENT HISTORY RESEARCH CENTRE

BIG HISTORY

C.A.V.E. RESEARCH SPACE

SEMINAR ROOMS

RISER

PLANT

STORE

25 WALLY'S WALK C - LEVEL 2

W4 CARPARK

BNM&H ARCHITECTS + architectus™

BNM&H Architects and Architectus Group Pty Ltd is the owner of the copyright subsisting in these drawings, plans, designs and specifications. They must not be used, reproduced or copied, in whole or in part, nor may the information, ideas and concepts therein contained (which are confidential to Architectus Group Pty Ltd) be disclosed to any person without the prior written consent of that company.

Do not scale drawings. Verify all dimensions on site

ISO 9001 Quality Management

issue	amendment	date
A	SSDA ISSUE	09/08/2017

0 2 4 6 8 10m

Scale 1:200 at A1 sheet

client

MACQUARIE University

project manager

capital insight

LEVEL 6, 77 BERRY STREET
NORTH SYDNEY NSW 2060
T (61 2) 9955 2300
F (61 2) 9955 5574
enquiries@capitalinsight.com.au
www.capitalinsight.com.au

structural engineer

tlb

LEVEL 6, 1 JAMES PLACE
NORTH SYDNEY NSW 2062
T (61 2) 9409 3300
F (61 2) 9929 6667
info@tlbengineers.com
www.tlbengineers.com
ABN 94 074 717 892

services engineer

WOOD & GRIEVE ENGINEERS

LEVEL 6, BUILDING B,
207 PACIFIC HIGHWAY
ST LEONARDS NSW 2065
T (61 2) 8484 7000
sydney@wge.com.au
www.wge.com.au

landscape architect

GROUPGSA

LEVEL 7, 80 WILLIAM STREET
EAST SYDNEY NSW 2011
T (61 2) 9361 4144
F (61 2) 9332 3458
sydney@groupgsa.com
www.groupgsa.com

BUDDEN NANGLE MICHAEL HUDSON ARCHITECTS + architectus™

Budden Nangle Michael & Hudson Architects
17/130 Pacific Highway
Greenwich NSW 2065
T (61 2) 9906 5599
F (61 2) 9906 8220

Architectus Sydney
Level 18 MLC Centre
19 Martin Place
Sydney NSW 2000
T (61 2) 8252 8400
F (61 2) 8252 8600
sydney@architectus.com.au
ABN 90 131 245 684

project

Macquarie University
Arts Precinct Project

drawing

PROPOSED FLOOR PLAN
ROOF LEVEL - 25 WW A
LEVEL 3 - 25 WW B
LEVEL 2 - 25 WW C

scale: 1:200 @ A1

drawn: AdB / tw / MB

checked: AdB

project no.: APP

drawing no.: **SSDA-06**

issue: **A**

09/08/2017 16:00

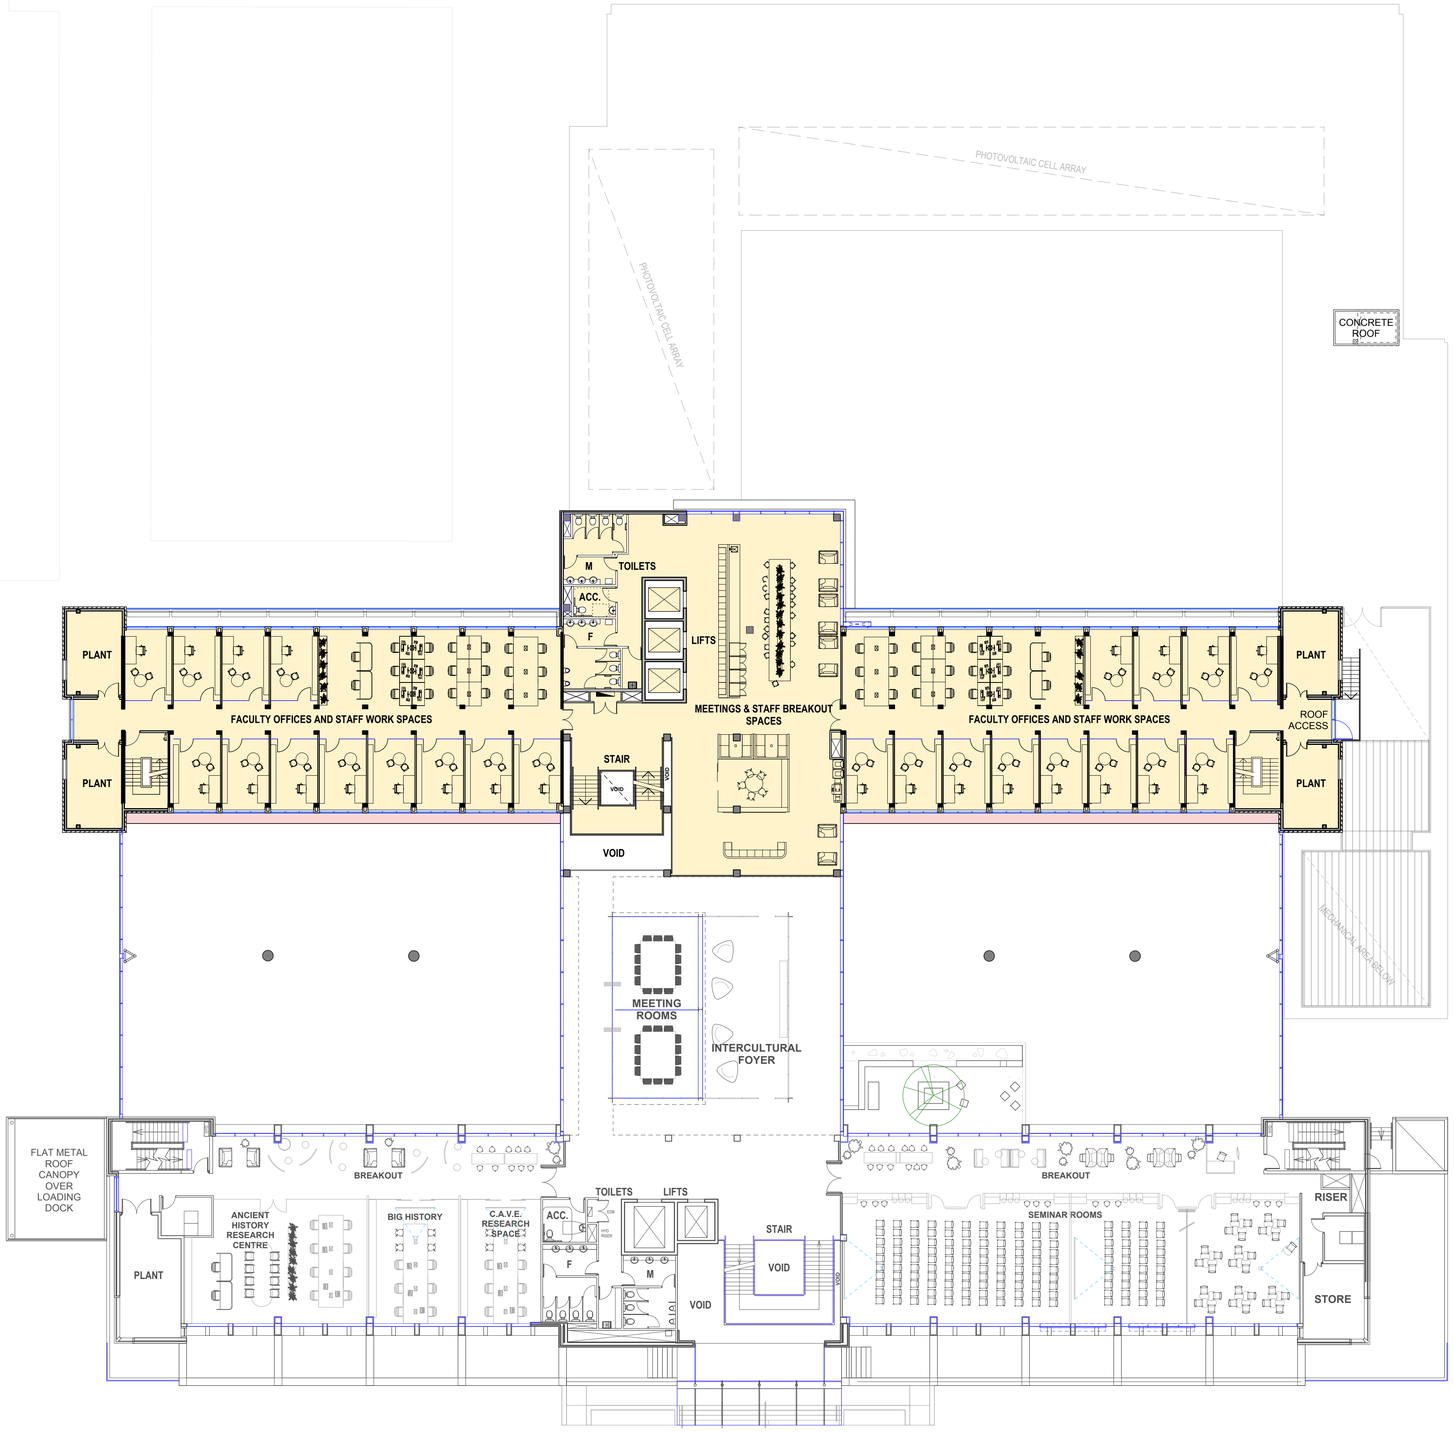

25 WALLY'S WALK A - ROOF LEVEL

25 WALLY'S WALK B - LEVEL 4

BNM&H ARCHITECTS + architectus™

BNM&H Architects and Architectus Group Pty Ltd is the owner of the copyright subsisting in these drawings, plans, designs and specifications. They must not be used, reproduced or copied, in whole or in part, nor may the information, ideas and concepts therein contained (which are confidential to Architectus Group Pty Ltd) be disclosed to any person without the prior written consent of that company.

Do not scale drawings. Verify all dimensions on site

ISO 9001 Quality Management

issue	amendment	date
A	SSDA ISSUE	09/08/2017

0 2 4 6 8 10m

Scale 1:200 at A1 sheet

client

MACQUARIE University

project manager

capital insight

LEVEL 6, 77 BERRY STREET
NORTH SYDNEY NSW 2060
T (61 2) 9955 2300
F (61 2) 9955 5574
enquiries@capitalinsight.com.au
www.capitalinsight.com.au

structural engineer

tlb

LEVEL 6, 1 JAMES PLACE
NORTH SYDNEY NSW 2062
T (61 2) 9409 3300
F (61 2) 9929 6667
info@tlbengineers.com
www.tlbengineers.com
ABN 94 074 717 892

services engineer

WOOD & GRIEVE ENGINEERS

LEVEL 6, BUILDING B,
207 PACIFIC HIGHWAY
ST LEONARDS NSW 2065
T (61 2) 8484 7000
sydney@wge.com.au
www.wge.com.au

landscape architect

GROUPGSA

LEVEL 7, 80 WILLIAM STREET
EAST SYDNEY NSW 2011
T (61 2) 9361 4144
F (61 2) 9332 3458
sydney@groupgsa.com
www.groupgsa.com

BUDDEN NANGLE MICHAEL HUDSON ARCHITECTS + architectus™

Budden Nangle Michael & Hudson Architects
17/130 Pacific Highway
Greenwich NSW 2065
T (61 2) 9906 8599
F (61 2) 9906 8220

Architectus Sydney
Level 18 MLC Centre
19 Martin Place
Sydney NSW 2000
T (61 2) 8252 8400
F (61 2) 8252 8600
sydney@architectus.com.au
ABN 90 131 245 684

project

Macquarie University
Arts Precinct Project

drawing

PROPOSED FLOOR PLAN
LEVEL 4 - 25 WW B

scale: 1:200 @ A1

drawn: AdB / tw / MB

checked: AdB

project no.: APP

drawing no.: **SSDA-07**

issue: **A**

09/08/2017 16:00

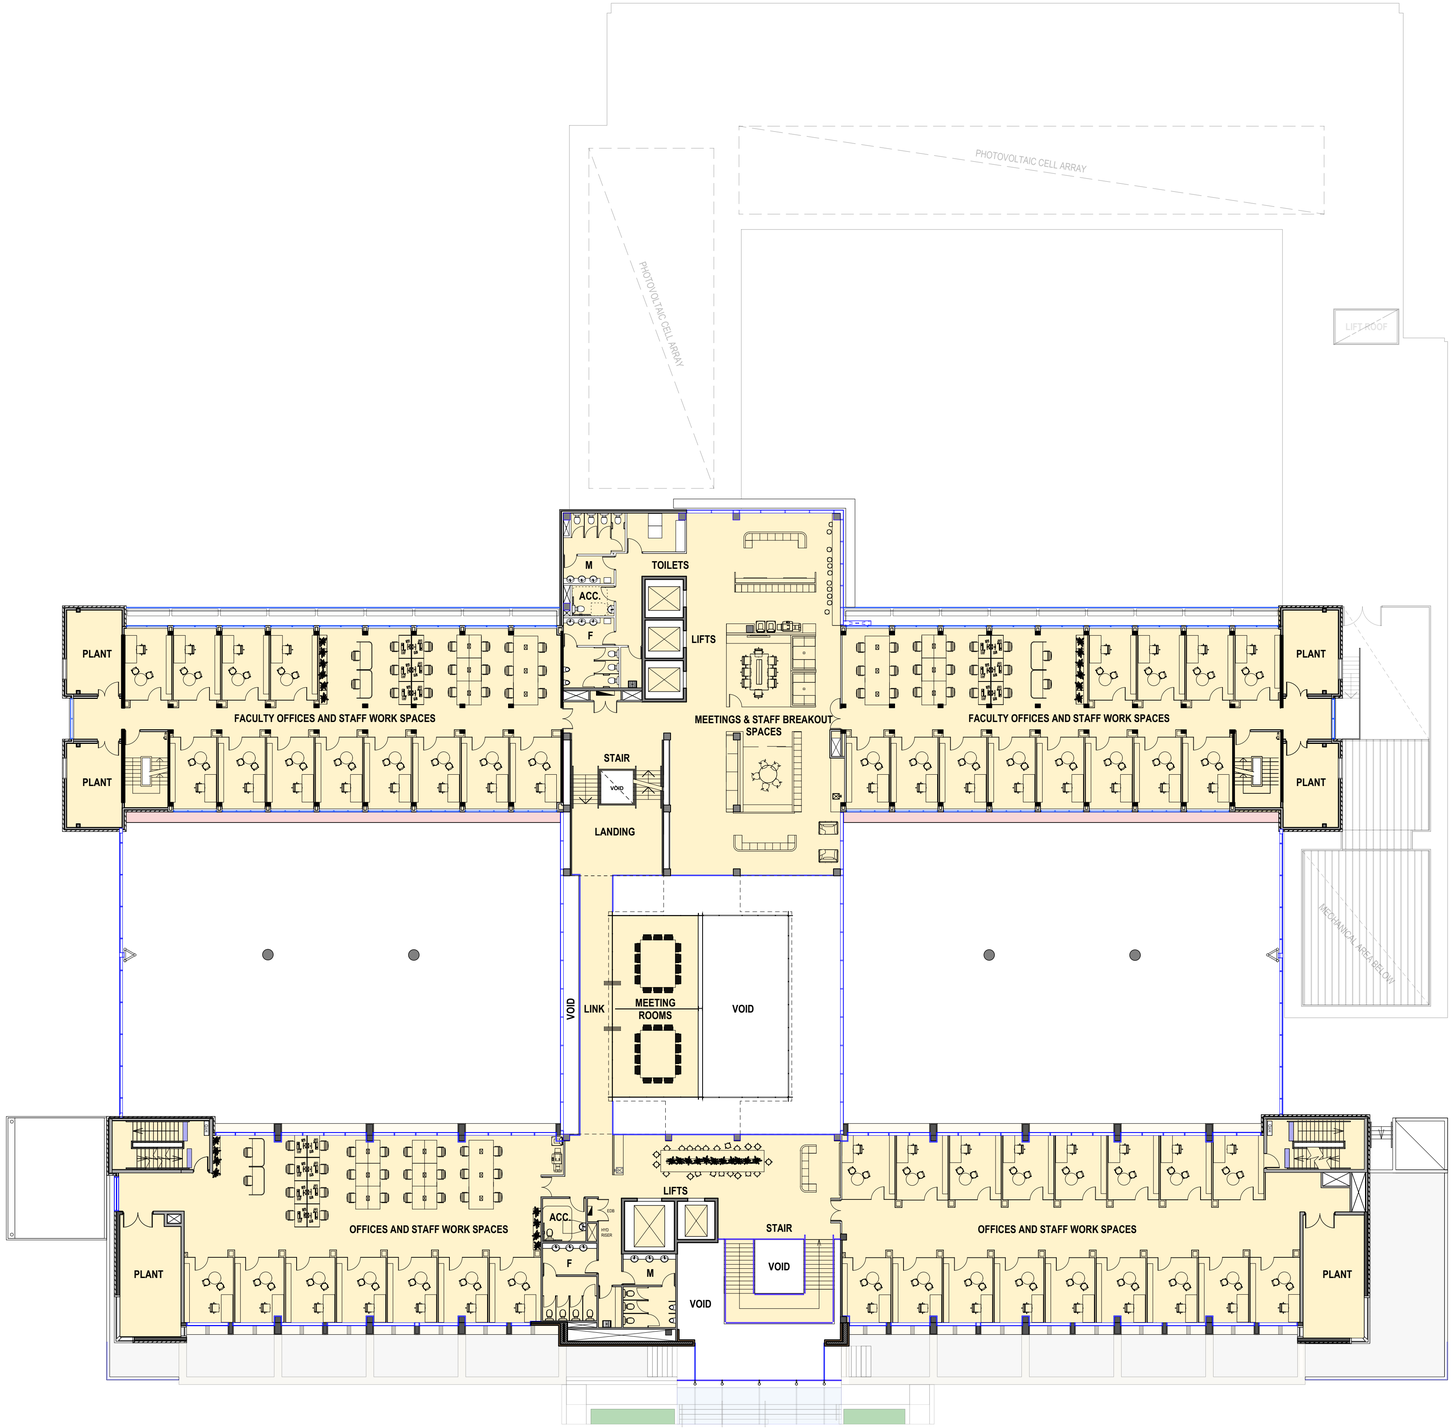

25 WALLY'S WALK A - ROOF LEVEL

25 WALLY'S WALK B - LEVEL 5

25 WALLY'S WALK C - LEVEL 3

BNM&H ARCHITECTS + architectus™

BNM&H Architects and Architectus Group Pty Ltd is the owner of the copyright subsisting in these drawings, plans, designs and specifications. They must not be used, reproduced or copied, in whole or in part, nor may the information, ideas and concepts therein contained (which are confidential to Architectus Group Pty Ltd) be disclosed to any person without the prior written consent of that company.

Do not scale drawings. Verify all dimensions on site

ISO 9001 Quality Management

issue	amendment	date
A	SSDA ISSUE	09/08/2017

0 2 4 6 8 10m

Scale 1:200 at A1 sheet

client

MACQUARIE University

project manager

capital insight

LEVEL 6, 77 BERRY STREET
NORTH SYDNEY NSW 2060
T (61 2) 9955 2300
F (61 2) 9955 5574
enquiries@capitalinsight.com.au
www.capitalinsight.com.au

structural engineer

tlb

LEVEL 6, 1 JAMES PLACE
NORTH SYDNEY NSW 2062
T (61 2) 9409 3300
F (61 2) 9929 6667
info@tlbengineers.com
www.tlbengineers.com
ABN 94 074 717 892

services engineer

WOOD & GRIEVE ENGINEERS

LEVEL 6, BUILDING B,
207 PACIFIC HIGHWAY
ST LEONARDS NSW 2065
T (61 2) 8484 7000
sydney@wge.com.au
www.wge.com.au

landscape architect

GROUPGSA

LEVEL 7, 80 WILLIAM STREET
EAST SYDNEY NSW 2011
T (61 2) 9361 4144
F (61 2) 9332 3458
sydney@groupgsa.com
www.groupgsa.com

BUDDEN NANGLE MICHAEL HUDSON ARCHITECTS + architectus™

Budden Nangle Michael & Hudson Architects
17/130 Pacific Highway
Greenwich NSW 2065
T (61 2) 9906 5599
F (61 2) 9906 8220

Architectus Sydney
Level 18 MLC Centre
19 Martin Place
Sydney NSW 2000
T (61 2) 8252 8400
F (61 2) 8252 8600
sydney@architectus.com.au
ABN 90 131 245 684

project

Macquarie University
Arts Precinct Project

drawing

PROPOSED FLOOR PLAN
LEVEL 5 - 25 WW B
LEVEL 3 - 25 WW C

scale: 1:200 @ A1

drawn: AdB / tw / MB

checked: AdB

project no.: APP

drawing no.: **SSDA-08**

issue: **A**

09/08/2017 16:00

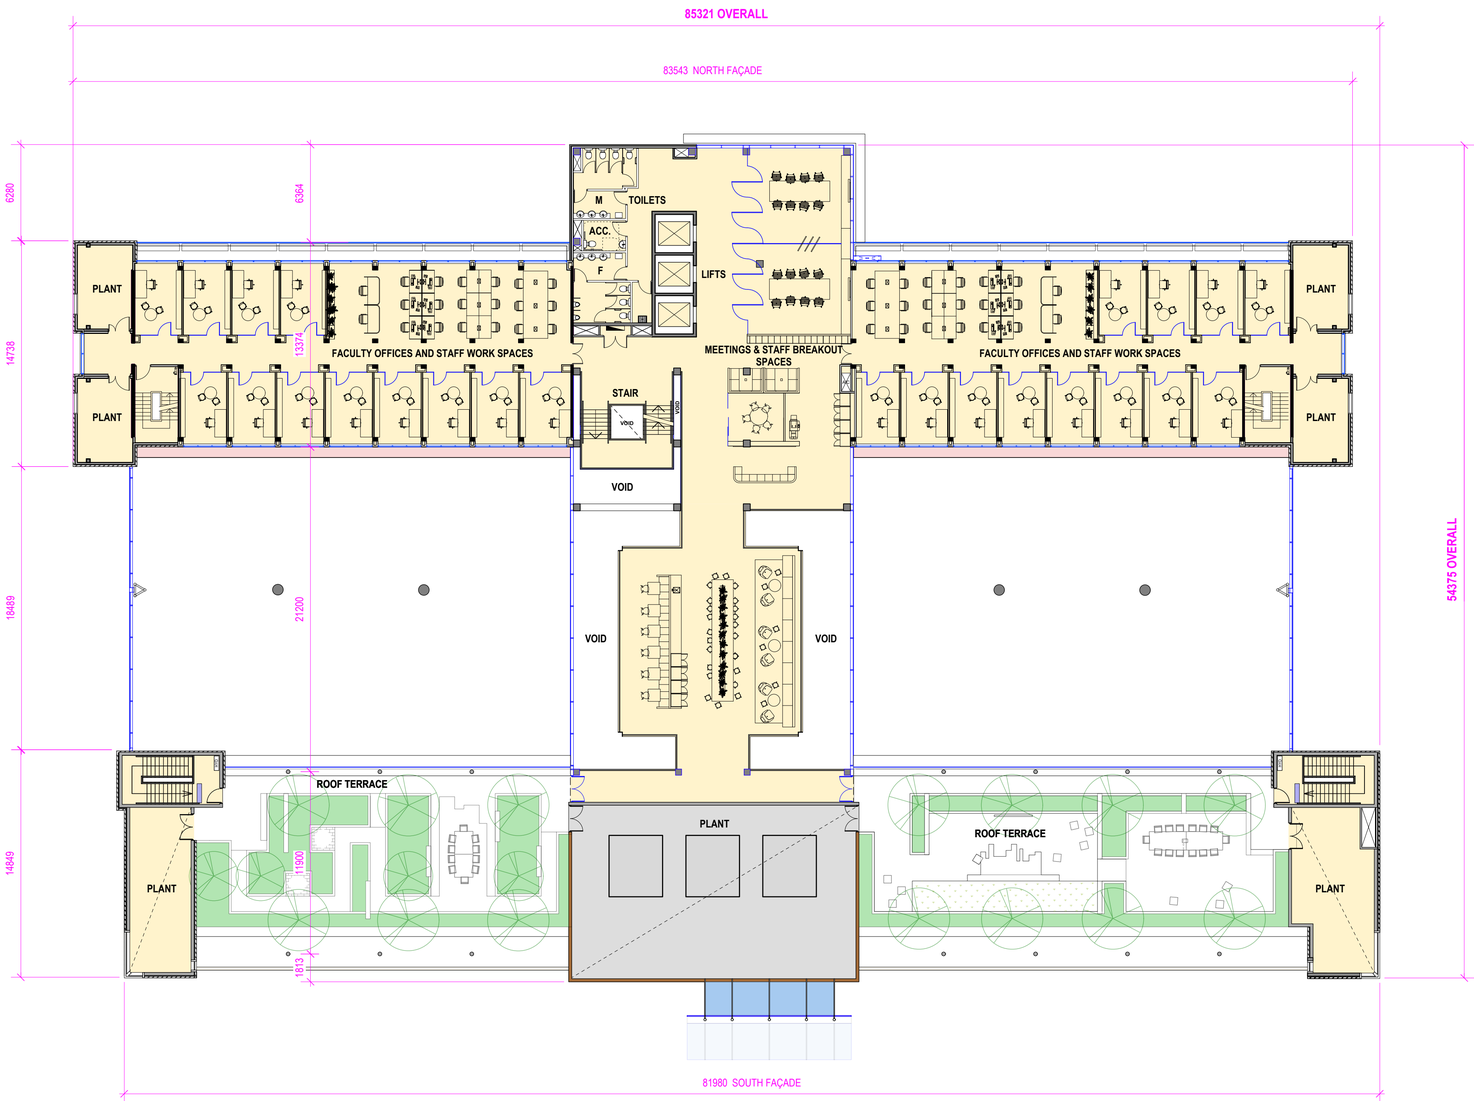

25 WALLY'S WALK B - LEVEL 6

25 WALLY'S WALK C - LEVEL 4

BNM&H ARCHITECTS + architectus™

BNM&H Architects and Architectus Group Pty Ltd is the owner of the copyright subsisting in these drawings, plans, designs and specifications. They must not be used, reproduced or copied, in whole or in part, nor may the information, ideas and concepts therein contained (which are confidential to Architectus Group Pty Ltd) be disclosed to any person without the prior written consent of that company.

Do not scale drawings. Verify all dimensions on site

issue	amendment	date
A	SSDA ISSUE	09/08/2017

0 2 4 6 8 10m

Scale 1:200 at A1 sheet

client

MACQUARIE University

project manager

capital insight
LEVEL 6, 77 BERRY STREET
NORTH SYDNEY NSW 2060
T (61 2) 9955 2300
F (61 2) 9955 5574
enquiries@capitalinsight.com.au
www.capitalinsight.com.au

structural engineer

tlb
LEVEL 6, 1 JAMES PLACE
NORTH SYDNEY NSW 2062
T (61 2) 9409 3300
F (61 2) 9929 6667
info@tlbengineers.com
www.tlbengineers.com
ABN 94 074 717 892

services engineer

WOOD & GRIEVE ENGINEERS
LEVEL 6, BUILDING B,
207 PACIFIC HIGHWAY
ST LEONARDS NSW 2065
T (61 2) 8484 7000
sydney@wge.com.au
www.wge.com.au

landscape architect

GROUPGSA
LEVEL 7, 80 WILLIAM STREET
EAST SYDNEY NSW 2011
T (61 2) 9361 4144
F (61 2) 9332 3458
sydney@groupgsa.com
www.groupgsa.com

BUDDEN NANGLE MICHAEL HUDSON ARCHITECTS + architectus™

Budden Nangle Michael & Hudson Architects
17/130 Pacific Highway
Greenwich NSW 2065
T (61 2) 9906 5599
F (61 2) 9906 8220

Architectus Sydney
Level 18 MLC Centre
19 Martin Place
Sydney NSW 2000
T (61 2) 8252 8400
F (61 2) 8252 8600
sydney@architectus.com.au
ABN 90 131 245 684

project

Macquarie University
Arts Precinct Project

drawing

PROPOSED FLOOR PLAN
LEVEL 6 - 25 WW B
LEVEL 4 - 25 WW C

scale: 1:200 @ A1

drawn: AdB / tw / MB

checked: AdB

project no.: APP

drawing no.: **SSDA-09**

issue: **A**

09/08/2017 16:00

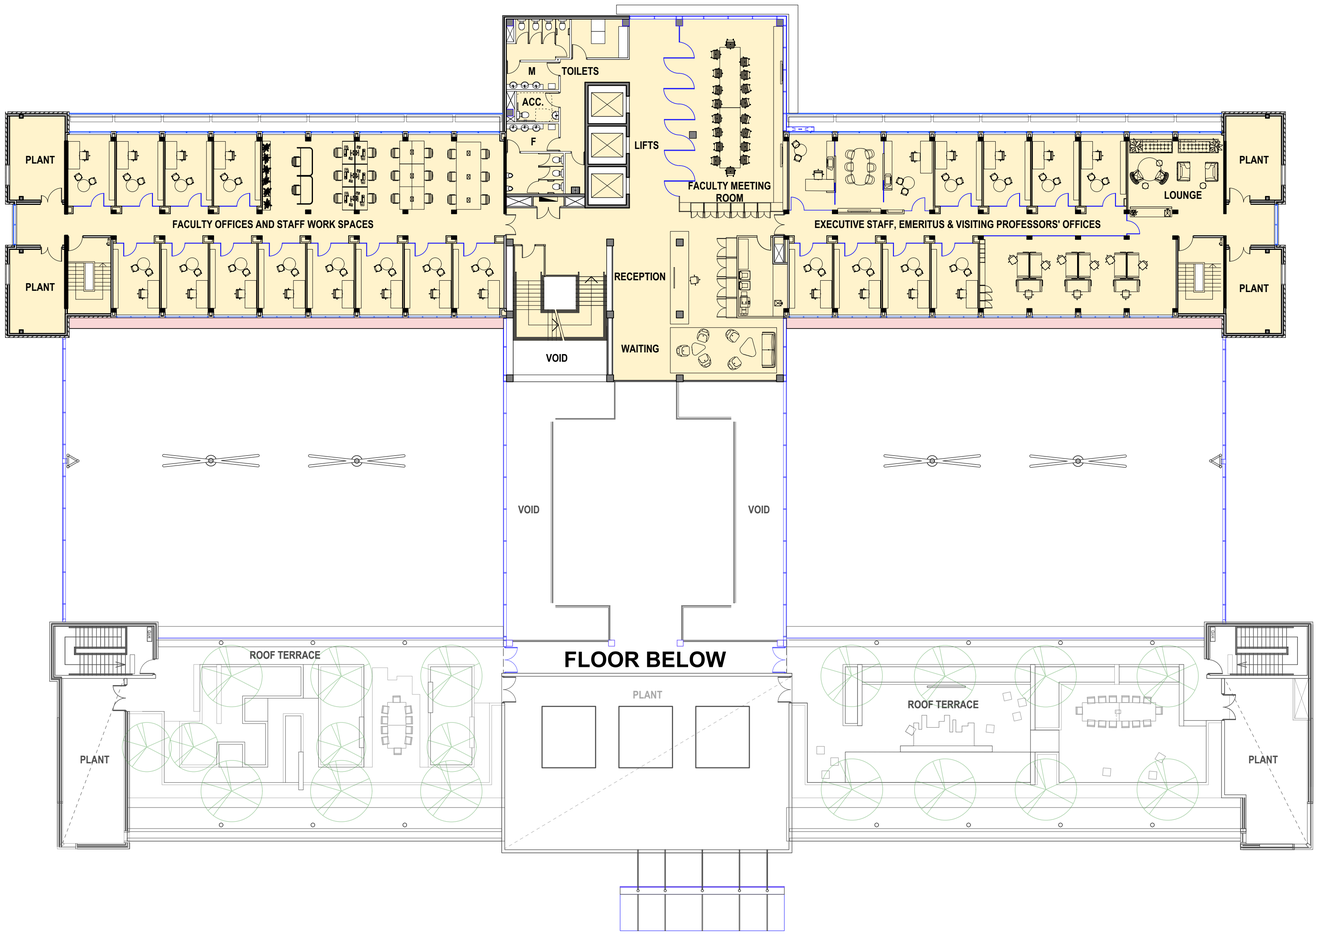

25 WALLY'S WALK B - LEVEL 7

25 WALLY'S WALK C - LEVEL 4

BNM&H ARCHITECTS + architectus™

BNM&H Architects and Architectus Group Pty Ltd is the owner of the copyright subsisting in these drawings, plans, designs and specifications. They must not be used, reproduced or copied, in whole or in part, nor may the information, ideas and concepts therein contained (which are confidential to Architectus Group Pty Ltd) be disclosed to any person without the prior written consent of that company.

Do not scale drawings. Verify all dimensions on site

issue	amendment	date
A	SSDA ISSUE	09/08/2017

0 2 4 6 8 10m

Scale 1:200 at A1 sheet

client

MACQUARIE University

project manager

LEVEL 6, 77 BERRY STREET
NORTH SYDNEY NSW 2060
T (61 2) 9955 2300
F (61 2) 9955 5574
enquiries@capitalinsight.com.au
www.capitalinsight.com.au

structural engineer

LEVEL 6, 1 JAMES PLACE
NORTH SYDNEY NSW 2062
T (61 2) 9409 3300
F (61 2) 9929 6667
info@tlbengineers.com
www.tlbengineers.com
ABN 94 074 717 892

services engineer

WOOD & GRIEVE ENGINEERS

LEVEL 6, BUILDING B,
207 PACIFIC HIGHWAY
ST LEONARDS NSW 2065
T (61 2) 8484 7000
sydney@wge.com.au
www.wge.com.au

landscape architect

LEVEL 7, 80 WILLIAM STREET
EAST SYDNEY NSW 2011
T (61 2) 9361 4144
F (61 2) 9332 3458
sydney@groupgsa.com
www.groupgsa.com

Budden Nangle Michael & Hudson Architects
17/130 Pacific Highway
Greenwich NSW 2065
T (61 2) 9906 5599
F (61 2) 9906 8220

Architectus Sydney
Level 18 MLC Centre
19 Martin Place
Sydney NSW 2000
T (61 2) 8252 8400
F (61 2) 8252 8600
sydney@architectus.com.au
ABN 90 131 245 684

project

Macquarie University
Arts Precinct Project

drawing

PROPOSED FLOOR PLAN
LEVEL 7 - 25 WW B

scale: 1:200 @ A1

drawn: AdB / tw / MB

checked: AdB

project no.: APP

drawing no.: **SSDA-10**

issue: **A**

09/08/2017 16:00

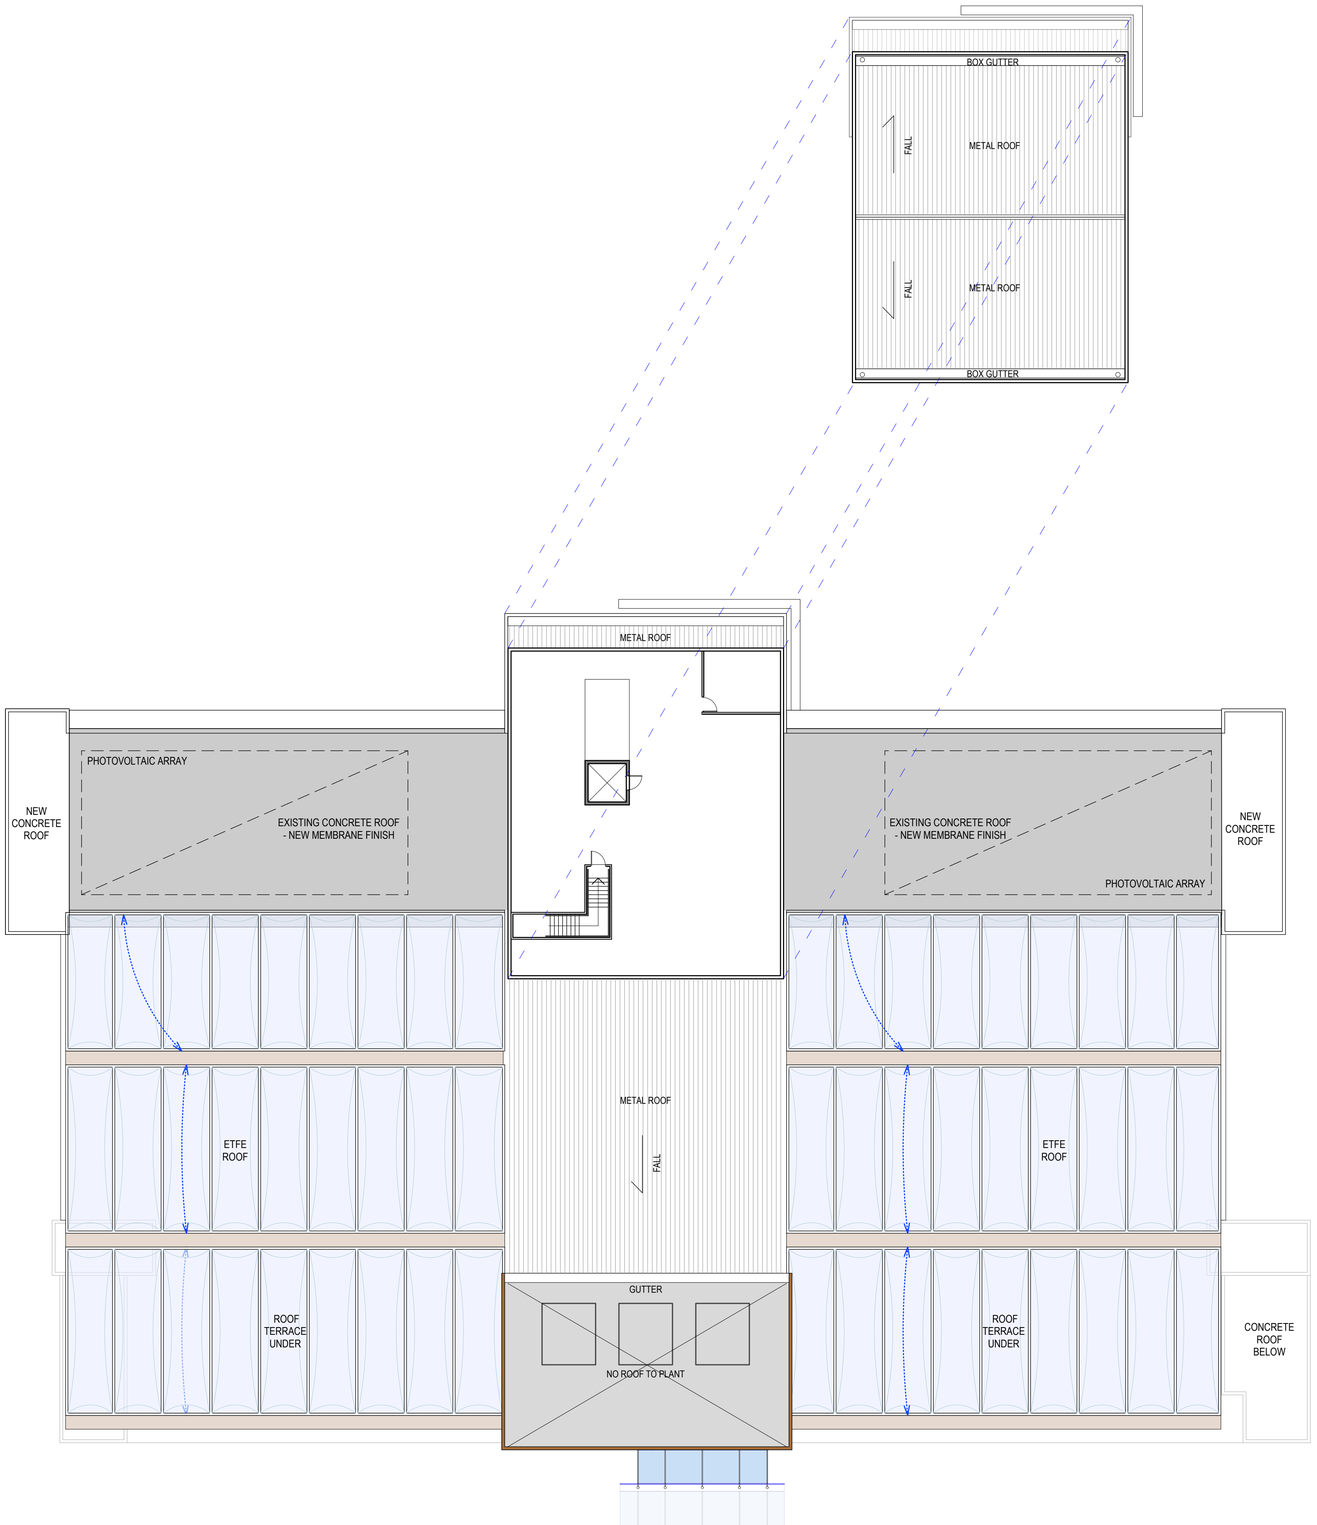

25 WALLY'S WALK B - ROOF OVER PLANT ROOM

25 WALLY'S WALK B - ROOF / LEVEL 8

BNM&H ARCHITECTS + architectus™

BNM&H Architects and Architectus Group Pty Ltd is the owner of the copyright subsisting in these drawings, plans, designs and specifications. They must not be used, reproduced or copied, in whole or in part, nor may the information, ideas and concepts therein contained (which are confidential to Architectus Group Pty Ltd) be disclosed to any person without the prior written consent of that company.

Do not scale drawings. Verify all dimensions on site

SAI Global ISO 9001 Quality Management

issue	amendment	date
A	SSDA ISSUE	09/08/2017

0 2 4 6 8 10m

Scale 1:200 at A1 sheet

client

MACQUARIE University

project manager

capital insight

LEVEL 6, 77 BERRY STREET
NORTH SYDNEY NSW 2060
T (61 2) 9955 2300
F (61 2) 9955 5574
enquiries@capitalinsight.com.au
www.capitalinsight.com.au

structural engineer

tlb

LEVEL 6, 1 JAMES PLACE
NORTH SYDNEY NSW 2062
T (61 2) 9409 3300
F (61 2) 9929 6667
info@tlbengineers.com
www.tlbengineers.com
ABN 94 074 717 892

services engineer

WOOD & GRIEVE ENGINEERS

LEVEL 6, BUILDING B,
207 PACIFIC HIGHWAY
ST LEONARDS NSW 2065
T (61 2) 8484 7000
sydney@wge.com.au
www.wge.com.au

landscape architect

GROUPGSA

LEVEL 7, 80 WILLIAM STREET
EAST SYDNEY NSW 2011
T (61 2) 9361 4144
F (61 2) 9332 3458
sydney@groupgsa.com
www.groupgsa.com

BUDDEN NANGLE MICHAEL HUDSON ARCHITECTS + architectus™

Budden Nangle Michael & Hudson Architects
17/130 Pacific Highway
Greenwich NSW 2065
T (61 2) 9906 5599
F (61 2) 9906 8220

Architectus Sydney
Level 18 MLC Centre
19 Martin Place
Sydney NSW 2000
T (61 2) 8252 8400
F (61 2) 8252 8600
sydney@architectus.com.au
ABN 90 131 245 684

project

Macquarie University
Arts Precinct Project

drawing

PROPOSED FLOOR PLAN
LEVEL 8 & 9 25 WW B

scale: 1:200 @ A1

drawn: AdB / tw / MB

checked: AdB

project no.: APP

drawing no.: SSDA-11

issue: A

09/08/2017 16:00

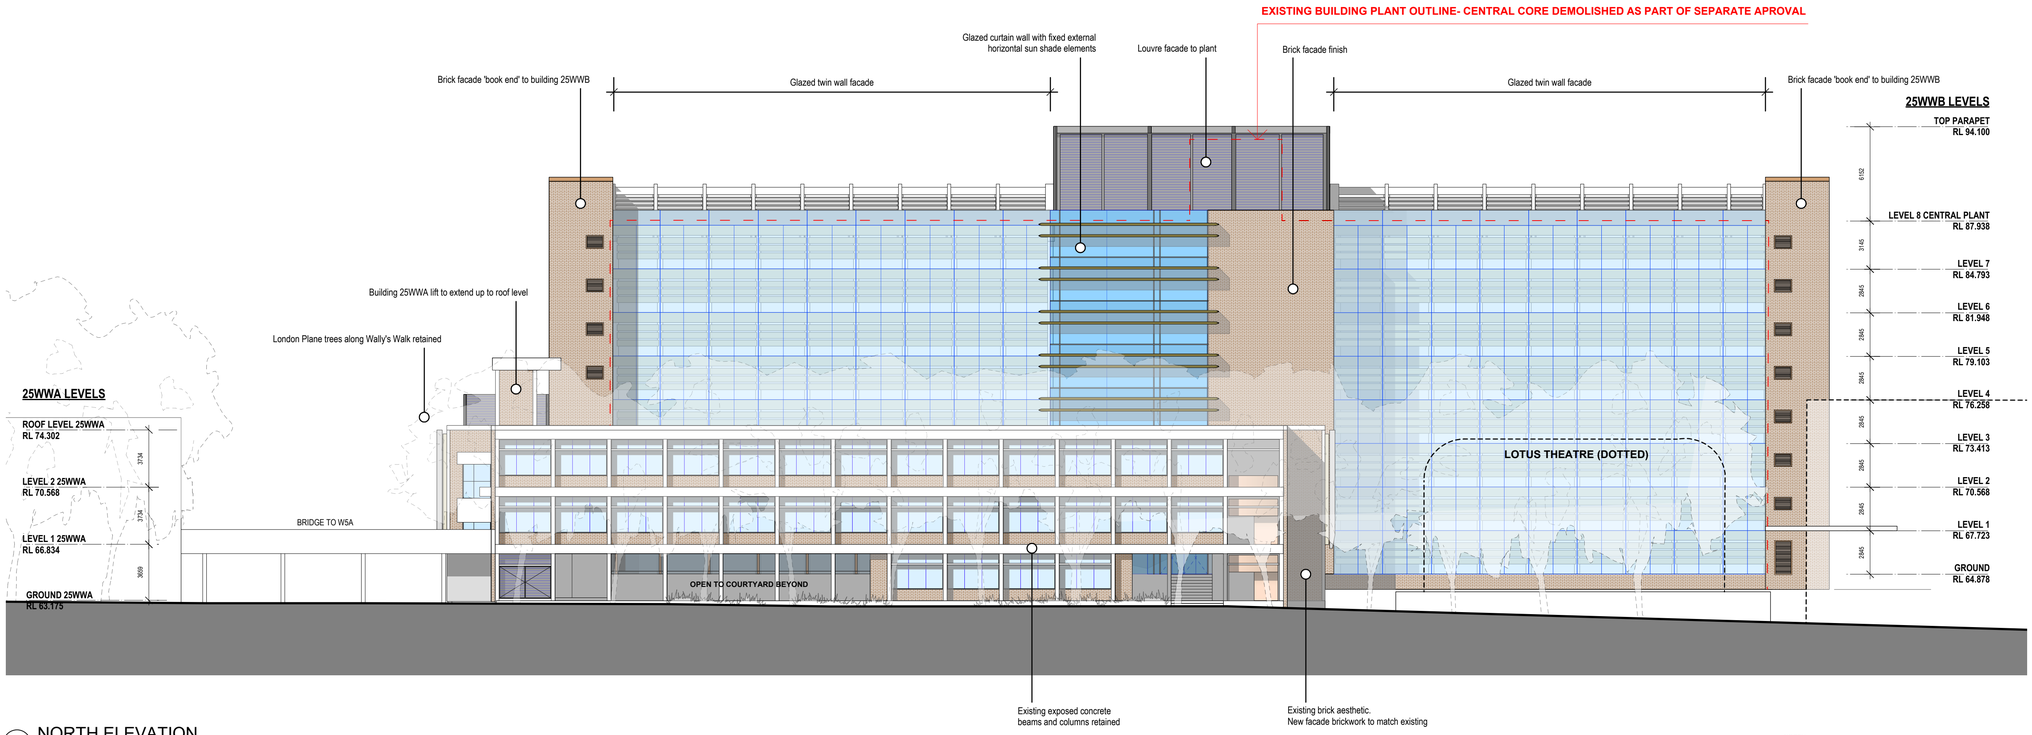

1 NORTH ELEVATION
25WWA - 25WWB

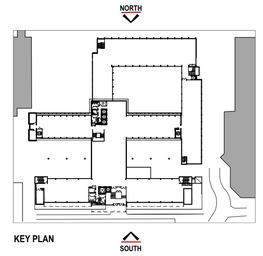

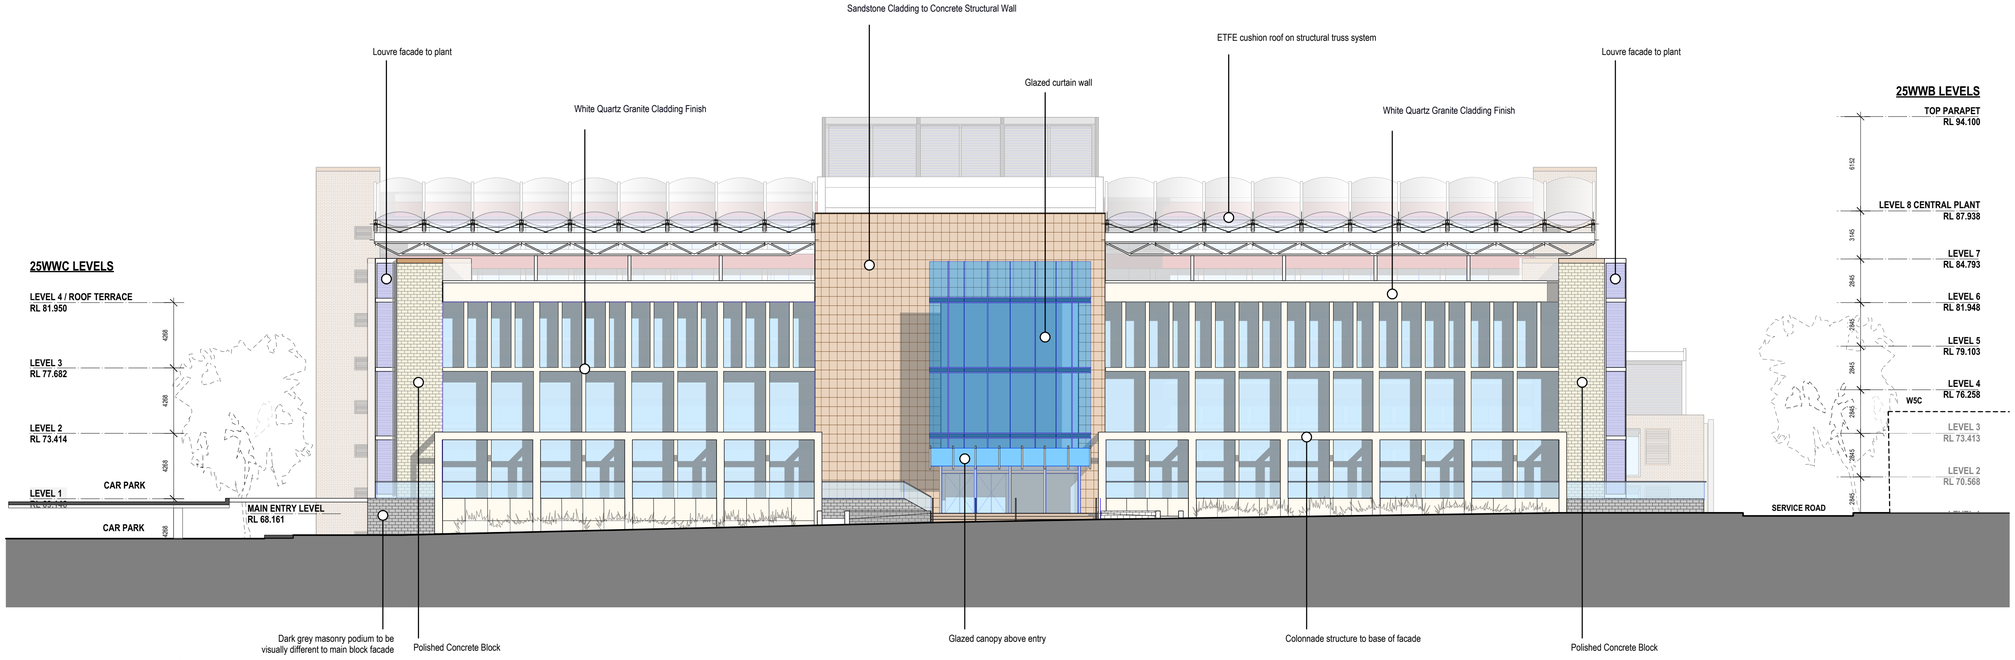

2 SOUTH ELEVATION
25WWC

BNM&H ARCHITECTS + architectus™

BNM&H Architects and Architectus Group Pty Ltd is the owner of the copyright subsisting in these drawings, plans, designs and specifications. They must not be used, reproduced or copied, in whole or in part, nor may the information, ideas and concepts therein contained (which are confidential to Architectus Group Pty Ltd) be disclosed to any person without the prior written consent of that company.

Do not scale drawings. Verify all dimensions on site

ISO 9001 Quality Management

issue	amendment	date
A	SSDA ISSUE	09/08/2017

0 2 4 6 8 10m
Scale 1:200 at A1 sheet

client
MACQUARIE University

project manager
capital insight
LEVEL 6, 77 BERRY STREET
NORTH SYDNEY NSW 2060
T (61 2) 9955 2300
F (61 2) 9955 5574
enquiries@capitalinsight.com.au
www.capitalinsight.com.au

structural engineer
tlb
LEVEL 6, 1 JAMES PLACE
NORTH SYDNEY NSW 2062
T (61 2) 9409 3300
F (61 2) 9929 6667
info@tlbengineers.com
www.tlbengineers.com
ABN 94 074 717 892

services engineer
WOOD & GRIEVE ENGINEERS
LEVEL 6, BUILDING B,
207 PACIFIC HIGHWAY
ST LEONARDS NSW 2065
T (61 2) 8484 7000
sydney@wge.com.au
www.wge.com.au

landscape architect
GROUPGSA
LEVEL 7, 80 WILLIAM STREET
EAST SYDNEY NSW 2011
T (61 2) 9361 4144
F (61 2) 9332 3458
sydney@groupgsa.com
www.groupgsa.com

BUDDEN NANGLE MICHAEL HUDSON ARCHITECTS + architectus™

Budden Nangle Michael & Hudson Architects
17/130 Pacific Highway
Greenwich NSW 2065
T (61 2) 9906 5599
F (61 2) 9906 8220

Architectus Sydney
Level 18 MLC Centre
19 Martin Place
Sydney NSW 2000
T (61 2) 8252 8400
F (61 2) 8252 8600
sydney@architectus.com.au
ABN 90 131 245 684

project
Macquarie University
Arts Precinct Project

drawing
NORTH ELEVATION
SOUTH ELEVATION

scale 1:200 @ A1 SHEET
drawn MB
checked AdB
project no. APP
drawing no. **SSDA-12**
issue **A**
09/08/2017 16.00

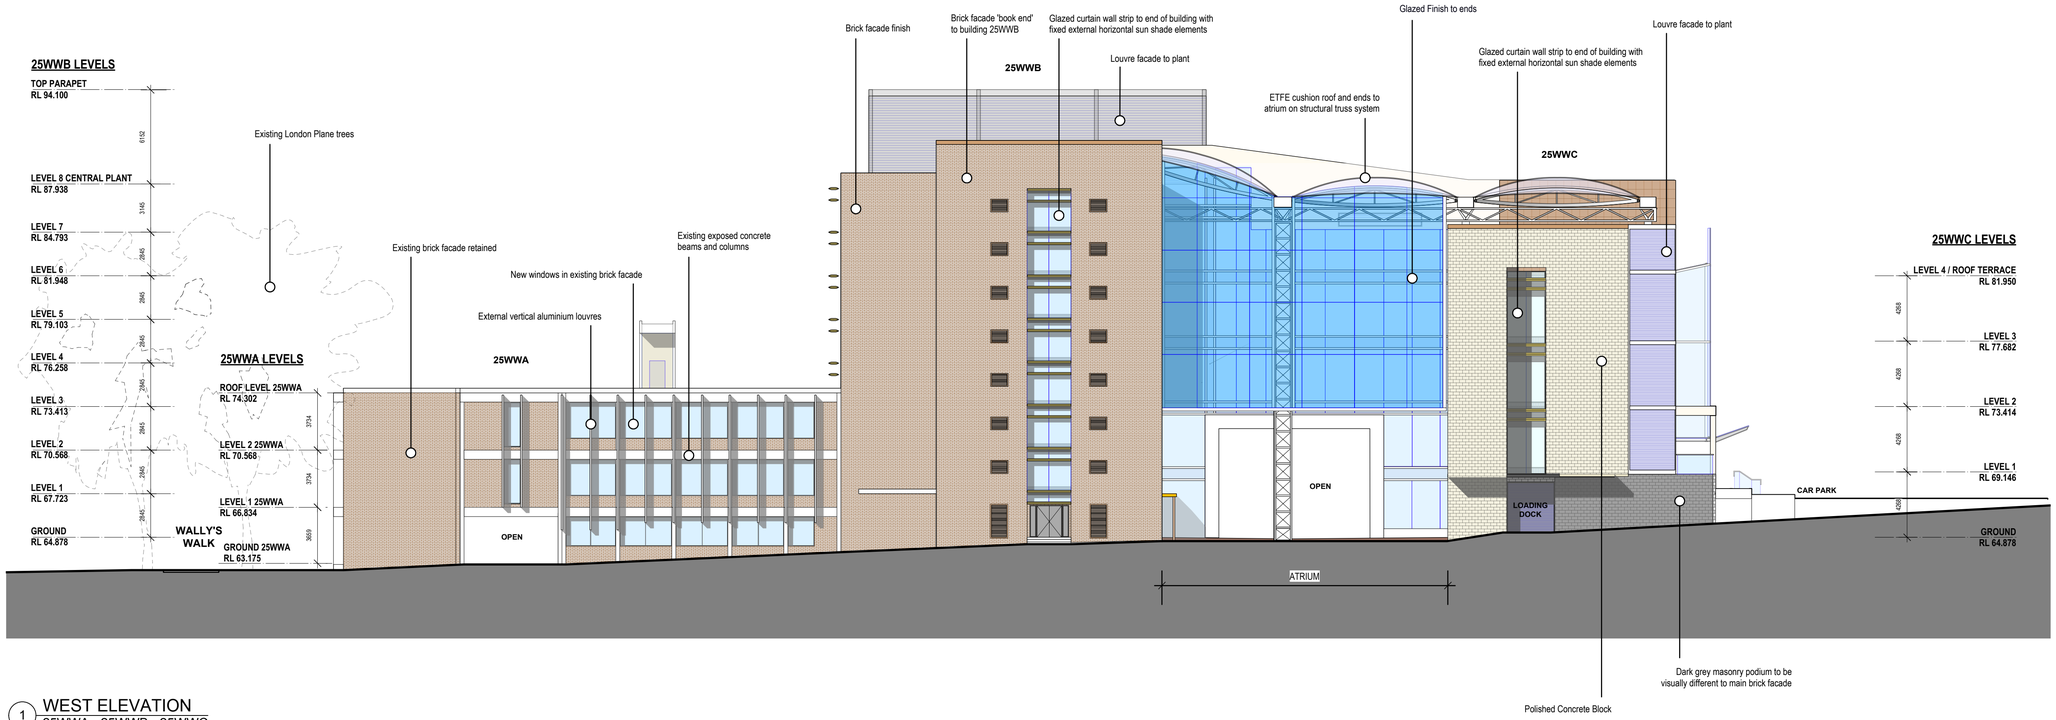

1 WEST ELEVATION
25WWA - 25WWB - 25WWC

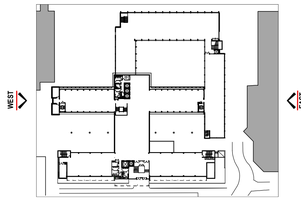

KEY PLAN

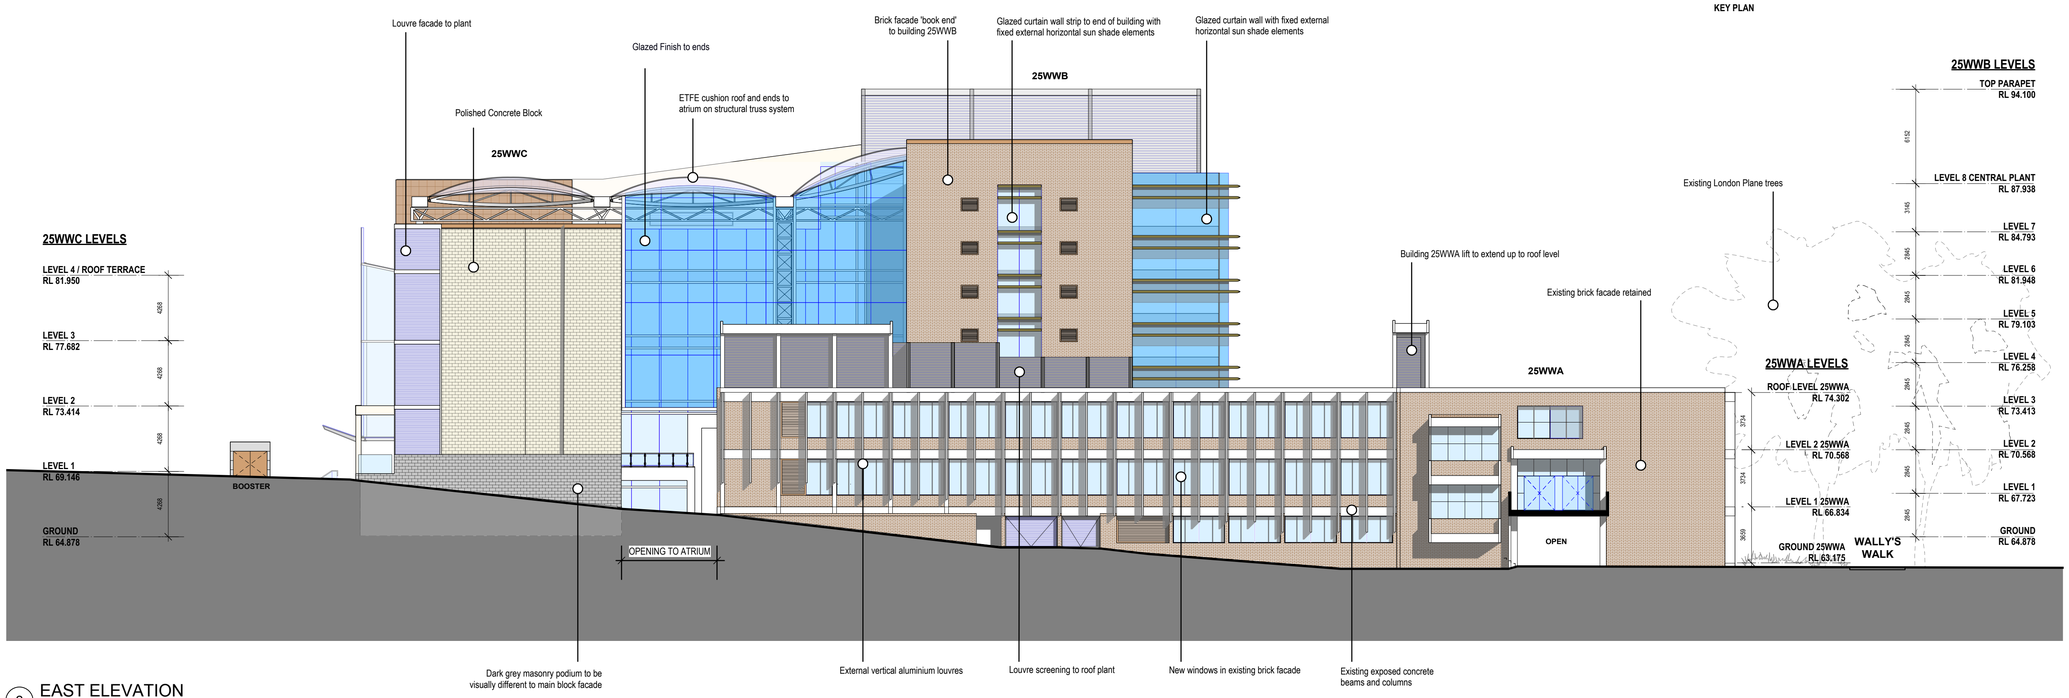

2 EAST ELEVATION
25WWC - 25WWB - 25WWA

BNM&H ARCHITECTS + °architectus™

BNM&H Architects and Architectus Group Pty Ltd is the owner of the copyright subsisting in these drawings, plans, designs and specifications. They must not be used, reproduced or copied, in whole or in part, nor may the information, ideas and concepts therein contained (which are confidential to Architectus Group Pty Ltd) be disclosed to any person without the prior written consent of that company.

Do not scale drawings. Verify all dimensions on site

issue	amendment	date
A	SSDA ISSUE	09/08/2017

0 2 4 6 8 10m
Scale 1:200 at A1 sheet

client
MACQUARIE University

project manager
capital insight
LEVEL 6, 77 BERRY STREET
NORTH SYDNEY NSW 2060
T (61 2) 9955 2300
F (61 2) 9955 5574
enquiries@capitalinsight.com.au
www.capitalinsight.com.au

structural engineer
tlb
LEVEL 6, 1 JAMES PLACE
NORTH SYDNEY NSW 2062
T (61 2) 9409 3300
F (61 2) 9929 6667
info@tlbengineers.com
www.tlbengineers.com
ABN 94 074 717 892

services engineer
WOOD & GRIEVE ENGINEERS
LEVEL 6, BUILDING B,
207 PACIFIC HIGHWAY
ST LEONARDS NSW 2065
T (61 2) 8484 7000
sydney@wge.com.au
www.wge.com.au

landscape architect
GROUPGSA
LEVEL 7, 80 WILLIAM STREET
EAST SYDNEY NSW 2011
T (61 2) 9361 4144
F (61 2) 9332 3458
sydney@groupgsa.com
www.groupgsa.com

BUDDEN NANGLE MICHAEL HUDSON ARCHITECTS + architectus™

Budden Nangle Michael & Hudson Architects
17/130 Pacific Highway
Greenwich NSW 2065
T (61 2) 9906 5599
F (61 2) 9906 8220

Architectus Sydney
Level 18 MLC Centre
19 Martin Place
Sydney NSW 2000
T (61 2) 8252 8400
F (61 2) 8252 8600
sydney@architectus.com.au
ABN 90 131 245 684

project
Macquarie University
Arts Precinct Project

drawing
EAST ELEVATION
WEST ELEVATION

scale 1:200 @ A1 SHEET
drawing no. **SSDA-13**
drawn MB
issue **A**
checked AdB
project no. APP
09/08/2017 16.00

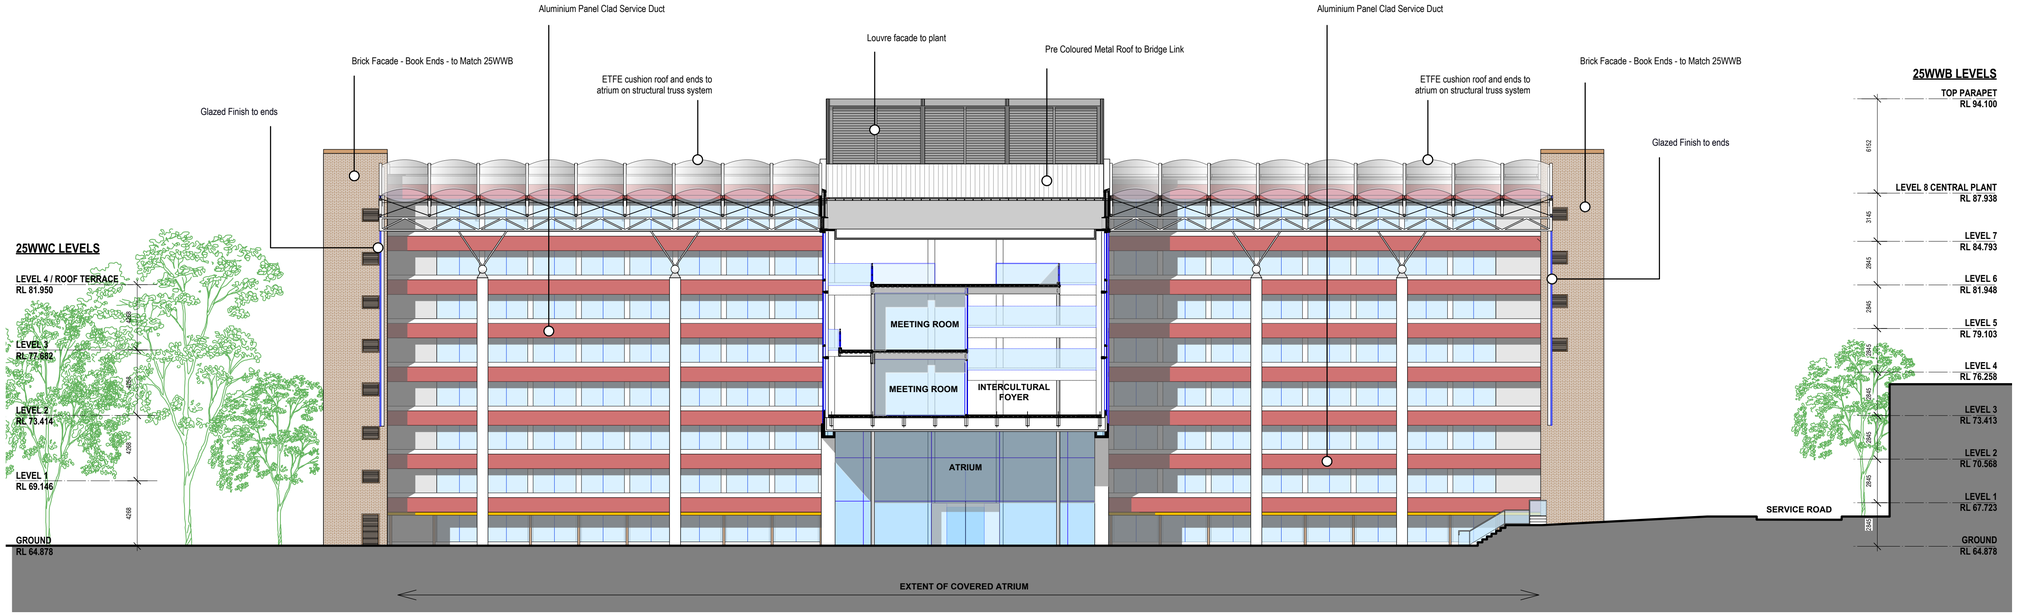

1 SECTION AA
THROUGH BRIDGE LINK - 25WWB SOUTH ELEVATION

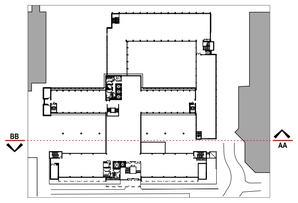

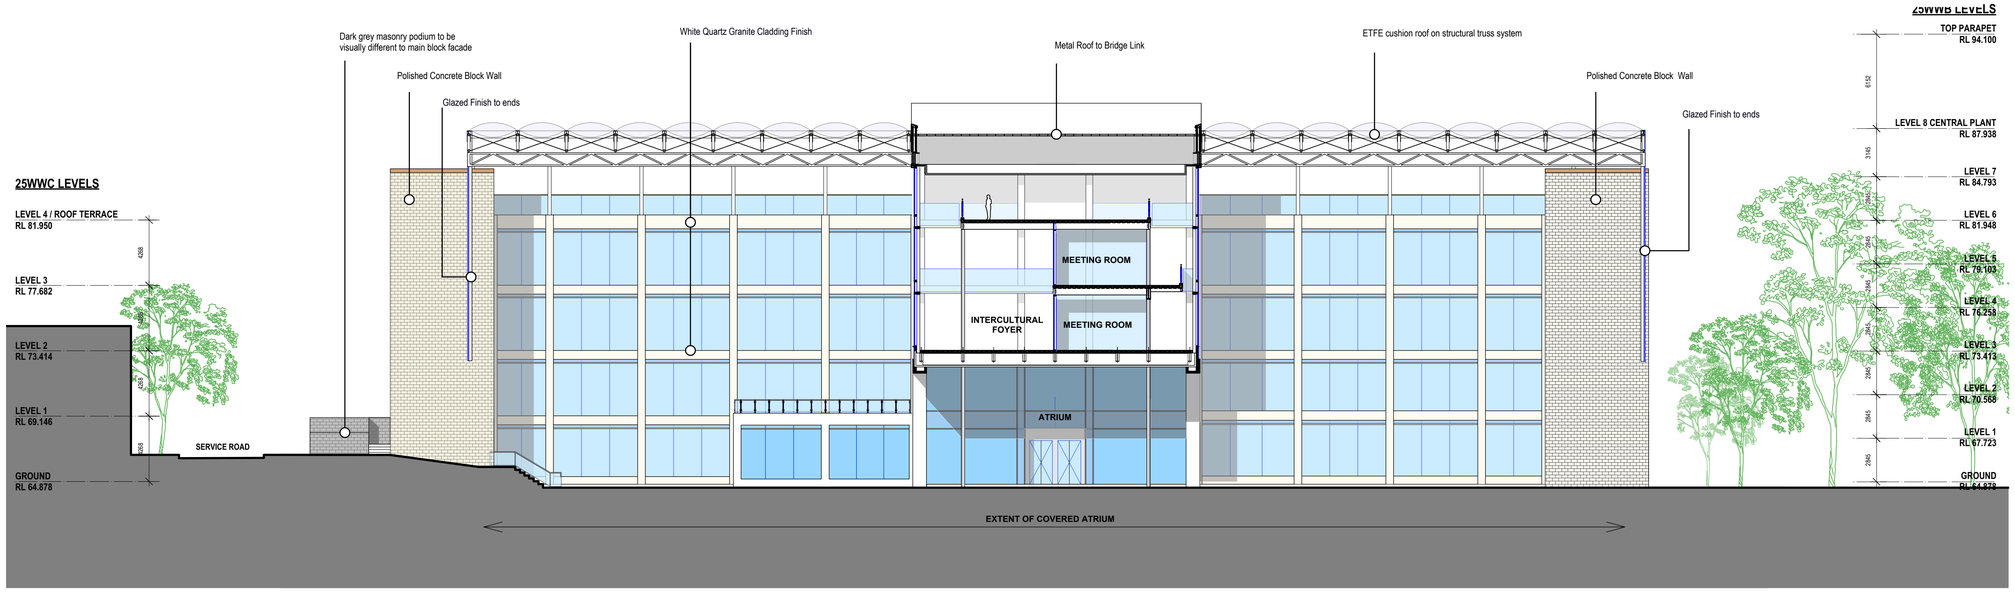

2 SECTION BB
THROUGH BRIDGE LINK - 25WWC NORTH ELEVATION

BNM&H ARCHITECTS + architectus™

BNM&H Architects and Architectus Group Pty Ltd is the owner of the copyright subsisting in these drawings, plans, designs and specifications. They must not be used, reproduced or copied, in whole or in part, nor may the information, ideas and concepts therein contained (which are confidential to Architectus Group Pty Ltd) be disclosed to any person without the prior written consent of that company.

Do not scale drawings. Verify all dimensions on site

issue	amendment	date
A	SSDA ISSUE	09/08/2017

0 2 4 6 8 10m
Scale 1:200 at A1 sheet

client
MACQUARIE University

project manager
capital insight
LEVEL 6, 77 BERRY STREET
NORTH SYDNEY NSW 2060
T (61 2) 9955 2300
F (61 2) 9955 5574
enquiries@capitalinsight.com.au
www.capitalinsight.com.au

structural engineer
tlb
LEVEL 6, 1 JAMES PLACE
NORTH SYDNEY NSW 2062
T (61 2) 9409 3300
F (61 2) 9929 6667
info@tlbengineers.com
www.tlbengineers.com
ABN 94 074 717 892

services engineer
WOOD & GRIEVE ENGINEERS
LEVEL 6, BUILDING B,
207 PACIFIC HIGHWAY
ST LEONARDS NSW 2065
T (61 2) 8484 7000
sydney@wge.com.au
www.wge.com.au

landscape architect
GROUPGSA
LEVEL 7, 80 WILLIAM STREET
EAST SYDNEY NSW 2011
T (61 2) 9361 4144
F (61 2) 9332 3458
sydney@groupgsa.com
www.groupgsa.com

BUDDEN NANGLE MICHAEL HUDSON ARCHITECTS + architectus™

Budden Nangle Michael & Hudson Architects
17/130 Pacific Highway
Greenwich NSW 2065
T (61 2) 9906 5599
F (61 2) 9906 8220

Architectus Sydney
Level 18 MLC Centre
19 Martin Place
Sydney NSW 2000
T (61 2) 8252 8400
F (61 2) 8252 8600
sydney@architectus.com.au
ABN 90 131 245 684

project
Macquarie University
Arts Precinct Project

drawing
SECTION A-A
SECTION B-B

scale 1:200 @ A1 SHEET
drawn MB / TW
checked Ad'B
project no. APP
drawing no. **SSDA-14**
issue **A**
09/08/2017 16.00

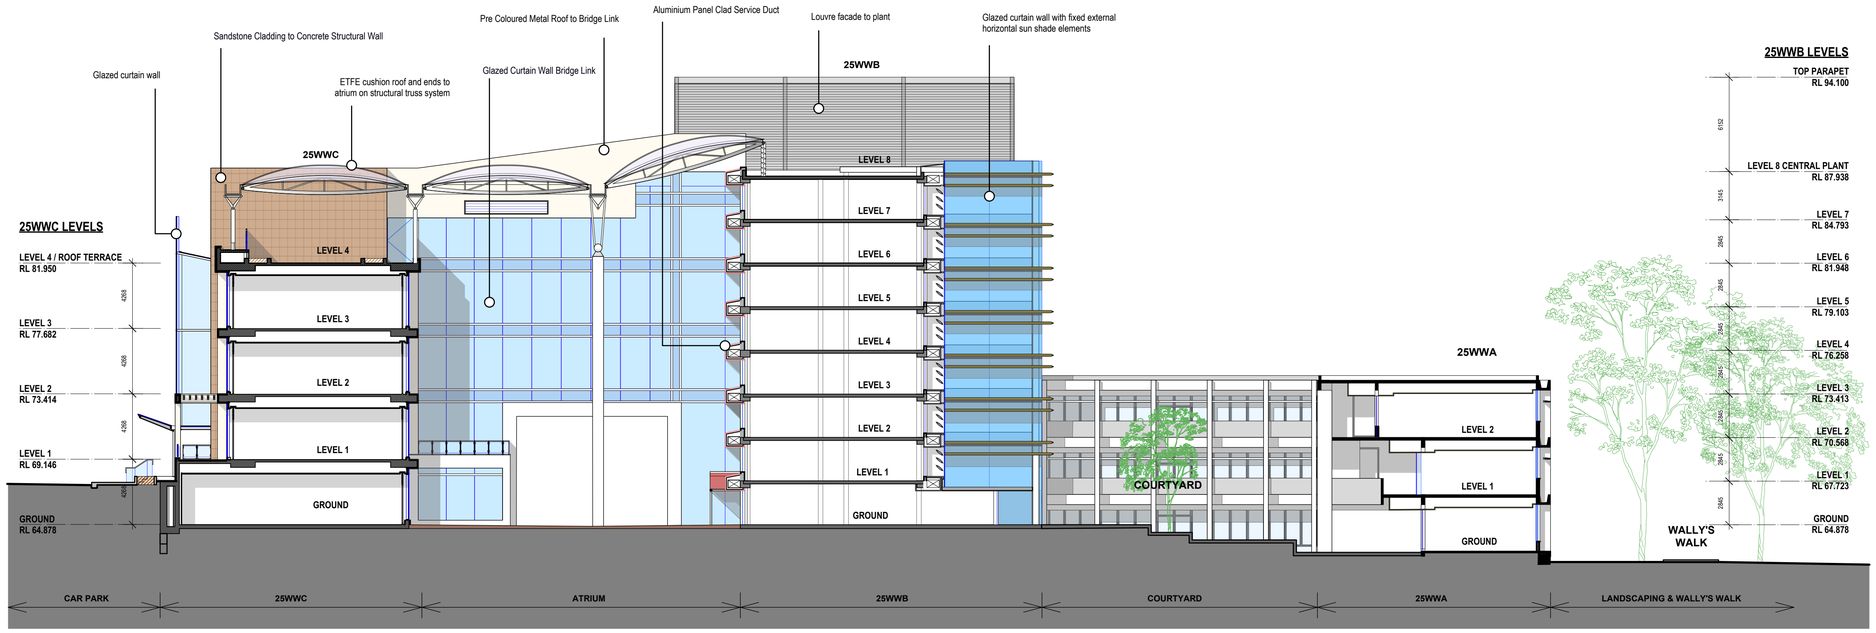

2 SECTION CC
THROUGH 25WWC WING - ATRIUM - 25WWB WING - COURTYARD - 25WWA NORTH WING

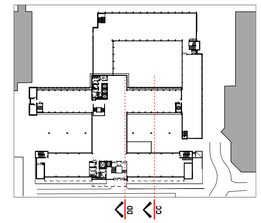

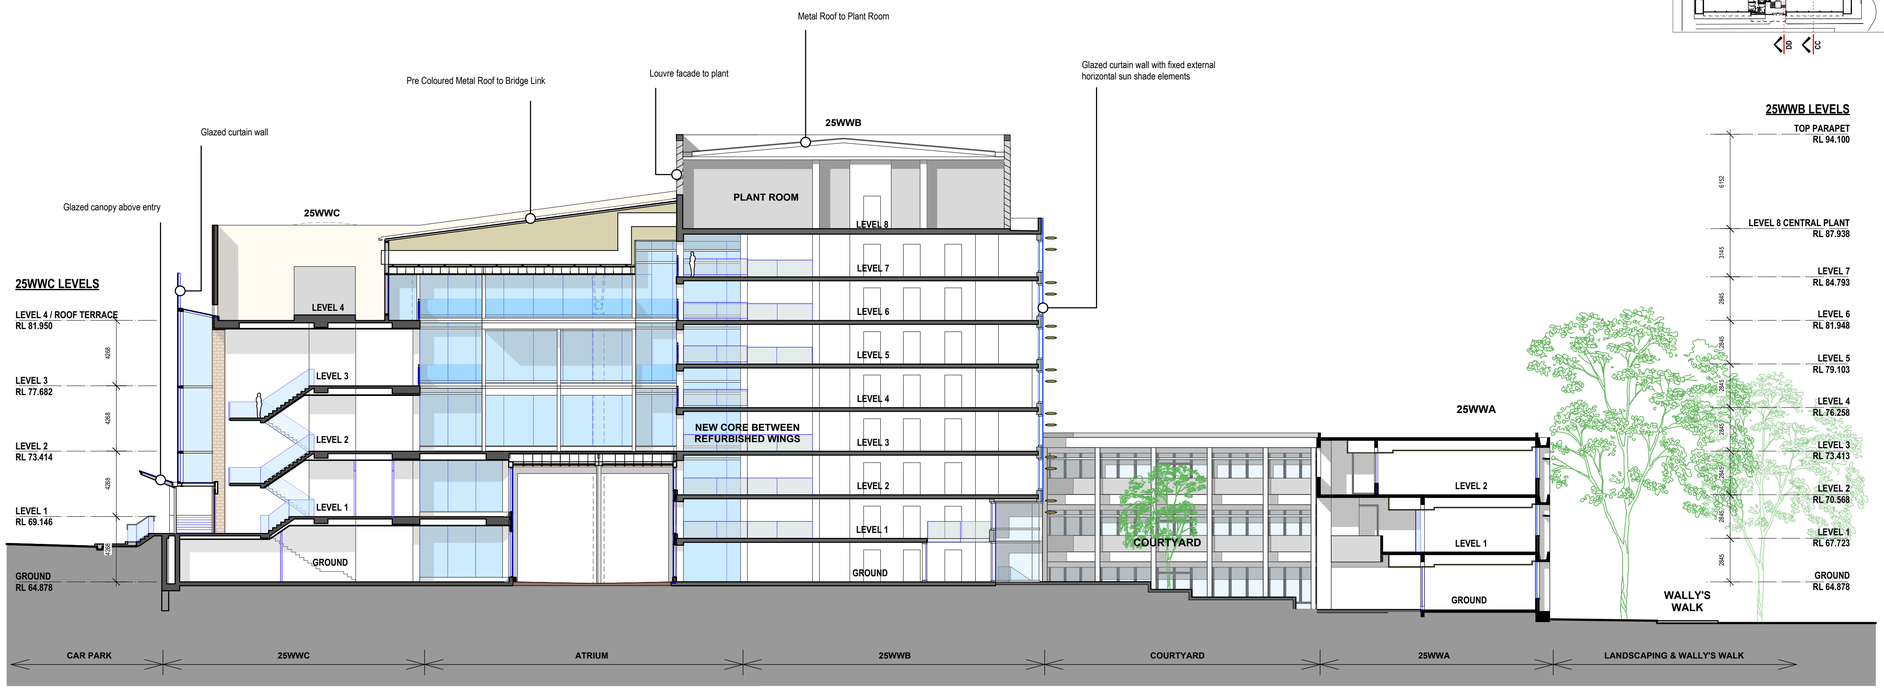

2 SECTION DD
THROUGH 25WWC CORE - BRIDGE LINK - 25WWB CORE - COURTYARD - 25WWA NORTH WING

BNM&H ARCHITECTS + architectus™

BNM&H Architects and Architectus Group Pty Ltd is the owner of the copyright subsisting in these drawings, plans, designs and specifications. They must not be used, reproduced or copied, in whole or in part, nor may the information, ideas and concepts therein contained (which are confidential to Architectus Group Pty Ltd) be disclosed to any person without the prior written consent of that company.

Do not scale drawings. Verify all dimensions on site

issue	amendment	date
A	SSDA ISSUE	09/08/2017

0 2 4 6 8 10m
Scale 1:200 at A1 sheet

client
MACQUARIE University

project manager
capital insight
LEVEL 6, 77 BERRY STREET
NORTH SYDNEY NSW 2060
T (61 2) 9955 2300
F (61 2) 9955 5574
enquiries@capitalinsight.com.au
www.capitalinsight.com.au

structural engineer
tlb
LEVEL 6, 1 JAMES PLACE
NORTH SYDNEY NSW 2062
T (61 2) 9409 3300
F (61 2) 9929 6667
info@tlbengineers.com
www.tlbengineers.com
ABN 94 074 717 892

services engineer
WOOD & GRIEVE ENGINEERS
LEVEL 6, BUILDING B,
207 PACIFIC HIGHWAY
ST LEONARDS NSW 2065
T (61 2) 8484 7000
sydney@wge.com.au
www.wge.com.au

landscape architect
GROUPGSA
LEVEL 7, 80 WILLIAM STREET
EAST SYDNEY NSW 2011
T (61 2) 9361 4144
F (61 2) 9332 3458
sydney@groupgsa.com
www.groupgsa.com

BUDDEN NANGLE MICHAEL HUDSON ARCHITECTS + architectus™

Budden Nangle Michael & Hudson Architects
17/130 Pacific Highway
Greenwich NSW 2065
T (61 2) 9906 5599
F (61 2) 9906 8220

Architectus Sydney
Level 18 MLC Centre
19 Martin Place
Sydney NSW 2000
T (61 2) 8252 8400
F (61 2) 8252 8600
sydney@architectus.com.au
ABN 90 131 245 684

project
Macquarie University
Arts Precinct Project

drawing
SECTION C-C
SECTION D-D

scale	1:200 @ A1 SHEET
drawn	MB / TW
checked	Ad'B
project no.	APP
drawing no.	**SSDA-15**
issue	**A**

09/08/2017 16.00

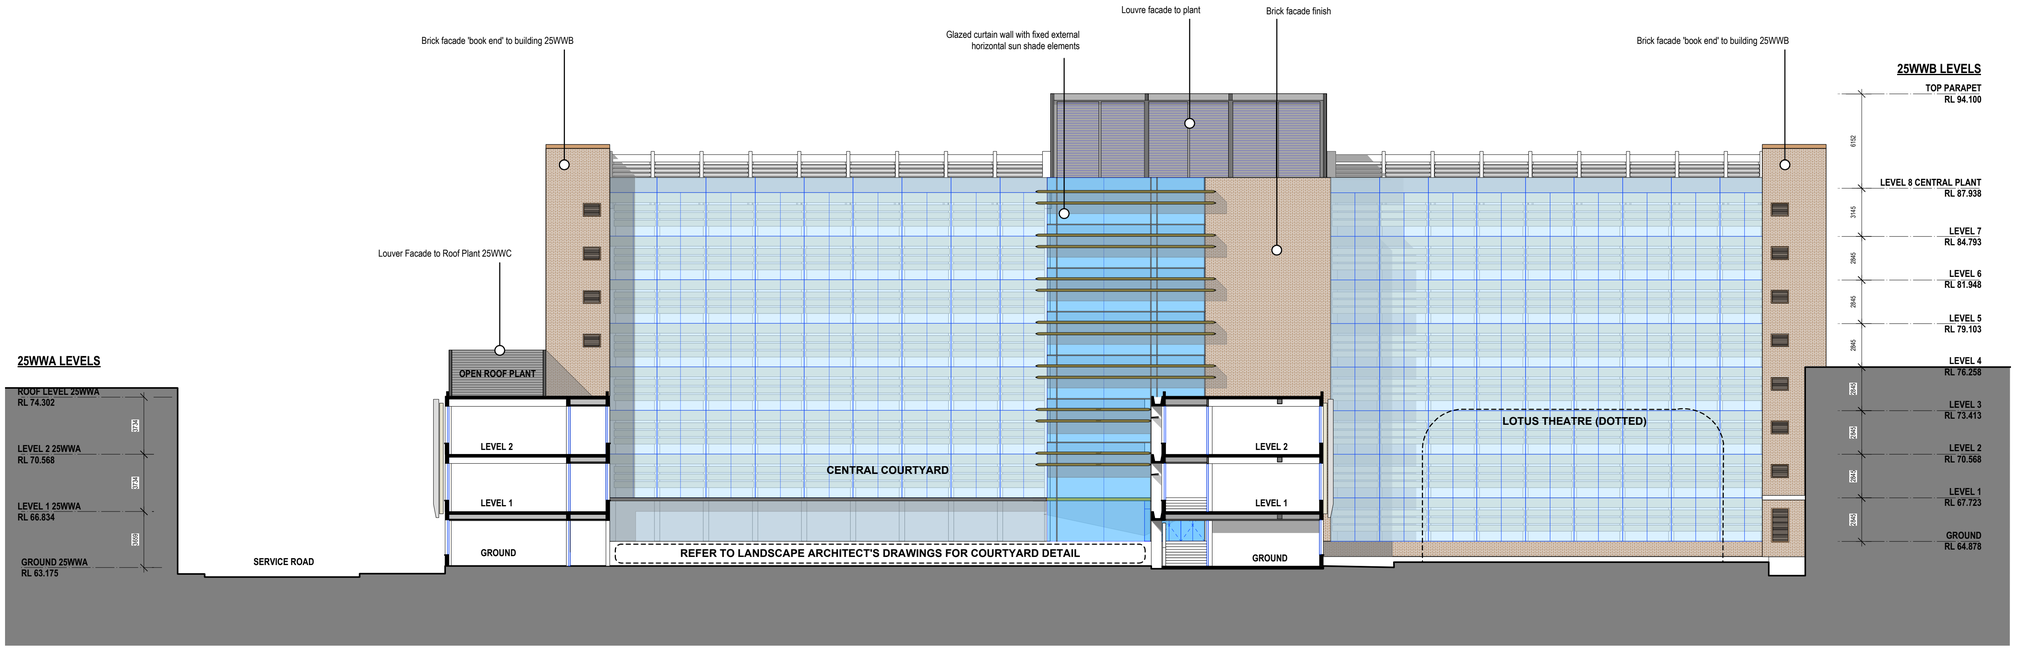

1 SECTION EE
THROUGH COURTYARD LOOKING SOUTH

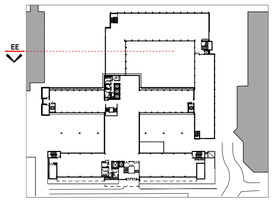

BNM&H ARCHITECTS + architectus™

BNM&H Architects and Architectus Group Pty Ltd is the owner of the copyright subsisting in these drawings, plans, designs and specifications. They must not be used, reproduced or copied, in whole or in part, nor may the information, ideas and concepts therein contained (which are confidential to Architectus Group Pty Ltd) be disclosed to any person without the prior written consent of that company.

Do not scale drawings. Verify all dimensions on site

issue	amendment	date
A	SSDA ISSUE	09/08/2017

0 2 4 6 8 10m
Scale 1:200 at A1 sheet

client

MACQUARIE University

project manager

capital insight
LEVEL 6, 77 BERRY STREET
NORTH SYDNEY NSW 2060
T (61 2) 9955 2300
F (61 2) 9955 5574
enquiries@capitalinsight.com.au
www.capitalinsight.com.au

structural engineer

tlb
LEVEL 6, 1 JAMES PLACE
NORTH SYDNEY NSW 2062
T (61 2) 9409 3300
F (61 2) 9929 6667
info@tlbengineers.com
www.tlbengineers.com
ABN 94 074 717 892

services engineer

WOOD & GRIEVE ENGINEERS
LEVEL 6, BUILDING B,
207 PACIFIC HIGHWAY
ST LEONARDS NSW 2065
T (61 2) 8484 7000
sydney@wge.com.au
www.wge.com.au

landscape architect

GROUPGSA
LEVEL 7, 80 WILLIAM STREET
EAST SYDNEY NSW 2011
T (61 2) 9361 4144
F (61 2) 9332 3458
sydney@groupgsa.com
www.groupgsa.com

BUDDEN NANGLE MICHAEL HUDSON ARCHITECTS + architectus™

Budden Nangle Michael & Hudson Architects
17/130 Pacific Highway
Greenwich NSW 2065
T (61 2) 9906 5599
F (61 2) 9906 8220

Architectus Sydney
Level 18 MLC Centre
19 Martin Place
Sydney NSW 2000
T (61 2) 8252 8400
F (61 2) 8252 8600
sydney@architectus.com.au
ABN 90 131 245 684

project

Macquarie University
Arts Precinct Project

drawing

SECTION E-E

scale 1:200 @ A1 SHEET
drawn MB / TW
checked Ad'B
project no. APP
drawing no. **SSDA-16**
issue **A**

09/08/2017 16.00

5 SK01 **Existing_Summer Solstice_9am**

SCALE: 1 : 1000

3 SK01 **Existing_Summer Solstice_12pm**

SCALE: 1 : 1000

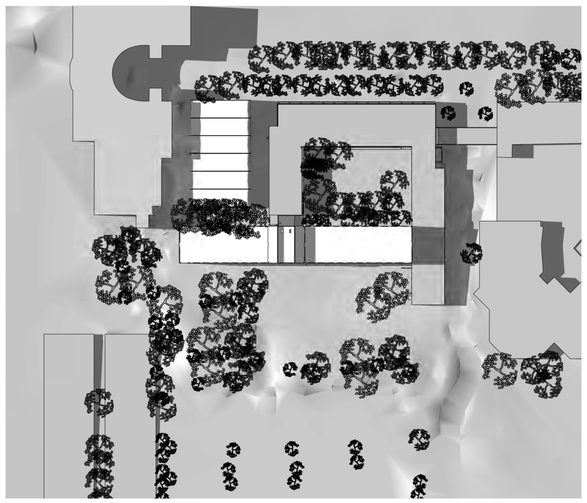

1 SK01 **Existing_Summer Solstice_3pm**

SCALE: 1 : 1000

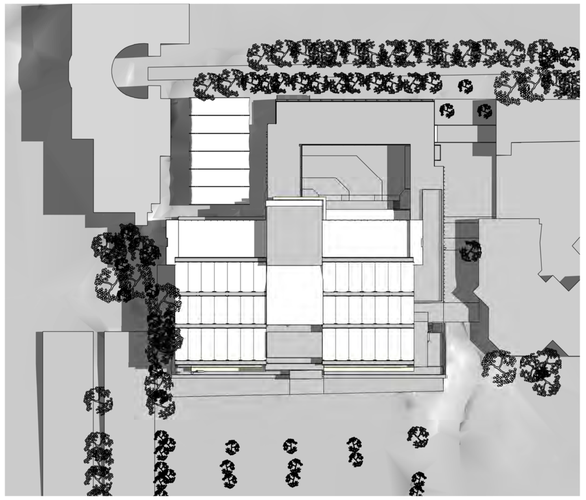

6 SK01 **Proposed_Summer Solstice_9am**

SCALE: 1 : 1000

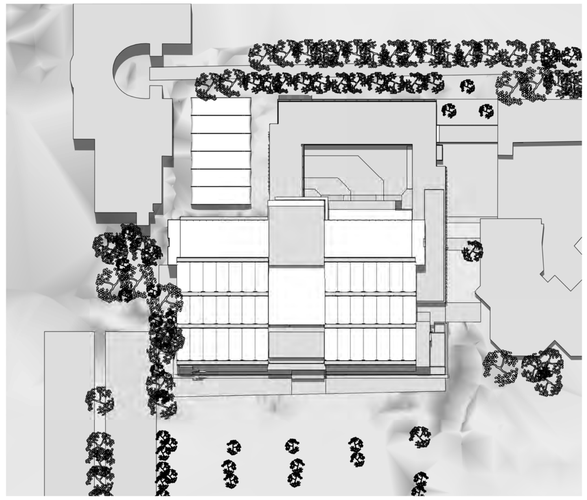

4 SK01 **Proposed_Summer Solstice_12pm**

SCALE: 1 : 1000

2 SK01 **Proposed_Summer Solstice_3pm**

SCALE: 1 : 1000

BNM&H ARCHITECTS + architectus™

BNM&H Architects and Architectus Group Pty Ltd is the owner of the copyright subsisting in these drawings, plans, designs and specifications. They must not be used, reproduced or copied, in whole or in part, nor may the information, ideas and concepts therein contained (which are confidential to Architectus Group Pty Ltd) be disclosed to any person without the prior written consent of that company.

Do not scale drawings. Verify all dimensions on site

ISO 9001 Quality Management

issue	amendment	date
A	SSDA ISSUE	09/08/2017

client

MACQUARIE University

project manager

capital insight

LEVEL 6, 77 BERRY STREET
NORTH SYDNEY NSW 2060
T (61 2) 9955 2300
F (61 2) 9955 5574
enquiries@capitalinsight.com.au
www.capitalinsight.com.au

structural engineer

tlb

LEVEL 6, 1 JAMES PLACE
NORTH SYDNEY NSW 2062
T (61 2) 9409 3300
F (61 2) 9929 6667
info@tlbengineers.com
www.tlbengineers.com
ABN 94 074 717 892

services engineer

WOOD & GRIEVE ENGINEERS

LEVEL 6, BUILDING B,
207 PACIFIC HIGHWAY
ST LEONARDS NSW 2065
T (61 2) 8484 7000
sydney@wge.com.au
www.wge.com.au

landscape architect

GROUPGSA

LEVEL 7, 80 WILLIAM STREET
EAST SYDNEY NSW 2011
T (61 2) 9361 4144
F (61 2) 9332 3458
sydney@groupgsa.com
www.groupgsa.com

BUDDEN NANGLE MICHAEL HUDSON ARCHITECTS + architectus™

Budden Nangle Michael & Hudson Architects
17/130 Pacific Highway
Greenwich NSW 2065
T (61 2) 9906 5599
F (61 2) 9906 8220

Architectus Sydney
Level 18 MLC Centre
19 Martin Place
Sydney NSW 2000
T (61 2) 8252 8400
F (61 2) 8252 8600
sydney@architectus.com.au
ABN 90 131 245 684

project

Macquarie University
Arts Precinct Project

drawing

SHADOW DIAGRAM - SUMMER SOLSTICE

scale	NTS
drawn	AdB / tw / MB
checked	AdB
project n.	APP
drawing no.	**SSDA-17**
issue	**A**

09/08/2017 16:00

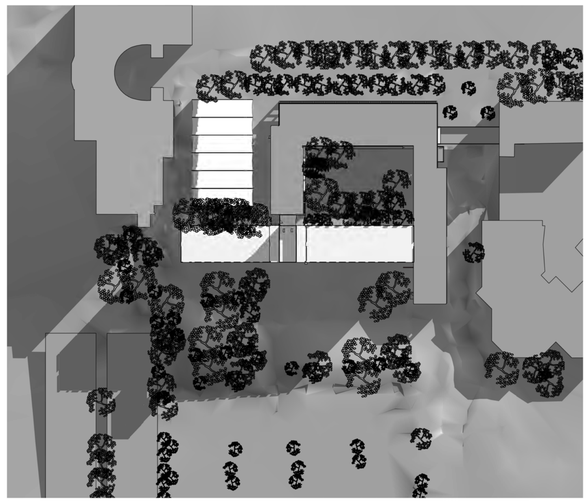

1 SK01 Existing_Winter Solstice_9am

SCALE: 1 : 1000

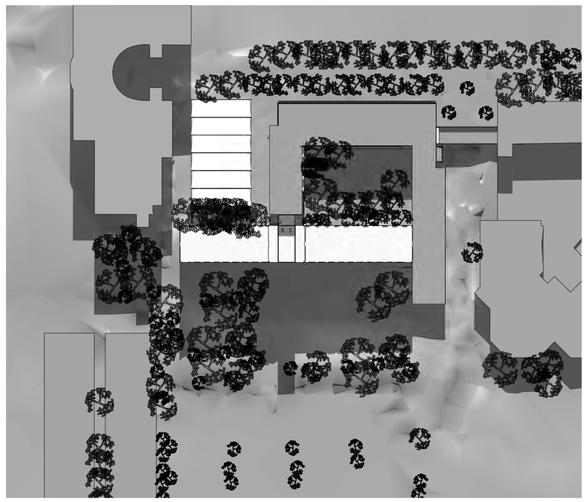

3 SK01 Existing_Winter Solstice_12pm

SCALE: 1 : 1000

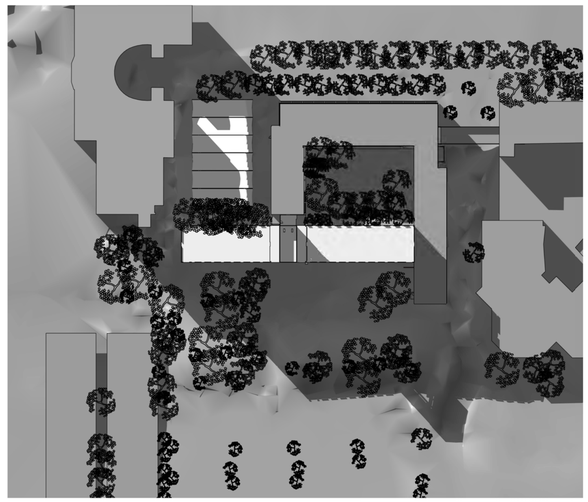

5 SK01 Existing_Winter Solstice_3pm

SCALE: 1 : 1000

2 SK01 Proposed_Winter Solstice_9am

SCALE: 1 : 1000

4 SK01 Proposed_Winter Solstice_12pm

SCALE: 1 : 1000

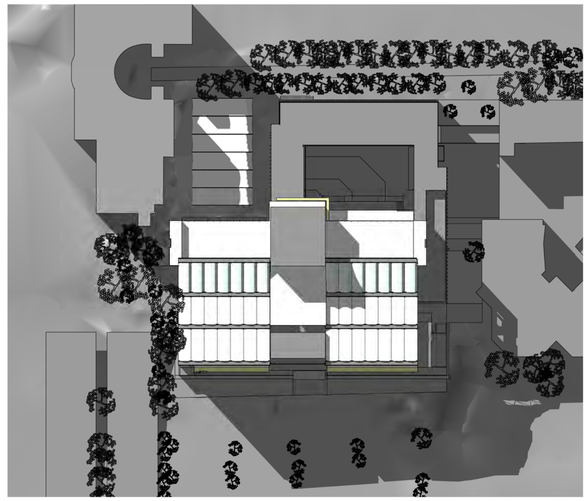

6 SK01 Proposed_Winter Solstice_3pm

SCALE: 1 : 1000

BNM&H ARCHITECTS + architectus™

BNM&H Architects and Architectus Group Pty Ltd is the owner of the copyright subsisting in these drawings, plans, designs and specifications. They must not be used, reproduced or copied, in whole or in part, nor may the information, ideas and concepts therein contained (which are confidential to Architectus Group Pty Ltd) be disclosed to any person without the prior written consent of that company.

Do not scale drawings. Verify all dimensions on site

issue	amendment	date
A	SSDA ISSUE	09/08/2017

client

MACQUARIE University

project manager

capital insight

LEVEL 6, 77 BERRY STREET
NORTH SYDNEY NSW 2060
T (61 2) 9955 2300
F (61 2) 9955 5574
enquiries@capitalinsight.com.au
www.capitalinsight.com.au

structural engineer

tlb

LEVEL 6, 1 JAMES PLACE
NORTH SYDNEY NSW 2062
T (61 2) 9409 3300
F (61 2) 9929 6667
info@tlbengineers.com
www.tlbengineers.com
ABN 94 074 717 892

services engineer

WOOD & GRIEVE ENGINEERS

LEVEL 6, BUILDING B,
207 PACIFIC HIGHWAY
ST LEONARDS NSW 2065
T (61 2) 8484 7000
sydney@wge.com.au
www.wge.com.au

landscape architect

GROUPGSA

LEVEL 7, 80 WILLIAM STREET
EAST SYDNEY NSW 2011
T (61 2) 9361 4144
F (61 2) 9332 3458
sydney@groupgsa.com
www.groupgsa.com

BUDDEN NANGLE MICHAEL HUDSON ARCHITECTS + architectus™

Budden Nangle Michael & Hudson Architects
17/130 Pacific Highway
Greenwich NSW 2065
T (61 2) 9906 5599
F (61 2) 9906 8220

Architectus Sydney
Level 18 MLC Centre
19 Martin Place
Sydney NSW 2000
T (61 2) 8252 8400
F (61 2) 8252 8600
sydney@architectus.com.au
ABN 90 131 245 684

project

Macquarie University
Arts Precinct Project

drawing

SHADOW DIAGRAM - WINTER SOLSTICE

scale	NTS
drawn	AdB / tw / MB
checked	AdB
project n.	APP
drawing no.	**SSDA-18**
issue	**A**

09/08/2017 16:00

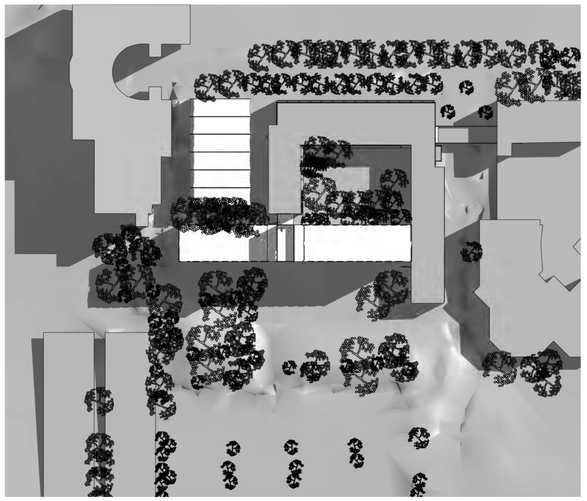

1 SK01 Existing_Spring/Fall Equinox_9am

SCALE: 1 : 1000

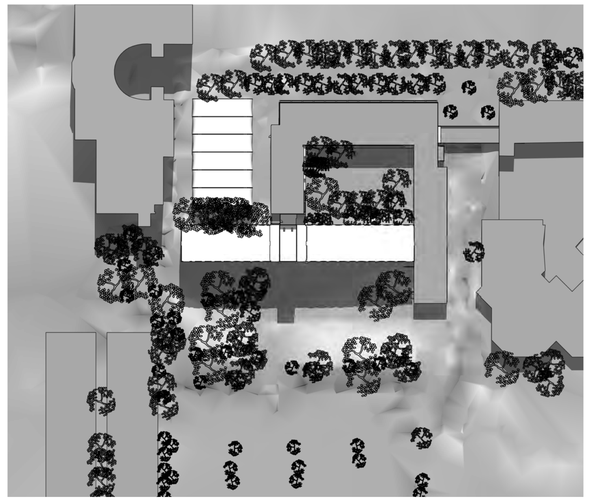

3 SK01 Existing_Spring/Fall Equinox_12pm

SCALE: 1 : 1000

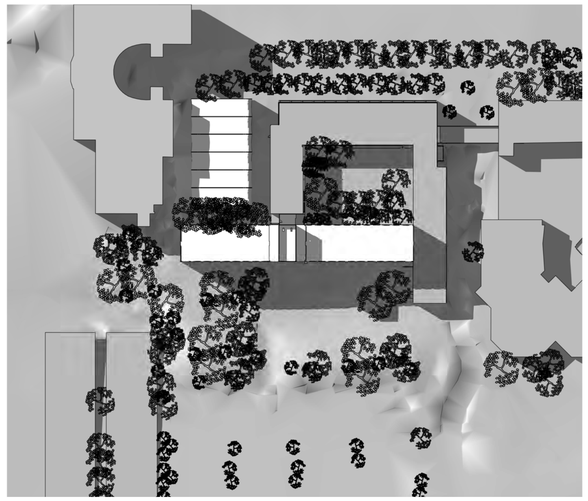

5 SK01 Existing_Spring/Fall Equinox_3pm

SCALE: 1 : 1000

2 SK01 Proposed_Spring/Fall Equinox_9am

SCALE: 1 : 1000

4 SK01 Proposed_Spring/Fall Equinox_12pm

SCALE: 1 : 1000

6 SK01 Proposed_Spring/Fall Equinox_3pm

SCALE: 1 : 1000

BNM&H ARCHITECTS + architectus™

BNM&H Architects and Architectus Group Pty Ltd is the owner of the copyright subsisting in these drawings, plans, designs and specifications. They must not be used, reproduced or copied, in whole or in part, nor may the information, ideas and concepts therein contained (which are confidential to Architectus Group Pty Ltd) be disclosed to any person without the prior written consent of that company.

Do not scale drawings. Verify all dimensions on site

issue	amendment	date
A	SSDA ISSUE	09/08/2017

client

MACQUARIE University

project manager

capital insight

LEVEL 6, 77 BERRY STREET
NORTH SYDNEY NSW 2060
T (61 2) 9955 2300
F (61 2) 9955 5574
enquiries@capitalinsight.com.au
www.capitalinsight.com.au

structural engineer

tlb

LEVEL 6, 1 JAMES PLACE
NORTH SYDNEY NSW 2062
T (61 2) 9409 3300
F (61 2) 9929 6667
info@tlbengineers.com
www.tlbengineers.com
ABN 94 074 717 892

services engineer

WOOD & GRIEVE ENGINEERS

LEVEL 6, BUILDING B,
207 PACIFIC HIGHWAY
ST LEONARDS NSW 2065
T (61 2) 8484 7000
sydney@wge.com.au
www.wge.com.au

landscape architect

GROUPGSA

LEVEL 7, 80 WILLIAM STREET
EAST SYDNEY NSW 2011
T (61 2) 9361 4144
F (61 2) 9332 3458
sydney@groupgsa.com
www.groupgsa.com

BUDDEN NANGLE MICHAEL HUDSON ARCHITECTS + architectus™

Budden Nangle Michael & Hudson Architects
17/130 Pacific Highway
Greenwich NSW 2065
T (61 2) 9906 5599
F (61 2) 9906 8220

Architectus Sydney
Level 18 MLC Centre
19 Martin Place
Sydney NSW 2000
T (61 2) 8252 8400
F (61 2) 8252 8600
sydney@architectus.com.au
ABN 90 131 245 684

project

Macquarie University
Arts Precinct Project

drawing

SHADOW DIAGRAM - EQUINOX

scale	NTS	drawing no.
drawn	AdB / tw / MB	**SSDA-19**
checked	AdB	issue
project n.	APP	**A**

09/08/2017 16:00

AERIAL RENDER VIEW LOOKING TOWARDS BUILDING 25WWC

PHOTOMONTAGE VIEW FROM THE SOUTHERN CAR PARK

BNM&H ARCHITECTS + architectus™

BNM&H Architects and Architectus Group Pty Ltd is the owner of the copyright subsisting in these drawings, plans, designs and specifications. They must not be used, reproduced or copied, in whole or in part, nor may the information, ideas and concepts therein contained (which are confidential to Architectus Group Pty Ltd) be disclosed to any person without the prior written consent of that company.

Do not scale drawings. Verify all dimensions on site

ISO 9001 Quality Management

issue	amendment	date
A	SSDA ISSUE	09/08/2017

client

MACQUARIE University

project manager

capital insight

LEVEL 6, 77 BERRY STREET
NORTH SYDNEY NSW 2060
T (61 2) 9955 2300
F (61 2) 9955 5574
enquiries@capitalinsight.com.au
www.capitalinsight.com.au

structural engineer

tlb

LEVEL 6, 1 JAMES PLACE
NORTH SYDNEY NSW 2062
T (61 2) 9409 3300
F (61 2) 9929 6667
info@tlbengineers.com
www.tlbengineers.com
ABN 94 074 717 892

services engineer

WOOD & GRIEVE ENGINEERS

LEVEL 6, BUILDING B,
207 PACIFIC HIGHWAY
ST LEONARDS NSW 2065
T (61 2) 8484 7000
sydney@wge.com.au
www.wge.com.au

landscape architect

GROUPGSA

LEVEL 7, 80 WILLIAM STREET
EAST SYDNEY NSW 2011
T (61 2) 9361 4144
F (61 2) 9332 3458
sydney@groupgsa.com
www.groupgsa.com

BUDDEN NANGLE MICHAEL HUDSON ARCHITECTS + architectus™

Budden Nangle Michael & Hudson Architects
17/130 Pacific Highway
Greenwich NSW 2065
T (61 2) 9906 5599
F (61 2) 9906 8220

Architectus Sydney
Level 18 MLC Centre
19 Martin Place
Sydney NSW 2000
T (61 2) 8252 8400
F (61 2) 8252 8600
sydney@architectus.com.au
ABN 90 131 245 684

project

Macquarie University
Arts Precinct Project

drawing

VIEW ANALYSIS/PHOTOMONTAGE

scale	NTS	drawing no.
drawn	AdB / tw / MB	**SSDA-20**
checked	AdB	issue
project n.	APP	**A**

09/08/2017 16:00

AERIAL RENDER VIEW FROM NORTH EAST

BNM&H ARCHITECTS + architectus™

BNM&H Architects and Architectus Group Pty Ltd is the owner of the copyright subsisting in these drawings, plans, designs and specifications. They must not be used, reproduced or copied, in whole or in part, nor may the information, ideas and concepts therein contained (which are confidential to Architectus Group Pty Ltd) be disclosed to any person without the prior written consent of that company.

Do not scale drawings. Verify all dimensions on site

ISO 9001 Quality Management

issue	amendment	date
A	SSDA ISSUE	09/08/2017

client

MACQUARIE University

project manager

capital insight

LEVEL 6, 77 BERRY STREET
NORTH SYDNEY NSW 2060
T (61 2) 9955 2300
F (61 2) 9955 5574
enquiries@capitalinsight.com.au
www.capitalinsight.com.au

structural engineer

tlb

LEVEL 6, 1 JAMES PLACE
NORTH SYDNEY NSW 2062
T (61 2) 9409 3300
F (61 2) 9929 6667
info@tlbengineers.com
www.tlbengineers.com
ABN 94 074 717 892

services engineer

WOOD & GRIEVE ENGINEERS

LEVEL 6, BUILDING B,
207 PACIFIC HIGHWAY
ST LEONARDS NSW 2065
T (61 2) 8484 7000
sydney@wge.com.au
www.wge.com.au

landscape architect

GROUPGSA

LEVEL 7, 80 WILLIAM STREET
EAST SYDNEY NSW 2011
T (61 2) 9361 4144
F (61 2) 9332 3458
sydney@groupgsa.com
www.groupgsa.com

BUDDEN NANGLE MICHAEL HUDSON ARCHITECTS + architectus™

Budden Nangle Michael & Hudson Architects
17/130 Pacific Highway
Greenwich NSW 2065
T (61 2) 9906 5599
F (61 2) 9906 8220

Architectus Sydney
Level 18 MLC Centre
19 Martin Place
Sydney NSW 2000
T (61 2) 8252 8400
F (61 2) 8252 8600
sydney@architectus.com.au
ABN 90 131 245 684

project

Macquarie University
Arts Precinct Project

drawing

VIEW ANALYSIS/PHOTOMONTAGE

scale	NTS
drawn	AdB / tw / MB
checked	AdB
project n.	APP
drawing no.	**SSDA-21**
issue	**A**

09/08/2017 16:00

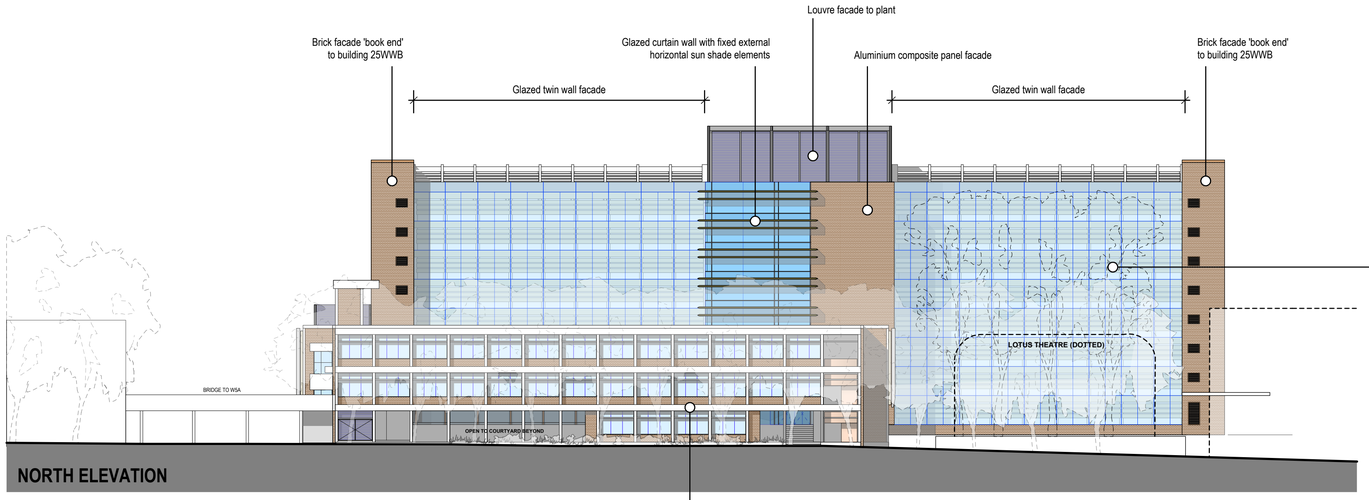

NORTH ELEVATION

Glazed twin wall facade with integral aluminium sun shade louvres

Existing site photo- 25WWA north facade

Existing brick aesthetic.
New facade brickwork to match existing

Existing exposed concrete beams and columns retained

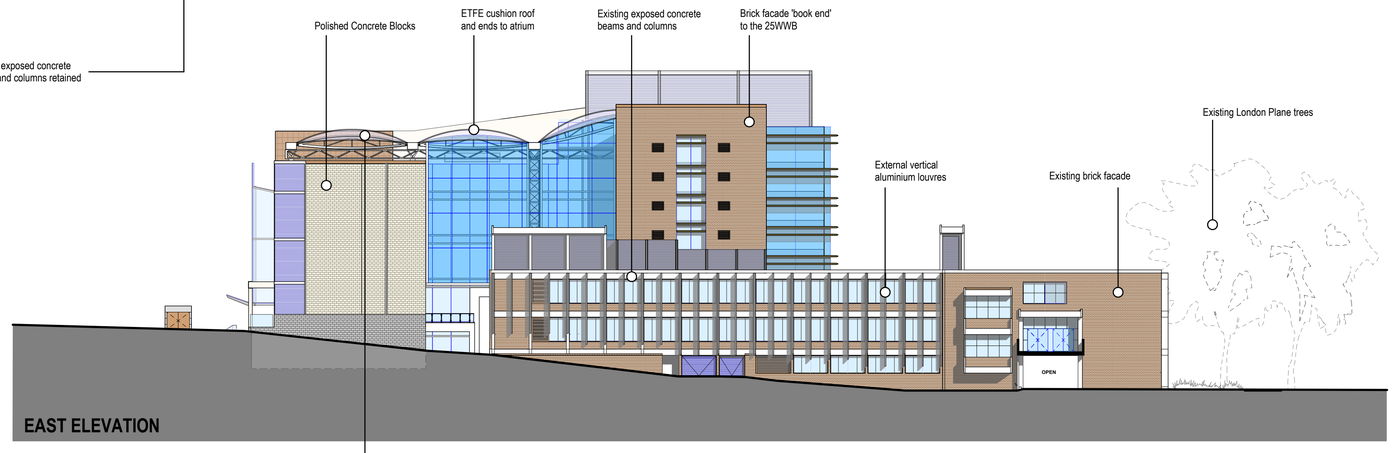

EAST ELEVATION

ETFE roof - view from above

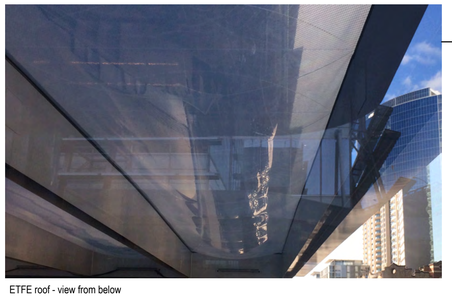

ETFE roof - view from below

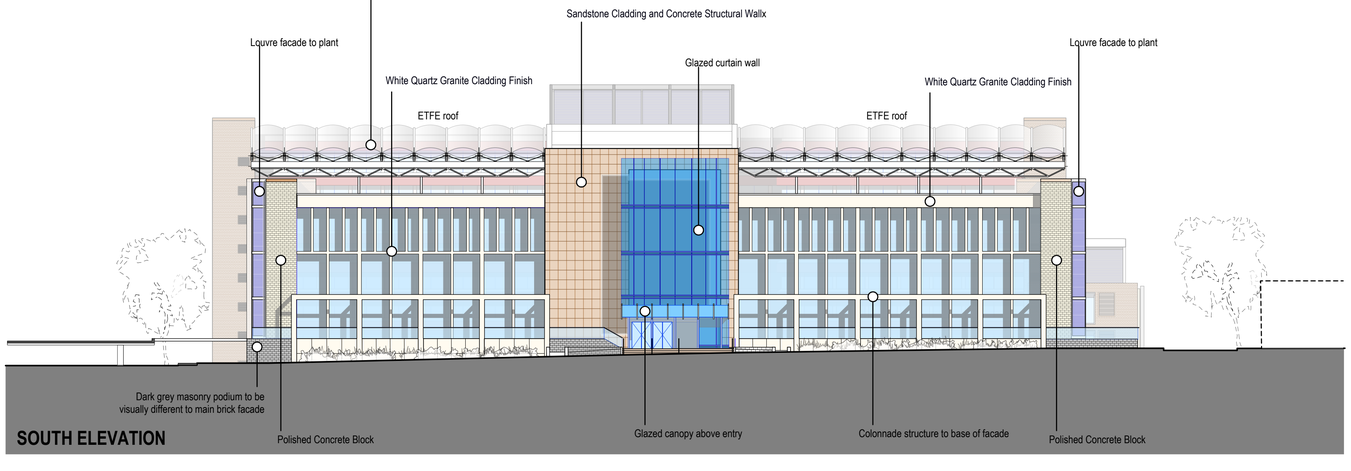

SOUTH ELEVATION

BNM&H ARCHITECTS + architectus™

BNM&H Architects and Architectus Group Pty Ltd is the owner of the copyright subsisting in these drawings, plans, designs and specifications. They must not be used, reproduced or copied, in whole or in part, nor may the information, ideas and concepts therein contained (which are confidential to Architectus Group Pty Ltd) be disclosed to any person without the prior written consent of that company.

Do not scale drawings. Verify all dimensions on site

ISO 9001 Quality Management

issue	amendment	date
A	SSDA ISSUE	09/08/2017

client

MACQUARIE University

project manager

capital insight

LEVEL 6, 77 BERRY STREET
NORTH SYDNEY NSW 2060
T (61 2) 9955 2300
F (61 2) 9955 5574
enquiries@capitalinsight.com.au
www.capitalinsight.com.au

structural engineer

tlb

LEVEL 6, 1 JAMES PLACE
NORTH SYDNEY NSW 2062
T (61 2) 9409 3300
F (61 2) 9929 6667
info@tlbengineers.com
www.tlbengineers.com
ABN 94 074 717 892

services engineer

WOOD & GRIEVE ENGINEERS

LEVEL 6, BUILDING B,
207 PACIFIC HIGHWAY
ST LEONARDS NSW 2065
T (61 2) 8484 7000
sydney@wge.com.au
www.wge.com.au

landscape architect

GROUPGSA

LEVEL 7, 80 WILLIAM STREET
EAST SYDNEY NSW 2011
T (61 2) 9361 4144
F (61 2) 9332 3458
sydney@groupgsa.com
www.groupgsa.com

BUDDEN NANGLE MICHAEL HUDSON ARCHITECTS + architectus™

Budden Nangle Michael & Hudson Architects
17/130 Pacific Highway
Greenwich NSW 2065
T (61 2) 9906 5599
F (61 2) 9906 8220

Architectus Sydney
Level 18 MLC Centre
19 Martin Place
Sydney NSW 2000
T (61 2) 8252 8400
F (61 2) 8252 8600
sydney@architectus.com.au
ABN 90 131 245 684

project

Macquarie University
Arts Precinct Project

drawing

MATERIALS & FINISHES

scale	NTS
drawn	AdB / tw / MB
checked	AdB
project n.	APP
drawing no.	SSDA-22
issue	A

09/08/2017 16:00