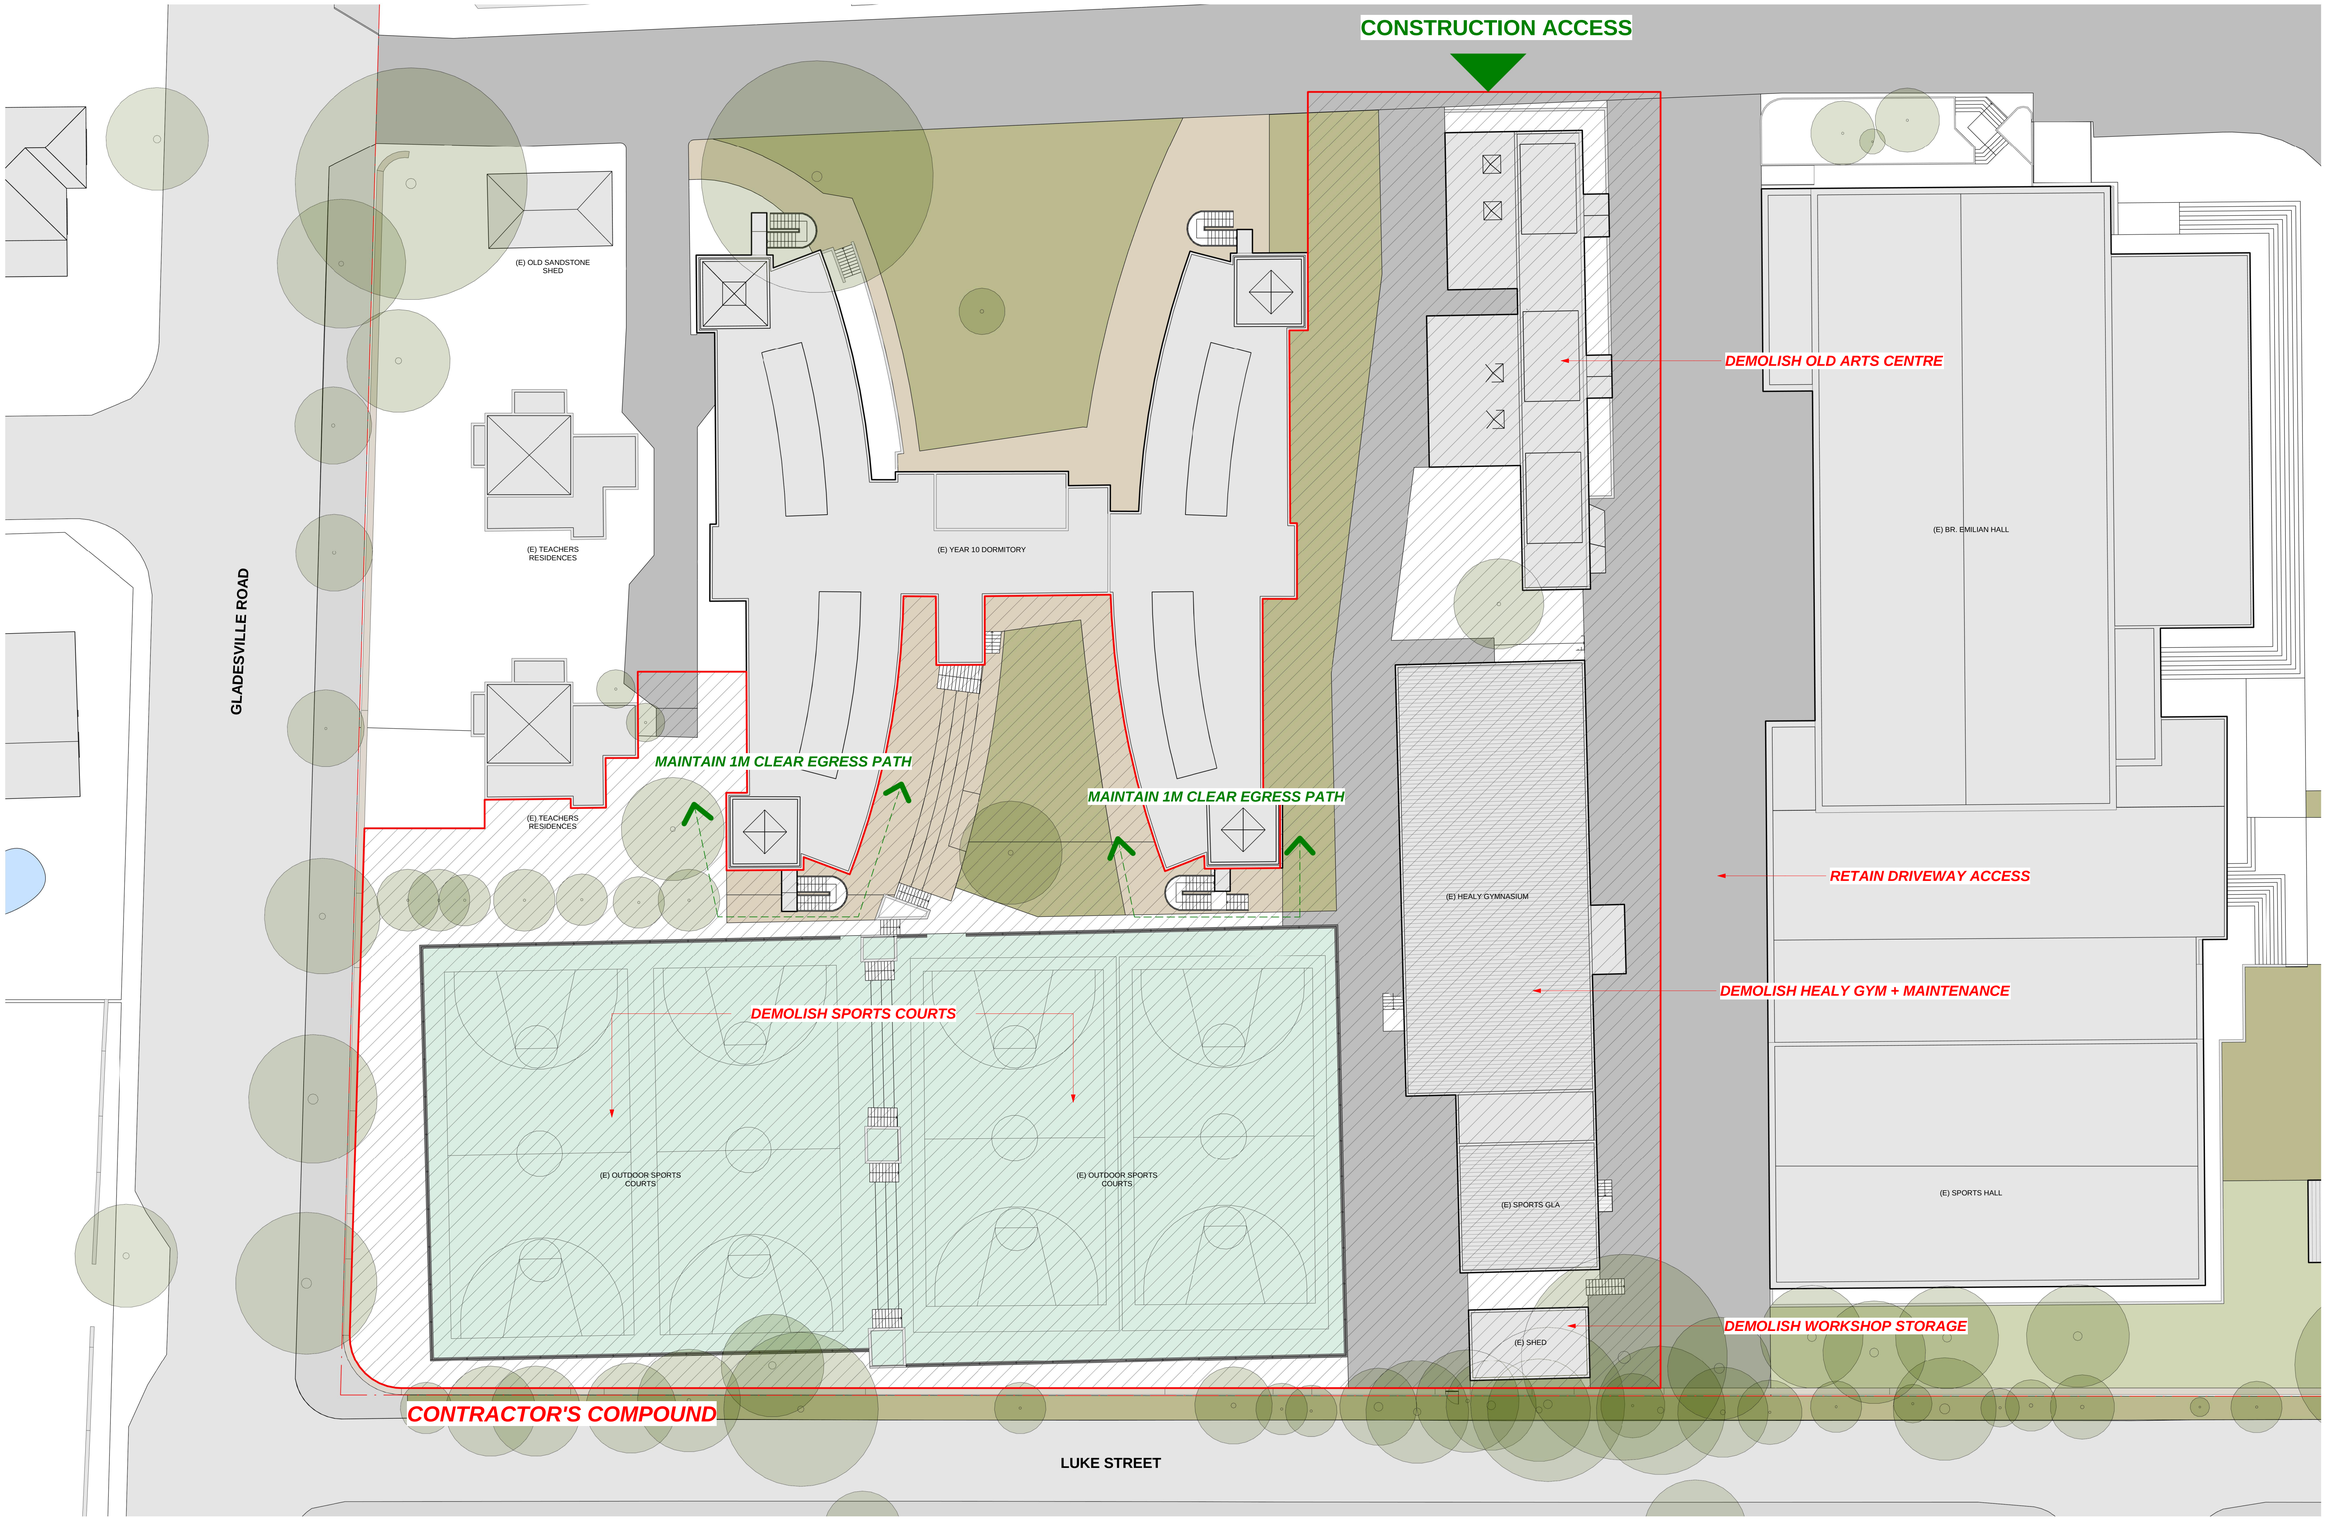

CLIENT
ST JOSEPH'S COLLEGE, HUNTERS HILL
T+ 61 2 9816 0900

PROJECT MANAGER
Bloompark Consulting
T+ 61 2 9957 1473

QUANTITY SURVEYOR
Altus Group
T+ 61 2 9283 7311

URBAN PLANNER
Robinson Urban Planning Pty Ltd
T+ 61 2 9130 1483

STRUCTURAL & CIVIL ENGINEER
Northrop Consulting Engineering Services (Sydney)
T+ 61 2 9241 4188

ELECTRICAL & LIFT ENGINEER
Northrop Consulting Engineering Services (Sydney)
T+ 61 2 9241 4188

MECHANICAL & ESD ENGINEER
Umow Lai (Sydney)
T+ 61 2 9431 9431

HYDRAULICS & FIRE PROTECTION
AJ Whipps Consulting Group
T+ 61 2 8923 8444

ACOUSTIC ENGINEER
Wilkinson Murray
T+ 61 2 8116 6119

TRAFFIC CONSULTANT
TRAFFIX
T+ 61 2 8324 8700

Abbreviations

(E)	EXISTING
(N)	PROPOSED
AW	ALUMINIUM WINDOWS
BK/F	FACE BRICKWORK
EWC	EXTERNAL WALL CLADDING 1
GL	GLASS LOUVRES
VB	VERTICAL BLADES

Rev	Date	Description	Checked	Auth.
A	21.08.18	Issue for SSD	IB	RD
B	23.04.19	Issue for RtS	IB	RD

Rev	Date	Description	Checked	Auth.

NOT FOR CONSTRUCTION

Proj. Dir	Proj. Arch	Drawn
RD	IB	RT
Job No.	Sheet	Scale
161002	B1	1 : 200

NSW Nominated Architects:
Robert Denton Reg. No. 5782
Alex Kibble Reg. No. 6015

Do not scale drawings. Verify all dimensions on site. Notify architect of all discrepancies

0M 4 8 12 16 20

Project
PHYSICAL EDUCATION AND SPORTS PRECINCT PROJECT
Drawing Title
SITE CONTROL PLAN

Drawing No. AR.DA. 1004
Revision B

Tanner Kibble Denton Architects Pty Ltd
PO Box 660 Darlinghurst NSW 1300 Australia
Level 1, 19 Foster Street, Surry Hills NSW 2010 Australia
T +61 2 9281 4399
F +61 2 9281 4337
www.tkda.com.au

TKDArchitects
Tanner Kibble Denton

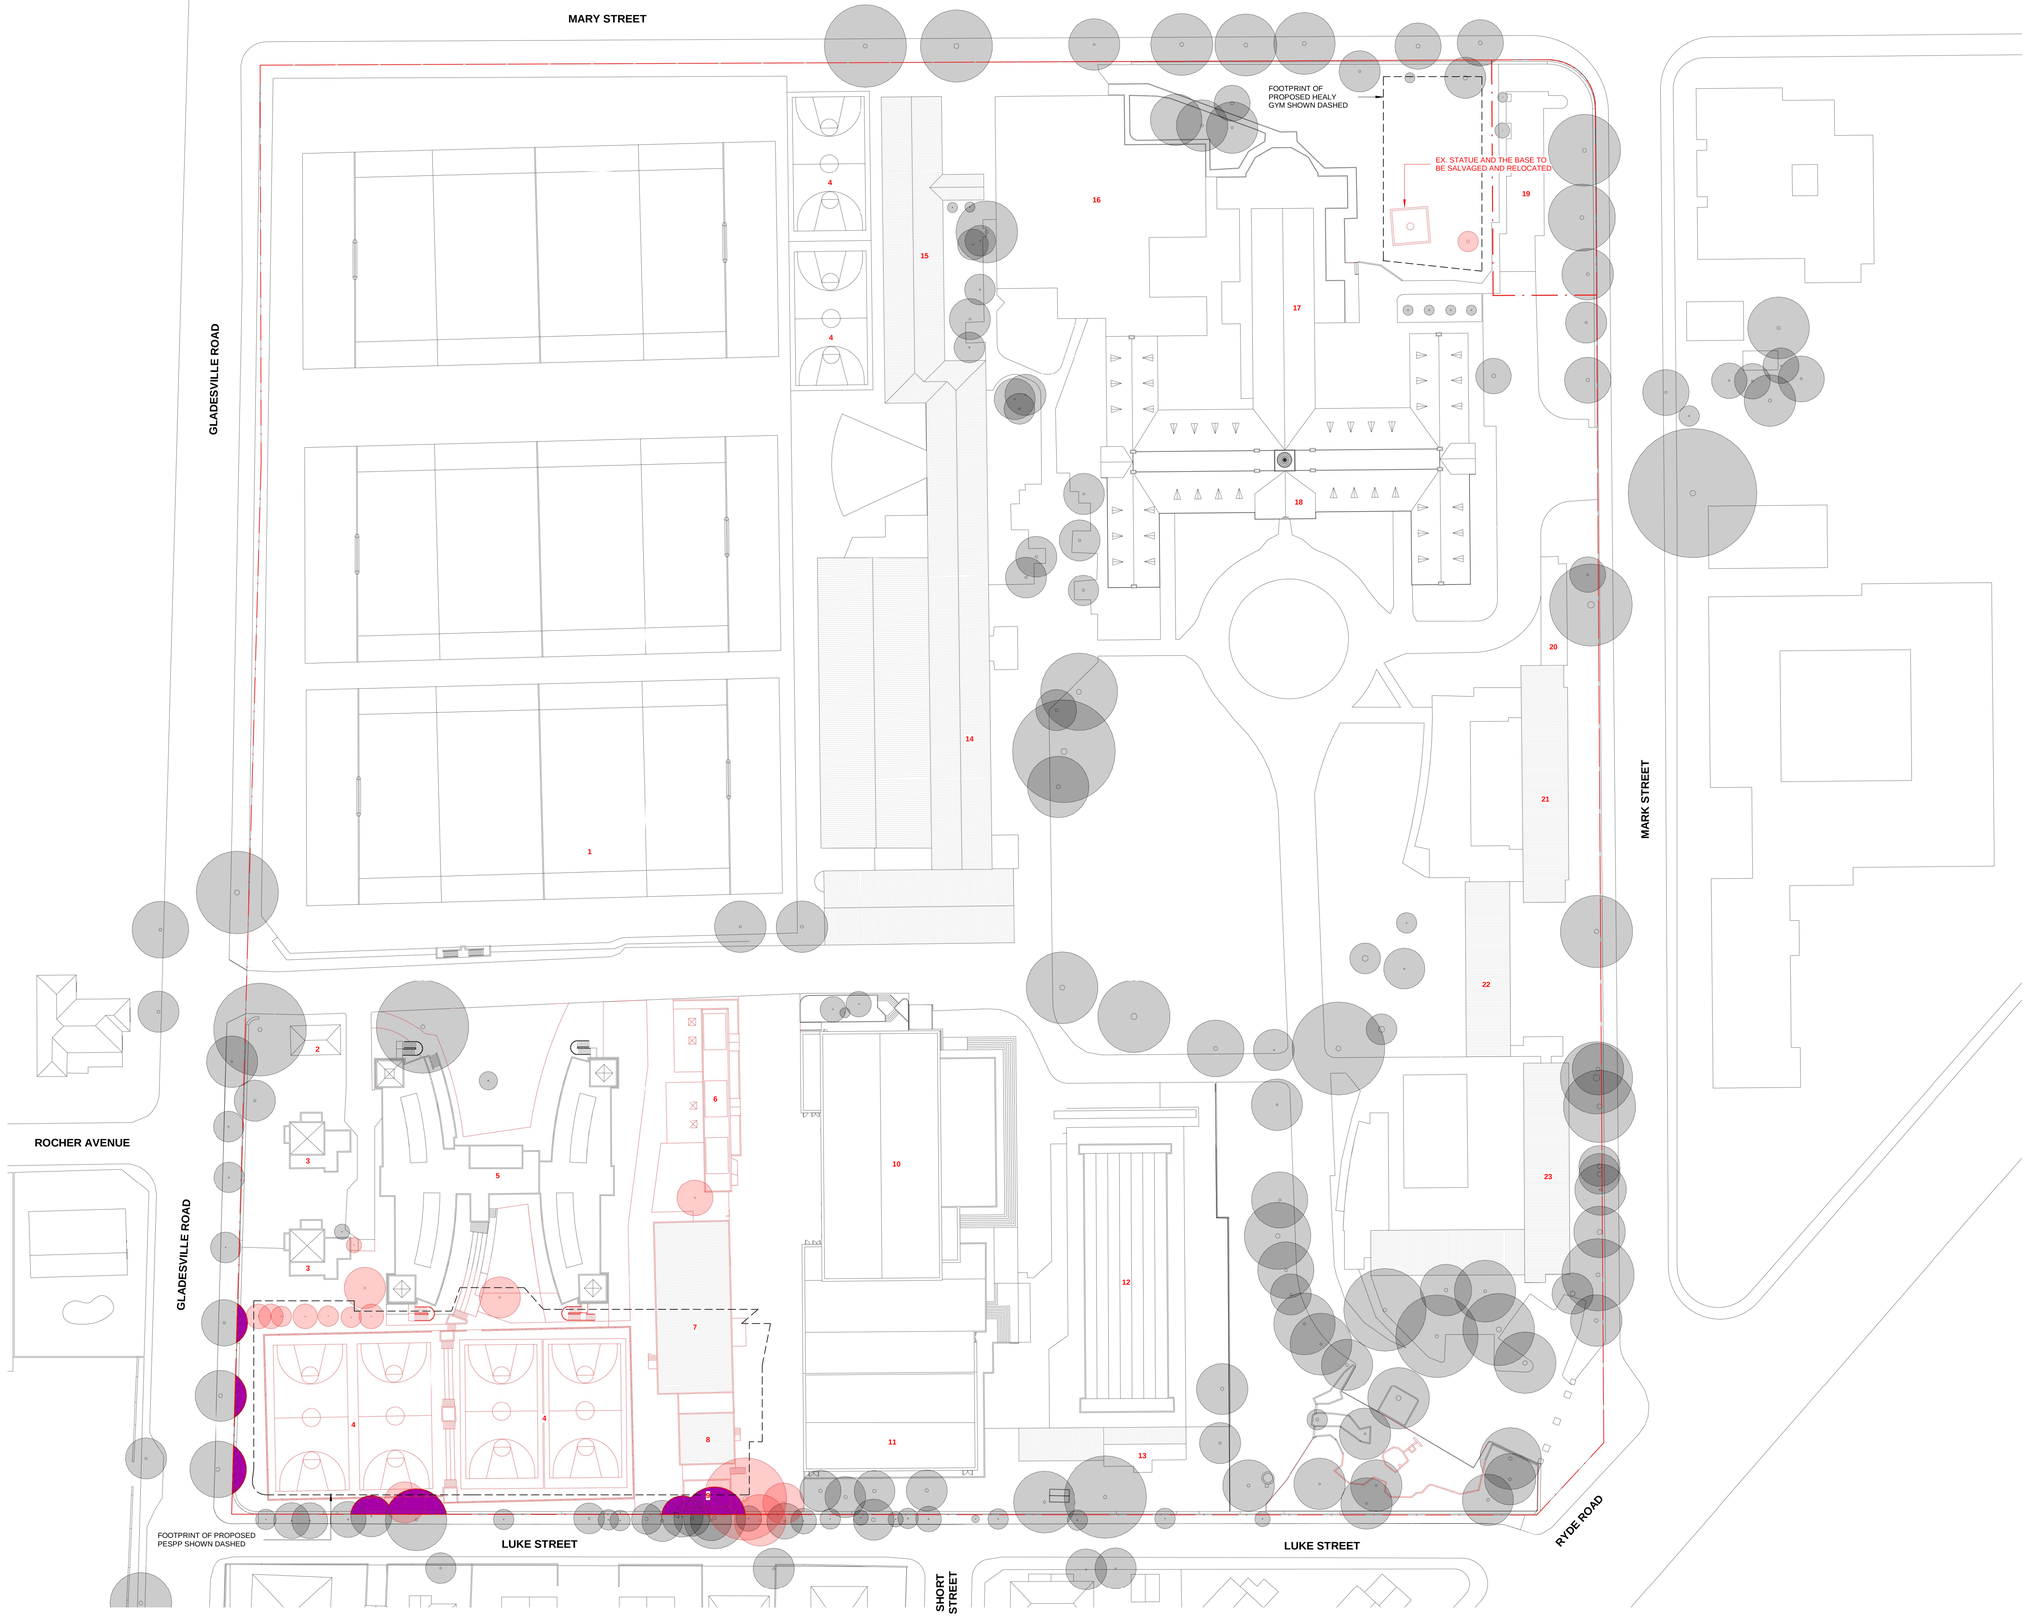

NOTES

1. GRASS SPORTS FIELDS
2. OLD SANDSTONE SHED
3. TEACHERS RESIDENCES
4. OUTDOOR SPORTS COURTS
5. YR 10 DORMITORY
6. VISUAL ARTS CENTRE
7. HEALY GYM / MAINTENANCE
8. WORKSHOP STORAGE
9. SHED
10. BR. EMILIAN HALL
11. SPORTS HALL
12. SWIMMING POOL
13. POOL FACILITIES / PLANT
14. CLASS ROOMS
15. 4 STOREY BRICK BUILDING
16. 2 STOREY LIBRARY / ADMIN BUILDING
17. STONE CHAPEL
18. MAIN BUILDING
19. BROTHERS RESIDENCE
20. OLD TOILET BLOCK
21. YR 11 RESIDENCE WING
22. YR 12 RESIDENCE WING
23. YR 12 RESIDENCE WING - EAST

SITE BOUNDARY

BUILDINGS/TREES TO BE DEMOLISHED

EXISTING STREET TREES TO BE TRIMMED BACK AS REQUIRED FOR BUILDING CONSTRUCTION UNDER ARBORISTS SUPERVISION

CLIENT
ST JOSEPH'S COLLEGE, HUNTERS HILL
T+ 61 2 9816 0900

PROJECT MANAGER
Bloompark Consulting
T+ 61 2 9957 1473

QUANTITY SURVEYOR
Altus Group
T+ 61 2 9283 7311

URBAN PLANNER
Robinson Urban Planning Pty Ltd
T+ 61 2 9130 1483

STRUCTURAL & CIVIL ENGINEER
Northrop Consulting Engineering Services (Sydney)
T+ 61 2 9241 4188

ELECTRICAL & LIFT ENGINEER
Northrop Consulting Engineering Services (Sydney)
T+ 61 2 9241 4188

MECHANICAL & ESD ENGINEER
Umow Lai (Sydney)
T+ 61 2 9431 9431

HYDRAULICS & FIRE PROTECTION
AJ Whipps Consulting Group
T+ 61 2 8923 8444

ACOUSTIC ENGINEER
Wilkinson Murray
T+ 61 2 8116 6119

TRAFFIC CONSULTANT
TRAFFIX
T+ 61 2 8324 8700

Abbreviations

(E)	EXISTING
(N)	PROPOSED
AW	ALUMINIUM WINDOWS
BK/F	FACE BRICKWORK
EWC	EXTERNAL WALL CLADDING 1
GL	GLASS LOUVRES
VB	VERTICAL BLADES

Rev	Date	Description	Checked	Auth.
A	21.08.18	Issue for SSD	IB	RD
B	06.11.18	Issue for SSD	IB	RD
C	23.04.19	Issue for RtS	IB	RD

Rev	Date	Description	Checked	Auth.

NOT FOR CONSTRUCTION

Proj. Dir	Proj. Arch	Drawn
RD	IB	RT
Job No.	Sheet	Scale
161002	B1	1 : 500

NSW Nominated Architects:
Robert Denton Reg. No. 5782
Alex Kibble Reg. No. 6015

Do not scale drawings. Verify all dimensions on site. Notify architect of all discrepancies

0M 10 20 30 40 50

Project
PHYSICAL EDUCATION AND SPORTS PRECINCT PROJECT

Drawing Title
SITE DEMOLITION PLAN

Drawing No. AR.DA. 1005
Revision C

Tanner Kibble Denton Architects Pty Ltd
PO Box 660 Darlinghurst NSW 1300 Australia
Level 1, 19 Foster Street, Surry Hills NSW 2010 Australia
T +61 2 9281 4399
F +61 2 9281 4337
www.tkda.com.au

TKDArchitects
Tanner Kibble Denton

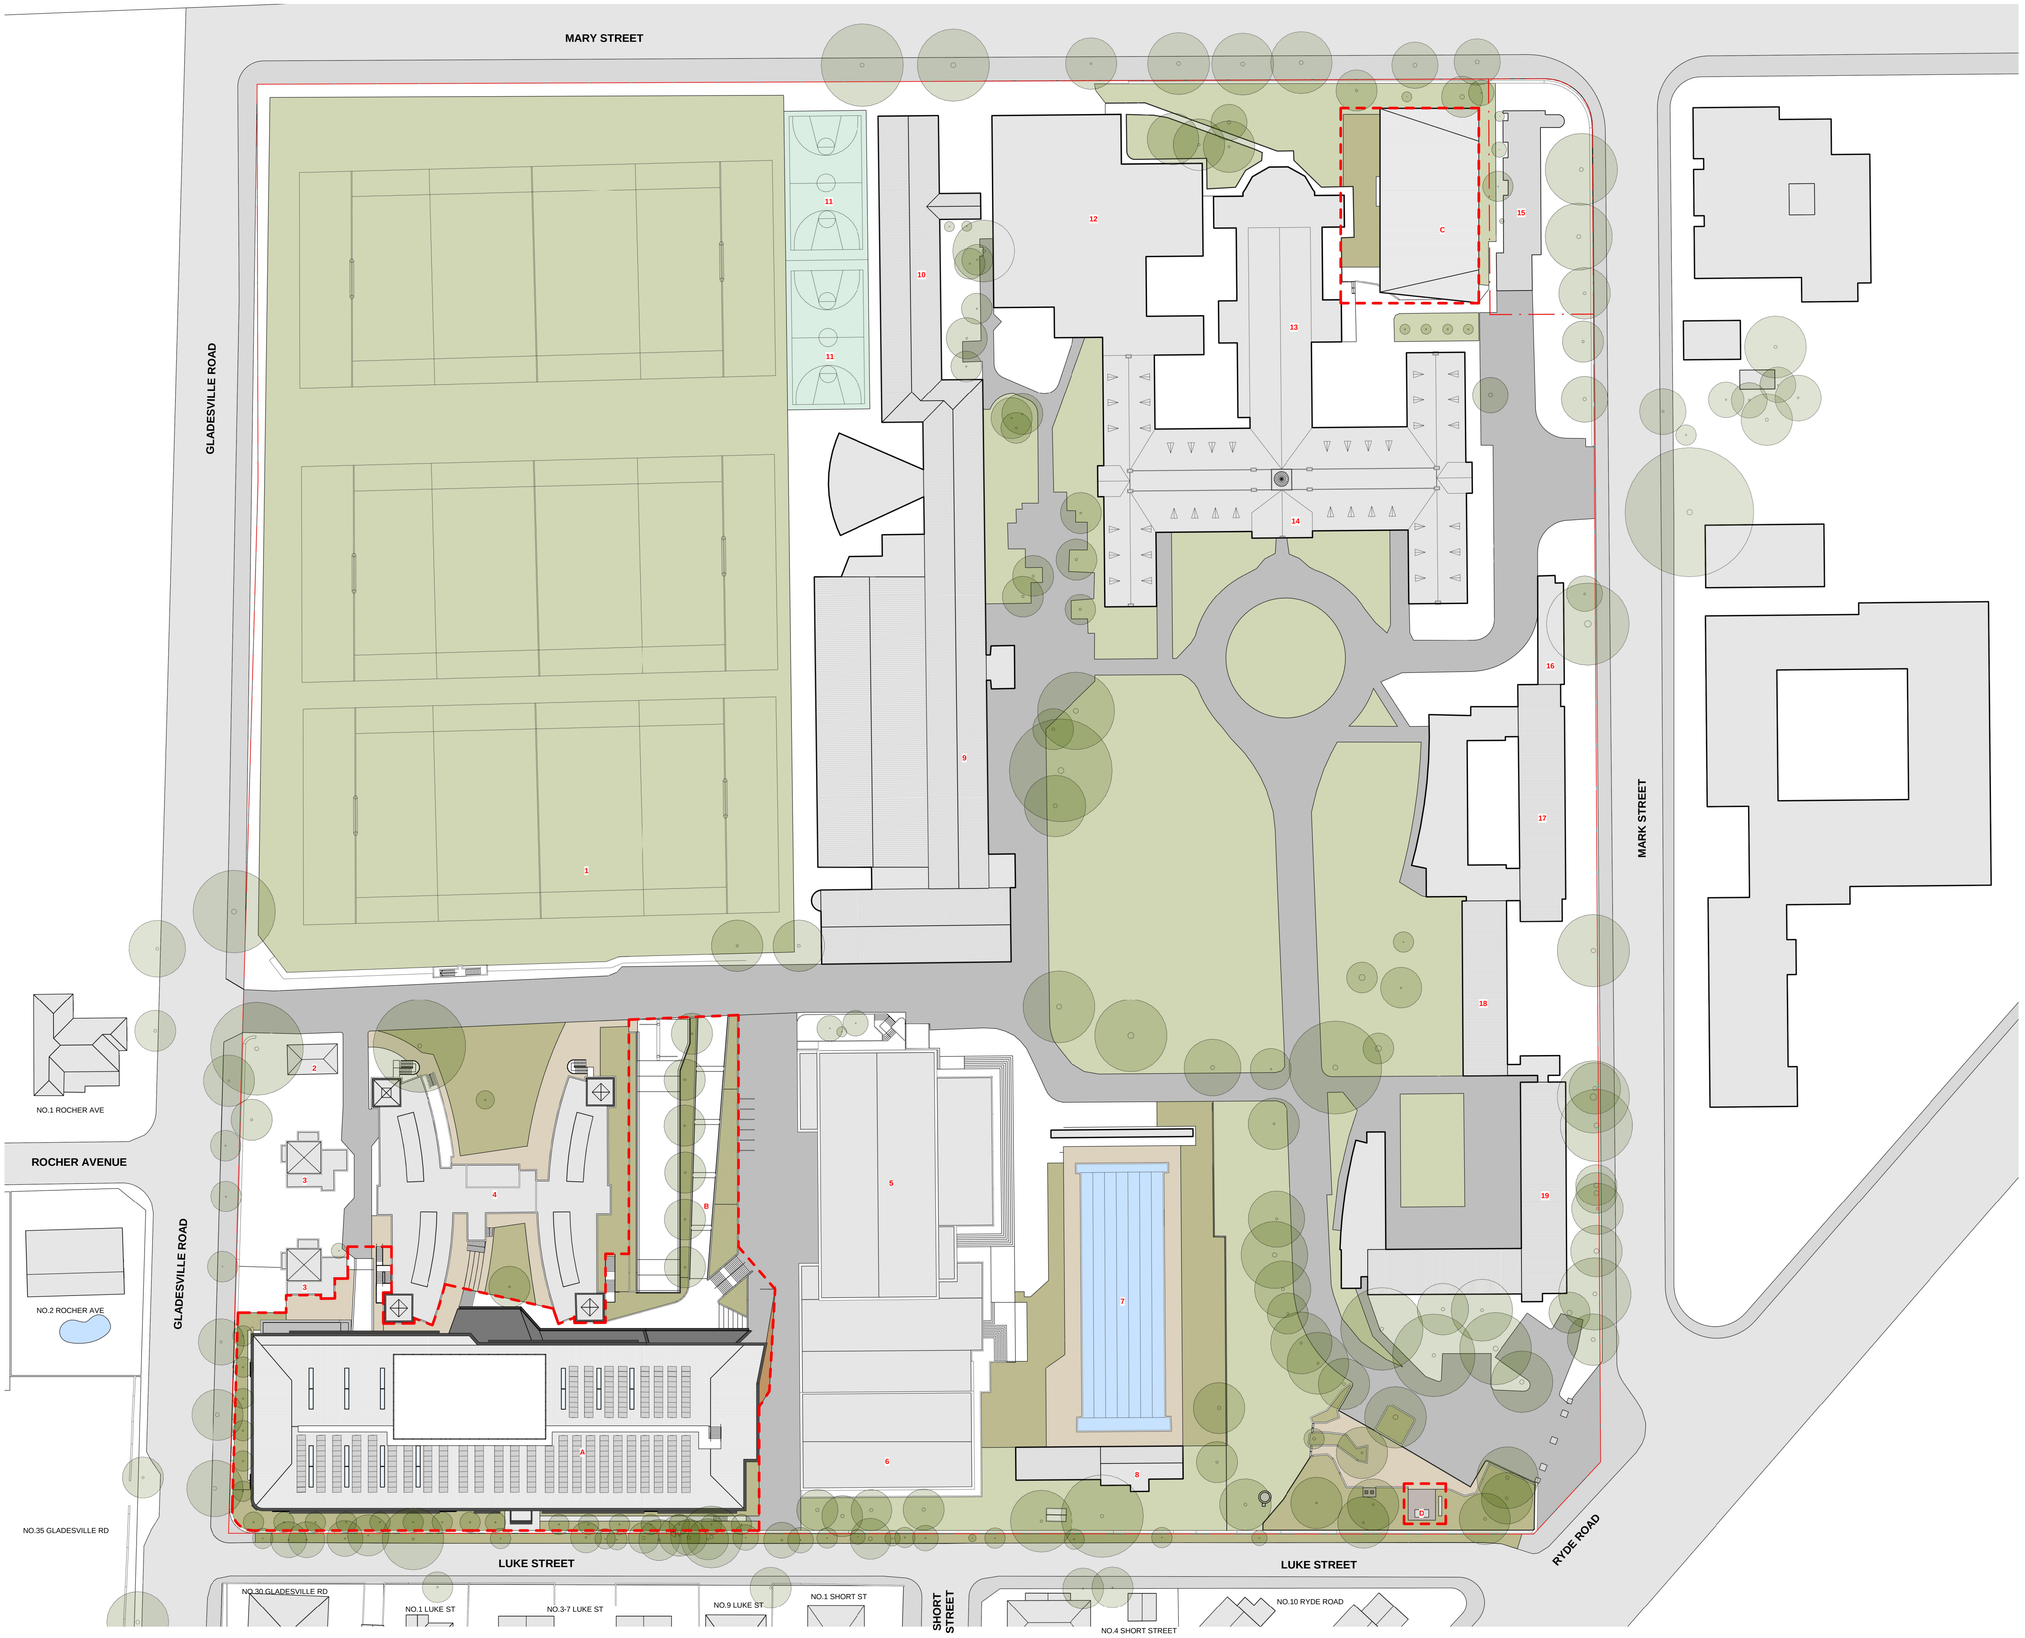

NOTES

1. GRASS SPORTS FIELDS
2. OLD SANDSTONE SHED
3. TEACHERS RESIDENCES
4. YR 10 DORMITORY
5. BR. EMILIAN HALL
6. SPORTS HALL
7. SWIMMING POOL
8. POOL FACILITIES / PLANT
9. CLASS ROOMS
10. 4 STOREY BRICK BUILDING
11. OUTDOOR SPORTS COURTS
12. 2 STOREY LIBRARY / ADMIN BUILDING
13. STONE CHAPEL
14. MAIN BUILDING
15. BROTHERS RESIDENCE
16. OLD TOILET BLOCK
17. YR 11 RESIDENCE WING
18. YR 12 RESIDENCE WING
19. YR 12 RESIDENCE WING - EAST

A. PROPOSED SPORTS HALL
B. PROPOSED DRIVEWAY ENTRY AND LANDSCAPE UPGRADE
C. PROPOSED HEALY GYM
D. PROPOSED SUBSTATION

SITE BOUNDARY

OUTLINE OF PROPOSED WORKS

CLIENT
ST JOSEPH'S COLLEGE, HUNTERS HILL

T+ 61 2 9816 0900

PROJECT MANAGER
Bloompark Consulting
T+ 61 2 9957 1473

QUANTITY SURVEYOR
Altus Group
T+ 61 2 9283 7311

URBAN PLANNER
Robinson Urban Planning Pty Ltd
T+ 61 2 9130 1483

STRUCTURAL & CIVIL ENGINEER
Northrop Consulting Engineering Services (Sydney)
T+ 61 2 9241 4188

ELECTRICAL & LIFT ENGINEER
Northrop Consulting Engineering Services (Sydney)
T+ 61 2 9241 4188

MECHANICAL & ESD ENGINEER
Umow Lai (Sydney)
T+ 61 2 9431 9431

HYDRAULICS & FIRE PROTECTION
AJ Whipps Consulting Group
T+ 61 2 8923 8444

ACOUSTIC ENGINEER
Wilkinson Murray
T+ 61 2 8116 6119

TRAFFIC CONSULTANT
TRAFFIX
T+ 61 2 8324 8700

Abbreviations

(E)	EXISTING
(N)	PROPOSED
AW	ALUMINIUM WINDOWS
BK/F	FACE BRICKWORK
EWC	EXTERNAL WALL CLADDING 1
GL	GLASS LOUVRES
VB	VERTICAL BLADES

Rev	Date	Description	Checked	Auth.
A	21.08.18	Issue for SSD	IB	RD
B	06.11.18	Issue for SSD	IB	RD
C	23.04.19	Issue for RtS	IB	RD

Rev	Date	Description	Checked	Auth.

NOT FOR CONSTRUCTION

Proj. Dir	Proj. Arch	Drawn
RD	IB	RT
Job No.	Sheet	Scale
161002	B1	1 : 500

NSW Nominated Architects:
Robert Denton Reg. No. 5782
Alex Kibble Reg. No. 6015

Do not scale drawings. Verify all dimensions on site. Notify architect of all discrepancies

0M 10 20 30 40 50

Project
PHYSICAL EDUCATION AND SPORTS PRECINCT PROJECT

Drawing Title
PROPOSED SITE PLAN

Drawing No. AR.DA. 1101

Revision C

Tanner Kibble Denton Architects Pty Ltd
PO Box 660 Darlinghurst NSW 1300 Australia
Level 1, 19 Foster Street, Surry Hills NSW 2010 Australia
T +61 2 9281 4399
F +61 2 9281 4337
www.tkda.com.au

TKDArchitects
Tanner Kibble Denton

CLIENT
ST JOSEPH'S COLLEGE, HUNTERS HILL

T+ 61 2 9816 0900

PROJECT MANAGER
Bloompark Consulting
T+ 61 2 9957 1473

QUANTITY SURVEYOR
Altus Group
T+ 61 2 9283 7311

URBAN PLANNER
Robinson Urban Planning Pty Ltd
T+ 61 2 9130 1483

STRUCTURAL & CIVIL ENGINEER
Northrop Consulting Engineering Services (Sydney)
T+ 61 2 9241 4188

ELECTRICAL & LIFT ENGINEER
Northrop Consulting Engineering Services (Sydney)
T+ 61 2 9241 4188

MECHANICAL & ESD ENGINEER
Umow Lai (Sydney)
T+ 61 2 9431 9431

HYDRAULICS & FIRE PROTECTION
AJ Whipps Consulting Group
T+ 61 2 8923 8444

ACOUSTIC ENGINEER
Wilkinson Murray
T+ 61 2 8116 6119

TRAFFIC CONSULTANT
TRAFFIX
T+ 61 2 8324 8700

Abbreviations

(E)	EXISTING
(N)	PROPOSED
AW	ALUMINIUM WINDOWS
BK/F	FACE BRICKWORK
EWC	EXTERNAL WALL CLADDING 1
GL	GLASS LOUVRES
VB	VERTICAL BLADES

Rev	Date	Description	Checked	Auth.
A	21.08.18	Issue for SSD	IB	RD
B	23.04.19	Issue for RtS	IB	RD

Rev	Date	Description	Checked	Auth.

NOT FOR CONSTRUCTION

Proj. Dir	Proj. Arch	Drawn
RD	IB	RT
Job No.	Sheet	Scale
161002	B1	1 : 200

NSW Nominated Architects:
Robert Denton Reg. No. 5782
Alex Kibble Reg. No. 6015

Do not scale drawings. Verify all dimensions on site. Notify architect of all discrepancies

0M 4 8 12 16 20

Project
PHYSICAL EDUCATION AND SPORTS PRECINCT PROJECT

Drawing Title
EXISTING LOWER GROUND PLAN

Drawing No. AR.DA. 2001
Revision B

Tanner Kibble Denton Architects Pty Ltd
PO Box 660 Darlinghurst NSW 1300 Australia
Level 1, 19 Foster Street, Surry Hills NSW 2010 Australia
T +61 2 9281 4399
F +61 2 9281 4337
www.tkda.com.au

TKDArchitects
Tanner Kibble Denton

CLIENT
ST JOSEPH'S COLLEGE, HUNTERS HILL

T+ 61 2 9816 0900

PROJECT MANAGER
Bloompark Consulting
T+ 61 2 9957 1473

QUANTITY SURVEYOR
Altus Group
T+ 61 2 9283 7311

URBAN PLANNER
Robinson Urban Planning Pty Ltd
T+ 61 2 9130 1483

STRUCTURAL & CIVIL ENGINEER
Northrop Consulting Engineering Services (Sydney)
T+ 61 2 9241 4188

ELECTRICAL & LIFT ENGINEER
Northrop Consulting Engineering Services (Sydney)
T+ 61 2 9241 4188

MECHANICAL & ESD ENGINEER
Umow Lai (Sydney)
T+ 61 2 9431 9431

HYDRAULICS & FIRE PROTECTION
AJ Whipps Consulting Group
T+ 61 2 8923 8444

ACOUSTIC ENGINEER
Wilkinson Murray
T+ 61 2 8116 6119

TRAFFIC CONSULTANT
TRAFFIX
T+ 61 2 8324 8700

Abbreviations

(E)	EXISTING
(N)	PROPOSED
AW	ALUMINIUM WINDOWS
BK/F	FACE BRICKWORK
EWC	EXTERNAL WALL CLADDING 1
GL	GLASS LOUVRES
VB	VERTICAL BLADES

Rev	Date	Description	Checked	Auth.
A	21.08.18	Issue for SSD	IB	RD
B	23.04.19	Issue for RIS	IB	RD

Rev	Date	Description	Checked	Auth.

NOT FOR CONSTRUCTION

Proj. Dir	Proj. Arch	Drawn
RD	IB	RT
Job No.	Sheet	Scale
161002	B1	1 : 200

NSW Nominated Architects:
Robert Denton Reg. No. 5782
Alex Kibble Reg. No. 6015

Do not scale drawings. Verify all dimensions on site. Notify architect of all discrepancies

0M 4 8 12 16 20

Project
PHYSICAL EDUCATION AND SPORTS PRECINCT PROJECT

Drawing Title
EXISTING GROUND PLAN

Drawing No. AR.DA. 2002

Revision B

Tanner Kibble Denton Architects Pty Ltd
PO Box 660 Darlinghurst NSW 1300 Australia
Level 1, 19 Foster Street, Surry Hills NSW 2010 Australia
T +61 2 9281 4399
F +61 2 9281 4337
www.tkda.com.au

TKDArchitects
Tanner Kibble Denton

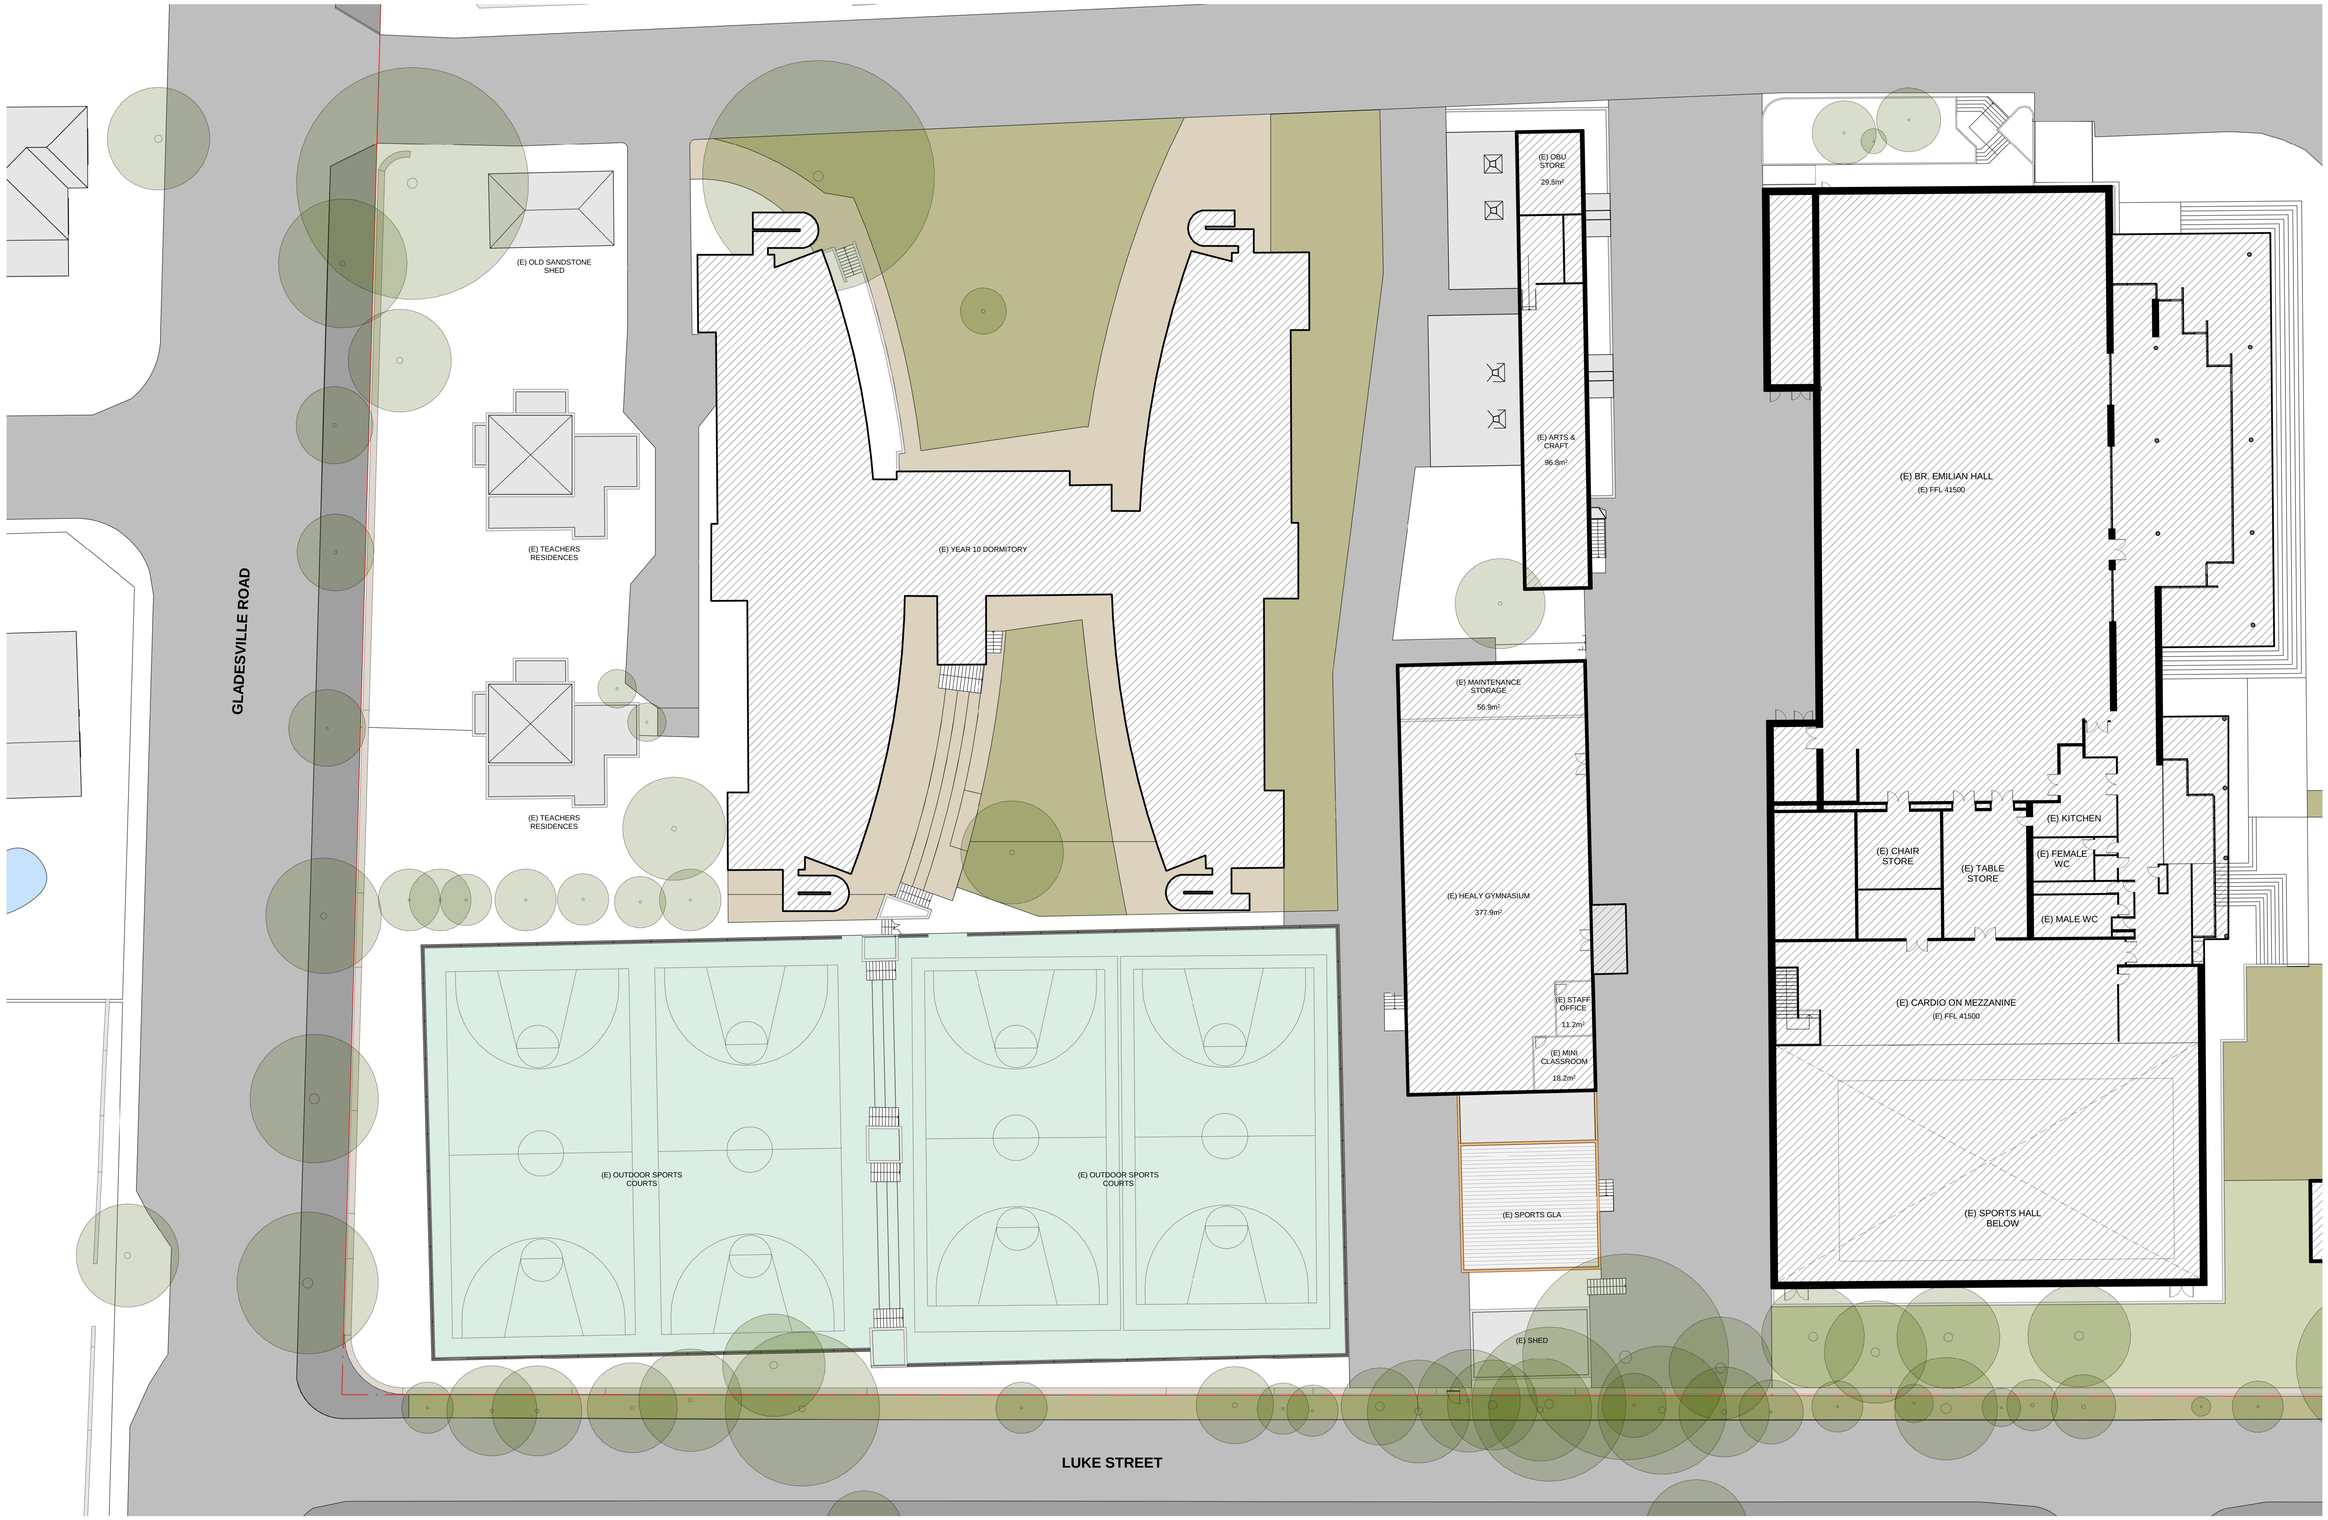

CLIENT
ST JOSEPH'S COLLEGE, HUNTERS HILL
T+ 61 2 9816 0900

PROJECT MANAGER
Bloompark Consulting
T+ 61 2 9957 1473

QUANTITY SURVEYOR
Altus Group
T+ 61 2 9283 7311

URBAN PLANNER
Robinson Urban Planning Pty Ltd
T+ 61 2 9130 1483

STRUCTURAL & CIVIL ENGINEER
Northrop Consulting Engineering Services (Sydney)
T+ 61 2 9241 4188

ELECTRICAL & LIFT ENGINEER
Northrop Consulting Engineering Services (Sydney)
T+ 61 2 9241 4188

MECHANICAL & ESD ENGINEER
Umow Lai (Sydney)
T+ 61 2 9431 9431

HYDRAULICS & FIRE PROTECTION
AJ Whipps Consulting Group
T+ 61 2 8923 8444

ACOUSTIC ENGINEER
Wilkinson Murray
T+ 61 2 8116 6119

TRAFFIC CONSULTANT
TRAFFIX
T+ 61 2 8324 8700

Abbreviations

(E)	EXISTING
(N)	PROPOSED
AW	ALUMINIUM WINDOWS
BKF	FACE BRICKWORK
EWC	EXTERNAL WALL CLADDING 1
GL	GLASS LOUVRES
VB	VERTICAL BLADES

Rev	Date	Description	Checked	Auth.
A	21.08.18	Issue for SSD	IB	RD
B	23.04.19	Issue for RtS	IB	RD

Rev	Date	Description	Checked	Auth.

NOT FOR CONSTRUCTION

Proj. Dir	Proj. Arch	Drawn
RD	IB	RT
Job No.	Sheet	Scale
161002	B1	1 : 200

NSW Nominated Architects:
Robert Denton Reg. No. 5782
Alex Kibble Reg. No. 6015

Do not scale drawings. Verify all dimensions on site. Notify architect of all discrepancies

0M 4 8 12 16 20

Project
PHYSICAL EDUCATION AND SPORTS PRECINCT PROJECT

Drawing Title
EXISTING UPPER GROUND PLAN

Drawing No. AR.DA. 2003

Revision B

Tanner Kibble Denton Architects Pty Ltd
PO Box 660 Darlinghurst NSW 1300 Australia
Level 1, 19 Foster Street, Surry Hills NSW 2010 Australia
T +61 2 9281 4399
F +61 2 9281 4337
www.tkda.com.au

TKDArchitects
Tanner Kibble Denton

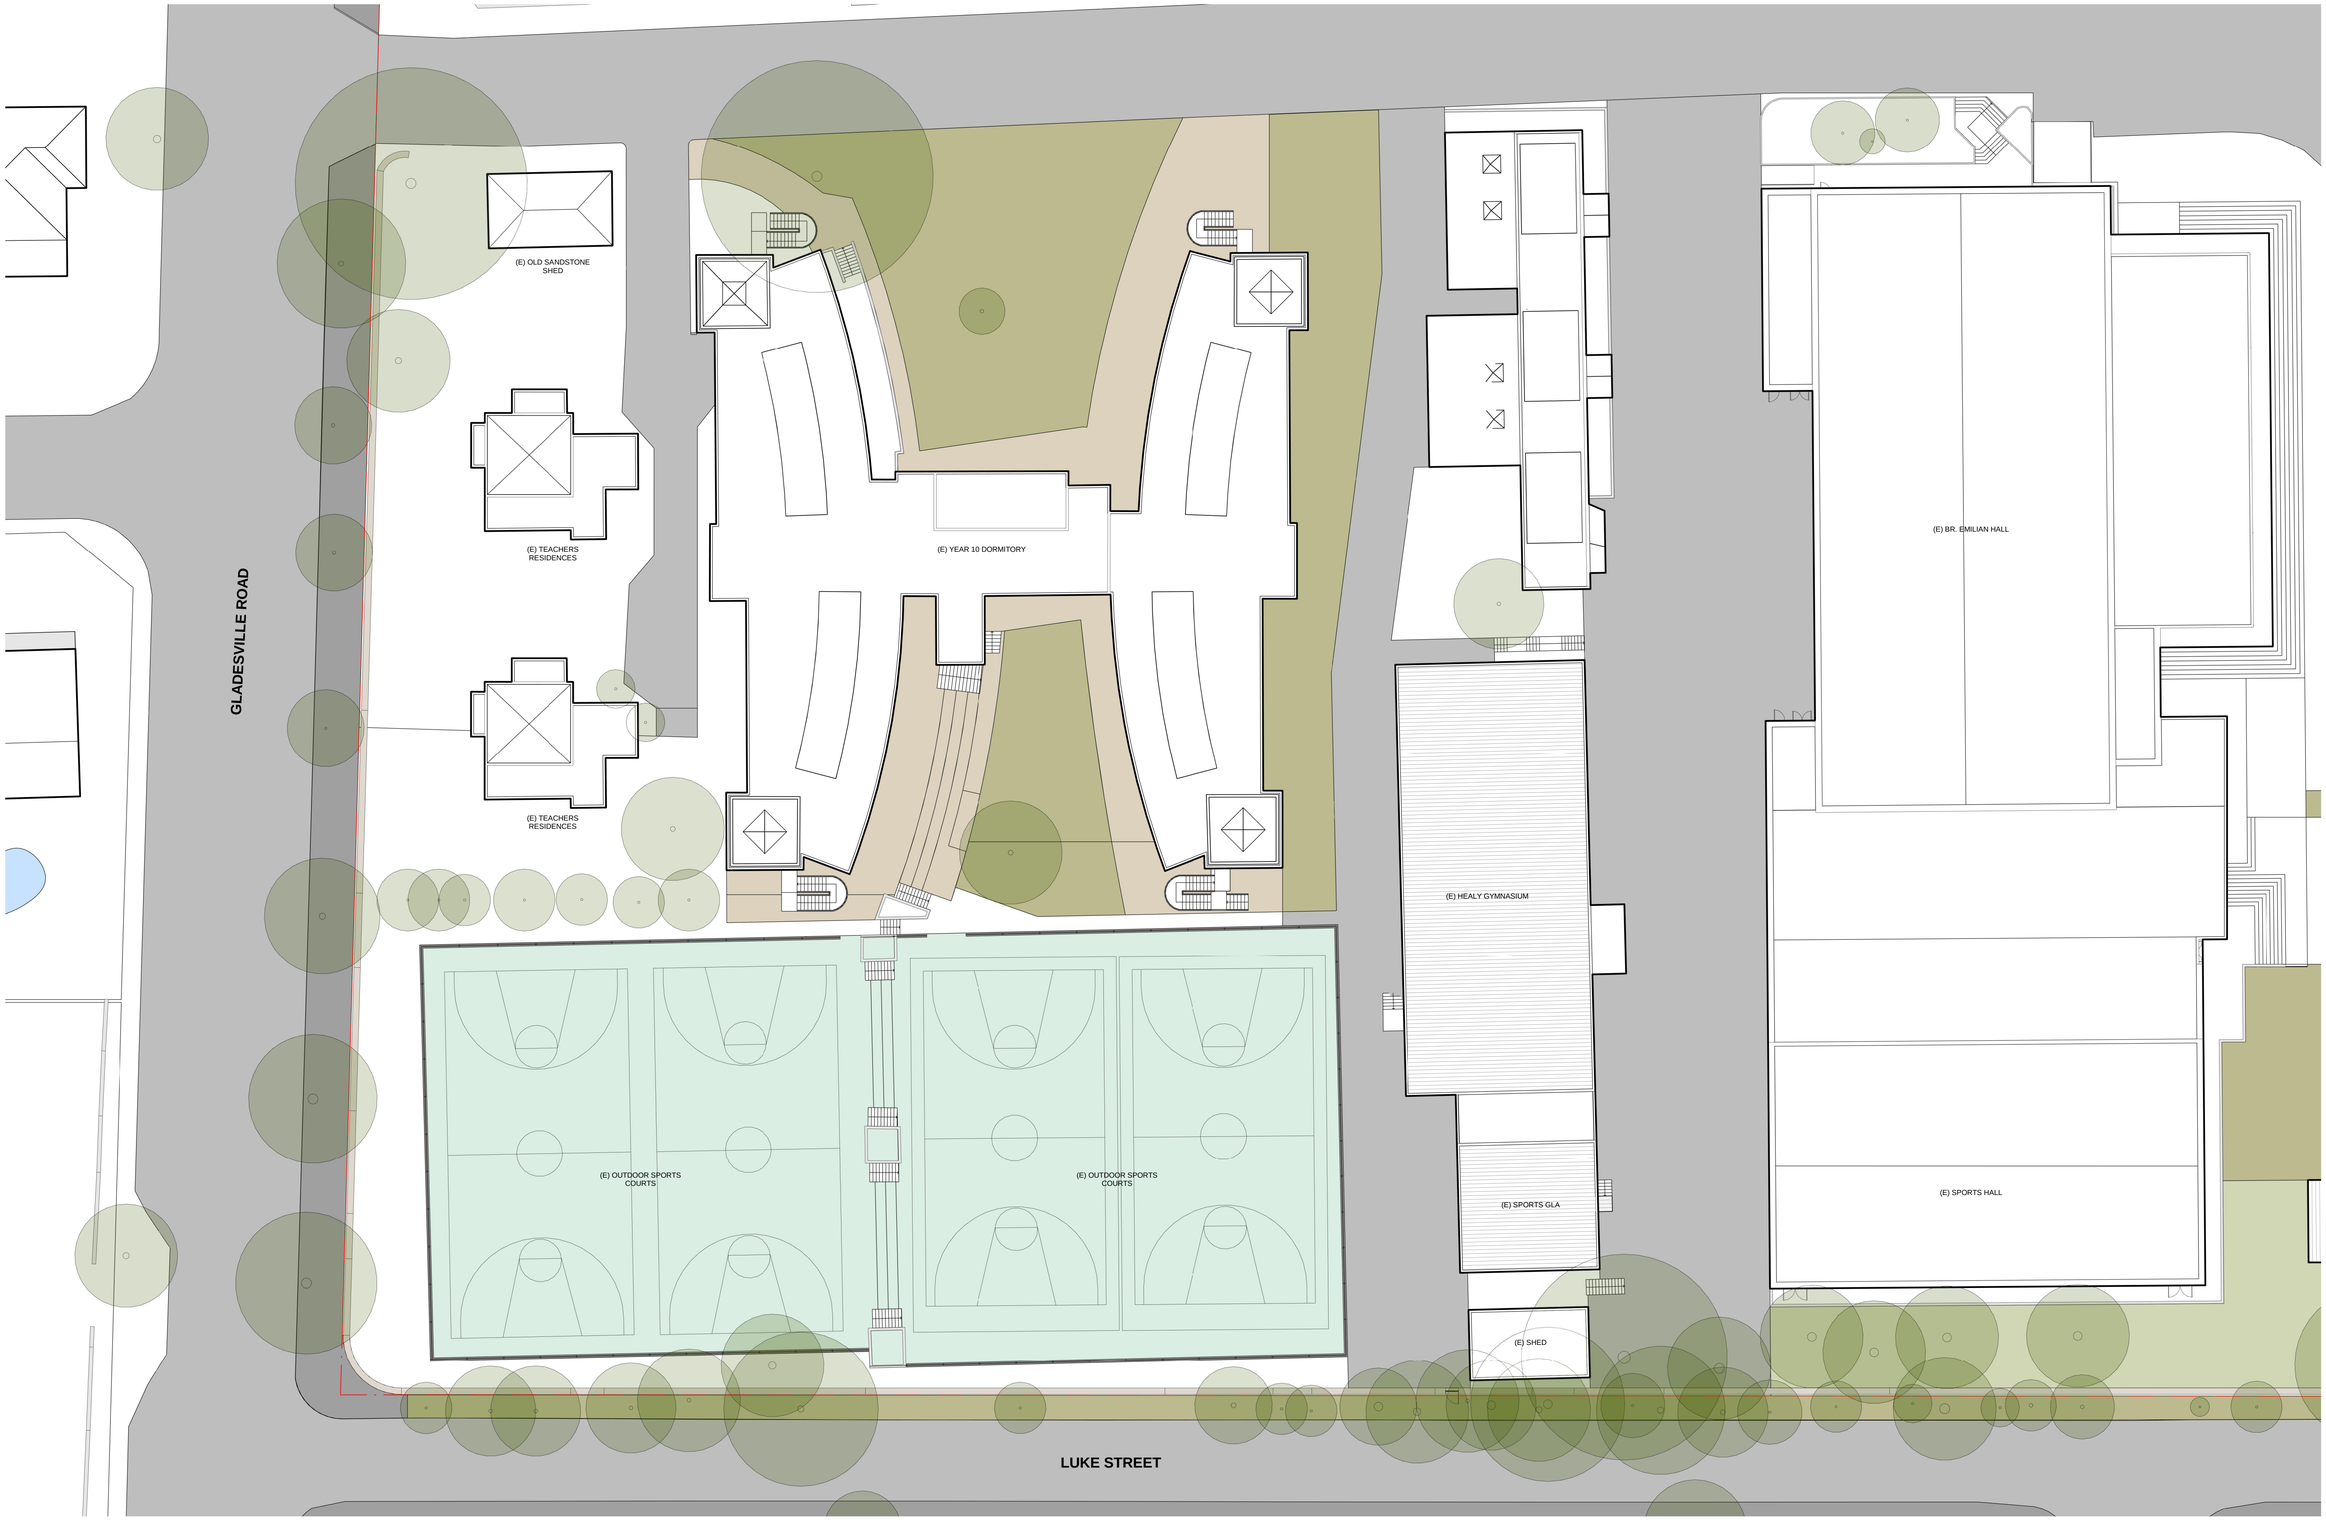

CLIENT
ST JOSEPH'S COLLEGE, HUNTERS HILL

T+ 61 2 9816 0900

PROJECT MANAGER
Bloompark Consulting
T+ 61 2 9957 1473

QUANTITY SURVEYOR
Altus Group
T+ 61 2 9283 7311

URBAN PLANNER
Robinson Urban Planning Pty Ltd
T+ 61 2 9130 1483

STRUCTURAL & CIVIL ENGINEER
Northrop Consulting Engineering Services (Sydney)
T+ 61 2 9241 4188

ELECTRICAL & LIFT ENGINEER
Northrop Consulting Engineering Services (Sydney)
T+ 61 2 9241 4188

MECHANICAL & ESD ENGINEER
Umow Lai (Sydney)
T+ 61 2 9431 9431

HYDRAULICS & FIRE PROTECTION
AJ Whipps Consulting Group
T+ 61 2 8923 8444

ACOUSTIC ENGINEER
Wilkinson Murray
T+ 61 2 8116 6119

TRAFFIC CONSULTANT
TRAFFIX
T+ 61 2 8324 8700

Abbreviations

(E)	EXISTING
(N)	PROPOSED
AW	ALUMINIUM WINDOWS
BKF	FACE BRICKWORK
EWC	EXTERNAL WALL CLADDING 1
GL	GLASS LOUVRES
VB	VERTICAL BLADES

Rev	Date	Description	Checked	Auth.
A	21.08.18	Issue for SSD	IB	RD
B	23.04.19	Issue for RtS	IB	RD

Rev	Date	Description	Checked	Auth.

NOT FOR CONSTRUCTION

Proj. Dir	Proj. Arch	Drawn
RD	IB	RT
Job No.	Sheet	Scale
161002	B1	1 : 200

NSW Nominated Architects:
Robert Denton Reg. No. 5782
Alex Kibble Reg. No. 6015

Do not scale drawings. Verify all dimensions on site. Notify architect of all discrepancies

0M 4 8 12 16 20

Project
PHYSICAL EDUCATION AND SPORTS PRECINCT PROJECT

Drawing Title
EXISTING ROOF PLAN

Drawing No. AR.DA. 2004

Revision B

Tanner Kibble Denton Architects Pty Ltd
PO Box 660 Darlinghurst NSW 1300 Australia
Level 1, 19 Foster Street, Surry Hills NSW 2010 Australia
T +61 2 9281 4399
F +61 2 9281 4337
www.tkda.com.au

TKDArchitects
Tanner Kibble Denton