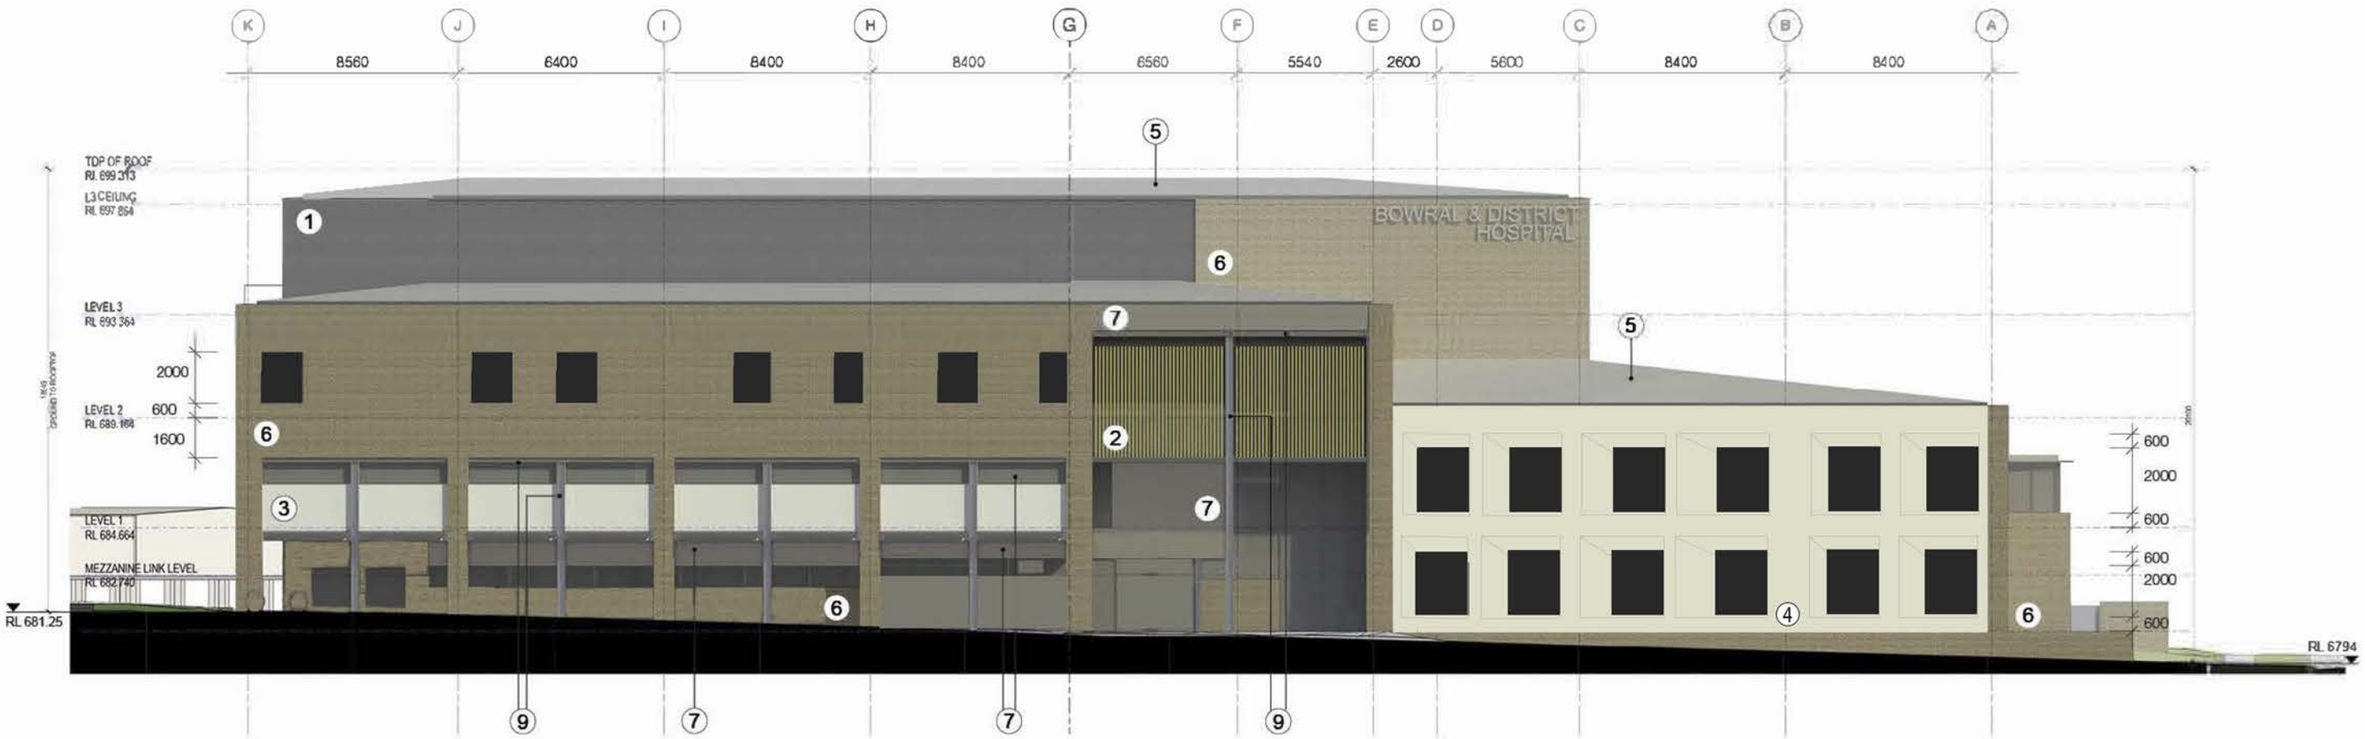


1		Aluminium Louvres Powdercoat finish to match Colorbond Colour: Woodland Grey	4		FC Cladding Blue board cladding with polymer render finish with integral acrylic colour equal to Rockcote	7		Metal Cladding Type 2 Aluminium Fire Rated Material. Colour: Equal to Alpolic M7817 Light Mid Bronze
2		Timber Look-alike Screen Innowood sections in 'Spotted Gum' colour, sanded finish	5		Roof & Gutters Lysaght Klip-lok 700 profile roof deck 0.48 BMT. Colorbond Colour: 'Woodland Grey'	8		Zinc Metal Cladding
3		Metal Cladding Type 1 Aluminium Fire Rated Material. Colour: Equal to Colorbond 'Galactic' Metallic	6		Masonry Walls CSR/PGH Dry Pressed Extruded 'Copper Glow'	9		Steel Column & Lintels

AMENDMENTS

ISSUE	DATE	SUBJECT	AUTH
3	12/01/18	SD REPORT	EC
4	16/01/18	SD REPORT	EC
5	02/03/18	SDD REPORT	EC
6	14/03/18	SDD REPORT	EC
7	29/03/18	PRELIMINARY FOR DD COORDINATION	EC
8	09/05/18	BHG FACADE PRESENTATION	EC
9	28/07/18	POR FACADE MEETING	EC
12	03/07/18	FOR DD	EC
14	27/08/18	FOR DDD	EC
15	14/08/18	DDD UPDATE	EC

ARCHITECT

MSJ

CLIENT

NSW GOVERNMENT Health Infrastructure

PROJECT MANAGER

capital insight

PROJECT

BOWRAL & DISTRICT HOSPITAL REDEVELOPMENT

97-103 BOWRAL ST.,
BOWRAL NSW 2576

DRAWING NUMBER
130443-MSJ-AR-DWG-MW20003

DRAWING NAME
EAST ELEVATION - DD

REV
15

0m 2m 4m 6m 8m 10m
SCALE 1:250 @ A3

ISSUE DATE
14/08/18