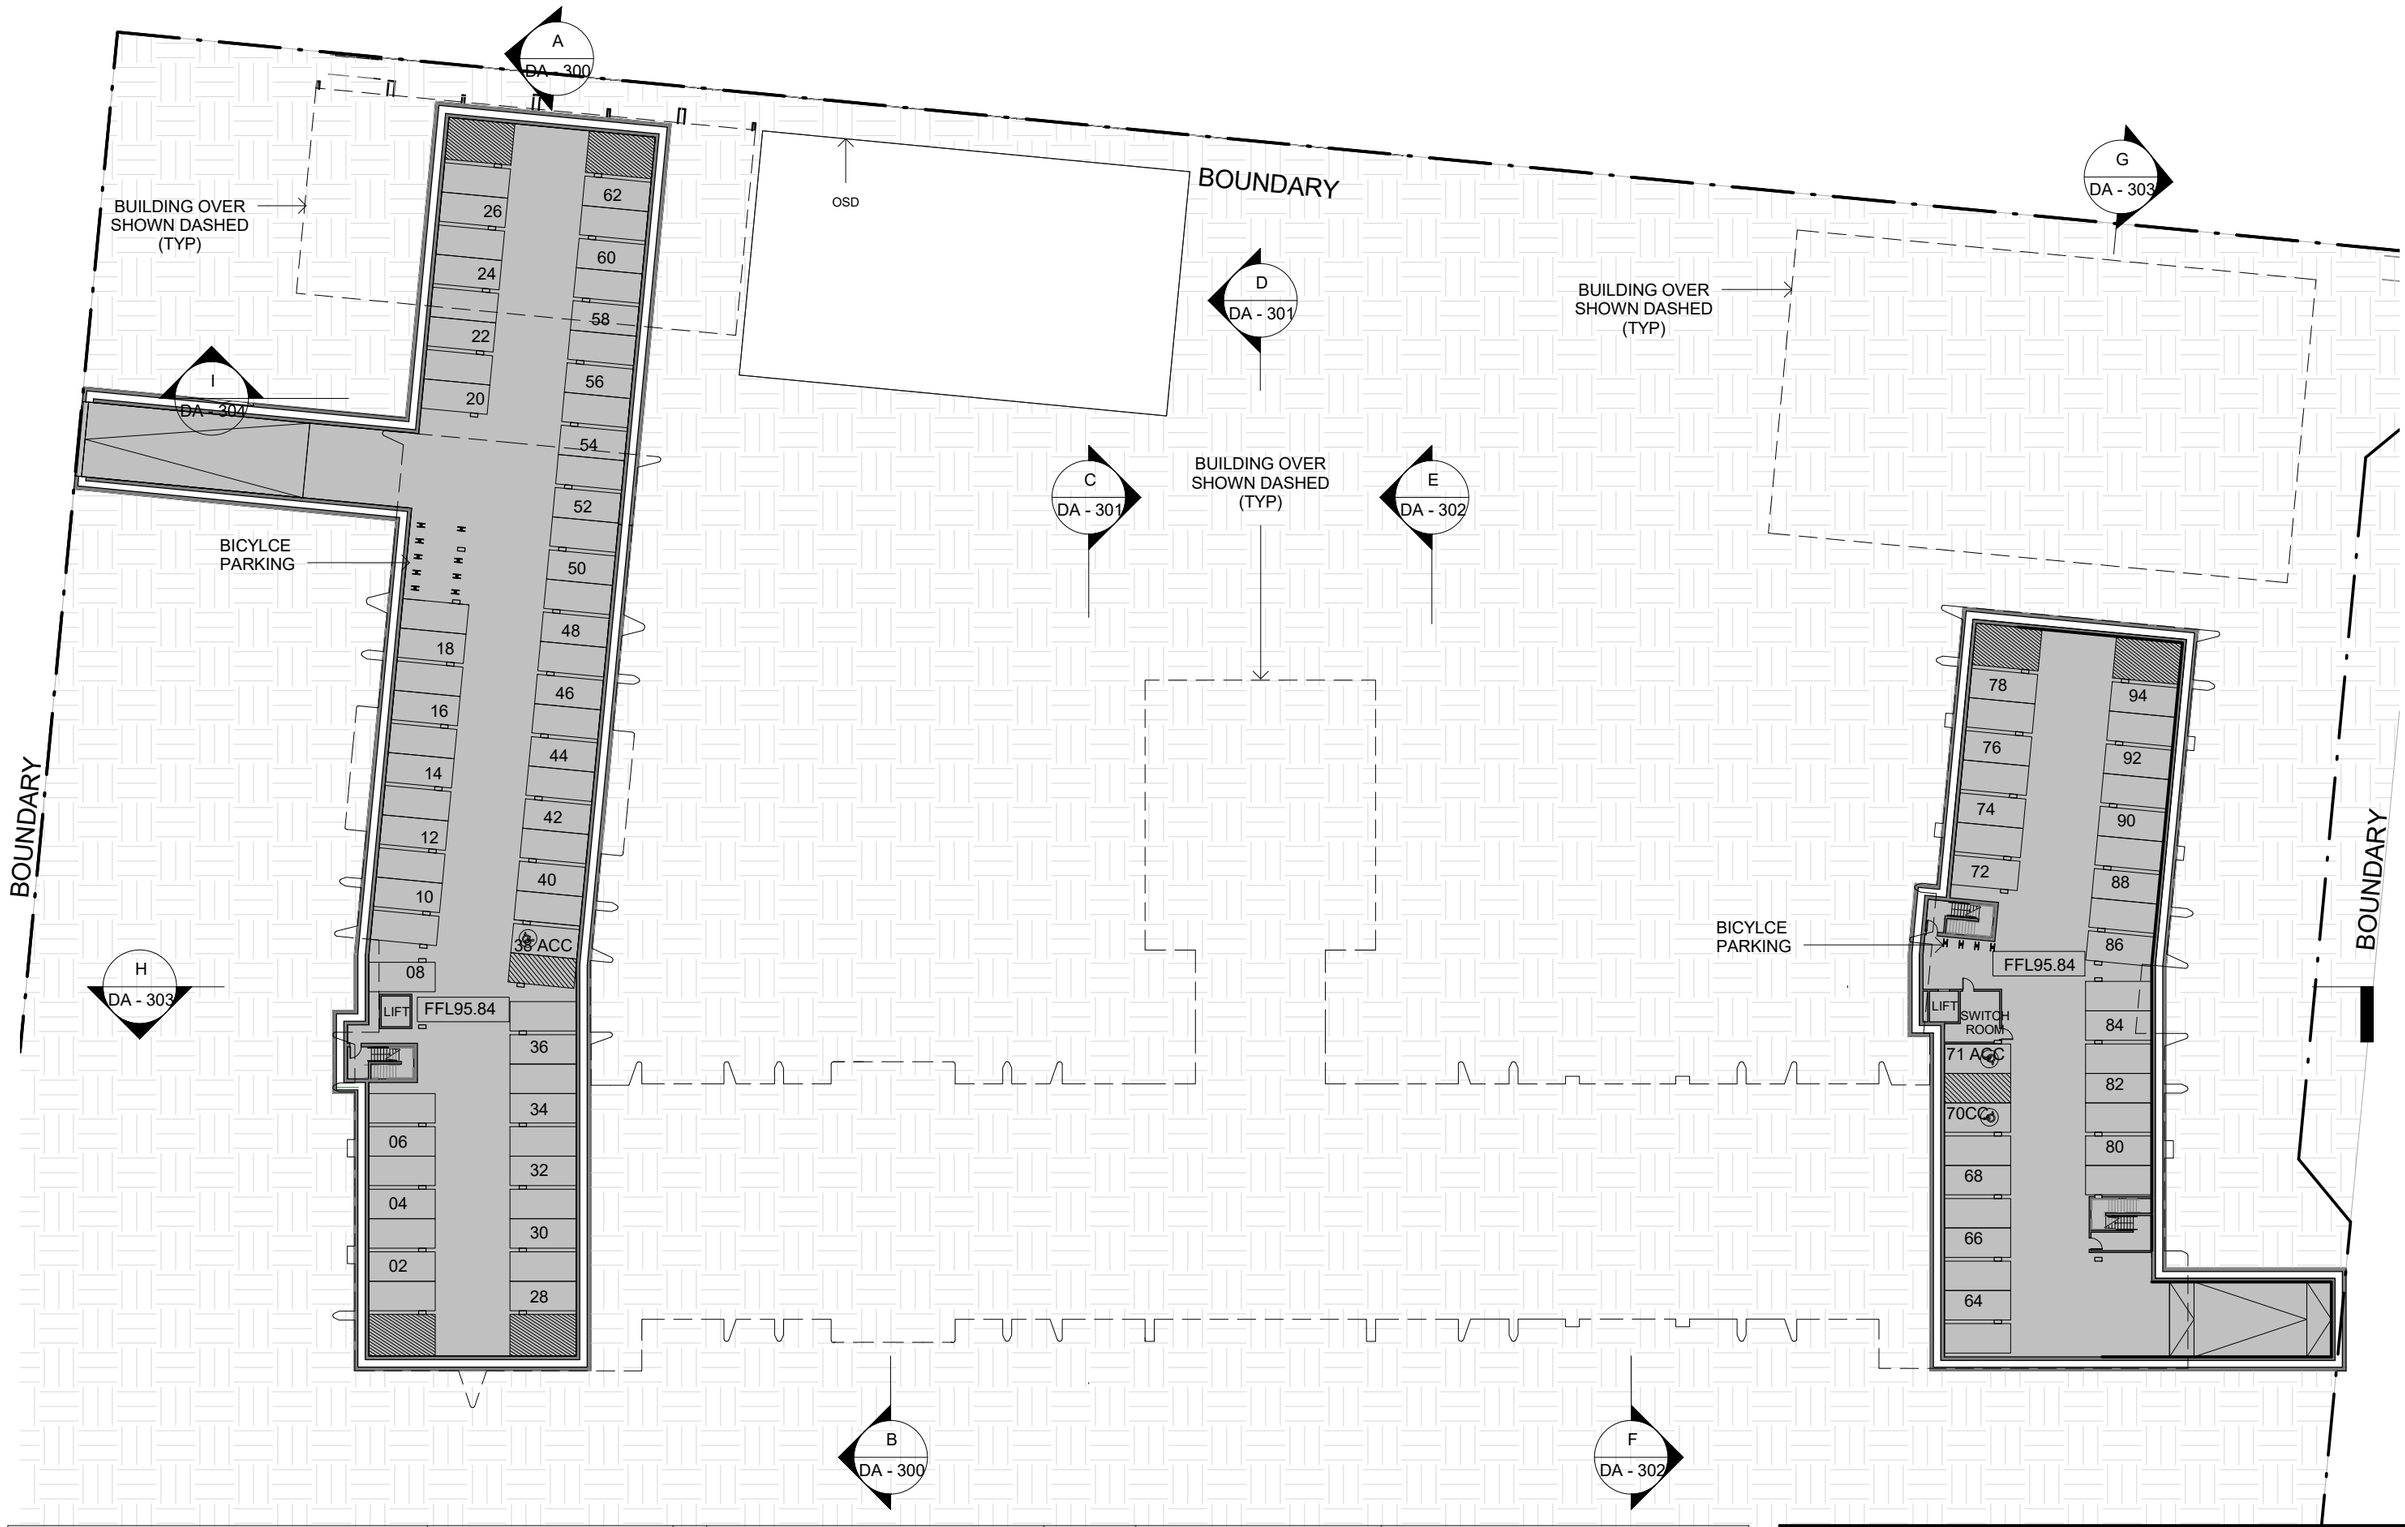


0 mm 10 mm 30 mm

ON ORIGINAL SHEET

N

N°.	DESCRIPTION	DATE
A	ISSUE FOR DEVELOPMENT APPLICATION	30.04.19
B	ISSUE FOR DEVELOPMENT APPLICATION	31.05.19

amity college

SCALE	DRAWN BY	CHECKED BY	DATE
1 : 500 @A3	BM/MC	PR	November 2018

PROJ. No.	DRAWING No.	REV.
A1803	DA - 105	B

GRAN ASSOCIATES AUSTRALIA
ARCHITECTS PTY LTD
LEVEL 1, 597 DARLING STREET
ROZELLE NSW 2039
PH: +61 2 9818 8437
FAX: +61 2 9818 6288
PETER REED ARAIA, AIA NOM ARCH 5377
ANTHONY KEMENY FRAIA NSW REG No. 4599

PROJECT
AMITY COLLEGE LEPPINGTON
85 Byron Road, Leppington NSW

TITLE:
BASEMENT FLOOR PLAN