SSDA Drawings List	
SHEET NUMBER	SHEET NAME
DA000	DRAWING LIST
DA101	PRECINCT PLAN - EXISTING
DA102	SITE ANALYSIS PLAN
DA103	PRECINCT PLAN - PROPOSED
DA104	SITE PLAN
DA105	SOLAR STUDIES -JUN 21 - SHEET 01
DA106	SOLAR STUDIES - JUN 21 - SHEET 02
DA107	NOT USED
DA108	SOIL CONTAMINATION REMEDIATION PLAN
DA200	PLAYGROUND LEVEL PLAN
DA201	CAR PARK LEVEL PLAN
DA202	LOWER GROUND FLOOR
DA203	GROUND FLOOR PLAN
DA204	LEVEL 1 FLOOR PLAN
DA205	LEVEL 2 FLOOR PLAN
DA206	LEVEL 3 FLOOR PLAN
DA207	LEVEL 4 FLOOR PLAN
DA208	ROOF PLAN
DA301	NORTH & SOUTH BUILDING ELEVATIONS
DA302	EAST & WEST ELEVATIONS
DA303	INTERNAL BUILDING ELEVATIONAL SECTIONS
DA304	SECTIONS SHEET 01
DA305	SECTIONS SHEET 02
DA402	GFA

Recent revision history

#	Status	Description	Date
1	Preliminary	Issued for Draft SSDA	09/04/19
2	Preliminary	Preliminary	18/04/19
3	Preliminary	Issued for SSDA Draft	24/05/19
4	Preliminary	Issued for SSDA	04/06/19
5	Preliminary	Issued for SSDA	17/06/19
6	Preliminary	Issued for Coordination	26/09/19

Notes & Legend

Contractor must verify all dimensions on site before commencing work or preparing shop drawings. Do not scale drawings.

HDC & Architectural
WOODS BAGOT

Structural & Civil Engineering
ENSTRUCT

Mechanical Engineering & ESD/Energy Modelling
STEENSEN VARMING

Electrical Engineering
WSP

Hydraulic & Fire Engineering
WARREN SMITH & PARTNERS

Landscape & Heritage
URBIS

Project
MEADOWBANK EDUCATION PRECINCT SCHOOLS
2 Rhodes Street, Meadowbank

Client
NSW GOVERNMENT Education School Infrastructure

Project number
121172

Size check
25mm

Checked	Approved	Sheet size	Scale
CS	GS	A1	

Sheet title
DRAWING LIST

Sheet number
MSP-WB-AR-DA000

Revision
6

Status
PRELIMINARY

Date generated 26/09/2019 4:50:51 PM

Recent revision history

#	Status	Description	Date
1	Preliminary	Issued for Review	29/03/19
2	Preliminary	Issued for Draft SSDA	09/04/19
3	Preliminary	Preliminary	18/04/19
4	Preliminary	Issued for SSDA Draft	24/05/19
5	Preliminary	Issued for SSDA	04/06/19
6	Preliminary	Issued for SSDA	17/06/19

Notes & Legend

Contractor must verify all dimensions on site before commencing work or preparing shop drawings. Do not scale drawings.

LEGEND

- SITE BOUNDARY
- PRECINCT BOUNDARY

HDC & Architectural
WOODS BAGOT

Structural & Civil Engineering
ENSTRUCT

Mechanical Engineering & ESD/Energy Modelling
STEENSEN VARMING

Electrical Engineering
WSP

Hydraulic & Fire Engineering
WARREN SMITH & PARTNERS

Landscape & Heritage
URBIS

Project
MEADOWBANK EDUCATION PRECINCT SCHOOLS
2 Rhodes Street, Meadowbank

Client
NSW GOVERNMENT Education School Infrastructure

Project number 121172
Size check 25mm
Checked CS
Approved GS
Sheet size A1
Scale As indicated

Sheet title
PRECINCT PLAN - EXISTING

Sheet number **MSP-WB-AR-DA101**
Revision 6
Status PRELIMINARY

Date generated 17/06/2019 1:22:58 PM

Recent revision history

#	Status	Description	Date
1	Preliminary	Issued for Review	29/03/19
2	Preliminary	Issued for Review	05/04/19
3	Preliminary	Issued for Draft SSDA	09/04/19
4	Preliminary	Preliminary	18/04/19
5	Preliminary	Issued for SSDA Draft	24/05/19
6	Preliminary	Issued for SSDA	04/06/19
7	Preliminary	Issued for SSDA	17/06/19

Notes & Legend

Contractor must verify all dimensions on site before commencing work or preparing shop drawings. Do not scale drawings.

LEGEND

- SITE BOUNDARY
- PRECINCT BOUNDARY
- EASEMENT
- PREVAILING WIND DIRECTION

HDC & Architectural
WOODS BAGOT

Structural & Civil Engineering
ENSTRUCT

Mechanical Engineering & ESD/Energy Modelling
STEENSEN VARMING

Electrical Engineering
WSP

Hydraulic & Fire Engineering
WARREN SMITH & PARTNERS

Landscape & Heritage
URBIS

Project
MEADOWBANK EDUCATION PRECINCT SCHOOLS
2 Rhodes Street, Meadowbank

Client
NSW GOVERNMENT Education School Infrastructure

Project number 121172
Size check 25mm

Checked	Approved	Sheet size	Scale
CS	GS	A1	1 : 1000

Sheet title

SITE ANALYSIS PLAN

Sheet number **MSP-WB-AR-DA102**
Revision 7

Status
PRELIMINARY

Date generated 17/06/2019 1:23:33 PM

Date generated 17/06/2019 1:24:09 PM

Recent revision history

#	Status	Description	Date
1	Preliminary	Issued for Review	29/03/19
2	Preliminary	Issued for Review	05/04/19
3	Preliminary	Issued for Draft SSDA	09/04/19
4	Preliminary	Preliminary	18/04/19
5	Preliminary	Issued for SSDA Draft	24/05/19
6	Preliminary	Issued for SSDA	04/06/19
7	Preliminary	Issued for SSDA	17/06/19

Notes & Legend

Contractor must verify all dimensions on site before commencing work or preparing shop drawings. Do not scale drawings.

LEGEND

- SITE BOUNDARY
- PRECINCT BOUNDARY
- VEHICULAR ACCESS
- SCHOOL MAIN ENTRANCE
- SCHOOL SECONDARY ENTRANCE
- FENCE
- PROPOSED FUTURE SPINE

HDC & Architectural
WOODS BAGOT

Structural & Civil Engineering
ENSTRUCT

Mechanical Engineering & ESD/Energy Modelling
STEENSEN VARMING

Electrical Engineering
WSP

Hydraulic & Fire Engineering
WARREN SMITH & PARTNERS

Landscape & Heritage
URBIS

Project
MEADOWBANK EDUCATION PRECINCT SCHOOLS
2 Rhodes Street, Meadowbank

Client
NSW GOVERNMENT Education School Infrastructure

Project number 121172
Size check 25mm
Checked CS
Approved GS
Sheet size A1
Scale As indicated

Sheet title
PRECINCT PLAN - PROPOSED

Sheet number **MSP-WB-AR-DA103**
Revision 7
Status PRELIMINARY

Recent revision history

#	Status	Description	Date
1	Preliminary	Issued for Review	29/03/19
2	Preliminary	Issued for Review	05/04/19
3	Preliminary	Issued for Draft SSDA	09/04/19
4	Preliminary	Preliminary	18/04/19
5	Preliminary	Issued for Coordination	15/05/19
6	Preliminary	Issued for SSDA Draft	24/05/19
7	Preliminary	Issued for SSDA	04/06/19
8	Preliminary	Issued for SSDA	17/06/19
9	Preliminary	Issued for SSDA	03/10/19

Notes & Legend

Contractor must verify all dimensions on site before commencing work or preparing shop drawings. Do not scale drawings.

LEGEND

- SITE BOUNDARY
- PRECINCT BOUNDARY
- INDICATIVE PRIMARY SCHOOL BUS DROP-OFF ZONE
- INDICATIVE HIGH SCHOOL BUS DROP-OFF ZONE
- INDICATIVE KERB PARKING FOR DROP OFF & PICK UP 5 MINS PARKING
- INDICATIVE PEDESTRIAN CROSS
- INDICATIVE SCHOOL CROSS
- VEHICULAR ACCESS
- SCHOOL MAIN ENTRANCE
- SCHOOL SECONDARY ENTRANCE
- FENCE
- INDICATIVE GATE LOCATION

REFER TO LANDSCAPE ARCHITECT'S AND CIVIL ENG'S DRAWINGS FOR EXTERNAL WORKS

Project Manager
BLUE VISIONS

HDC & Architectural
WOODS BAGOT

Structural & Civil Engineering
ENSTRUCT

Mechanical Engineering & ESD/Energy Modelling
STEENSEN VARMING

Electrical Engineering
WSP

Hydraulic & Fire Engineering
WARREN SMITH & PARTNERS

Landscape & Heritage
URBIS

Project
MEADOWBANK EDUCATION PRECINCT SCHOOLS
2 Rhodes Street, Meadowbank

Client
NSW GOVERNMENT Education School Infrastructure

Project number
121172

Size check
25mm

Checked	Approved	Sheet size	Scale
CS	GS	A1	1 : 500

Sheet title
SITE PLAN

Sheet number
MSP-WB-AR-DA104

Revision
9

Status
PRELIMINARY

Date generated 3/10/2019 2:48:05 PM

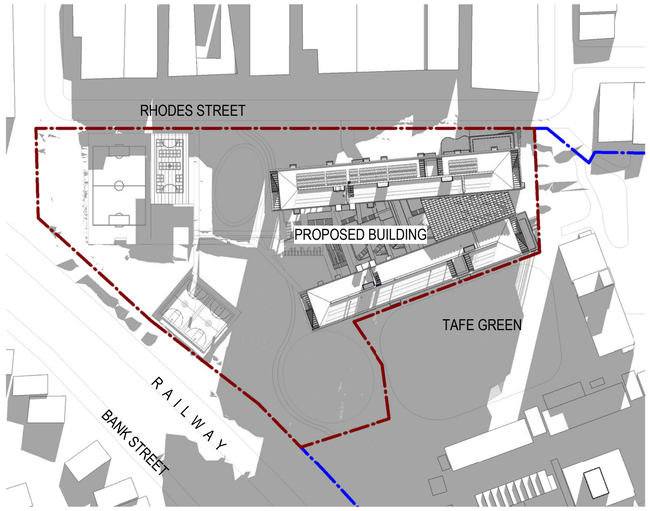

1 SSDA_Shadow Diagram_Winter_Proposed_8am

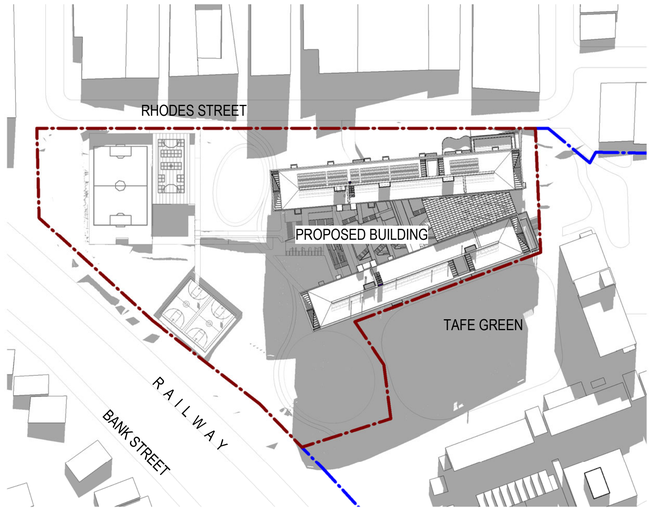

2 SSDA_Shadow Diagram_Winter_Proposed_9 am

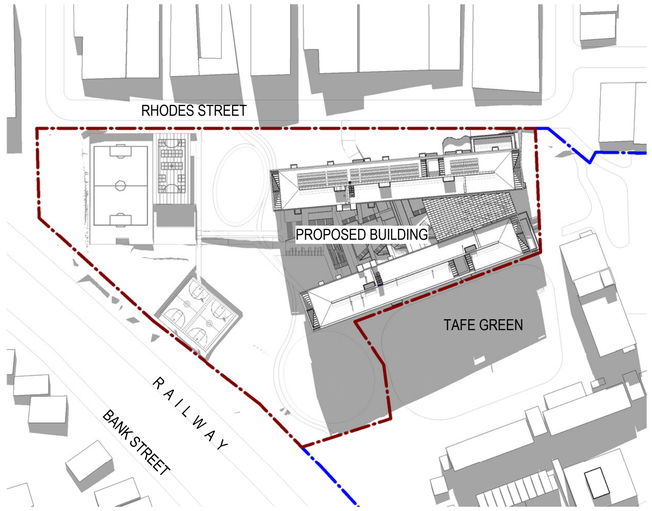

3 SSDA_Shadow Diagram_Winter_Proposed_10am

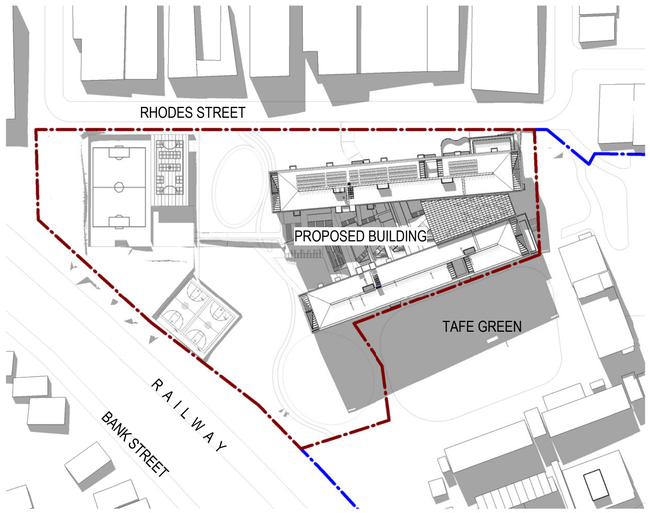

4 SSDA_Shadow Diagram_Winter_Proposed_11am

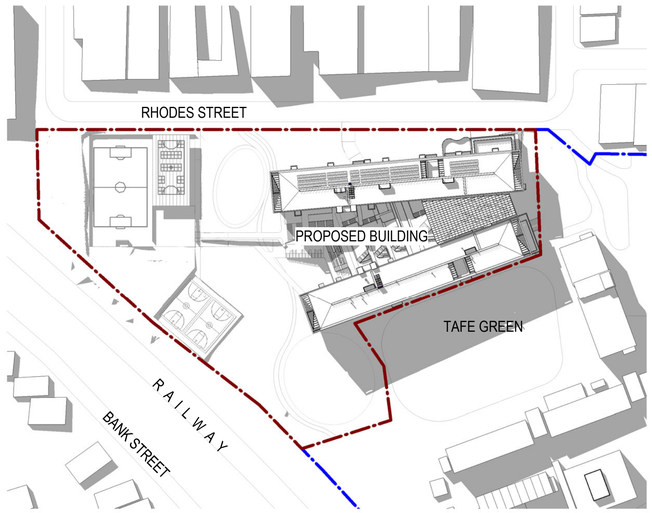

5 SSDA_Shadow Diagram_Winter_Proposed_12pm

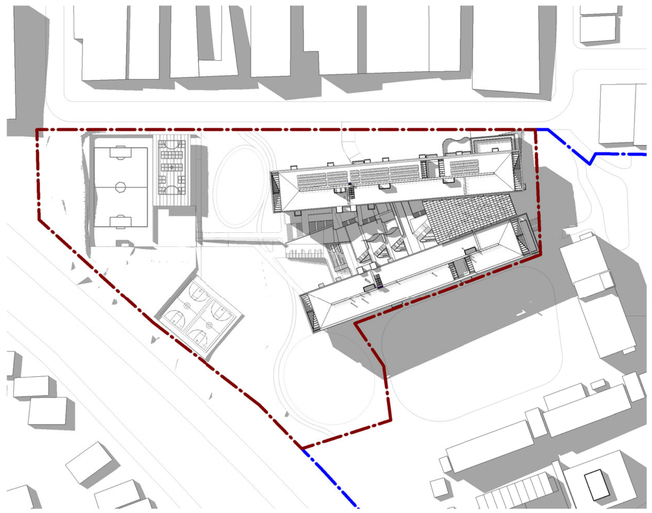

6 SSDA_Shadow Diagram_Winter_Proposed_1pm

Date generated 17/06/2019 1:28:25 PM

Recent revision history

#	Status	Description	Date
1	Preliminary	Issued for Review	29/03/19
2	Preliminary	Issued for Review	05/04/19
3	Preliminary	Issued for Draft SSDA	09/04/19
4	Preliminary	Preliminary	18/04/19
5	Preliminary	Issued for SSDA Draft	24/05/19
6	Preliminary	Issued for SSDA	04/06/19
7	Preliminary	Issued for SSDA	17/06/19

Notes & Legend

Contractor must verify all dimensions on site before commencing work or preparing shop drawings. Do not scale drawings.

LEGEND

SITE BOUNDARY

PRECINCT BOUNDARY

HDC & Architectural
WOODS BAGOT

Structural & Civil Engineering
ENSTRUCT

Mechanical Engineering & ESD/Energy Modelling
STEENSEN VARMING

Electrical Engineering
WSP

Hydraulic & Fire Engineering
WARREN SMITH & PARTNERS

Landscape & Heritage
URBIS

Project
MEADOWBANK EDUCATION PRECINCT SCHOOLS
2 Rhodes Street, Meadowbank

Client
NSW GOVERNMENT Education School Infrastructure

Project number 121172

Size check 25mm

Checked CS | Approved GS | Sheet size A1 | Scale As indicated

Sheet title
SOLAR STUDIES -JUN 21 - SHEET 01

Sheet number **MSP-WB-AR-DA105**

Revision 7

Status
PRELIMINARY

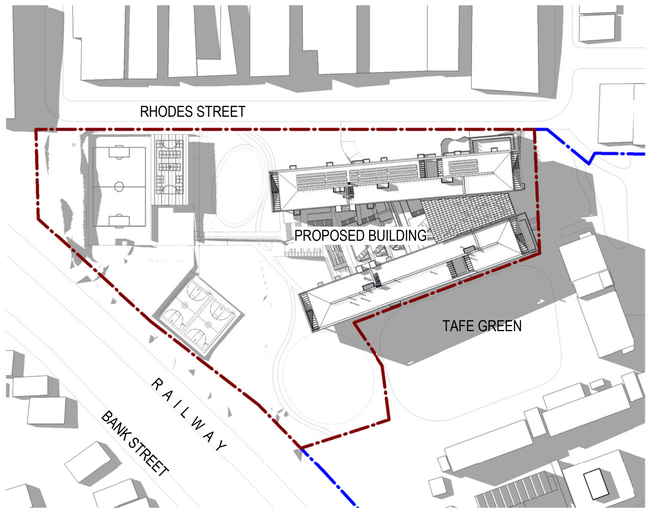

1 SSDA_Shadow Diagram_Winter_Proposed_2pm

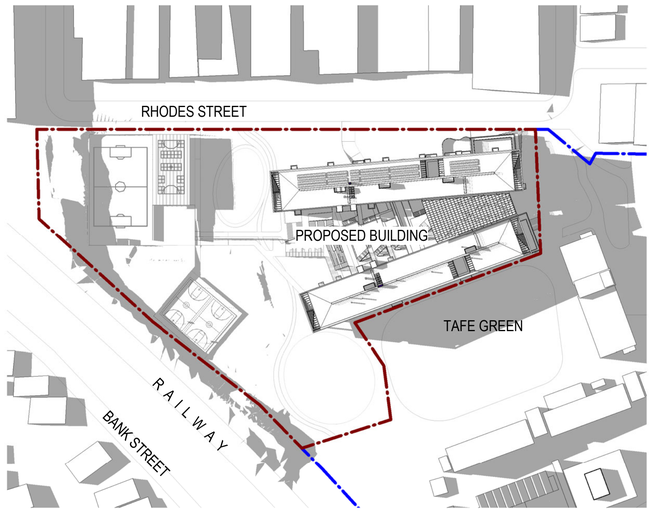

2 SSDA_Shadow Diagram_Winter_Proposed_3pm

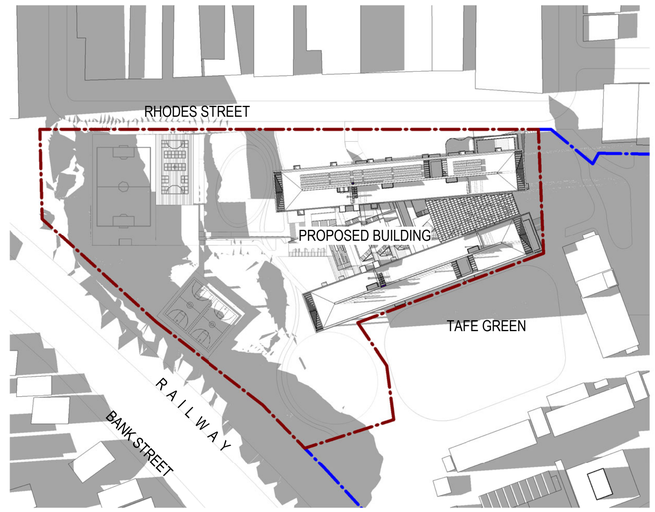

3 SSDA_Shadow Diagram_Winter_Proposed_4pm

Recent revision history

#	Status	Description	Date
1	Preliminary	Issued for Review	29/03/19
2	Preliminary	Issued for Review	05/04/19
3	Preliminary	Issued for Draft SSDA	09/04/19
4	Preliminary	Preliminary	18/04/19
5	Preliminary	Issued for SSDA Draft	24/05/19
6	Preliminary	Issued for SSDA	04/06/19
7	Preliminary	Issued for SSDA	17/06/19

Notes & Legend

Contractor must verify all dimensions on site before commencing work or preparing shop drawings. Do not scale drawings.

LEGEND

SITE BOUNDARY

PRECINCT BOUNDARY

HDC & Architectural
WOODS BAGOT

Structural & Civil Engineering
ENSTRUCT

Mechanical Engineering & ESD/Energy Modelling
STEENSEN VARMING

Electrical Engineering
WSP

Hydraulic & Fire Engineering
WARREN SMITH & PARTNERS

Landscape & Heritage
URBIS

Project
MEADOWBANK EDUCATION PRECINCT SCHOOLS
2 Rhodes Street, Meadowbank

Client
NSW GOVERNMENT Education School Infrastructure

Project number
121172

Size check
25mm

Checked	Approved	Sheet size	Scale
CS	GS	A1	As indicated

Sheet title

SOLAR STUDIES - JUN 21 - SHEET 02

Sheet number
MSP-WB-AR-DA106

Revision
7

Status
PRELIMINARY

Date generated 17/06/2019 1:30:26 PM

Date generated 27/09/2019 11:22:56 AM

Recent revision history

#	Status	Description	Date
1	Preliminary	Issued for Coordination	26/09/19
2	Preliminary	Issued for SSDA/DA	27/09/19

Notes & Legend

Contractor must verify all dimensions on site before commencing work or preparing shop drawings. Do not scale drawings.

LEGEND

- Existing tree to be removed
- Tree to be retained and protected
- Tree protection zone

The legend below is a summary of the types of remediation. Refer to Remedial Action Plan, Civil Engineering Drawings and Arborist Report for details.

A
Remove by hand any visible rubble under tree canopy and do not disturb tree roots

A1
As 'A' but first remove hardstanding and confirm on site extent of contamination.

B
Retain existing soil levels. Add geotextile membrane, crushed rock. Area to have raised timber deck prior to future occupation.

C
Remove hardstanding, excavate to 500mm depth below existing level. Add geotextile membrane, fill to existing levels with clean fill. To be finished with resin-bound gravel prior to occupation.

D
As 'B'. Area to be built up with 500mm topsoil and native grasses. Area to be fenced off and made inaccessible prior to future occupation.

E
Excavate to 1m depth below existing levels, add geotextile membrane, fill to existing levels with clean fill.

F
Remove up to 300mm of soil. Area to be occupied by building in future.

G
Area of handstanding with expected low contamination. Hardstanding to be removed and confirm extent of contamination on site.

X
No works in this area

xx m² — Area on plan

(xx mm) — Depth of excavation (min.)

Project Manager
BLUEVISIONS

HDC & Architectural
WOODS BAGOT

Structural & Civil Engineering
ENSTRUCT

Mechanical Engineering & ESD/Energy Modelling
STEENSEN VARMING

Electrical Engineering
WSP

Hydraulic & Fire Engineering
WARREN SMITH & PARTNERS

Landscape & Heritage
URBIS

Project
MEADOWBANK EDUCATION PRECINCT SCHOOLS
2 Rhodes Street, Meadowbank

Client
NSW GOVERNMENT Education School Infrastructure

Project number 121172
Size check 25mm
Checked Checker
Approved Approver
Sheet size A1
Scale 1 : 500

Sheet title
SOIL CONTAMINATION REMEDIATION PLAN

Sheet number **MSP-WB-AR-DA108**
Revision 2
Status PRELIMINARY

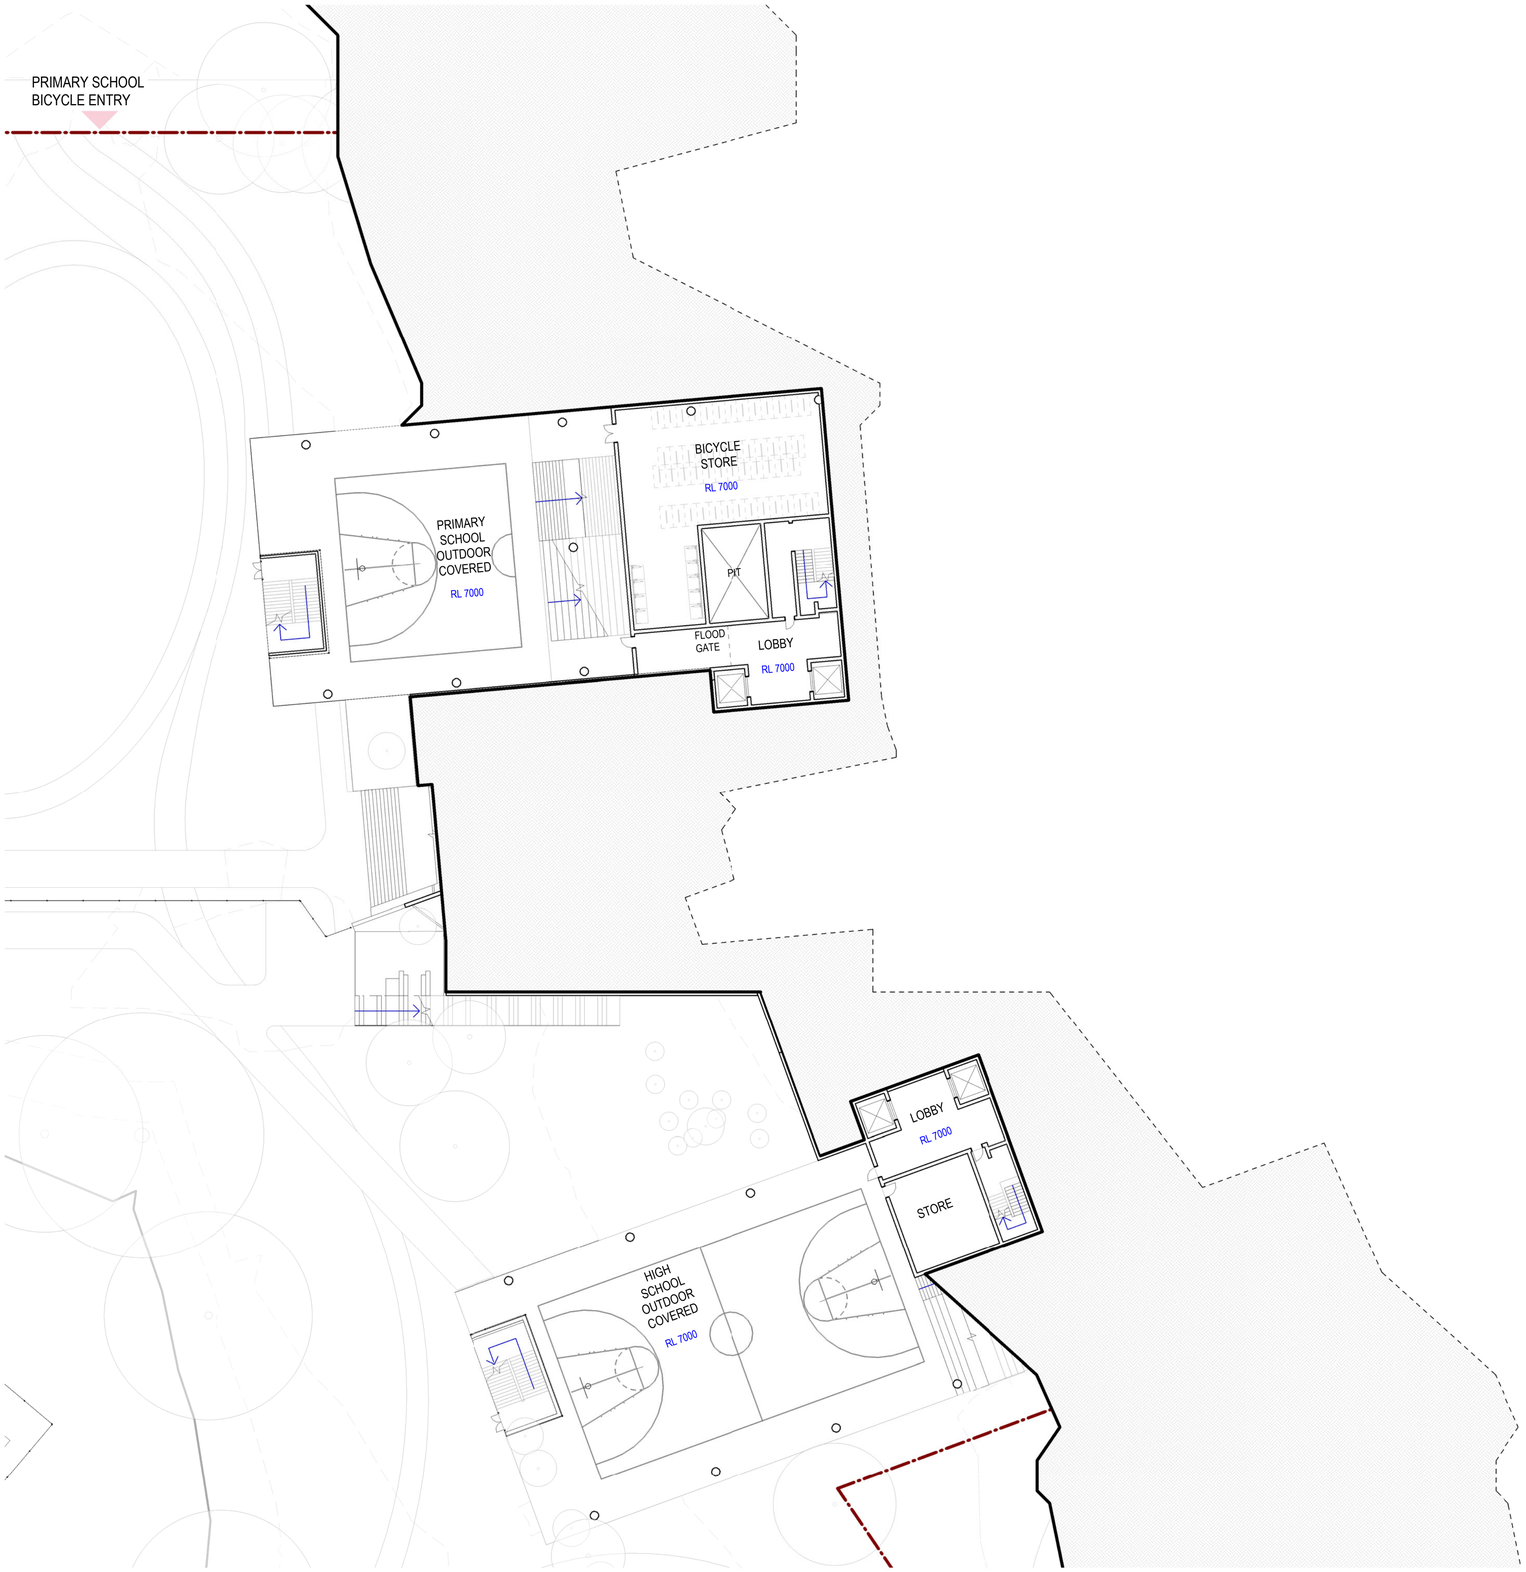

1 PLAYGROUND LEVEL
SCALE 1 : 250

Date generated 17/06/2019 3:29:22 PM

Recent revision history

#	Status	Description	Date
1	Preliminary	Issued for Coordination	15/05/19
2	Preliminary	Issued for SSDA Draft	24/05/19
3	Preliminary	Issued for SSDA	04/06/19
4	Preliminary	Issued for SSDA	17/06/19

Notes & Legend

Contractor must verify all dimensions on site before commencing work or preparing shop drawings. Do not scale drawings.

LEGEND

SITE BOUNDARY

PRECINCT BOUNDARY

LEGEND

AWC	ACCESSIBLE TOILET
FWC	FEMALE TOILET
MWC	MALE TOILET
CAR.ADV	CAREER ADVISOR
CIRC	CIRCULATION
CLN	CLEANERS STORE
COLA	COVERED OUTDOOR LEARNING AREA
DP	DEPUTY PRINCIPAL
EOT	END OF TRIP
GLS	GENERAL LEARNING SPACE
HS	HIGH SCHOOL
IE	INTENSIVE ENGLISH
M	MATERIAL TECHNOLOGIES
PS	PRIMARY SCHOOL
SCI	SCIENCE
SLS	SHARED LEARNING SPACE
SMNR	SEMINAR
SNR	SENIOR LEARNING UNIT
SP	SPECIAL PROGRAM
STR	STORE
VA	VISUAL ARTS
WD	WITHDRAWAL ROOM

HDC & Architectural
WOODS BAGOT

Structural & Civil Engineering
ENSTRUCT

Mechanical Engineering & ESD/Energy Modelling
STEENSEN VARMING

Electrical Engineering
WSP

Hydraulic & Fire Engineering
WARREN SMITH & PARTNERS

Landscape & Heritage
URBIS

Project
MEADOWBANK EDUCATION PRECINCT SCHOOLS
2 Rhodes Street, Meadowbank

Client
NSW GOVERNMENT Education School Infrastructure

Project number 121172
Size check 25mm
Checked CS
Approved GS
Sheet size A1
Scale As indicated

Sheet title
PLAYGROUND LEVEL PLAN

Sheet number **MSP-WB-AR-DA200**
Revision 4
Status PRELIMINARY

1 CAR PARK LEVEL
SCALE 1 : 250

Date generated 17/06/2019 3:29:44 PM

Recent revision history

#	Status	Description	Date
1	Preliminary	Issued for Review	29/03/19
2	Preliminary	Issued for Review	05/04/19
3	Preliminary	Issued for Draft SSDA	09/04/19
4	Preliminary	Issued for Coordination	15/05/19
5	Preliminary	Issued for SSDA Draft	24/05/19
6	Preliminary	Issued for SSDA	04/06/19
7	Preliminary	Issued for SSDA	17/06/19

Notes & Legend

Contractor must verify all dimensions on site before commencing work or preparing shop drawings. Do not scale drawings.

LEGEND

- SITE BOUNDARY
- PRECINCT BOUNDARY
- EASEMENT

LEGEND

AWC	ACCESSIBLE TOILET
FWC	FEMALE TOILET
MWC	MALE TOILET
CAR.ADV	CAREER ADVISOR
CIRC	CIRCULATION
CLN	CLEANERS STORE
COLA	COVERED OUTDOOR LEARNING AREA
DP	DEPUTY PRINCIPAL
EOT	END OF TRIP
GLS	GENERAL LEARNING SPACE
HS	HIGH SCHOOL
IE	INTENSIVE ENGLISH
M	MATERIAL TECHNOLOGIES
PS	PRIMARY SCHOOL
SCI	SCIENCE
SLS	SHARED LEARNING SPACE
SMNR	SEMINAR
SNR	SENIOR LEARNING UNIT
SP	SPECIAL PROGRAM
STR	STORE
VA	VISUAL ARTS
WD	WITHDRAWAL ROOM

HDC & Architectural
WOODS BAGOT

Structural & Civil Engineering
ENSTRUCT

Mechanical Engineering & ESD/Energy Modelling
STEENSEN VARMING

Electrical Engineering
WSP

Hydraulic & Fire Engineering
WARREN SMITH & PARTNERS

Landscape & Heritage
URBIS

Project
MEADOWBANK EDUCATION PRECINCT SCHOOLS
2 Rhodes Street, Meadowbank

Client
NSW GOVERNMENT Education School Infrastructure

Project number 121172
Size check 25mm
Checked CS
Approved GS
Sheet size A1
Scale As indicated

Sheet title
CAR PARK LEVEL PLAN

Sheet number **MSP-WB-AR-DA201**
Revision 7
Status PRELIMINARY

1 LOWER GROUN
SCALE 1 : 250

Date generated 17/06/2019 3:30:04 PM

Recent revision history

#	Status	Description	Date
1	Preliminary	Issued for Review	29/03/19
2	Preliminary	Issued for Review	05/04/19
3	Preliminary	Issued for Draft SSDA	09/04/19
4	Preliminary	Issued for Coordination	15/05/19
5	Preliminary	Issued for SSDA Draft	24/05/19
6	Preliminary	Issued for SSDA	04/06/19
7	Preliminary	Issued for SSDA	17/06/19

Notes & Legend

Contractor must verify all dimensions on site before commencing work or preparing shop drawings. Do not scale drawings.

LEGEND

- SITE BOUNDARY
- PRECINCT BOUNDARY
- EASEMENT

LEGEND

AWC	ACCESSIBLE TOILET
FWC	FEMALE TOILET
MWC	MALE TOILET
CAR.ADV	CAREER ADVISOR
CIRC	CIRCULATION
CLN	CLEANERS STORE
COLA	COVERED OUTDOOR LEARNING AREA
DP	DEPUTY PRINCIPAL
EOT	END OF TRIP
GLS	GENERAL LEARNING SPACE
HS	HIGH SCHOOL
IE	INTENSIVE ENGLISH
M	MATERIAL TECHNOLOGIES
PS	PRIMARY SCHOOL
SCI	SCIENCE
SLS	SHARED LEARNING SPACE
SMNR	SEMINAR
SNR	SENIOR LEARNING UNIT
SP	SPECIAL PROGRAM
STR	STORE
VA	VISUAL ARTS
WD	WITHDRAWAL ROOM

HDC & Architectural
WOODS BAGOT

Structural & Civil Engineering
ENSTRUCT

Mechanical Engineering & ESD/Energy Modelling
STEENSEN VARMING

Electrical Engineering
WSP

Hydraulic & Fire Engineering
WARREN SMITH & PARTNERS

Landscape & Heritage
URBIS

Project
MEADOWBANK EDUCATION PRECINCT SCHOOLS
2 Rhodes Street, Meadowbank

Client
NSW GOVERNMENT Education School Infrastructure

Project number 121172
Size check 25mm
Checked CS
Approved GS
Sheet size A1
Scale As indicated

Sheet title
LOWER GROUND FLOOR

Sheet number **MSP-WB-AR-DA202**
Revision 7
Status PRELIMINARY

1 GRPOUND LEVEL
SCALE 1 : 250

Date generated 17/06/2019 3:30:32 PM

Recent revision history

#	Status	Description	Date
1	Preliminary	Issued for Review	29/03/19
2	Preliminary	Issued for Draft SSDA	09/04/19
3	Preliminary	Issued for Coordination	15/05/19
4	Preliminary	Issued for SSDA Draft	24/05/19
5	Preliminary	Issued for SSDA	04/06/19
6	Preliminary	Issued for SSDA	17/06/19

Notes & Legend

Contractor must verify all dimensions on site before commencing work or preparing shop drawings. Do not scale drawings.

LEGEND

SITE BOUNDARY

PRECINCT BOUNDARY

LEGEND

AWC	ACCESSIBLE TOILET
FWC	FEMALE TOILET
MWC	MALE TOILET
CAR.ADV	CAREER ADVISOR
CIRC	CIRCULATION
CLN	CLEANERS STORE
COLA	COVERED OUTDOOR LEARNING AREA
DP	DEPUTY PRINCIPAL
EOT	END OF TRIP
GLS	GENERAL LEARNING SPACE
HS	HIGH SCHOOL
IE	INTENSIVE ENGLISH
M	MATERIAL TECHNOLOGIES
PS	PRIMARY SCHOOL
SCI	SCIENCE
SLS	SHARED LEARNING SPACE
SMNR	SEMINAR
SNR	SENIOR LEARNING UNIT
SP	SPECIAL PROGRAM
STR	STORE
VA	VISUAL ARTS
WD	WITHDRAWAL ROOM

HDC & Architectural
WOODS BAGOT

Structural & Civil Engineering
ENSTRUCT

Mechanical Engineering & ESD/Energy Modelling
STEENSEN VARMING

Electrical Engineering
WSP

Hydraulic & Fire Engineering
WARREN SMITH & PARTNERS

Landscape & Heritage
URBIS

Project
MEADOWBANK EDUCATION PRECINCT SCHOOLS
2 Rhodes Street, Meadowbank

Client
NSW GOVERNMENT Education School Infrastructure

Project number 121172
Size check 25mm
Checked CS
Approved GS
Sheet size A1
Scale As indicated

Sheet title
GROUND FLOOR PLAN

Sheet number **MSP-WB-AR-DA203**
Revision 6
Status PRELIMINARY

1 LEVEL 1
SCALE 1 : 250

Date generated 17/06/2019 3:31:48 PM

Recent revision history

#	Status	Description	Date
1	Preliminary	Issued for Review	29/03/19
2	Preliminary	Issued for Draft SSDA	09/04/19
3	Preliminary	Issued for Coordination	15/05/19
4	Preliminary	Issued for SSDA Draft	24/05/19
5	Preliminary	Issued for SSDA	04/06/19
6	Preliminary	Issued for SSDA	17/06/19

Notes & Legend

Contractor must verify all dimensions on site before commencing work or preparing shop drawings. Do not scale drawings.

LEGEND

- SITE BOUNDARY
- PRECINCT BOUNDARY
- EASEMENT

LEGEND

AWC	ACCESSIBLE TOILET
FWC	FEMALE TOILET
MWC	MALE TOILET
CAR.ADV	CAREER ADVISOR
CIRC	CIRCULATION
CLN	CLEANERS STORE
COLA	COVERED OUTDOOR LEARNING AREA
DP	DEPUTY PRINCIPAL
EOT	END OF TRIP
GLS	GENERAL LEARNING SPACE
HS	HIGH SCHOOL
IE	INTENSIVE ENGLISH
M	MATERIAL TECHNOLOGIES
PS	PRIMARY SCHOOL
SCI	SCIENCE
SLS	SHARED LEARNING SPACE
SMNR	SEMINAR
SNR	SENIOR LEARNING UNIT
SP	SPECIAL PROGRAM
STR	STORE
VA	VISUAL ARTS
WD	WITHDRAWAL ROOM

HDC & Architectural
WOODS BAGOT

Structural & Civil Engineering
ENSTRUCT

Mechanical Engineering & ESD/Energy Modelling
STEENSEN VARMING

Electrical Engineering
WSP

Hydraulic & Fire Engineering
WARREN SMITH & PARTNERS

Landscape & Heritage
URBIS

Project
MEADOWBANK EDUCATION PRECINCT SCHOOLS
2 Rhodes Street, Meadowbank

Client
NSW GOVERNMENT Education School Infrastructure

Project number	Size check		
121172	25mm		
Checked	Approved	Sheet size	Scale
CS	GS	A1	As indicated

Sheet title
LEVEL 1 FLOOR PLAN

Sheet number
MSP-WB-AR-DA204

Revision
6

Status
PRELIMINARY

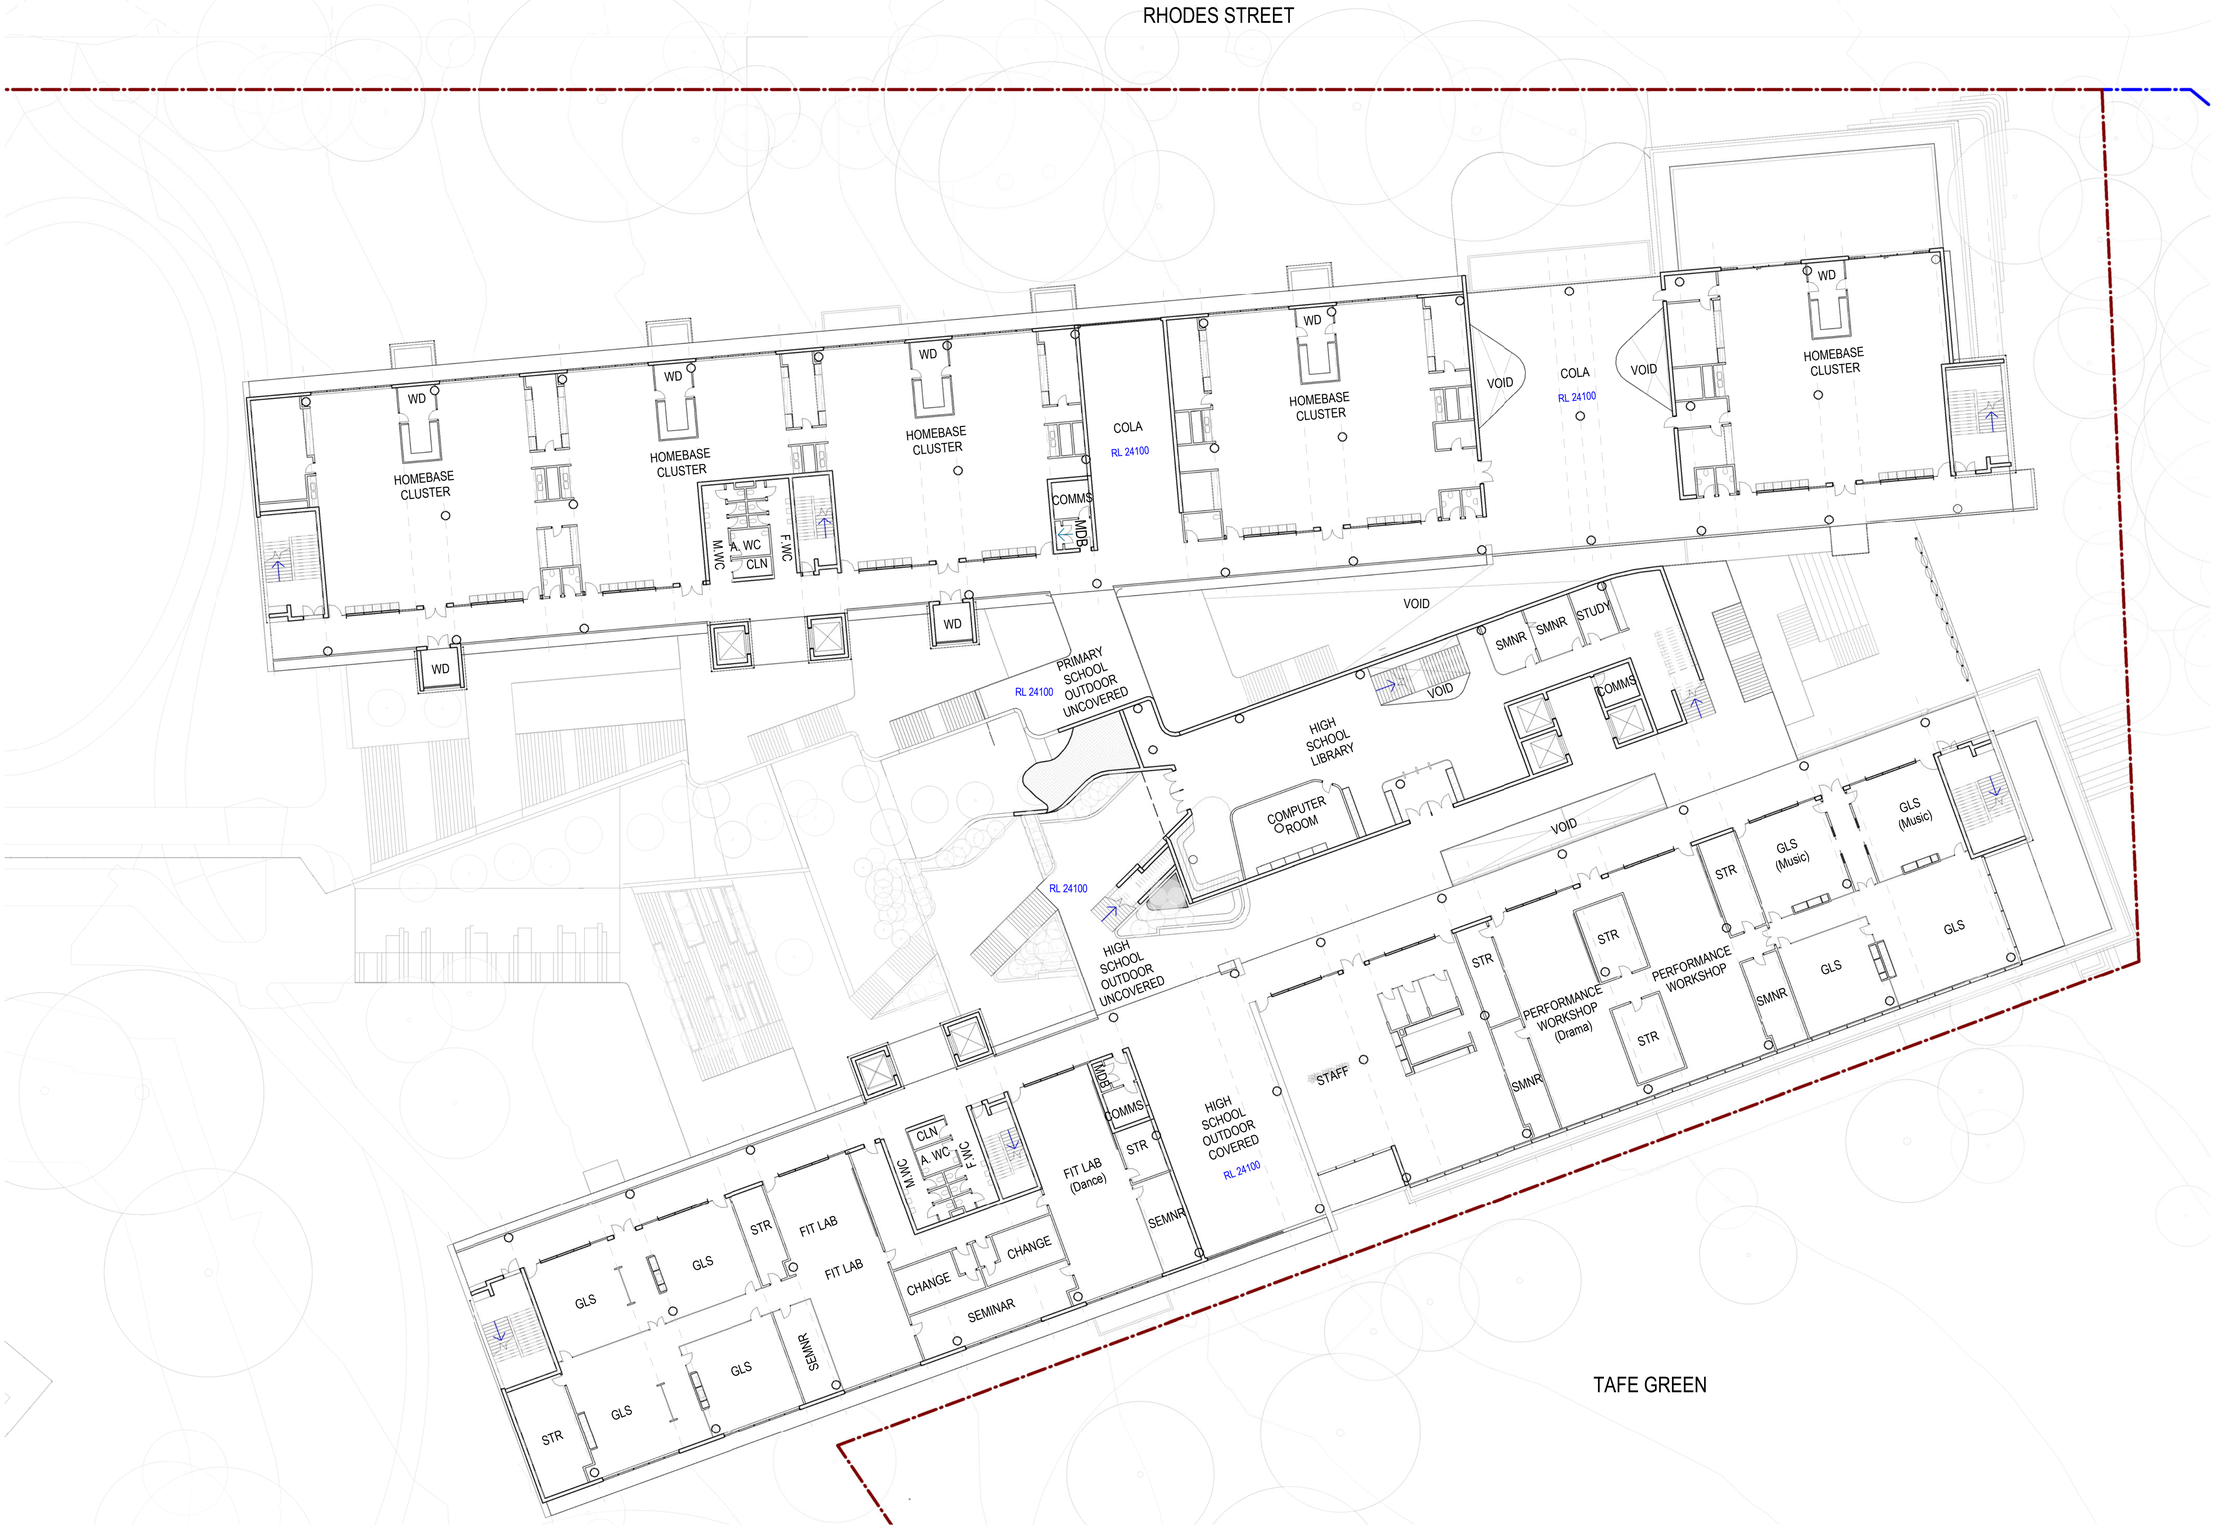

1 LEVEL 2
SCALE 1 : 250

Date generated 17/06/2019 3:32:33 PM

Recent revision history

#	Status	Description	Date
1	Preliminary	Issued for Review	29/03/19
2	Preliminary	Issued for Draft SSDA	09/04/19
3	Preliminary	Issued for Coordination	15/05/19
4	Preliminary	Issued for SSDA Draft	24/05/19
5	Preliminary	Issued for SSDA	04/06/19
6	Preliminary	Issued for SSDA	17/06/19

Notes & Legend

Contractor must verify all dimensions on site before commencing work or preparing shop drawings. Do not scale drawings.

LEGEND

SITE BOUNDARY

PRECINCT BOUNDARY

LEGEND

AWC	ACCESSIBLE TOILET
FWC	FEMALE TOILET
MWC	MALE TOILET
CAR.ADV	CAREER ADVISOR
CIRC	CIRCULATION
CLN	CLEANERS STORE
COLA	COVERED OUTDOOR LEARNING AREA
DP	DEPUTY PRINCIPAL
EOT	END OF TRIP
GLS	GENERAL LEARNING SPACE
HS	HIGH SCHOOL
IE	INTENSIVE ENGLISH
M	MATERIAL TECHNOLOGIES
PS	PRIMARY SCHOOL
SCI	SCIENCE
SLS	SHARED LEARNING SPACE
SMNR	SEMINAR
SNR	SENIOR LEARNING UNIT
SP	SPECIAL PROGRAM
STR	STORE
VA	VISUAL ARTS
WD	WITHDRAWAL ROOM

HDC & Architectural
WOODS BAGOT

Structural & Civil Engineering
ENSTRUCT

Mechanical Engineering & ESD/Energy Modelling
STEENSEN VARMING

Electrical Engineering
WSP

Hydraulic & Fire Engineering
WARREN SMITH & PARTNERS

Landscape & Heritage
URBIS

Project
MEADOWBANK EDUCATION PRECINCT SCHOOLS
2 Rhodes Street, Meadowbank

Client
NSW GOVERNMENT Education School Infrastructure

Project number 121172
Size check 25mm
Checked CS
Approved GS
Sheet size A1
Scale As indicated

Sheet title
LEVEL 2 FLOOR PLAN

Sheet number **MSP-WB-AR-DA205**
Revision 6
Status PRELIMINARY

1 LEVEL 3
SCALE 1 : 250

Date generated 17/06/2019 3:33:18 PM

Recent revision history

#	Status	Description	Date
1	Preliminary	Issued for Review	29/03/19
2	Preliminary	Issued for Draft SSDA	09/04/19
3	Preliminary	Issued for Coordination	15/05/19
4	Preliminary	Issued for SSDA Draft	24/05/19
5	Preliminary	Issued for SSDA	04/06/19
6	Preliminary	Issued for SSDA	17/06/19

Notes & Legend

Contractor must verify all dimensions on site before commencing work or preparing shop drawings. Do not scale drawings.

LEGEND

SITE BOUNDARY

PRECINCT BOUNDARY

LEGEND

AWC	ACCESSIBLE TOILET
FWC	FEMALE TOILET
MWC	MALE TOILET
CAR.ADV	CAREER ADVISOR
CIRC	CIRCULATION
CLN	CLEANERS STORE
COLA	COVERED OUTDOOR LEARNING AREA
DP	DEPUTY PRINCIPAL
EOT	END OF TRIP
GLS	GENERAL LEARNING SPACE
HS	HIGH SCHOOL
IE	INTENSIVE ENGLISH
M	MATERIAL TECHNOLOGIES
PS	PRIMARY SCHOOL
SCI	SCIENCE
SLS	SHARED LEARNING SPACE
SMNR	SEMINAR
SNR	SENIOR LEARNING UNIT
SP	SPECIAL PROGRAM
STR	STORE
VA	VISUAL ARTS
WD	WITHDRAWAL ROOM

HDC & Architectural
WOODS BAGOT

Structural & Civil Engineering
ENSTRUCT

Mechanical Engineering & ESD/Energy Modelling
STEENSEN VARMING

Electrical Engineering
WSP

Hydraulic & Fire Engineering
WARREN SMITH & PARTNERS

Landscape & Heritage
URBIS

Project
MEADOWBANK EDUCATION PRECINCT SCHOOLS
2 Rhodes Street, Meadowbank

Client
NSW GOVERNMENT Education School Infrastructure

Project number 121172
Size check 25mm
Checked CS
Approved GS
Sheet size A1
Scale As indicated

Sheet title
LEVEL 3 FLOOR PLAN

Sheet number **MSP-WB-AR-DA206**
Revision 6
Status PRELIMINARY

1 LEVEL 4
SCALE 1 : 250

Date generated 17/06/2019 3:34:06 PM

Recent revision history

#	Status	Description	Date
1	Preliminary	Issued for Review	29/03/19
2	Preliminary	Issued for Draft SSDA	09/04/19
3	Preliminary	Issued for Coordination	15/05/19
4	Preliminary	Issued for SSDA Draft	24/05/19
5	Preliminary	Issued for SSDA	04/06/19
6	Preliminary	Issued for SSDA	17/06/19

Notes & Legend

Contractor must verify all dimensions on site before commencing work or preparing shop drawings. Do not scale drawings.

LEGEND

SITE BOUNDARY

PRECINCT BOUNDARY

LEGEND

AWC	ACCESSIBLE TOILET
FWC	FEMALE TOILET
MWC	MALE TOILET
CAR.ADV	CAREER ADVISOR
CIRC	CIRCULATION
CLN	CLEANERS STORE
COLA	COVERED OUTDOOR LEARNING AREA
DP	DEPUTY PRINCIPAL
EOT	END OF TRIP
GLS	GENERAL LEARNING SPACE
HS	HIGH SCHOOL
IE	INTENSIVE ENGLISH
M	MATERIAL TECHNOLOGIES
PS	PRIMARY SCHOOL
SCI	SCIENCE
SLS	SHARED LEARNING SPACE
SMNR	SEMINAR
SNR	SENIOR LEARNING UNIT
SP	SPECIAL PROGRAM
STR	STORE
VA	VISUAL ARTS
WD	WITHDRAWAL ROOM

HDC & Architectural
WOODS BAGOT

Structural & Civil Engineering
ENSTRUCT

Mechanical Engineering & ESD/Energy Modelling
STEENSEN VARMING

Electrical Engineering
WSP

Hydraulic & Fire Engineering
WARREN SMITH & PARTNERS

Landscape & Heritage
URBIS

Project
MEADOWBANK EDUCATION PRECINCT SCHOOLS
2 Rhodes Street, Meadowbank

Client
NSW GOVERNMENT Education School Infrastructure

Project number 121172
Size check 25mm
Checked CS
Approved GS
Sheet size A1
Scale As indicated

Sheet title
LEVEL 4 FLOOR PLAN

Sheet number **MSP-WB-AR-DA207**
Revision 6
Status PRELIMINARY

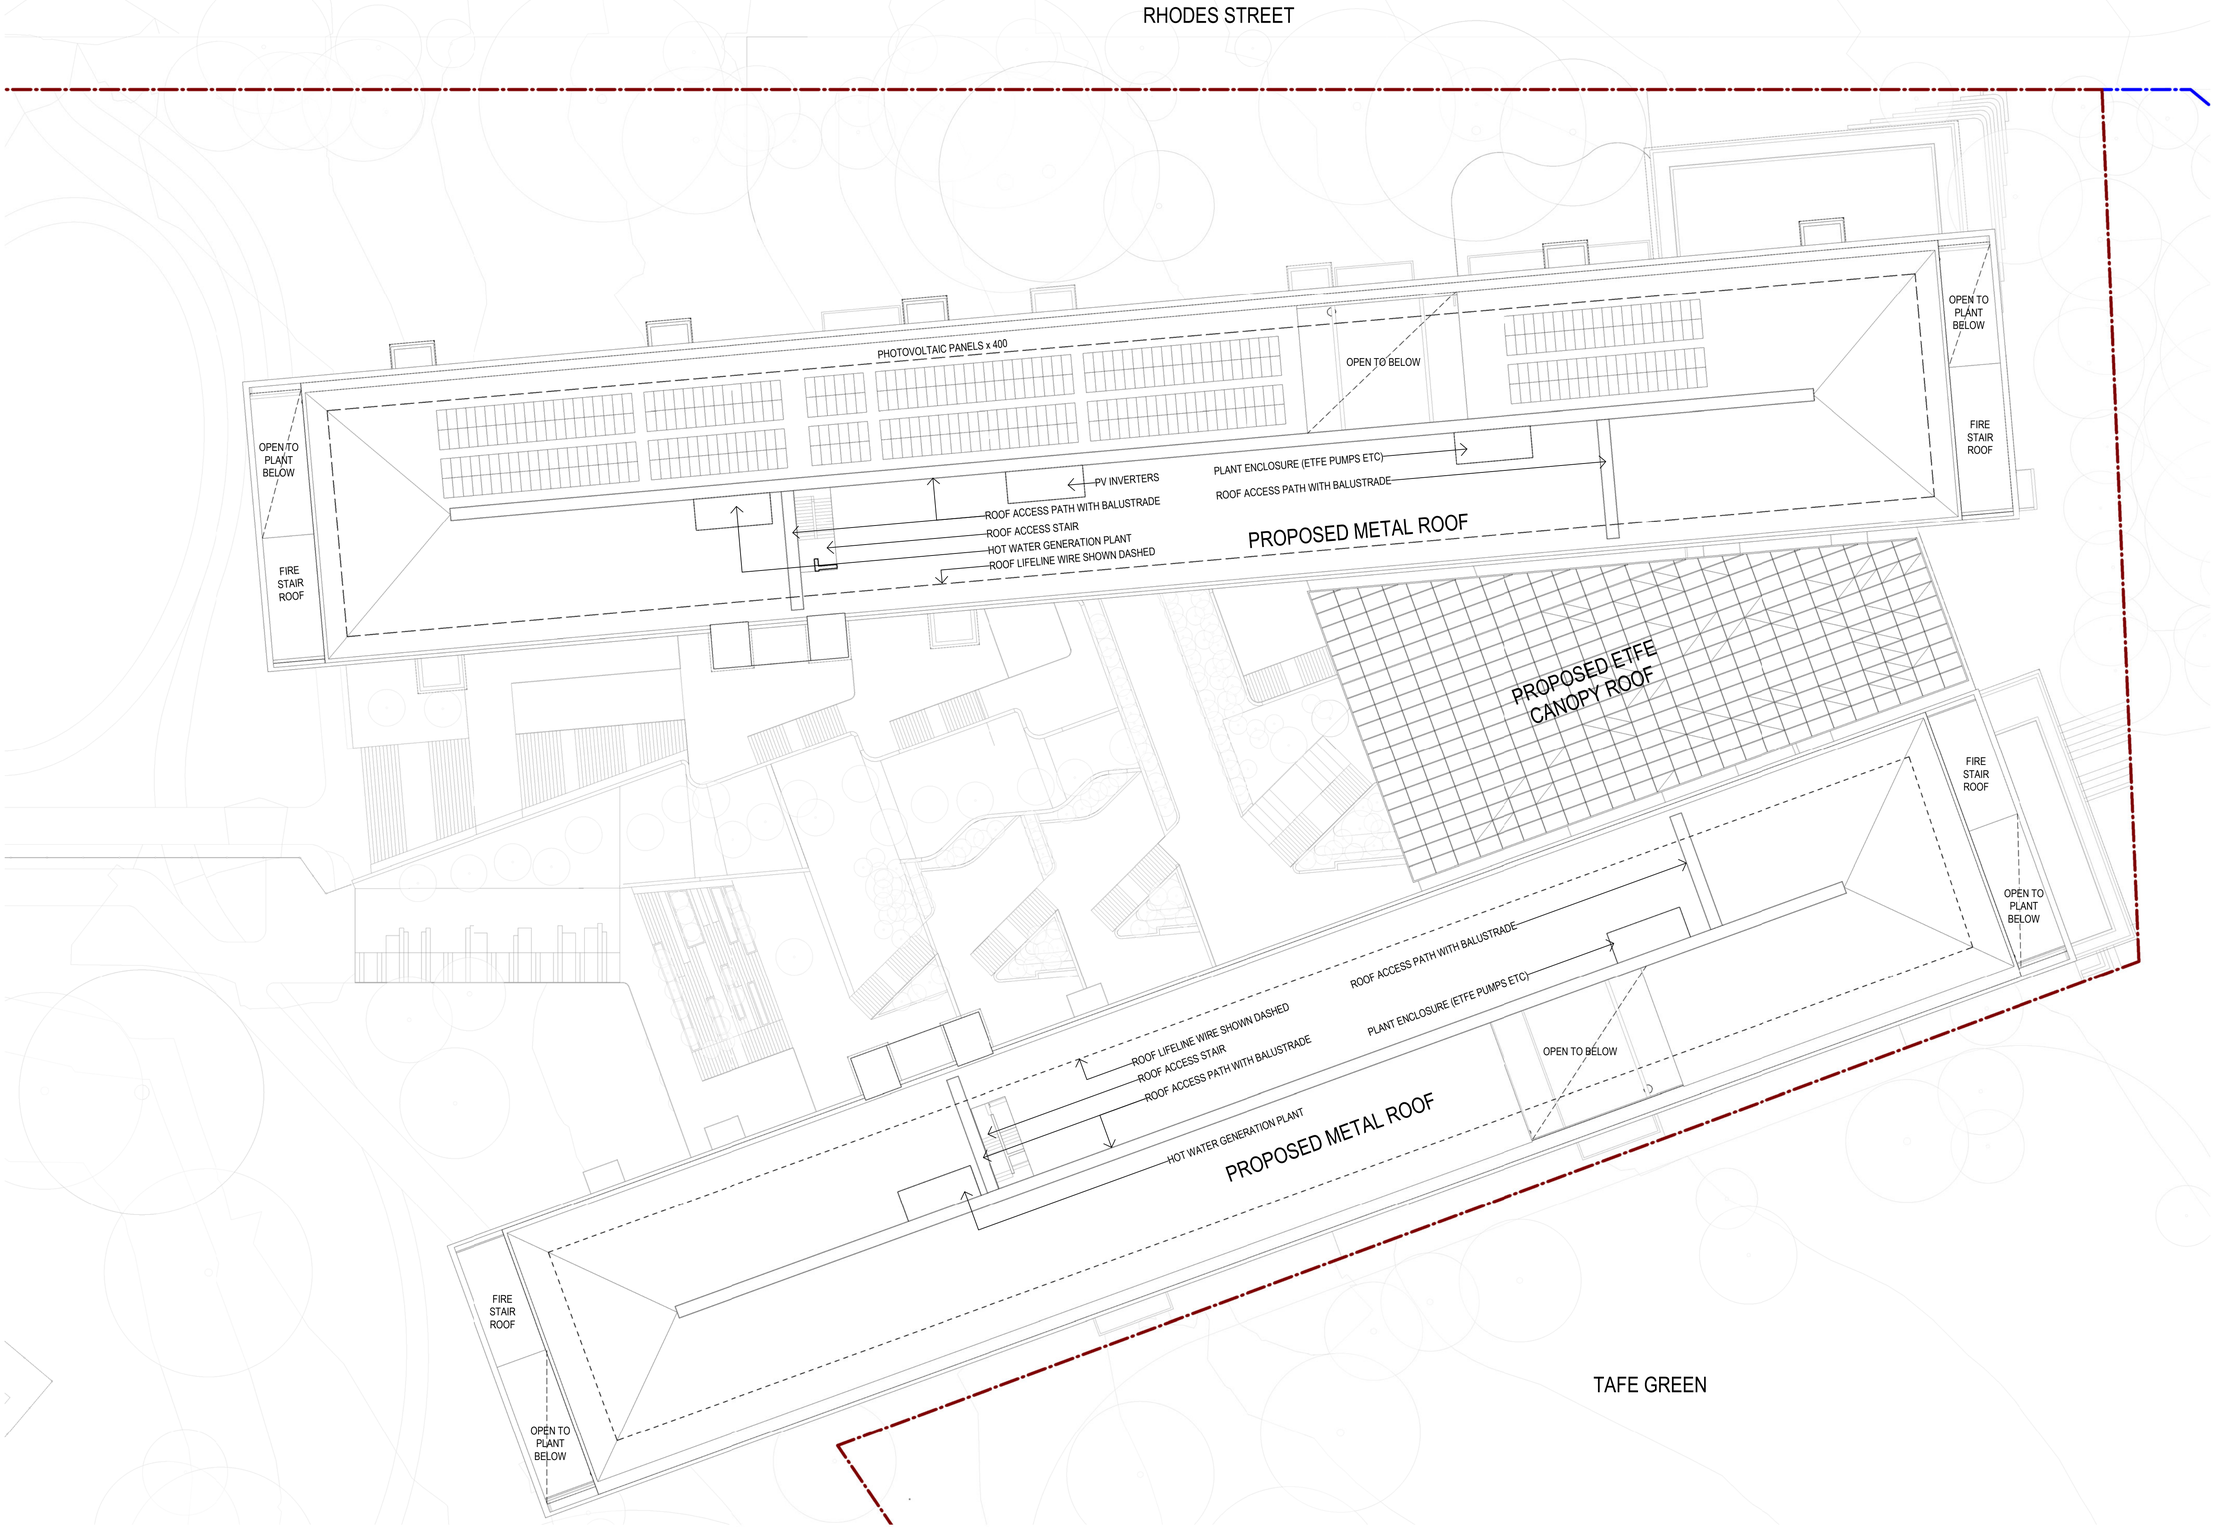

1 ROOF LEVEL
SCALE 1 : 250

Date generated 17/06/2019 3:35:03 PM

Recent revision history

#	Status	Description	Date
1	Preliminary	Issued for Review	29/03/19
2	Preliminary	Issued for Review	05/04/19
3	Preliminary	Issued for Draft SSDA	09/04/19
4	Preliminary	Issued for Coordination	15/05/19
5	Preliminary	Issued for SSDA Draft	24/05/19
6	Preliminary	Issued for SSDA	04/06/19
7	Preliminary	Issued for SSDA	17/06/19

Notes & Legend

Contractor must verify all dimensions on site before commencing work or preparing shop drawings. Do not scale drawings.

LEGEND

SITE BOUNDARY

PRECINCT BOUNDARY

LEGEND

AWC	ACCESSIBLE TOILET
FWC	FEMALE TOILET
MWC	MALE TOILET
CAR.ADV	CAREER ADVISOR
CIRC	CIRCULATION
CLN	CLEANERS STORE
COLA	COVERED OUTDOOR LEARNING AREA
DP	DEPUTY PRINCIPAL
EOT	END OF TRIP
GLS	GENERAL LEARNING SPACE
HS	HIGH SCHOOL
IE	INTENSIVE ENGLISH
M	MATERIAL TECHNOLOGIES
PS	PRIMARY SCHOOL
SCI	SCIENCE
SLS	SHARED LEARNING SPACE
SMNR	SEMINAR
SNR	SENIOR LEARNING UNIT
SP	SPECIAL PROGRAM
STR	STORE
VA	VISUAL ARTS
WD	WITHDRAWAL ROOM

HDC & Architectural
WOODS BAGOT

Structural & Civil Engineering
ENSTRUCT

Mechanical Engineering & ESD/Energy Modelling
STEENSEN VARMING

Electrical Engineering
WSP

Hydraulic & Fire Engineering
WARREN SMITH & PARTNERS

Landscape & Heritage
URBIS

Project
MEADOWBANK EDUCATION PRECINCT SCHOOLS
2 Rhodes Street, Meadowbank

Client
NSW GOVERNMENT Education School Infrastructure

Project number 121172
Size check 25mm
Checked CS
Approved GS
Sheet size A1
Scale As indicated

Sheet title
ROOF PLAN

Sheet number **MSP-WB-AR-DA208**
Revision 7
Status PRELIMINARY

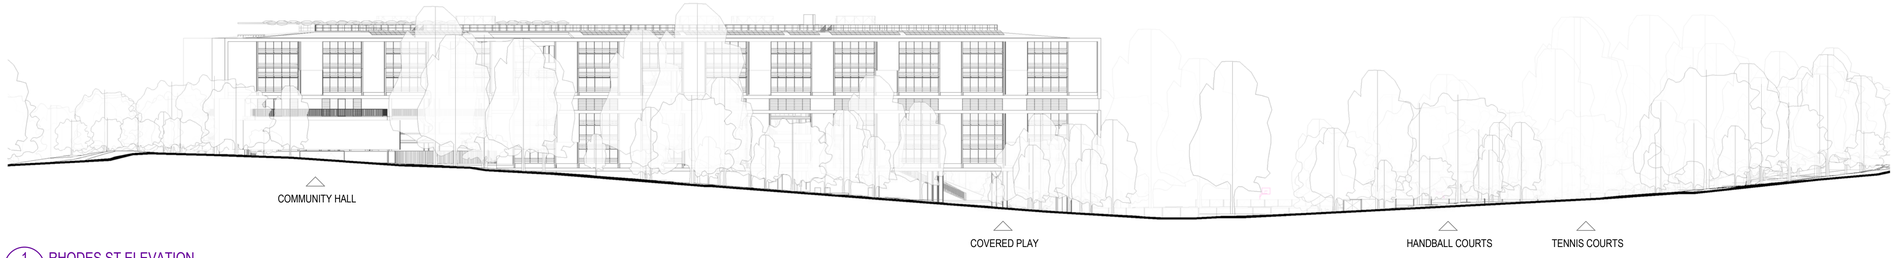

1 RHODES ST ELEVATION
SCALE 1 : 500

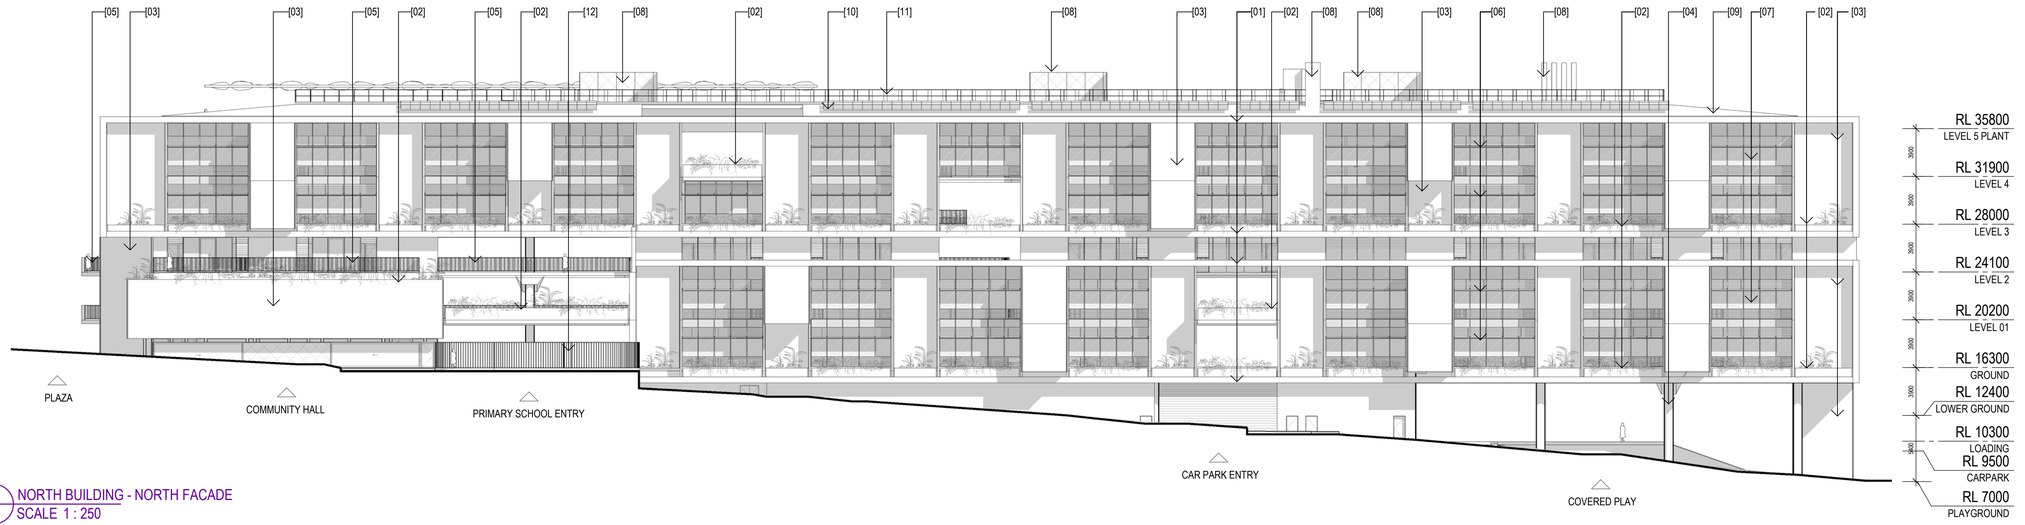

2 NORTH BUILDING - NORTH FACADE
SCALE 1 : 250

Elevation Key plan

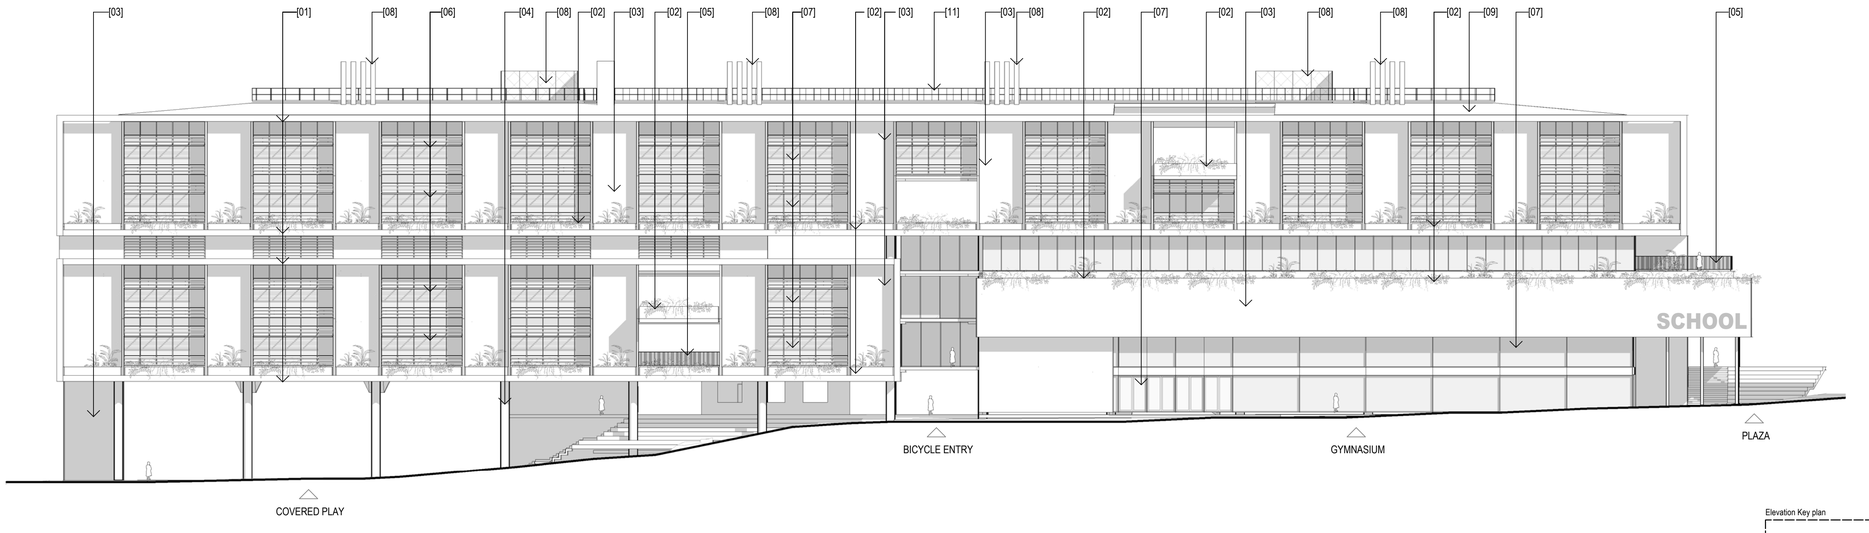

3 SOUTH BUILDING - SOUTH FACADE
SCALE 1 : 250

Elevation Key plan

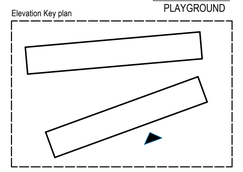

Date generated 17/06/2019 3:54:56 PM

Recent revision history

#	Status	Description	Date
1	Preliminary	Issued for Review	29/03/19
2	Preliminary	Issued for Draft SSDA	09/04/19
3	Preliminary	Issued for Coordination	15/05/19
4	Preliminary	Issued for SSDA Draft	24/05/19
5	Preliminary	Issued for SSDA	04/06/19
6	Preliminary	Issued for SSDA	17/06/19

Notes & Legend

Contractor must verify all dimensions on site before commencing work or preparing shop drawings. Do not scale drawings.

LEGEND: MATERIALS

01	CONCRETE
02	PLANTER
03	METAL SCREEN
04	STRUCTURAL COLUMN
05	METAL BALUSTRADE
06	METAL SUN SHADE
07	GLAZING AND SPANDREL
08	FLUES/PLANT
09	METAL ROOF
10	PV PANELS
11	METAL MAINTENANCE PLATFORM & BALUSTRADE
12	METAL FENCE
13	ETFE CANOPY
14	LANDSCAPING

HDC & Architectural
WOODS BAGOT

Structural & Civil Engineering
ENSTRUCT

Mechanical Engineering & ESD/Energy Modelling
STEENSEN VARMING

Electrical Engineering
WSP

Hydraulic & Fire Engineering
WARREN SMITH & PARTNERS

Landscape & Heritage
URBIS

Project
MEADOWBANK EDUCATION PRECINCT SCHOOLS
2 Rhodes Street, Meadowbank

Client
NSW GOVERNMENT Education School Infrastructure

Project number 121172
Size check 25mm
Checked CS
Approved GS
Sheet size A1
Scale As indicated

Sheet title
NORTH & SOUTH BUILDING ELEVATIONS

Sheet number **MSP-WB-AR-DA301**
Revision 6
Status PRELIMINARY

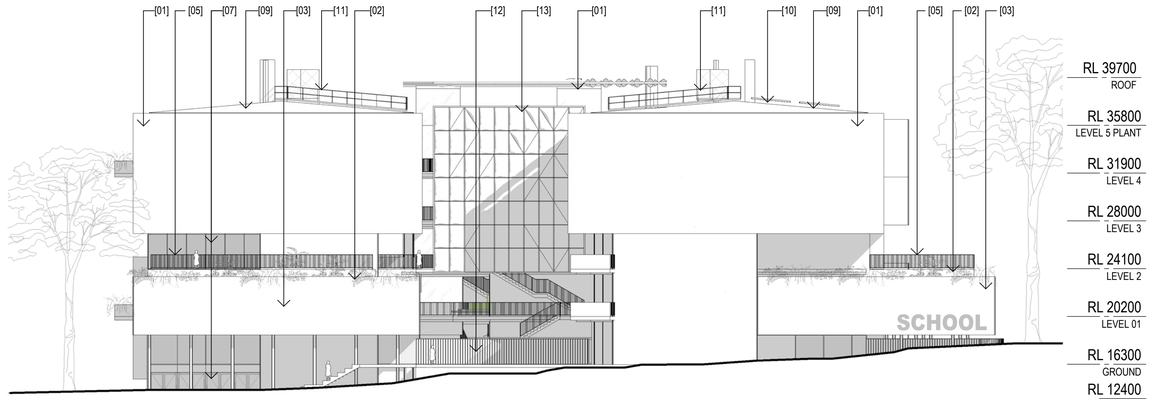

2 EAST ELEVATIONS
SCALE 1 : 250

Elevation Key plan

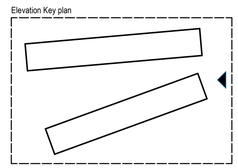

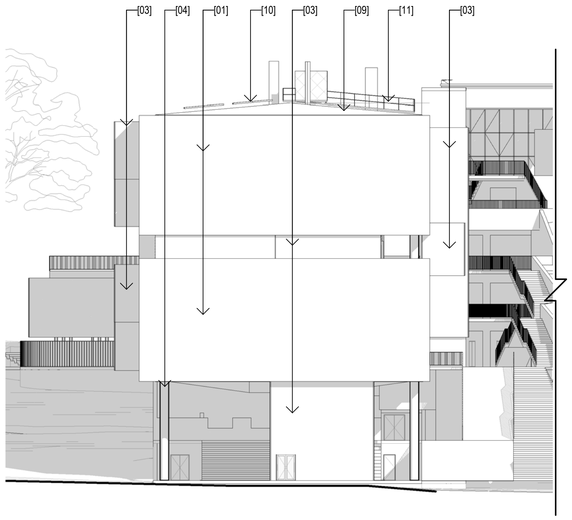

5 WEST ELEVATION_NORTH WING
SCALE 1 : 250

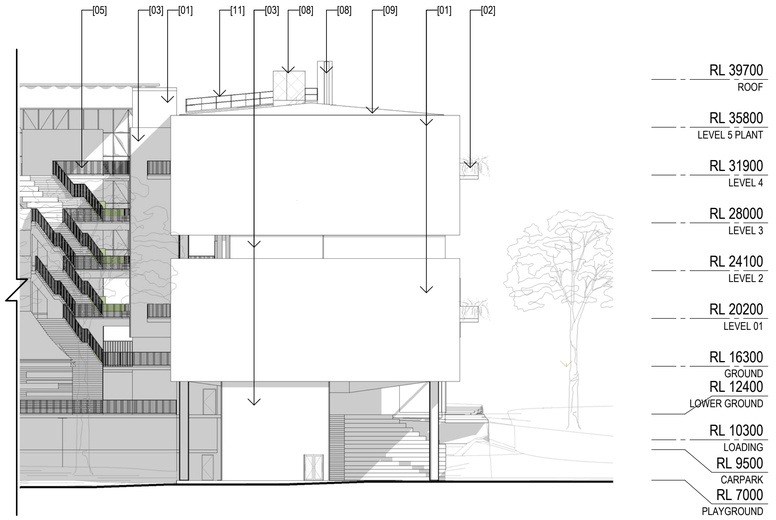

6 WEST ELEVATION_SOUTH WING
SCALE 1 : 250

Elevation Key plan

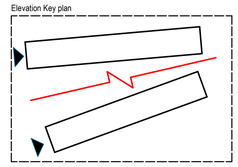

Date generated 17/06/2019 3:57:45 PM

Recent revision history

#	Status	Description	Date
1	Preliminary	Issued for Review	29/03/19
2	Preliminary	Issued for Draft SSDA	09/04/19
3	Preliminary	Issued for Coordination	15/05/19
4	Preliminary	Issued for SSDA Draft	24/05/19
5	Preliminary	Issued for SSDA	04/06/19
6	Preliminary	Issued for SSDA	17/06/19

Notes & Legend

Contractor must verify all dimensions on site before commencing work or preparing shop drawings. Do not scale drawings.

LEGEND: MATERIALS

01	CONCRETE
02	PLANTER
03	METAL SCREEN
04	STRUCTURAL COLUMN
05	METAL BALUSTRADE
06	METAL SUN SHADE
07	GLAZING AND SPANDREL
08	FLUES/PLANT
09	METAL ROOF
10	PV PANELS
11	METAL MAINTENANCE PLATFORM & BALUSTRADE
12	METAL FENCE
13	ETFE CANOPY
14	LANDSCAPING

HDC & Architectural
WOODS BAGOT

Structural & Civil Engineering
ENSTRUCT

Mechanical Engineering & ESD/Energy Modelling
STEENSEN VARMING

Electrical Engineering
WSP

Hydraulic & Fire Engineering
WARREN SMITH & PARTNERS

Landscape & Heritage
URBIS

Project
MEADOWBANK EDUCATION PRECINCT SCHOOLS
2 Rhodes Street, Meadowbank

Client
NSW GOVERNMENT Education School Infrastructure

Project number
121172

Size check
25mm

Checked	Approved	Sheet size	Scale
CS	GS	A1	As indicated

Sheet title
EAST & WEST ELEVATIONS

Sheet number
MSP-WB-AR-DA302

Revision
6

Status
PRELIMINARY

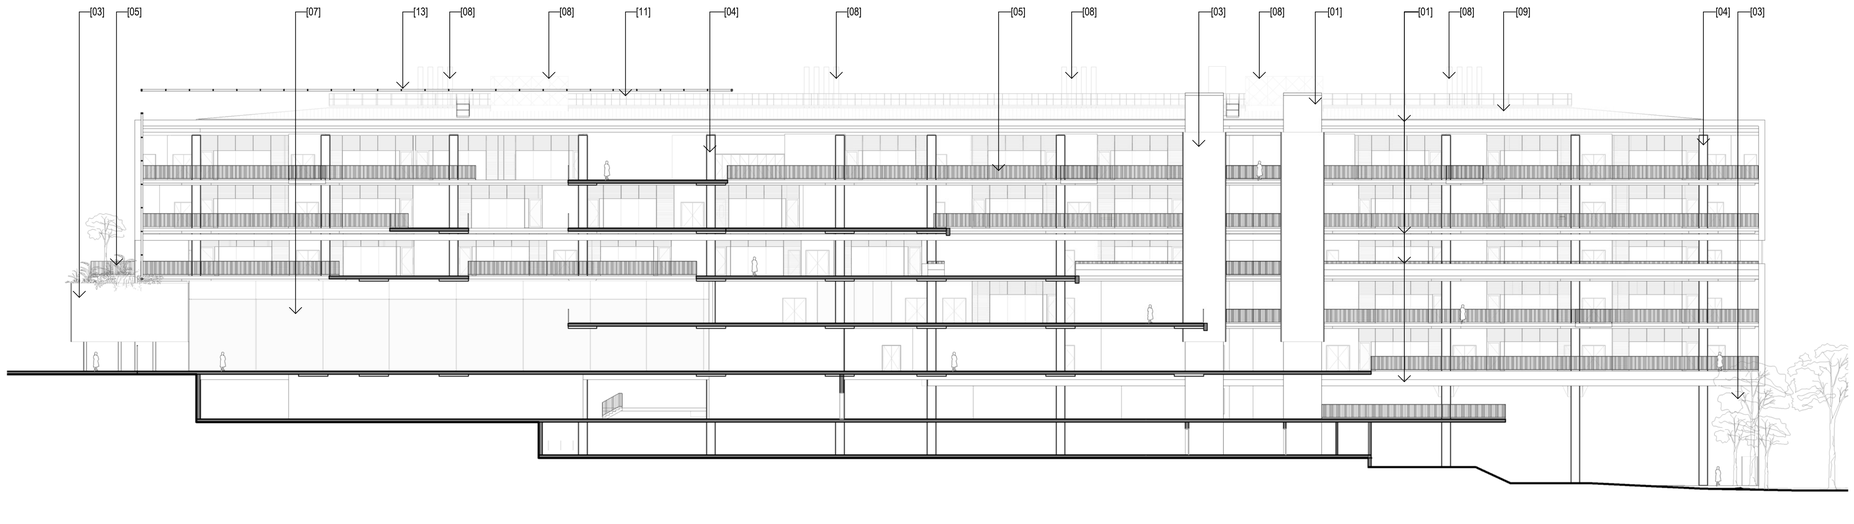

1 SOUTH BUILDING - NORTH FACADE

Elevation Key plan

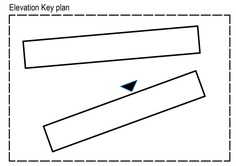

2 NORTH BUILDING - SOUTH FACADE

Elevation Key plan

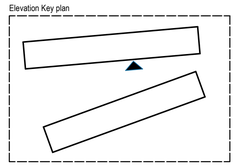

Date generated 17/06/2019 3:58:37 PM

Recent revision history

#	Status	Description	Date
1	Preliminary	Issued for Review	29/03/19
2	Preliminary	Issued for Draft SSDA	09/04/19
3	Preliminary	Issued for Coordination	15/05/19
4	Preliminary	Issued for SSDA Draft	24/05/19
5	Preliminary	Issued for SSDA	04/06/19
6	Preliminary	Issued for SSDA	17/06/19

Notes & Legend

Contractor must verify all dimensions on site before commencing work or preparing shop drawings. Do not scale drawings.

LEGEND: MATERIALS

01	CONCRETE
02	PLANTER
03	METAL SCREEN
04	STRUCTURAL COLUMN
05	METAL BALUSTRADE
06	METAL SUN SHADE
07	GLAZING AND SPANDREL
08	FLUES/PLANT
09	METAL ROOF
10	PV PANELS
11	METAL MAINTENANCE PLATFORM & BALUSTRADE
12	METAL FENCE
13	ETFE CANOPY
14	LANDSCAPING

HDC & Architectural
WOODS BAGOT

Structural & Civil Engineering
ENSTRUCT

Mechanical Engineering & ESD/Energy Modelling
STEENSEN VARMING

Electrical Engineering
WSP

Hydraulic & Fire Engineering
WARREN SMITH & PARTNERS

Landscape & Heritage
URBIS

Project
MEADOWBANK EDUCATION PRECINCT SCHOOLS
2 Rhodes Street, Meadowbank

Client
NSW GOVERNMENT Education School Infrastructure

Project number
121172

Size check
25mm

Checked	Approved	Sheet size	Scale
CS	GS	A1	As indicated

Sheet title
INTERNAL BUILDING ELEVATIONAL SECTIONS

Sheet number
MSP-WB-AR-DA303

Revision
6

Status
PRELIMINARY

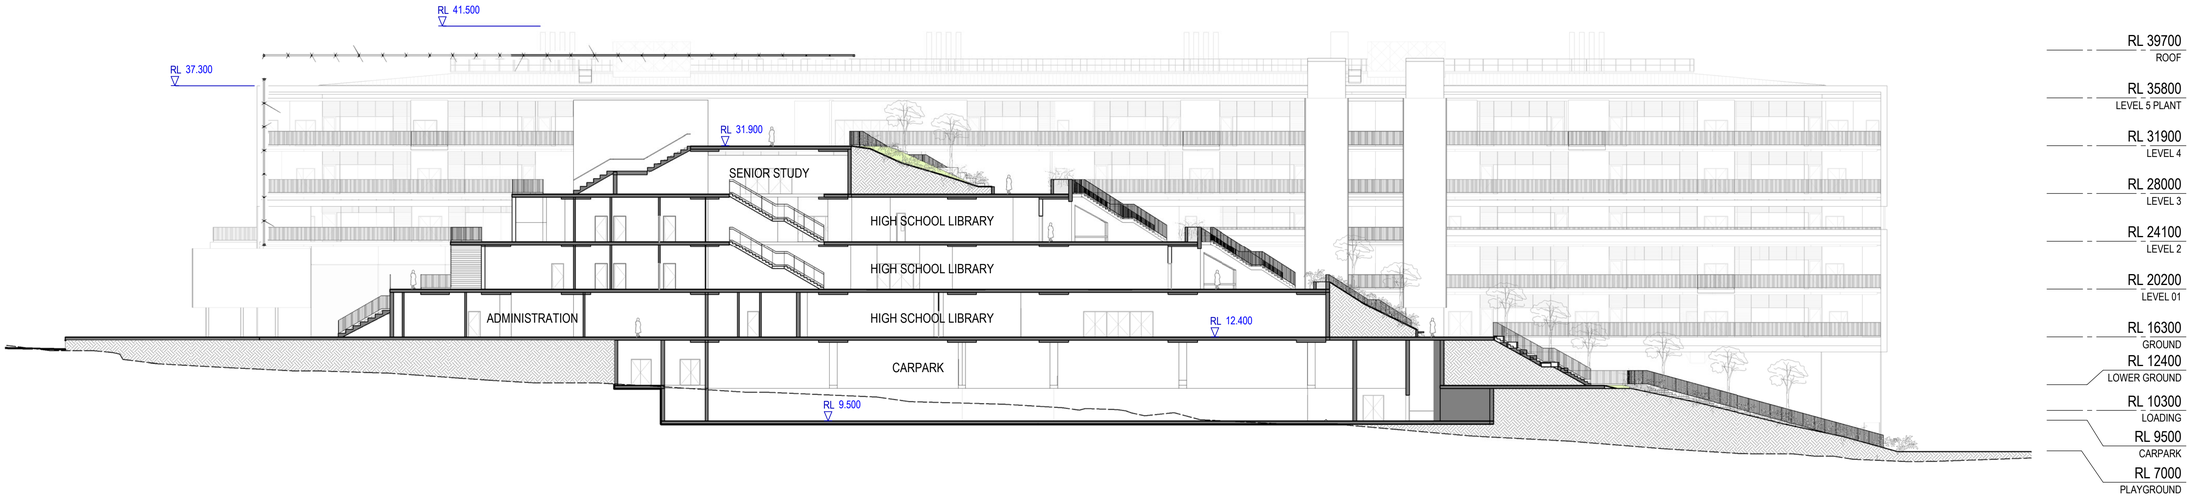

1 SSDA_LANDSCAPE SECTION 01

Elevation Key plan

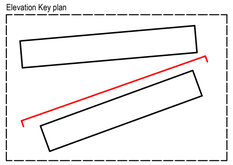

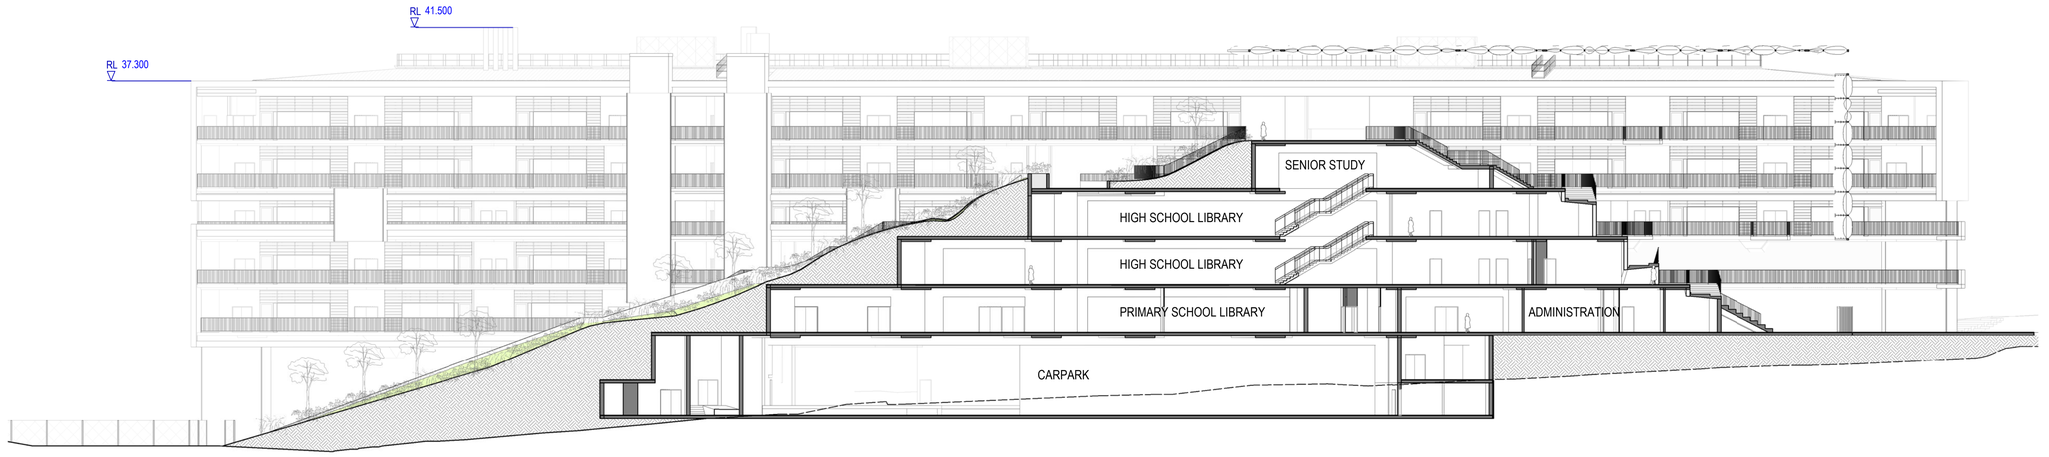

2 SSDA_LANDSCAPE SECTION 02

Elevation Key plan

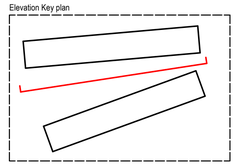

Date generated 17/06/2019 3:59:37 PM

Recent revision history

#	Status	Description	Date
1	Preliminary	Issued for Review	29/03/19
2	Preliminary	Issued for Draft SSDA	09/04/19
3	Preliminary	Issued for SSDA Draft	24/05/19
4	Preliminary	Issued for SSDA	04/06/19
5	Preliminary	Issued for SSDA	17/06/19

Notes & Legend

Contractor must verify all dimensions on site before commencing work or preparing shop drawings. Do not scale drawings.

LEGEND

EXISTING EARTH LINE

HDC & Architectural
WOODS BAGOT

Structural & Civil Engineering
ENSTRUCT

Mechanical Engineering & ESD/Energy Modelling
STEENSEN VARMING

Electrical Engineering
WSP

Hydraulic & Fire Engineering
WARREN SMITH & PARTNERS

Landscape & Heritage
URBIS

Project
MEADOWBANK EDUCATION PRECINCT SCHOOLS
2 Rhodes Street, Meadowbank

Client
NSW GOVERNMENT Education School Infrastructure

Project number
121172

Size check
25mm

Checked	Approved	Sheet size	Scale
CS	GS	A1	As indicated

Sheet title
OVERALL ELEVATIONS SECTIONS SHEET 01

Sheet number
MSP-WB-AR-DA304

Revision
5

Status
PRELIMINARY

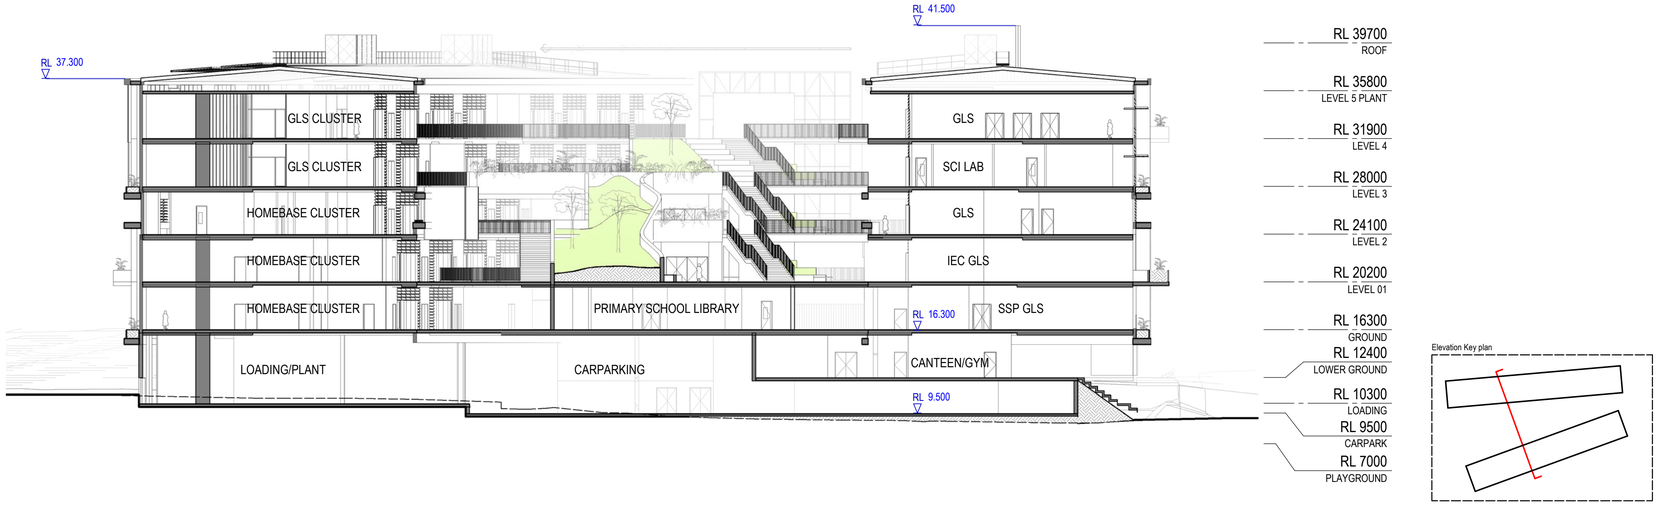

1 SSDA_LANDSCAPE SECTION 03

Elevation Key plan

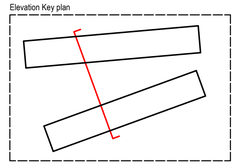

Recent revision history

#	Status	Description	Date
1	Preliminary	Issued for Review	29/03/19
2	Preliminary	Issued for Draft SSDA	09/04/19
3	Preliminary	Issued for SSDA Draft	24/05/19
4	Preliminary	Issued for SSDA	04/06/19
5	Preliminary	Issued for SSDA	17/06/19

Notes & Legend

Contractor must verify all dimensions on site before commencing work or preparing shop drawings. Do not scale drawings.

LEGEND

EXISTING EARTH LINE

HDC & Architectural
WOODS BAGOT

Structural & Civil Engineering
ENSTRUCT

Mechanical Engineering & ESD/Energy Modelling
STEENSEN VARMING

Electrical Engineering
WSP

Hydraulic & Fire Engineering
WARREN SMITH & PARTNERS

Landscape & Heritage
URBIS

Project
MEADOWBANK EDUCATION PRECINCT SCHOOLS
2 Rhodes Street, Meadowbank

Client
NSW GOVERNMENT Education School Infrastructure

Project number
121172

Size check
25mm

Checked	Approved	Sheet size	Scale
CS	GS	A1	As indicated

Sheet title
OVERALL ELEVATIONS SECTIONS SHEET 02

Sheet number
MSP-WB-AR-DA305

Revision
5

Status
PRELIMINARY

Date generated 17/06/2019 4:08:47 PM

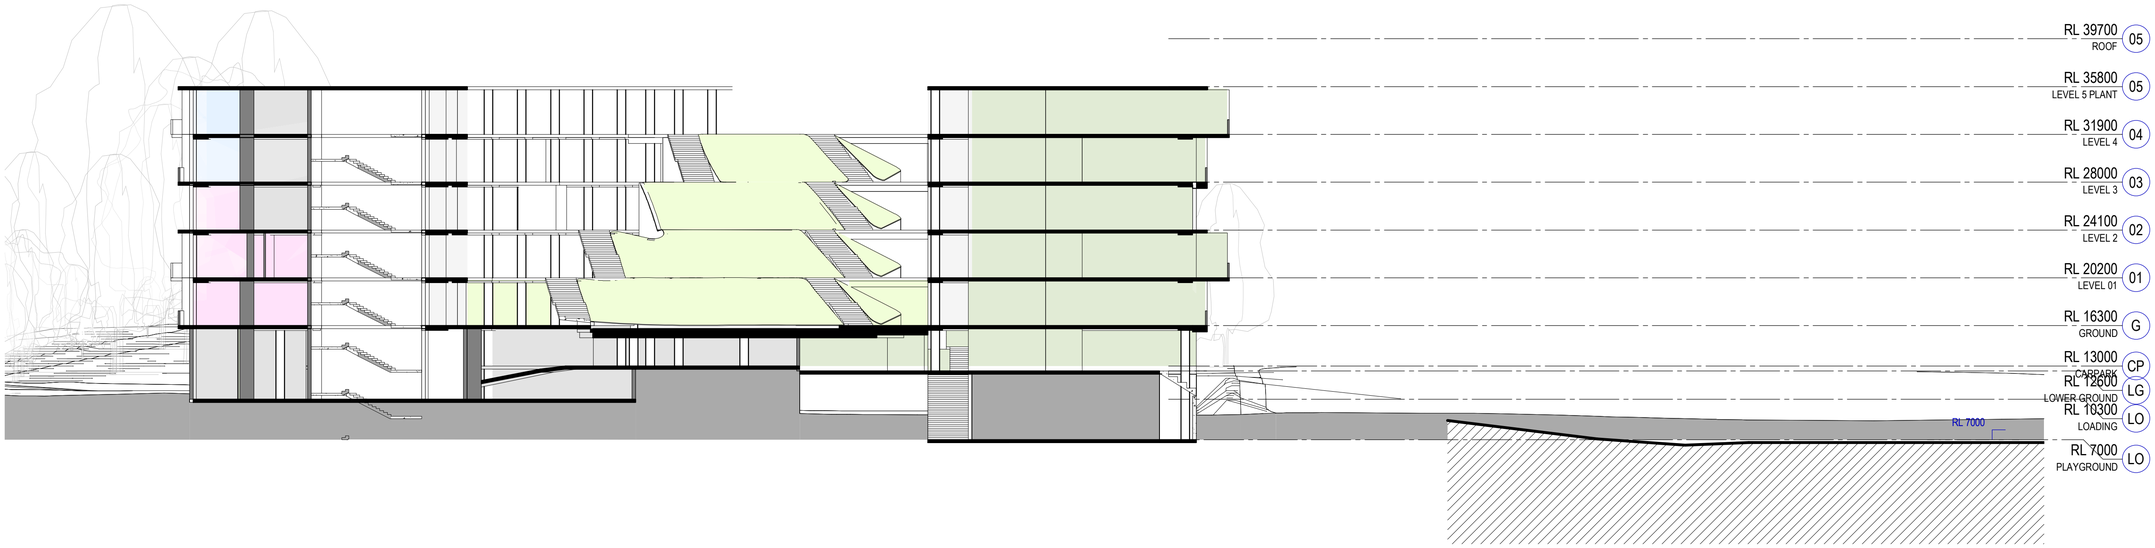

1 SSDA_LANDSCAPE SECTION 03

Landscape Section Key plan

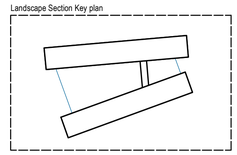

2 SSDA_LANDSCAPE SECTION 2

Landscape Section Key plan

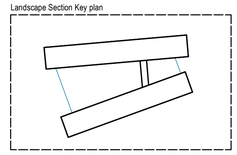

Date generated 29-03-19 5:16:04 PM

Recent revision history

#	Status	Description	Date
1	Preliminary	Issued for Review	29/03/19

Notes & Legend

Contractor must verify all dimensions on site before commencing work or preparing shop drawings. Do not scale drawings.

DRAFT ONLY

HDC & Architectural
WOODS BAGOT

Structural & Civil Engineering
ENSTRUCT

Mechanical Engineering & ESD/Energy Modelling
STEENSEN VARMING

Electrical Engineering
WSP

Hydraulic & Fire Engineering
WARREN SMITH & PARTNERS

Landscape & Heritage
URBIS

Project
Meadowbank School

2 Rhodes Street, Meadowbank

Client
NSW GOVERNMENT Education School Infrastructure

Project number
121172

Size check
25mm

Checked	Approved	Sheet size	Scale
Checker	Approver	A1	1 : 250

Sheet title
OVERALL ELEVATIONS
SECTIONS SHEET 03

Sheet number
MSP-WB-AR-DA306

Revision
1

Status
PRELIMINARY

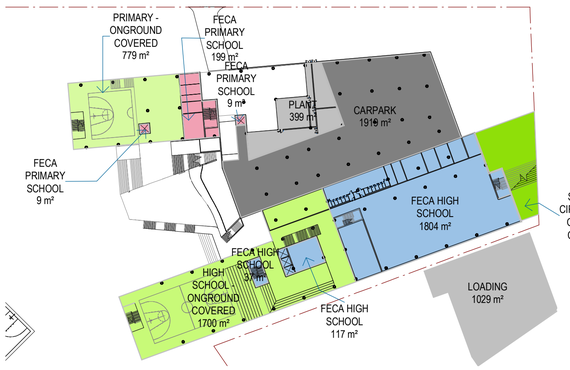

1 CARPARK

2 GROUND

7 LEVEL 5 PLANT

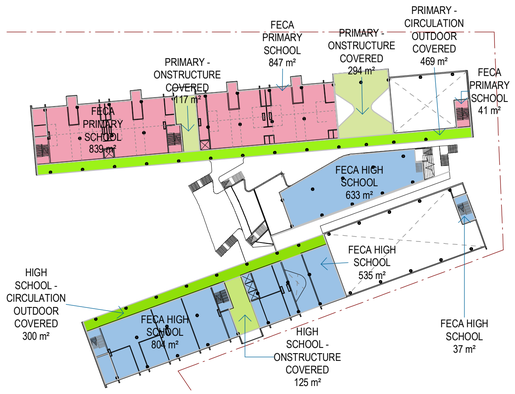

3 LEVEL 01

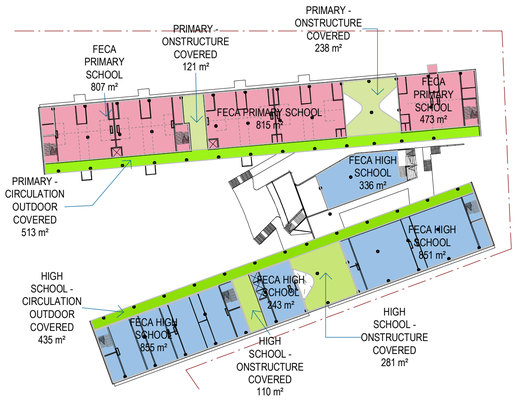

4 LEVEL 2

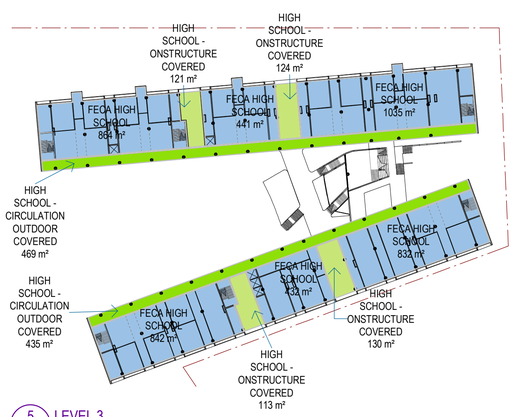

5 LEVEL 3

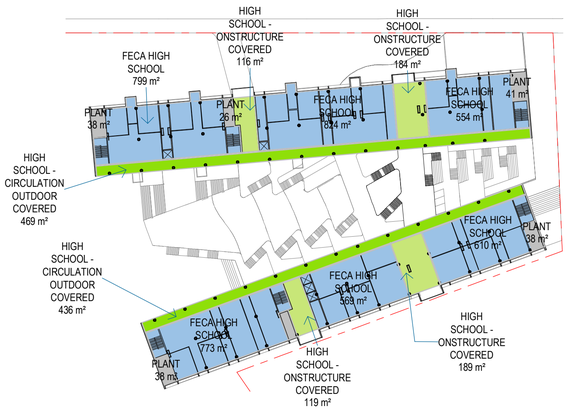

6 LEVEL 4

Area Schedule - GFA (GFA = FECA+UCA)	
FECA HIGH SCHOOL	16933 m²
FECA PRIMARY SCHOOL	6962 m²
HIGH SCHOOL - CIRCULATION OUTDOOR COVERED	3148 m²
HIGH SCHOOL - ONGROUND COVERED	1700 m²
HIGH SCHOOL - ONSTRUCTURE COVERED	2586 m²
PRIMARY - CIRCULATION OUTDOOR COVERED	1307 m²
PRIMARY - ONGROUND COVERED	779 m²
PRIMARY - ONSTRUCTURE COVERED	1822 m²
	35238 m²

Area Schedule (FECA)	
FECA HIGH SCHOOL	16933 m²
FECA PRIMARY SCHOOL	6962 m²
	23896 m²

Area Schedule (Outdoor Areas)	
HIGH SCHOOL - ONGROUND COVERED	1700 m²
HIGH SCHOOL - ONGROUND UNCOVERED	14510 m²
HIGH SCHOOL - ONSTRUCTURE COVERED	2586 m²
HIGH SCHOOL - ONSTRUCTURE UNCOVERED	1815 m²
	20611 m²
PRIMARY - ONGROUND COVERED	779 m²
PRIMARY - ONGROUND UNCOVERED	7674 m²
PRIMARY - ONSTRUCTURE COVERED	1822 m²
PRIMARY - ONSTRUCTURE UNCOVERED	186 m²
	10461 m²
	31072 m²

Area Schedule (OTHERS)	
CARPARK	1919 m²
LOADING	1029 m²
PLANT	611 m²
Grand total	3560 m²

Date generated 29-03-19 5:39:47 PM

Recent revision history

#	Status	Description	Date
1	Preliminary	Issued for Review	29/03/19

Notes & Legend

Contractor must verify all dimensions on site before commencing work or preparing shop drawings. Do not scale drawings.

NOTE: ALL AREAS SHOWN ARE NOT YET MEASURED BY LEP METHOD AND INCLUDE PARKING, PLANT, VERTICAL CIRCULATION ETC WHICH WILL BE REMOVED IN A FUTURE VERSION.

DRAFT ONLY

HDC & Architectural
WOODS BAGOT

Structural & Civil Engineering
ENSTRUCT

Mechanical Engineering & ESD/Energy Modelling
STEENSEN VARMING

Electrical Engineering
WSP

Hydraulic & Fire Engineering
WARREN SMITH & PARTNERS

Landscape & Heritage
URBIS

Project
Meadowbank School

2 Rhodes Street, Meadowbank

Client
NSW GOVERNMENT Education School Infrastructure

Project number
121172

Size check
25mm

Checked
CS

Approved
AD

Sheet size
A1

Scale
1 : 1000

Sheet title
AREA PLANS
AREAS

Sheet number
MSP-WB-AR-DA401

Revision
1

Status
PRELIMINARY

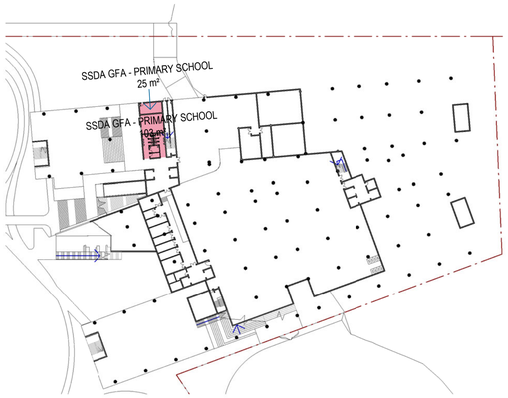

1 LOADING

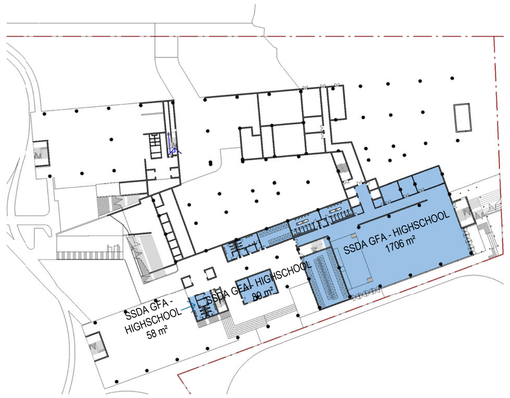

2 LOWER GROUND

3 GROUND

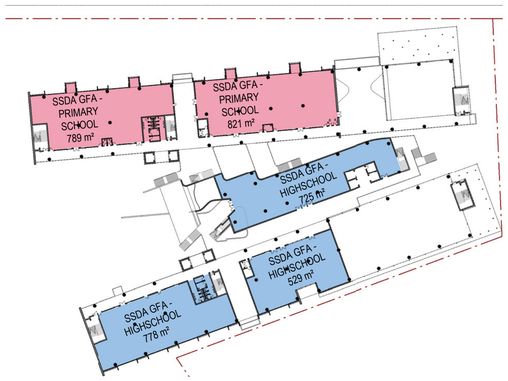

4 LEVEL 01

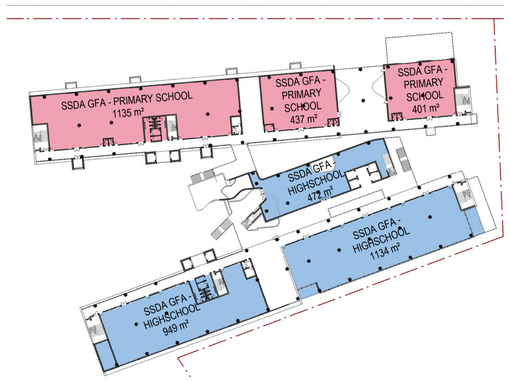

5 LEVEL 2

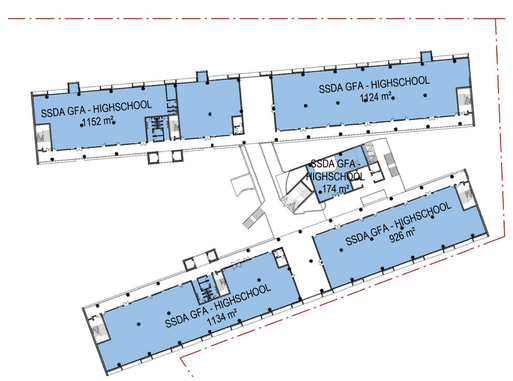

6 LEVEL 3

7 LEVEL 4

Area Schedule...

Level	Area
LOADING	128 m²
LOWER GROUND	1854 m²
GROUND	4323 m²
LEVEL 01	3642 m²
LEVEL 2	4527 m²
LEVEL 3	4510 m²
LEVEL 4	4235 m²
	23219 m²

GFA DEFINITION - Extracted from RYDE LEP 2014

Gross floor area means the sum of the floor area of each floor of a building measured from the internal face of external walls, or from the internal face of walls separating the building from any other building, measured at a height of 1.4 metres above the floor, and includes:

(a) the area of a mezzanine, and
(b) habitable rooms in a basement or an attic, and
(c) any shop, auditorium, cinema, and the like, in a basement or attic,

but excludes:
(d) any area for common vertical circulation, such as lifts and stairs, and
(e) any basement:
(i) storage, and
(ii) vehicular access, loading areas, garbage and services, and
(f) plant rooms, lift towers and other areas used exclusively for mechanical services or ducting, and
(g) car parking to meet any requirements of the consent authority (including access to that car parking), and
(h) any space used for the loading or unloading of goods (including access to it), and
(i) terraces and balconies with outer walls less than 1.4 metres high, and
(j) voids above a floor at the level of a storey or storey above.

Date generated 17/06/2019 4:15:49 PM

Recent revision history

#	Status	Description	Date
1	Preliminary	Issued for SSDA	04/06/19
2	Preliminary	Issued for SSDA	17/06/19

Notes & Legend
Contractor must verify all dimensions on site before commencing work or preparing shop drawings. Do not scale drawings.

HDC & Architectural
WOODS BAGOT

Structural & Civil Engineering
ENSTRUCT

Mechanical Engineering & ESD/Energy Modelling
STEENSEN VARMING

Electrical Engineering
WSP

Hydraulic & Fire Engineering
WARREN SMITH & PARTNERS

Landscape & Heritage
URBIS

Project
MEADOWBANK EDUCATION PRECINCT SCHOOLS
2 Rhodes Street, Meadowbank

Client
NSW GOVERNMENT Education School Infrastructure

Project number 121172
Size check 25mm
Checked Checker
Approved Approver
Sheet size A1
Scale 1 : 1000

Sheet title
GFA

Sheet number DA402
Revision 2
Status