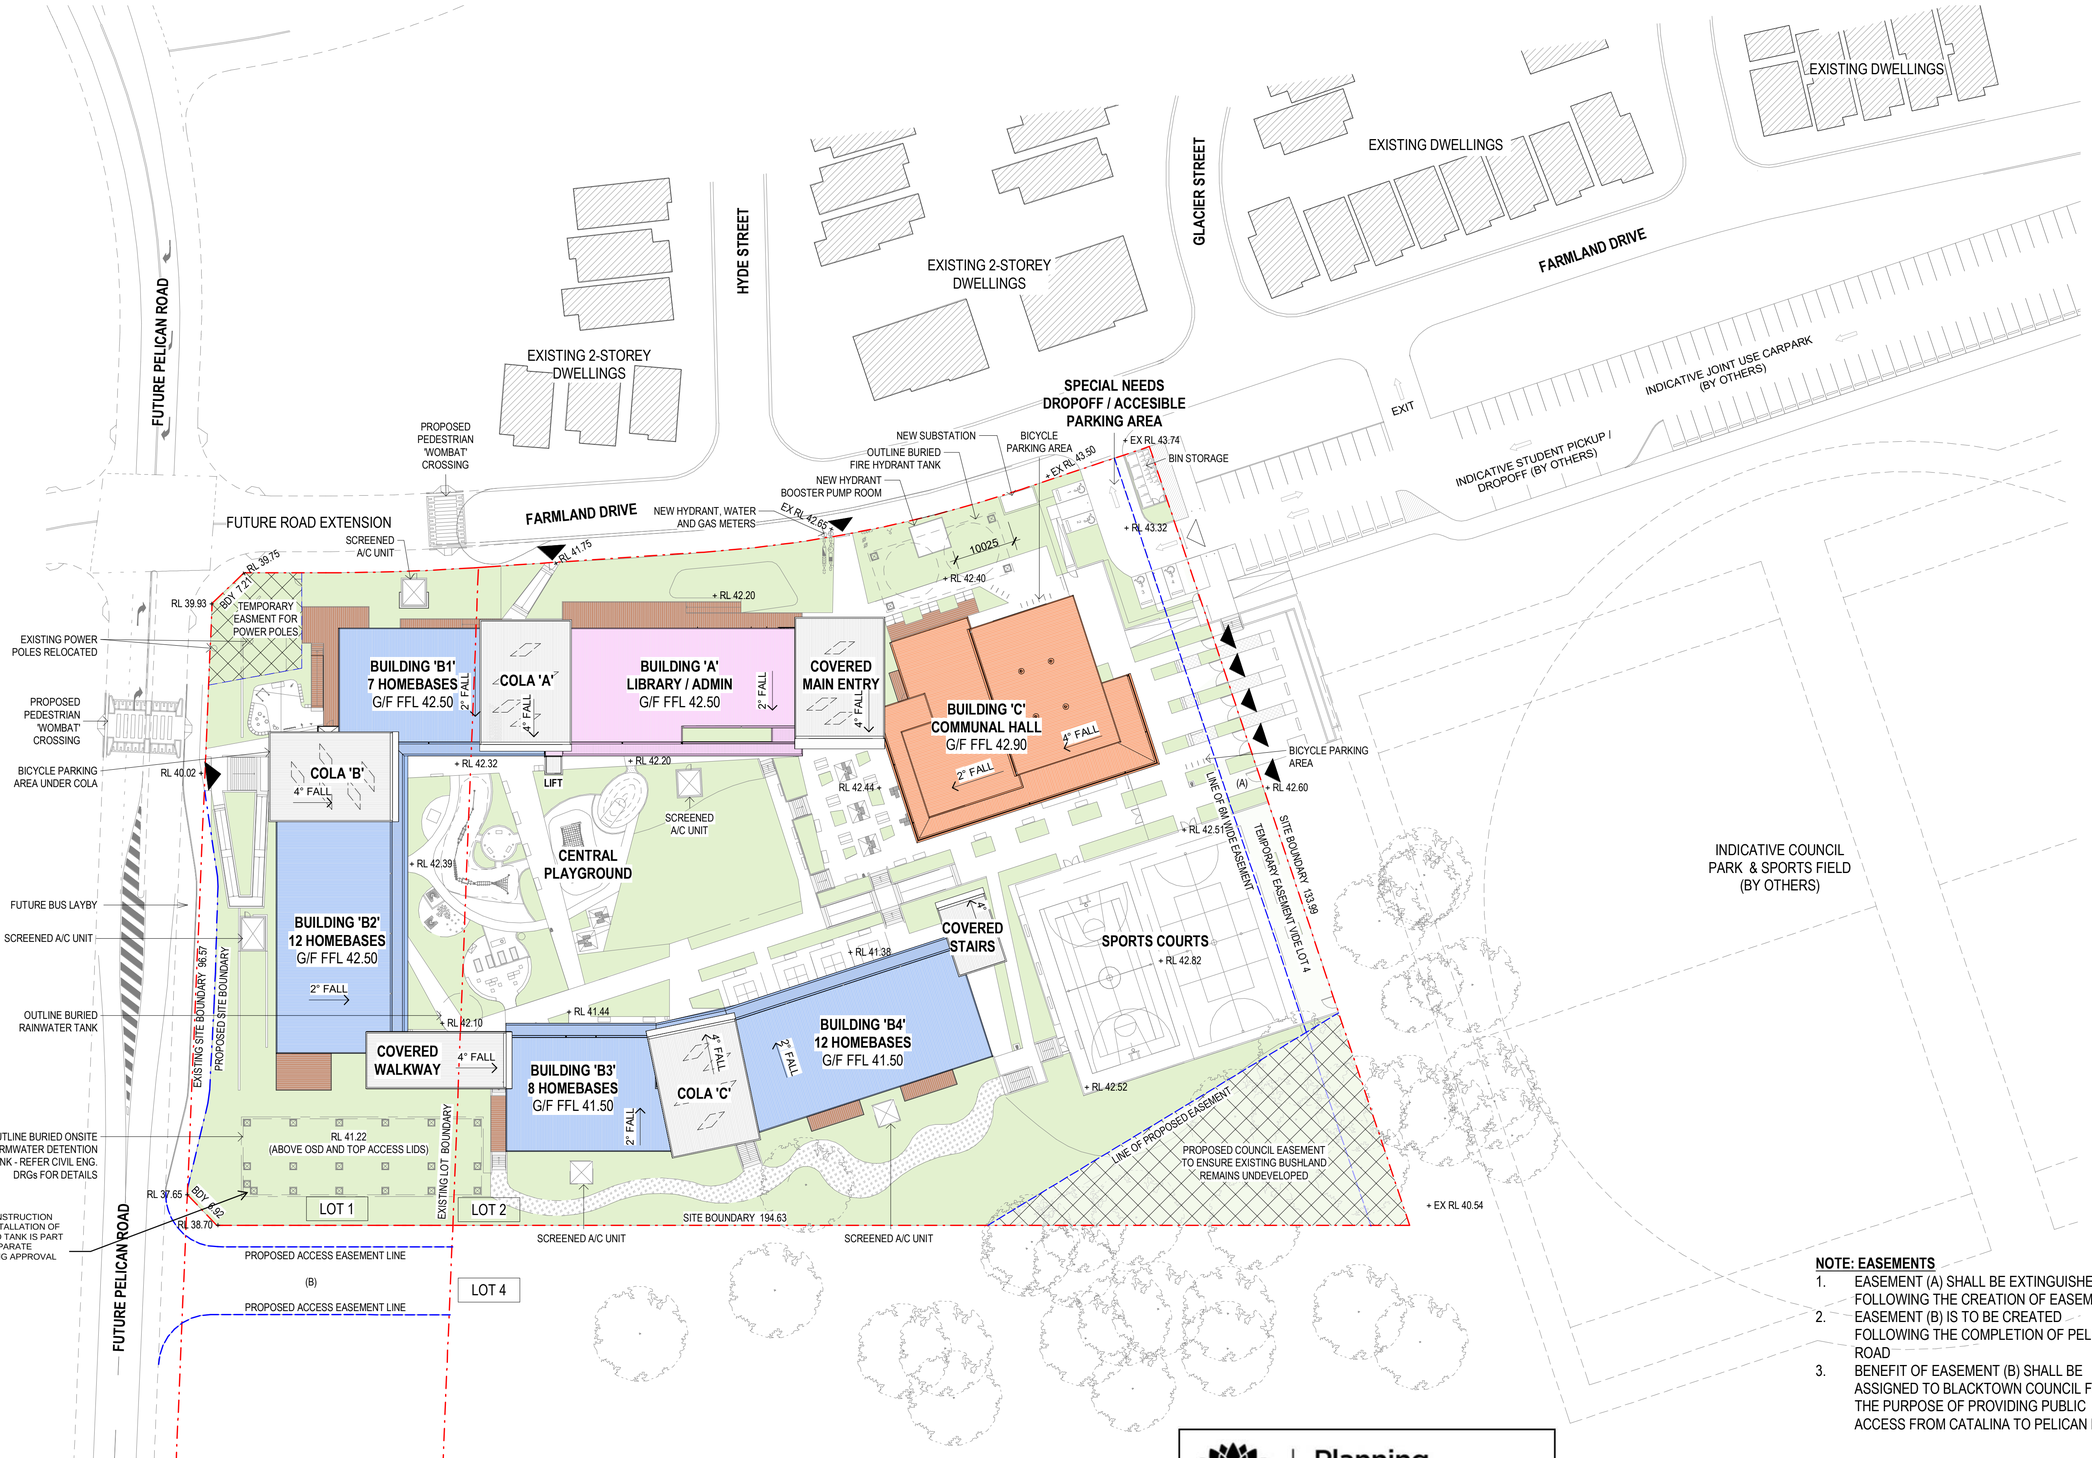


1 SITE AND ROOF PLAN
1 : 500

NSW GOVERNMENT | Planning, Industry & Environment

*Issued under the Environmental Planning and Assessment Act 1979*

Approved Application No: SSD-9368 Signed:

Granted on: 21 May 2020 Sheet no: 1 of 74

**NOTE: EASEMENTS**

1. EASEMENT (A) SHALL BE EXTINGUISHED FOLLOWING THE CREATION OF EASEMENT (B)
2. EASEMENT (B) IS TO BE CREATED FOLLOWING THE COMPLETION OF PELICAN ROAD
3. BENEFIT OF EASEMENT (B) SHALL BE ASSIGNED TO BLACKTOWN COUNCIL FOR THE PURPOSE OF PROVIDING PUBLIC ACCESS FROM CATALINA TO PELICAN ROAD

0m 5m 10m 20m 30m

General Notes:
1. This drawing is the copyright of Group GSA Pty Ltd and may not be altered, reproduced or transmitted in any form or by any means in part or in whole without the written permission of Group GSA
2. Drawings to be printed in colour.
3. Do not scale drawings. Dimensions govern.
4. All dimensions are in millimetres unless noted otherwise.
5. All dimensions shall be verified on site before proceeding
6. Any areas indicated on this sheet are approximate and indicative only.

Drawing Notes:
1. Refer to **COM-AR-9010** for legend of all symbols and codes.
2. Refer to **COM-AR-9011/9012** for all drawing notes.
3. Refer to **COM-AR-9700** for Technical Schedule

Amendments

| Issue | Description | Date |
|---|---|---|
| 1 | FOR CONSTRUCTION | 02.08.2019 |
| 2 | IFC AMENDED AS INDICATED | 15.10.2019 |
| 3 | SSD SUBMISSION | 15.11.2019 |
| 4 | REVISED SSD SUBMISSION | 22.11.2019 |
| 5 | REVISED SSD SUBMISSION | 21.02.2020 |

**NOTES - SITE PLANS**

1. Refer Landscape Achitect's documentation for planting, fencing, and outdoor furniture equipment details.
2. Refer Civil Engineer's documentation for details of site and ground works, including pavements and retaining walls.
3. Refer Bushfire Report for requirements and details for Defendable Space.

**LEGEND**

- Site boundary
- Proposed boundary
- Extent of easement
- Existing neighbouring buildings
- Pedestrian entry
- Vehicular entry

**ZONES**

- ADMIN / LIBRARY
- HALL / OSHC / CANTEEN
- HOME BASES

Key Plan

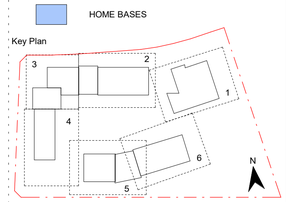


Contractor
RICHARD CROOKES CONSTRUCTIONS

Client
NSW GOVERNMENT Education

GROUP GSA
Group GSA Pty Ltd ABN 76 002 113 779
Level 7, 80 William St East Sydney NSW
Australia 2011
www.groupgsa.com

T +612 9361 4144 F +612 9332 3458

architecture interior design urban design landscape
nom architect M. Sheldon 3990

Project Title
ALEX AVENUE PUBLIC SCHOOL

Drawing Title
PROPOSED SITE AND ROOF PLAN

| | |
|---|---|
| Scale @ A1 | 1 : 500 |
| Drawing Created (date) | 30/05/2019 |
| Drawing Created (by) | DN |
| Plotted and checked by | DN |
| Verified | JS |
| Approved | JS |

| Project No | Drawing No | Issue |
|---|---|---|
| 180645 | AA-AR-1100 | 5 |

21/02/2020 5:17:52 PM

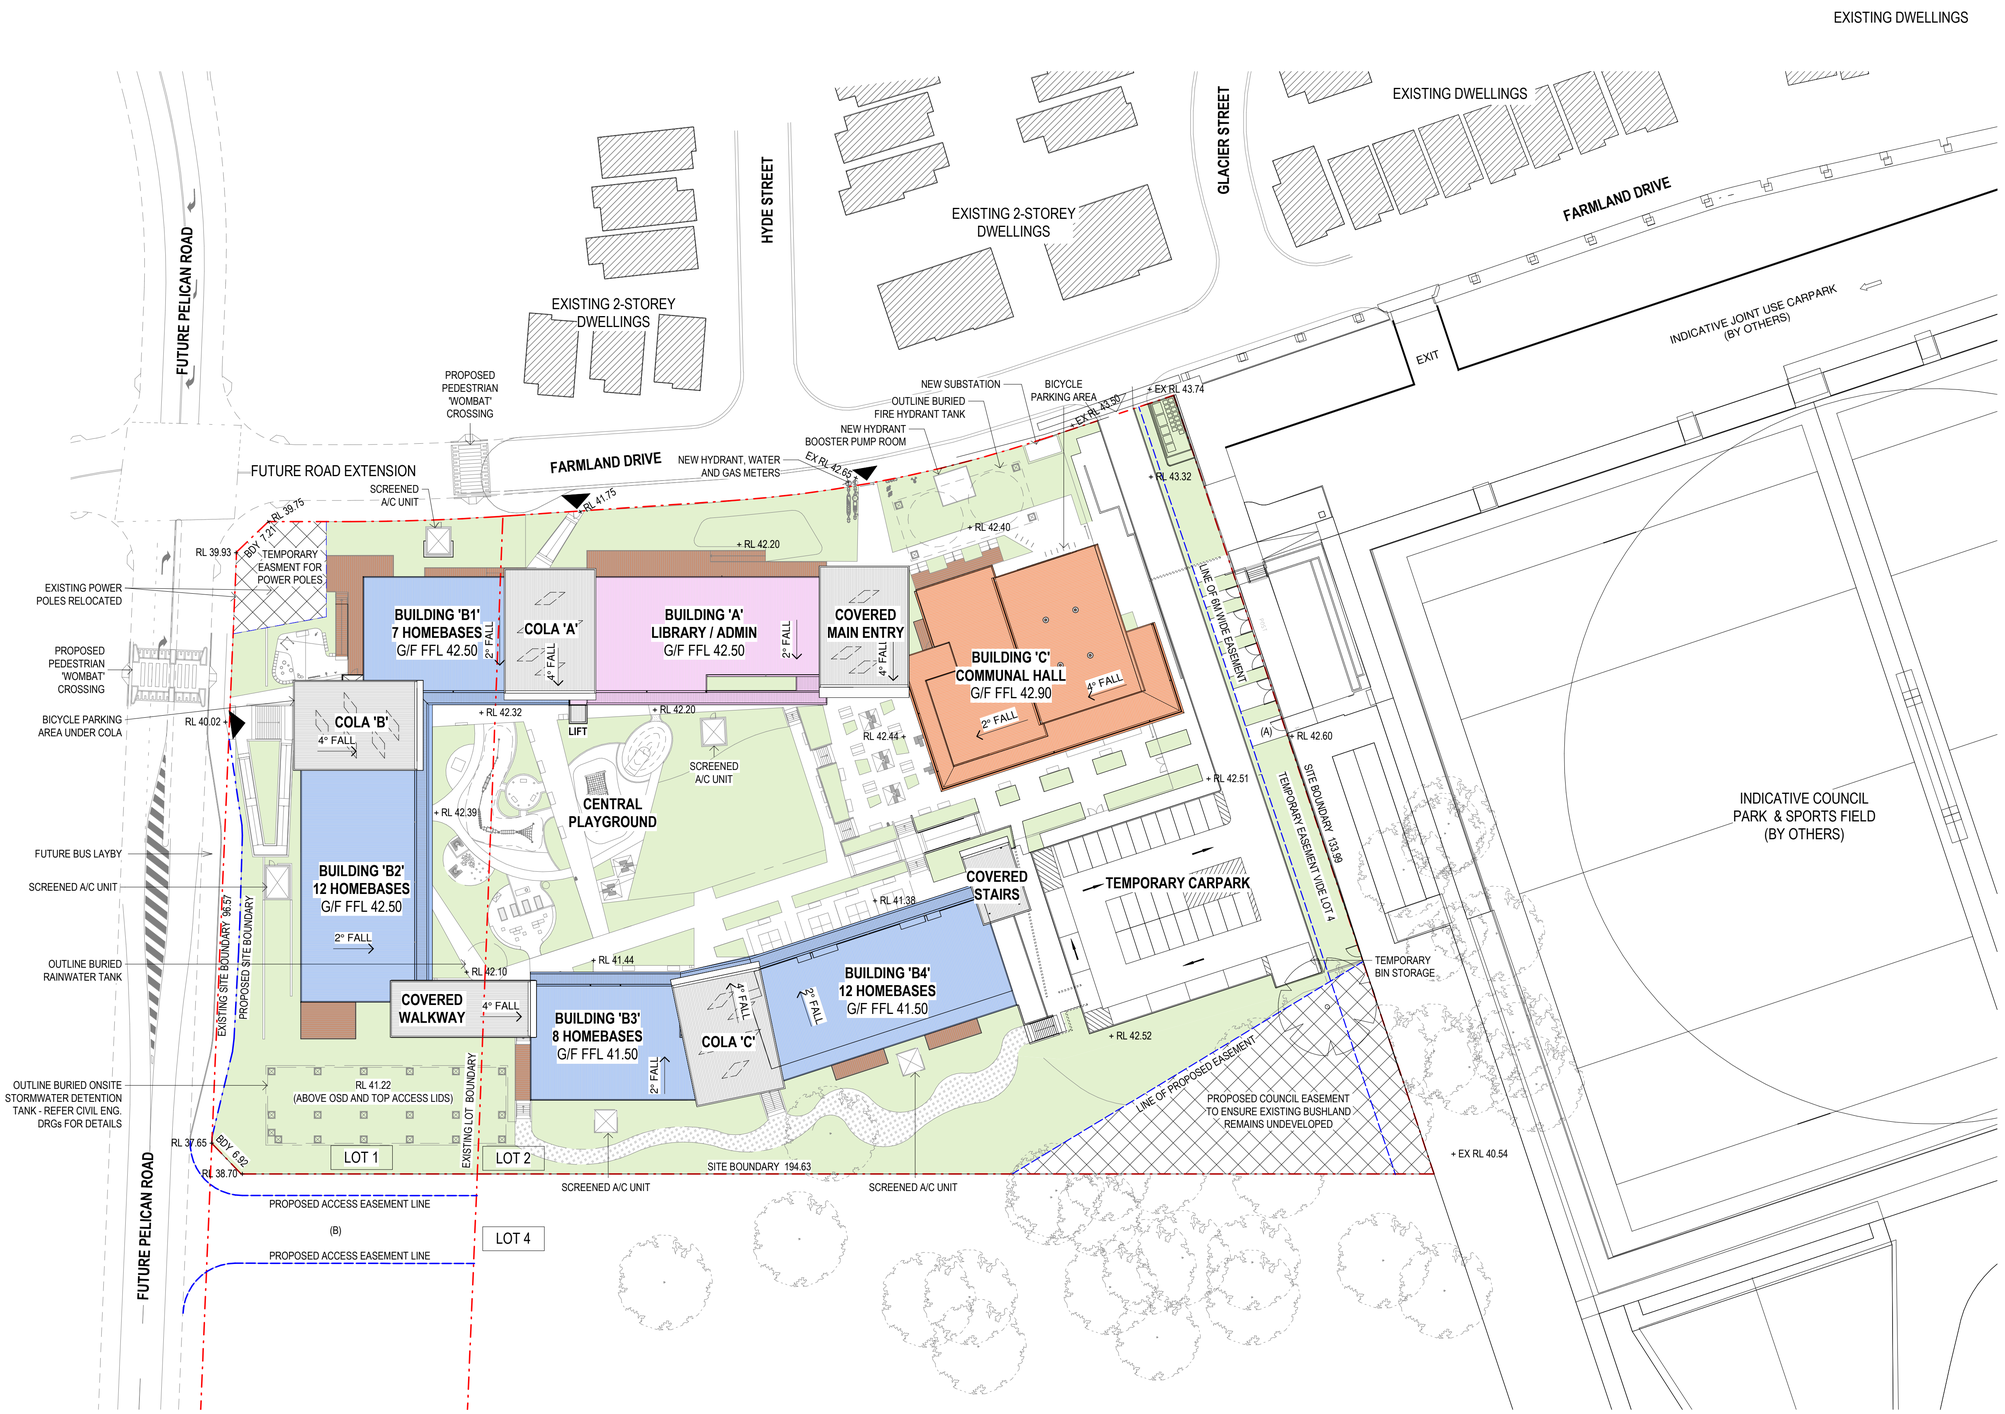


1 SITE AND ROOF PLAN - TEMPORARY CARPARK
1 : 500

General Notes:
1. This drawing is the copyright of Group GSA Pty Ltd and may not be altered, reproduced or transmitted in any form or by any means in part or in whole without the written permission of Group GSA
2. Drawings to be printed in colour.
3. Do not scale drawings. Dimensions govern.
4. All dimensions are in millimetres unless noted otherwise.
5. All dimensions shall be verified on site before proceeding
6. Any areas indicated on this sheet are approximate and indicative only.

Drawing Notes:
1. Refer to **COM-AR-9010** for legend of all symbols and codes.
2. Refer to **COM-AR-9011/9012** for all drawing notes.
3. Refer to **COM-AR-9700** for Technical Schedule

Amendments

| Issue | Description | Date |
|---|---|---|

Key Plan

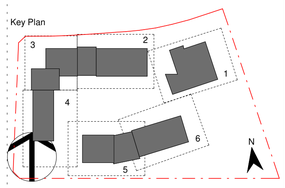


Contractor
RICHARD CROOKES CONSTRUCTIONS

Client
NSW GOVERNMENT Education

GROUP GSA

Group GSA Pty Ltd ABN 76 002 113 779
Level 7, 80 William St East Sydney NSW
Australia 2011
www.groupgsa.com

T +612 9361 4144 F +612 9332 3458

architecture interior design urban design landscape
nom architect M. Sheldon 3990

Project Title
ALEX AVENUE PUBLIC SCHOOL

Drawing Title
SITE PLAN - TEMPORARY CARPARK

| | |
|---|---|
| Scale @ A1 | 1 : 500 |
| Drawing Created (date) | 04/24/20 |
| Drawing Created (by) | Author |
| Plotted and checked by | Designer |
| Verified | Checker |
| Approved | Approver |
| Project No / Drawing No | Issue |
| 180645 AA-AR-1160 | |

27/04/2020 11:00:50 AM

NSW GOVERNMENT Planning, Industry & Environment

*Issued under the Environmental Planning and Assessment Act 1979*

Approved Application No: SSD-9368 Signed: J.M.L

Granted on: 21 May 2020 Sheet no: 2 of 74

**DRAFT**

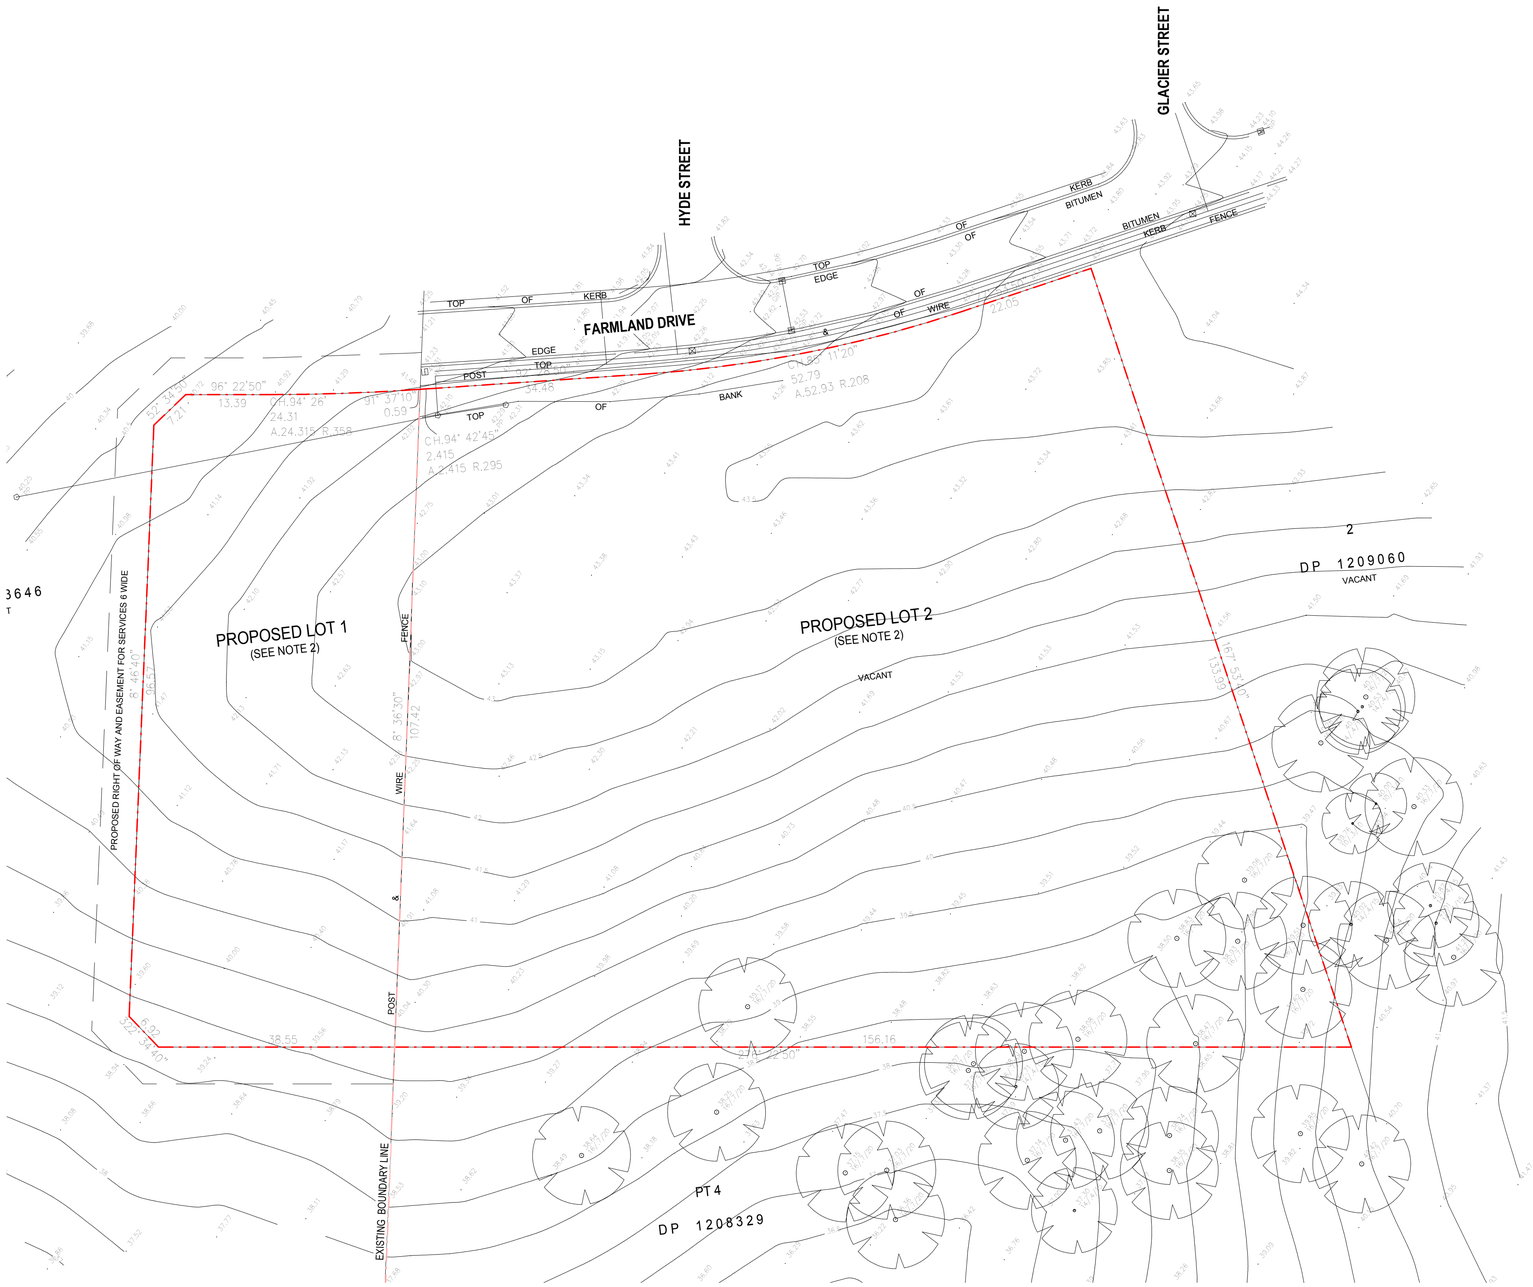


1 EXISTING SITE PLAN
1 : 500

General Notes:
1. This drawing is the copyright of Group GSA Pty Ltd and may not be altered, reproduced or transmitted in any form or by any means in part or in whole without the written permission of Group GSA
2. Drawings to be printed in colour.
3. Do not scale drawings. Dimensions govern.
4. All dimensions are in millimetres unless noted otherwise.
5. All dimensions shall be verified on site before proceeding
6. Any areas indicated on this sheet are approximate and indicative only.

Drawing Notes:
1. Refer to **COM-AR-9010** for legend of all symbols and codes.
2. Refer to **COM-AR-9011/9012** for all drawing notes.
3. Refer to **COM-AR-9700** for Technical Schedule

Amendments

| Issue | Description | Date |
|---|---|---|
| A | FOR SSD SUBMISSION | 31.05.2019 |
| B | DETAILED DESIGN | 21.06.2019 |
| 1 | FOR CONSTRUCTION | 02.08.2019 |

**NOTES - SITE PLANS**

1. Refer Landscape Achitect's documentation for planting, fencing, and outdoor furniture equipment details.
2. Refer Civil Engineer's documentation for details of site and ground works, including pavements and retaining walls.
3. Refer Bushfire Report for requirements and details for Defendable Space.

Contractor
RICHARD CROOKES CONSTRUCTIONS

Client
NSW GOVERNMENT Education

GROUP GSA
Group GSA Pty Ltd ABN 76 002 113 779
Level 7, 80 William St East Sydney NSW
Australia 2011
www.groupgsa.com

T +612 9361 4144 F +612 9332 3458

architecture interior design urban design landscape
nom architect M. Sheldon 3990

Project Title
ALEX AVENUE PUBLIC SCHOOL

Drawing Title
EXISTING SITE PLAN

NSW GOVERNMENT Planning, Industry & Environment
*Issued under the Environmental Planning and Assessment Act 1979*
Approved Application No: SSD-9368
Granted on: 21 May 2020
Signed: J.M.C
Sheet no: 3 of 74

0m 5m 10m 20m 30m

| | |
|---|---|
| Scale @ A1 | 1 : 500 |
| Drawing Created (date) | 31/05/19 |
| Drawing Created (by) | DN |
| Plotted and checked by | D.NGO |
| Verified | JS |
| Approved | MB |

| Project No | Drawing No | Issue |
|---|---|---|
| 180645 | AA-AR-1105 | 1 |

2/08/2019 7:13:47 PM

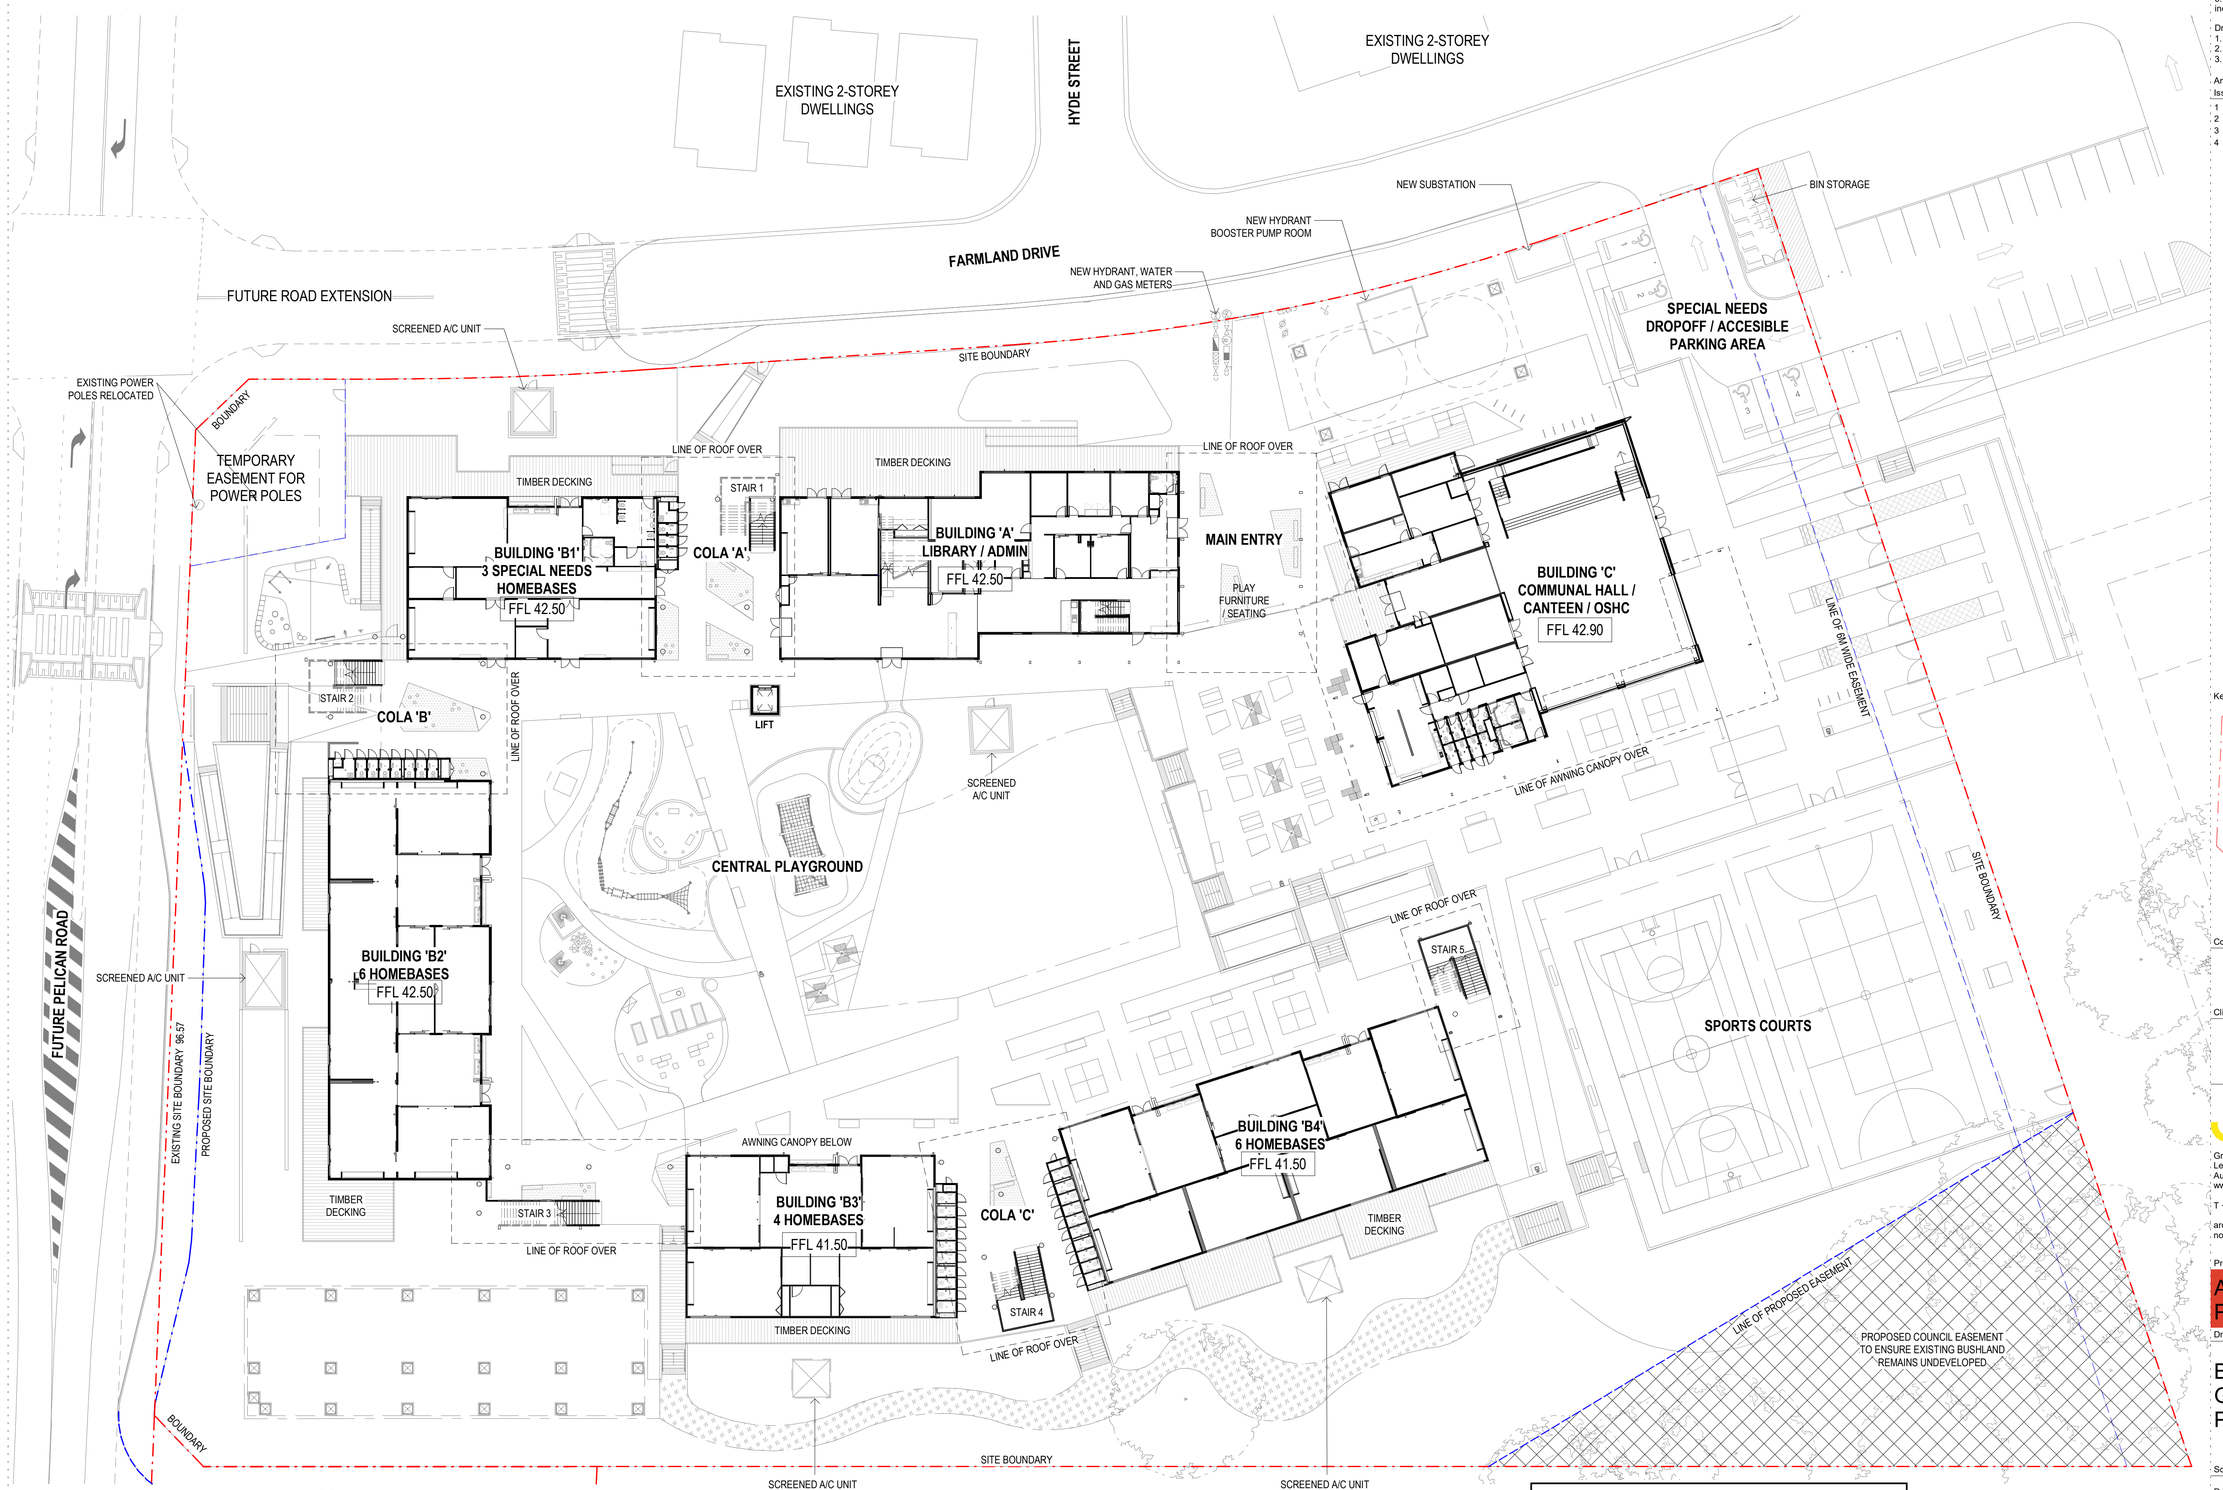


1 BUILDING COMPLEX GROUND FLOOR PLAN
1 : 300

General Notes:
1. This drawing is the copyright of Group GSA Pty Ltd and may not be altered, reproduced or transmitted in any form or by any means in part or in whole without the written permission of Group GSA
2. Drawings to be printed in colour.
3. Do not scale drawings. Dimensions govern.
4. All dimensions are in millimetres unless noted otherwise.
5. All dimensions shall be verified on site before proceeding
6. Any areas indicated on this sheet are approximate and indicative only.

Drawing Notes:
1. Refer to **COM-AR-9010** for legend of all symbols and codes.
2. Refer to **COM-AR-9011/9012** for all drawing notes.
3. Refer to **COM-AR-9700** for Technical Schedule

Amendments

| Issue | Description | Date |
|---|---|---|
| 1 | FOR CONSTRUCTION | 02.08.2019 |
| 2 | SSD SUBMISSION | 15.11.2019 |
| 3 | REVISED SSD SUBMISSION | 22.11.2019 |
| 4 | REVISED SSD SUBMISSION | 21.02.2020 |

**NOTES - SITE PLANS**

1. Refer Landscape Achitect's documentation for planting, fencing, and outdoor furniture equipment details.
2. Refer Civil Engineer's documentation for details of site and ground works, including pavements and retaining walls.
3. Refer Bushfire Report for requirements and details for Defendable Space.

Key Plan

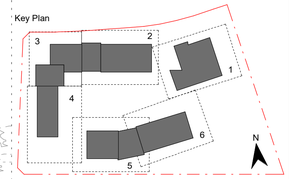


Issued under the Environmental Planning and Assessment Act 1979
Approved Application No: SSD-9368
Granted on: 21 May 2020
Signed:
Sheet no: 4 of 74

0m 3m 6m 12m 18m

Contractor
RICHARD CROOKES CONSTRUCTIONS

Client
NSW GOVERNMENT Education

GROUP GSA
Group GSA Pty Ltd ABN 76 002 113 779
Level 7, 80 William St East Sydney NSW
Australia 2011
www.groupgsa.com
T +612 9361 4144 F +612 9332 3458
architecture interior design urban design landscape
nom architect M. Sheldon 3990

Project Title
ALEX AVENUE PUBLIC SCHOOL

Drawing Title
BUILDING COMPLEX GROUND FLOOR PLAN

| | |
|---|---|
| Scale @ A1 | 1 : 300 |
| Drawing Created (date) | 30/05/2019 |
| Drawing Created (by) | DN |
| Plotted and checked by | DN |
| Verified | JS |
| Approved | JS |

| Project No | Drawing No | Issue |
|---|---|---|
| 180645 | AA-AR-1110 | 4 |

21/02/2020 5:18:01 PM

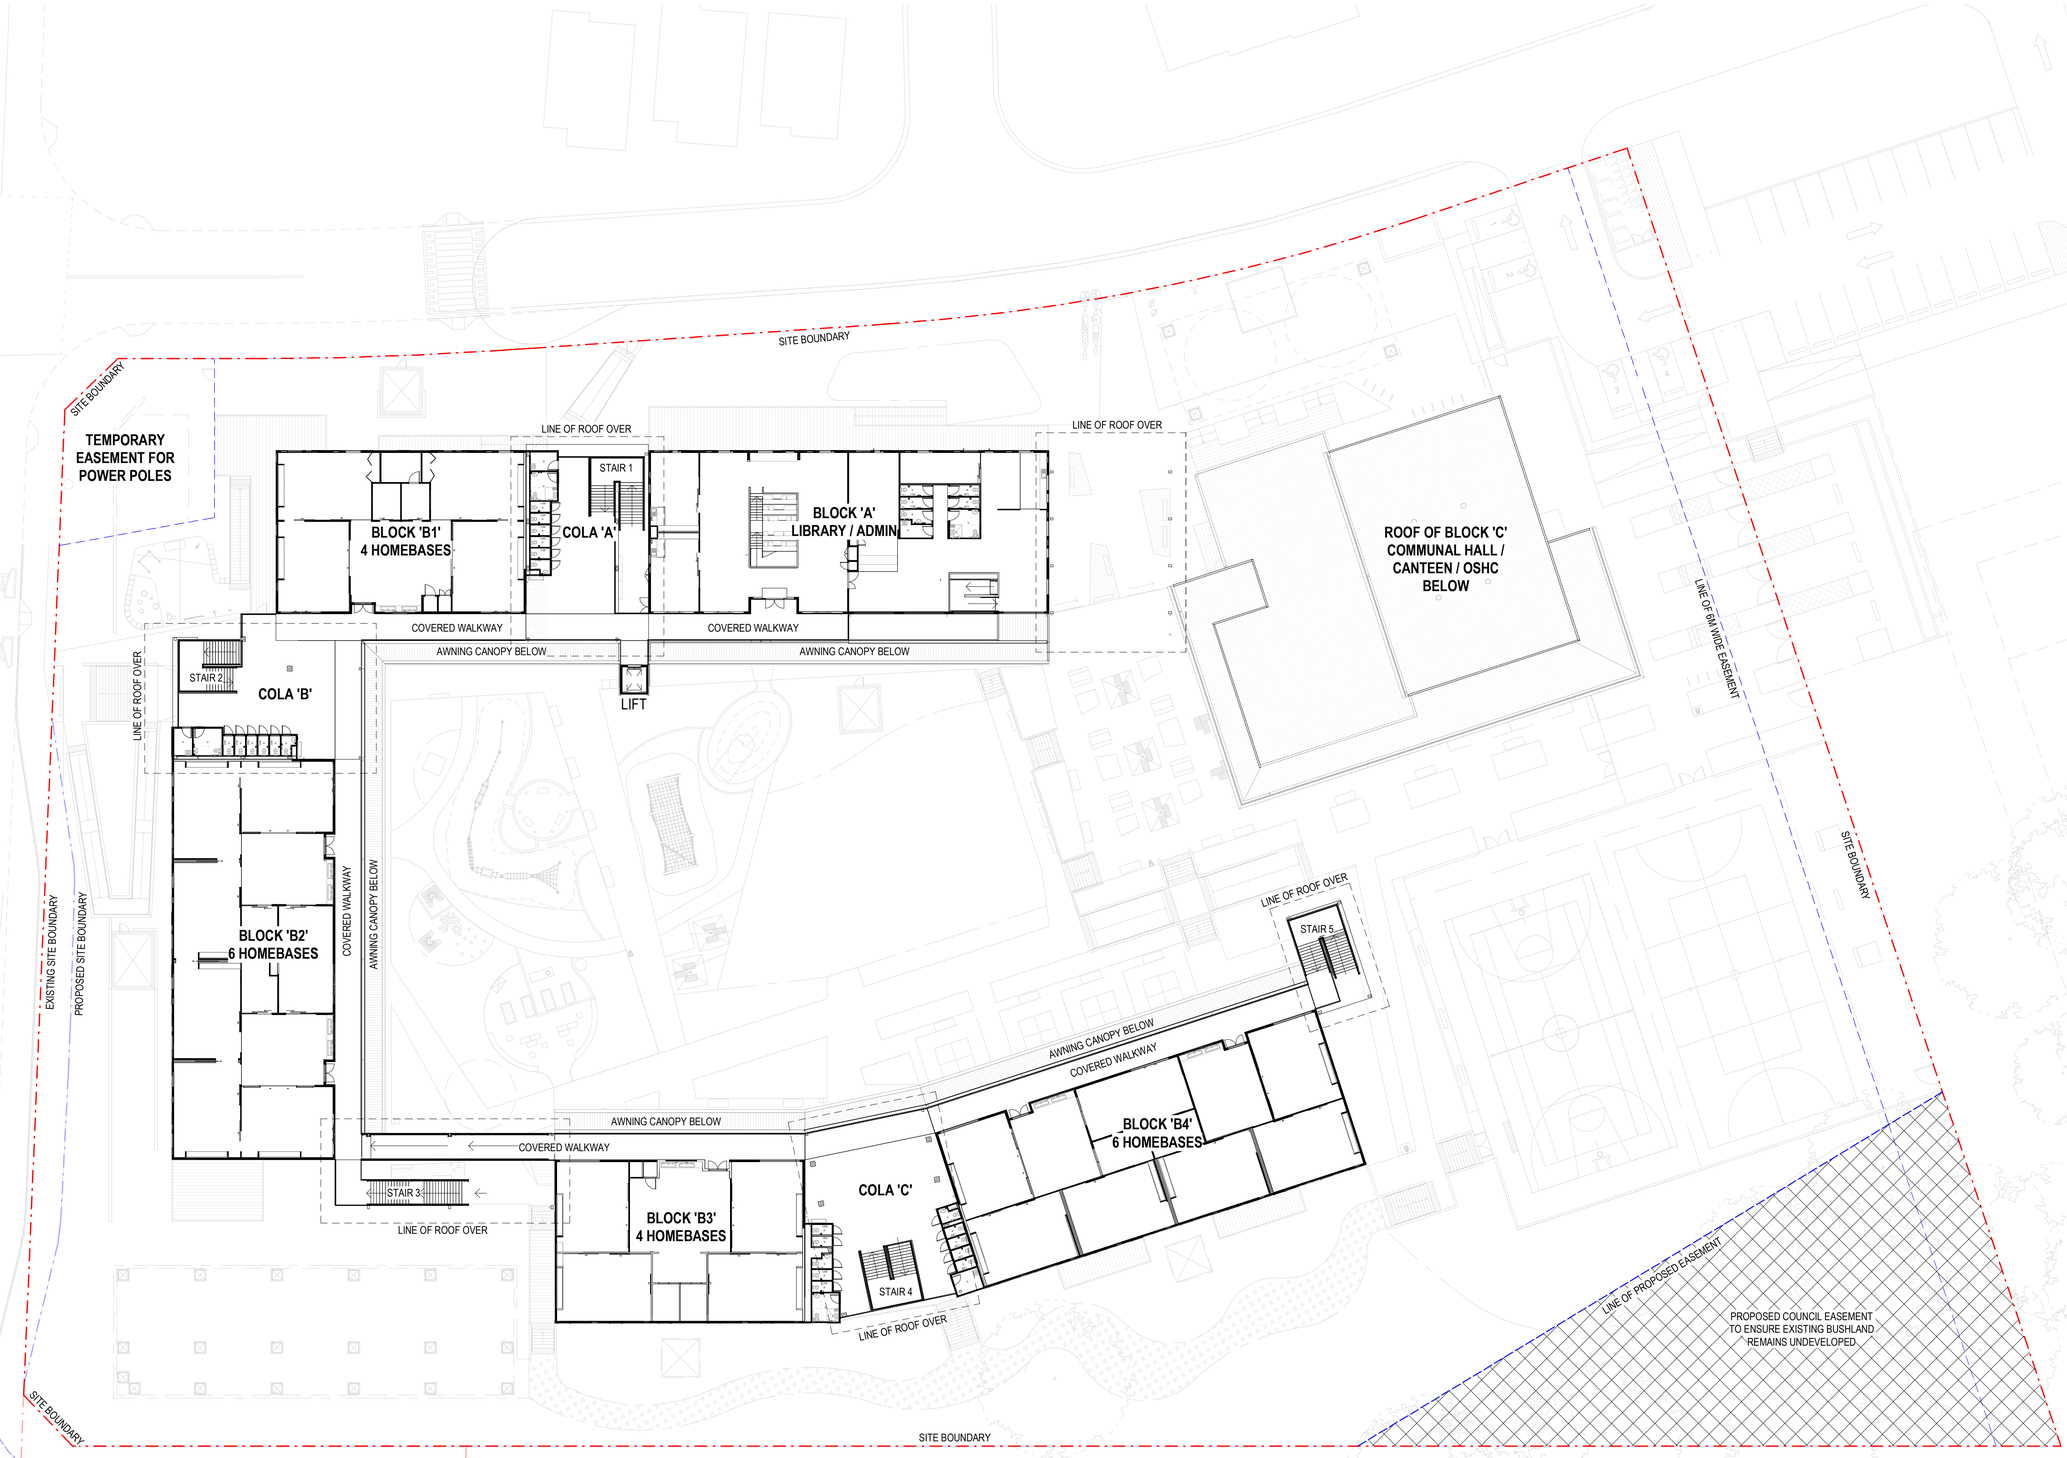


1 BUILDING COMPLEX FIRST FLOOR PLAN
1 : 300

General Notes:
1. This drawing is the copyright of Group GSA Pty Ltd and may not be altered, reproduced or transmitted in any form or by any means in part or in whole without the written permission of Group GSA
2. Drawings to be printed in colour.
3. Do not scale drawings. Dimensions govern.
4. All dimensions are in millimetres unless noted otherwise.
5. All dimensions shall be verified on site before proceeding
6. Any areas indicated on this sheet are approximate and indicative only.

Drawing Notes:
1. Refer to **COM-AR-9010** for legend of all symbols and codes.
2. Refer to **COM-AR-9011/9012** for all drawing notes.
3. Refer to **COM-AR-9700** for Technical Schedule

Amendments

| Issue | Description | Date |
|---|---|---|
| 1 | FOR CONSTRUCTION | 02.08.2019 |
| 2 | SSD SUBMISSION | 15.11.2019 |
| 3 | REVISED SSD SUBMISSION | 22.11.2019 |
| 4 | REVISED SSD SUBMISSION | 21.02.2020 |

**NOTES - SITE PLANS**

1. Refer Landscape Achitect's documentation for planting, fencing, and outdoor furniture equipment details.
2. Refer Civil Engineer's documentation for details of site and ground works, including pavements and retaining walls.
3. Refer Bushfire Report for requirements and details for Defendable Space.

Key Plan

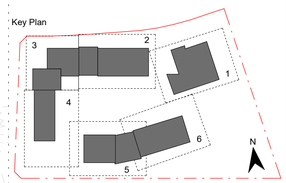


Issued under the Environmental Planning and Assessment Act 1979
Approved Application No: SSD-9368
Granted on: 21 May 2020
Signed:
Sheet no: 5 of 74

0m 3m 6m 12m 18m

Contractor
RICHARD CROOKES CONSTRUCTIONS

Client
NSW GOVERNMENT Education

GROUP GSA
Group GSA Pty Ltd ABN 76 002 113 779
Level 7, 80 William St East Sydney NSW
Australia 2011
www.groupgsa.com

T +612 9361 4144 F +612 9332 3458

architecture interior design urban design landscape
nom architect M. Sheldon 3990

Project Title
ALEX AVENUE PUBLIC SCHOOL

Drawing Title
BUILDING COMPLEX FIRST FLOOR PLAN

| | |
|---|---|
| Scale @ A1 | 1 : 300 |
| Drawing Created (date) | 30/05/2019 |
| Drawing Created (by) | DN |
| Plotted and checked by | DN |
| Verified | JS |
| Approved | JS |

| Project No | Drawing No | Issue |
|---|---|---|
| 180645 | AA-AR-1111 | 4 |

21/02/2020 5:18:17 PM

1 ROOF PLAN
1 : 300

General Notes:
1. This drawing is the copyright of Group GSA Pty Ltd and may not be altered, reproduced or transmitted in any form or by any means in part or in whole without the written permission of Group GSA
2. Drawings to be printed in colour.
3. Do not scale drawings. Dimensions govern.
4. All dimensions are in millimetres unless noted otherwise.
5. All dimensions shall be verified on site before proceeding
6. Any areas indicated on this sheet are approximate and indicative only.

Drawing Notes:
1. Refer to **COM-AR-9010** for legend of all symbols and codes.
2. Refer to **COM-AR-9011/9012** for all drawing notes.
3. Refer to **COM-AR-9700** for Technical Schedule

Amendments

| Issue | Description | Date |
|---|---|---|
| 1 | FOR CONSTRUCTION | 02.08.2019 |
| 2 | SSD SUBMISSION | 15.11.2019 |
| 3 | REVISED SSD SUBMISSION | 22.11.2019 |
| 4 | REVISED SSD SUBMISSION | 21.02.2020 |

**NOTES - SITE PLANS**

1. Refer Landscape Achitect's documentation for planting, fencing, and outdoor furniture equipment details.
2. Refer Civil Engineer's documentation for details of site and ground works, including pavements and retaining walls.
3. Refer Bushfire Report for requirements and details for Defendable Space.

NSW GOVERNMENT Planning, Industry & Environment

*Issued under the Environmental Planning and Assessment Act 1979*

Approved Application No: SSD-9368 Signed: J.M.L

Granted on: 21 May 2020 Sheet no: 6 of 74

0m 3m 6m 12m 18m

Contractor
RICHARD CROOKES CONSTRUCTIONS

Client
NSW GOVERNMENT Education

GROUP GSA
Group GSA Pty Ltd ABN 76 002 113 779
Level 7, 80 William St East Sydney NSW
Australia 2011
www.groupgsa.com

T +612 9361 4144 F +612 9332 3458

architecture interior design urban design landscape
nom architect M. Sheldon 3990

Project Title
ALEX AVENUE PUBLIC SCHOOL

Drawing Title
BUILDING COMPLEX ROOF PLAN

| | |
|---|---|
| Scale @ A1 | 1 : 300 |
| Drawing Created (date) | 23/05/2019 |
| Drawing Created (by) | DN |
| Plotted and checked by | DN |
| Verified | JS |
| Approved | JS |

| Project No | Drawing No | Issue |
|---|---|---|
| 180645 | AA-AR-1112 | 4 |

21/02/2020 5:18:26 PM

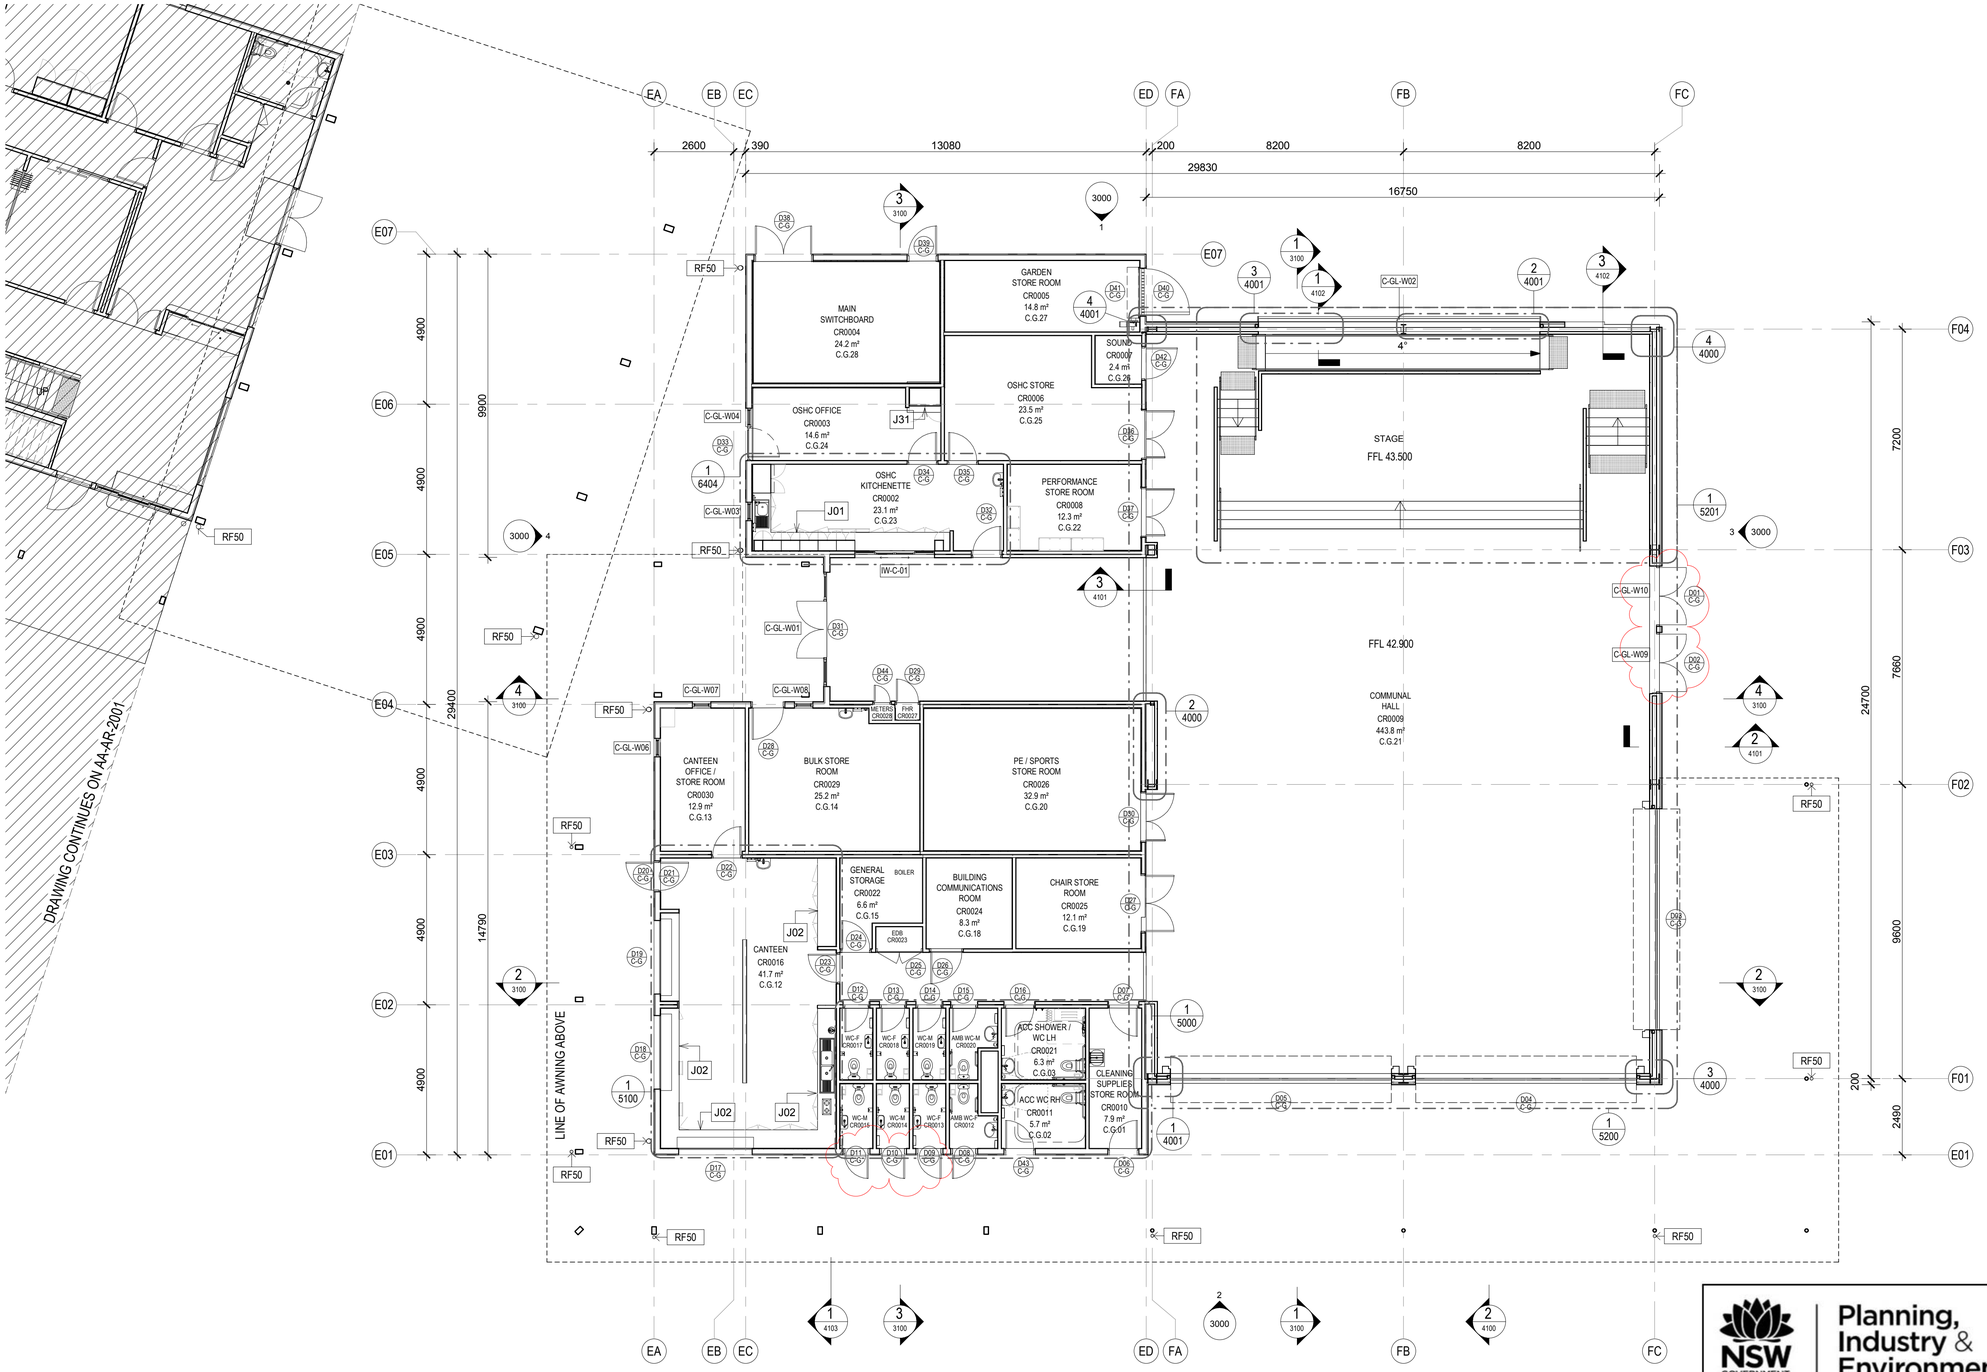


1 BLOCK C - HALL - GROUND FLOOR
1 : 100

General Notes:
1. This drawing is the copyright of Group GSA Pty Ltd and may not be altered, reproduced or transmitted in any form or by any means in part or in whole without the written permission of Group GSA
2. Drawings to be printed in colour.
3. Do not scale drawings. Dimensions govern.
4. All dimensions are in millimetres unless noted otherwise.
5. All dimensions shall be verified on site before proceeding
6. Any areas indicated on this sheet are approximate and indicative only.

Drawing Notes:
1. Refer to **COM-AR-9010** for legend of all symbols and codes.
2. Refer to **COM-AR-9011/9012** for all drawing notes.
3. Refer to **COM-AR-9700** for Technical Schedule

Amendments

| Issue | Description | Date |
|---|---|---|
| A | ISSUE FOR COORDINATION | 27.03.2019 |
| B | DRAFT DETAILED DESIGN | 10.04.2019 |
| C | DRAFT DETAILED DESIGN | 17.04.2019 |
| D | DRAFT DETAILED DESIGN | 24.04.2019 |
| E | DRAFT DETAILED DESIGN | 01.05.2019 |
| F | DOORS GENERALLY AMENDED | 07.05.2019 |
| G | PROGRESS ISSUE | 10.05.2019 |
| H | FOR SSD SUBMISSION | 31.05.2019 |
| I | INTERNAL GLAZING | 05.06.2019 |
| J | DRAFT DETAILED DESIGN | 14.06.2019 |
| K | DETAILED DESIGN | 21.06.2019 |
| L | ISSUED FOR COORDINATION | 12.07.2019 |
| 1 | FOR CONSTRUCTION | 02.08.2019 |

**Legend**

- D01 / C-G — Door number
- W01 — Window number
- 1 / 0300 — Detail callout
- GF-001 — Room number
- L01 — Louvre number
- 0240 — Internal elevation
- 3000 — External elevation
- 1 / 3000 — External elevation

Key Plan

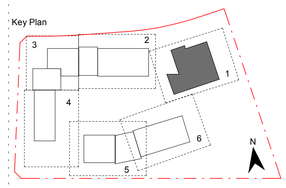


Contractor
RICHARD CROOKES CONSTRUCTIONS

Client
NSW GOVERNMENT Education

GROUP GSA

Group GSA Pty Ltd ABN 76 002 113 779
Level 7, 80 William St East Sydney NSW
Australia 2011
www.groupgsa.com

T +612 9361 4144 F +612 9332 3458

architecture interior design urban design landscape
nom architect M. Sheldon 3990

Project Title
ALEX AVENUE PUBLIC SCHOOL

Drawing Title
FLOOR PLAN - GF - BLOCK C - PART 1

NSW GOVERNMENT Planning, Industry & Environment

*Issued under the Environmental Planning and Assessment Act 1979*

Approved Application No: SSD-9368
Granted on: 21 May 2020
Signed: J.M.L
Sheet no: 7 of 74

| | |
|---|---|
| Scale @ A1 | 1 : 100 |
| Drawing Created (date) | 10/05/2019 |
| Drawing Created (by) | PI |
| Plotted and checked by | DN |
| Verified | JS |
| Approved | MB |

| Project No | Drawing No | Issue |
|---|---|---|
| 180645 | AA-AR-2000 | 1 |

General Notes:
1. This drawing is the copyright of Group GSA Pty Ltd and may not be altered, reproduced or transmitted in any form or by any means in part or in whole without the written permission of Group GSA
2. Drawings to be printed in colour.
3. Do not scale drawings. Dimensions govern.
4. All dimensions are in millimetres unless noted otherwise.
5. All dimensions shall be verified on site before proceeding
6. Any areas indicated on this sheet are approximate and indicative only.

Drawing Notes:
1. Refer to **COM-AR-9010** for legend of all symbols and codes.
2. Refer to **COM-AR-9011/9012** for all drawing notes.
3. Refer to **COM-AR-9700** for Technical Schedule

Amendments

| Issue | Description | Date |
|---|---|---|
| A | ISSUE FOR COORDINATION | 27.03.2019 |
| B | DRAFT DETAILED DESIGN | 17.04.2019 |
| C | DRAFT DETAILED DESIGN | 24.04.2019 |
| D | DRAFT DETAILED DESIGN | 01.05.2019 |
| E | PROGRESS ISSUE | 10.05.2019 |
| F | FOR SSD SUBMISSION | 31.05.2019 |
| G | INTERNAL GLAZING | 05.06.2019 |
| H | DRAFT DETAILED DESIGN | 14.06.2019 |
| I | DETAILED DESIGN | 21.06.2019 |
| J | FOR COORDINATION | 11.07.2019 |
| K | FOR INFORMATION | 31.07.2019 |
| 1 | FOR CONSTRUCTION | 02.08.2019 |

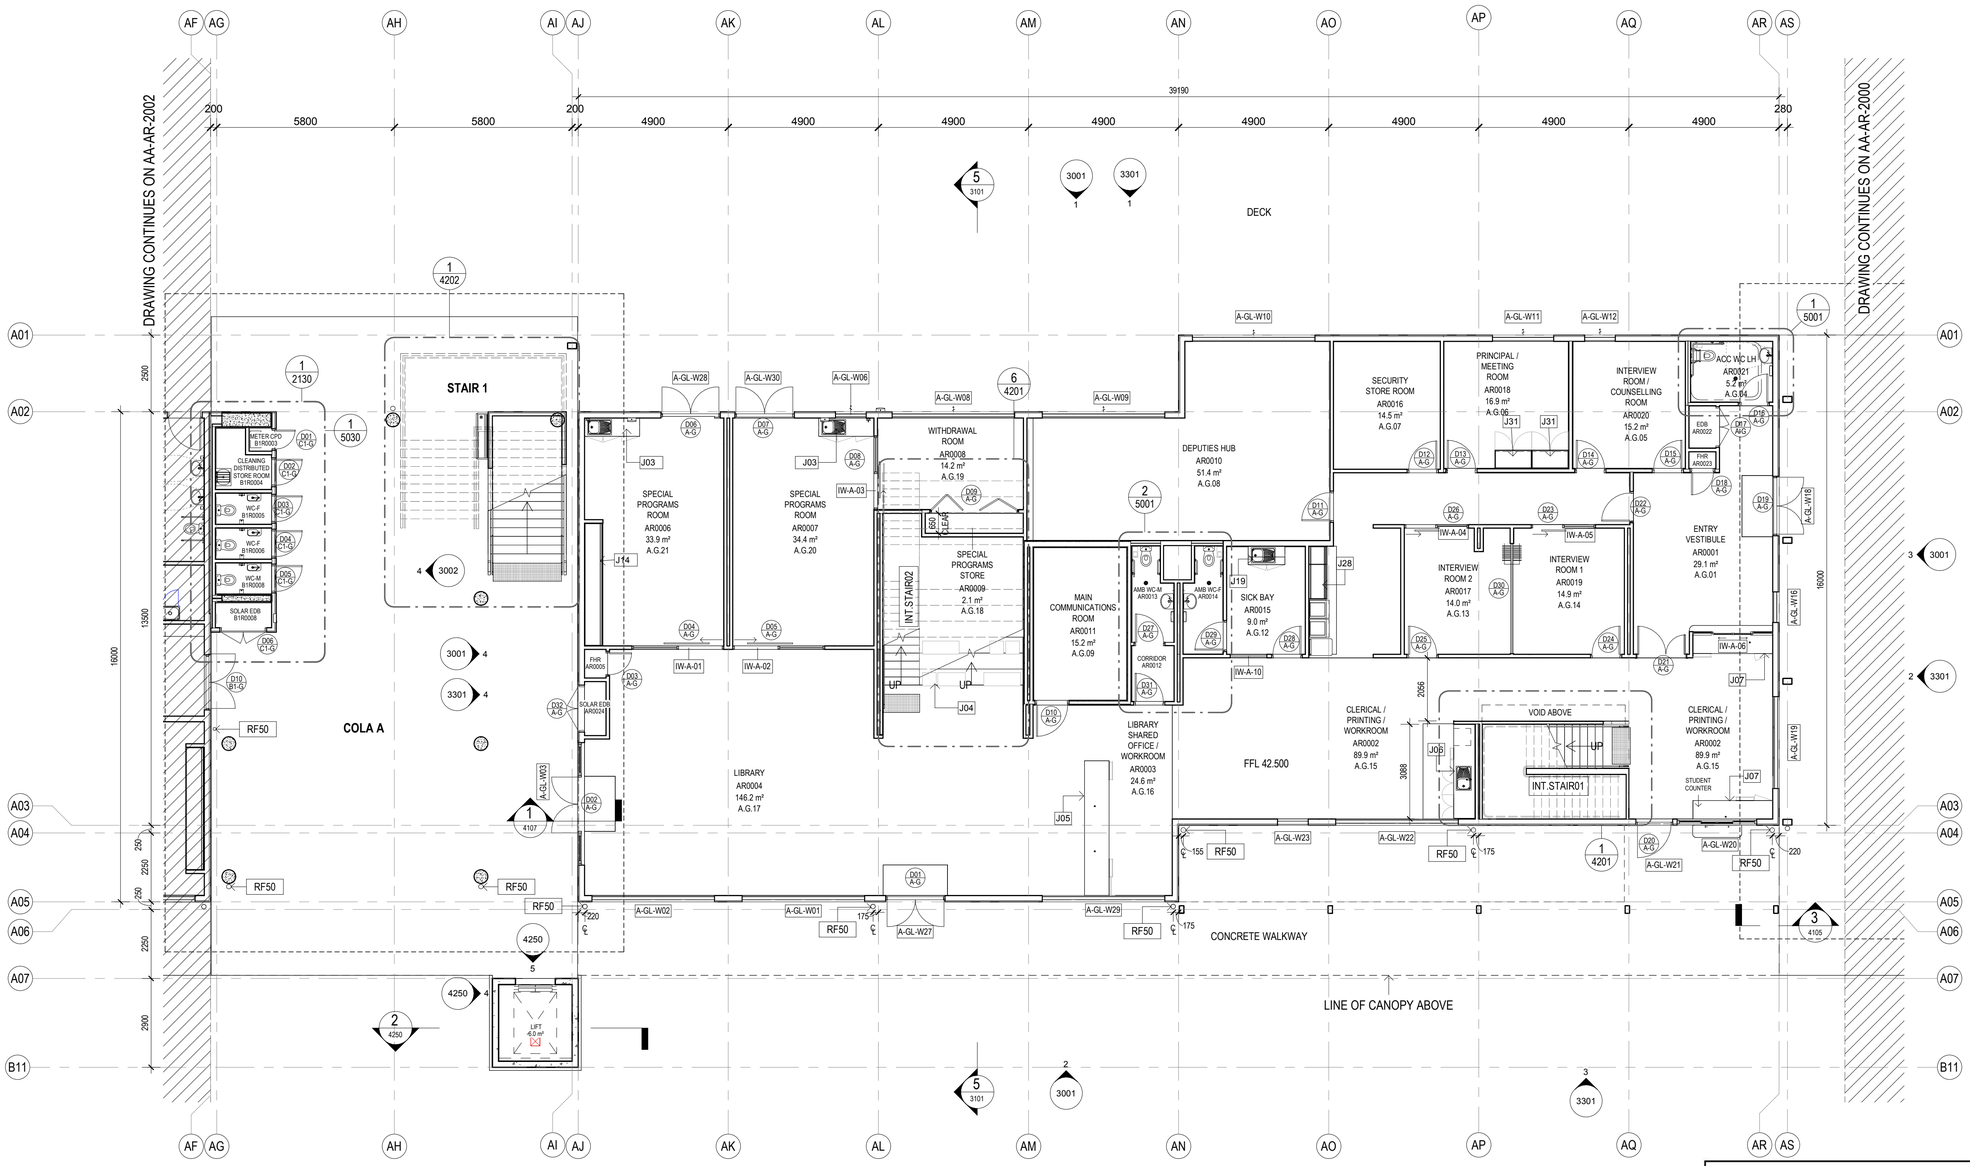


1 BLOCK A - ADMIN/LIBRARY - GROUND FLOOR
1 : 100

**Legend**

- D01 / C-G — Door number
- W01 — Window number
- 1 / 0300 — Detail callout
- GF-001 — Room number
- L01 — Louvre number
- 0240 — Internal elevation
- 3000 — External elevation
- 1 / 3000 — External elevation

Key Plan

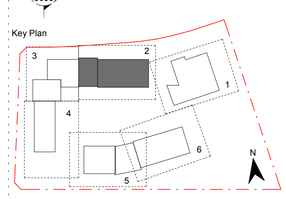


Contractor
RICHARD CROOKES CONSTRUCTIONS

Client
NSW GOVERNMENT Education

GROUP GSA

Group GSA Pty Ltd ABN 76 002 113 779
Level 7, 80 William St East Sydney NSW
Australia 2011
www.groupgsa.com

T +612 9361 4144 F +612 9332 3458

architecture interior design urban design landscape
nom architect M. Sheldon 3990

Project Title
ALEX AVENUE PUBLIC SCHOOL

Drawing Title
FLOOR PLAN - GF - BLOCK A - PART 2

| | |
|---|---|
| Scale @ A1 | 1 : 100 |
| Drawing Created (date) | 10/05/2019 |
| Drawing Created (by) | PI |
| Plotted and checked by | DE |
| Verified | JS |
| Approved | MB |

| Project No | Drawing No | Issue |
|---|---|---|
| 180645 | AA-AR-2001 | 1 |

NSW GOVERNMENT Planning, Industry & Environment

*Issued under the Environmental Planning and Assessment Act 1979*

Approved Application No: SSD-9368
Granted on: 21 May 2020

Signed: J.M.L
Sheet no: 8 of 74

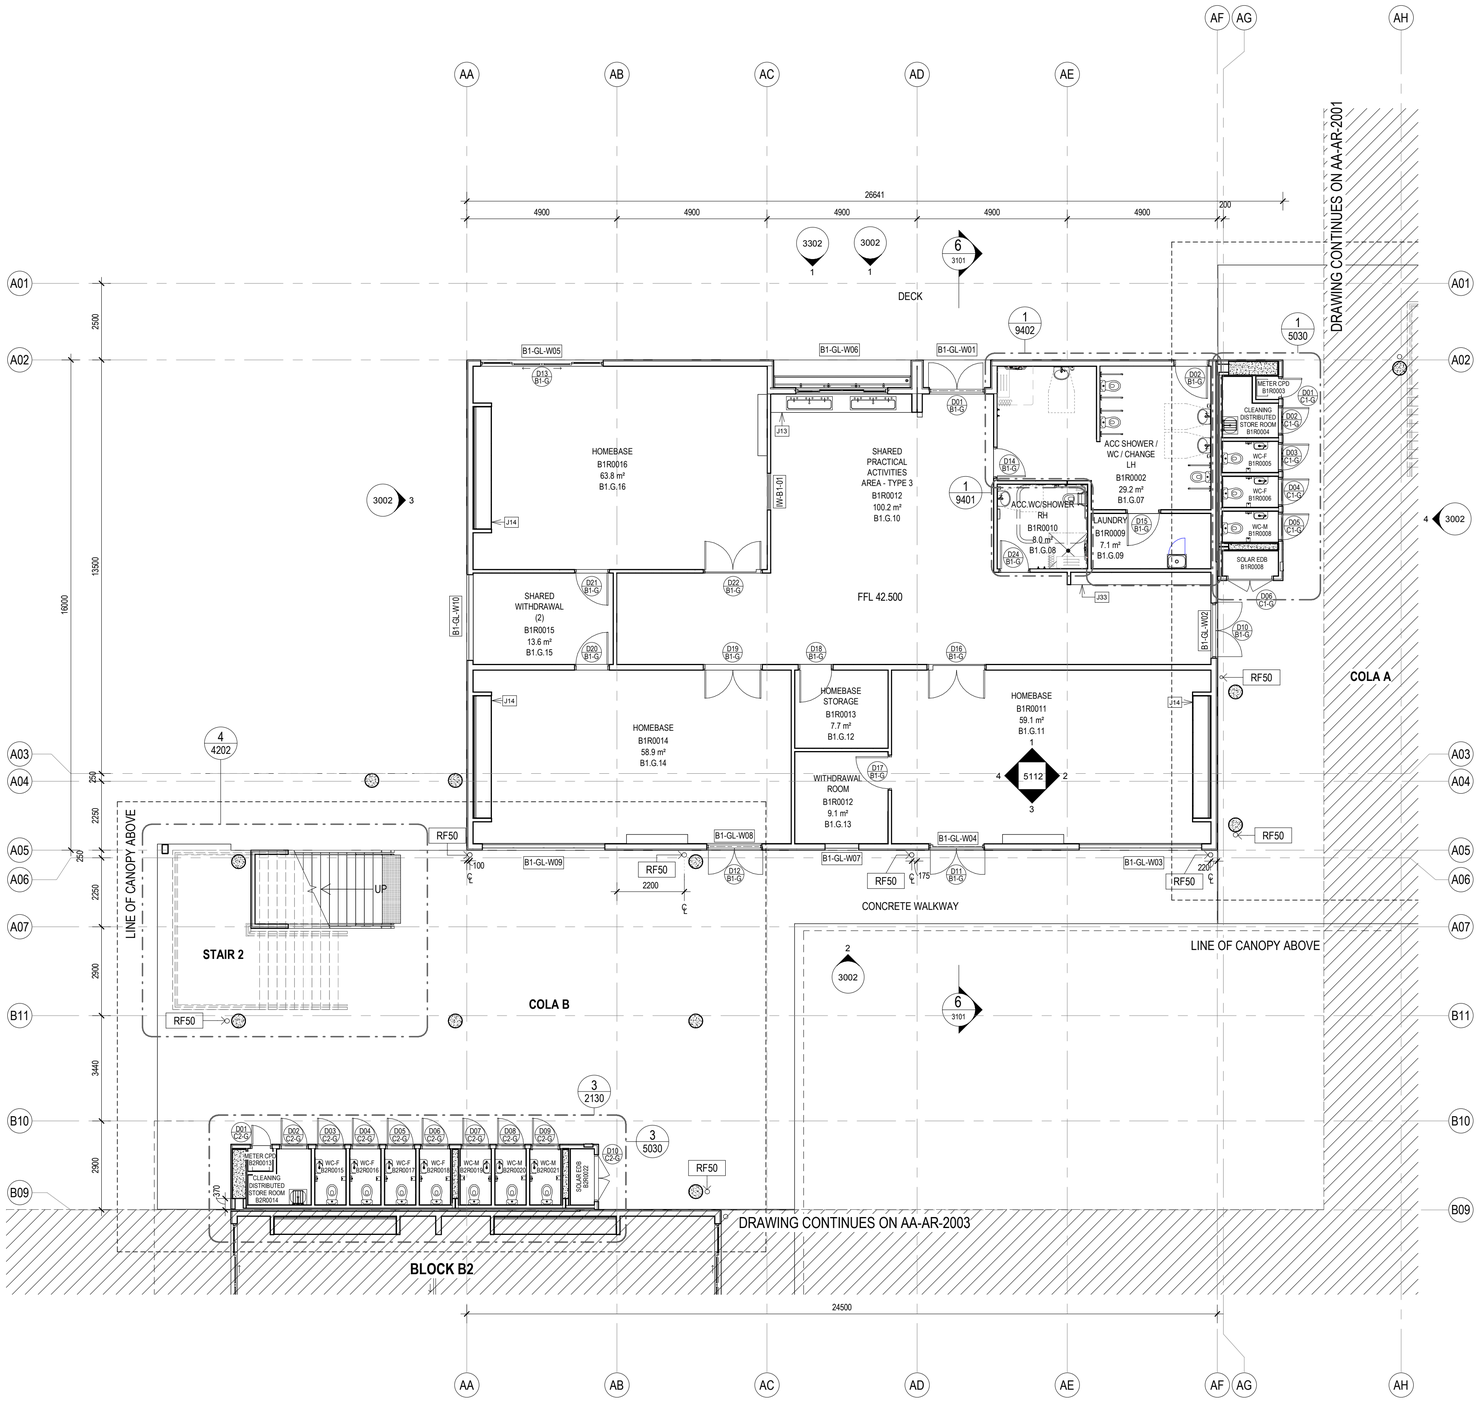


1 BLOCK B1 - HOMEBASE - GROUND FLOOR
1 : 100

General Notes:
1. This drawing is the copyright of Group GSA Pty Ltd and may not be altered, reproduced or transmitted in any form or by any means in part or in whole without the written permission of Group GSA
2. Drawings to be printed in colour.
3. Do not scale drawings. Dimensions govern.
4. All dimensions are in millimetres unless noted otherwise.
5. All dimensions shall be verified on site before proceeding
6. Any areas indicated on this sheet are approximate and indicative only.

Drawing Notes:
1. Refer to **COM-AR-9010** for legend of all symbols and codes.
2. Refer to **COM-AR-9011/9012** for all drawing notes.
3. Refer to **COM-AR-9700** for Technical Schedule

Amendments

| Issue | Description | Date |
|---|---|---|
| A | ISSUE FOR COORDINATION | 27.03.2019 |
| B | DRAFT DETAILED DESIGN | 24.04.2019 |
| C | DRAFT DETAILED DESIGN | 01.05.2019 |
| D | PROGRESS ISSUE | 10.05.2019 |
| E | AMENDED AS INDICATED | 14.05.2019 |
| F | FOR SSD SUBMISSION | 31.05.2019 |
| G | INTERNAL GLAZING | 05.06.2019 |
| H | DRAFT DETAILED DESIGN | 14.06.2019 |
| I | DETAILED DESIGN | 21.06.2019 |
| 1 | FOR CONSTRUCTION | 02.08.2019 |

**Legend**

- D01 / C-G — Door number
- W01 — Window number
- 1 / 0300 — Detail callout
- GF-001 — Room number
- L01 — Louvre number
- 0240 — Internal elevation
- 3000 — External elevation
- 1 / 3000 — External elevation

Key Plan

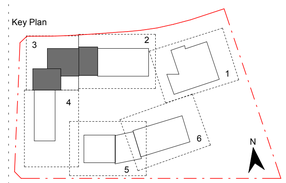


Contractor
RICHARD CROOKES CONSTRUCTIONS

Client
NSW GOVERNMENT Education

GROUP GSA
Group GSA Pty Ltd ABN 76 002 113 779
Level 7, 80 William St East Sydney NSW
Australia 2011
www.groupgsa.com

T +612 9361 4144 F +612 9332 3458

architecture interior design urban design landscape
nom architect M. Sheldon 3990

Project Title
ALEX AVENUE PUBLIC SCHOOL

Drawing Title
FLOOR PLAN - GF - BLOCK B1 - PART 3

NSW GOVERNMENT Planning, Industry & Environment

*Issued under the Environmental Planning and Assessment Act 1979*

Approved Application No: SSD-9368
Signed:
Granted on: 21 May 2020
Sheet no: 9 of 74

| | |
|---|---|
| Scale @ A1 | 1 : 100 |
| Drawing Created (date) | 10/05/2019 |
| Drawing Created (by) | PI |
| Plotted and checked by | DN |
| Verified | JS |
| Approved | MB |

| Project No | Drawing No | Issue |
|---|---|---|
| 180645 | AA-AR-2002 | 1 |

2/08/2019 7:20:19 PM

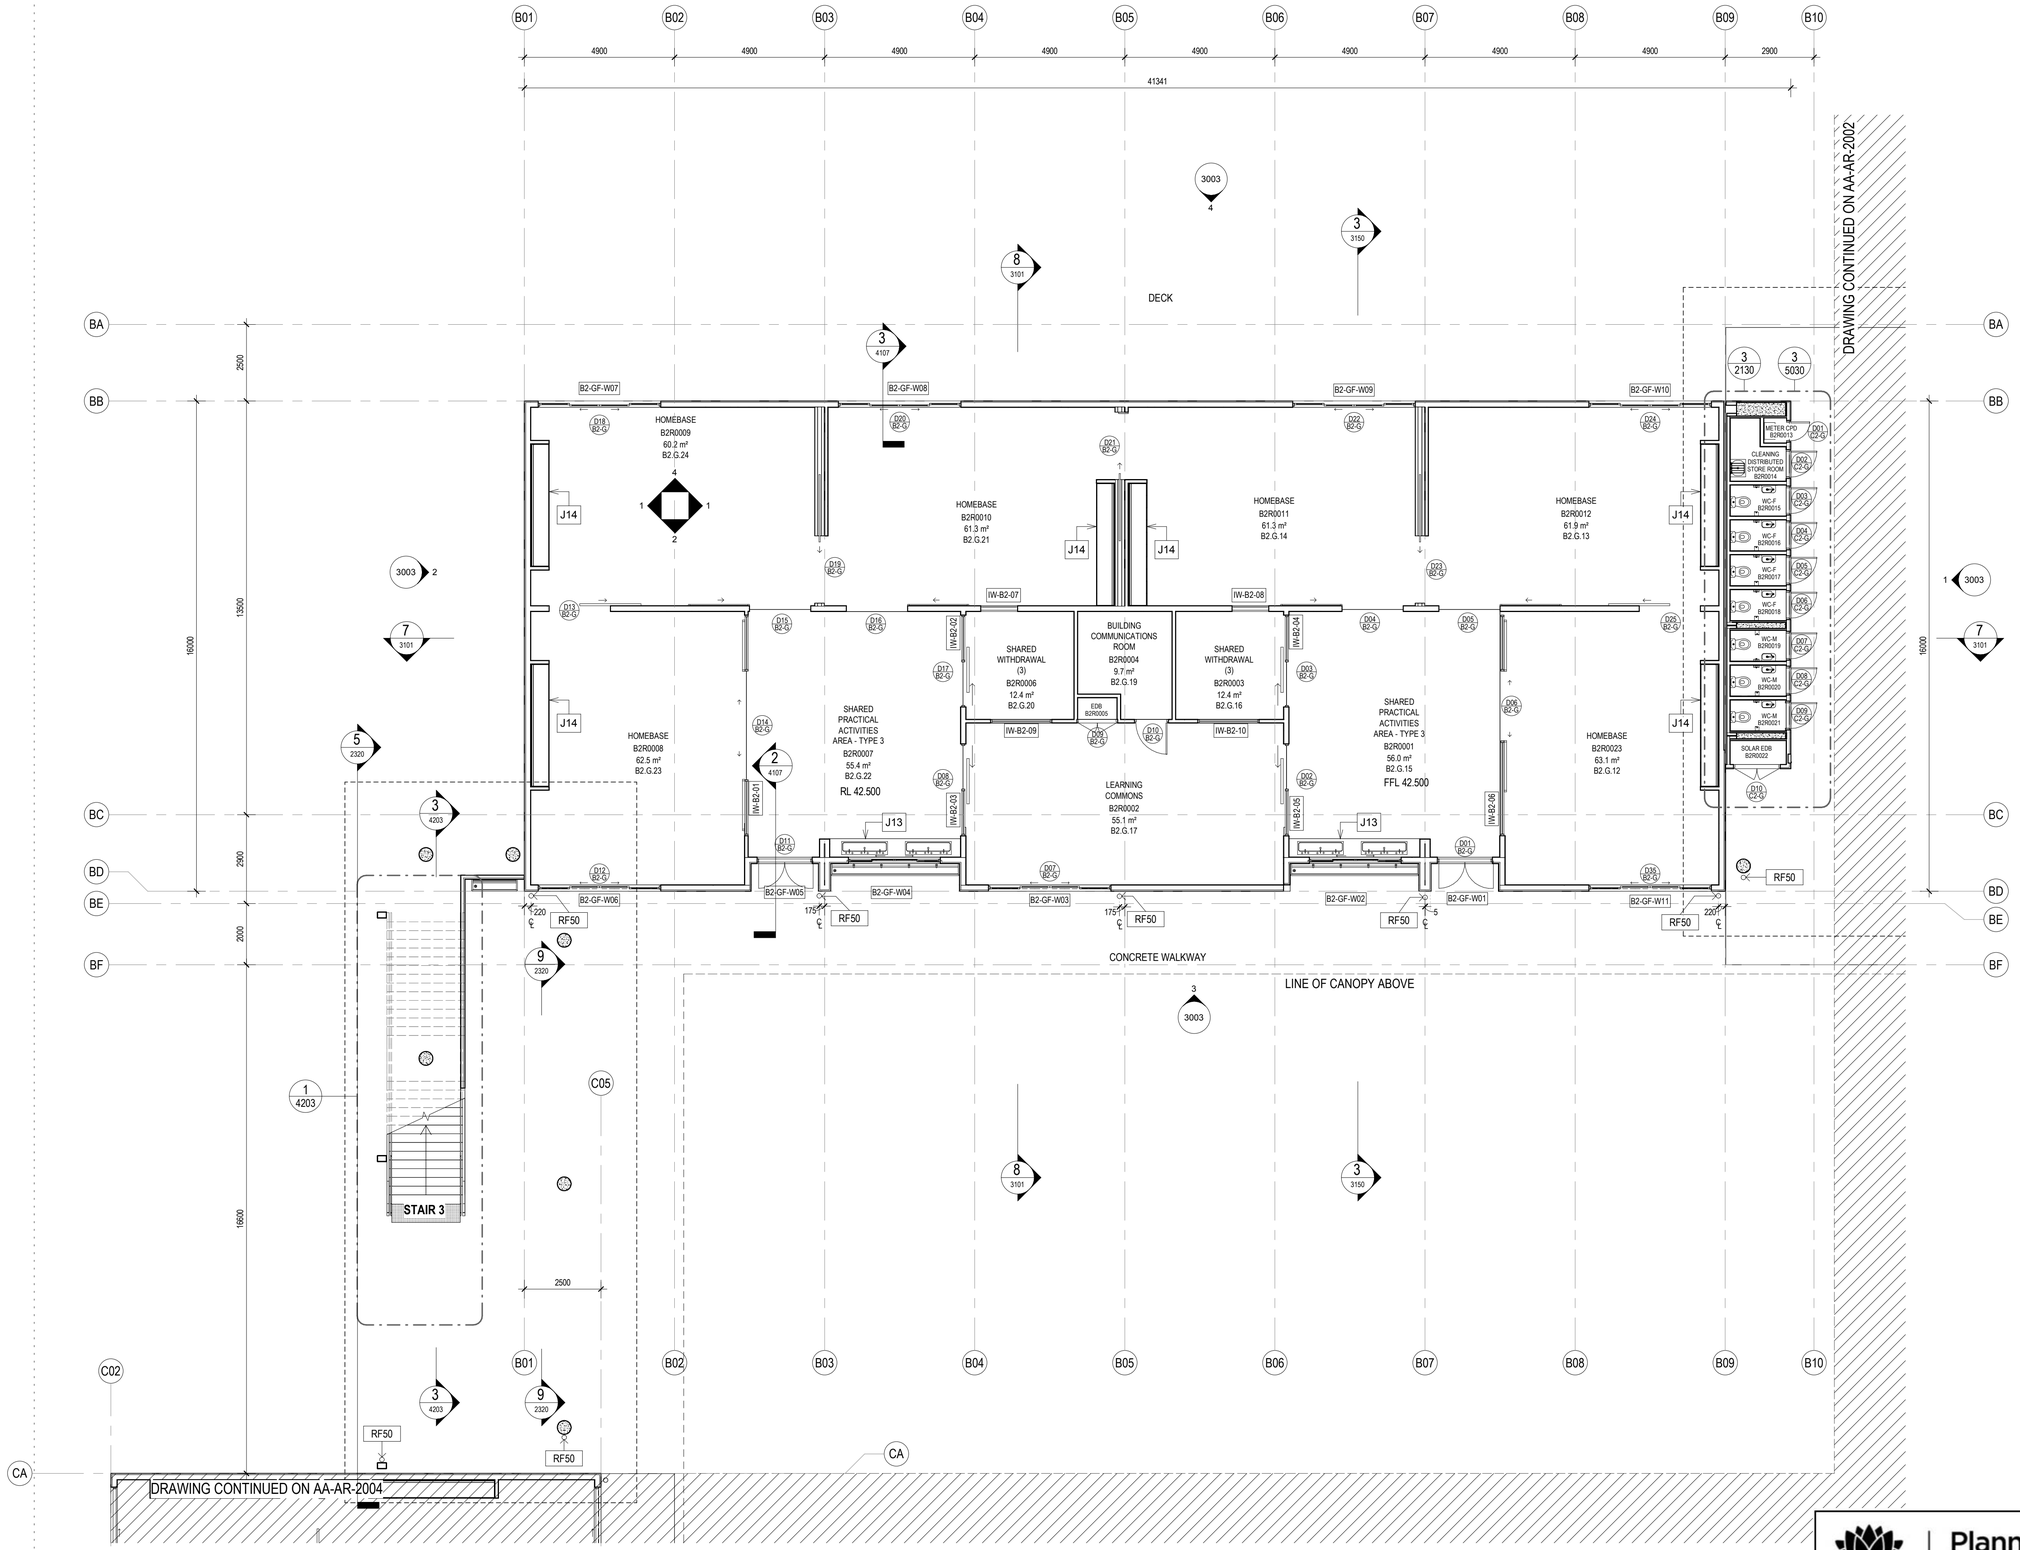


1 BLOCK B2 - HOMEBASE - GROUND FLOOR
1 : 100

General Notes:
1. This drawing is the copyright of Group GSA Pty Ltd and may not be altered, reproduced or transmitted in any form or by any means in part or in whole without the written permission of Group GSA
2. Drawings to be printed in colour.
3. Do not scale drawings. Dimensions govern.
4. All dimensions are in millimetres unless noted otherwise.
5. All dimensions shall be verified on site before proceeding
6. Any areas indicated on this sheet are approximate and indicative only.

Drawing Notes:
1. Refer to **COM-AR-9010** for legend of all symbols and codes.
2. Refer to **COM-AR-9011/9012** for all drawing notes.
3. Refer to **COM-AR-9700** for Technical Schedule

Amendments

| Issue | Description | Date |
|---|---|---|
| A | ISSUE FOR COORDINATION | 27.03.2019 |
| B | DRAFT DETAILED DESIGN | 24.04.2019 |
| C | DRAFT DETAILED DESIGN | 01.05.2019 |
| D | PROGRESS ISSUE | 10.05.2019 |
| E | FOR SSD SUBMISSION | 31.05.2019 |
| F | INTERNAL GLAZING | 05.06.2019 |
| G | DRAFT DETAILED DESIGN | 14.06.2019 |
| H | DETAILED DESIGN | 21.06.2019 |
| 1 | FOR CONSTRUCTION | 02.08.2019 |

**Legend**

- D01 C-G — Door number
- W01 — Window number
- 1 0300 — Detail callout
- GF-001 — Room number
- L01 — Louvre number
- 0240 — Internal elevation
- 3000 — External elevation
- 1 3000 — External elevation

Key Plan

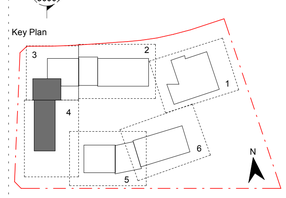


Contractor
RICHARD CROOKES CONSTRUCTIONS

Client
NSW GOVERNMENT Education

GROUP GSA
Group GSA Pty Ltd ABN 76 002 113 779
Level 7, 80 William St East Sydney NSW
Australia 2011
www.groupgsa.com

T +612 9361 4144 F +612 9332 3458

architecture interior design urban design landscape
nom architect M. Sheldon 3990

Project Title
ALEX AVENUE PUBLIC SCHOOL

Drawing Title
FLOOR PLAN - GF - BLOCK B2 - PART 4

| | |
|---|---|
| Scale @ A1 | 1 : 100 |
| Drawing Created (date) | 10/05/2019 |
| Drawing Created (by) | PI |
| Plotted and checked by | DN |
| Verified | JS |
| Approved | MB |

| Project No | Drawing No | Issue |
|---|---|---|
| 180645 | AA-AR-2003 | 1 |

2/08/2019 7:20:33 PM

NSW GOVERNMENT Planning, Industry & Environment

*Issued under the Environmental Planning and Assessment Act 1979*

Approved Application No: SSD-9368
Granted on: 21 May 2020
Signed:
Sheet no: 10 of 74

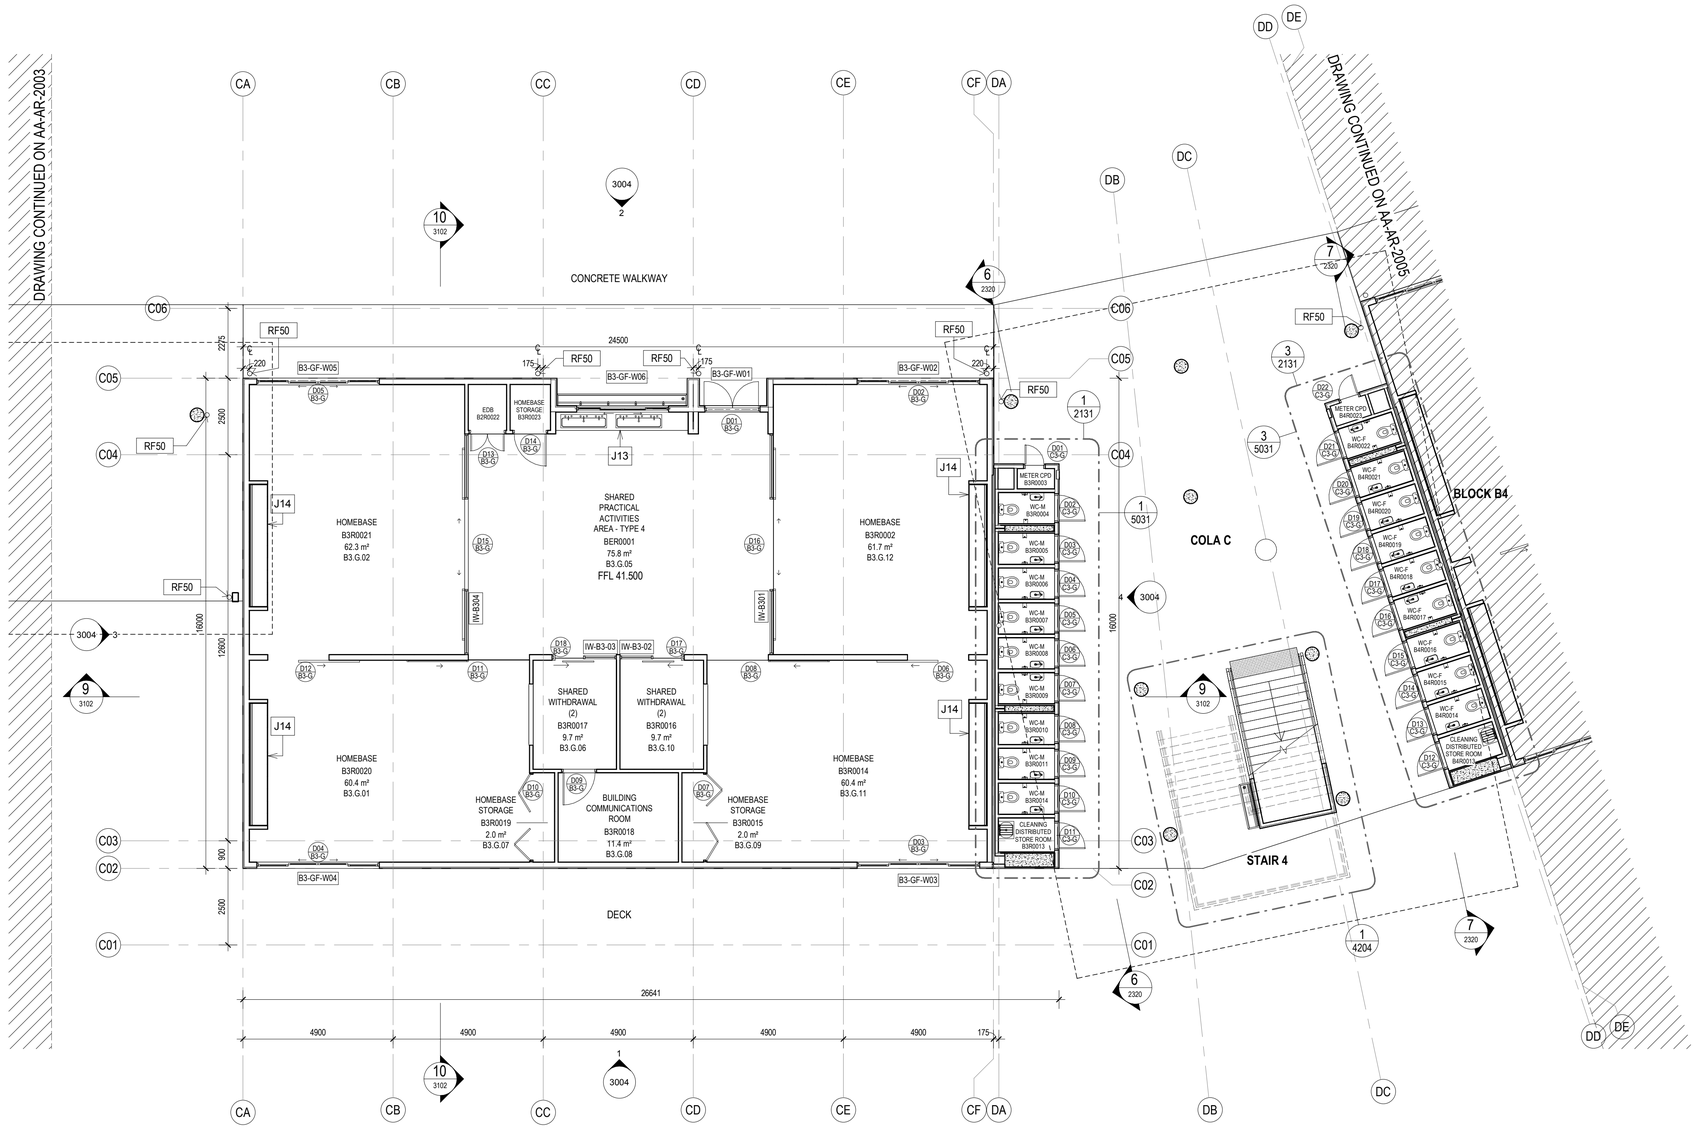


1 BLOCK B3 - HOMEBASE - GROUND FLOOR
1 : 100

General Notes:
1. This drawing is the copyright of Group GSA Pty Ltd and may not be altered, reproduced or transmitted in any form or by any means in part or in whole without the written permission of Group GSA
2. Drawings to be printed in colour.
3. Do not scale drawings. Dimensions govern.
4. All dimensions are in millimetres unless noted otherwise.
5. All dimensions shall be verified on site before proceeding
6. Any areas indicated on this sheet are approximate and indicative only.

Drawing Notes:
1. Refer to **COM-AR-9010** for legend of all symbols and codes.
2. Refer to **COM-AR-9011/9012** for all drawing notes.
3. Refer to **COM-AR-9700** for Technical Schedule

Amendments

| Issue | Description | Date |
|---|---|---|
| A | ISSUE FOR COORDINATION | 27.03.2019 |
| B | DRAFT DETAILED DESIGN | 24.04.2019 |
| C | PROGRESS ISSUE | 10.05.2019 |
| D | FOR SSD SUBMISSION | 31.05.2019 |
| E | INTERNAL GLAZING | 05.06.2019 |
| F | DRAFT DETAILED DESIGN | 14.06.2019 |
| G | DETAILED DESIGN | 21.06.2019 |
| 1 | FOR CONSTRUCTION | 02.08.2019 |

**Legend**

- D01 / C-G — Door number
- W01 — Window number
- 1 / 0300 — Detail callout
- GF-001 — Room number
- L01 — Louvre number
- 0240 — Internal elevation
- 3000 — External elevation
- 1 / 3000 — External elevation

Key Plan

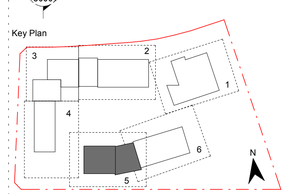


Contractor
RICHARD CROOKES CONSTRUCTIONS

Client
NSW GOVERNMENT Education

GROUP GSA

Group GSA Pty Ltd ABN 76 002 113 779
Level 7, 80 William St East Sydney NSW
Australia 2011
www.groupgsa.com

T +612 9361 4144 F +612 9332 3458

architecture interior design urban design landscape
nom architect M. Sheldon 3990

Project Title
ALEX AVENUE PUBLIC SCHOOL

Drawing Title
FLOOR PLAN - GF - BLOCK B3 - PART 5

NSW GOVERNMENT Planning, Industry & Environment

*Issued under the Environmental Planning and Assessment Act 1979*

Approved Application No: SSD-9368 Signed: J.M.L

Granted on: 21 May 2020 Sheet no: 11 of 74

| | |
|---|---|
| Scale @ A1 | 1 : 100 |
| Drawing Created (date) | 10/05/2019 |
| Drawing Created (by) | PI |
| Plotted and checked by | DN |
| Verified | JS |
| Approved | MB |

| Project No | Drawing No | Issue |
|---|---|---|
| 180645 | AA-AR-2004 | 1 |

2/08/2019 7:20:47 PM

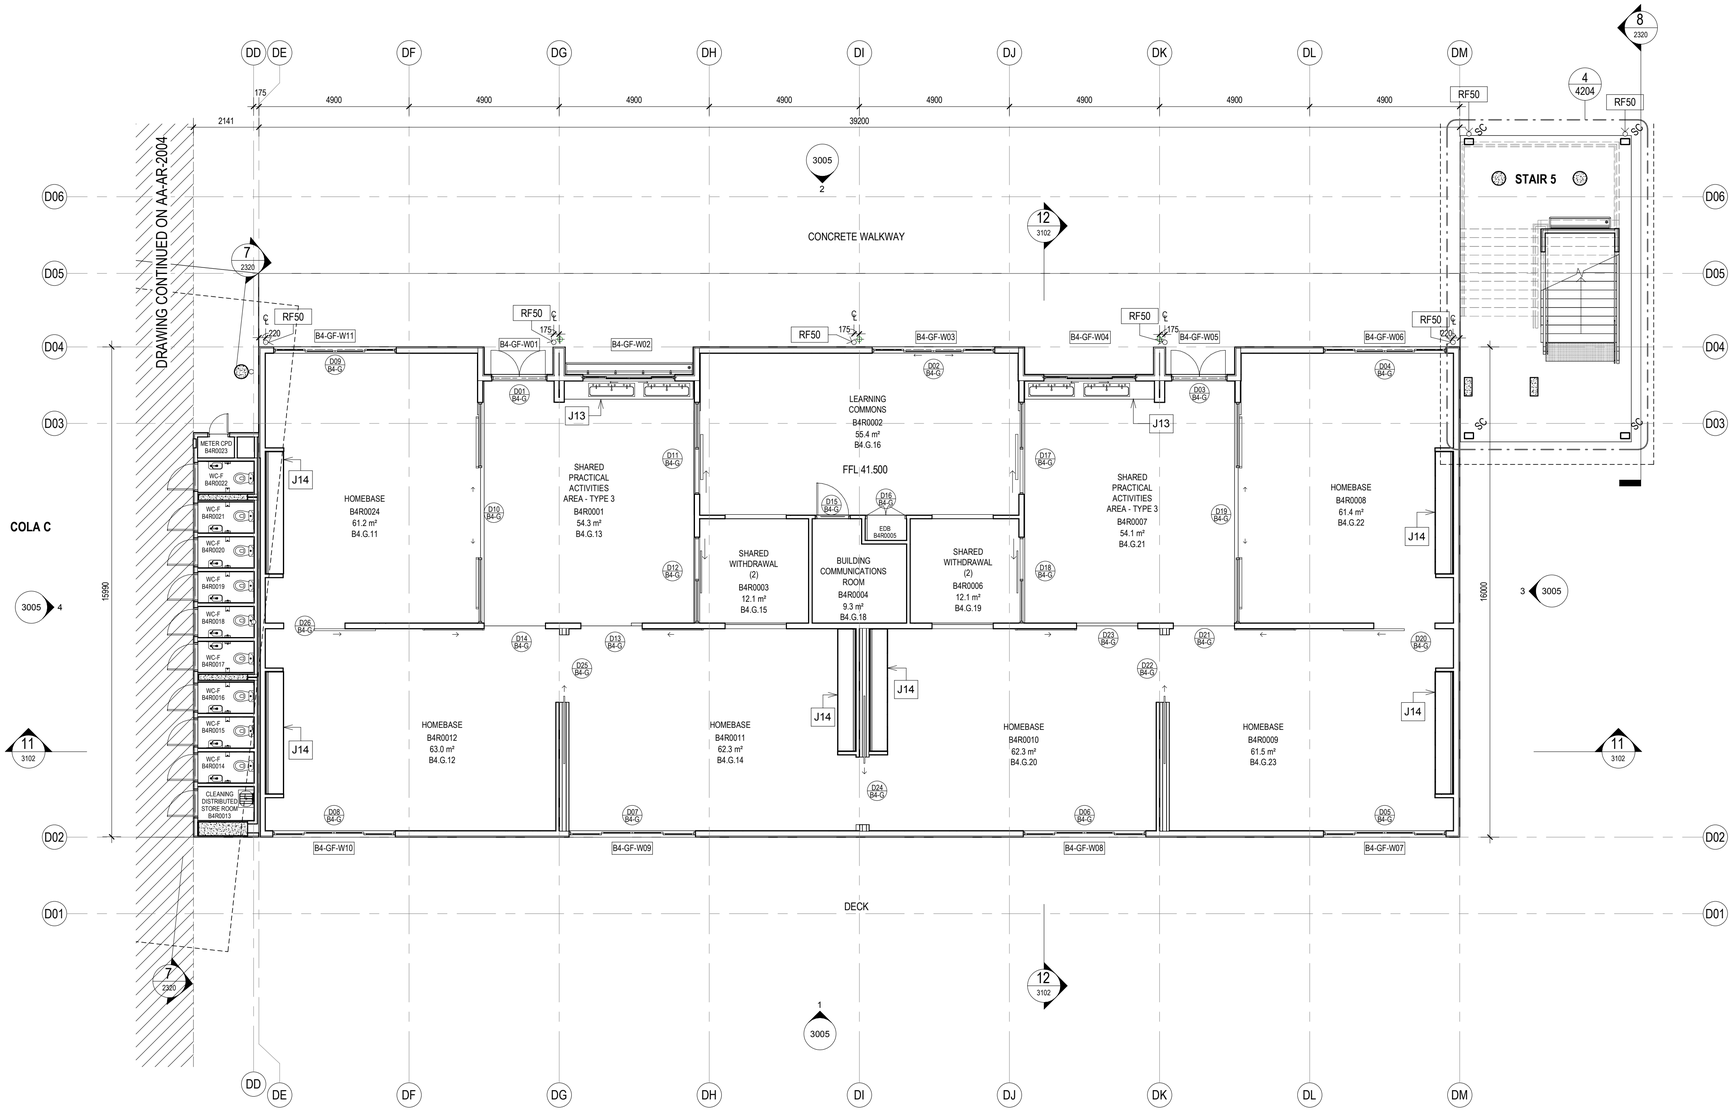


1 BLOCK B4 - HOMEBASE - GROUND FLOOR
1 : 100

General Notes:
1. This drawing is the copyright of Group GSA Pty Ltd and may not be altered, reproduced or transmitted in any form or by any means in part or in whole without the written permission of Group GSA
2. Drawings to be printed in colour.
3. Do not scale drawings. Dimensions govern.
4. All dimensions are in millimetres unless noted otherwise.
5. All dimensions shall be verified on site before proceeding
6. Any areas indicated on this sheet are approximate and indicative only.

Drawing Notes:
1. Refer to **COM-AR-9010** for legend of all symbols and codes.
2. Refer to **COM-AR-9011/9012** for all drawing notes.
3. Refer to **COM-AR-9700** for Technical Schedule

Amendments

| Issue | Description | Date |
|---|---|---|
| A | ISSUE FOR COORDINATION | 27.03.2019 |
| B | DRAFT DETAILED DESIGN | 24.04.2019 |
| C | PROGRESS ISSUE | 10.05.2019 |
| D | FOR SSD SUBMISSION | 31.05.2019 |
| E | DRAFT DETAILED DESIGN | 14.06.2019 |
| F | DETAILED DESIGN | 21.06.2019 |
| 1 | FOR CONSTRUCTION | 02.08.2019 |

Legend

- D01 / C-G — Door number
- W01 — Window number
- 1 / 0300 — Detail callout
- GF-001 — Room number
- L01 — Louvre number
- 0240 — Internal elevation
- 3000 — External elevation
- 1 / 3000 — External elevation

Key Plan

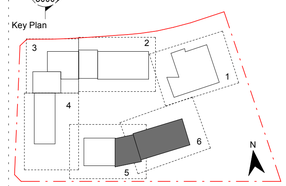


Contractor
RICHARD CROOKES CONSTRUCTIONS

Client
NSW GOVERNMENT Education

GROUP GSA

Group GSA Pty Ltd ABN 76 002 113 779
Level 7, 80 William St East Sydney NSW
Australia 2011
www.groupgsa.com

T +612 9361 4144 F +612 9332 3458

architecture interior design urban design landscape
nom architect M. Sheldon 3990

Project Title
ALEX AVENUE PUBLIC SCHOOL

Drawing Title
FLOOR PLAN - GF - BLOCK B4 - PART 6

NSW GOVERNMENT Planning, Industry & Environment
*Issued under the Environmental Planning and Assessment Act 1979*
Approved Application No: SSD-9368
Granted on: 21 May 2020
Signed: J.M.L
Sheet no: 12 of 74

| | |
|---|---|
| Scale @ A1 | 1 : 100 |
| Drawing Created (date) | 10/05/2019 |
| Drawing Created (by) | PI |
| Plotted and checked by | DN |
| Verified | JS |
| Approved | MB |

| Project No | Drawing No | Issue |
|---|---|---|
| 180645 | AA-AR-2005 | 1 |

2/08/2019 7:21:15 PM

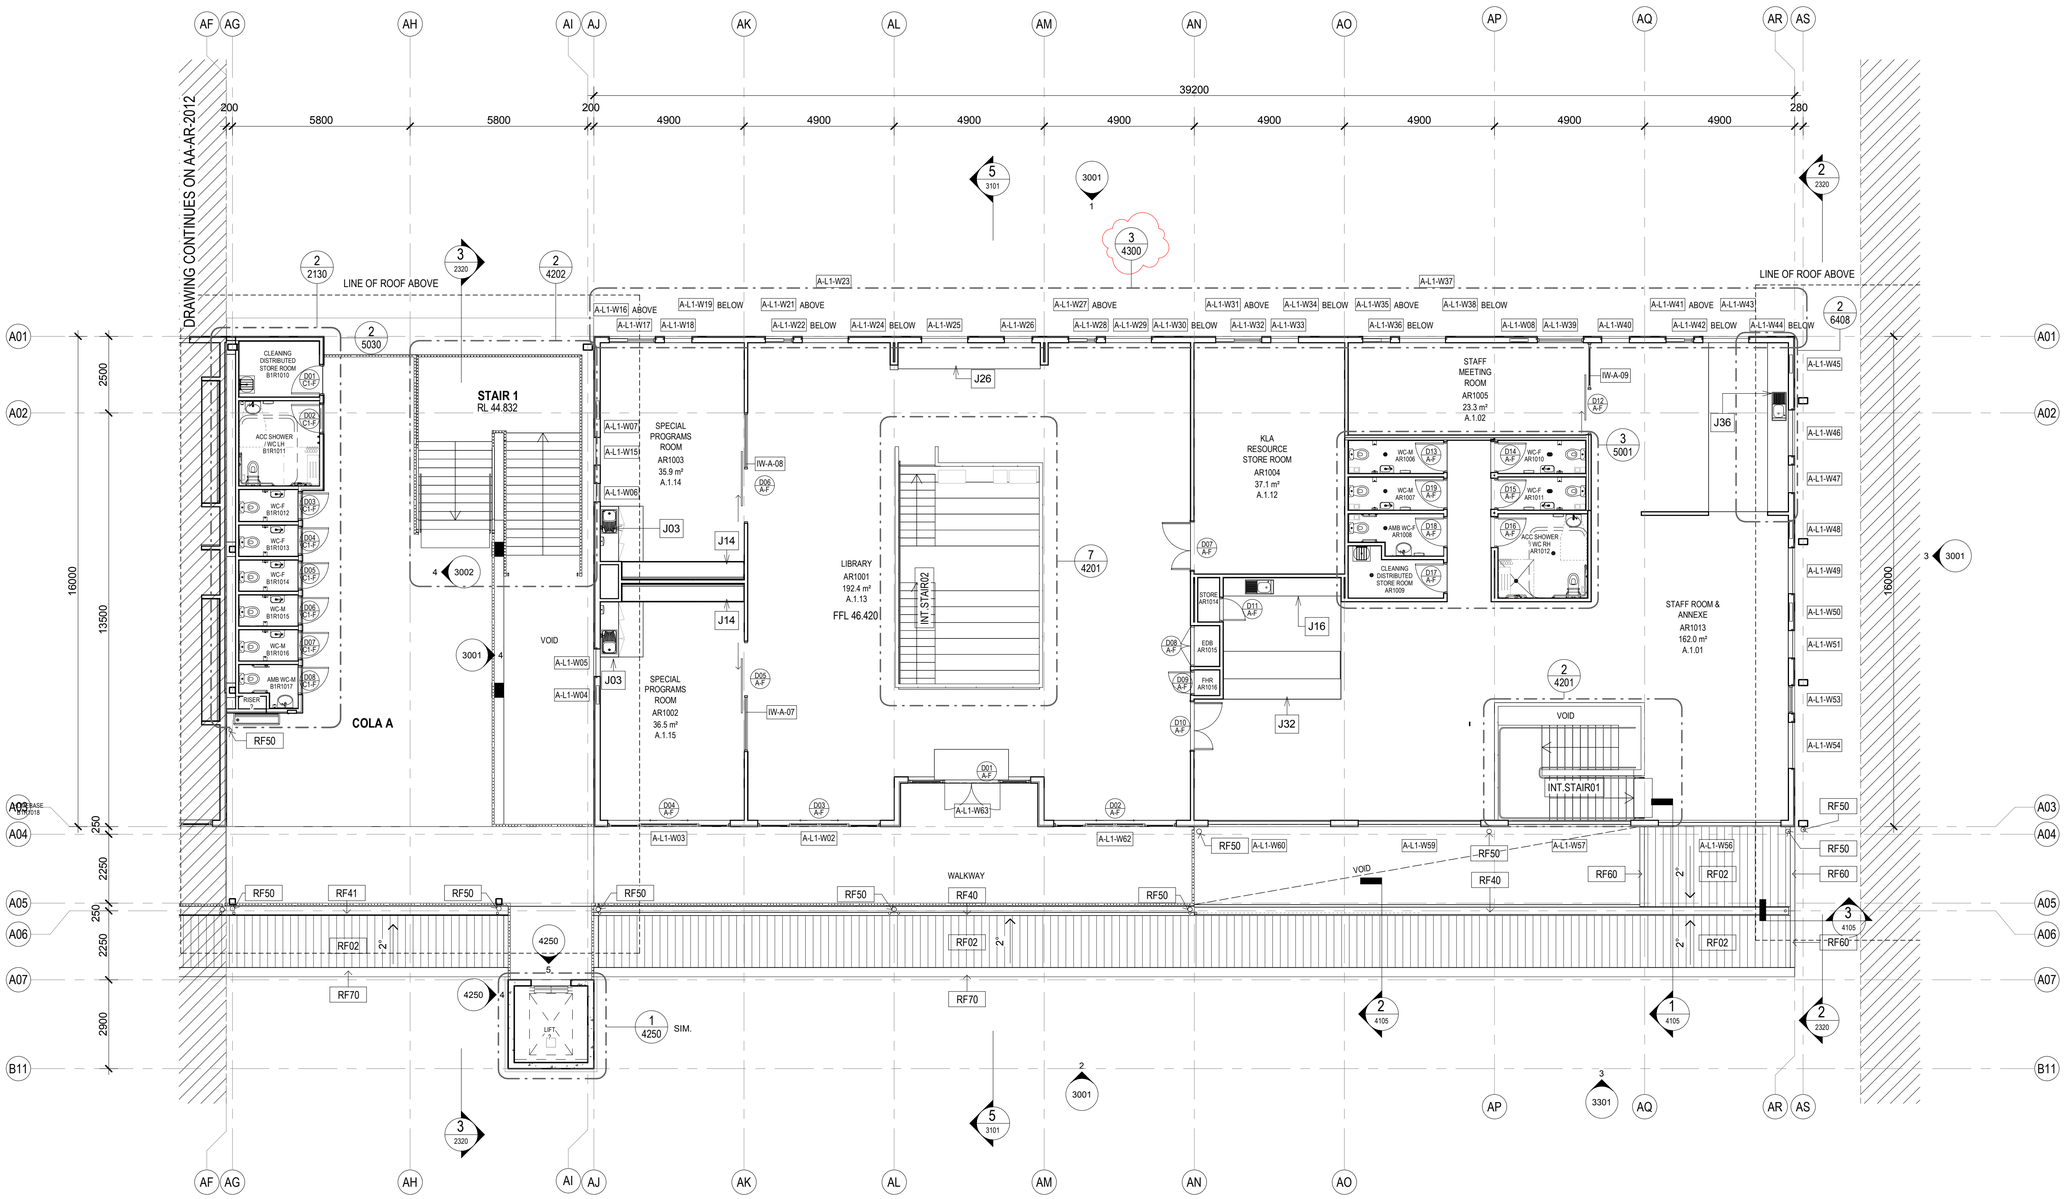


1 BLOCK A - ADMIN/LIBRARY - LEVEL 1
1 : 100

General Notes:
1. This drawing is the copyright of Group GSA Pty Ltd and may not be altered, reproduced or transmitted in any form or by any means in part or in whole without the written permission of Group GSA
2. Drawings to be printed in colour.
3. Do not scale drawings. Dimensions govern.
4. All dimensions are in millimetres unless noted otherwise.
5. All dimensions shall be verified on site before proceeding
6. Any areas indicated on this sheet are approximate and indicative only.

Drawing Notes:
1. Refer to **COM-AR-9010** for legend of all symbols and codes.
2. Refer to **COM-AR-9011/9012** for all drawing notes.
3. Refer to **COM-AR-9700** for Technical Schedule

Amendments

| Issue | Description | Date |
|---|---|---|
| A | ISSUE FOR COORDINATION | 27.03.2019 |
| B | DRAFT DETAILED DESIGN | 17.04.2019 |
| C | DRAFT DETAILED DESIGN | 24.04.2019 |
| D | DRAFT DETAILED DESIGN | 01.05.2019 |
| E | PROGRESS ISSUE | 10.05.2019 |
| F | DOORS AMENDED | 15.05.2019 |
| G | FOR SSD SUBMISSION | 31.05.2019 |
| H | WINDOW LOCATIONS REVISED | 07.06.2019 |
| I | DRAFT DETAILED DESIGN | 14.06.2019 |
| J | DETAILED DESIGN | 21.06.2019 |
| 1 | FOR CONSTRUCTION | 02.08.2019 |
| 2 | ISSUED FOR CONSTRUCTION | 29.08.19 |

Legend

- D01 / C-G — Door number
- W01 — Window number
- 1 / 0300 — Detail callout
- GF-001 — Room number
- L01 — Louvre number
- 0240 — Internal elevation
- 3000 — External elevation
- 1 / 3000 — External elevation

Key Plan

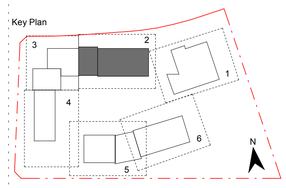


Contractor
RICHARD CROOKES CONSTRUCTIONS

Client
NSW GOVERNMENT Education

GROUP GSA

Group GSA Pty Ltd ABN 76 002 113 779
Level 7, 80 William St East Sydney NSW
Australia 2011
www.groupgsa.com

T +612 9361 4144 F +612 9332 3458

architecture interior design urban design landscape
nom architect M. Sheldon 3990

Project Title
ALEX AVENUE PUBLIC SCHOOL

Drawing Title
FLOOR PLAN - L1 - BLOCK A - PART 2

NSW GOVERNMENT Planning, Industry & Environment

*Issued under the Environmental Planning and Assessment Act 1979*

Approved Application No: SSD-9368 Signed: J.M.L

Granted on: 21 May 2020 Sheet no: 13 of 74

| | |
|---|---|
| Scale @ A1 | 1 : 100 |
| Drawing Created (date) | 10/05/2019 |
| Drawing Created (by) | PI |
| Plotted and checked by | DN |
| Verified | JS |
| Approved | MB |

| Project No | Drawing No | Issue |
|---|---|---|
| 180645 | AA-AR-2011 | 2 |

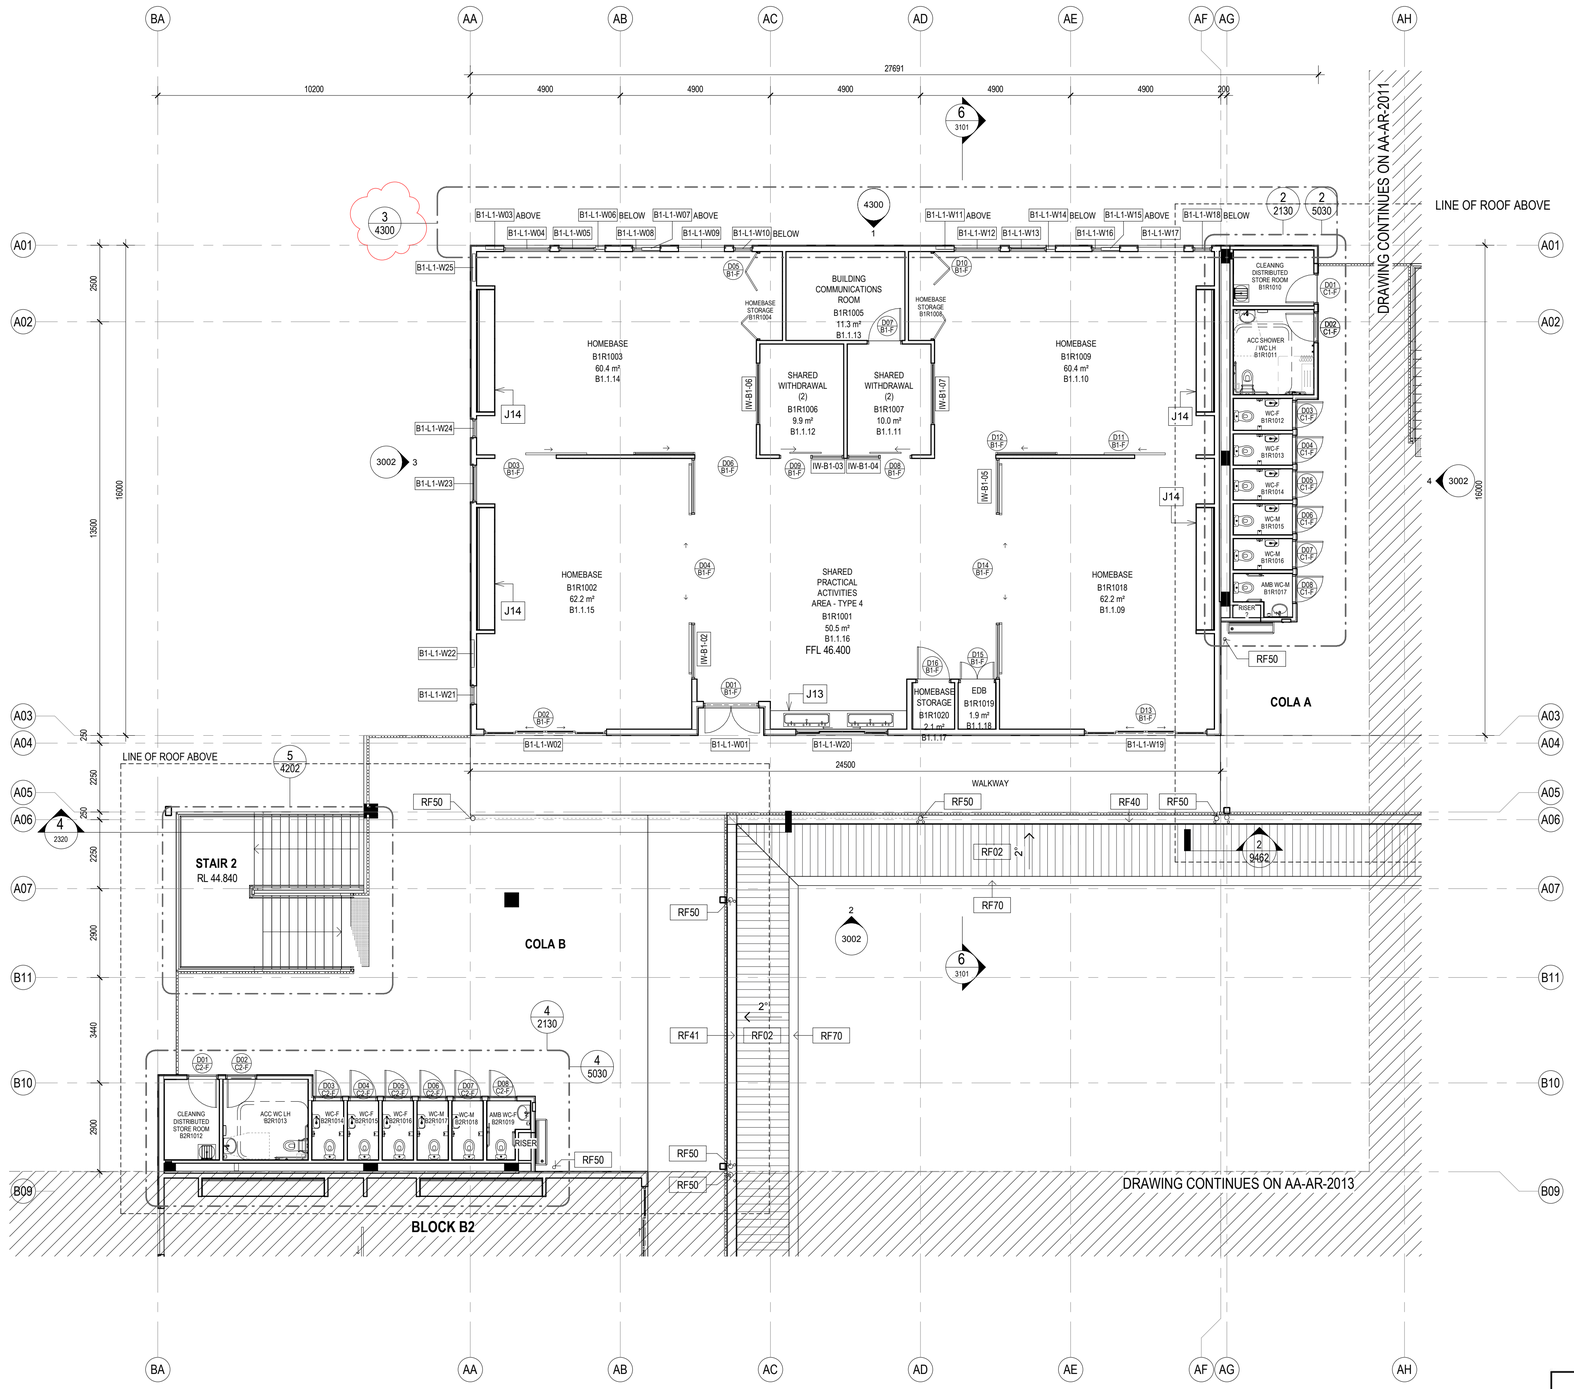


1 BLOCK B1 - HOMEBASE - LEVEL 1
1 : 100

General Notes:
1. This drawing is the copyright of Group GSA Pty Ltd and may not be altered, reproduced or transmitted in any form or by any means in part or in whole without the written permission of Group GSA
2. Drawings to be printed in colour.
3. Do not scale drawings. Dimensions govern.
4. All dimensions are in millimetres unless noted otherwise.
5. All dimensions shall be verified on site before proceeding
6. Any areas indicated on this sheet are approximate and indicative only.

Drawing Notes:
1. Refer to **COM-AR-9010** for legend of all symbols and codes.
2. Refer to **COM-AR-9011/9012** for all drawing notes.
3. Refer to **COM-AR-9700** for Technical Schedule

Amendments

| Issue | Description | Date |
|---|---|---|
| A | ISSUE FOR COORDINATION | 27.03.2019 |
| B | DRAFT DETAILED DESIGN | 24.04.2019 |
| C | DRAFT DETAILED DESIGN | 01.05.2019 |
| D | PROGRESS ISSUE | 10.05.2019 |
| E | FOR SSD SUBMISSION | 31.05.2019 |
| F | INTERNAL GLAZING | 05.06.2019 |
| G | DRAFT DETAILED DESIGN | 14.06.2019 |
| H | DETAILED DESIGN | 21.06.2019 |
| 1 | FOR CONSTRUCTION | 02.08.2019 |
| 2 | ISSUED FOR CONSTRUCTION | 29.08.19 |

**Legend**

- D01 C-G — Door number
- W01 — Window number
- 1 / 0300 — Detail callout
- GF-001 — Room number
- L01 — Louvre number
- 0240 — Internal elevation
- 3000 — External elevation
- 1 / 3000 — External elevation

Key Plan

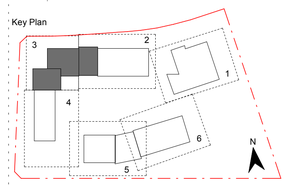


Contractor
RICHARD CROOKES CONSTRUCTIONS

Client
NSW GOVERNMENT Education

GROUP GSA
Group GSA Pty Ltd ABN 76 002 113 779
Level 7, 80 William St East Sydney NSW
Australia 2011
www.groupgsa.com

T +612 9361 4144 F +612 9332 3458

architecture interior design urban design landscape
nom architect M. Sheldon 3990

Project Title
ALEX AVENUE PUBLIC SCHOOL

Drawing Title
FLOOR PLAN - L1 - BLOCK B1 - PART 3

NSW GOVERNMENT Planning, Industry & Environment

*Issued under the Environmental Planning and Assessment Act 1979*

Approved Application No: SSD-9368
Signed: J.M.L
Granted on: 21 May 2020
Sheet no: 14 of 74

| | |
|---|---|
| Scale @ A1 | 1 : 100 |
| Drawing Created (date) | 10/05/2019 |
| Drawing Created (by) | PI |
| Plotted and checked by | DN |
| Verified | JS |
| Approved | MB |

Project No 180645 | Drawing No AA-AR-2012 | Issue 2

8/29/2019 11:22:03 AM

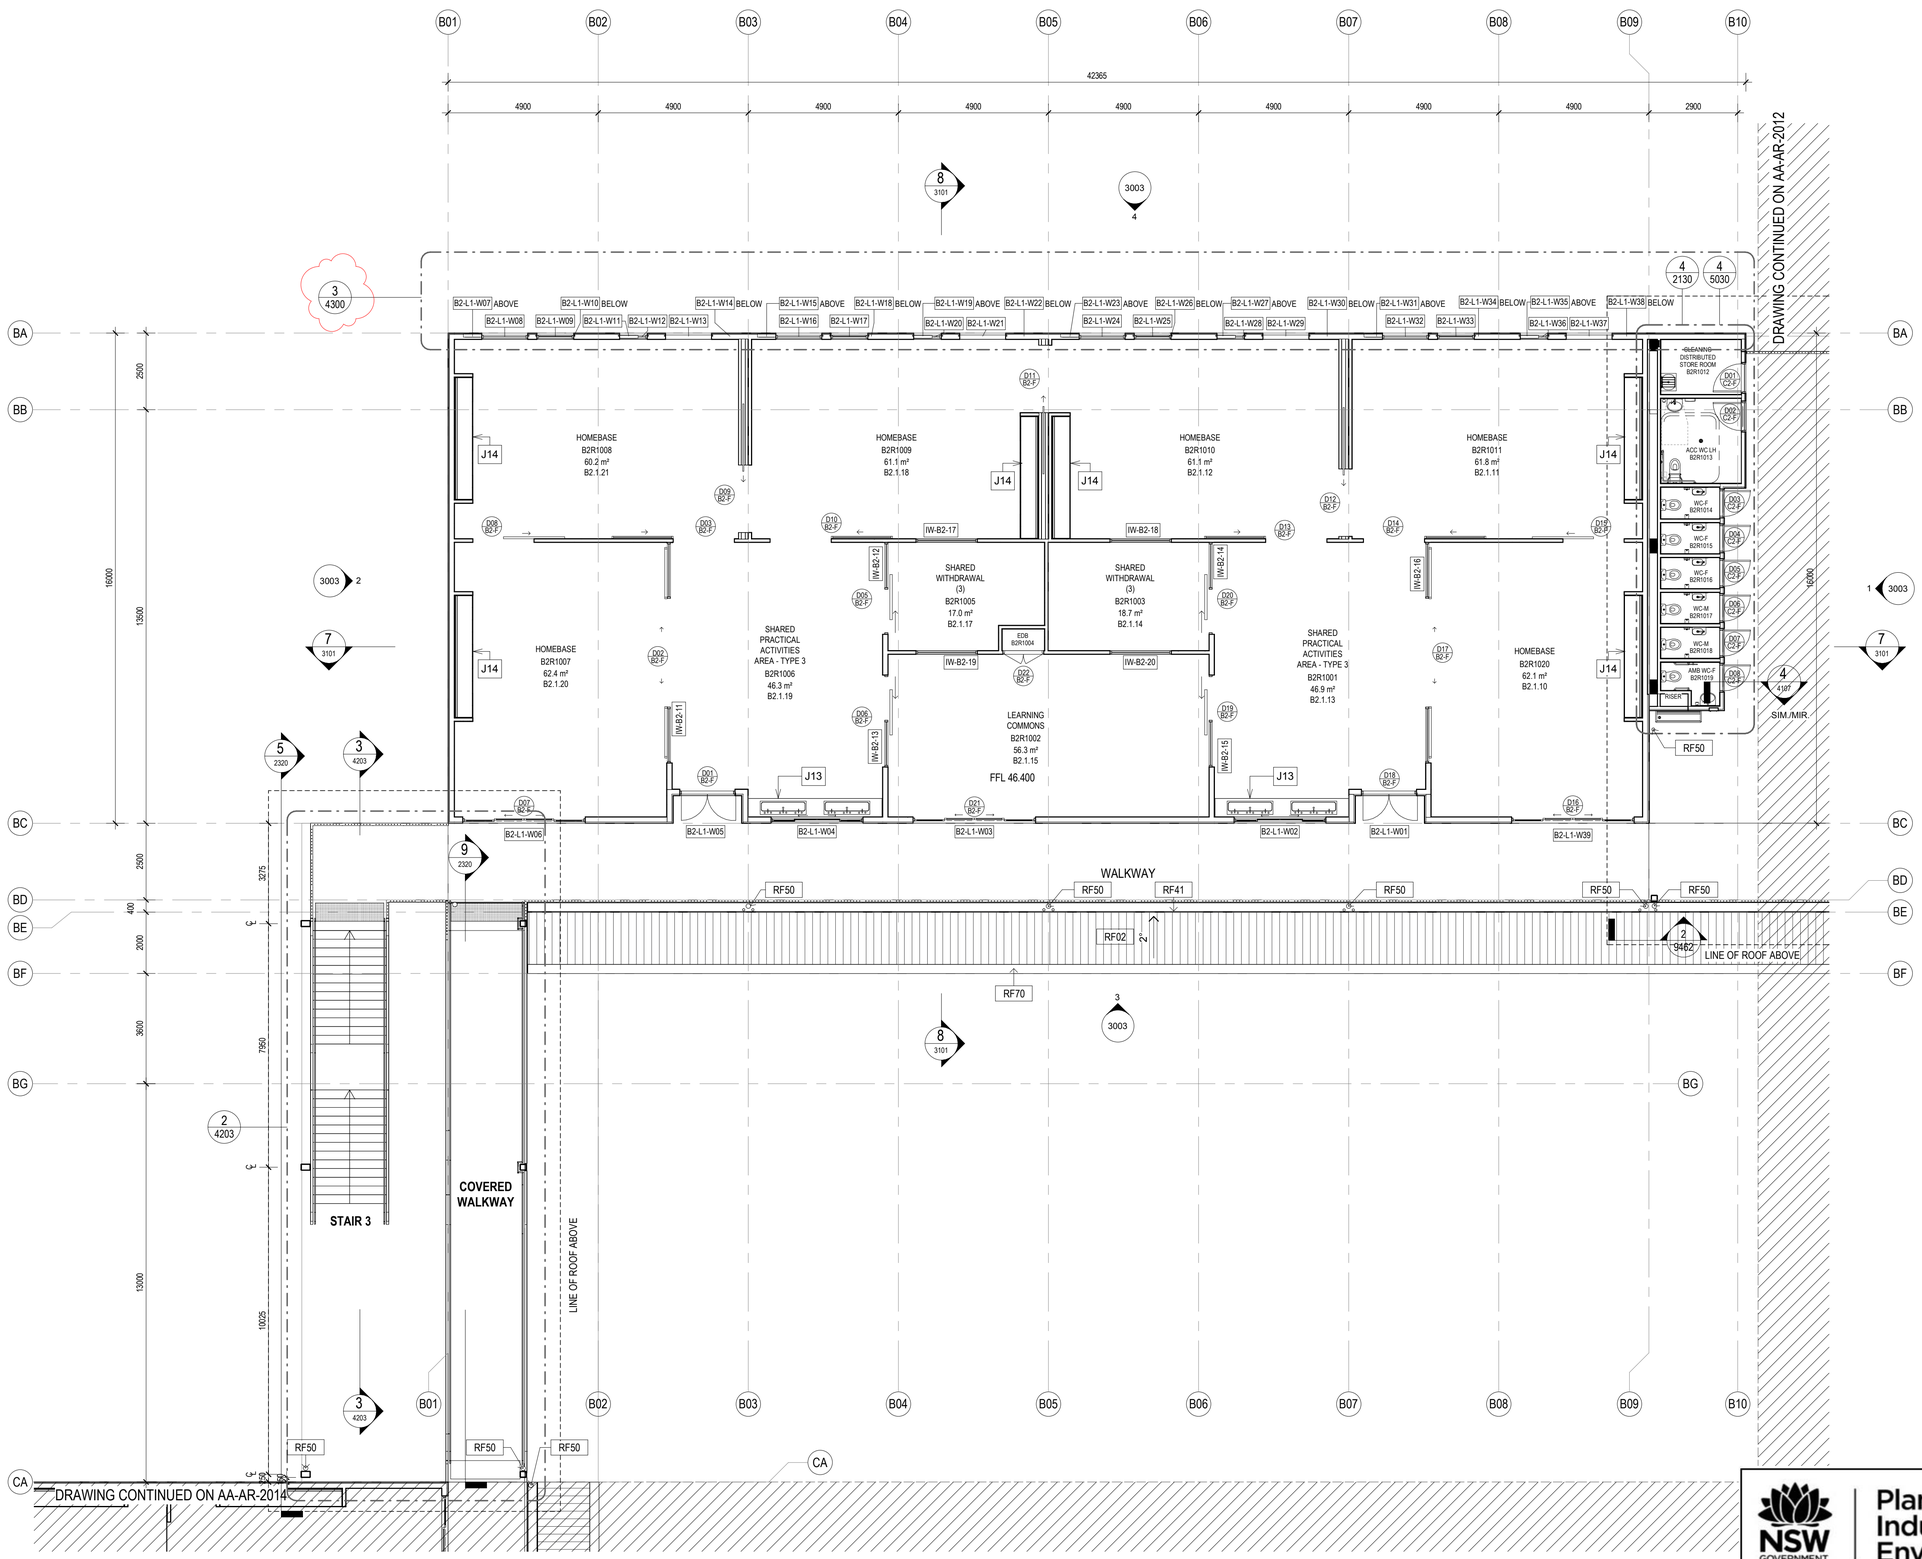


1 BLOCK B2 - HOMEBASE - LEVEL 1
1 : 100

General Notes:
1. This drawing is the copyright of Group GSA Pty Ltd and may not be altered, reproduced or transmitted in any form or by any means in part or in whole without the written permission of Group GSA
2. Drawings to be printed in colour.
3. Do not scale drawings. Dimensions govern.
4. All dimensions are in millimetres unless noted otherwise.
5. All dimensions shall be verified on site before proceeding
6. Any areas indicated on this sheet are approximate and indicative only.

Drawing Notes:
1. Refer to **COM-AR-9010** for legend of all symbols and codes.
2. Refer to **COM-AR-9011/9012** for all drawing notes.
3. Refer to **COM-AR-9700** for Technical Schedule

Amendments

| Issue | Description | Date |
|---|---|---|
| A | ISSUE FOR COORDINATION | 27.03.2019 |
| B | DRAFT DETAILED DESIGN | 24.04.2019 |
| C | DRAFT DETAILED DESIGN | 01.05.2019 |
| D | PROGRESS ISSUE | 10.05.2019 |
| E | FOR SSD SUBMISSION | 31.05.2019 |
| F | INTERNAL GLAZING | 05.06.2019 |
| G | DRAFT DETAILED DESIGN | 14.06.2019 |
| H | DETAILED DESIGN | 21.06.2019 |
| 1 | FOR CONSTRUCTION | 02.08.2019 |
| 2 | ISSUED FOR CONSTRUCTION | 29.08.19 |

**Legend**

- D01 C-G — Door number
- W01 — Window number
- 1 / 0300 — Detail callout
- GF-001 — Room number
- L01 — Louvre number
- 0240 — Internal elevation
- 3000 — External elevation
- 1 / 3000 — External elevation

Key Plan

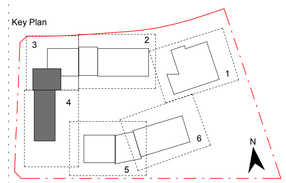


Contractor
RICHARD CROOKES CONSTRUCTIONS

Client
NSW GOVERNMENT Education

GROUPGSA
Group GSA Pty Ltd ABN 76 002 113 779
Level 7, 80 William St East Sydney NSW
Australia 2011
www.groupgsa.com

T +612 9361 4144 F +612 9332 3458

architecture interior design urban design landscape
nom architect M. Sheldon 3990

Project Title
ALEX AVENUE PUBLIC SCHOOL

Drawing Title
FLOOR PLAN - L1 - BLOCK B2 - PART 4

| | |
|---|---|
| Scale @ A1 | 1 : 100 |
| Drawing Created (date) | 10/05/2019 |
| Drawing Created (by) | PI |
| Plotted and checked by | DN |
| Verified | JS |
| Approved | MB |

| Project No | Drawing No | Issue |
|---|---|---|
| 180645 | AA-AR-2013 | 2 |

8/29/2019 11:22:06 AM

NSW GOVERNMENT Planning, Industry & Environment

*Issued under the Environmental Planning and Assessment Act 1979*

Approved Application No: SSD-9368 Signed: J.M.C

Granted on: 21 May 2020 Sheet no: 15 of 74

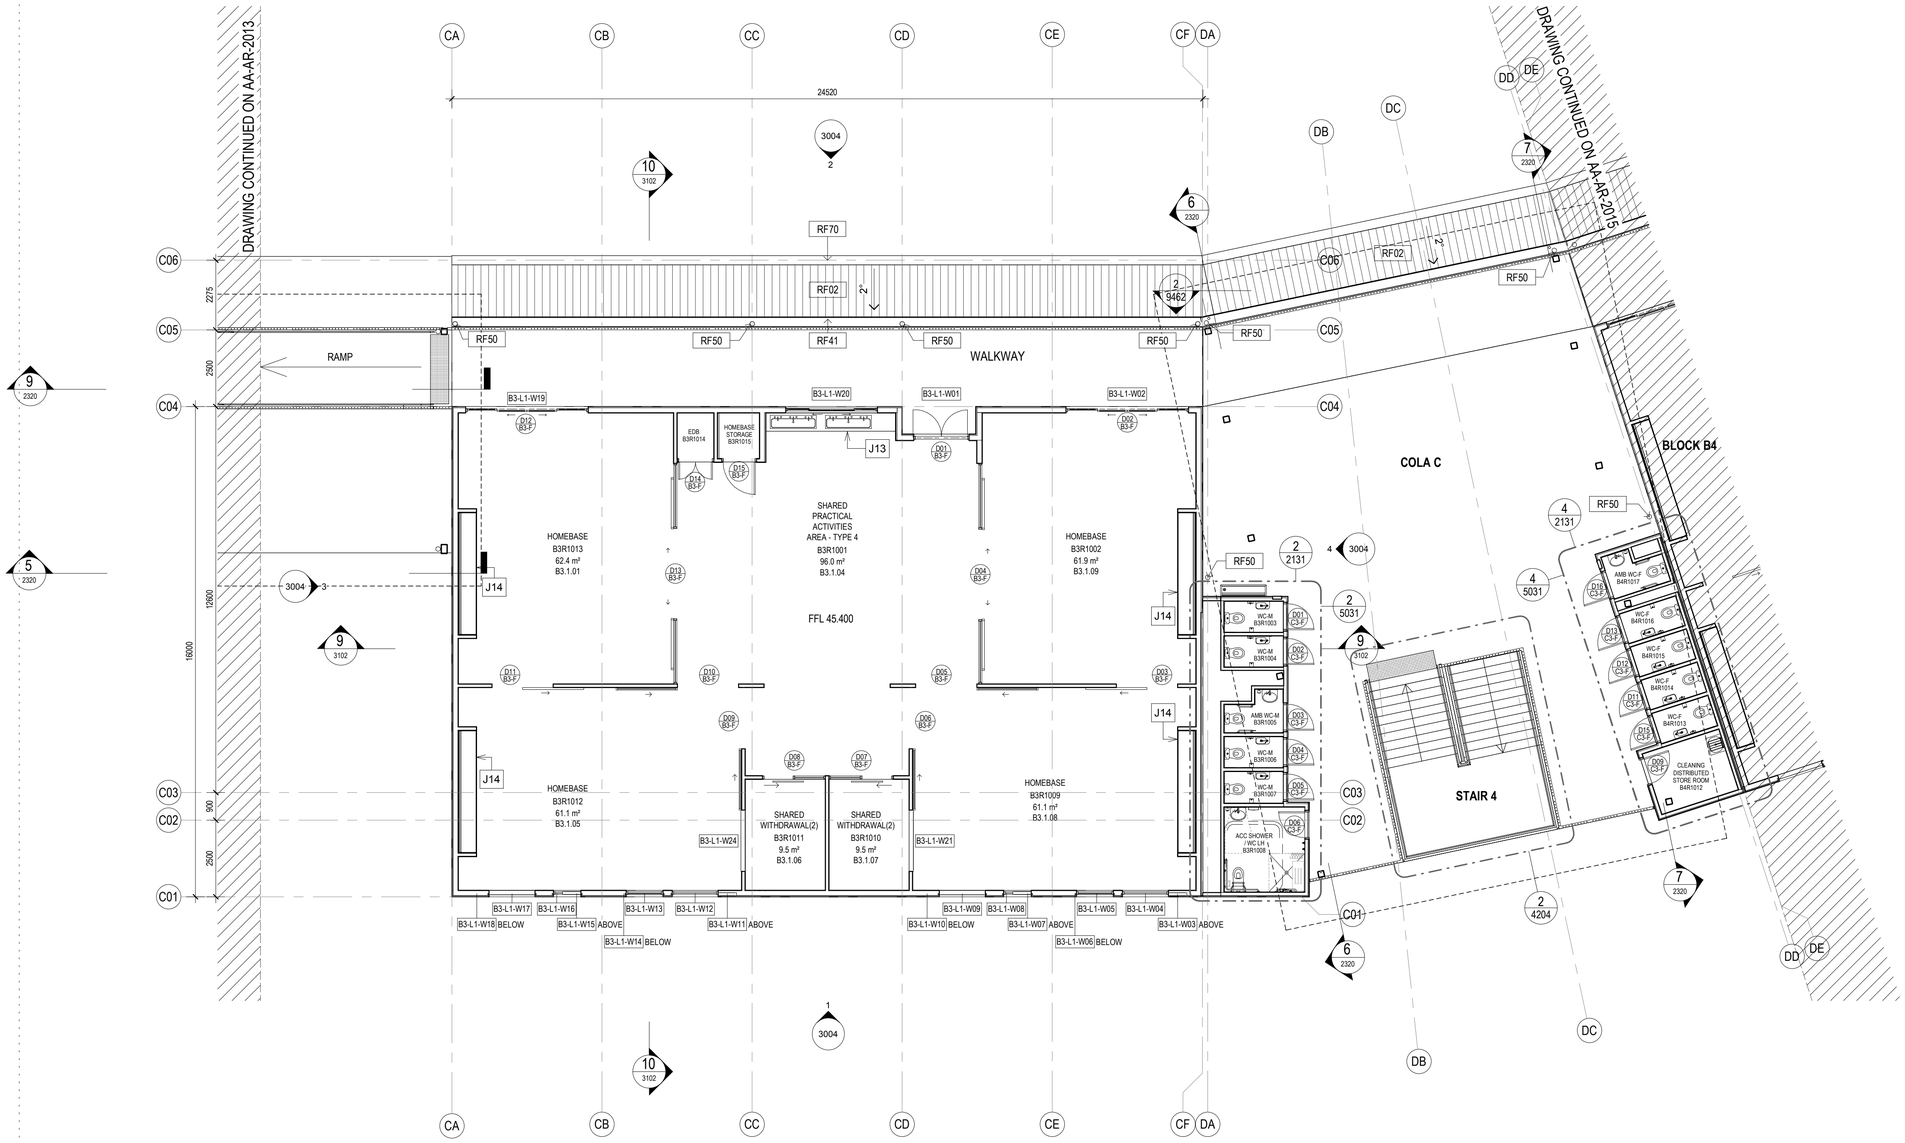


1 BLOCK B3 - HOMEBASE - LEVEL 1
1 : 100

General Notes:
1. This drawing is the copyright of Group GSA Pty Ltd and may not be altered, reproduced or transmitted in any form or by any means in part or in whole without the written permission of Group GSA
2. Drawings to be printed in colour.
3. Do not scale drawings. Dimensions govern.
4. All dimensions are in millimetres unless noted otherwise.
5. All dimensions shall be verified on site before proceeding
6. Any areas indicated on this sheet are approximate and indicative only.

Drawing Notes:
1. Refer to **COM-AR-9010** for legend of all symbols and codes.
2. Refer to **COM-AR-9011/9012** for all drawing notes.
3. Refer to **COM-AR-9700** for Technical Schedule

Amendments

| Issue | Description | Date |
|---|---|---|
| A | ISSUE FOR COORDINATION | 27.03.2019 |
| B | DRAFT DETAILED DESIGN | 24.04.2019 |
| C | PROGRESS ISSUE | 10.05.2019 |
| D | FOR SSD SUBMISSION | 31.05.2019 |
| E | DRAFT DETAILED DESIGN | 14.06.2019 |
| F | DETAILED DESIGN | 21.06.2019 |
| 1 | FOR CONSTRUCTION | 02.08.2019 |

Legend

- D01 / C-G — Door number
- W01 — Window number
- 1 / 0300 — Detail callout
- GF-001 — Room number
- L01 — Louvre number
- 0240 — Internal elevation
- 3000 — External elevation
- 1 / 3000 — External elevation

Key Plan

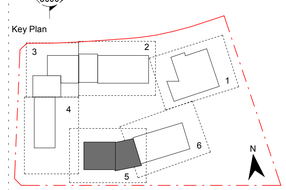


Contractor
RICHARD CROOKES CONSTRUCTIONS

Client
NSW GOVERNMENT Education

GROUPGSA
Group GSA Pty Ltd ABN 76 002 113 779
Level 7, 80 William St East Sydney NSW
Australia 2011
www.groupgsa.com

T +612 9361 4144 F +612 9332 3458

architecture interior design urban design landscape
nom architect M. Sheldon 3990

Project Title
ALEX AVENUE PUBLIC SCHOOL

Drawing Title
FLOOR PLAN - L1 - BLOCK B3 - PART 5

NSW GOVERNMENT Planning, Industry & Environment

*Issued under the Environmental Planning and Assessment Act 1979*

Approved Application No: SSD-9368
Granted on: 21 May 2020
Signed:
Sheet no: 16 of 74

| | |
|---|---|
| Scale @ A1 | 1 : 100 |
| Drawing Created (date) | 10/05/2019 |
| Drawing Created (by) | PI |
| Plotted and checked by | DN |
| Verified | JS |
| Approved | MB |

| Project No | Drawing No | Issue |
|---|---|---|
| 180645 | AA-AR-2014 | 1 |

2/08/2019 7:22:27 PM

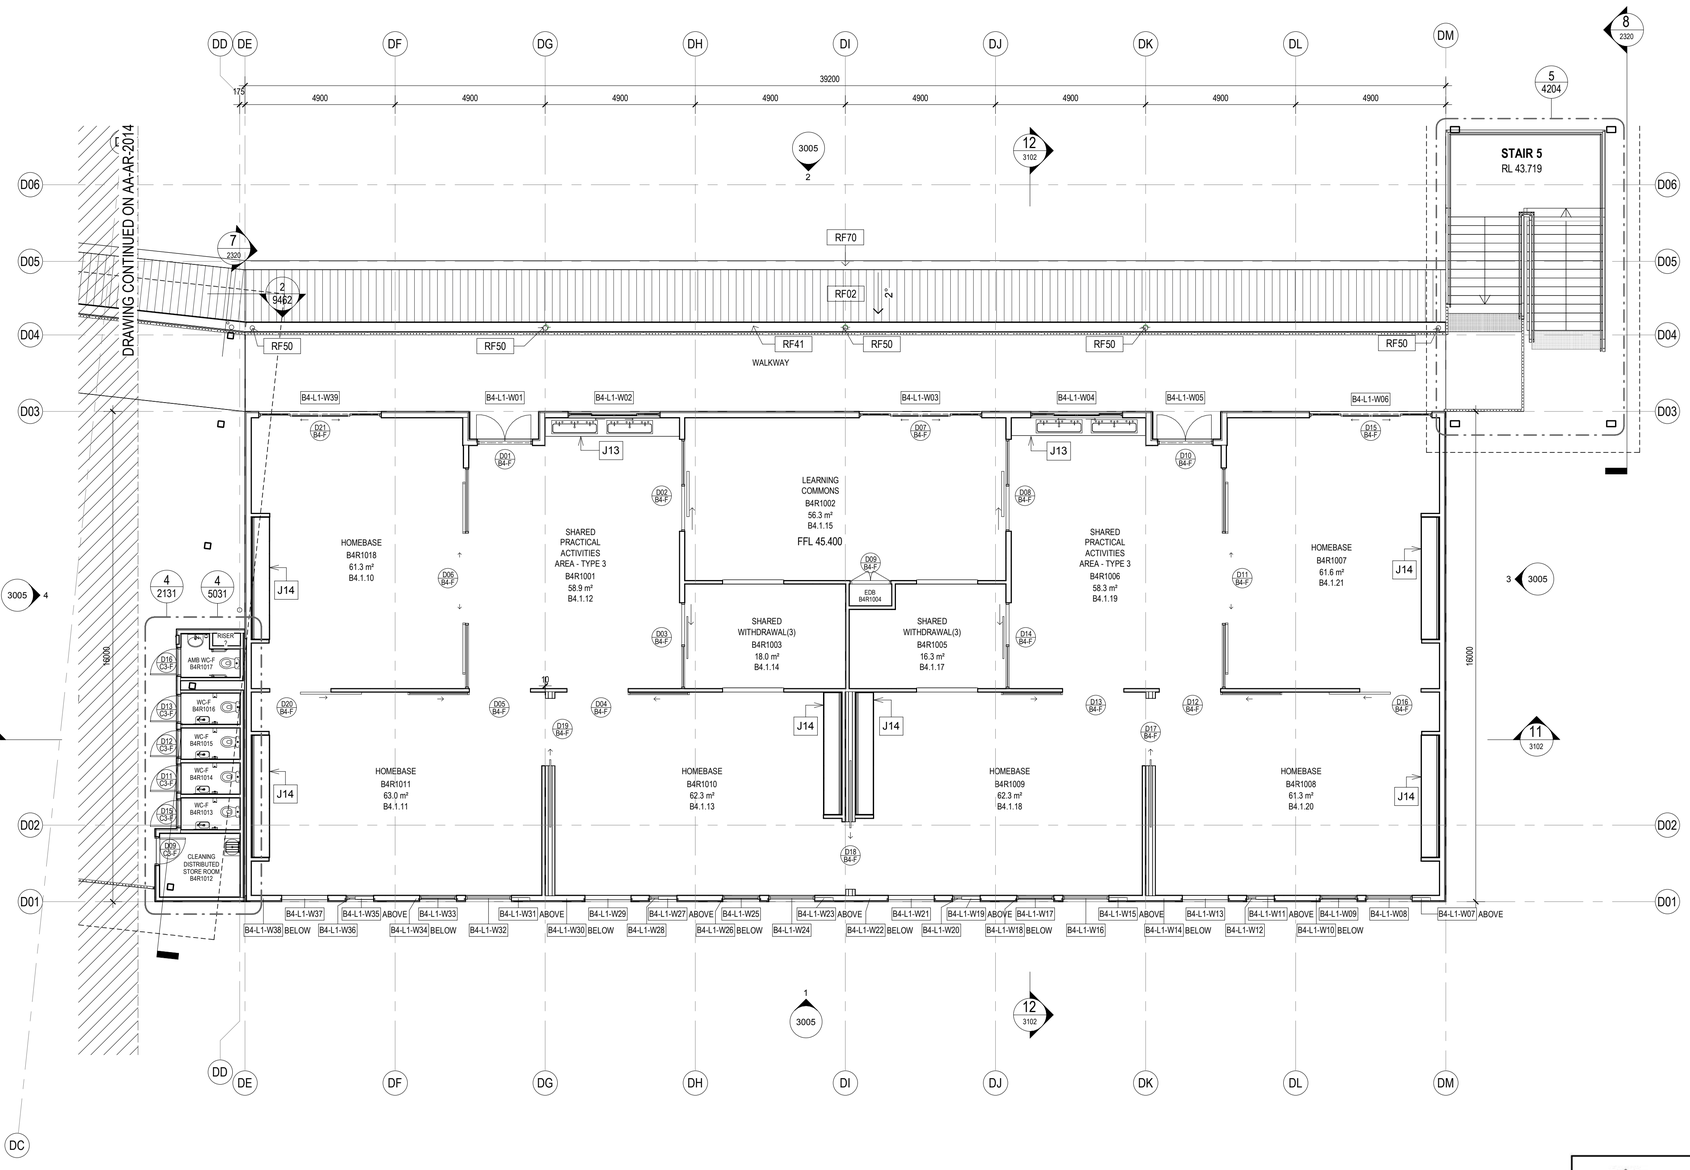


1 BLOCK B4 - HOMEBASE - LEVEL 1
1 : 100

General Notes:
1. This drawing is the copyright of Group GSA Pty Ltd and may not be altered, reproduced or transmitted in any form or by any means in part or in whole without the written permission of Group GSA
2. Drawings to be printed in colour.
3. Do not scale drawings. Dimensions govern.
4. All dimensions are in millimetres unless noted otherwise.
5. All dimensions shall be verified on site before proceeding
6. Any areas indicated on this sheet are approximate and indicative only.

Drawing Notes:
1. Refer to **COM-AR-9010** for legend of all symbols and codes.
2. Refer to **COM-AR-9011/9012** for all drawing notes.
3. Refer to **COM-AR-9700** for Technical Schedule

Amendments

| Issue | Description | Date |
|---|---|---|
| A | ISSUE FOR COORDINATION | 27.03.2019 |
| B | DRAFT DETAILED DESIGN | 24.04.2019 |
| C | PROGRESS ISSUE | 10.05.2019 |
| D | FOR SSD SUBMISSION | 31.05.2019 |
| E | DRAFT DETAILED DESIGN | 14.06.2019 |
| F | DETAILED DESIGN | 21.06.2019 |
| 1 | FOR CONSTRUCTION | 02.08.2019 |

Legend

- D01 / C-G — Door number
- W01 — Window number
- 1 / 0300 — Detail callout
- GF-001 — Room number
- L01 — Louvre number
- 0240 — Internal elevation
- 3000 — External elevation
- 1 / 3000 — External elevation

Key Plan

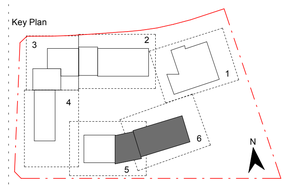


Contractor
RICHARD CROOKES CONSTRUCTIONS

Client
NSW GOVERNMENT Education

GROUP GSA
Group GSA Pty Ltd ABN 76 002 113 779
Level 7, 80 William St East Sydney NSW
Australia 2011
www.groupgsa.com

T +612 9361 4144 F +612 9332 3458

architecture interior design urban design landscape
nom architect M. Sheldon 3990

Project Title
ALEX AVENUE PUBLIC SCHOOL

Drawing Title
FLOOR PLAN - L1 - BLOCK B4 - PART 6

NSW GOVERNMENT Planning, Industry & Environment

*Issued under the Environmental Planning and Assessment Act 1979*

Approved Application No: SSD-9368
Granted on: 21 May 2020
Signed: J.M.C
Sheet no: 17 of 74

| | |
|---|---|
| Scale @ A1 | 1 : 100 |
| Drawing Created (date) | 10/05/2019 |
| Drawing Created (by) | PI |
| Plotted and checked by | DN |
| Verified | JS |
| Approved | MB |

| Project No | Drawing No | Issue |
|---|---|---|
| 180645 | AA-AR-2015 | 1 |

2/08/2019 7:22:50 PM

**ROOF SYSTEMS:**

**ROOF TYPE 1 - Buildings:**
1. Trimdek roof sheet RF01
2. IN41 Thermo Reflective Insulation
3. RA Safety Mesh
4. IN10 Roof Insulation
5. RA Safety Mesh

**ROOF TYPE 2 - COLAs & Hall Awnings:**
1. Trimdek roof sheet RF01/ Webglas GC roof sheet RF10
2. IN41 Thermo Reflective Insulation
3. RA Safety Mesh

**ROOF TYPE 3 - Awnings:**
1. Trimdek roof sheet RF02
2. IN41 Thermo Reflective Insulation
3. RA Safety Mesh

**Roof Access Requirements**
1. Provide fall arrest system in accordance with AS/NZS 1891
2. Roof access contractor to provide shop drawings to Architect for review and approval.

Note:
All penetrations to roof surfaces to be flashed in accordance with specifications

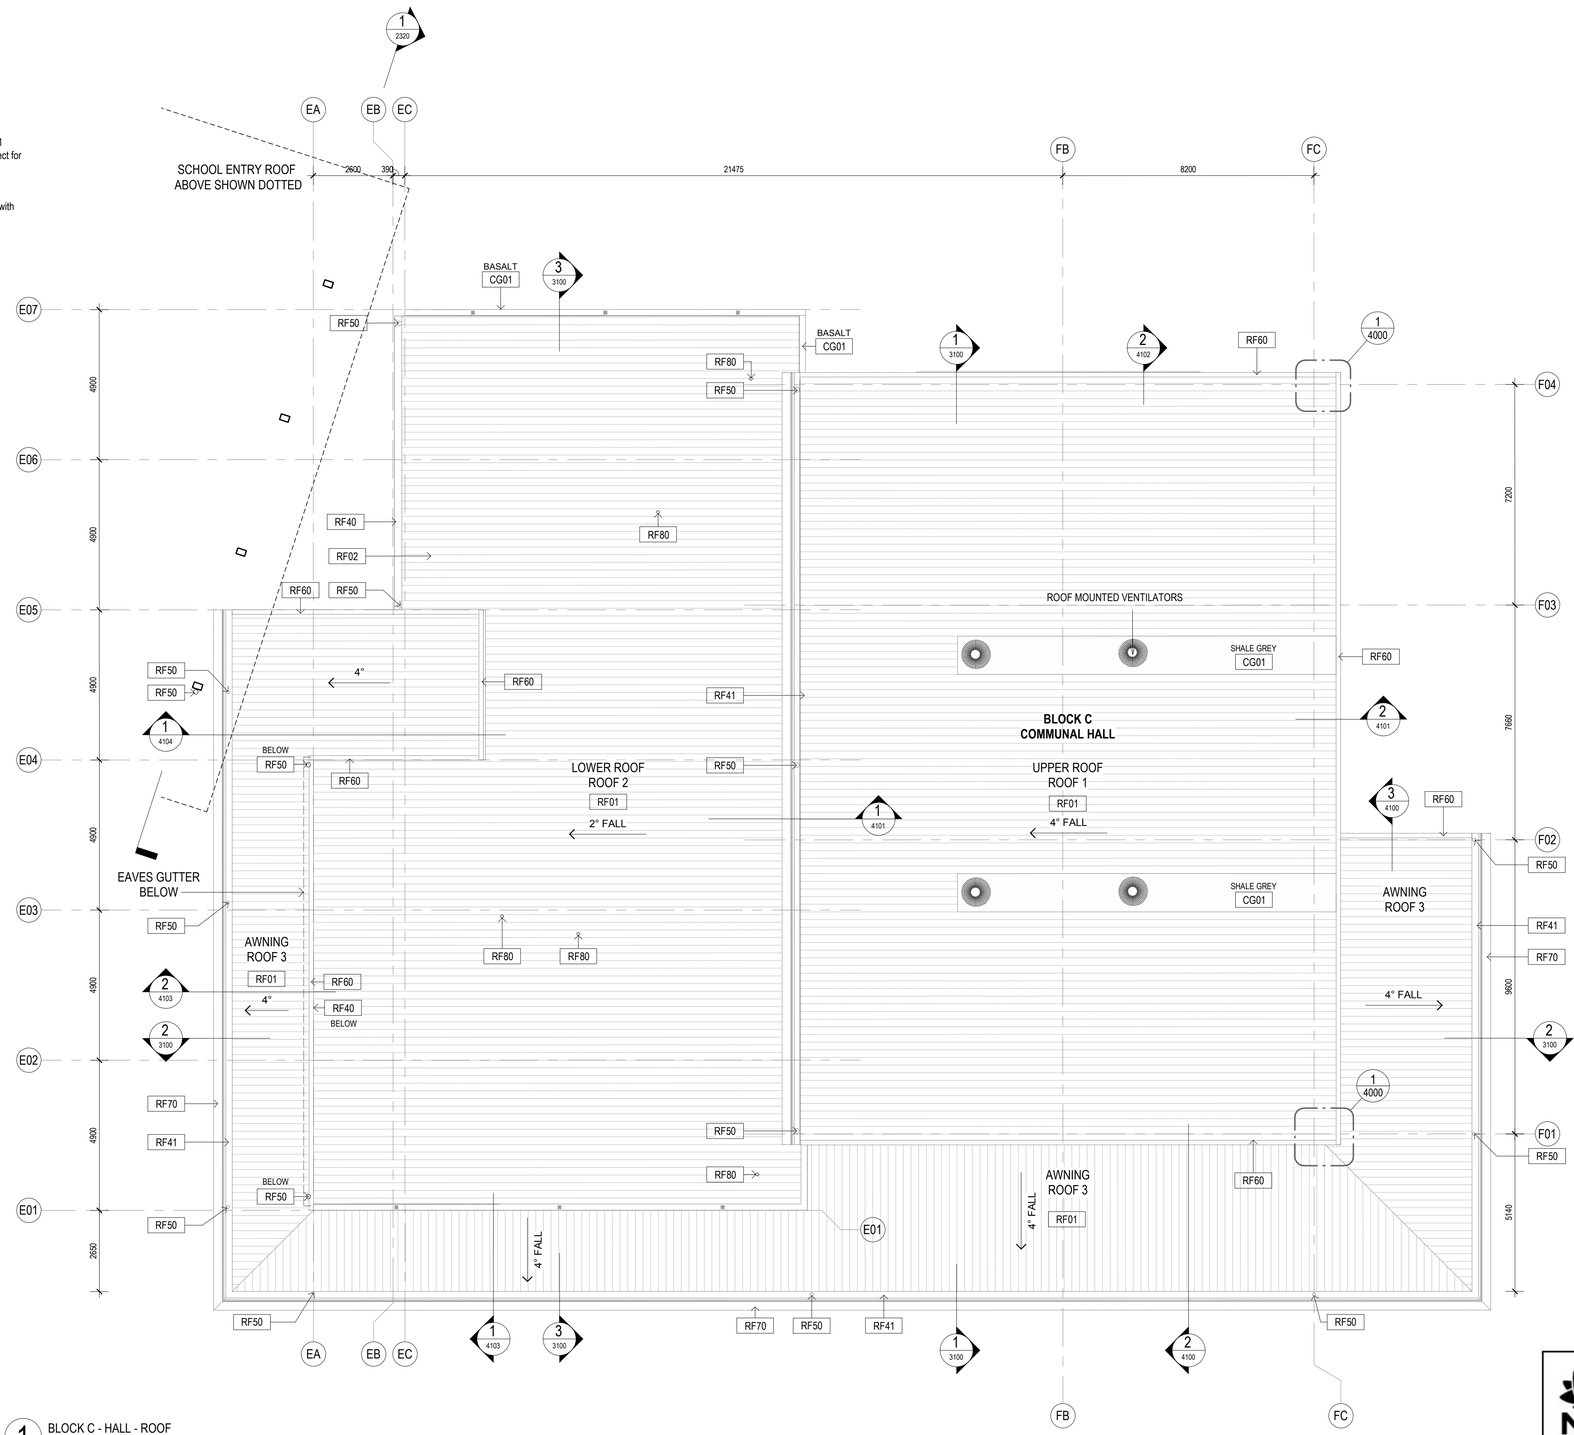


1 BLOCK C - HALL - ROOF
1 : 100

General Notes:
1. This drawing is the copyright of Group GSA Pty Ltd and may not be altered, reproduced or transmitted in any form or by any means in part or in whole without the written permission of Group GSA
2. Drawings to be printed in colour.
3. Do not scale drawings. Dimensions govern.
4. All dimensions are in millimetres unless noted otherwise.
5. All dimensions shall be verified on site before proceeding
6. Any areas indicated on this sheet are approximate and indicative only.

Drawing Notes:
1. Refer to **COM-AR-9010** for legend of all symbols and codes.
2. Refer to **COM-AR-9011/9012** for all drawing notes.
3. Refer to **COM-AR-9700** for Technical Schedule

Amendments

| Issue | Description | Date |
|---|---|---|
| A | ISSUE FOR COORDINATION | 27.03.2019 |
| B | DRAFT DETAILED DESIGN | 10.04.2019 |
| C | DRAFT DETAILED DESIGN | 17.04.2019 |
| D | PROGRESS ISSUE | 10.05.2019 |
| E | FOR SSD SUBMISSION | 31.05.2019 |
| F | DRAFT DETAILED DESIGN | 14.06.2019 |
| G | DETAILED DESIGN | 21.06.2019 |
| 1 | FOR CONSTRUCTION | 02.08.2019 |

Key Plan

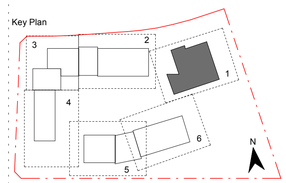


Contractor
RICHARD CROOKES CONSTRUCTIONS

Client
NSW GOVERNMENT Education

GROUP GSA

Group GSA Pty Ltd ABN 76 002 113 779
Level 7, 80 William St East Sydney NSW Australia 2011
www.groupgsa.com

T +612 9361 4144 F +612 9332 3458

architecture interior design urban design landscape
nom architect M. Sheldon 3990

Project Title
ALEX AVENUE PUBLIC SCHOOL

Drawing Title
ROOF PLAN - BLOCK C - PART 1

NSW GOVERNMENT Planning, Industry & Environment

*Issued under the Environmental Planning and Assessment Act 1979*

Approved Application No: SSD-9368
Granted on: 21 May 2020
Signed: J.M.C
Sheet no: 18 of 74

| | |
|---|---|
| Scale @ A1 | As indicated |
| Drawing Created (date) | 10/05/2019 |
| Drawing Created (by) | RS |
| Plotted and checked by | dn |
| Verified | JS |
| Approved | MB |

Project No 180645 | Drawing No AA-AR-2020 | Issue 1

2/08/2019 7:22:58 PM

**ROOF SYSTEMS:**

**ROOF TYPE 1 - Buildings:**
1. Trimdek roof sheet RF01
2. IN41 Thermo Reflective Insulation
3. RA Safety Mesh
4. IN10 Roof Insulation
5. RA Safety Mesh

**ROOF TYPE 2 - COLAs & Hall Awnings:**
1. Trimdek roof sheet RF01/ Webglas GC roof sheet RF10
2. IN41 Thermo Reflective Insulation
3. RA Safety Mesh

**ROOF TYPE 3 - Awnings:**
1. Trimdek roof sheet RF02
2. IN41 Thermo Reflective Insulation
3. RA Safety Mesh

**Roof Access Requirements**
1. Provide fall arrest system in accordance with AS/NZS 1891
2. Roof access contractor to provide shop drawings to Architect for review and approval.

Note:
All penetrations to roof surfaces to be flashed in accordance with specifications

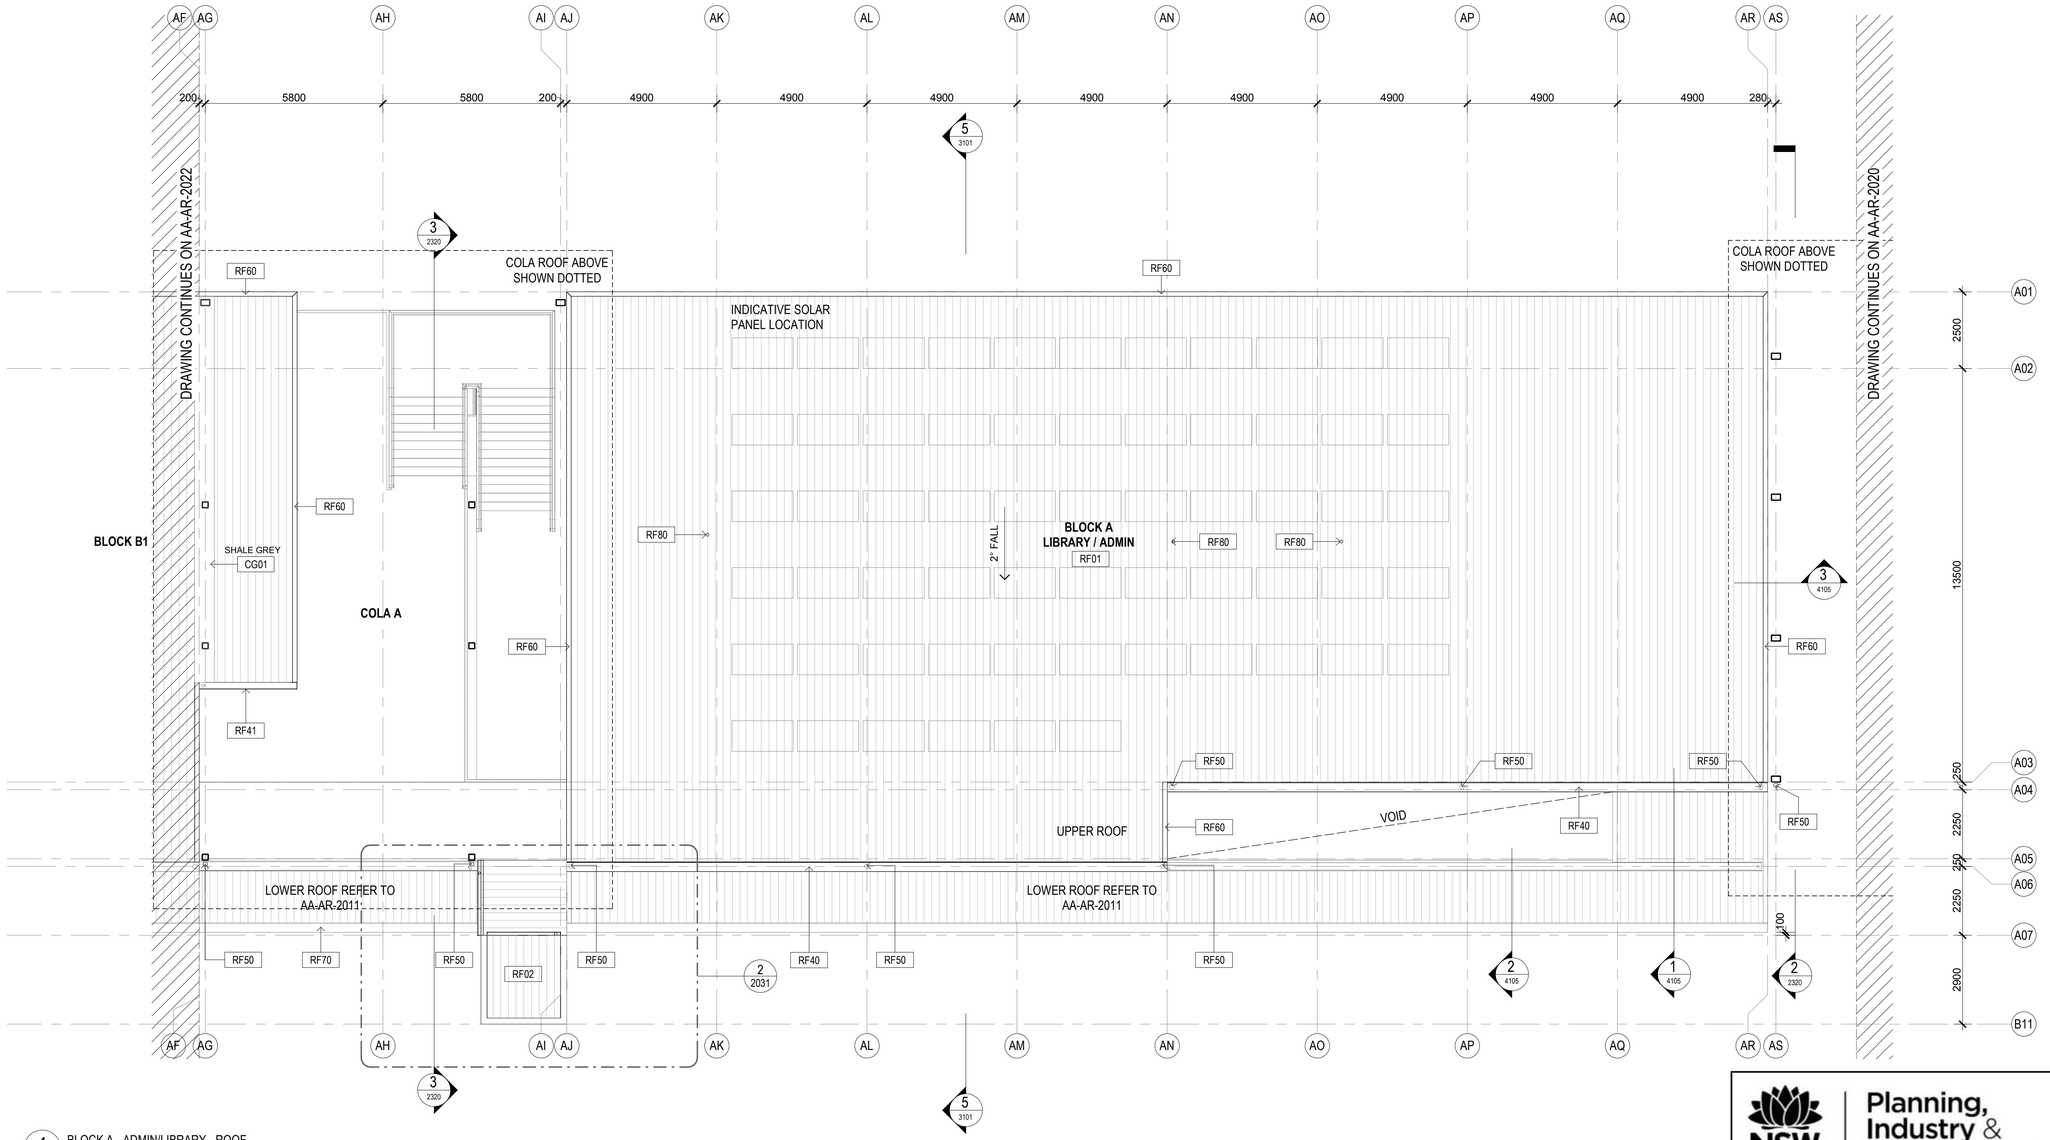


1 BLOCK A - ADMIN/LIBRARY - ROOF
1 : 100

General Notes:
1. This drawing is the copyright of Group GSA Pty Ltd and may not be altered, reproduced or transmitted in any form or by any means in part or in whole without the written permission of Group GSA
2. Drawings to be printed in colour.
3. Do not scale drawings. Dimensions govern.
4. All dimensions are in millimetres unless noted otherwise.
5. All dimensions shall be verified on site before proceeding
6. Any areas indicated on this sheet are approximate and indicative only.

Drawing Notes:
1. Refer to **COM-AR-9010** for legend of all symbols and codes.
2. Refer to **COM-AR-9011/9012** for all drawing notes.
3. Refer to **COM-AR-9700** for Technical Schedule

Amendments

| Issue | Description | Date |
|---|---|---|
| A | ISSUE FOR COORDINATION | 27.03.2019 |
| B | DRAFT DETAILED DESIGN | 17.04.2019 |
| C | PROGRESS ISSUE | 10.05.2019 |
| D | FOR SSD SUBMISSION | 31.05.2019 |
| E | DRAFT DETAILED DESIGN | 14.06.2019 |
| F | DETAILED DESIGN | 21.06.2019 |
| 1 | FOR CONSTRUCTION | 02.08.2019 |

Key Plan

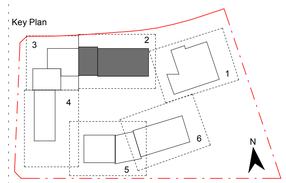


Contractor
RICHARD CROOKES CONSTRUCTIONS

Client
NSW GOVERNMENT Education

GROUP GSA
Group GSA Pty Ltd ABN 76 002 113 779
Level 7, 80 William St East Sydney NSW
Australia 2011
www.groupgsa.com

T +612 9361 4144 F +612 9332 3458

architecture interior design urban design landscape
nom architect M. Sheldon 3990

Project Title
ALEX AVENUE PUBLIC SCHOOL

Drawing Title
ROOF PLAN - BLOCK A - PART 2

| | |
|---|---|
| Scale @ A1 | As indicated |
| Drawing Created (date) | 10/05/2019 |
| Drawing Created (by) | RS |
| Plotted and checked by | DN |
| Verified | JS |
| Approved | MB |

| Project No | Drawing No | Issue |
|---|---|---|
| 180645 | AA-AR-2021 | 1 |

NSW GOVERNMENT Planning, Industry & Environment

*Issued under the Environmental Planning and Assessment Act 1979*

Approved Application No: SSD-9368 Signed: J.M.L

Granted on: 21 May 2020 Sheet no: 19 of 74

**ROOF SYSTEMS:**

**ROOF TYPE 1 - Buildings:**
1. Trimdek roof sheet RF01
2. IN41 Thermo Reflective Insulation
3. RA Safety Mesh
4. IN10 Roof Insulation
5. RA Safety Mesh

**ROOF TYPE 2 - COLAs & Hall Awnings:**
1. Trimdek roof sheet RF01/ Webglas GC roof sheet RF10
2. IN41 Thermo Reflective Insulation
3. RA Safety Mesh

**ROOF TYPE 3 - Awnings:**
1. Trimdek roof sheet RF02
2. IN41 Thermo Reflective Insulation
3. RA Safety Mesh

**Roof Access Requirements**
1. Provide fall arrest system in accordance with AS/NZS 1891
2. Roof access contractor to provide shop drawings to Architect for review and approval.

Note:
All penetrations to roof surfaces to be flashed in accordance with specifications

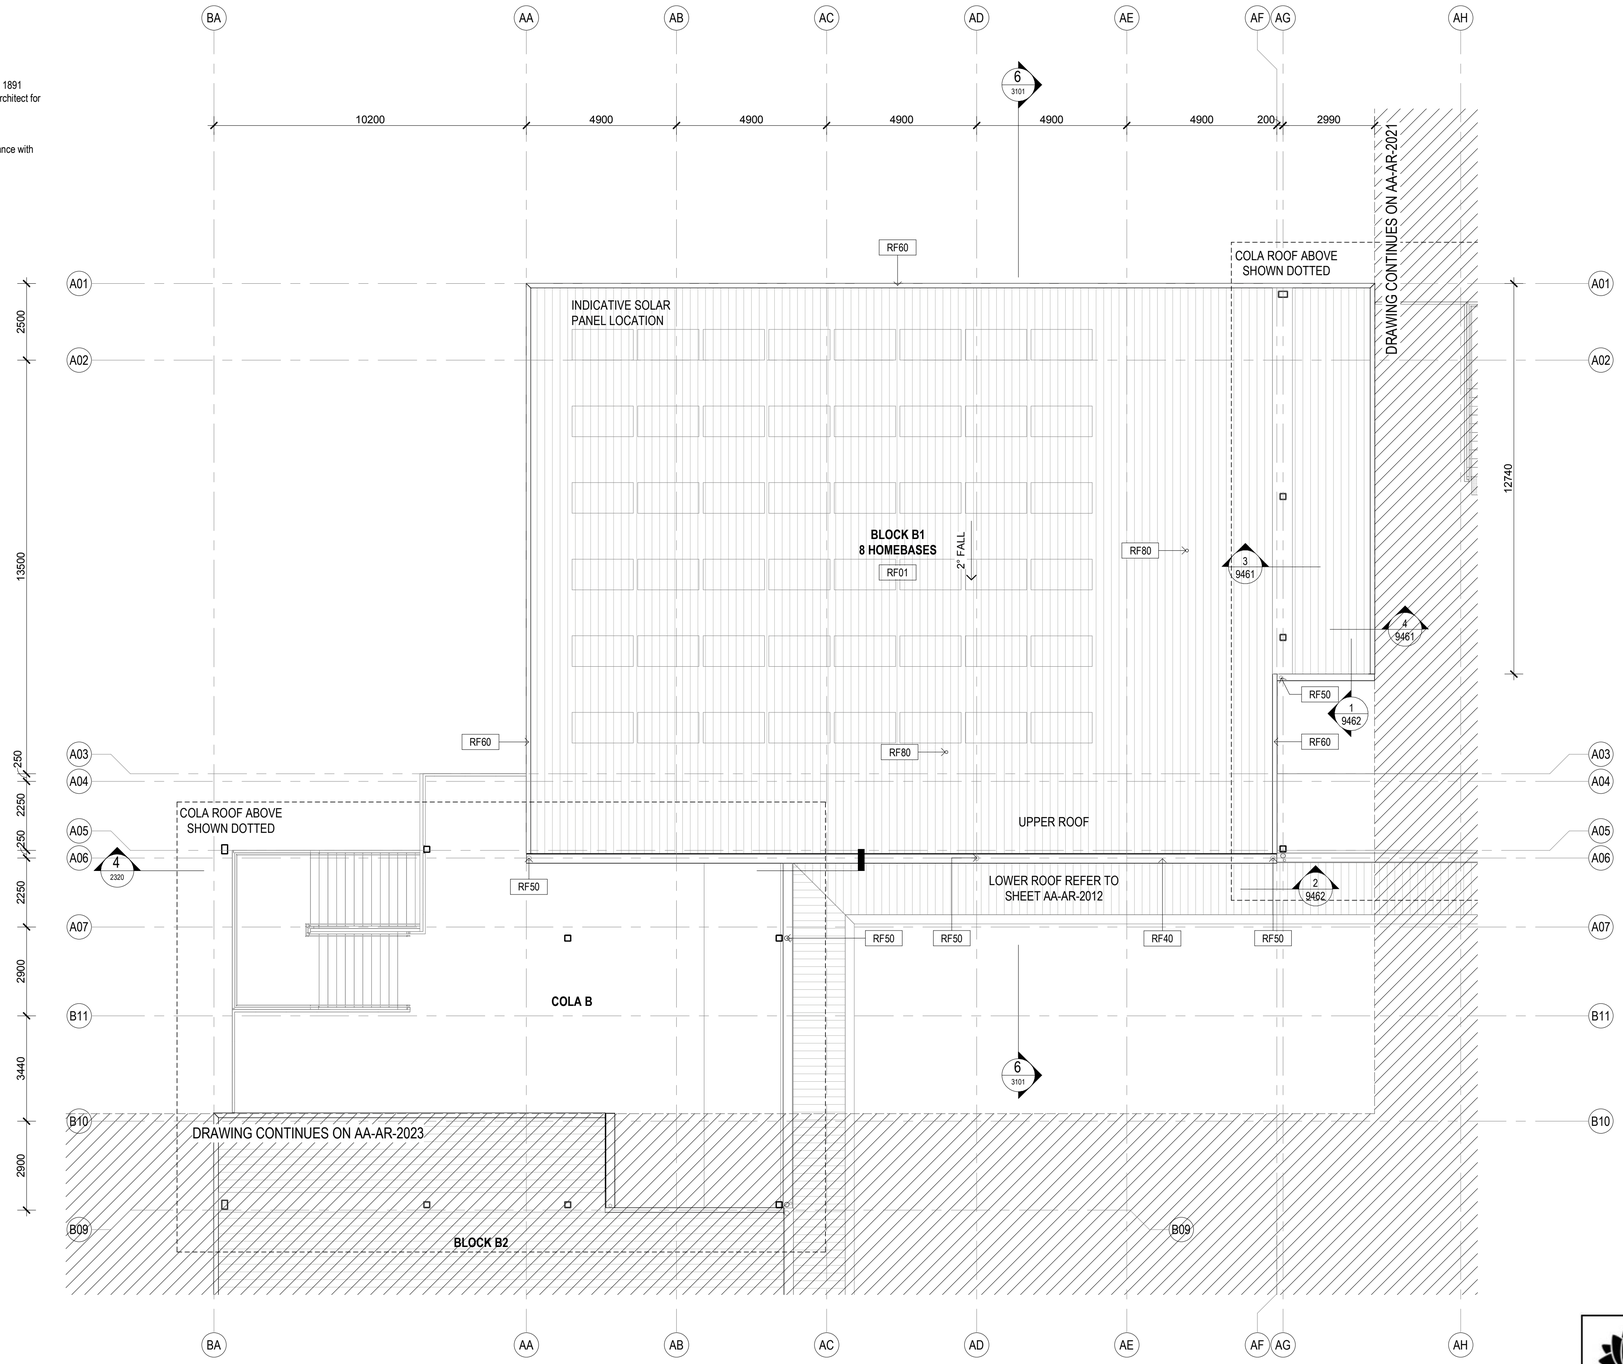


1 BLOCK B1 - HOMEBASE - ROOF
1 : 100

General Notes:
1. This drawing is the copyright of Group GSA Pty Ltd and may not be altered, reproduced or transmitted in any form or by any means in part or in whole without the written permission of Group GSA
2. Drawings to be printed in colour.
3. Do not scale drawings. Dimensions govern.
4. All dimensions are in millimetres unless noted otherwise.
5. All dimensions shall be verified on site before proceeding
6. Any areas indicated on this sheet are approximate and indicative only.

Drawing Notes:
1. Refer to **COM-AR-9010** for legend of all symbols and codes.
2. Refer to **COM-AR-9011/9012** for all drawing notes.
3. Refer to **COM-AR-9700** for Technical Schedule

Amendments

| Issue | Description | Date |
|---|---|---|
| A | ISSUE FOR COORDINATION | 27.03.2019 |
| B | PROGRESS ISSUE | 10.05.2019 |
| C | FOR SSD SUBMISSION | 31.05.2019 |
| D | DRAFT DETAILED DESIGN | 14.06.2019 |
| E | DETAILED DESIGN | 21.06.2019 |
| 1 | FOR CONSTRUCTION | 02.08.2019 |

Key Plan

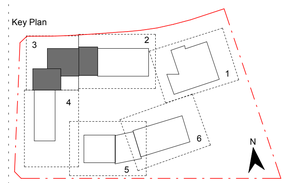


Contractor
RICHARD CROOKES CONSTRUCTIONS

Client
NSW GOVERNMENT Education

GROUP GSA
Group GSA Pty Ltd ABN 76 002 113 779
Level 7, 80 William St East Sydney NSW
Australia 2011
www.groupgsa.com

T +612 9361 4144 F +612 9332 3458

architecture interior design urban design landscape
nom architect M. Sheldon 3990

Project Title
ALEX AVENUE PUBLIC SCHOOL

Drawing Title
ROOF PLAN - BLOCK B1 - PART 3

NSW GOVERNMENT Planning, Industry & Environment

*Issued under the Environmental Planning and Assessment Act 1979*

Approved Application No: SSD-9368 Signed:

Granted on: 21 May 2020 Sheet no: 20 of 74

| | |
|---|---|
| Scale @ A1 | As indicated |
| Drawing Created (date) | 10/05/2019 |
| Drawing Created (by) | RS |
| Plotted and checked by | DN |
| Verified | JS |
| Approved | MB |

| Project No | Drawing No | Issue |
|---|---|---|
| 180645 | AA-AR-2022 | 1 |

2/08/2019 7:22:22 PM

**ROOF SYSTEMS:**

**ROOF TYPE 1 - Buildings:**
1. Trimdek roof sheet RF01
2. IN41 Thermo Reflective Insulation
3. RA Safety Mesh
4. IN10 Roof Insulation
5. RA Safety Mesh

**ROOF TYPE 2 - COLAs & Hall Awnings:**
1. Trimdek roof sheet RF01/ Webglas GC roof sheet RF10
2. IN41 Thermo Reflective Insulation
3. RA Safety Mesh

**ROOF TYPE 3 - Awnings:**
1. Trimdek roof sheet RF02
2. IN41 Thermo Reflective Insulation
3. RA Safety Mesh

**Roof Access Requirements**
1. Provide fall arrest system in accordance with AS/NZS 1891
2. Roof access contractor to provide shop drawings to Architect for review and approval.

Note:
All penetrations to roof surfaces to be flashed in accordance with specifications

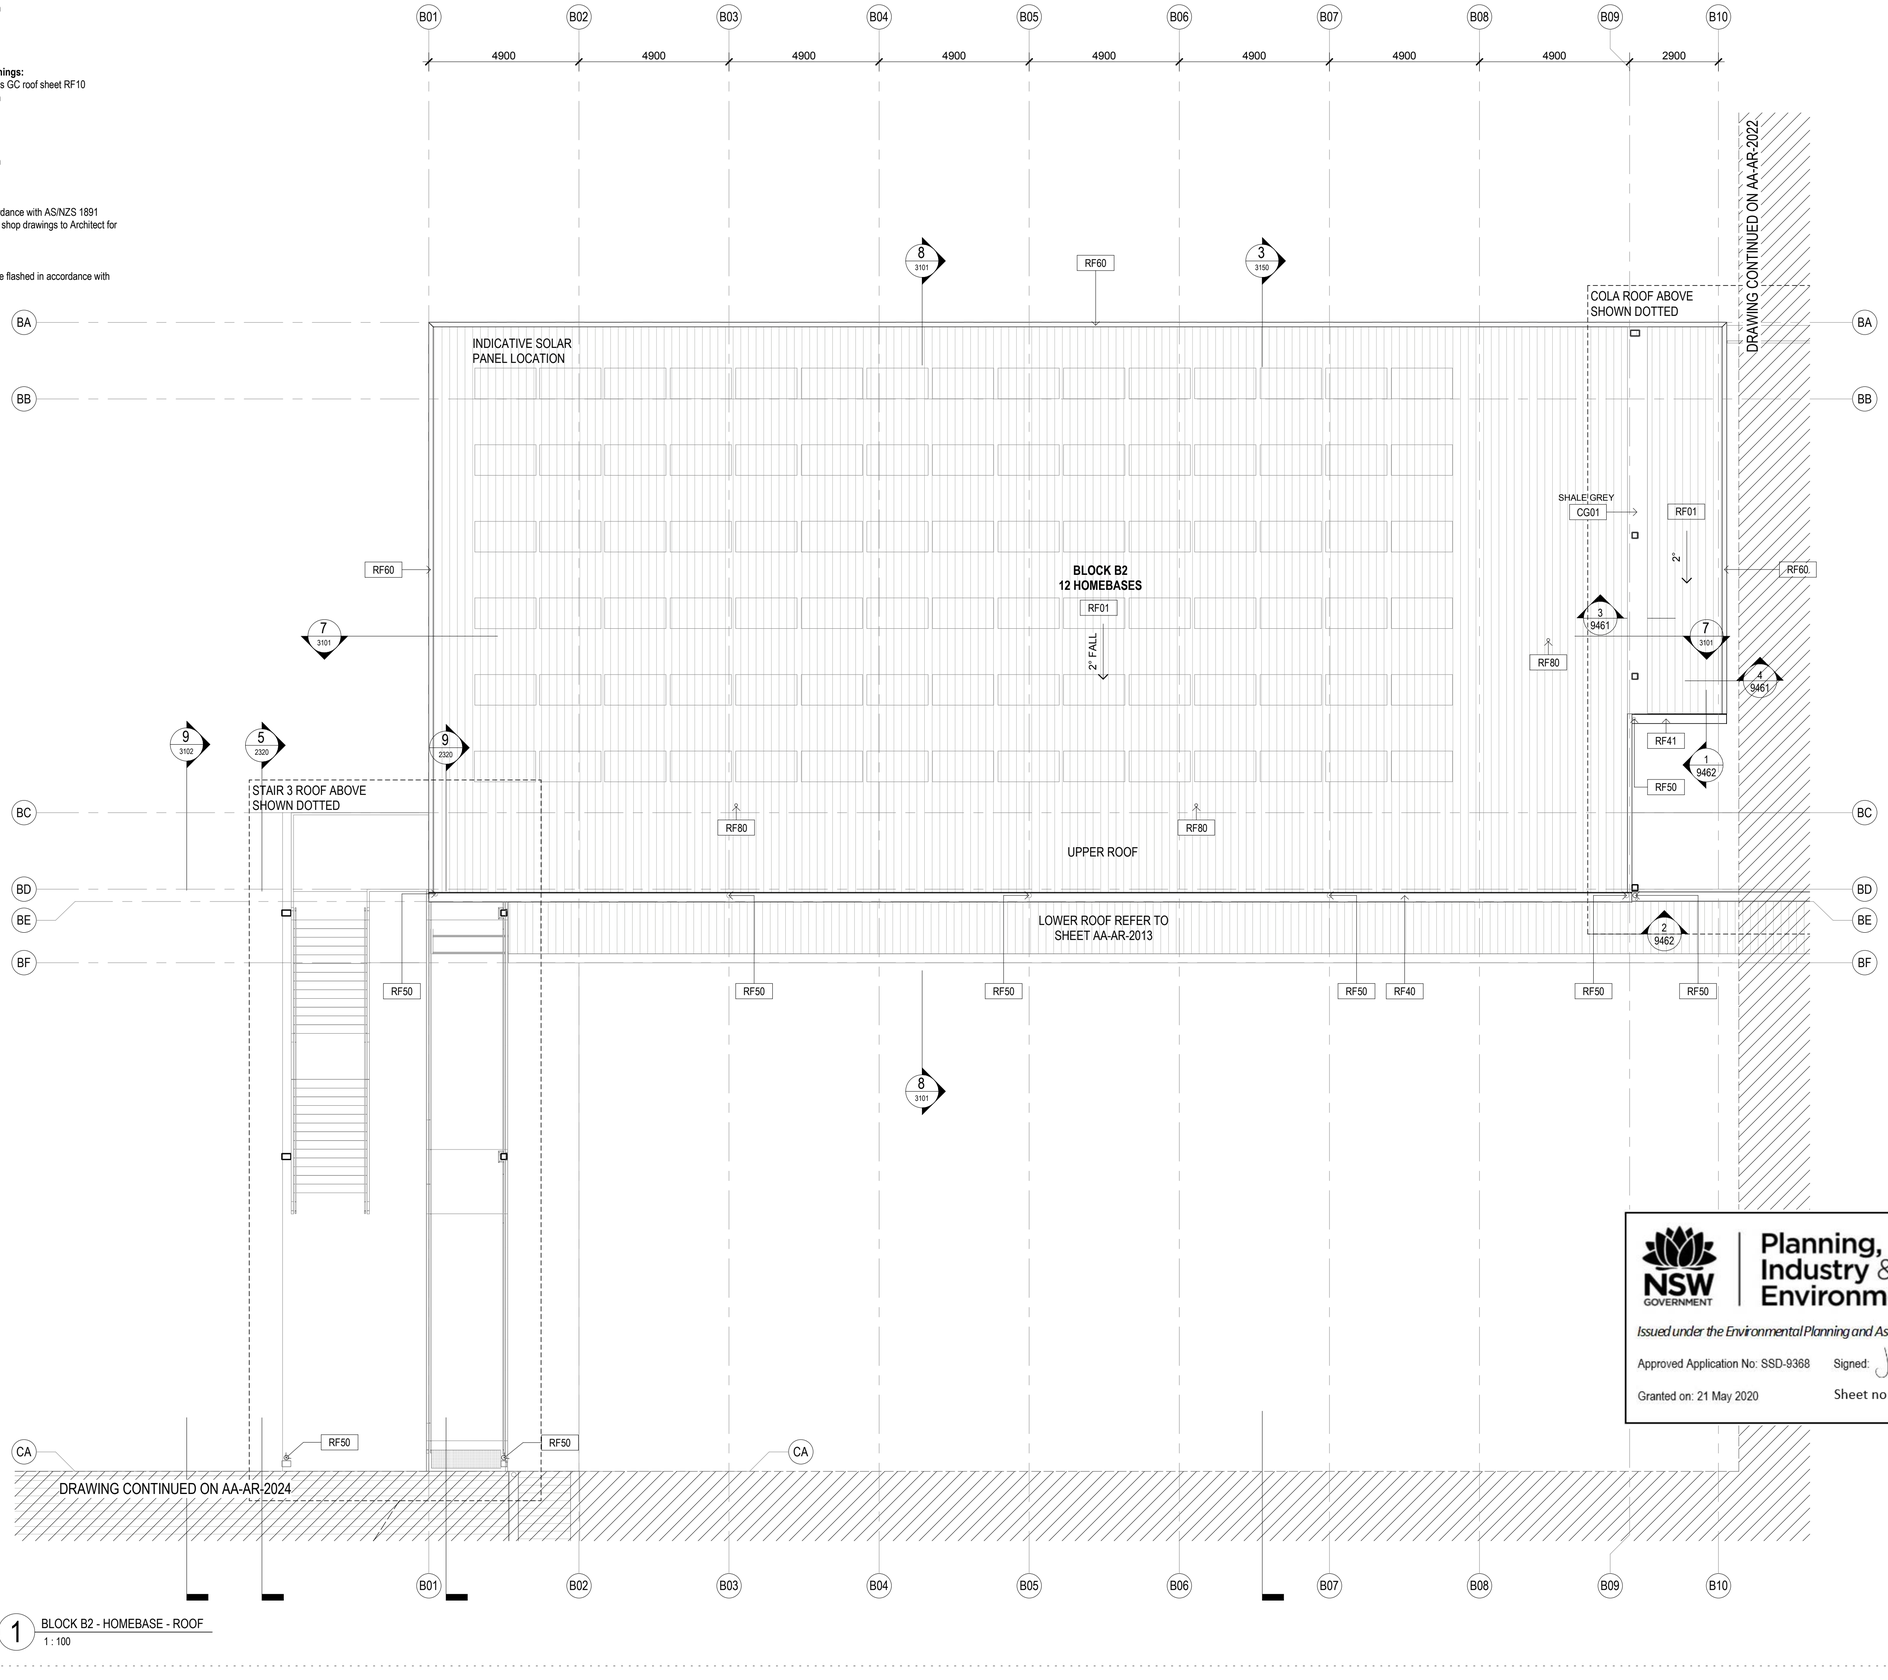


1 BLOCK B2 - HOMEBASE - ROOF
1 : 100

General Notes:
1. This drawing is the copyright of Group GSA Pty Ltd and may not be altered, reproduced or transmitted in any form or by any means in part or in whole without the written permission of Group GSA
2. Drawings to be printed in colour.
3. Do not scale drawings. Dimensions govern.
4. All dimensions are in millimetres unless noted otherwise.
5. All dimensions shall be verified on site before proceeding
6. Any areas indicated on this sheet are approximate and indicative only.

Drawing Notes:
1. Refer to **COM-AR-9010** for legend of all symbols and codes.
2. Refer to **COM-AR-9011/9012** for all drawing notes.
3. Refer to **COM-AR-9700** for Technical Schedule

Amendments

| Issue | Description | Date |
|---|---|---|
| A | ISSUE FOR COORDINATION | 27.03.2019 |
| B | PROGRESS ISSUE | 10.05.2019 |
| C | FOR SSD SUBMISSION | 31.05.2019 |
| D | DRAFT DETAILED DESIGN | 14.06.2019 |
| E | DETAILED DESIGN | 21.06.2019 |
| 1 | FOR CONSTRUCTION | 02.08.2019 |

Key Plan

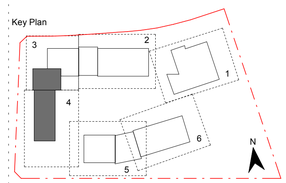


Contractor
RICHARD CROOKES CONSTRUCTIONS

Client
NSW GOVERNMENT Education

GROUP GSA

Group GSA Pty Ltd ABN 76 002 113 779
Level 7, 80 William St East Sydney NSW
Australia 2011
www.groupgsa.com

T +612 9361 4144 F +612 9332 3458

architecture interior design urban design landscape
nom architect M. Sheldon 3990

Project Title
ALEX AVENUE PUBLIC SCHOOL

Drawing Title
ROOF PLAN - BLOCK B2 - PART 4

NSW GOVERNMENT Planning, Industry & Environment

*Issued under the Environmental Planning and Assessment Act 1979*

Approved Application No: SSD-9368
Granted on: 21 May 2020
Signed: J.M.L
Sheet no: 21 of 74

| | |
|---|---|
| Scale @ A1 | As indicated |
| Drawing Created (date) | 10/05/2019 |
| Drawing Created (by) | RS |
| Plotted and checked by | DN |
| Verified | JS |
| Approved | MB |

| Project No | Drawing No | Issue |
|---|---|---|
| 180645 | AA-AR-2023 | 1 |

2/08/2019 7:23:31 PM

**ROOF SYSTEMS:**

**ROOF TYPE 1 - Buildings:**
1. Trimdek roof sheet RF01
2. IN41 Thermo Reflective Insulation
3. RA Safety Mesh
4. IN10 Roof Insulation
5. RA Safety Mesh

**ROOF TYPE 2 - COLAs & Hall Awnings:**
1. Trimdek roof sheet RF01/ Webglas GC roof sheet RF10
2. IN41 Thermo Reflective Insulation
3. RA Safety Mesh

**ROOF TYPE 3 - Awnings:**
1. Trimdek roof sheet RF02
2. IN41 Thermo Reflective Insulation
3. RA Safety Mesh

**Roof Access Requirements**
1. Provide fall arrest system in accordance with AS/NZS 1891
2. Roof access contractor to provide shop drawings to Architect for review and approval.

Note:
All penetrations to roof surfaces to be flashed in accordance with specifications

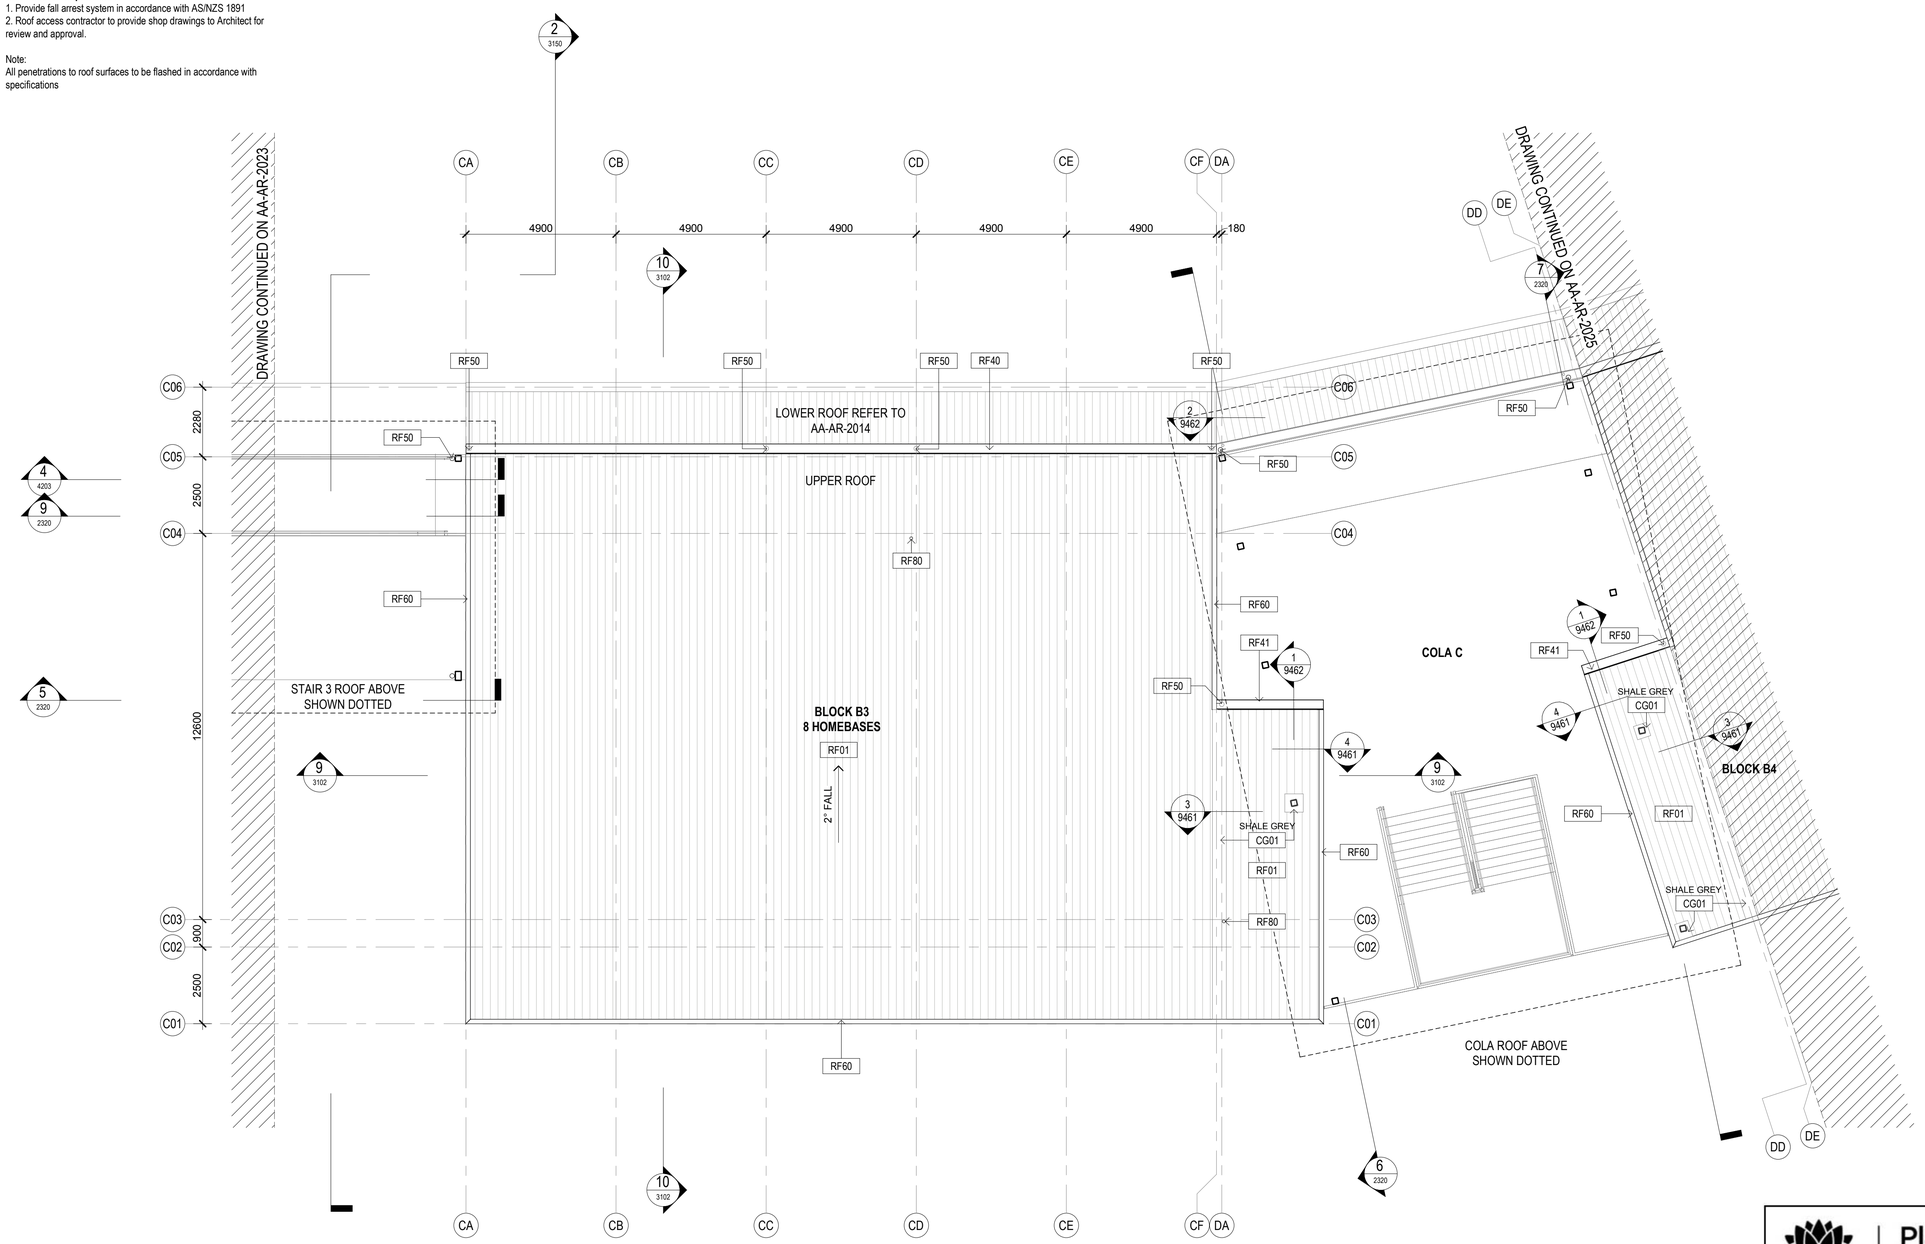


1 BLOCK B3 - HOMEBASE - ROOF
1 : 100

General Notes:
1. This drawing is the copyright of Group GSA Pty Ltd and may not be altered, reproduced or transmitted in any form or by any means in part or in whole without the written permission of Group GSA
2. Drawings to be printed in colour.
3. Do not scale drawings. Dimensions govern.
4. All dimensions are in millimetres unless noted otherwise.
5. All dimensions shall be verified on site before proceeding
6. Any areas indicated on this sheet are approximate and indicative only.

Drawing Notes:
1. Refer to **COM-AR-9010** for legend of all symbols and codes.
2. Refer to **COM-AR-9011/9012** for all drawing notes.
3. Refer to **COM-AR-9700** for Technical Schedule

Amendments

| Issue | Description | Date |
|---|---|---|
| A | ISSUE FOR COORDINATION | 27.03.2019 |
| B | PROGRESS ISSUE | 10.05.2019 |
| C | FOR SSD SUBMISSION | 31.05.2019 |
| D | DRAFT DETAILED DESIGN | 14.06.2019 |
| E | DETAILED DESIGN | 21.06.2019 |
| 1 | FOR CONSTRUCTION | 02.08.2019 |

Key Plan

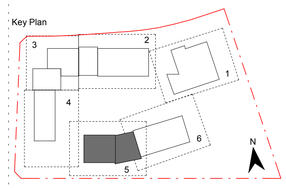


Contractor
RICHARD CROOKES CONSTRUCTIONS

Client
NSW GOVERNMENT Education

GROUP GSA

Group GSA Pty Ltd ABN 76 002 113 779
Level 7, 80 William St East Sydney NSW
Australia 2011
www.groupgsa.com

T +612 9361 4144 F +612 9332 3458

architecture interior design urban design landscape
nom architect M. Sheldon 3990

Project Title
ALEX AVENUE PUBLIC SCHOOL

Drawing Title
ROOF PLAN - BLOCK B3 - PART 5

NSW GOVERNMENT Planning, Industry & Environment

*Issued under the Environmental Planning and Assessment Act 1979*

Approved Application No: SSD-9368 Signed: J.M.L

Granted on: 21 May 2020 Sheet no: 22 of 74

| | |
|---|---|
| Scale @ A1 | As indicated |
| Drawing Created (date) | 10/05/2019 |
| Drawing Created (by) | RS |
| Plotted and checked by | DN |
| Verified | JS |
| Approved | MB |

| Project No | Drawing No | Issue |
|---|---|---|
| 180645 | AA-AR-2024 | 1 |

2/08/2019 7:23:43 PM

**ROOF SYSTEMS:**

**ROOF TYPE 1 - Buildings:**
1. Trimdek roof sheet RF01
2. IN41 Thermo Reflective Insulation
3. RA Safety Mesh
4. IN10 Roof Insulation
5. RA Safety Mesh

**ROOF TYPE 2 - COLAs & Hall Awnings:**
1. Trimdek roof sheet RF01/ Webglas GC roof sheet RF10
2. IN41 Thermo Reflective Insulation
3. RA Safety Mesh

**ROOF TYPE 3 - Awnings:**
1. Trimdek roof sheet RF02
2. IN41 Thermo Reflective Insulation
3. RA Safety Mesh

**Roof Access Requirements**
1. Provide fall arrest system in accordance with AS/NZS 1891
2. Roof access contractor to provide shop drawings to Architect for review and approval.

Note:
All penetrations to roof surfaces to be flashed in accordance with specifications

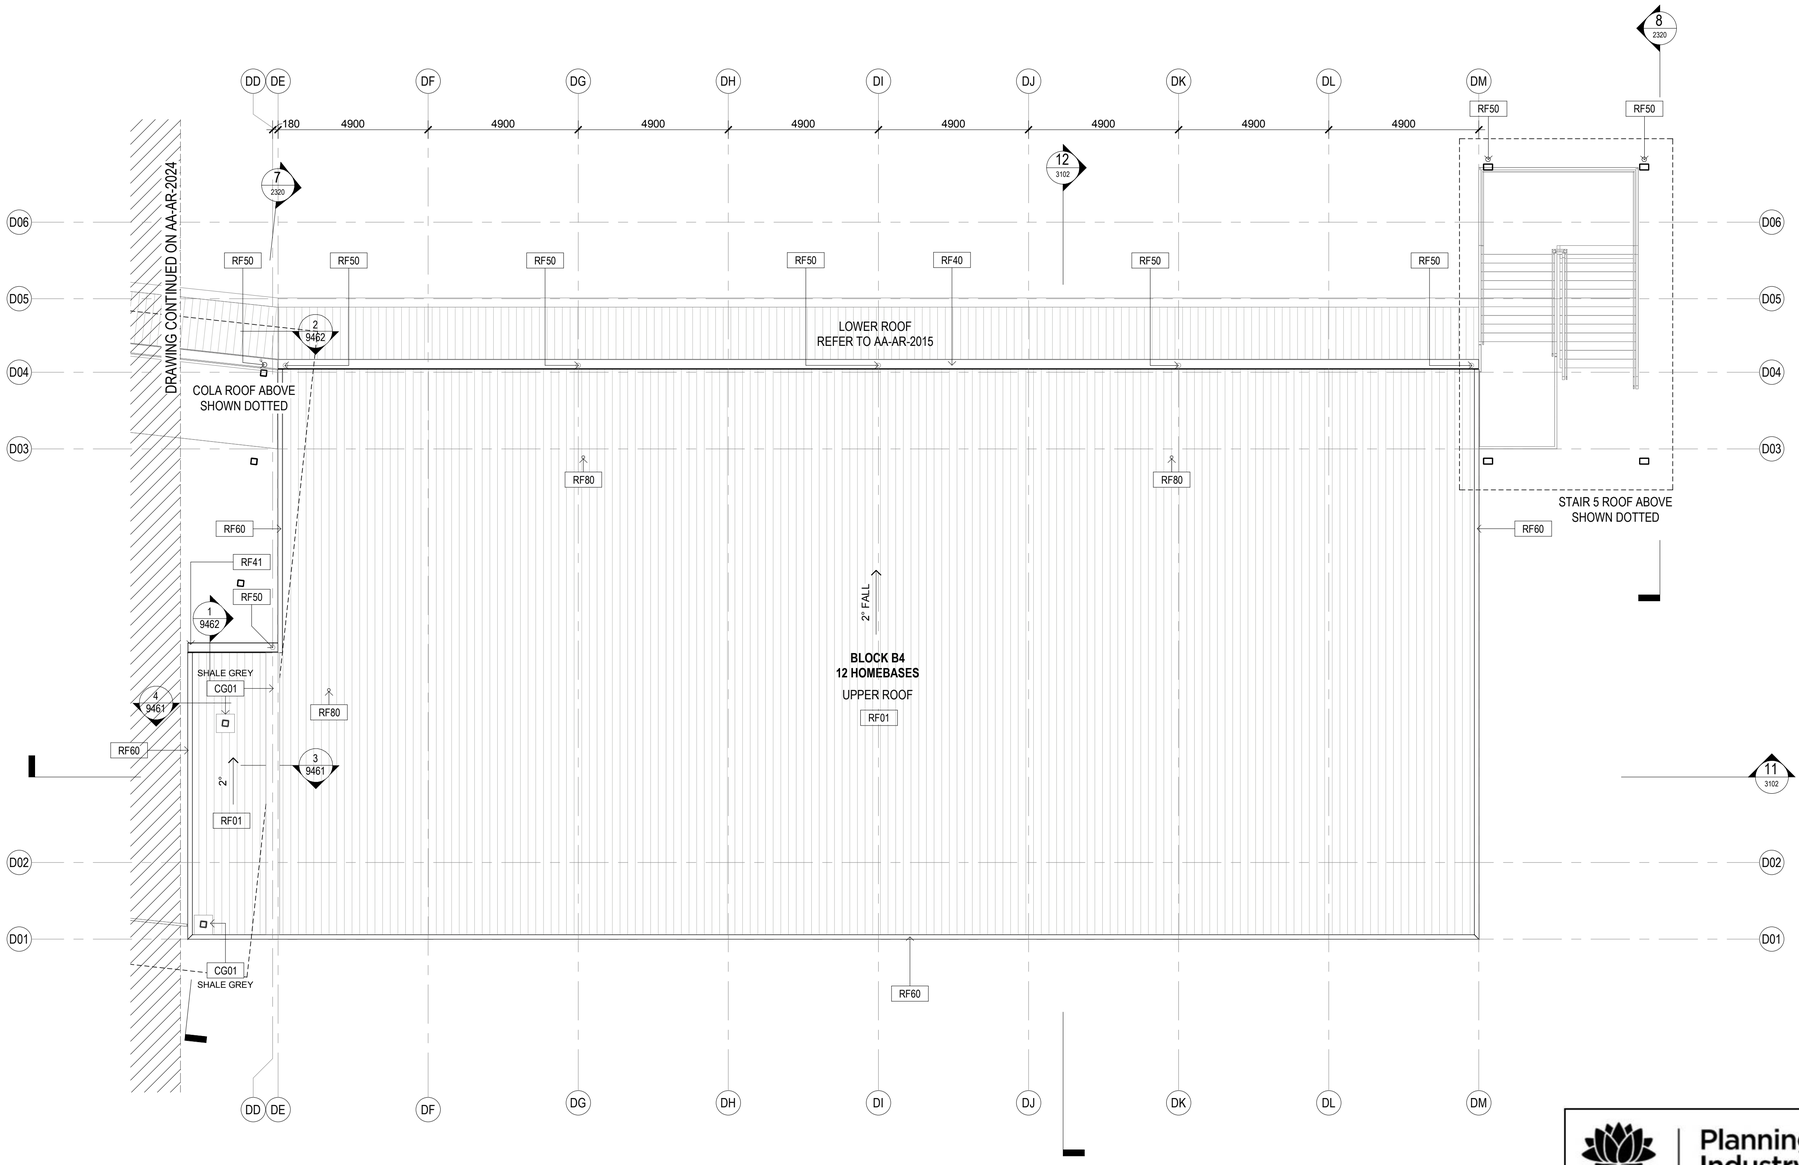


1 BLOCK B4 - HOMEBASE - ROOF
1 : 100

General Notes:
1. This drawing is the copyright of Group GSA Pty Ltd and may not be altered, reproduced or transmitted in any form or by any means in part or in whole without the written permission of Group GSA
2. Drawings to be printed in colour.
3. Do not scale drawings. Dimensions govern.
4. All dimensions are in millimetres unless noted otherwise.
5. All dimensions shall be verified on site before proceeding
6. Any areas indicated on this sheet are approximate and indicative only.

Drawing Notes:
1. Refer to **COM-AR-9010** for legend of all symbols and codes.
2. Refer to **COM-AR-9011/9012** for all drawing notes.
3. Refer to **COM-AR-9700** for Technical Schedule

Amendments

| Issue | Description | Date |
|---|---|---|
| A | ISSUE FOR COORDINATION | 27.03.2019 |
| B | PROGRESS ISSUE | 10.05.2019 |
| C | FOR SSD SUBMISSION | 31.05.2019 |
| D | DRAFT DETAILED DESIGN | 14.06.2019 |
| E | DETAILED DESIGN | 21.06.2019 |
| 1 | FOR CONSTRUCTION | 02.08.2019 |

Key Plan

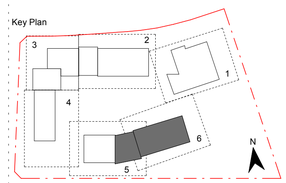


Contractor
RICHARD CROOKES CONSTRUCTIONS

Client
NSW GOVERNMENT Education


GROUP GSA
Group GSA Pty Ltd ABN 76 002 113 779
Level 7, 80 William St East Sydney NSW
Australia 2011
www.groupgsa.com

T +612 9361 4144 F +612 9332 3458

architecture interior design urban design landscape
nom architect M. Sheldon 3990


Project Title
ALEX AVENUE PUBLIC SCHOOL

Drawing Title
ROOF PLAN - BLOCK B4 - PART 6

NSW GOVERNMENT Planning, Industry & Environment

*Issued under the Environmental Planning and Assessment Act 1979*

Approved Application No: SSD-9368 Signed:

Granted on: 21 May 2020 Sheet no: 23 of 74

| | |
|---|---|
| Scale @ A1 | As indicated |
| Drawing Created (date) | 10/05/2019 |
| Drawing Created (by) | RS |
| Plotted and checked by | DN |
| Verified | JS |
| Approved | MB |

| Project No | Drawing No | Issue |
|---|---|---|
| 180645 | AA-AR-2025 | 1 |

2/08/2019 7:23:32 PM

**ROOF SYSTEMS:**

**ROOF TYPE 1 - Buildings:**
1. Trimdek roof sheet RF01
2. IN41 Thermo Reflective Insulation
3. RA Safety Mesh
4. IN10 Roof Insulation
5. RA Safety Mesh

**ROOF TYPE 2 - COLAs & Hall Awnings:**
1. Trimdek roof sheet RF01/ Webglas GC roof sheet RF10
2. IN41 Thermo Reflective Insulation
3. RA Safety Mesh

**ROOF TYPE 3 - Awnings:**
1. Trimdek roof sheet RF02
2. IN41 Thermo Reflective Insulation
3. RA Safety Mesh

**Roof Access Requirements**
1. Provide fall arrest system in accordance with AS/NZS 1891
2. Roof access contractor to provide shop drawings to Architect for review and approval.

Note:
All penetrations to roof surfaces to be flashed in accordance with specifications

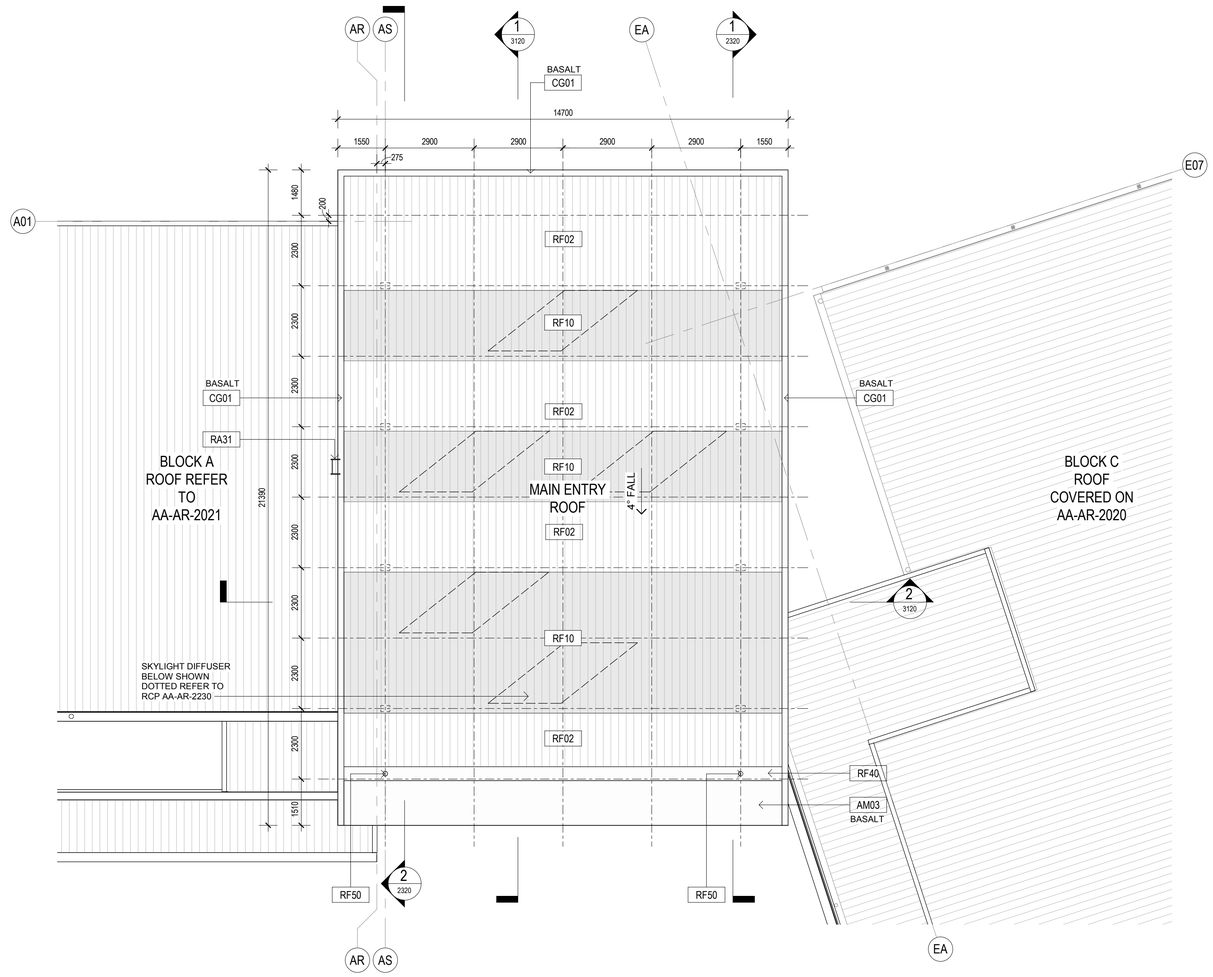


1 BLOCK C - HALL - MAIN ENTRY ROOF
1 : 100

General Notes:
1. This drawing is the copyright of Group GSA Pty Ltd and may not be altered, reproduced or transmitted in any form or by any means in part or in whole without the written permission of Group GSA
2. Drawings to be printed in colour.
3. Do not scale drawings. Dimensions govern.
4. All dimensions are in millimetres unless noted otherwise.
5. All dimensions shall be verified on site before proceeding
6. Any areas indicated on this sheet are approximate and indicative only.

Drawing Notes:
1. Refer to **COM-AR-9010** for legend of all symbols and codes.
2. Refer to **COM-AR-9011/9012** for all drawing notes.
3. Refer to **COM-AR-9700** for Technical Schedule

Amendments

| Issue | Description | Date |
|---|---|---|
| A | PROGRESS ISSUE | 10.05.2019 |
| B | COLA ROOF PROGRESS ISSUE | 24.05.2019 |
| C | FOR SSD SUBMISSION | 31.05.2019 |
| D | ROOF EXTENTS UPDATED | 07.06.2019 |
| E | DRAFT DETAILED DESIGN | 14.06.2019 |
| F | DETAILED DESIGN | 21.06.2019 |
| 1 | FOR CONSTRUCTION | 02.08.2019 |

Key Plan

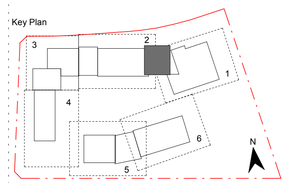


Contractor
RICHARD CROOKES CONSTRUCTIONS

Client
NSW GOVERNMENT Education

GROUP GSA
Group GSA Pty Ltd ABN 76 002 113 779
Level 7, 80 William St East Sydney NSW
Australia 2011
www.groupgsa.com

T +612 9361 4144 F +612 9332 3458

architecture interior design urban design landscape
nom architect M. Sheldon 3990

Project Title
ALEX AVENUE PUBLIC SCHOOL

Drawing Title
ROOF PLAN - CANOPY - MAIN ENTRY

NSW GOVERNMENT Planning, Industry & Environment

*Issued under the Environmental Planning and Assessment Act 1979*

Approved Application No: SSD-9368 Signed: J.M.C

Granted on: 21 May 2020 Sheet no: 24 of 74

| | |
|---|---|
| Scale @ A1 | As indicated |
| Drawing Created (date) | 10/05/2019 |
| Drawing Created (by) | RS |
| Plotted and checked by | DN |
| Verified | JS |
| Approved | MB |

| Project No | Drawing No | Issue |
|---|---|---|
| 180645 | AA-AR-2030 | 1 |

2/08/2019 7:24:07 PM

**ROOF SYSTEMS:**

**ROOF TYPE 1 - Buildings:**
1. Trimdek roof sheet RF01
2. IN41 Thermo Reflective Insulation
3. RA Safety Mesh
4. IN10 Roof Insulation
5. RA Safety Mesh

**ROOF TYPE 2 - COLAs & Hall Awnings:**
1. Trimdek roof sheet RF01/ Webglas GC roof sheet RF10
2. IN41 Thermo Reflective Insulation
3. RA Safety Mesh

**ROOF TYPE 3 - Awnings:**
1. Trimdek roof sheet RF02
2. IN41 Thermo Reflective Insulation
3. RA Safety Mesh

**Roof Access Requirements**
1. Provide fall arrest system in accordance with AS/NZS 1891
2. Roof access contractor to provide shop drawings to Architect for review and approval.

Note:
All penetrations to roof surfaces to be flashed in accordance with specifications

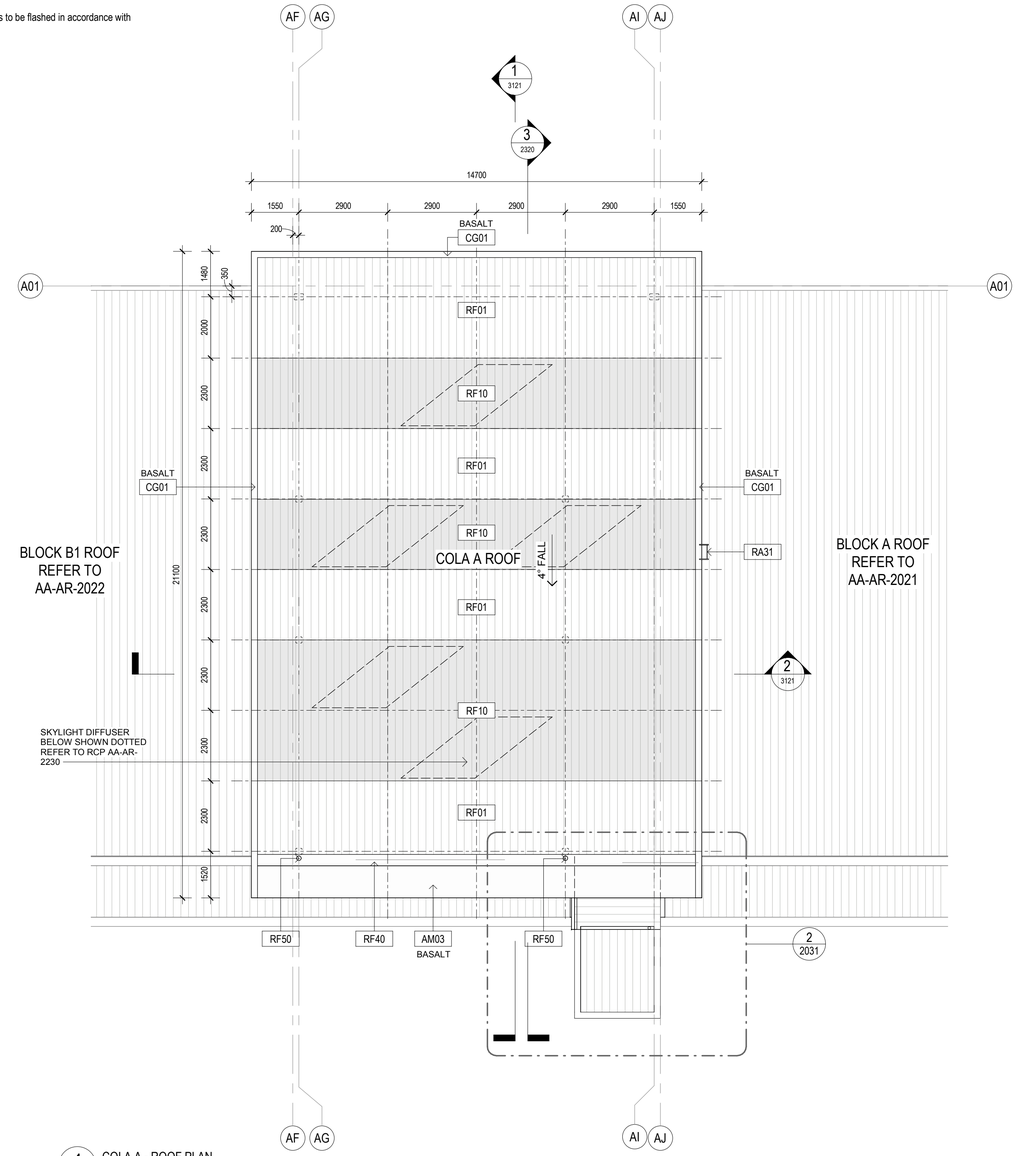


1 COLA A - ROOF PLAN
1 : 100

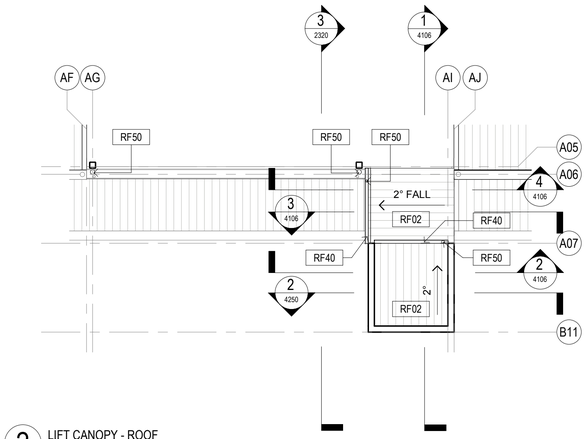


2 LIFT CANOPY - ROOF
1 : 100

General Notes:
1. This drawing is the copyright of Group GSA Pty Ltd and may not be altered, reproduced or transmitted in any form or by any means in part or in whole without the written permission of Group GSA
2. Drawings to be printed in colour.
3. Do not scale drawings. Dimensions govern.
4. All dimensions are in millimetres unless noted otherwise.
5. All dimensions shall be verified on site before proceeding
6. Any areas indicated on this sheet are approximate and indicative only.

Drawing Notes:
1. Refer to **COM-AR-9010** for legend of all symbols and codes.
2. Refer to **COM-AR-9011/9012** for all drawing notes.
3. Refer to **COM-AR-9700** for Technical Schedule

Amendments

| Issue | Description | Date |
|---|---|---|
| A | PROGRESS ISSUE | 10.05.2019 |
| B | COLA ROOF PROGRESS ISSUE | 24.05.2019 |
| C | FOR SSD SUBMISSION | 31.05.2019 |
| D | ROOF EXTENTS UPDATED | 07.06.2019 |
| E | DRAFT DETAILED DESIGN | 14.06.2019 |
| F | DETAILED DESIGN | 21.06.2019 |
| 1 | FOR CONSTRUCTION | 02.08.2019 |

Key Plan

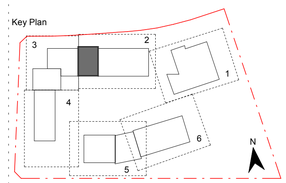


Contractor
RICHARD CROOKES CONSTRUCTIONS

Client
NSW GOVERNMENT Education

GROUP GSA
Group GSA Pty Ltd ABN 76 002 113 779
Level 7, 80 William St East Sydney NSW
Australia 2011
www.groupgsa.com

T +612 9361 4144 F +612 9332 3458

architecture interior design urban design landscape
nom architect M. Sheldon 3990

Project Title
ALEX AVENUE
PUBLIC SCHOOL

Drawing Title
ROOF PLAN - COLA A

NSW GOVERNMENT Planning, Industry & Environment
*Issued under the Environmental Planning and Assessment Act 1979*
Approved Application No: SSD-9368
Granted on: 21 May 2020
Signed:
Sheet no: 25 of 74

| | |
|---|---|
| Scale @ A1 | As indicated |
| Drawing Created (date) | 10/05/2019 |
| Drawing Created (by) | RS |
| Plotted and checked by | RF |
| Verified | JS |
| Approved | MB |

| Project No | Drawing No | Issue |
|---|---|---|
| 180645 | AA-AR-2031 | 1 |

2/08/2019 7:24:17 PM

**ROOF SYSTEMS:**

**ROOF TYPE 1 - Buildings:**
1. Trimdek roof sheet RF01
2. IN41 Thermo Reflective Insulation
3. RA Safety Mesh
4. IN10 Roof Insulation
5. RA Safety Mesh

**ROOF TYPE 2 - COLAs & Hall Awnings:**
1. Trimdek roof sheet RF01/ Webglas GC roof sheet RF10
2. IN41 Thermo Reflective Insulation
3. RA Safety Mesh

**ROOF TYPE 3 - Awnings:**
1. Trimdek roof sheet RF02
2. IN41 Thermo Reflective Insulation
3. RA Safety Mesh

**Roof Access Requirements**
1. Provide fall arrest system in accordance with AS/NZS 1891
2. Roof access contractor to provide shop drawings to Architect for review and approval.

Note:
All penetrations to roof surfaces to be flashed in accordance with specifications

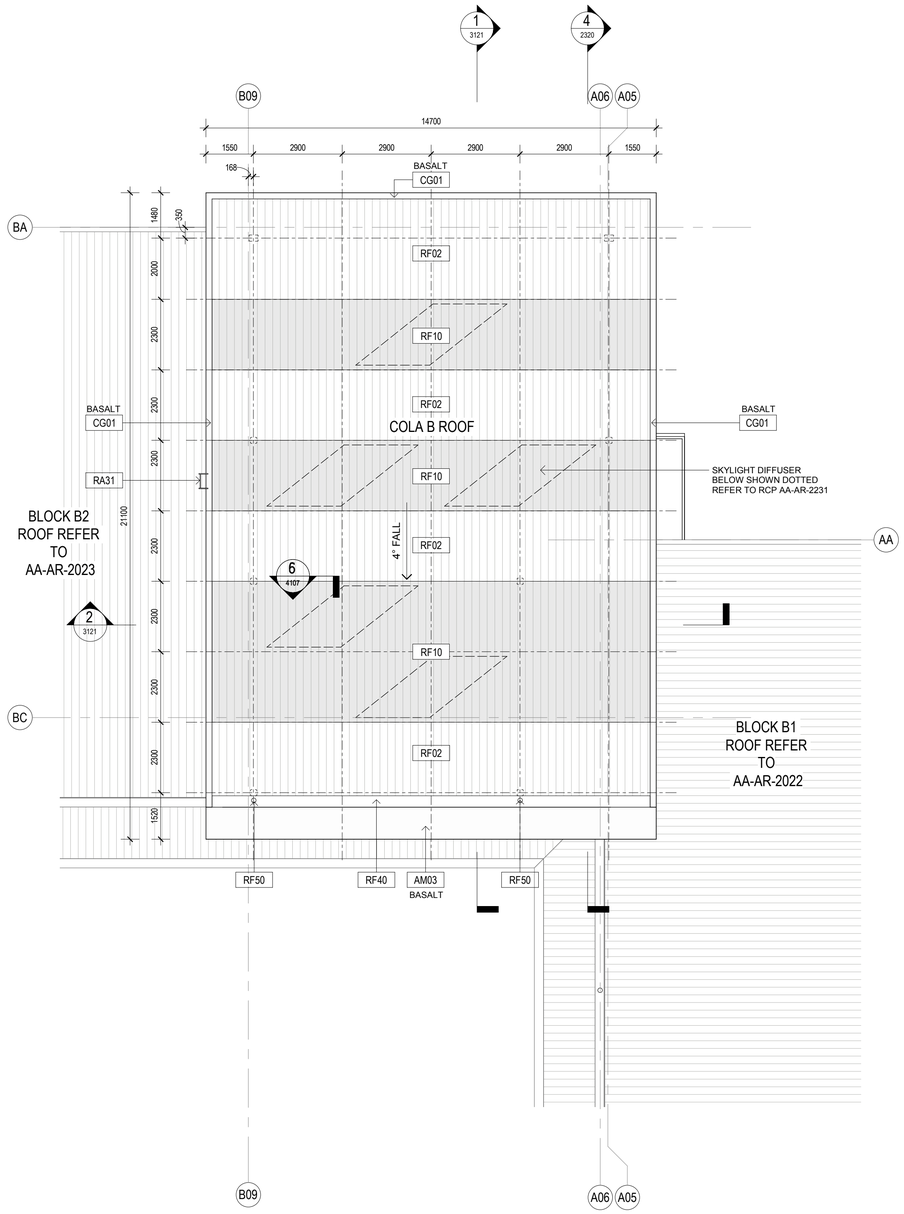


1 COLA B - ROOF PLAN
1 : 100

General Notes:
1. This drawing is the copyright of Group GSA Pty Ltd and may not be altered, reproduced or transmitted in any form or by any means in part or in whole without the written permission of Group GSA
2. Drawings to be printed in colour.
3. Do not scale drawings. Dimensions govern.
4. All dimensions are in millimetres unless noted otherwise.
5. All dimensions shall be verified on site before proceeding
6. Any areas indicated on this sheet are approximate and indicative only.

Drawing Notes:
1. Refer to **COM-AR-9010** for legend of all symbols and codes.
2. Refer to **COM-AR-9011/9012** for all drawing notes.
3. Refer to **COM-AR-9700** for Technical Schedule

Amendments

| Issue | Description | Date |
|---|---|---|
| A | PROGRESS ISSUE | 10.05.2019 |
| B | COLA ROOF PROGRESS ISSUE | 24.05.2019 |
| C | FOR SSD SUBMISSION | 31.05.2019 |
| D | ROOF EXTENTS UPDATED | 07.06.2019 |
| E | DRAFT DETAILED DESIGN | 14.06.2019 |
| F | DETAILED DESIGN | 21.06.2019 |
| 1 | FOR CONSTRUCTION | 02.08.2019 |

Key Plan

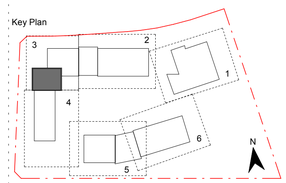


Contractor
RICHARD CROOKES CONSTRUCTIONS

Client
NSW GOVERNMENT Education

GROUPGSA

Group GSA Pty Ltd ABN 76 002 113 779
Level 7, 80 William St East Sydney NSW
Australia 2011
www.groupgsa.com

T +612 9361 4144 F +612 9332 3458

architecture interior design urban design landscape
nom architect M. Sheldon 3990

Project Title
ALEX AVENUE
PUBLIC SCHOOL

Drawing Title
ROOF PLAN - COLA B

NSW GOVERNMENT Planning, Industry & Environment

*Issued under the Environmental Planning and Assessment Act 1979*

Approved Application No: SSD-9368 Signed:

Granted on: 21 May 2020 Sheet no: 26 of 74

| | |
|---|---|
| Scale @ A1 | As indicated |
| Drawing Created (date) | 10/05/2019 |
| Drawing Created (by) | RS |
| Plotted and checked by | DN |
| Verified | JS |
| Approved | MB |

| Project No | Drawing No | Issue |
|---|---|---|
| 180645 | AA-AR-2032 | 1 |

2/08/2019 7:24:22 PM

**ROOF SYSTEMS:**

**ROOF TYPE 1 - Buildings:**
1. Trimdek roof sheet RF01
2. IN41 Thermo Reflective Insulation
3. RA Safety Mesh
4. IN10 Roof Insulation
5. RA Safety Mesh

**ROOF TYPE 2 - COLAs & Hall Awnings:**
1. Trimdek roof sheet RF01/ Webglas GC roof sheet RF10
2. IN41 Thermo Reflective Insulation
3. RA Safety Mesh

**ROOF TYPE 3 - Awnings:**
1. Trimdek roof sheet RF02
2. IN41 Thermo Reflective Insulation
3. RA Safety Mesh

**Roof Access Requirements**
1. Provide fall arrest system in accordance with AS/NZS 1891
2. Roof access contractor to provide shop drawings to Architect for review and approval.

Note:
All penetrations to roof surfaces to be flashed in accordance with specifications

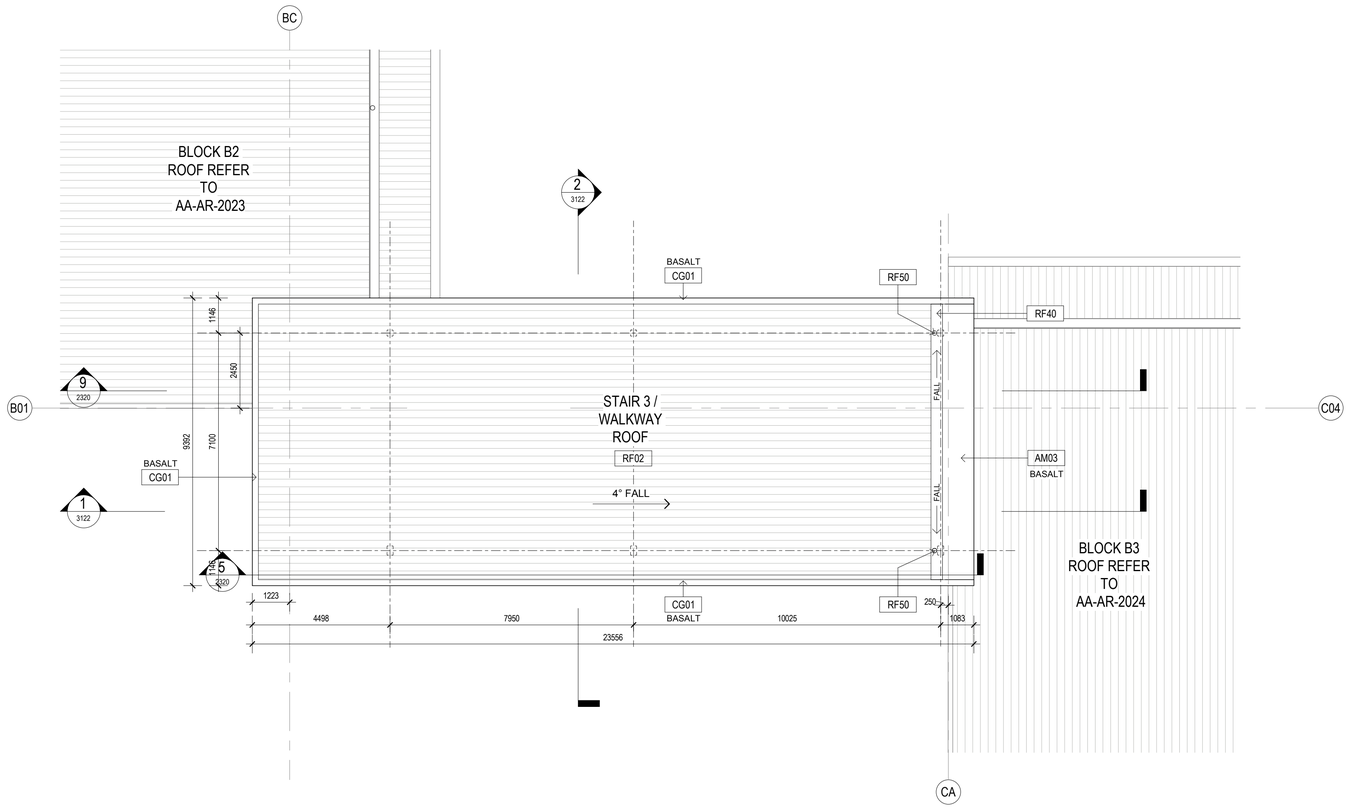


1 COVERED WALKWAY STAIR 3 - ROOF
1 : 100

General Notes:
1. This drawing is the copyright of Group GSA Pty Ltd and may not be altered, reproduced or transmitted in any form or by any means in part or in whole without the written permission of Group GSA
2. Drawings to be printed in colour.
3. Do not scale drawings. Dimensions govern.
4. All dimensions are in millimetres unless noted otherwise.
5. All dimensions shall be verified on site before proceeding
6. Any areas indicated on this sheet are approximate and indicative only.

Drawing Notes:
1. Refer to **COM-AR-9010** for legend of all symbols and codes.
2. Refer to **COM-AR-9011/9012** for all drawing notes.
3. Refer to **COM-AR-9700** for Technical Schedule

Amendments

| Issue | Description | Date |
|---|---|---|
| A | PROGRESS ISSUE | 10.05.2019 |
| B | COLA ROOF PROGRESS ISSUE | 24.05.2019 |
| C | FOR SSD SUBMISSION | 31.05.2019 |
| D | DRAFT DETAILED DESIGN | 14.06.2019 |
| E | DETAILED DESIGN | 21.06.2019 |
| 1 | FOR CONSTRUCTION | 02.08.2019 |

Key Plan

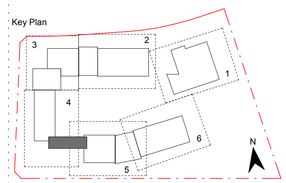


Contractor
RICHARD CROOKES CONSTRUCTIONS

Client
NSW GOVERNMENT Education

GROUP GSA

Group GSA Pty Ltd ABN 76 002 113 779
Level 7, 80 William St East Sydney NSW
Australia 2011
www.groupgsa.com

T +612 9361 4144 F +612 9332 3458

architecture interior design urban design landscape
nom architect M. Sheldon 3990

Project Title
ALEX AVENUE PUBLIC SCHOOL

Drawing Title
ROOF PLAN - CANOPY STAIR 3 / WALKWAY

NSW GOVERNMENT Planning, Industry & Environment

*Issued under the Environmental Planning and Assessment Act 1979*

Approved Application No: SSD-9368 Signed: J.M.L

Granted on: 21 May 2020 Sheet no: 27 of 74

| | |
|---|---|
| Scale @ A1 | As indicated |
| Drawing Created (date) | 10/05/2019 |
| Drawing Created (by) | RS |
| Plotted and checked by | DN |
| Verified | JS |
| Approved | MB |

| Project No | Drawing No | Issue |
|---|---|---|
| 180645 | AA-AR-2033 | 1 |

2/08/2019 7:24:26 PM

**ROOF SYSTEMS:**

**ROOF TYPE 1 - Buildings:**
1. Trimdek roof sheet RF01
2. IN41 Thermo Reflective Insulation
3. RA Safety Mesh
4. IN10 Roof Insulation
5. RA Safety Mesh

**ROOF TYPE 2 - COLAs & Hall Awnings:**
1. Trimdek roof sheet RF01/ Webglas GC roof sheet RF10
2. IN41 Thermo Reflective Insulation
3. RA Safety Mesh

**ROOF TYPE 3 - Awnings:**
1. Trimdek roof sheet RF02
2. IN41 Thermo Reflective Insulation
3. RA Safety Mesh

**Roof Access Requirements**
1. Provide fall arrest system in accordance with AS/NZS 1891
2. Roof access contractor to provide shop drawings to Architect for review and approval.

Note:
All penetrations to roof surfaces to be flashed in accordance with specifications

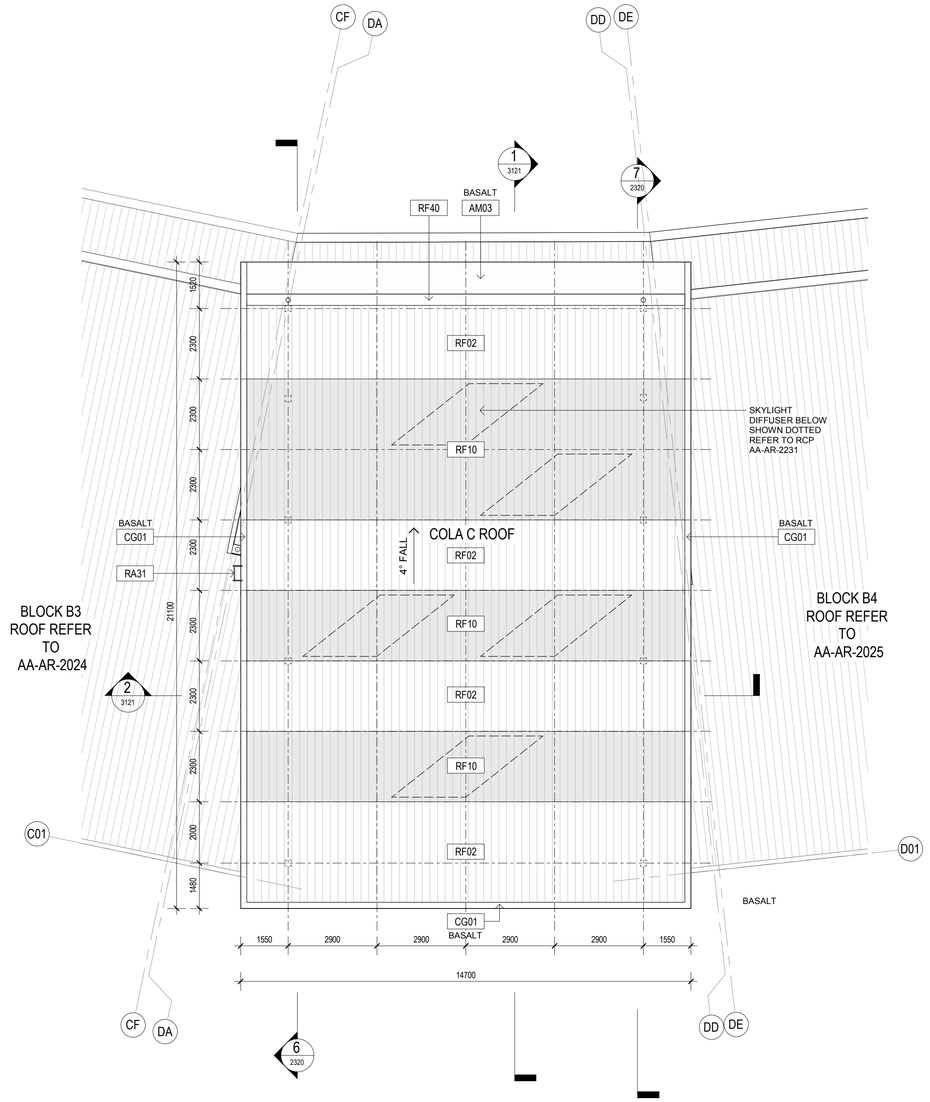


1 COLA C - ROOF
1 : 100

General Notes:
1. This drawing is the copyright of Group GSA Pty Ltd and may not be altered, reproduced or transmitted in any form or by any means in part or in whole without the written permission of Group GSA
2. Drawings to be printed in colour.
3. Do not scale drawings. Dimensions govern.
4. All dimensions are in millimetres unless noted otherwise.
5. All dimensions shall be verified on site before proceeding
6. Any areas indicated on this sheet are approximate and indicative only.

Drawing Notes:
1. Refer to **COM-AR-9010** for legend of all symbols and codes.
2. Refer to **COM-AR-9011/9012** for all drawing notes.
3. Refer to **COM-AR-9700** for Technical Schedule

Amendments

| Issue | Description | Date |
|---|---|---|
| A | PROGRESS ISSUE | 10.05.2019 |
| B | COLA ROOF PROGRESS ISSUE | 24.05.2019 |
| C | FOR SSD SUBMISSION | 31.05.2019 |
| D | ROOF EXTENTS UPDATED | 07.06.2019 |
| E | DRAFT DETAILED DESIGN | 14.06.2019 |
| F | DETAILED DESIGN | 21.06.2019 |
| 1 | FOR CONSTRUCTION | 02.08.2019 |

Key Plan

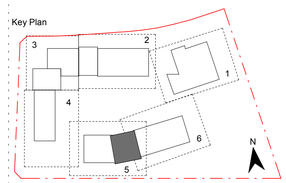


Contractor
RICHARD CROOKES CONSTRUCTIONS

Client
NSW GOVERNMENT Education

GROUP GSA
Group GSA Pty Ltd ABN 76 002 113 779
Level 7, 80 William St East Sydney NSW
Australia 2011
www.groupgsa.com

T +612 9361 4144 F +612 9332 3458

architecture interior design urban design landscape
nom architect M. Sheldon 3990

Project Title
ALEX AVENUE PUBLIC SCHOOL

Drawing Title
ROOF PLAN - COLA C

NSW GOVERNMENT Planning, Industry & Environment

*Issued under the Environmental Planning and Assessment Act 1979*

Approved Application No: SSD-9368
Signed: J.M.L
Granted on: 21 May 2020
Sheet no: 28 of 74

| | |
|---|---|
| Scale @ A1 | As indicated |
| Drawing Created (date) | 10/05/2019 |
| Drawing Created (by) | RS |
| Plotted and checked by | DN |
| Verified | JS |
| Approved | MB |

| Project No | Drawing No | Issue |
|---|---|---|
| 180645 | AA-AR-2034 | 1 |

2/08/2019 7:24:31 PM

**ROOF SYSTEMS:**

**ROOF TYPE 1 - Buildings:**
1. Trimdek roof sheet RF01
2. IN41 Thermo Reflective Insulation
3. RA Safety Mesh
4. IN10 Roof Insulation
5. RA Safety Mesh

**ROOF TYPE 2 - COLAs & Hall Awnings:**
1. Trimdek roof sheet RF01/ Webglas GC roof sheet RF10
2. IN41 Thermo Reflective Insulation
3. RA Safety Mesh

**ROOF TYPE 3 - Awnings:**
1. Trimdek roof sheet RF02
2. IN41 Thermo Reflective Insulation
3. RA Safety Mesh

**Roof Access Requirements**
1. Provide fall arrest system in accordance with AS/NZS 1891
2. Roof access contractor to provide shop drawings to Architect for review and approval.

Note:
All penetrations to roof surfaces to be flashed in accordance with specifications

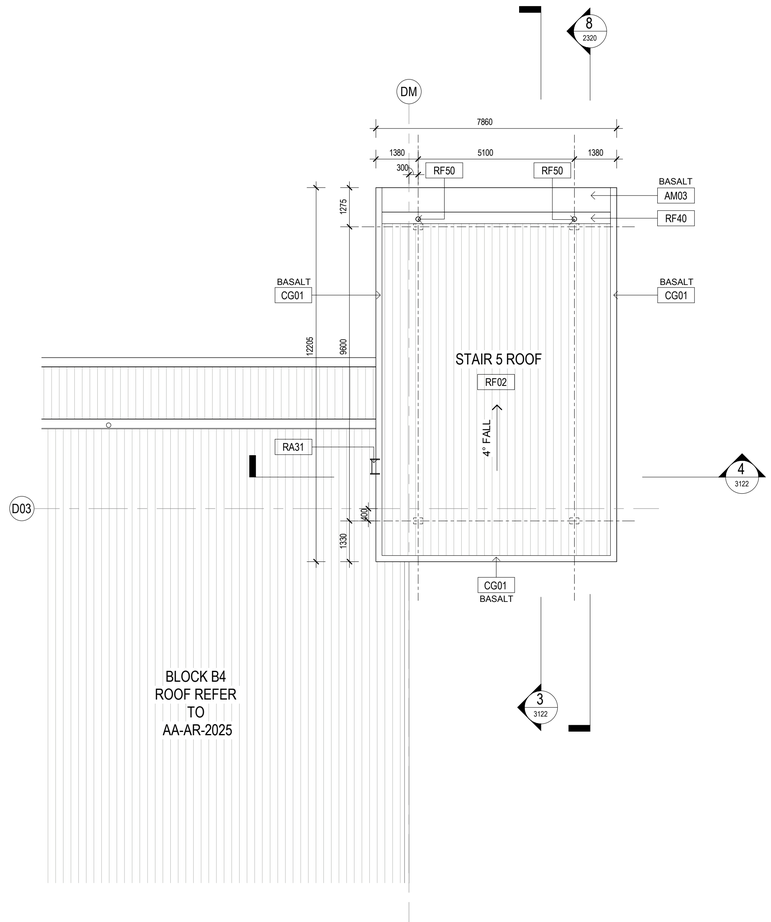


1 COVERED STAIR 1 - ROOF
1 : 100

General Notes:
1. This drawing is the copyright of Group GSA Pty Ltd and may not be altered, reproduced or transmitted in any form or by any means in part or in whole without the written permission of Group GSA
2. Drawings to be printed in colour.
3. Do not scale drawings. Dimensions govern.
4. All dimensions are in millimetres unless noted otherwise.
5. All dimensions shall be verified on site before proceeding
6. Any areas indicated on this sheet are approximate and indicative only.

Drawing Notes:
1. Refer to **COM-AR-9010** for legend of all symbols and codes.
2. Refer to **COM-AR-9011/9012** for all drawing notes.
3. Refer to **COM-AR-9700** for Technical Schedule

Amendments

| Issue | Description | Date |
|---|---|---|
| A | PROGRESS ISSUE | 10.05.2019 |
| B | FOR SSD SUBMISSION | 31.05.2019 |
| C | DRAFT DETAILED DESIGN | 14.06.2019 |
| D | DETAILED DESIGN | 21.06.2019 |
| 1 | FOR CONSTRUCTION | 02.08.2019 |

Key Plan

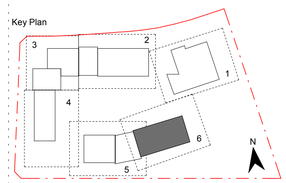


Contractor
RICHARD CROOKES CONSTRUCTIONS

Client
NSW GOVERNMENT Education

GROUP GSA

Group GSA Pty Ltd ABN 76 002 113 779
Level 7, 80 William St East Sydney NSW
Australia 2011
www.groupgsa.com

T +612 9361 4144 F +612 9332 3458

architecture interior design urban design landscape
nom architect M. Sheldon 3990

Project Title
ALEX AVENUE PUBLIC SCHOOL

Drawing Title
ROOF PLAN - CANOPY - B4/ STAIR 5

NSW GOVERNMENT Planning, Industry & Environment

*Issued under the Environmental Planning and Assessment Act 1979*

Approved Application No: SSD-9368 Signed:

Granted on: 21 May 2020 Sheet no: 29 of 74

| | |
|---|---|
| Scale @ A1 | As indicated |
| Drawing Created (date) | 10/05/2019 |
| Drawing Created (by) | RS |
| Plotted and checked by | DN |
| Verified | JS |
| Approved | MB |

| Project No | Drawing No | Issue |
|---|---|---|
| 180645 | AA-AR-2035 | 1 |

2/08/2019 7:24:44 PM

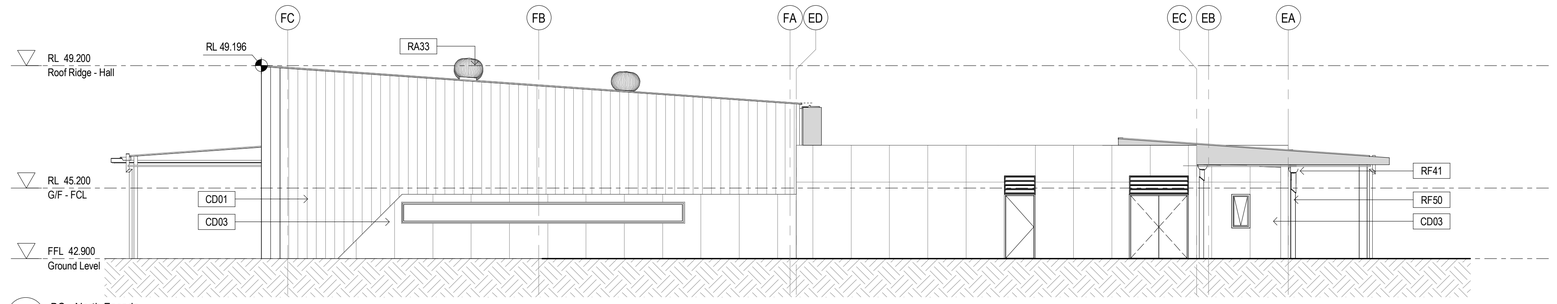


1 BC - North Facade
1 : 100

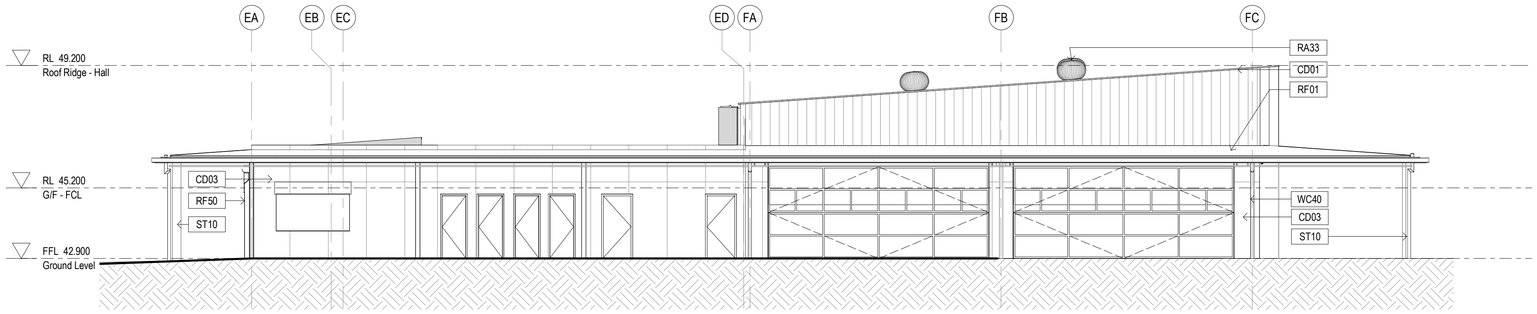


2 BC - South Facade
1 : 100

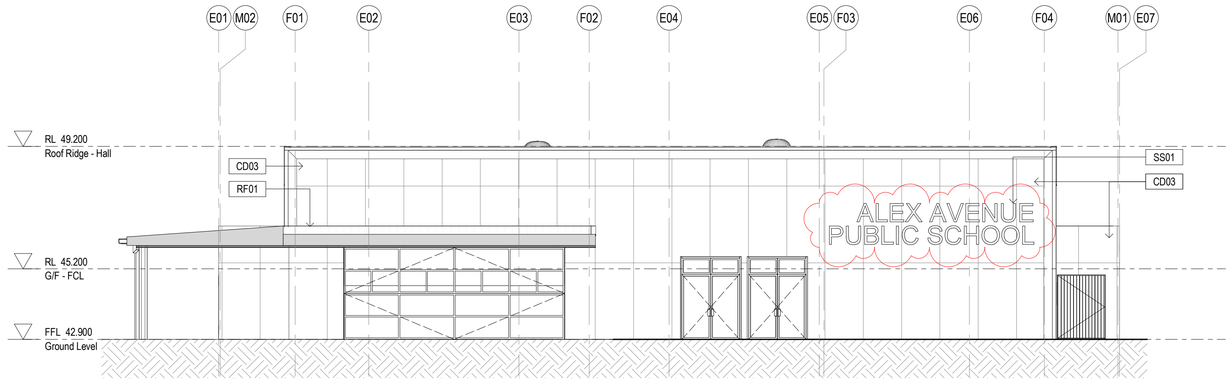


3 BC - East Facade
1 : 100

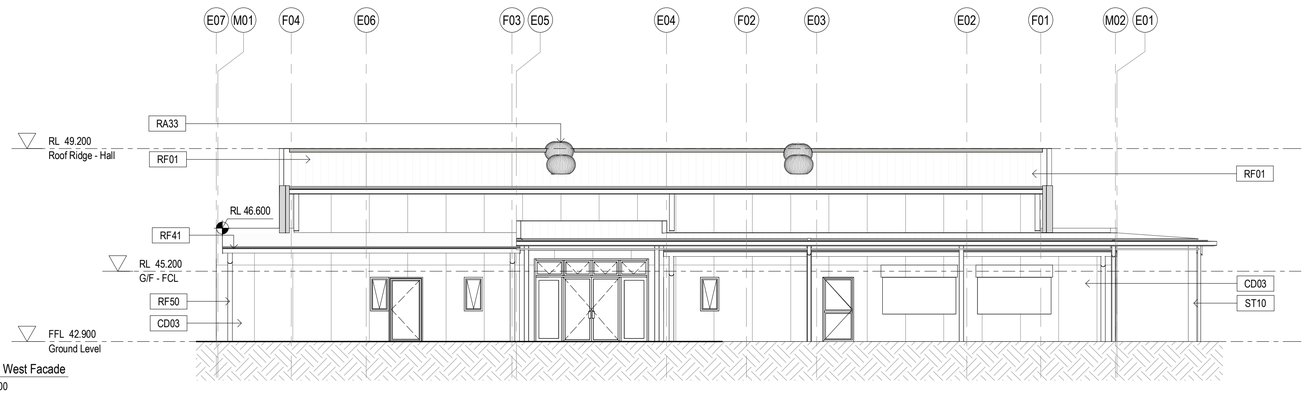


4 BC - West Facade
1 : 100

General Notes:
1. This drawing is the copyright of Group GSA Pty Ltd and may not be altered, reproduced or transmitted in any form or by any means in part or in whole without the written permission of Group GSA
2. Drawings to be printed in colour.
3. Do not scale drawings. Dimensions govern.
4. All dimensions are in millimetres unless noted otherwise.
5. All dimensions shall be verified on site before proceeding
6. Any areas indicated on this sheet are approximate and indicative only.

Drawing Notes:
1. Refer to **COM-AR-9010** for legend of all symbols and codes.
2. Refer to **COM-AR-9011/9012** for all drawing notes.
3. Refer to **COM-AR-9700** for Technical Schedule

Amendments

| Issue | Description | Date |
|---|---|---|
| A | ISSUE FOR COORDINATION | 27.03.2019 |
| B | DRAFT DETAILED DESIGN | 10.04.2019 |
| C | DRAFT DETAILED DESIGN | 17.04.2019 |
| D | PROGRESS ISSUE | 10.05.2019 |
| E | FOR SSD SUBMISSION | 31.05.2019 |
| F | DRAFT DETAILED DESIGN | 14.06.2019 |
| G | DETAILED DESIGN | 21.06.2019 |
| 1 | ISSUED FOR CONSTRUCTION | 07.08.2019 |

Key Plan

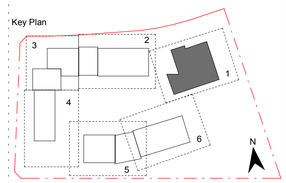


Contractor
RICHARD CROOKES CONSTRUCTIONS

Client
NSW GOVERNMENT Education

GROUP GSA

Group GSA Pty Ltd ABN 76 002 113 779
Level 7, 80 William St East Sydney NSW
Australia 2011
www.groupgsa.com

T +612 9361 4144 F +612 9332 3458

architecture interior design urban design landscape
nom architect M. Sheldon 3990

Project Title
ALEX AVENUE PUBLIC SCHOOL

Drawing Title
ELEVATIONS - BLOCK C

NSW GOVERNMENT Planning, Industry & Environment

*Issued under the Environmental Planning and Assessment Act 1979*

Approved Application No: SSD-9368
Granted on: 21 May 2020
Signed:
Sheet no: 30 of 74

| | |
|---|---|
| Scale @ A1 | 1 : 100 |
| Drawing Created (date) | 10/05/2019 |
| Drawing Created (by) | RS |
| Plotted and checked by | RF |
| Verified | JS |
| Approved | MB |

| Project No | Drawing No | Issue |
|---|---|---|
| 180645 | AA-AR-3000 | 1 |

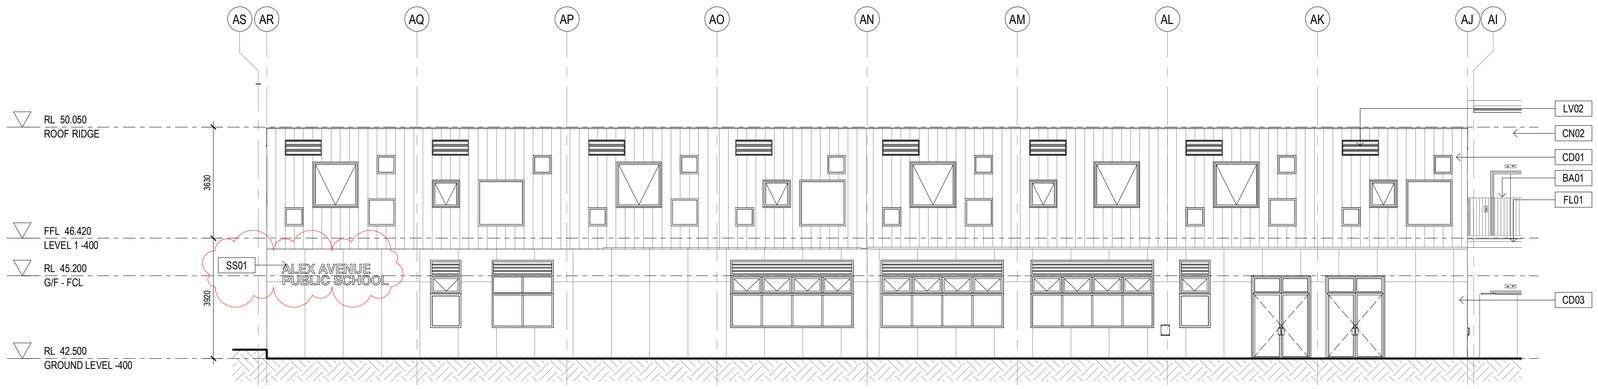


1 BA - North Facade
1 : 100

2 BA - South Facade
1 : 100

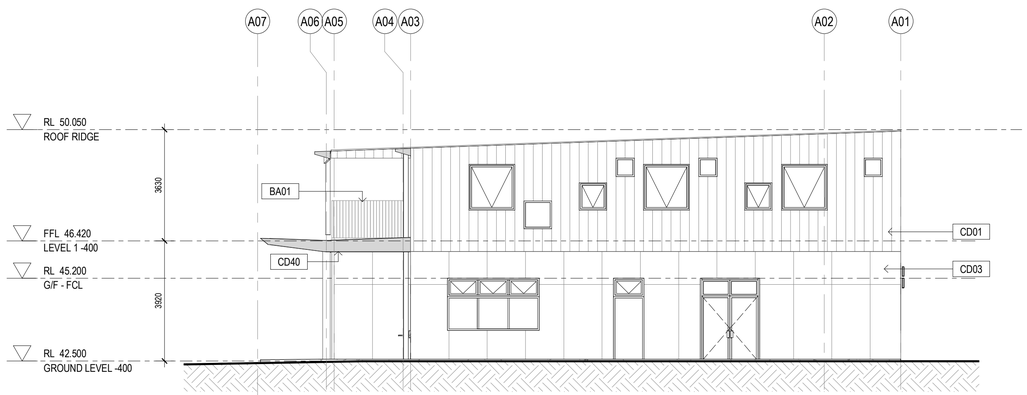


3 BA - East Facade
1 : 100

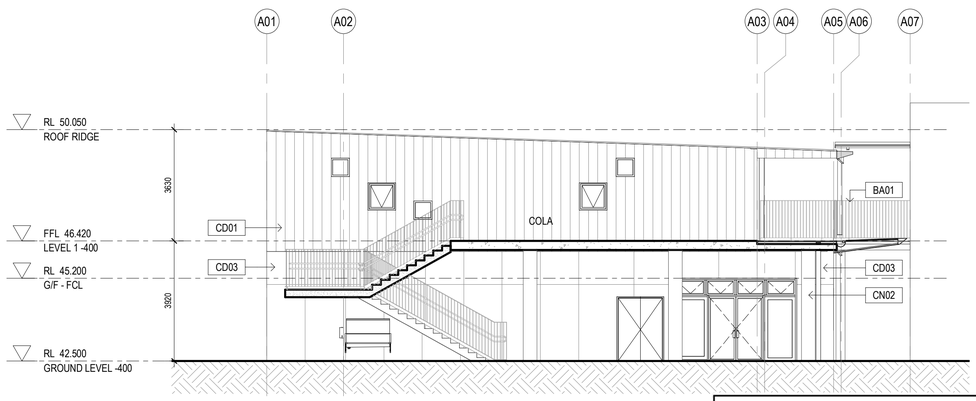


4 BA - West Section-Elevation
1 : 100

General Notes:
1. This drawing is the copyright of Group GSA Pty Ltd and may not be altered, reproduced or transmitted in any form or by any means in part or in whole without the written permission of Group GSA
2. Drawings to be printed in colour.
3. Do not scale drawings. Dimensions govern.
4. All dimensions are in millimetres unless noted otherwise.
5. All dimensions shall be verified on site before proceeding
6. Any areas indicated on this sheet are approximate and indicative only.

Drawing Notes:
1. Refer to **COM-AR-9010** for legend of all symbols and codes.
2. Refer to **COM-AR-9011/9012** for all drawing notes.
3. Refer to **COM-AR-9700** for Technical Schedule

Amendments

| Issue | Description | Date |
|---|---|---|
| A | ISSUE FOR COORDINATION | 27.03.2019 |
| B | DRAFT DETAILED DESIGN | 17.04.2019 |
| C | PROGRESS ISSUE | 10.05.2019 |
| D | FOR SSD SUBMISSION | 31.05.2019 |
| E | WINDOW LOCATIONS REVISED | 07.06.2019 |
| F | DRAFT DETAILED DESIGN | 14.06.2019 |
| G | DETAILED DESIGN | 21.06.2019 |
| 1 | ISSUED FOR CONSTRUCTION | 07.08.2019 |

Key Plan

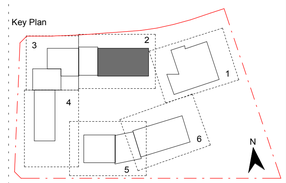


Contractor
RICHARD CROOKES CONSTRUCTIONS

Client
NSW GOVERNMENT Education

GROUP GSA

Group GSA Pty Ltd ABN 76 002 113 779
Level 7, 80 William St East Sydney NSW
Australia 2011
www.groupgsa.com

T +612 9361 4144 F +612 9332 3458

architecture interior design urban design landscape
nom architect M. Sheldon 3990

Project Title
ALEX AVENUE PUBLIC SCHOOL

Drawing Title
ELEVATIONS - BLOCK A

NSW GOVERNMENT Planning, Industry & Environment

*Issued under the Environmental Planning and Assessment Act 1979*

Approved Application No: SSD-9368
Signed: J.M.C
Granted on: 21 May 2020
Sheet no: 31 of 74

| | |
|---|---|
| Scale @ A1 | 1 : 100 |
| Drawing Created (date) | 10/05/2019 |
| Drawing Created (by) | RS |
| Plotted and checked by | RF |
| Verified | JS |
| Approved | MB |

| Project No | Drawing No | Issue |
|---|---|---|
| 180645 | AA-AR-3001 | 1 |

7/08/2019 8:39:12 PM

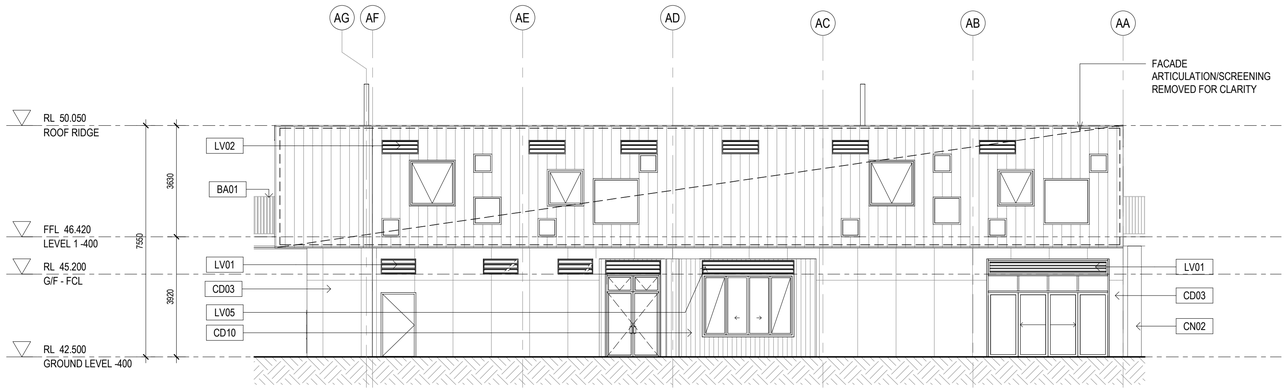


1 HOMEBASE B1 - North Facade
1 : 100

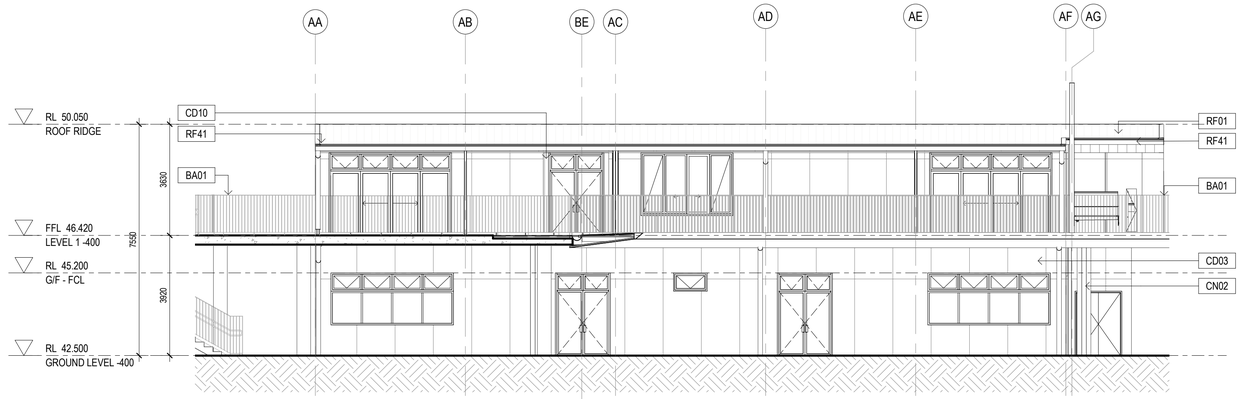


2 HOMEBASE B1 - South Facade
1 : 100

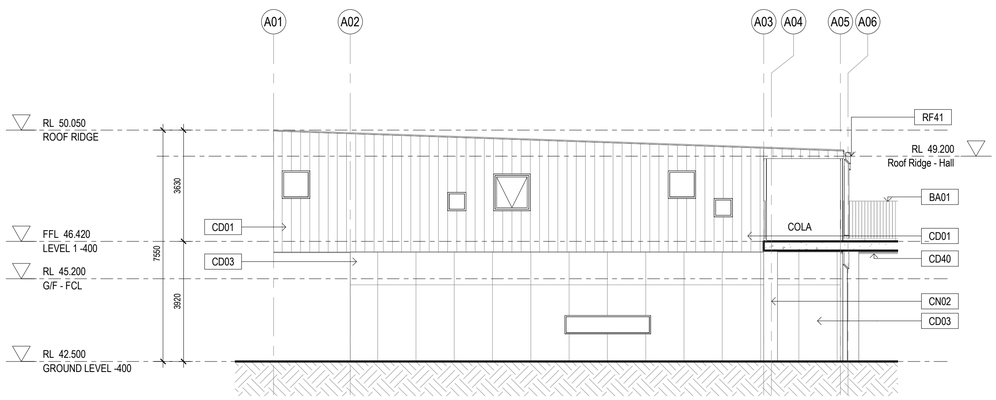


3 HOMEBASE B1 - West Facade
1 : 100

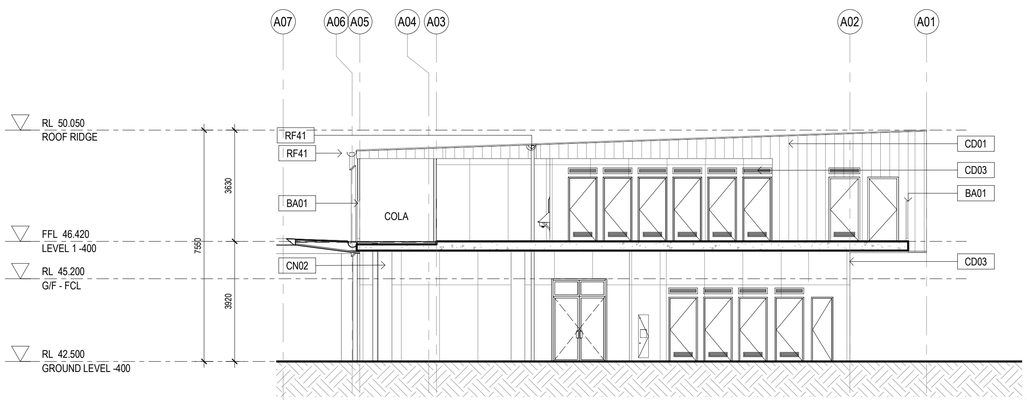


4 HOMEBASE B1 - East Section-Elevation
1 : 100

General Notes:
1. This drawing is the copyright of Group GSA Pty Ltd and may not be altered, reproduced or transmitted in any form or by any means in part or in whole without the written permission of Group GSA
2. Drawings to be printed in colour.
3. Do not scale drawings. Dimensions govern.
4. All dimensions are in millimetres unless noted otherwise.
5. All dimensions shall be verified on site before proceeding
6. Any areas indicated on this sheet are approximate and indicative only.

Drawing Notes:
1. Refer to **COM-AR-9010** for legend of all symbols and codes.
2. Refer to **COM-AR-9011/9012** for all drawing notes.
3. Refer to **COM-AR-9700** for Technical Schedule

Amendments

| Issue | Description | Date |
|---|---|---|
| A | ISSUE FOR COORDINATION | 27.03.2019 |
| B | DRAFT DETAILED DESIGN | 24.04.2019 |
| C | PROGRESS ISSUE | 10.05.2019 |
| D | WINDOW ELEVATION AMENDED | 14.05.2019 |
| E | FOR SSD SUBMISSION | 31.05.2019 |
| F | DRAFT DETAILED DESIGN | 14.06.2019 |
| G | DETAILED DESIGN | 21.06.2019 |
| 1 | ISSUED FOR CONSTRUCTION | 07.08.2019 |

Key Plan

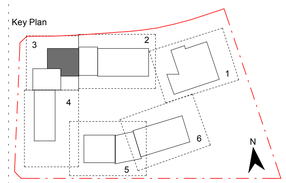


Contractor
RICHARD CROOKES CONSTRUCTIONS

Client
NSW GOVERNMENT Education

GROUP GSA
Group GSA Pty Ltd ABN 76 002 113 779
Level 7, 80 William St East Sydney NSW
Australia 2011
www.groupgsa.com

T +612 9361 4144 F +612 9332 3458

architecture interior design urban design landscape
nom architect M. Sheldon 3990

Project Title
ALEX AVENUE PUBLIC SCHOOL

Drawing Title
ELEVATIONS - BLOCK B1

| | |
|---|---|
| Scale @ A1 | 1 : 100 |
| Drawing Created (date) | 10/05/2019 |
| Drawing Created (by) | RS |
| Plotted and checked by | RF |
| Verified | JS |
| Approved | MB |

| Project No | Drawing No | Issue |
|---|---|---|
| 180645 | AA-AR-3002 | 1 |

8/8/2019 9:08:31 AM

NSW GOVERNMENT Planning, Industry & Environment

*Issued under the Environmental Planning and Assessment Act 1979*

Approved Application No: SSD-9368 Signed:

Granted on: 21 May 2020 Sheet no: 32 of 74

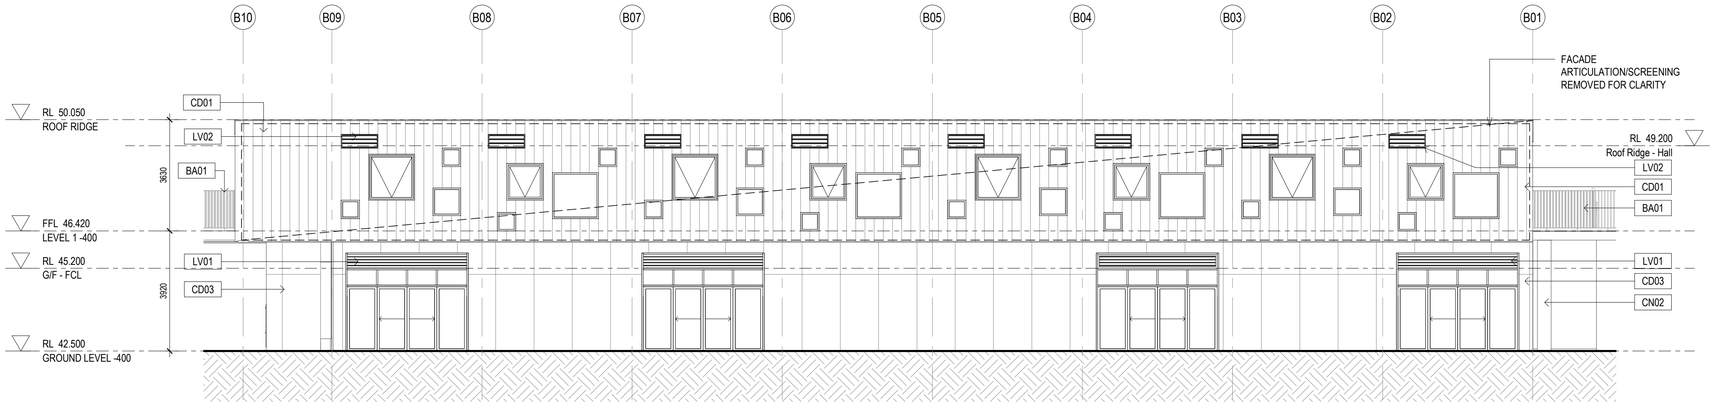


4 HOMEBASE B2 - West Facade
1 : 100

3 HOMEBASE B2 - East Facade
1 : 100

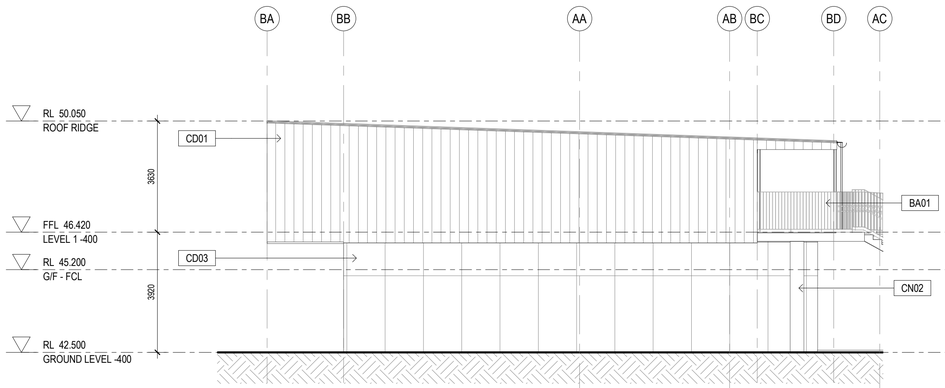


2 HOMEBASE B2 - South Facade
1 : 100

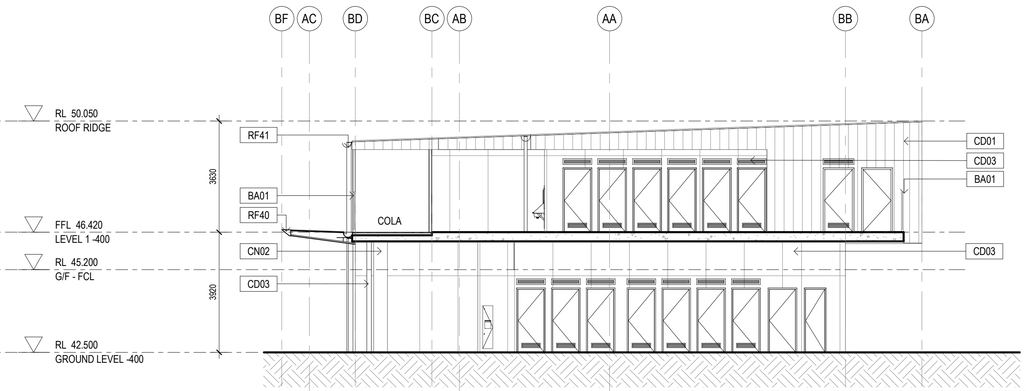


1 HOMEBASE B2- North Section-Elevation
1 : 100

General Notes:
1. This drawing is the copyright of Group GSA Pty Ltd and may not be altered, reproduced or transmitted in any form or by any means in part or in whole without the written permission of Group GSA
2. Drawings to be printed in colour.
3. Do not scale drawings. Dimensions govern.
4. All dimensions are in millimetres unless noted otherwise.
5. All dimensions shall be verified on site before proceeding
6. Any areas indicated on this sheet are approximate and indicative only.

Drawing Notes:
1. Refer to **COM-AR-9010** for legend of all symbols and codes.
2. Refer to **COM-AR-9011/9012** for all drawing notes.
3. Refer to **COM-AR-9700** for Technical Schedule

Amendments

| Issue | Description | Date |
|---|---|---|
| A | ISSUE FOR COORDINATION | 27.03.2019 |
| B | DRAFT DETAILED DESIGN | 24.04.2019 |
| C | PROGRESS ISSUE | 10.05.2019 |
| D | FOR SSD SUBMISSION | 31.05.2019 |
| E | DRAFT DETAILED DESIGN | 14.06.2019 |
| F | DETAILED DESIGN | 21.06.2019 |
| 1 | ISSUED FOR CONSTRUCTION | 07.08.2019 |

Key Plan

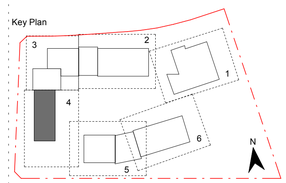


Contractor
RICHARD CROOKES CONSTRUCTIONS

Client
NSW GOVERNMENT Education

GROUP GSA
Group GSA Pty Ltd ABN 76 002 113 779
Level 7, 80 William St East Sydney NSW
Australia 2011
www.groupgsa.com

T +612 9361 4144 F +612 9332 3458

architecture interior design urban design landscape
nom architect M. Sheldon 3990

Project Title
ALEX AVENUE PUBLIC SCHOOL

Drawing Title
ELEVATIONS - BLOCK B2

| | |
|---|---|
| Scale @ A1 | 1 : 100 |
| Drawing Created (date) | 10/05/2019 |
| Drawing Created (by) | RS |
| Plotted and checked by | RF |
| Verified | JS |
| Approved | MB |

| Project No | Drawing No | Issue |
|---|---|---|
| 180645 | AA-AR-3003 | 1 |

8/8/2019 9:08:37 AM

NSW GOVERNMENT Planning, Industry & Environment

*Issued under the Environmental Planning and Assessment Act 1979*

Approved Application No: SSD-9368 Signed: J.M.C

Granted on: 21 May 2020 Sheet no: 33 of 74

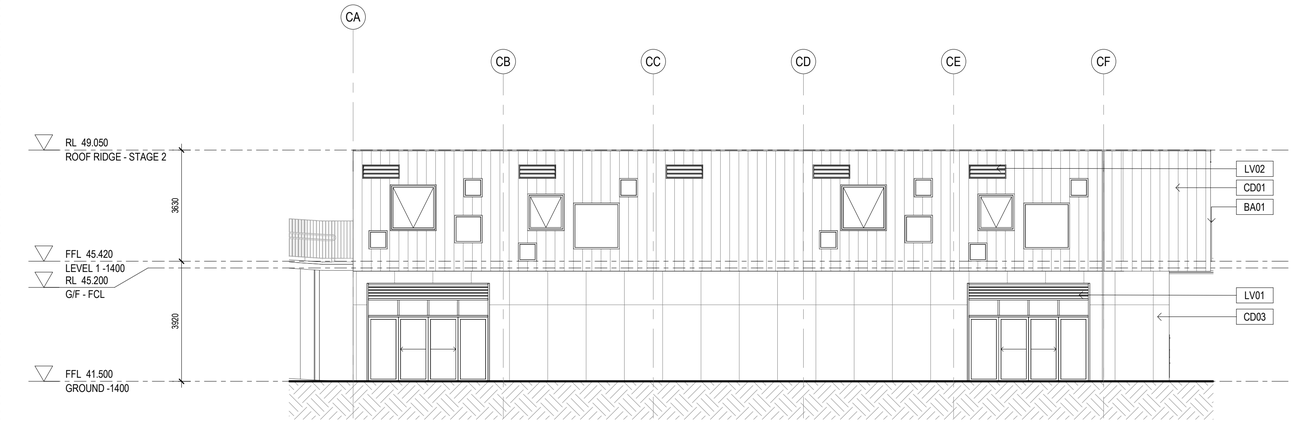


1 HOMEBASE B3 - South Facade
1 : 100

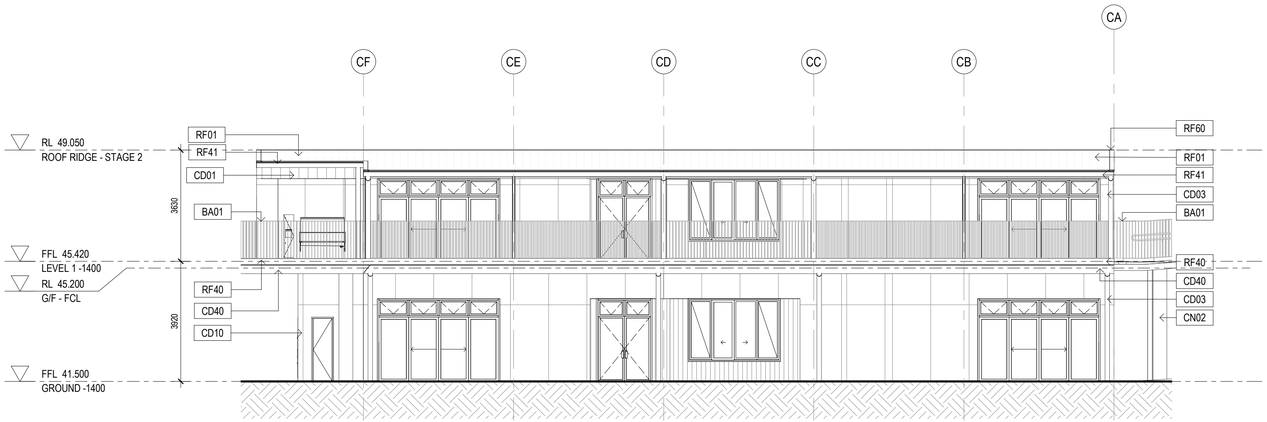


2 HOMEBASE B3 - North Facade
1 : 100

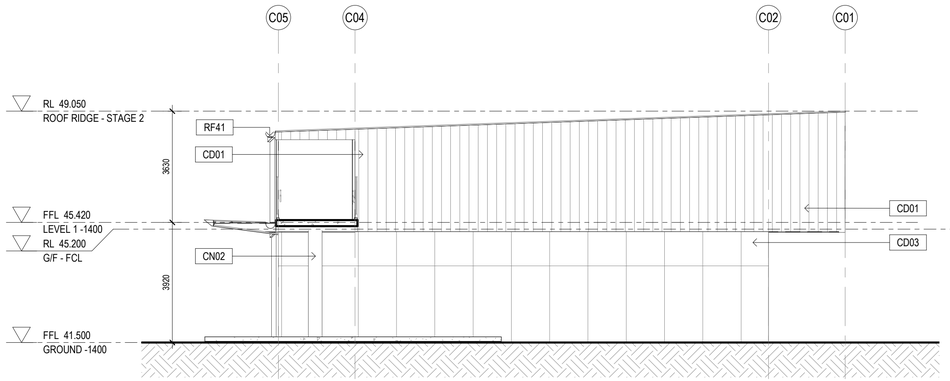


3 HOMEBASE B3 - West Facade
1 : 100

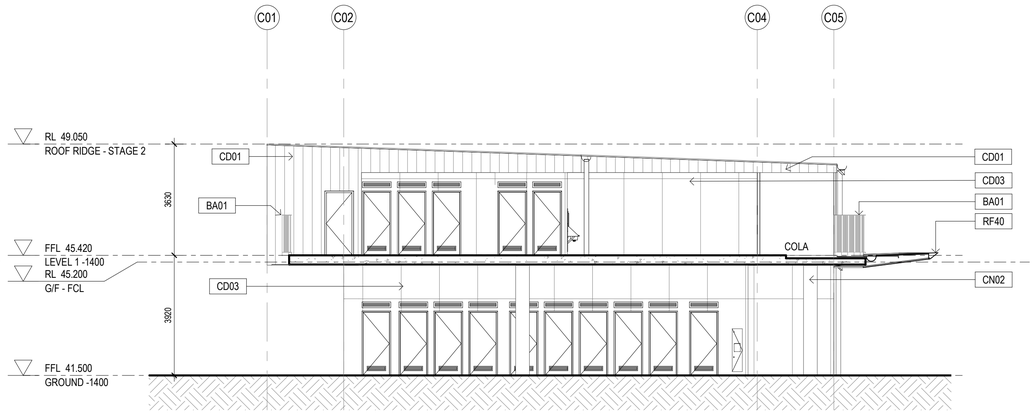


4 HOMEBASE B3 - East Section-Elevation
1 : 100

General Notes:
1. This drawing is the copyright of Group GSA Pty Ltd and may not be altered, reproduced or transmitted in any form or by any means in part or in whole without the written permission of Group GSA
2. Drawings to be printed in colour.
3. Do not scale drawings. Dimensions govern.
4. All dimensions are in millimetres unless noted otherwise.
5. All dimensions shall be verified on site before proceeding
6. Any areas indicated on this sheet are approximate and indicative only.

Drawing Notes:
1. Refer to **COM-AR-9010** for legend of all symbols and codes.
2. Refer to **COM-AR-9011/9012** for all drawing notes.
3. Refer to **COM-AR-9700** for Technical Schedule

Amendments

| Issue | Description | Date |
|---|---|---|
| A | ISSUE FOR COORDINATION | 27.03.2019 |
| B | DRAFT DETAILED DESIGN | 24.04.2019 |
| C | PROGRESS ISSUE | 10.05.2019 |
| D | FOR SSD SUBMISSION | 31.05.2019 |
| E | DRAFT DETAILED DESIGN | 14.06.2019 |
| F | DETAILED DESIGN | 21.06.2019 |
| 1 | ISSUED FOR CONSTRUCTION | 07.08.2019 |

Key Plan

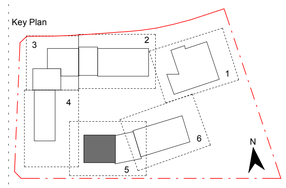


Contractor
RICHARD CROOKES CONSTRUCTIONS

Client
NSW GOVERNMENT Education

GROUP GSA
Group GSA Pty Ltd ABN 76 002 113 779
Level 7, 80 William St East Sydney NSW
Australia 2011
www.groupgsa.com

T +612 9361 4144 F +612 9332 3458

architecture interior design urban design landscape
nom architect M. Sheldon 3990

Project Title
ALEX AVENUE PUBLIC SCHOOL

Drawing Title
ELEVATIONS - BLOCK B3

| | |
|---|---|
| Scale @ A1 | 1 : 100 |
| Drawing Created (date) | 10/05/2019 |
| Drawing Created (by) | RS |
| Plotted and checked by | RF |
| Verified | JS |
| Approved | MB |

| Project No | Drawing No | Issue |
|---|---|---|
| 180645 | AA-AR-3004 | 1 |

8/8/2019 9:08:49 AM

NSW GOVERNMENT Planning, Industry & Environment

*Issued under the Environmental Planning and Assessment Act 1979*

Approved Application No: SSD-9368 Signed: J.M.C

Granted on: 21 May 2020 Sheet no: 34 of 74

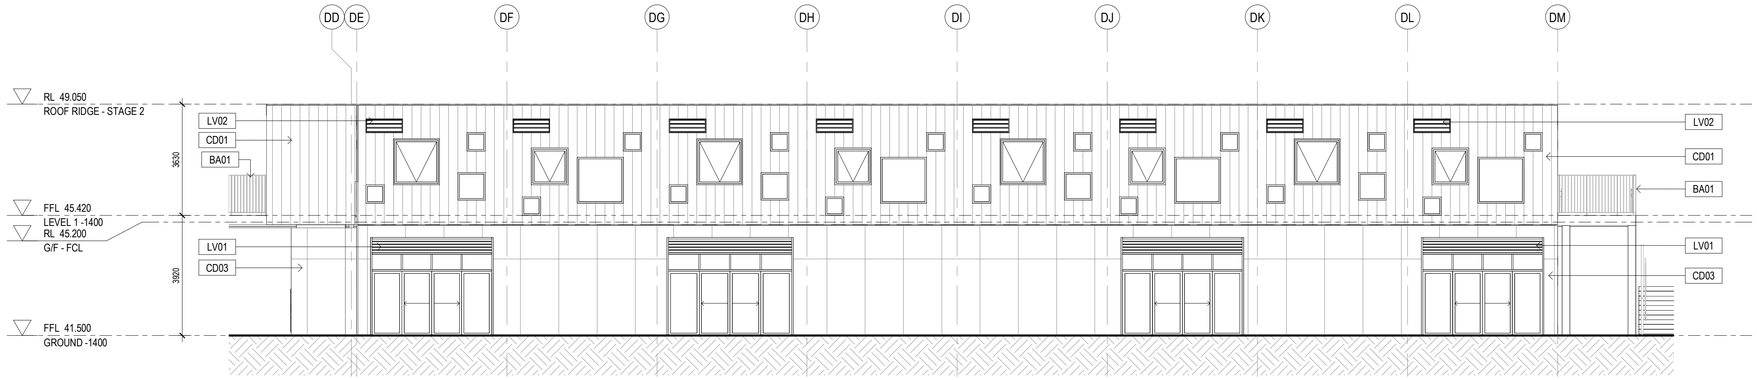


1 HOMEBASE B4 - South Facade
1 : 100

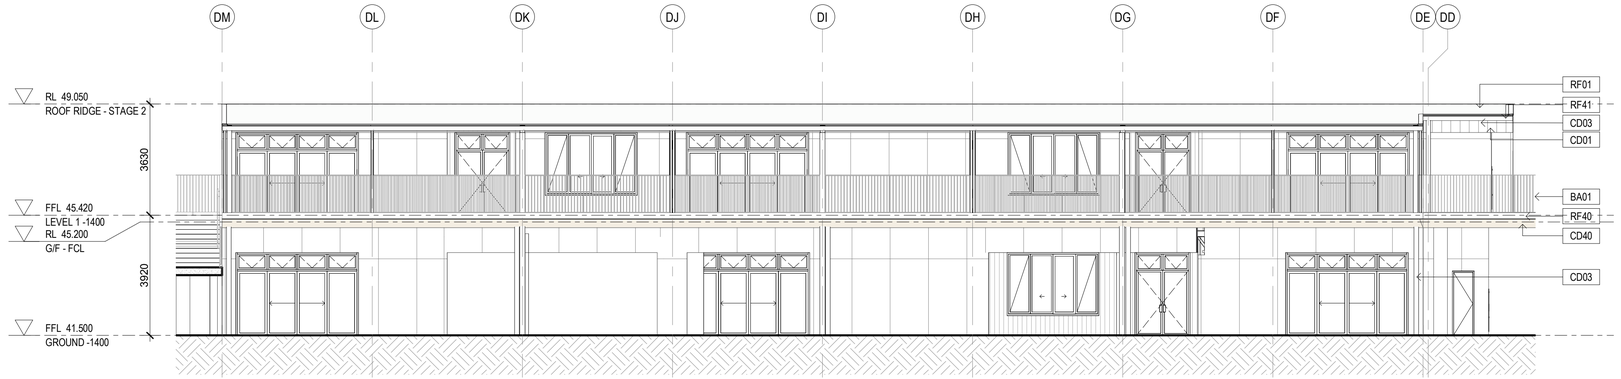


2 HOMEBASE B4 - North Facade
1 : 100

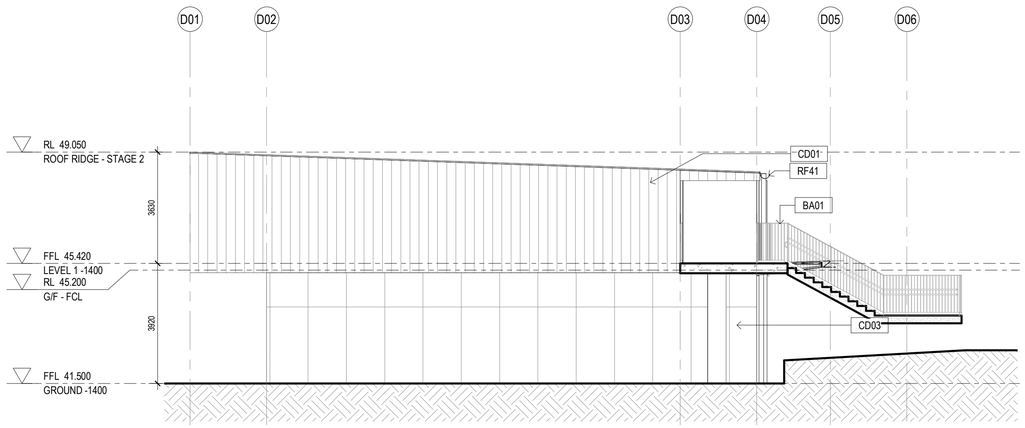


3 HOMEBASE B4 - East Facade
1 : 100

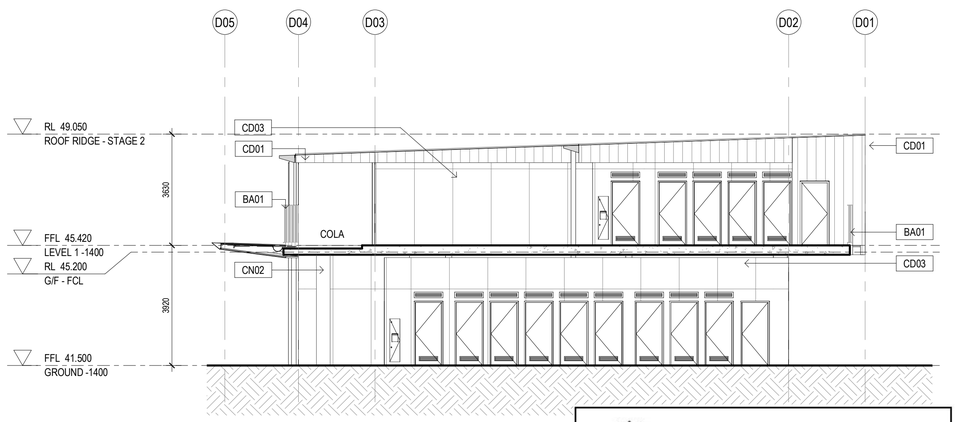


4 HOMEBASE B4 - West Section-Elevation
1 : 100

General Notes:
1. This drawing is the copyright of Group GSA Pty Ltd and may not be altered, reproduced or transmitted in any form or by any means in part or in whole without the written permission of Group GSA
2. Drawings to be printed in colour.
3. Do not scale drawings. Dimensions govern.
4. All dimensions are in millimetres unless noted otherwise.
5. All dimensions shall be verified on site before proceeding
6. Any areas indicated on this sheet are approximate and indicative only.

Drawing Notes:
1. Refer to **COM-AR-9010** for legend of all symbols and codes.
2. Refer to **COM-AR-9011/9012** for all drawing notes.
3. Refer to **COM-AR-9700** for Technical Schedule

Amendments

| Issue | Description | Date |
|---|---|---|
| A | ISSUE FOR COORDINATION | 27.03.2019 |
| B | DRAFT DETAILED DESIGN | 24.04.2019 |
| C | PROGRESS ISSUE | 10.05.2019 |
| D | FOR SSD SUBMISSION | 31.05.2019 |
| E | DRAFT DETAILED DESIGN | 14.06.2019 |
| F | DETAILED DESIGN | 21.06.2019 |
| 1 | ISSUED FOR CONSTRUCTION | 07.08.2019 |

Key Plan

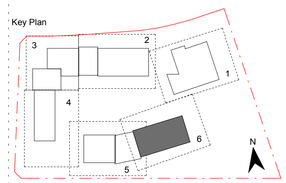


Contractor
RICHARD CROOKES CONSTRUCTIONS

Client
NSW GOVERNMENT Education

GROUP GSA
Group GSA Pty Ltd ABN 76 002 113 779
Level 7, 80 William St East Sydney NSW
Australia 2011
www.groupgsa.com

T +612 9361 4144 F +612 9332 3458

architecture interior design urban design landscape
nom architect M. Sheldon 3990

Project Title
ALEX AVENUE PUBLIC SCHOOL

Drawing Title
ELEVATIONS - BLOCK B4

| | |
|---|---|
| Scale @ A1 | 1 : 100 |
| Drawing Created (date) | 10/05/2019 |
| Drawing Created (by) | RS |
| Plotted and checked by | RF |
| Verified | JS |
| Approved | MB |

| Project No | Drawing No | Issue |
|---|---|---|
| 180645 | AA-AR-3005 | 1 |

7/08/2019 8:40:02 PM

NSW GOVERNMENT Planning, Industry & Environment

*Issued under the Environmental Planning and Assessment Act 1979*

Approved Application No: SSD-9368 Signed: J.M.L

Granted on: 21 May 2020 Sheet no: 35 of 74

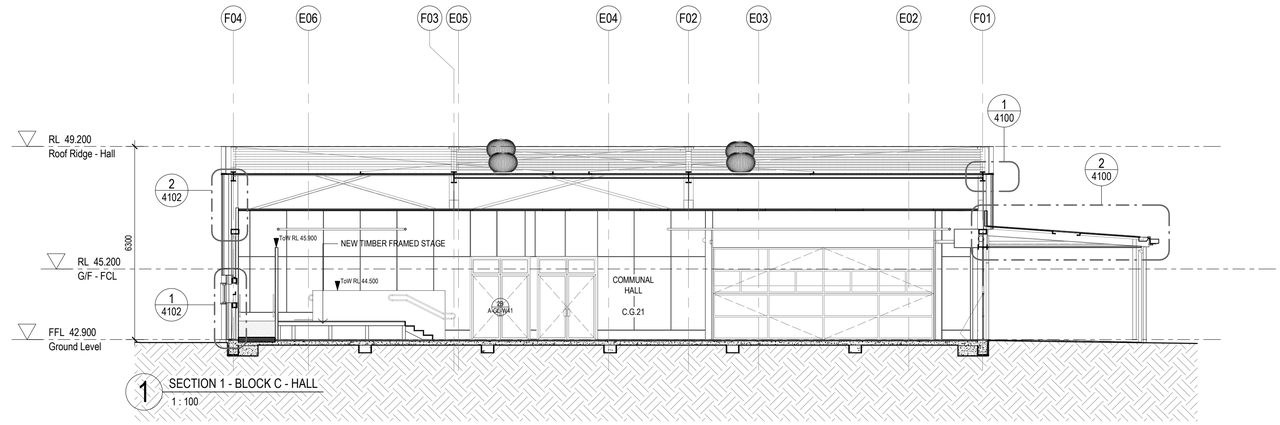


1 SECTION 1 - BLOCK C - HALL
1 : 100

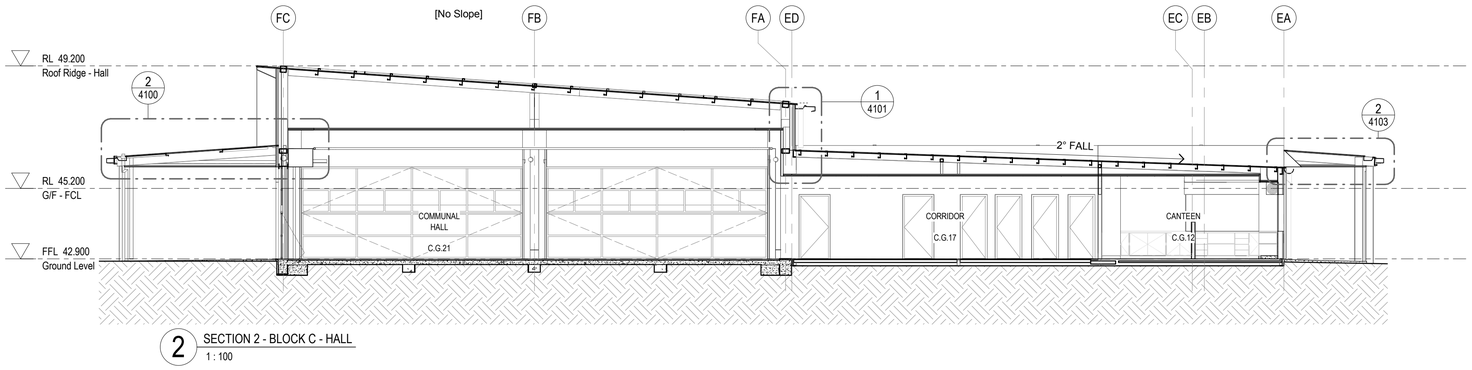


2 SECTION 2 - BLOCK C - HALL
1 : 100

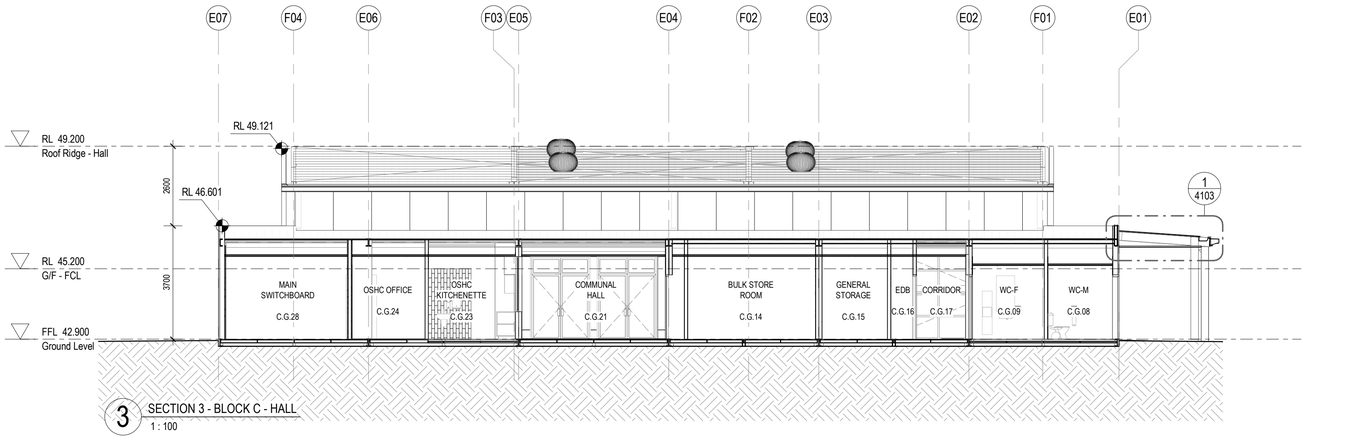


3 SECTION 3 - BLOCK C - HALL
1 : 100

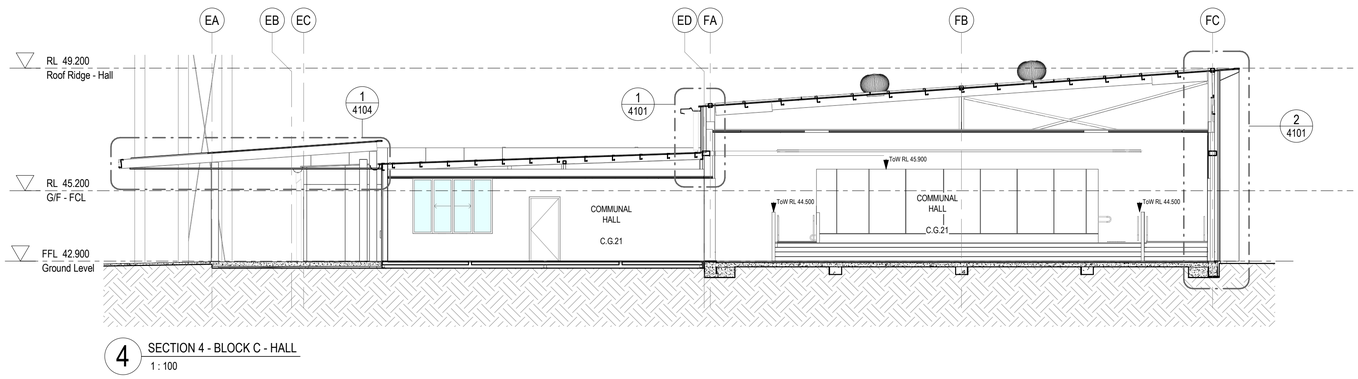


4 SECTION 4 - BLOCK C - HALL
1 : 100

General Notes:
1. This drawing is the copyright of Group GSA Pty Ltd and may not be altered, reproduced or transmitted in any form or by any means in part or in whole without the written permission of Group GSA
2. Drawings to be printed in colour.
3. Do not scale drawings. Dimensions govern.
4. All dimensions are in millimetres unless noted otherwise.
5. All dimensions shall be verified on site before proceeding
6. Any areas indicated on this sheet are approximate and indicative only.

Drawing Notes:
1. Refer to **COM-AR-9010** for legend of all symbols and codes.
2. Refer to **COM-AR-9011/9012** for all drawing notes.
3. Refer to **COM-AR-9700** for Technical Schedule

Amendments

| Issue | Description | Date |
|---|---|---|
| A | PROGRESS ISSUE | 10.05.2019 |
| B | FOR SSD SUBMISSION | 31.05.2019 |
| C | ISSUED FOR INFORMATION | 11.06.2019 |
| D | DRAFT DETAILED DESIGN | 14.06.2019 |
| E | DETAILED DESIGN | 21.06.2019 |
| 1 | FOR CONSTRUCTION | 02.08.2019 |

Key Plan

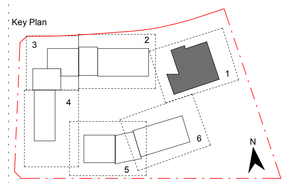


Contractor
RICHARD CROOKES CONSTRUCTIONS

Client
NSW GOVERNMENT Education

GROUP GSA

Group GSA Pty Ltd ABN 76 002 113 779
Level 7, 80 William St East Sydney NSW
Australia 2011
www.groupgsa.com

T +612 9361 4144 F +612 9332 3458

architecture interior design urban design landscape
nom architect M. Sheldon 3990

Project Title
ALEX AVENUE
PUBLIC SCHOOL

Drawing Title
SECTIONS - BLOCK C

NSW GOVERNMENT Planning, Industry & Environment

*Issued under the Environmental Planning and Assessment Act 1979*

Approved Application No: SSD-9368 Signed:

Granted on: 21 May 2020 Sheet no: 36 of 74

| | |
|---|---|
| Scale @ A1 | 1 : 100 |
| Drawing Created (date) | 10/05/2019 |
| Drawing Created (by) | OM |
| Plotted and checked by | RF |
| Verified | JS |
| Approved | MB |

| Project No | Drawing No | Issue |
|---|---|---|
| 180645 | AA-AR-3100 | 1 |

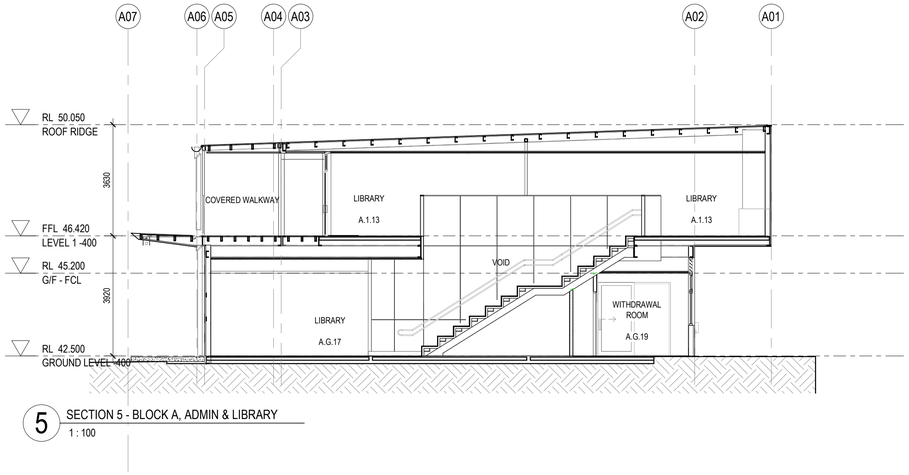


5 SECTION 5 - BLOCK A, ADMIN & LIBRARY
1 : 100

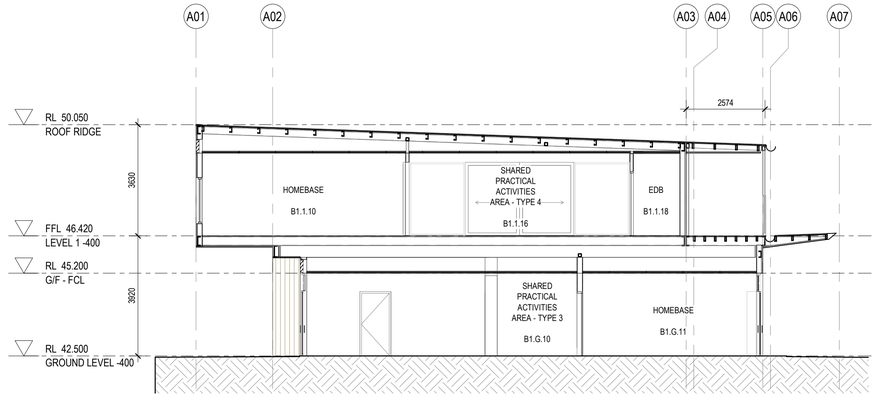


6 SECTION 7 - BLOCK B1-B3 - HOMEBASE
1 : 100

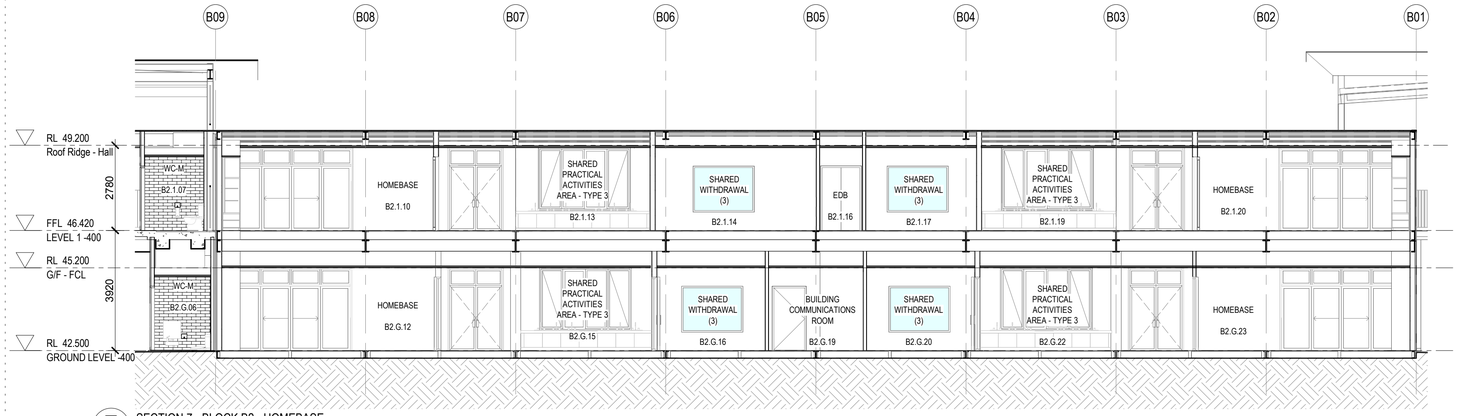


7 SECTION 7 - BLOCK B2 - HOMEBASE
1 : 100

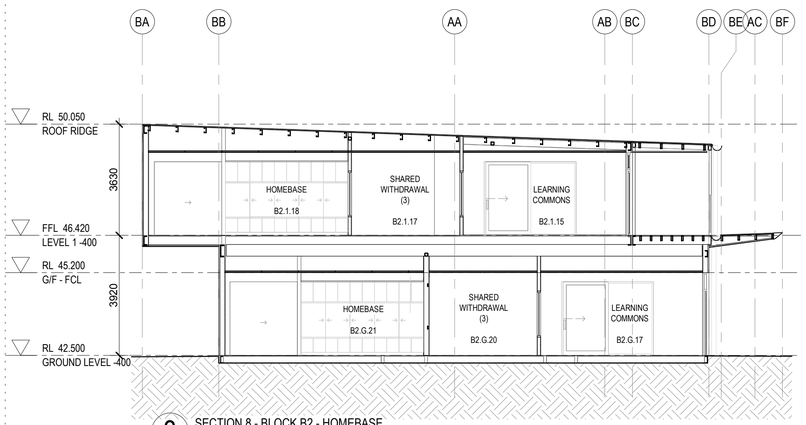


8 SECTION 8 - BLOCK B2 - HOMEBASE
1 : 100

General Notes:
1. This drawing is the copyright of Group GSA Pty Ltd and may not be altered, reproduced or transmitted in any form or by any means in part or in whole without the written permission of Group GSA
2. Drawings to be printed in colour.
3. Do not scale drawings. Dimensions govern.
4. All dimensions are in millimetres unless noted otherwise.
5. All dimensions shall be verified on site before proceeding
6. Any areas indicated on this sheet are approximate and indicative only.

Drawing Notes:
1. Refer to **COM-AR-9010** for legend of all symbols and codes.
2. Refer to **COM-AR-9011/9012** for all drawing notes.
3. Refer to **COM-AR-9700** for Technical Schedule

Amendments

| Issue | Description | Date |
|---|---|---|
| A | PROGRESS ISSUE | 10.05.2019 |
| B | FOR SSD SUBMISSION | 31.05.2019 |
| C | DRAFT DETAILED DESIGN | 14.06.2019 |
| D | DETAILED DESIGN | 21.06.2019 |
| 1 | FOR CONSTRUCTION | 02.08.2019 |

Key Plan

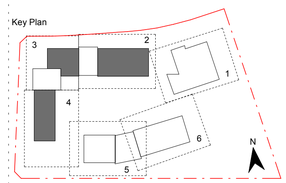


Contractor
RICHARD CROOKES CONSTRUCTIONS

Client
NSW GOVERNMENT Education

GROUP GSA

Group GSA Pty Ltd ABN 76 002 113 779
Level 7, 80 William St East Sydney NSW
Australia 2011
www.groupgsa.com

T +612 9361 4144 F +612 9332 3458

architecture interior design urban design landscape
nom architect M. Sheldon 3990

Project Title
ALEX AVENUE PUBLIC SCHOOL

Drawing Title
SECTIONS - BLOCK A, B1 & B2

NSW GOVERNMENT Planning, Industry & Environment

*Issued under the Environmental Planning and Assessment Act 1979*

Approved Application No: SSD-9368 Signed: J.M.C

Granted on: 21 May 2020 Sheet no: 37 of 74

| | |
|---|---|
| Scale @ A1 | 1 : 100 |
| Drawing Created (date) | 10/05/2019 |
| Drawing Created (by) | OM |
| Plotted and checked by | RF |
| Verified | JS |
| Approved | MB |

| Project No | Drawing No | Issue |
|---|---|---|
| 180645 | AA-AR-3101 | 1 |

2/08/2019 7:34:49 PM

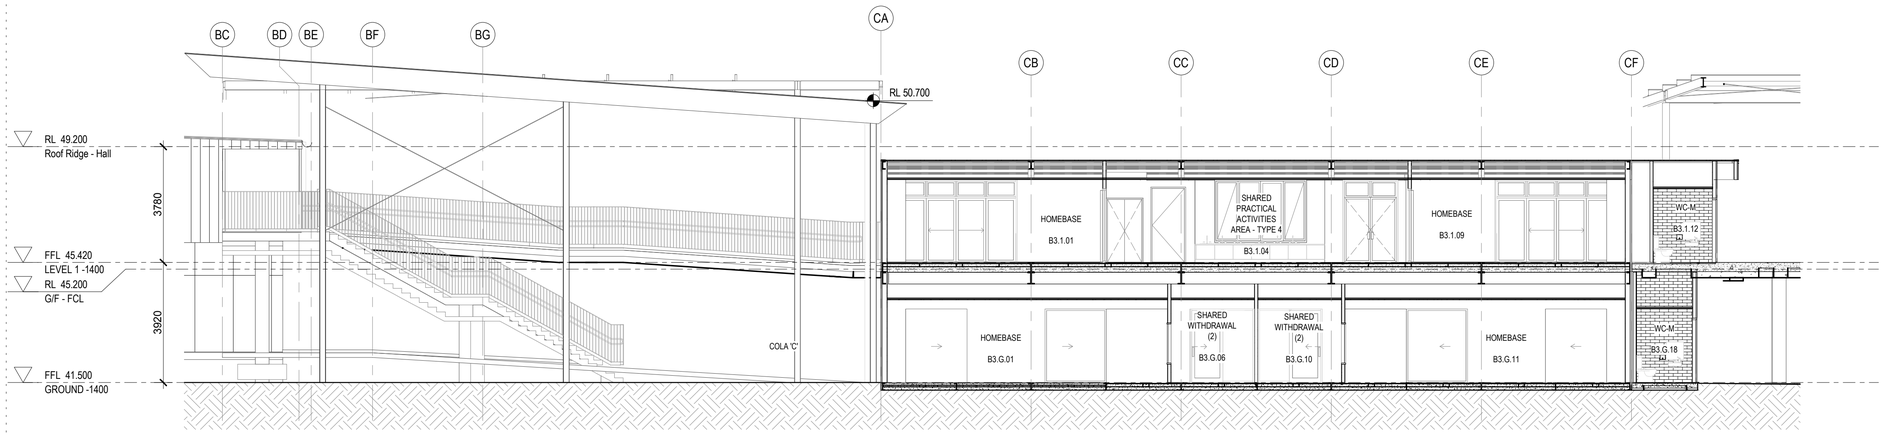


9 SECTION 9 - BLOCK B3 - HOMEBASE
1 : 100

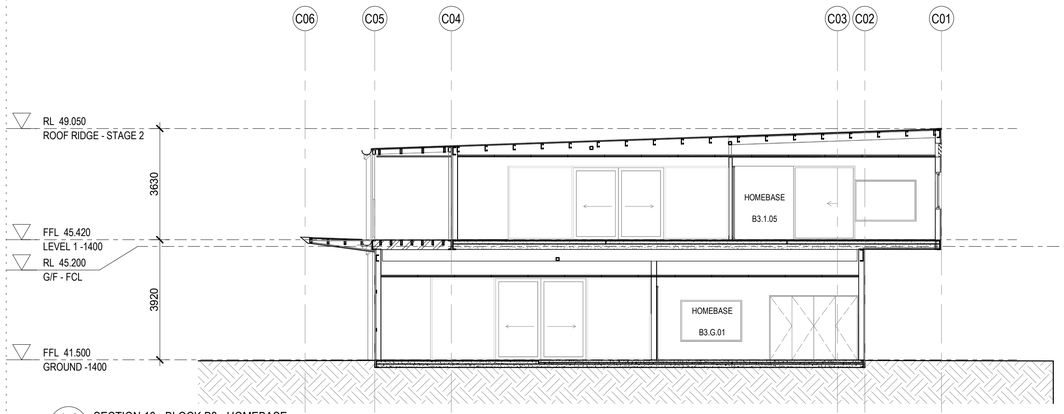


10 SECTION 10 - BLOCK B3 - HOMEBASE
1 : 100

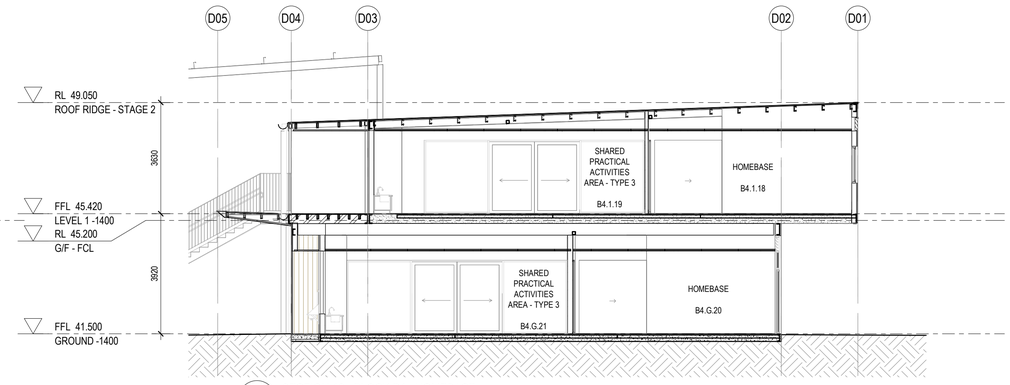


12 SECTION 12 - BLOCK B4 - HOMEBASE
1 : 100

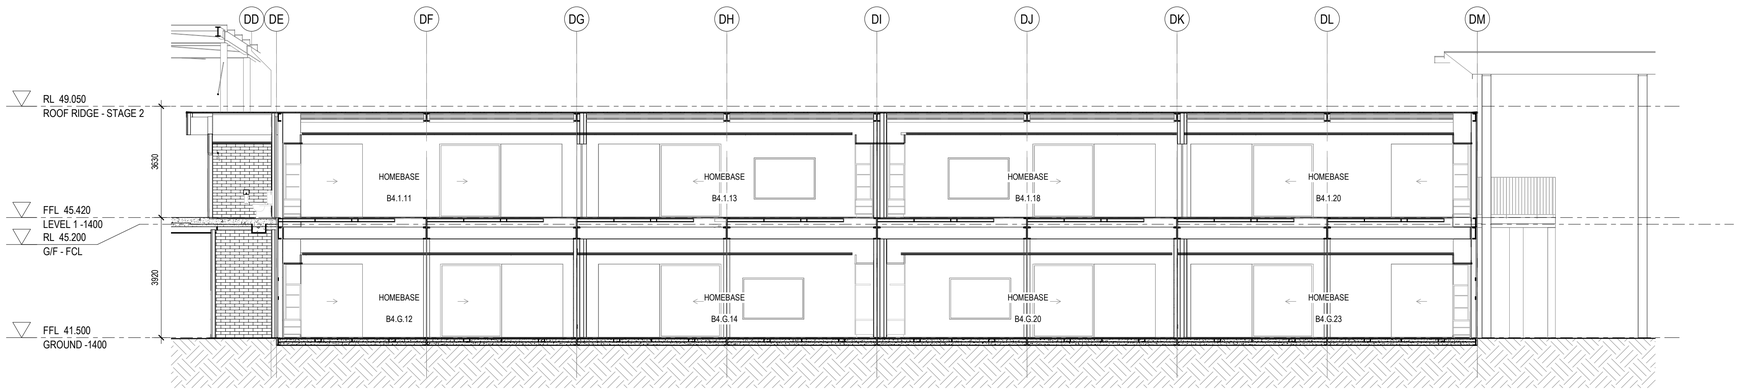


11 SECTION 11 - BLOCK B4 - HOMEBASE
1 : 100

NSW GOVERNMENT | Planning, Industry & Environment

*Issued under the Environmental Planning and Assessment Act 1979*

Approved Application No: SSD-9368 Signed:

Granted on: 21 May 2020 Sheet no: 38 of 74

General Notes:
1. This drawing is the copyright of Group GSA Pty Ltd and may not be altered, reproduced or transmitted in any form or by any means in part or in whole without the written permission of Group GSA
2. Drawings to be printed in colour.
3. Do not scale drawings. Dimensions govern.
4. All dimensions are in millimetres unless noted otherwise.
5. All dimensions shall be verified on site before proceeding
6. Any areas indicated on this sheet are approximate and indicative only.

Drawing Notes:
1. Refer to **COM-AR-9010** for legend of all symbols and codes.
2. Refer to **COM-AR-9011/9012** for all drawing notes.
3. Refer to **COM-AR-9700** for Technical Schedule

Amendments

| Issue | Description | Date |
|---|---|---|
| A | PROGRESS ISSUE | 10.05.2019 |
| B | FOR SSD SUBMISSION | 31.05.2019 |
| C | DRAFT DETAILED DESIGN | 14.06.2019 |
| D | DETAILED DESIGN | 21.06.2019 |
| 1 | FOR CONSTRUCTION | 02.08.2019 |

Key Plan

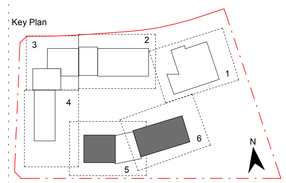


Contractor
RICHARD CROOKES CONSTRUCTIONS

Client
NSW GOVERNMENT Education

GROUP GSA
Group GSA Pty Ltd ABN 76 002 113 779
Level 7, 80 William St East Sydney NSW
Australia 2011
www.groupgsa.com

T +612 9361 4144 F +612 9332 3458

architecture interior design urban design landscape
nom architect M. Sheldon 3990

Project Title
ALEX AVENUE PUBLIC SCHOOL

Drawing Title
SECTIONS - BLOCK B3 & B4

| | |
|---|---|
| Scale @ A1 | 1 : 100 |
| Drawing Created (date) | 10/05/2019 |
| Drawing Created (by) | OM |
| Plotted and checked by | RF |
| Verified | JS |
| Approved | MB |

| Project No | Drawing No | Issue |
|---|---|---|
| 180645 | AA-AR-3102 | 1 |

2/08/2019 7:35:11 PM

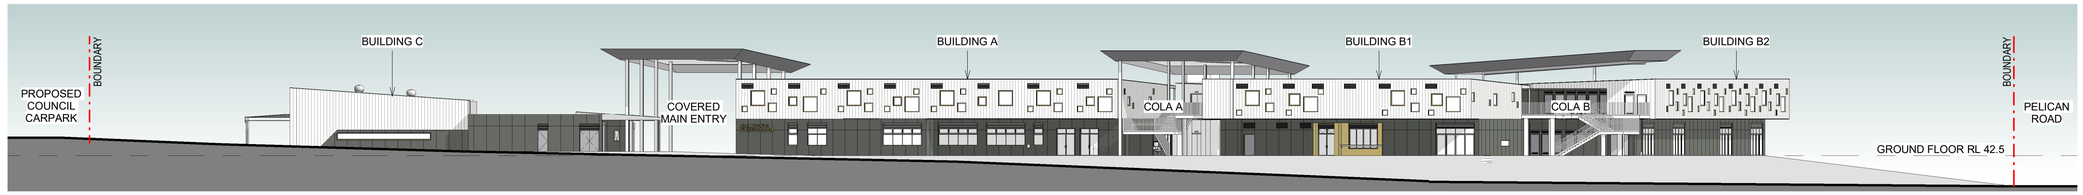


1 STREET ELEVATION - FROM FARMLAND DRIVE
1 : 300

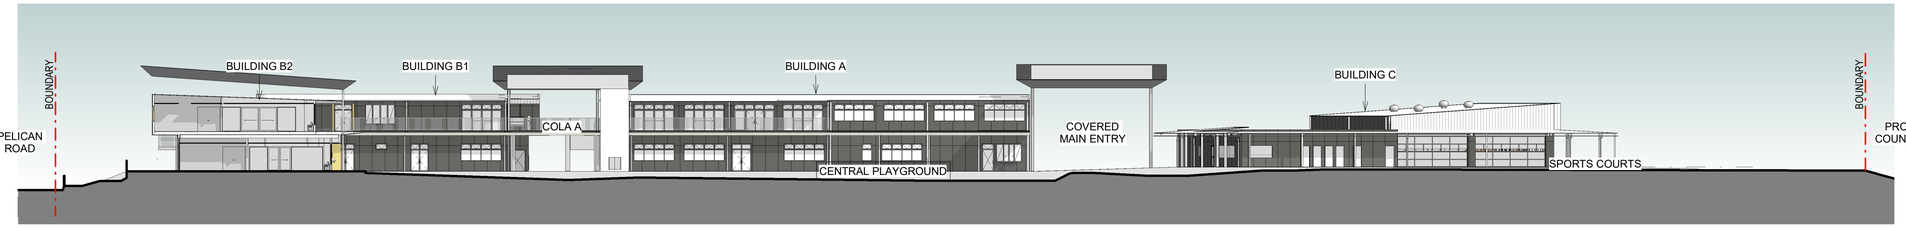


3 SITE SECTION - FACING NORTH
1 : 300

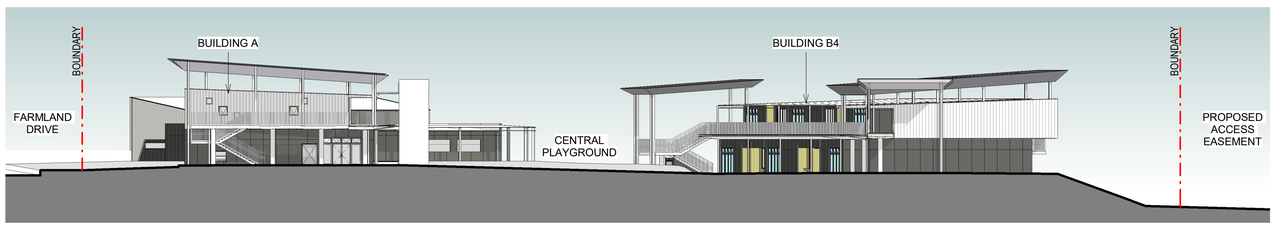


2 SITE SECTION - FACING EAST
1 : 300

General Notes:
1. This drawing is the copyright of Group GSA Pty Ltd and may not be altered, reproduced or transmitted in any form or by any means in part or in whole without the written permission of Group GSA
2. Drawings to be printed in colour.
3. Do not scale drawings. Dimensions govern.
4. All dimensions are in millimetres unless noted otherwise.
5. All dimensions shall be verified on site before proceeding
6. Any areas indicated on this sheet are approximate and indicative only.

Drawing Notes:
1. Refer to **COM-AR-9010** for legend of all symbols and codes.
2. Refer to **COM-AR-9011/9012** for all drawing notes.
3. Refer to **COM-AR-9700** for Technical Schedule

Amendments

| Issue | Description | Date |
|---|---|---|
| A | FOR SSD SUBMISSION | 31.05.2019 |
| B | DETAILED DESIGN | 21.06.2019 |
| 1 | REVISED SSD SUBMISSION | 21.02.2020 |
| 2 | SSD SUBMISSION | 06.03.2020 |
| 3 | REVISED FOR SSD | 10.03.2020 |

Key Plan

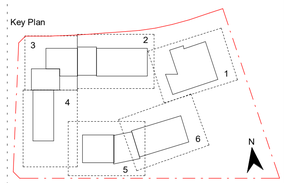


Contractor
RICHARD CROOKES CONSTRUCTIONS

Client
NSW GOVERNMENT Education

GROUP GSA
Group GSA Pty Ltd ABN 76 002 113 779
Level 7, 80 William St East Sydney NSW
Australia 2011
www.groupgsa.com

T +612 9361 4144 F +612 9332 3458

architecture interior design urban design landscape
nom architect M. Sheldon 3990

Project Title
ALEX AVENUE PUBLIC SCHOOL

Drawing Title
STREET ELEVATION & SITE SECTIONS

NSW GOVERNMENT Planning, Industry & Environment

*Issued under the Environmental Planning and Assessment Act 1979*

Approved Application No: SSD-9368
Signed: J.M.C
Granted on: 21 May 2020
Sheet no: 39 of 74

| | |
|---|---|
| Scale @ A1 | 1 : 300 |
| Drawing Created (date) | 05/30/19 |
| Drawing Created (by) | DN / OM |
| Plotted and checked by | DN |
| Verified | JS |
| Approved | JS |

| Project No | Drawing No | Issue |
|---|---|---|
| 180645 | AA-AR-3150 | 3 |

10/03/2020 5:42:31 PM

## HARDSCAPE SCHEDULE

| CODE | DESCRIPTION | LOCATION | SPECIFICATION | COLOUR FINISHES | SUPPLIER / MANUFACTURER | DETAIL REF | SAMPLE | SHOP dwg |
|---|---|---|---|---|---|---|---|---|
| **PAVING** | | | | | | | | |
| **P1a** | Concrete Paving<br>Type a | All areas as per drawings | Refer to Civil Engineer documentation | Colour: Smokey blue<br>Finish: Broomed Finish | Contractor | REFER TO CIVIL | Y | N |
| **P1b** | Concrete Paving<br>Type b | All areas as per drawings | | Colour: Putty<br>Finish: Broom finish | Contractor | REFER TO CIVIL | Y | N |
| **P1c** | Concrete Paving<br>Type c | All areas as per drawings | | Colour: Coloured oxide<br>Finish: Exposed aggregate<br>Colour : Biscuit<br>Aggregate: aussue Brown decorative pebble 10mm | Contractor<br>Colour: Concrete Colour Systems<br>T: 96 77 1056 | REFER TO CIVIL | Y | N |
| **P3a** | Asphalt | All areas as per drawings | Refer to Civil Engineer documentation | | | REFER TO CIVIL | Y | N |
| **P3b** | Asphalt-multi purpose court | Sport Courts | Plexipave sport surface<br><br>Refer to Civil engineer's details:<br>Asphalt 25mm base<br>150mm fine crushed rock sub base | Surround: Australian Open Velocity Blue<br>Court: US Open Blue<br>Basketball lines : Yellow<br>Tennis lines: White<br>Netball lines: White<br>Volleyball lines: Yellow | Court Craft PTY LTD<br>T: (02) 9763 2900 | 06-L-7000 | Y | N |
| **P4** | Play Mulch Softfall-300mm depth | Playground | 300mm thick playground mulch<br>100mm thick DGB base compacted to 98% MMDD | Type: Playground mulch | ANL or equal and approved<br>T: 02 8585 8282 | 07-L-7000 | Y | N |
| **P5** | Rubber<br>Softfall | Playground | Wearing Layer: 15mm Rosehill TPV® Rubber wetpour surface Impact Apsportion Layer: To manufacturers specification. Thickness determined by supplier to meet fall heights from play equipment. | Federation Fair<br>80% Standard Red<br>20% Mustard Yellow | Synthetic Grass & Rubber Surfaces<br>P. 9986 1133<br>W. www.syntheticgrass.com.au | 08-L-7000 | Y | N |
| **P6** | Unit Pavers | Arrival Plaza | Engineered concrete pavers<br>300 series: 300L x 200W x 60Tmm | Colour: Golden Gunmetal<br>Finish: Milled | Urbanstone<br>T: 9840 2333 | 01-L-7001 | Y | N |
| **P8** | Sand | Sand Pit<br>Special need garden | Washed beach sand | Sydney sand | ANL or equal and approved<br>T: 13 1458 | 09-L-7000 | Y | N |
| **P9** | Timber Deck | Around building | Timber deck to engineers specification.<br>Timber batten / wire to all edges. | Innowood<br>Finish: Alder | Innowood<br>T: 1300 787 717 | L-7012<br>- L-7013 | Y | Y |
| **P10** | Artificial Turf | Under COLA | Synthetic grass<br>Prestige turf 25mm<br>Long pile | Prestige turf | Synthetic Grass & Rubber Surfaces<br>T: 9986 1133<br>W: www.syntheticgrass.com.au | 03-L-7001 | Y | N |
| **P11** | Nature play mulch-150mm depth | Nature play area | 150mm playground mulch<br>100mm DGB base compacted to 90% MMDD playground mulch | Playground mulch | ANL or equal and approved<br>T: 13 1458 | 04-L-7001 | Y | N |
| | | | | | | | | |
| **EDGING** | | | | | | | | |
| **E1** | Concrete Edge | All areas as per drawings | Size: W200 x D300mm<br>10mm radius on exposed edges | Colour: Plain concrete Grey<br>Finish: Steel tool finish | Contractor | 05-L-7001 | Y | N |
| **E2** | Spade Edge | All areas as per drawings | N/A | | | 08-L-7001 | N | N |
| **E3** | Timber edge | All areas as per drawings | Hardwood timber 150 x 50 x 3000mm (Straight)<br>Hardwood timber 150 x 35 x 3000mm (Curving)<br>Hardwood timber 250 x 50 x 3000mm (Additional height on embankments)<br>Hwd pegs 50x50x500mm | N/A | Contractor | 07-L-7001 | Y | N |
| | | | | | | | | |
| **WALLS AND SCREENS** | | | | | | | | |
| **W1** | Blockwork Wall | All areas as per drawings | Refer to structural engineer's details | Finish: Smooth face to both side<br>Colour: Charcoal | Contractor | REFER TO CIVIL | Y | Y |
| **W2** | Blockwork Wall with Sandstone clad | All areas as per drawings | Refer to structural engineer's details | | Contractor | REFER TO CIVIL | Y | Y |
| **W3** | Sand | All areas as per drawings | Refer to structural engineer's details | | Contractor | REFER TO CIVIL | Y | Y |
| **SC1** | Mechanical Plant screen | All areas as per drawings | 90 x 28 x 1650mm Innowood battens, 5mm gap between battens. fixed to galvanized posts with capping. | Innowood<br>Finish: Spotted Gum | Contractor<br>Timber : Innowood<br>T: 1300 787 717 | 01-L-7002,<br>L-7012 - L-7014 | Y | Y |
| **SC2** | Bin Storage Screen | Arrival Plaza | 90 x 28 x 1650mm Innowood battens, 5mm gap between battens. fixed to galvanized posts with capping. | Innowood<br>Finish: Spotted Gum | Contractor<br>Timber : Innowood<br>T: 1300 787 717 | L-7015 | Y | Y |
| | | | | | | | | |
| **STAIRS** | | | | | | | | |
| **S1** | Concrete Stairs | All areas as per drawing | Type: concrete stairs<br>Refer to structural engineer's details | Colour: Plain concrete Grey<br>Finish: Broomed Finish | Contractor | 01-L-7003 | Y | Y |
| **S2** | Timber Stairs | To decks | Type: Timber deck stairs<br>Refer to engineer's details | Innowood<br>Finish: Alder | Innowood<br>T: 1300 787 717 | 01-L-7003 | Y | Y |
| **S3** | Concrete Seating Steps | Around sport courts | EFSG SEATING STEPS<br>Type: Concrete seating step<br>Refer to civil engineers details | Colour: Plain concrete Grey<br>Finish: Broomed Finish | Contractor | REFER TO STRUCTURAL | Y | Y |
| **S4** | Timber steating steps | BLOCK C | TO enginner's details | Innowood<br>Finish: Alder | Innowood<br>T: 1300 787 717 | REFER TO CIVIL | Y | Y |

Amendments

| Issue | Description | Date |
|---|---|---|
| A | FOR COORDINATION | 13/05/2019 |
| B | FOR INFORMATION | 17/05/2019 |
| C | FOR INFORMATION | 29/05/2019 |
| D | FOR INFORMATION | 14/06/2019 |
| E | DETAILED DESIGN | 21/06/2019 |
| F | FINAL DETAILED DESIGN | 12/07/2019 |
| G | DETAILED DESIGN | 15/11/2019 |
| H | DETAILED DESIGN | 20/12/2019 |

Planning, Industry & Environment

*Issued under the Environmental Planning and Assessment Act 1979*

Approved Application No: SSD-9368 Signed:

Granted on: 21 May 2020 Sheet no: 40 of 74

Contractor
RICHARD CROOKES CONSTRUCTIONS

Client
NSW GOVERNMENT Education

GROUP GSA

Group GSA Pty Ltd ABN 76 002 113 779
Level 7, 80 William St East Sydney NSW Australia 2011 www.groupgsa.com

T +612 9361 4144 F +612 9332 3458

architecture interior design urban design landscape
nom architect M. Sheldon 3990

Project Title
ALEX AVENUE PUBLIC SCHOOL

Drawing Title
LANDSCAPE SCHEDULE [01] HARDSCAPE

| | |
|---|---|
| Scale | NA |
| Drawing created (date) | 21/06/2019 |
| By | JG |
| Plotted and checked by | JH |
| Verified | FR |
| Approved | FR |

| Drawing No | Issue |
|---|---|
| 180645 L-0001 | H |

| File | Plot Date |
|---|---|
| $FILE$ | $DATE$ |

This drawing is the copyright of Group GSA Pty Ltd and may not be altered, reproduced or transmitted in any form or by any means in part or in whole without the written permission of Group GSA Pty Ltd.
All levels and dimensions are to be checked and verified on site prior to the commencement of any work, making of shop drawings or fabrication of components.
Do not scale drawings. Use figured Dimensions.

## FURNITURE SCHEDULE

| CODE | DESCRIPTION | LOCATION | SPECIFICATION | COLOUR FINISHES | SUPPLIER / MANUFACTURER | DETAIL REF | QUANTITY | SAMPLE | SHOP dwg |
|---|---|---|---|---|---|---|---|---|---|
| **FURNITURE** | | | | | | | | | |
| **F1** | Seat | All areas as per drawings | citistyle seat - 1805 x 507mm. 350mm height with armrests<br>Aluminium extrusion slats coated in Unisite's selected range of 'TimberImage' colours<br>As per EFSG | Finish: Western Red Cedar<br>Armrest: poudercoated-Black satin<br>Legs: powder coated-Black satin | Grillex from Unisite Group or equal and approved<br>Tel: 1300 552 109<br>W: www.grillex.com.au | —— | 19 | Y | N |
| **F2a** | Bench | All areas as per drawings | citistyle bench - 1805 x 385mm. 350mm height as per EFSG<br>Aluminium extrusion slats coated in Unisite's selected range of 'TimberImage' colours<br>Mounting: subsurface | Finish: Western Red Cedar<br>Legs: powder coated-Black satin | Grillex from Unisite Group or equal and approved<br>Tel: 1300 552 109<br>W: www.grillex.com.au | —— | 26 | Y | N |
| **F2b** | Bench - wall mounted | All areas as per drawings | citistyle wall mount bench seat - 1805 x 385mm. 350mm height as per EFSG<br>Aluminium extrusion slats coated in Unisite's selected range of 'TimberImage' colours<br>Mounting: wall mounted | Finish: Western Red Cedar | Grillex from Unisite Group or equal and approved<br>Tel: 1300 552 109<br>W: www.grillex.com.au | —— | 4 | Y | N |
| **F3** | Platform seat | All areas as per drawings | citistyle park platform - 350mm H<br>Aluminium extrusion slats coated in Unisite's selected range of 'TimberImage' colours<br>Mounting: subsurface | Finish: Western Red Cedar<br>Legs: powdercoated-Black satin | Grillex from Unisite Group<br>Tel: 1300 552 109<br>W: www.grillex.com.au | —— | 1 | Y | N |
| **F4** | Table setting | All areas as per drawings | citistyle table setting - 1805 x 1535mm. 350mm seat height as per EFSG<br>Aluminium extrusion slats coated in Unisite's selected range of 'TimberImage' colours | Finish: Western Red Cedar<br>Legs: powdercoated- Black satin | Grillex from Unisite Group<br>Tel: 1300 552 109<br>W: www.grillex.com.au | —— | 5 | Y | N |
| **F5a** | Bin combo-240L<br>1x General waste + 1x Recycling | All areas as per drawings | Atessa dual bin enclosure-240L<br>Interlocking dual bin-general and recycling waste<br>Mounting: surface | Finish: Powdercoated covers<br>1x Yellow gold<br>1x Woodland grey | Grillex from Unisite Group or equal and approved<br>Tel: 1300 552 109<br>W: www.grillex.com.au | —— | 2 | Y | N |
| **F5b** | Bin combo-120L<br>1x General waste + 1x Recycling | All areas as per drawings | Atessa dual bin enclosure-120L<br>Interlocking dual bin-general and recycling waste<br>Mounting: surface | Finish: Powdercoated Covers<br>1x Yellow gold<br>1x Woodland grey | Grillex from Unisite Group or equal and approved<br>Tel: 1300 552 109<br>W: www.grillex.com.au | —— | 3 | Y | N |
| **F6** | Bike parking hoop | All areas as per drawings | citistyle wide hoop<br>Mounting: subsurface | Finish: Stainless Steel | Grillex from Unisite Group or equal and approved<br>Tel: 1300 552 109<br>W: www.grillex.com.au | —— | 22 | Y | N |
| **F7** | Bollard- Removable | All areas as per drawings | stainless steel bollards - removable<br>1.6mm stainless steel, 900mm high<br>Mounting: subsurface socket | Finish: Stainless Steel | Grillex from Unisite Group or equal and approved<br>Tel: 1300 552 109<br>W: www.grillex.com.au | —— | —— | Y | N |
| **F8** | Drinking Fountain | All areas as per drawings | Drinking fountain with water bottle refil station<br>Soakage pit for drainage | Finish: Stainless Steel | CIVIQ Public-use Products or equal and approved<br>Tel: 1300 600 300<br>W: www.civiq.com.au | —— | 4 | Y | N |
| **F9** | Raised Planters-<br>Productive garden | Productive Garden | STACKA Timber Cypress Garden Bed<br>Size: 2110 x 1055 x 450mm | Finish: Cypress Wood | Birdies Garden Product or equal and approved<br>Tel: (07) 5593 5133<br>W: www.birdiesgardenproducts.com.au | —— | 4 | Y | N |
| **F10** | Water Tank -<br>Productive garden | Productive Garden | Round steel water tank. powder coated<br>1200 Dia x 1860H mm<br>Base: concrete base-refer to supplier for specification | Finish: Galvanized | The Tank Factory or equal and approved<br>Tel: 1300 826 532<br>W:www.watertankfactory.com.au<br>Colour: Colorbond | 01-L-7004 | 1 | Y | N |
| **F11** | Potting Table with sink-<br>Productive Garden | Productive Garden | Double bench Kit with Sink<br>1x stainless stell 2320mm bench with 1 x sink and connections to one side<br>Added shelf to the bottom | Finish: Stainless Steel | Christie or equal and approved<br>T:1300 135 227<br>W: www.dachristie.com | 02-L-7004 | 1 | Y | Y |
| **F12** | Garden Shed-<br>Productive Garden | Productive Garden | Flat roof Garden Shed<br>Size: 1500(W) x 780(D)<br>Base: concrete base-refer to supplier for specification | Finish: Zincalume<br>Colour: Slate Grey | Easy Shed or equal and approved<br>T:1300 739 097<br>Colour: Colorbond | 03-L-7004 | 1 | Y | N |
| **F13** | Balustrade | All areas as per drawings | 135 X 45mm Hardwood timbertop with 5mm corner radius on 1000mmH MS flat stanchions at 1000mm centres<br>16Ø O/D galvanized, MS vertical balusters at 100 MAX CTS | Finish: Galvanized | Custom | 02-L-7006 | | Y | N |
| **F14** | Handrail | Stairs and ramps | 33Ø Galvanized handrails | Finish: Galvanized | Custom | 01-L-7003 | | Y | N |
| **F15** | Tactiles (TGSI) | Stairs | Type: 316 Marine grade stainless steel tactile (Millenium) | Finish: Stainless Steel | Safe spot or equal and approved<br>Tel: (02) 80 68 8783 | —— | | Y | N |
| **F16** | Nosing | Stairs | Type: ACS-50SK Safety insert tread<br>Size: 50 x 10 | Colour: Black<br>Finish: Aluminium | Latham or equal and approved<br>Tel: (02) 88 06 3722 | —— | | Y | N |
| **F19** | Umbrella | All areas as per drawings | Nova HD Giant umbrella<br>Size: 3m Square | Colour: 100% solution dyed premium acrylic canvas-slate | Instant Shade umbrella or equal and approved<br>T: 1800 08 33 00<br>W: www.instantshadeumbrellas.com.au | —— | 5 | Y | N |
| **F20** | Volleyball Net | Sport Courts Area | Volleyball steel cable<br>Code: 2253<br>Brand Goodbuddy | Standard | Goodbuddy sports or equal and approved<br>T. (02) 9525 1895<br>W.www.goodbuddy.com.au | —— | 1 | Y | N |
| **F21** | Volleyball Post | Sport Courts Area | Standard Posts- Welded Hooks<br>Code: T94322+<br>Brand: Truline | Standard | Goodbuddy sports or equal and approved<br>T. (02) 9525 1895<br>W.www.goodbuddy.com.au | —— | 2 | Y | Y |
| **F22a** | Tennis Net | Sport Courts Area | Tennis net canvas top 2.5m<br>Code: 2154<br>Brand Goodbuddy | Standard | Goodbuddy sports or equal and approved<br>T. (02) 9525 1895<br>W.www.goodbuddy.com.au | —— | 1 | Y | Y |
| **F22b** | Tennis Winder | Sport Courts Area | Winders Deluxe Chrome Bolt Net<br>Code: T85468<br>Brand: Truline | Standard | Goodbuddy sports or equal and approved<br>T. (02) 9525 1895<br>W.www.goodbuddy.com.au | —— | 2 | Y | Y |
| **F23** | Netball Ring | Sport Courts Area | Netball Posts Adjustable Rings on 60mm Posts<br>Code: T63276 | Standard | Goodbuddy sports<br>T. (02) 9525 1895<br>W.www.goodbuddy.com.au | —— | 2 | Y | N |

## FURNITURE SCHEDULE

| CODE | DESCRIPTION | LOCATION | SPECIFICATION | COLOUR FINISHES | SUPPLIER / MANUFACTURER | DETAIL REF | QUANTITY | SAMPLE | SHOP dwg |
|---|---|---|---|---|---|---|---|---|---|
| **FURNITURE** | | | | | | | | | |
| **F24** | Basketball Tower and Ring | Sport Courts Area | Fixed basketball tower 22"<br>Code: T24222<br>Brand: Truline | Finish: Galvanized Steel post | Goodbuddy sports<br>T. (02) 9525 1895<br>W.www.goodbuddy.com.au | —— | 2 | Y | N |
| **F25a** | Sandstone blocks - Large | Productive garden | Size: 1000(L) x 500(W) x 500(H)mm | Finish: Split face with sawn top all exposed corners spl be smoothed | Gosford Quarries<br>T: 02 8585 8282 | 04-05<br>L-7004 | 9 | Y | N |
| **F25b** | Sandstone blocks -Small | Productive garden | Size: 500(L) x 500(W) x 500(H)mm | Finish: Split face with sawn top all exposed corners spl be smoothed | Gosford Quarries<br>T: 02 8585 8282 | 04-05<br>L-7004 | 28 | Y | N |
| **F26** | Modular Block Seat | All areas as per drawings | Size: 1199(L) x 602(W) x 350(H)mm<br>Code: PN:88903-B<br>Frame: Hot Dip Galvanized Steel<br>Panel: Powdercoated<br>Batten: Rewood recycled composite timber<br>Mounting: Surface mount | Frame: Hot dop galvanized steel<br>Panel Finish: Powdercoated-Orange<br>Batten: Rewood recycled composed timber | Draffin Street Furniture<br>T: 1300 372 334<br>W: https://draffin.com.au | —— | 25 | Y | N |
| **F27** | Timber platform | COLA | Timber deck to engineers specification.<br>Timber batten / wire to all edges. | Finish: Alder | Innowood<br>T: 1300 787 717 | —— | 1 | Y | Y |
| **F28** | Chuckle moveable outdoor seating | All areas as per drawings | Chuckle seat<br>Junior- 300H x 320DIA | Colour: Orange | Abax Kingfisher<br>T: 1300 811 054<br>W: https://www.abaxkf.com.au/ | —— | 26 | Y | N |
| **F29** | Concrete platform | Surround of columns in COLA | In situ concrete platforms that surround columns in COLA space<br>All exposed edges to be chanfered | Colour: Plain concrete Grey<br>Finish: Smooth Class 1 | Custom | 05-L-7005 | 6 | Y | N |

Amendments

| Issue | Description | Date |
|---|---|---|
| A | FOR COORDINATION | 13/05/2019 |
| B | FOR INFORMATION | 17/05/2019 |
| C | FOR INFORMATION | 29/05/2019 |
| D | FOR INFORMATION | 14/06/2019 |
| E | DETAILED DESIGN | 21/06/2019 |
| F | FINAL DETAILED DESIGN | 12/07/2019 |
| G | DETAILED DESIGN | 15/11/2019 |
| H | DETAILED DESIGN | 20/12/2019 |

Contractor
RICHARD CROOKES CONSTRUCTIONS

Client
NSW GOVERNMENT Education

GROUP GSA

Group GSA Pty Ltd ABN 76 002 113 779
Level 7, 80 William St East Sydney NSW Australia 2011 www.groupgsa.com
T +612 9361 4144 F +612 9332 3458
architecture interior design urban design landscape
nom architect M. Sheldon 3990

Project Title
ALEX AVENUE PUBLIC SCHOOL

Drawing Title
LANDSCAPE SCHEDULE [02] FURNITURE

| | |
|---|---|
| Scale | NA |
| Drawing created (date) | 21/06/2019 |
| By | JG |
| Plotted and checked by | JH |
| Verified | FR |
| Approved | FR |
| Drawing No | Issue |
| 180645 L-0002 | H |
| File | Plot Date |
| $FILE$ | $DATE$ |

This drawing is the copyright of Group GSA Pty Ltd and may not be altered, reproduced or transmitted in any form or by any means in part or in whole without the written permission of Group GSA Pty Ltd.
All levels and dimensions are to be checked and verified on site prior to the commencement of any work, making of shop drawings or fabrication of components.
Do not scale drawings. Use figured Dimensions.

NSW GOVERNMENT Planning, Industry & Environment

*Issued under the Environmental Planning and Assessment Act 1979*

Approved Application No: SSD-9368 Signed:

Granted on: 21 May 2020 Sheet no: 41 of 74

## PLAY EQUIPMENT SCHEDULE

| CODE | DESCRIPTION | LOCATION | SPECIFICATION | COLOUR FINISHES | SUPPLIER / MANUFACTURER | IMAGE | DETAIL REF | QUANTITY | SHOP dwg |
|---|---|---|---|---|---|---|---|---|---|
| **PY1** | Giant Tunnel System | Playground | Giant Tunnel System<br>Equipment Dimentions: 9360(L) x 3950(W) x 2450(H)<br>Code: GT-001<br>Inc: Rubber grab handles<br>16mm woven nylon basket<br>Nylon & Aluminium rope fitting<br>16mm woven nylon rope<br>Age Group: 2-13 years | Colour:<br>Orange and dark grey | WillPlay or equal and approved<br>T: 02 9580 4781<br>W: http://www.willplay.com.au | | — | 1 | Y |
| **PY2** | Street Climber System | Playground | Street climber system<br>Code: Model WP-1151<br>Custom as per Moreton Bay Regional Council in QLD | Colour:<br>As per image | WillPlay or equal and approved<br>T: 02 9580 4781<br>W: http://www.willplay.com.au | | — | 1 | N |
| **PY3** | Embankement Slide | Playground | Corocord embankment slide<br>Code: CCC712001-22300<br>Materials: Stainless steel slide | Colour: Grey | Kompan Playscape Pty Ltd or equal and approved<br>T: 07 3635 6200<br>W: www.kompan.com.au | | — | 1 | Y |
| **PY6** | Timber stepping logs | Productive Garden | Timber logs<br>size: average 400dia, 300dia, 200dia | Timber | Andrew Smith Timber creations or equal and approved<br>T: 02 4372 1170 | | 02-L-7005 | 200dia: 11<br>300dia: 12<br>400dia: 6 | N |
| **PY7** | Timber posts | Productive Garden and Special Need Garden | Size: 200(W) x 200(D) x 2600(H) mm<br>Timber: Timber posts squared | Timber | Custom | | 03-L-7005 | 15 | N |
| **PY8** | Teepee | Productive Garden | Size: 1600 x1600 square | hardwood | Custom | | 01-L-7006 | 1 | N |
| **PY9** | Symphony Tubes | Special Needs<br>Sensory Garden | 16 Note Symphony tubes<br>Code: SE-0001<br>Age Group: 1-13 years | Colour:<br>Orange and Grey | WillPlay<br>T: 02 9580 4781<br>W: http://www.willplay.com.au | | — | 1 | N |
| **PY10** | Voice Tubes | Special Needs<br>Sensory Garden | Voice Tubes<br>Code:Q-1423-05<br>Age Group: Junior | Colour:<br>Orange and Blue | Moduplay or equal and approved<br>T: 02 4272 1644<br>W: www.moduplay.com.au | | — | 2 | N |
| **PY11** | Mirror | Special Needs<br>Sensory Garden | Infinity Mirror<br>Code: Q-1436-08<br>Age group: Junior | Standard | Moduplay or equal and approved<br>T: 02 4272 1644<br>W: www.moduplay.com.au | | — | 1 | N |
| **PY12** | Gong Drums | Special Needs<br>Sensory Garden | Set of 3 drums 300,400,500 diameter x400H<br>Mounting: Stainless Steel floor plates attached to the wooden legs are to be bolted down onto concrete. For surface mounting | Stainless Steel and Iron Bark, treated with Linseed Oil | Kim Bowman Music or equal and approved<br>W: https://kimbowman.net<br>T: 04 0743 5794 | | — | 1 | N |
| **PY13** | Rain Wheel | Special Needs<br>Sensory Garden | Size: 400Diameter<br>Mounting: Stainless Steel foot to be bolted down onto concrete. | Stainless Steel and Iron Bark, treated with Linseed Oil | Kim Bowman Music or equal and approved<br>W: https://kimbowman.net<br>T: 04 0743 5794 | | — | 1 | N |
| **PY14** | Sand Pipes | Special Needs<br>Sensory Garden | Painted Concrete pipes vertical and filled with sand<br>Size: 300dia, 450dia, 600dia. | colour: Orange, Grey, Blue | Custom | | 02-L-7003 | 300dia: 1<br>450dia: 2<br>600dia: 2 | N |
| **PY16** | Blackboard | COLA | Wall mounted blackboard with timber frame.<br>Plastic chalk buckets to hook fixed into wall.<br>Chalkboard, 2400 x 1200 (Bo-01); fix in 4 places top and bottom.<br>Chalkboard, 1200 x 1200 (Bo-04); fix in 3 places top and bottom. | Colour: Black | Custom | | 04-L-7005 | 1 | N |

Amendments

| Issue | Description | Date |
|---|---|---|
| A | FOR COORDINATION | 13/05/2019 |
| B | FOR INFORMATION | 17/05/2019 |
| C | FOR INFORMATION | 29/05/2019 |
| D | FOR INFORMATION | 14/06/2019 |
| E | DETAILED DESIGN | 21/06/2019 |
| F | FINAL DETAILED DESIGN | 12/07/2019 |
| G | DETAILED DESIGN | 15/11/2019 |
| H | DETAILED DESIGN | 20/12/2019 |

NSW GOVERNMENT Planning, Industry & Environment

*Issued under the Environmental Planning and Assessment Act 1979*

Approved Application No: SSD-9368 Signed: J.M.L

Granted on: 21 May 2020 Sheet no: 42 of 74

Contractor
RICHARD CROOKES CONSTRUCTIONS

Client
NSW GOVERNMENT Education

GROUP GSA

Group GSA Pty Ltd ABN 76 002 113 779
Level 7, 80 William St East Sydney NSW Australia 2011 www.groupgsa.com

T +612 9361 4144 F +612 9332 3458

architecture interior design urban design landscape
nom architect M. Sheldon 3990

Project Title
ALEX AVENUE
PUBLIC SCHOOL

Drawing Title
LANDSCAPE SCHEDULE [03]
PLAYGROUND EQUIPMENT

| | |
|---|---|
| Scale | NA |
| Drawing created (date) | 21/06/2019 |
| By | JG |
| Plotted and checked by | JH |
| Verified | FR |
| Approved | FR |

| Drawing No | Issue |
|---|---|
| 180645 L-0003 | H |

| File | Plot Date |
|---|---|
| $FILES | $DATES |

This drawing is the copyright of Group GSA Pty Ltd and may not be altered, reproduced or transmitted in any form or by any means in part or in whole without the written permission of Group GSA Pty Ltd.
All levels and dimensions are to be checked and verified on site prior to the commencement of any work, making of shop drawings or fabrication of components.
Do not scale drawings. Use figured Dimensions.

## LEGEND

SITE BOUNDARY

BUILDING AWNING LINE

### SOFTWORKS

EXISTING TREE TO BE RETAINED AND PROTECTED

PROPOSED TREE

TRF TURF

MP MASS PLANTING

TREE TO BE REMOVED

### PAVING

- P1a CONCRETE PAVING TYPE A
- P1b CONCRETE PAVING TYPE B
- P1c CONCRETE PAVING TYPE C
- P3a ASPHALT
- P3b ASPHALT-MULTI PURPOSE COURT
- P4 PLAY MULCH SOFTFALL
- P5 RUBBER SOFTFALL
- P6 UNIT PAVERS
- P8 SAND
- P9 DECK
- P10 ARTIFICIAL TURF
- P11 NATURE PLAY MULCH 150MM DEPTH

### EDGES

- E1 CONCRETE EDGE
- E2 SPADE EDGE
- E3 TIMBER EDGE

### WALLS AND SCREENS( Refer to Engineer's Documentation)

- W1 BLOCKWORK WALL
- W2 BLOCKWORK WALL - SANDSTONE CLAD
- W3 SANDSTONE WALL
- SC1 MECHANICAL PLANT SCREEN
- SC2 BIN STORAGE SCREEN

### STAIRS AND SEATING STEPS

- S1 CONCRETE STAIRS
- S2 TIMBER STAIRS
- S3 CONCRETE SEATING STEPS
- S4 TIMBER SEATING STEPS

### FURNITURE

- F1 SEAT
- F2a BENCH
- F2b BENCH - WALLMOUNT
- F3 PLATFORM SEAT
- F4 TABLE SETTING
- F5a BIN COMBO - 240L
- F5b BIN COMBO - 120L
- F6 BIKE PARKING HOOP
- F7 BOLLARD - REMOVABLE
- F8 DRINKING FOUNTAIN
- F9 RAISED PLANTERS- PRODUCTIVE GARDEN
- F10 WATER TANK- PRODUCTIVE GARDEN
- F11 POTTING TABLE WITH SINK
- F12 GARDEN SHED
- F13 BALUSTRADE
- F14 HANDRAIL
- F15 TACTILES (TGSI)
- F16 STAIRS NOSING NOSING
- F19 UMBRELLA
- F20 VOLLEYBALL NET
- F21 VOLLEYBALL POST
- F22a TENNIS NET
- F22b TENNIS WINDER
- F23 NETBALL RING
- F24 BASKETBALL TOWER AND RING
- F25a SANDSTONE BLOCKS LARGE
- F25b SANDSTONE BLOCKS SMALL
- F26 MODULAR BLACK SEAT
- F27 TIMBER PLATFORM
- F28 'CHUCKLE' SEAT
- F29 CONCRETE PLATFORM

### PLAY EQUIPMENT

- PY1 GIANT TUNNEL SYSTEM
- PY2 STREET CLIMBER SYSTEM
- PY3 EMBANKEMENT SLIDE
- PY6 TIMBER STEPPING LOGS
- PY7 TIMBER POSTS
- PY8 TEEPEE
- PY9 SYMPHONY TUBES
- PY10 VOICE TUBES
- PY11 MIRROR
- PY12 GONG DRUMS
- PY13 RAIN WHEEL
- PY14 SAND PIPES
- PY16 BLACKBOARD

EXTENSION OF LOW SANDSTONE WALL TO FUTURE PLAY AREA AFTER EASEMENT IS EXTINGUISHED

FUTURE PLAY AREA

EXISTING BOUNDARY

PROPOSED BOUNDARY

THE CONSTRUCTION AND INSTALLATION OF THE OSD TANK IS PART OF A SEPARATE PLANNING APPROVAL

BLOCK B1

BLOCK B2

BLOCK B3

BLOCK A

STAIR 1

STAIR 2

STAIR 3

STAIR 4

MECHANICAL PLANT

RWT (UNDER)

OSD TANK (UNDER)

REFER TO SHEET L-2002

REFER TO SHEET L-2003

CAR PARK

1:20

NSW GOVERNMENT Planning, Industry & Environment

*Issued under the Environmental Planning and Assessment Act 1979*

Approved Application No: SSD-9368 Signed: J.M.C

Granted on: 21 May 2020 Sheet no: 43 of 74

Amendments

| Issue | Description | Date |
|---|---|---|
| A | FOR COORDINATION | 13/05/2019 |
| B | FOR INFORMATION | 17/05/2019 |
| C | FOR INFORMATION | 29/05/2019 |
| D | FOR INFORMATION | 14/06/2019 |
| E | DETAILED DESIGN | 21/06/2019 |
| F | FINAL DETAILED DESIGN | 12/07/2019 |
| G | DETAILED DESIGN | 15/11/2019 |
| H | DETAILED DESIGN | 20/11/2019 |
| I | DETAILED DESIGN | 25/11/2019 |
| J | DETAILED DESIGN | 20/12/2019 |
| K | DETAILED DESIGN | 19/02/2020 |

Contractor
RICHARD CROOKES CONSTRUCTIONS

Client
NSW GOVERNMENT Education

GROUP GSA
Group GSA Pty Ltd ABN 76 002 113 779
Level 7, 80 William St East Sydney NSW Australia 2011 www.groupgsa.com
T +612 9361 4144 F +612 9332 3458
architecture interior design urban design landscape
nom architect M. Sheldon 3990

Project Title
# ALEX AVENUE PUBLIC SCHOOL

Drawing Title
## GENERAL ARRANGEMENT PLAN [01]

| | |
|---|---|
| Scale | 1:200 @A1 |
| Drawing created (date) | 21/06/2019 |
| By | JG |
| Plotted and checked by | JH |
| Verified | FR |
| Approved | FR |
| Drawing No | 180645 L-2001 |
| Issue | K |
| File | $FILES |
| Plot Date | $DATE$ |

This drawing is the copyright of Group GSA Pty Ltd and may not be altered, reproduced or transmitted in any form or by any means in part or in whole without the written permission of Group GSA Pty Ltd.
All levels and dimensions are to be checked and verified on site prior to the commencement of any work, making of shop drawings or fabrication of components.
Do not scale drawings. Use figured Dimensions.

LEGEND

- SITE BOUNDARY
- BUILDING AWNING LINE

SOFTWORKS

- EXISTING TREE TO BE RETAINED AND PROTECTED
- PROPOSED TREE
- TRF — SEEDED TURF
- MP — MASS PLANTING
- TREE TO BE REMOVED

PAVING ( Refer to Engineer's Documentation)

- P1b — CONCRETE PAVING TYPE B
- P3a — ASPHALT

WALLS AND FENCES ( Refer to Engineer's Documentation)

- W1 — BLOCKWORK WALL
- FN2 — PALISADE FENCE 2150 HIGH

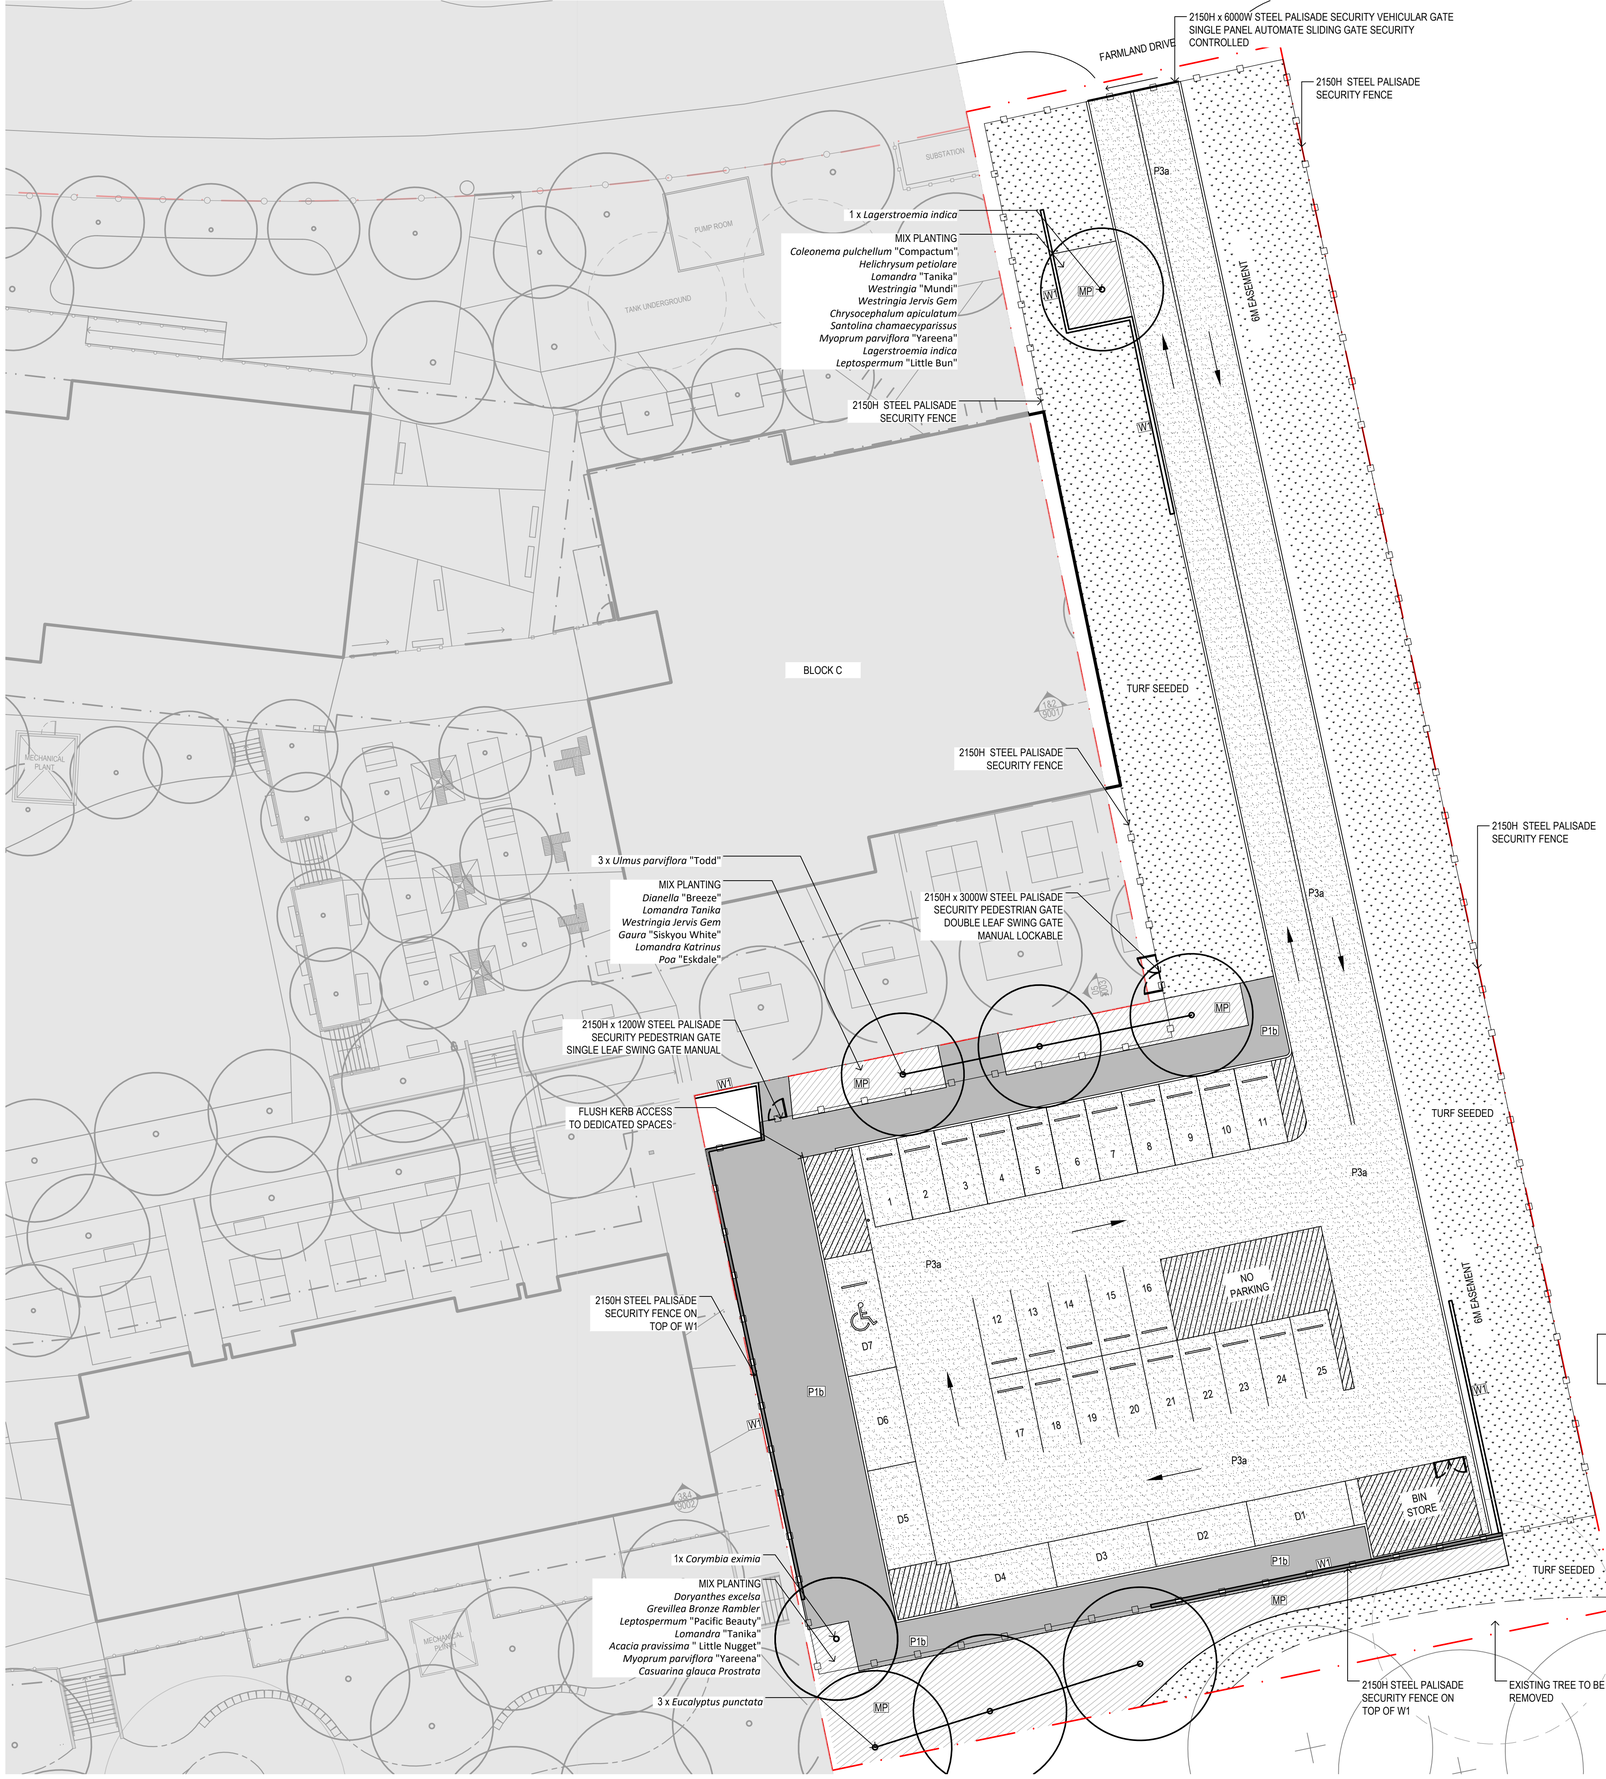


NOTE: CARPARK DESIGN AND LAYOUT REFER TO ENGINEER'S DOCUMENTATION

Amendments

| Issue | Description | Date |
|---|---|---|
| A | DETAILED DESIGN | 27/11/2019 |
| B | UPDATED DETAILED DESIGN | 27/04/2020 |

NSW GOVERNMENT | Planning, Industry & Environment

*Issued under the Environmental Planning and Assessment Act 1979*

Approved Application No: SSD-9368 Signed: J.M.C

Granted on: 21 May 2020 Sheet no: 44 of 74

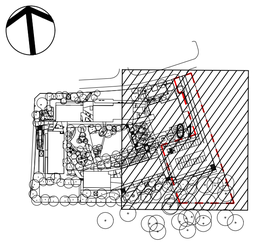

Contractor
RICHARD CROOKES CONSTRUCTIONS

Client
NSW GOVERNMENT Education


GROUP GSA

Group GSA Pty Ltd ABN 76 002 113 779
Level 7, 80 William St East Sydney NSW Australia 2011 www.groupgsa.com

T +612 9361 4144 F +612 9332 3458

architecture interior design urban design landscape
nom architect M. Sheldon 3990


Project Title

ALEX AVENUE PUBLIC SCHOOL

Drawing Title

GENERAL ARRANGEMENT PLAN - TEMPORARY CARPARK

| | |
|---|---|
| Scale | 1:200 @A1 |
| Drawing created (date) | 27/11/2019 |
| By | JG |
| Plotted and checked by | JG |
| Verified | FR |
| Approved | FR |
| Drawing No | Issue |
| 180645 L-2001 | B |
| File | Plot Date |
| $FILE$ | $DATE$ |


This drawing is the copyright of Group GSA Pty Ltd and may not be altered, reproduced or transmitted in any form or by any means in part or in whole without the written permission of Group GSA Pty Ltd.
All levels and dimensions are to be checked and verified on site prior to the commencement of any work, making of shop drawings or fabrication of components.
Do not scale drawings. Use figured Dimensions.

LEGEND

- SITE BOUNDARY
- BUILDING AWNING LINE

SOFTWORKS

- EXISTING TREE TO BE RETAINED AND PROTECTED
- PROPOSED TREE
- TRF TURF
- MP MASS PLANTING
- TREE TO BE REMOVED

PAVING

- P1a CONCRETE PAVING TYPE A
- P1b CONCRETE PAVING TYPE B
- P1c CONCRETE PAVING TYPE C
- P3a ASPHALT
- P3b ASPHALT-MULTI PURPOSE COURT
- P4 PLAY MULCH SOFTFALL
- P5 RUBBER SOFTFALL
- P6 UNIT PAVERS
- P8 SAND
- P9 DECK
- P10 ARTIFICIAL TURF
- P11 NATURE PLAY MULCH 150MM DEPTH

EDGES

- E1 CONCRETE EDGE
- E2 SPADE EDGE
- E3 TIMBER EDGE

WALLS AND SCREENS( Refer to Engineer's Documentation)

- W1 BLOCKWORK WALL
- W2 BLOCKWORK WALL - SANDSTONE CLAD
- W3 SANDSTONE WALL
- SC1 MECHANICAL PLANT SCREEN
- SC2 BIN STORAGE SCREEN

STAIRS AND SEATING STEPS

- S1 CONCRETE STAIRS
- S2 TIMBER STAIRS
- S3 CONCRETE SEATING STEPS
- S4 TIMBER SEATING STEPS

FURNITURE

- F1 SEAT
- F2a BENCH
- F2b BENCH - WALLMOUNT
- F3 PLATFORM SEAT
- F4 TABLE SETTING
- F5a BIN COMBO - 240L
- F5b BIN COMBO - 120L
- F6 BIKE PARKING HOOP
- F7 BOLLARD - REMOVABLE
- F8 DRINKING FOUNTAIN
- F9 RAISED PLANTERS- PRODUCTIVE GARDEN
- F10 WATER TANK- PRODUCTIVE GARDEN
- F11 POTTING TABLE WITH SINK
- F12 GARDEN SHED
- F13 BALUSTRADE
- F14 HANDRAIL
- F15 TACTILES (TGSI)
- F16 STAIRS NOSING NOSING
- F19 UMBRELLA
- F20 VOLLEYBALL NET
- F21 VOLLEYBALL POST
- F22a TENNIS NET
- F22b TENNIS WINDER
- F23 NETBALL RING
- F24 BASKETBALL TOWER AND RING
- F25a SANDSTONE BLOCKS LARGE
- F25b SANDSTONE BLOCKS SMALL
- F26 MODULAR BLACK SEAT
- F27 TIMBER PLATFORM
- F28 'CHUCKLE' SEAT
- F29 CONCRETE PLATFORM

PLAY EQUIPMENT

- PY1 GIANT TUNNEL SYSTEM
- PY2 STREET CLIMBER SYSTEM
- PY3 EMBANKEMENT SLIDE
- PY6 TIMBER STEPPING LOGS
- PY7 TIMBER POSTS
- PY8 TEEPEE
- PY9 SYMPHONY TUBES
- PY10 VOICE TUBES
- PY11 MIRROR
- PY12 GONG DRUMS
- PY13 RAIN WHEEL
- PY14 SAND PIPES
- PY16 BLACKBOARD

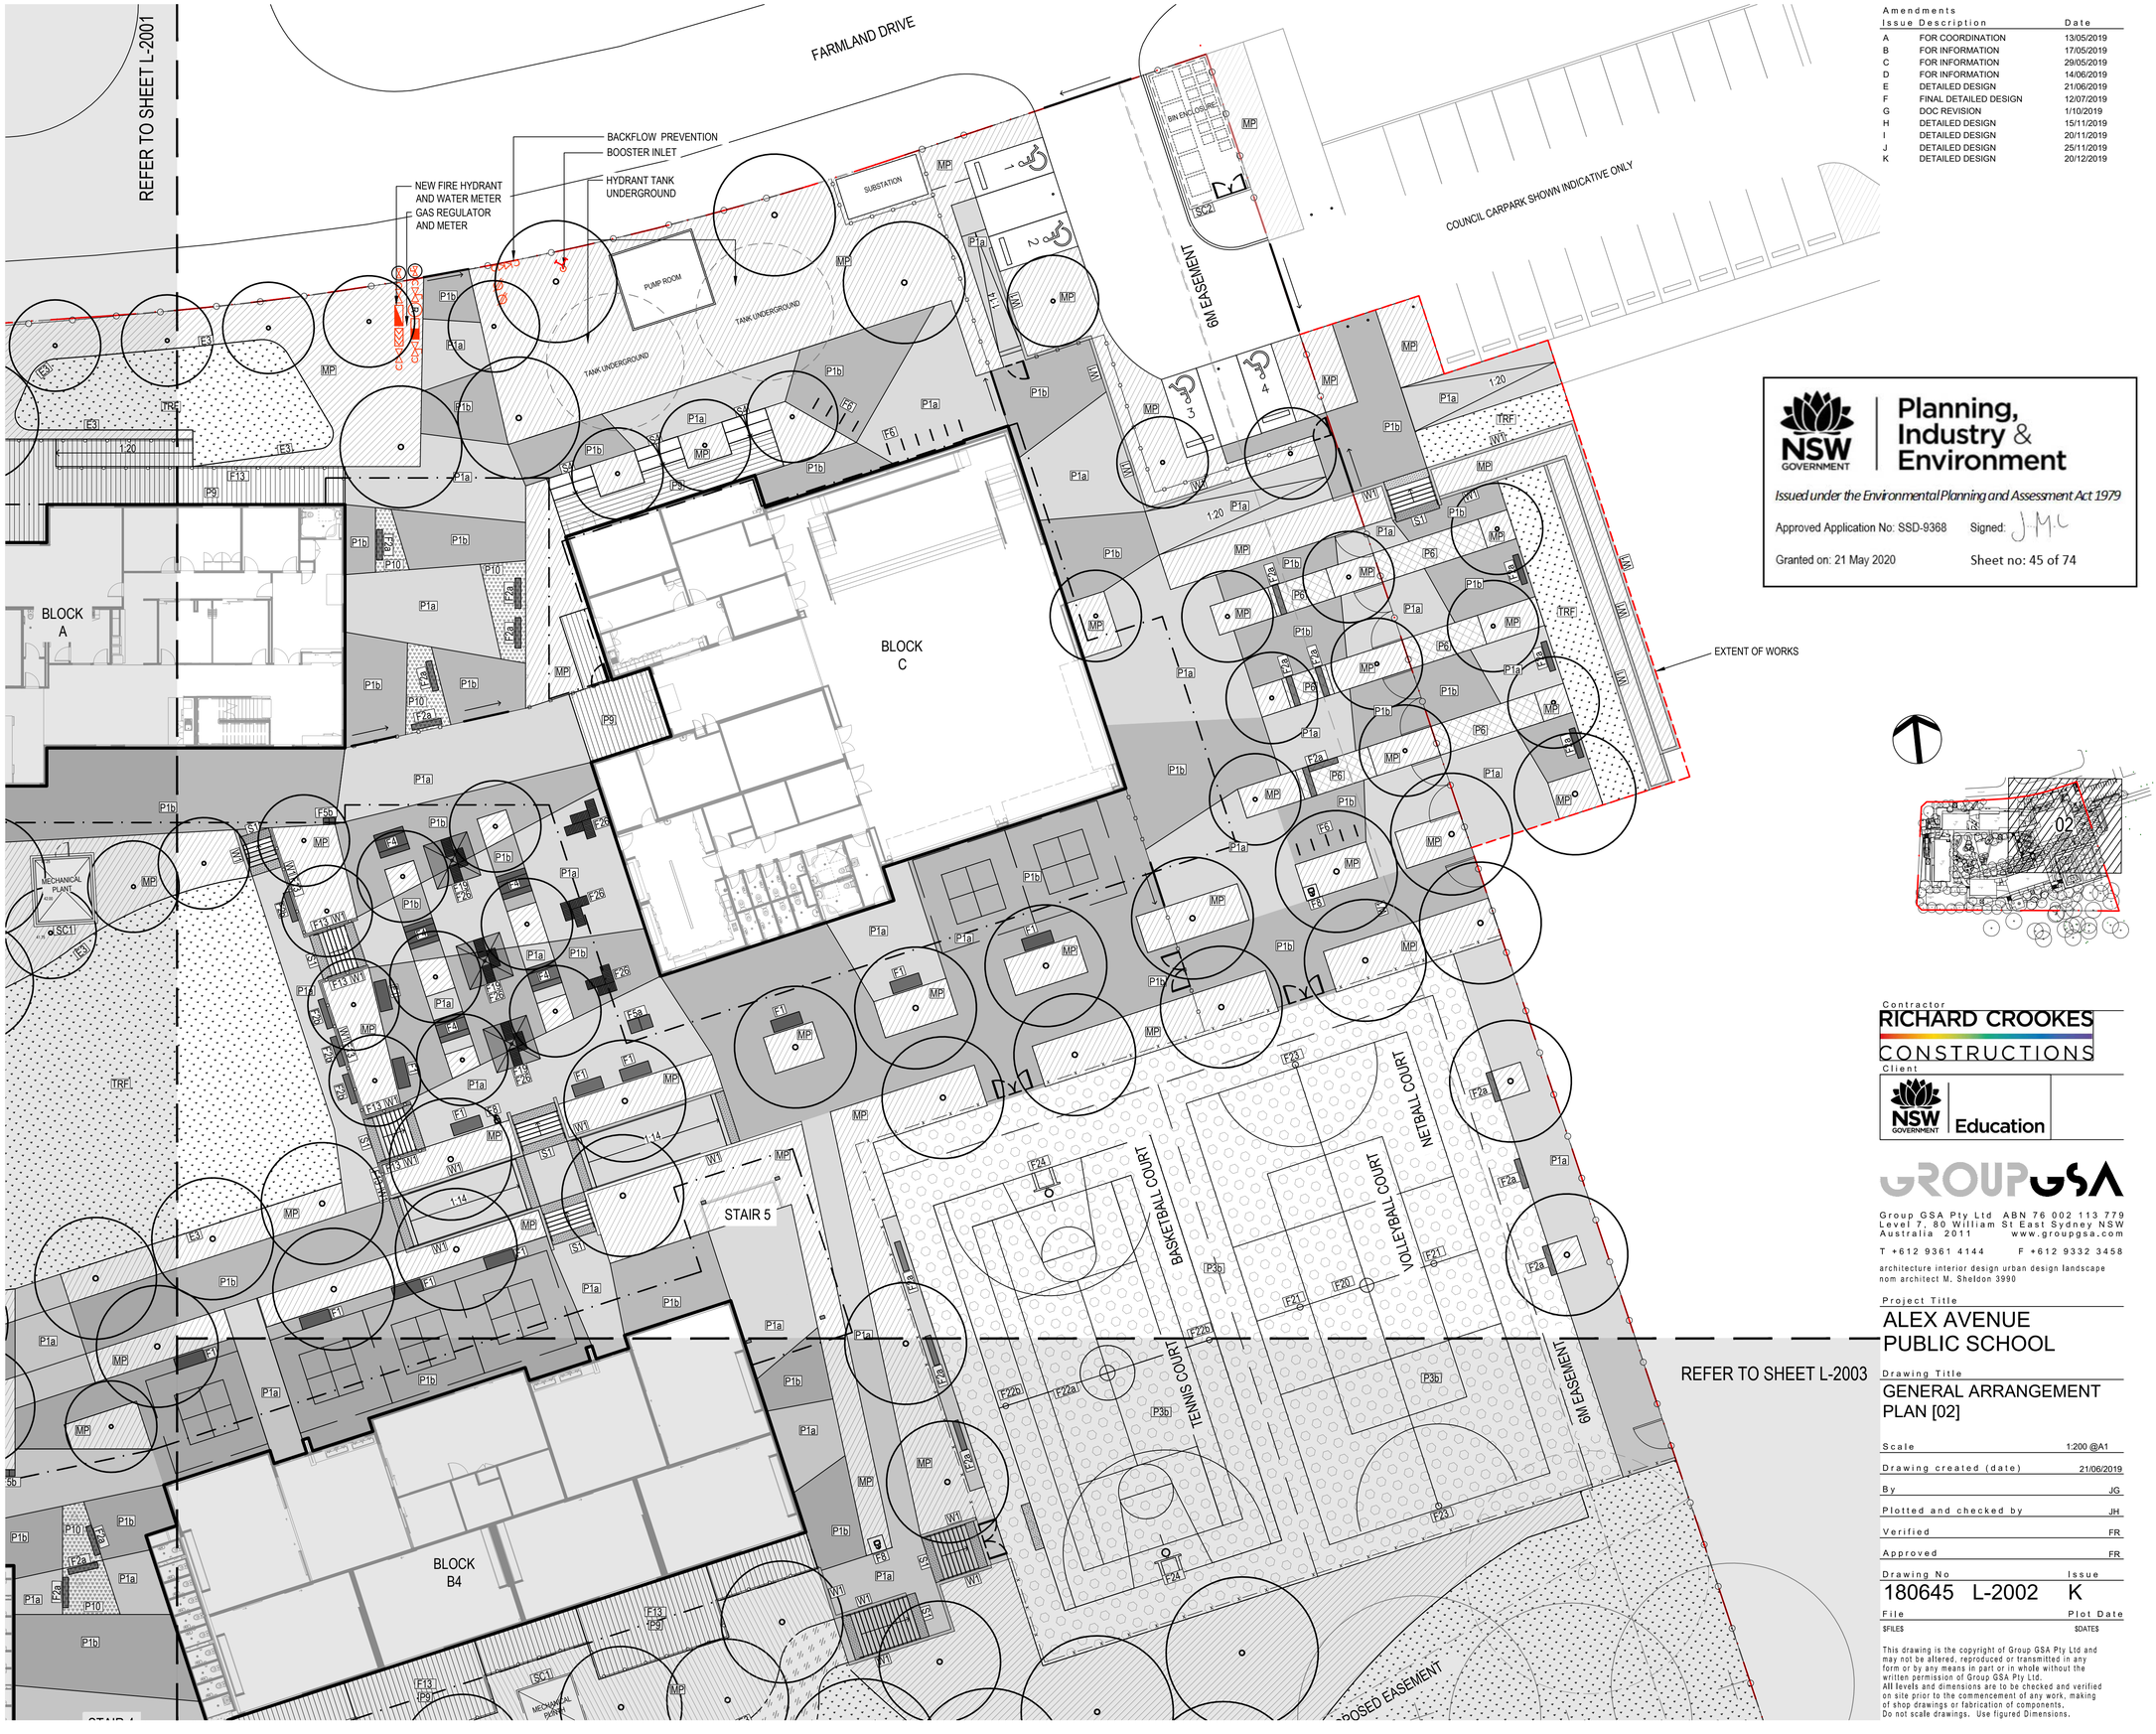


Amendments

| Issue | Description | Date |
|---|---|---|
| A | FOR COORDINATION | 13/05/2019 |
| B | FOR INFORMATION | 17/05/2019 |
| C | FOR INFORMATION | 29/05/2019 |
| D | FOR INFORMATION | 14/06/2019 |
| E | DETAILED DESIGN | 21/06/2019 |
| F | FINAL DETAILED DESIGN | 12/07/2019 |
| G | DOC REVISION | 1/10/2019 |
| H | DETAILED DESIGN | 15/11/2019 |
| I | DETAILED DESIGN | 20/11/2019 |
| J | DETAILED DESIGN | 25/11/2019 |
| K | DETAILED DESIGN | 20/12/2019 |

NSW GOVERNMENT | Planning, Industry & Environment

*Issued under the Environmental Planning and Assessment Act 1979*

Approved Application No: SSD-9368 Signed:

Granted on: 21 May 2020 Sheet no: 45 of 74




Contractor
RICHARD CROOKES CONSTRUCTIONS

Client
NSW GOVERNMENT Education

GROUP GSA
Group GSA Pty Ltd ABN 76 002 113 779
Level 7, 80 William St East Sydney NSW Australia 2011 www.grouppgsa.com
T +612 9361 4144 F +612 9332 3458
architecture interior design urban design landscape
nom architect M. Sheldon 3990

Project Title
ALEX AVENUE PUBLIC SCHOOL

Drawing Title
GENERAL ARRANGEMENT PLAN [02]

| | |
|---|---|
| Scale | 1:200 @A1 |
| Drawing created (date) | 21/06/2019 |
| By | JG |
| Plotted and checked by | JH |
| Verified | FR |
| Approved | FR |

| Drawing No | Issue |
|---|---|
| 180645 L-2002 | K |

| File | Plot Date |
|---|---|
| $FILES | $DATES |

This drawing is the copyright of Group GSA Pty Ltd and may not be altered, reproduced or transmitted in any form or by any means in part or in whole without the written permission of Group GSA Pty Ltd.
All levels and dimensions are to be checked and verified on site prior to the commencement of any work, making of shop drawings or fabrication of components.
Do not scale drawings. Use figured Dimensions.

LEGEND

SITE BOUNDARY

BUILDING AWNING LINE

SOFTWORKS

EXISTING TREE TO BE RETAINED AND PROTECTED

PROPOSED TREE

TURF

MASS PLANTING

TREE TO BE REMOVED

PAVING

| | | | |
|---|---|---|---|
| P1a | CONCRETE PAVING TYPE A | P6 | UNIT PAVERS |
| P1b | CONCRETE PAVING TYPE B | P8 | SAND |
| P1c | CONCRETE PAVING TYPE C | P9 | DECK |
| P3a | ASPHALT | P10 | ARTIFICIAL TURF |
| P3b | ASPHALT-MULTI PURPOSE COURT | P11 | NATURE PLAY MULCH 150MM DEPTH |
| P4 | PLAY MULCH SOFTFALL | | |
| P5 | RUBBER SOFTFALL | | |

EDGES

| | |
|---|---|
| E1 | CONCRETE EDGE |
| E2 | SPADE EDGE |
| E3 | TIMBER EDGE |

WALLS AND SCREENS( Refer to Engineer's Documentation)

| | | | |
|---|---|---|---|
| W1 | BLOCKWORK WALL | SC1 | MECHANICAL PLANT SCREEN |
| W2 | BLOCKWORK WALL - SANDSTONE CLAD | SC2 | BIN STORAGE SCREEN |
| W3 | SANDSTONE WALL | | |

STAIRS AND SEATING STEPS

| | | | |
|---|---|---|---|
| S1 | CONCRETE STAIRS | S2 | TIMBER STAIRS |
| S3 | CONCRETE SEATING STEPS | S4 | TIMBER SEATING STEPS |

FURNITURE

| | | | |
|---|---|---|---|
| F1 | SEAT | F16 | STAIRS NOSING NOSING |
| F2a | BENCH | F19 | UMBRELLA |
| F2b | BENCH - WALLMOUNT | F20 | VOLLEYBALL NET |
| F3 | PLATFORM SEAT | F21 | VOLLEYBALL POST |
| F4 | TABLE SETTING | F22a | TENNIS NET |
| F5a | BIN COMBO - 240L | F22b | TENNIS WINDER |
| F5b | BIN COMBO - 120L | F23 | NETBALL RING |
| F6 | BIKE PARKING HOOP | F24 | BASKETBALL TOWER AND RING |
| F7 | BOLLARD - REMOVABLE | F25a | SANDSTONE BLOCKS LARGE |
| F8 | DRINKING FOUNTAIN | F25b | SANDSTONE BLOCKS SMALL |
| F9 | RAISED PLANTERS-PRODUCTIVE GARDEN | F26 | MODULAR BLACK SEAT |
| F10 | WATER TANK-PRODUCTIVE GARDEN | F27 | TIMBER PLATFORM |
| F11 | POTTING TABLE WITH SINK | F28 | 'CHUCKLE' SEAT |
| F12 | GARDEN SHED | F29 | CONCRETE PLATFORM |
| F13 | BALUSTRADE | | |
| F14 | HANDRAIL | | |
| F15 | TACTILES (TGSI) | | |

PLAY EQUIPMENT

| | | | |
|---|---|---|---|
| PY1 | GIANT TUNNEL SYSTEM | PY10 | VOICE TUBES |
| PY2 | STREET CLIMBER SYSTEM | PY11 | MIRROR |
| PY3 | EMBANKEMENT SLIDE | PY12 | GONG DRUMS |
| PY6 | TIMBER STEPPING LOGS | PY13 | RAIN WHEEL |
| PY7 | TIMBER POSTS | PY14 | SAND PIPES |
| PY8 | TEEPEE | PY16 | BLACKBOARD |
| PY9 | SYMPHONY TUBES | | |

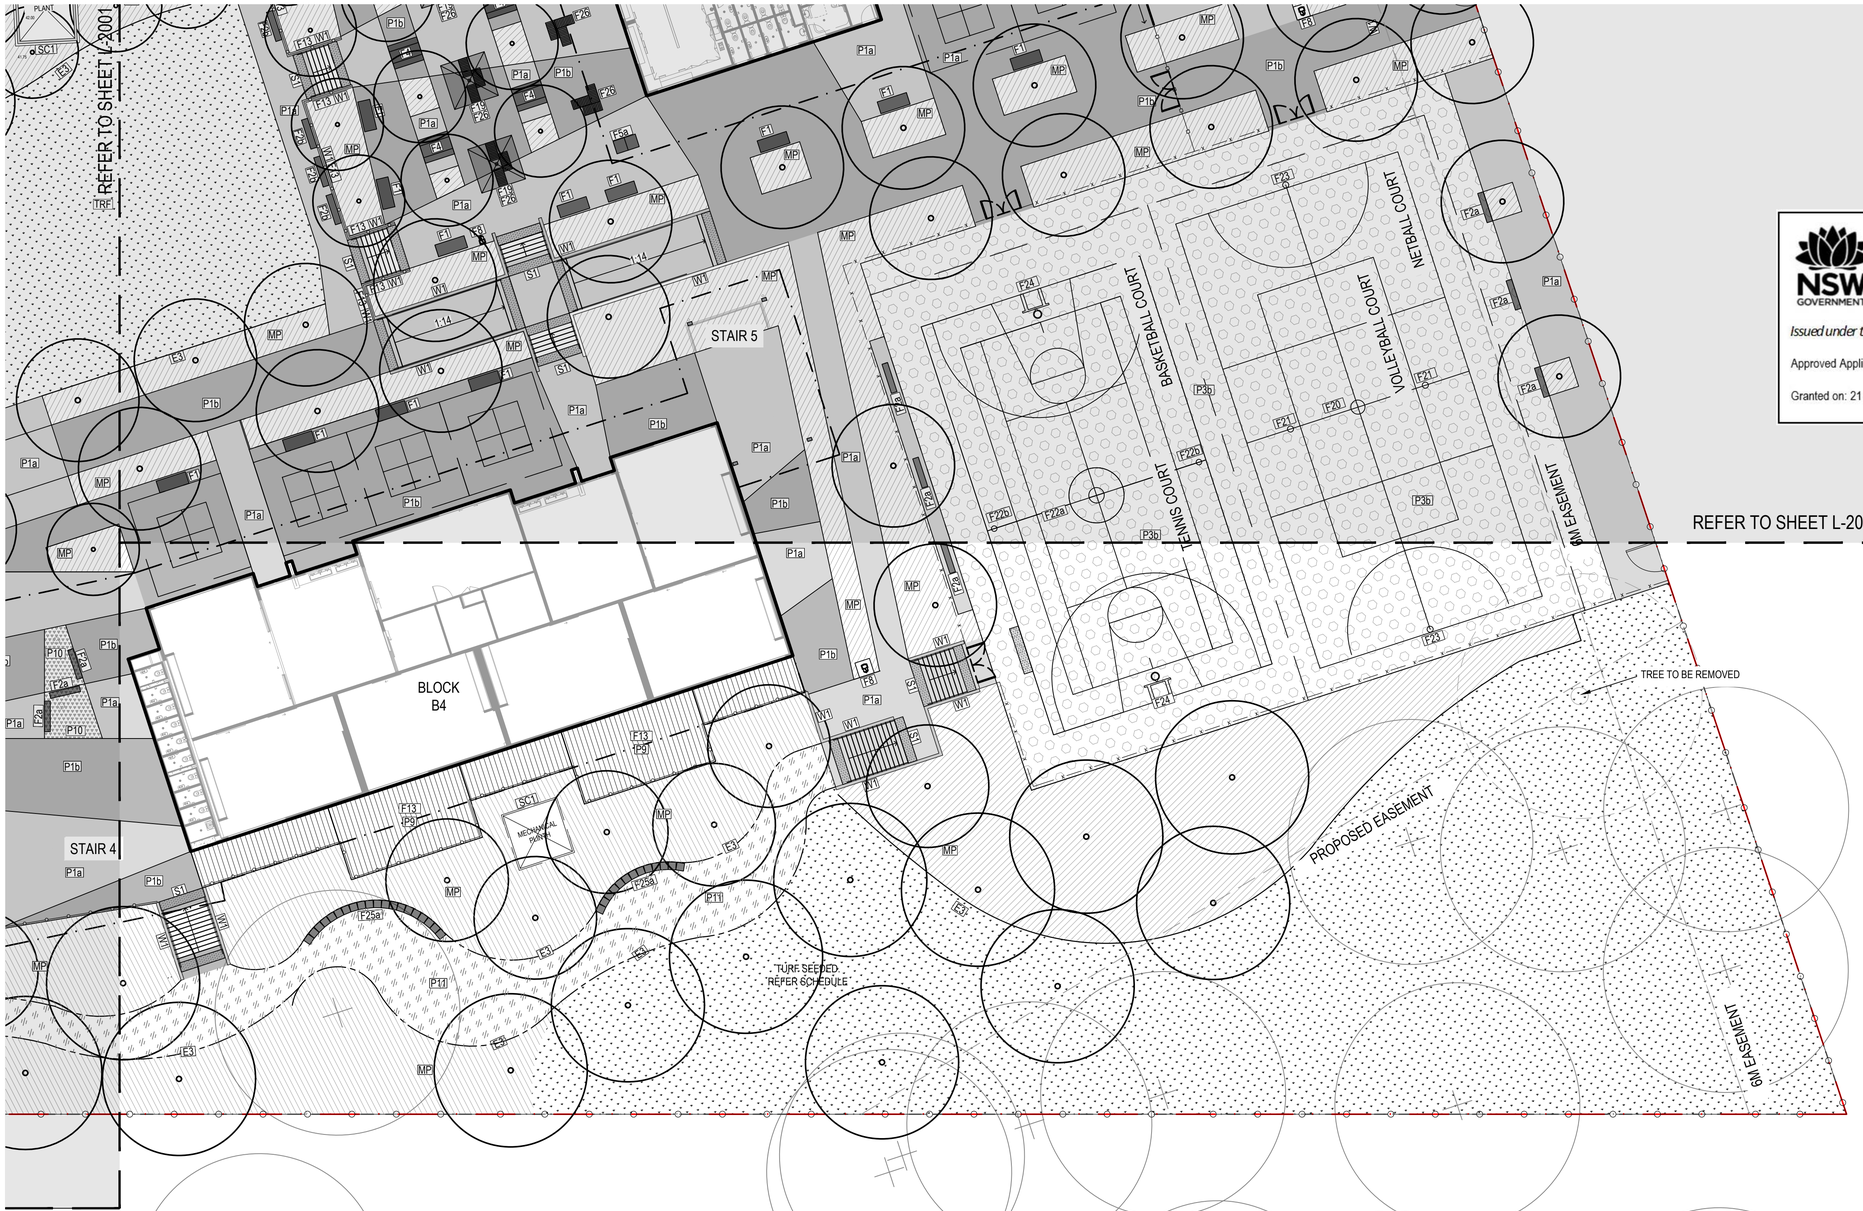


Amendments

| Issue | Description | Date |
|---|---|---|
| A | FOR COORDINATION | 13/05/2019 |
| B | FOR INFORMATION | 17/05/2019 |
| C | FOR INFORMATION | 29/05/2019 |
| D | FOR INFORMATION | 14/06/2019 |
| E | DETAILED DESIGN | 21/06/2019 |
| F | FINAL DETAILED DESIGN | 12/07/2019 |
| G | DETAILED DESIGN | 15/11/2019 |
| H | DETAILED DESIGN | 20/11/2019 |
| I | DETAILED DESIGN | 25/11/2019 |
| J | DETAILED DESIGN | 20/12/2019 |

NSW GOVERNMENT | Planning, Industry & Environment

*Issued under the Environmental Planning and Assessment Act 1979*

Approved Application No: SSD-9368 Signed: J.M.C

Granted on: 21 May 2020 Sheet no: 46 of 74

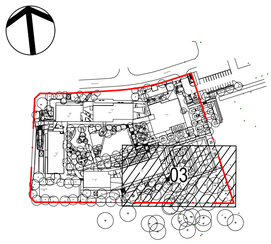


Contractor
RICHARD CROOKES CONSTRUCTIONS

Client
NSW GOVERNMENT Education

GROUP GSA
Group GSA Pty Ltd ABN 76 002 113 779
Level 7, 80 William St East Sydney NSW Australia 2011
www.groupgsa.com
T +612 9361 4144 F +612 9332 3458
architecture interior design urban design landscape
nom architect M. Sheldon 3990

Project Title
ALEX AVENUE PUBLIC SCHOOL

Drawing Title
GENERAL ARRANGEMENT PLAN [03]

| | |
|---|---|
| Scale | 1:200 @A1 |
| Drawing created (date) | 21/06/2019 |
| By | JG |
| Plotted and checked by | JH |
| Verified | FR |
| Approved | FR |

| Drawing No | Issue |
|---|---|
| 180645 L-2003 | J |

| File | Plot Date |
|---|---|
| $FILE$ | $DATE$ |

This drawing is the copyright of Group GSA Pty Ltd and may not be altered, reproduced or transmitted in any form or by any means in part or in whole without the written permission of Group GSA Pty Ltd.
All levels and dimensions are to be checked and verified on site prior to the commencement of any work, making of shop drawings or fabrication of components.
Do not scale drawings. Use figured Dimensions.

LEGEND

- SITE BOUNDARY
- FN1 SCHOOL FENCE 2150 HIGH
- FN2 PALISADE FENCE 2150 HIGH
- FN3 SPORT FENCE 2400 HIGH
- FN4 POOL TYPE FENCE 1200 HIGH

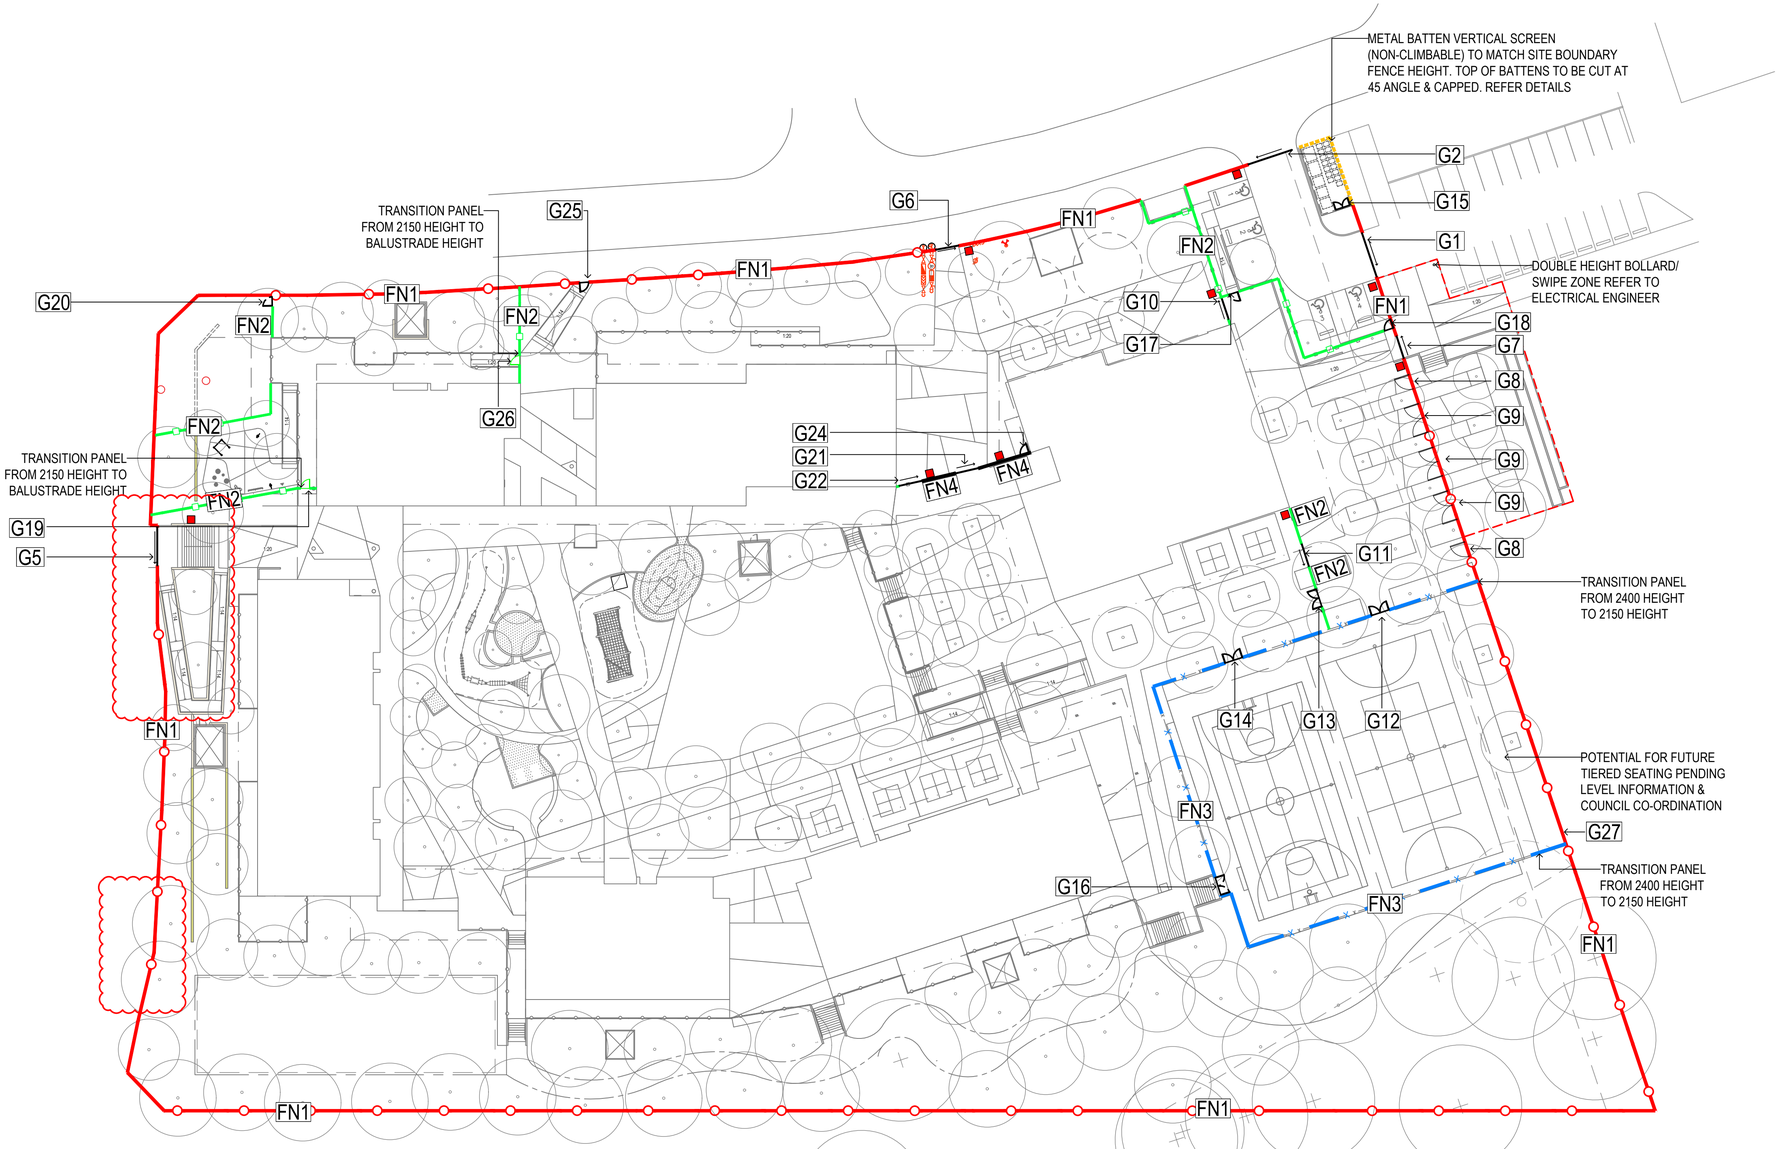


## FENCE & GATE SCHEDULE

| CODE | DIMENSIONS | TYPE | DESCRIPTION | FINISH | ADDITIONAL COMMENTS |
|---|---|---|---|---|---|
| | | Motor locations to automatic gates | | | |
| **FENCES** | | | | | |
| **FN1** | 2150mm H | Steel Palisade Security fence | Site Boundary | Powdercoated Colour: Monument | Fence to comply with EFSG standard and details. |
| **FN2** | 2150mm H | Steel Palisade Security fence | Drop off & Waste management | Powdercoated Colour: Monument | Secondary security line for shared community mode, temporary fencing |
| **FN3** | 2400mm H | Corromesh Wire Mesh fence | Sports court fencing | Powdercoated Colour: Black | To basketball area |
| **FN4** | 1200mm H | Metal pool type fence | Site entry between block A & block B | Powdercoated Colour: Monument | Required at every automated, security controlled gate to house motor. Refer Electrical dwgs & spec for all infrastructure requirements |
| **GATES VEHICULAR** | | | | | |
| **G1** | 2150mm H x 6000mm min width | Steel Palisade Security Vehicular gate | Single panel automated sliding gate security controlled | Powdercoated Colour: Monument | Refer Electrical dwgs & spec for all infrastructure requirements |
| **G2** | 2150mm H x 6000mm min width | Steel Palisade Security Vehicular gate | Single panel automated sliding gate security controlled | Powdercoated Colour: Monument | Refer Electrical dwgs & spec for all infrastructure requirements |
| **G5** | 2150mm H x 5000mm width | Steel Palisade Security Pedestrian gate | Single leaf sliding gate security controlled | Powdercoated Colour: Monument | Refer Electrical dwgs & spec for all infrastructure requirements |

| CODE | DIMENSIONS | TYPE | DESCRIPTION | FINISH | ADDITIONAL COMMENTS |
|---|---|---|---|---|---|
| **GATES PEDESTRIAN** | | | | | |
| **G6** | 2150mm H x 3000mm width | Steel Palisade Security Pedestrian gate | Single leaf sliding gate security controlled | Powdercoated Colour: Monument | Refer Electrical dwgs & spec for all infrastructure requirements |
| **G7** | 2150mm H x 3000mm width | Steel Palisade Security Pedestrian gate | Single leaf, sliding gate security controlled | Powdercoated Colour: Monument | Refer Electrical dwgs & spec for all infrastructure requirements |
| **G8 x 2** | 2150mm H x 2000mm width | Steel Palisade Security Pedestrian gate | Single leaf swing gate manual lockable | Powdercoated Colour: Monument | Refer Specification |
| **G9 x 3** | 2150mm H x 4000mm width | Steel Palisade Security Pedestrian gate | Double leaf swing gate manual lockable | Powdercoated Colour: Monument | Refer Specification |
| **G10** | 2150mm H x 3000mm width | Steel Palisade Security Pedestrian gate | Single leaf, sliding gate security controlled | Powdercoated Colour: Monument | Refer Electrical dwgs & spec for all infrastructure requirements |
| **G11** | 2150mm H x 3000mm width | Steel Palisade Security Pedestrian gate | Single leaf, sliding gate security controlled | Powdercoated Colour: Monument | Refer Electrical dwgs & spec for all infrastructure requirements |
| **G12** | 2400mm H x 3000mm width | Corromesh Pedestrian gate | Double leaf swing gate manual lockable | Powdercoated Colour: Monument | Refer Specification |
| **G13** | 2150mm H x 3000mm width | Steel Palisade Security Pedestrian gate | Double leaf swing gate manual lockable | Powdercoated Colour: Monument | Refer Specification |
| **G14** | 2400mm H x 3000mm width | Corromesh Security Pedestrian gate | Double leaf swing gate manual lockable | Powdercoated Colour: Monument | Refer Specification |
| **G15** | 2150mm H | Security Pedestrian gate metal batten | Double leaf swing gate manual lockable | Powdercoated Colour: Black | Refer Specification & Bin Screen Detail |
| **G16** | 2400mm H x 3000mm width | Corromesh Pedestrian gate | Double leaf swing gate manual lockable | Powdercoated Colour: Black | Refer Specification |

| CODE | DIMENSIONS | TYPE | DESCRIPTION | FINISH | ADDITIONAL COMMENTS |
|---|---|---|---|---|---|
| **GATES PEDESTRIAN** | | | | | |
| **G17** | 2150mm H x 1200 width | Steel Palisade Security Pedestrian gate | Single leaf swing gate manual | Powdercoated Colour: Monument | Refer Specification |
| **G18** | 2150mm H x 1200 width | Steel Palisade Security Pedestrian gate | Single leaf swing gate manual | Powdercoated Colour: Monument | Refer Specification |
| **G19** | 2150mm H x 1200 width | Steel Palisade Security Pedestrian gate | Single leaf swing gate manual | Powdercoated Colour: Monument | Refer Specification |
| **G20** | 2150mm H x 1200mm width | Steel Palisade Security Pedestrian gate | Single leaf swing gate manual | Powdercoated Colour: Monument | Refer Specification |
| **G21** | 1200mm H x 3000mm width | Metal palisade pool type | sliding gate security controlled | Powdercoated Colour: Monument | Refer Electrical dwgs & spec for all infrastructure requirements |
| **G22** | 1200mm H x 3000mm width | Metal palisade pool type | sliding gate security controlled | Powdercoated Colour: Monument | Refer Electrical dwgs & spec for all infrastructure requirements |
| **G24** | 1200mm H x 1200mm width | Steel Palisade Security Pedestrian gate | Single leaf swing gate manual lockable | Powdercoated Colour: Monument | Refer Specification |
| **G25** | 2150mm H x 1200mm width | Steel Palisade Security Pedestrian gate | Single leaf swing gate manual lockable | Powdercoated Colour: Monument | Refer Specification |
| **G26** | 2150mm H x 1200 width | Steel Palisade Security Pedestrian gate | Single leaf swing gate manual | Powdercoated Colour: Monument | Refer Specification |
| **G27** | 2150mm H x 2000mm width | Steel Palisade Security Pedestrian gate | Single leaf swing gate manual lockable | Powdercoated Colour: Monument | Refer Specification |

Amendments

| Issue | Description | Date |
|---|---|---|
| A | DETAILED DESIGN | 21/06/2019 |
| B | FINAL DETAILED DESIGN | 12/07/2019 |
| C | FINAL DETAILED DESIGN | 25/07/2019 |
| D | FINAL DETAILED DESIGN | 26/07/2019 |
| E | FINAL DETAILED DESIGN | 29/07/2019 |
| F | FINAL DETAILED DESIGN | 05/08/2019 |
| G | FINAL DETAILED DESIGN | 06/08/2019 |
| H | DETAILED DESIGN | 20/11/2019 |
| I | DETAILED DESIGN | 25/11/2019 |
| J | DETAILED DESIGN | 20/12/2019 |
| K | DETAILED DESIGN | 19/02/2020 |

NSW GOVERNMENT | Planning, Industry & Environment

*Issued under the Environmental Planning and Assessment Act 1979*

Approved Application No: SSD-9368 Signed: J.M.L

Granted on: 21 May 2020 Sheet no: 47 of 74

Contractor
RICHARD CROOKES CONSTRUCTIONS

Client
NSW GOVERNMENT Education


GROUP GSA

Group GSA Pty Ltd ABN 76 002 113 779
Level 7, 80 William St East Sydney NSW Australia 2011 www.groupgsa.com

T +612 9361 4144 F +612 9332 3458

architecture interior design urban design landscape
nom architect M. Sheldon 3990


Project Title
ALEX AVENUE PUBLIC SCHOOL

Drawing Title
FENCE & GATE PLAN

| | |
|---|---|
| Scale | 1:400 @A1 |
| Drawing created (date) | 21/06/2019 |
| By | ZM |
| Plotted and checked by | ZM |
| Verified | LI |
| Approved | FR |

| Drawing No | | Issue |
|---|---|---|
| 180645 | L2200 | K |

File $FILE$ Plot Date $DATE$


This drawing is the copyright of Group GSA Pty Ltd and may not be altered, reproduced or transmitted in any form or by any means in part or in whole without the written permission of Group GSA Pty Ltd.
All levels and dimensions are to be checked and verified on site prior to the commencement of any work, making of shop drawings or fabrication of components.
Do not scale drawings. Use figured Dimensions.

LEGEND

- SITE BOUNDARY
- BUILDING AWNING LINE

LEVELS

- EOW — EXTENT OF WORKS
- EX 6.35 — EXISTING LEVEL
- RL 6.35 — PROPOSED LEVEL
- TOW 6.35 — TOP OF WALL LEVEL
- BOW 6.35 — BOTTOM OF WALL LEVEL
- FFL 6.35 — FINISHED FLOOR LEVEL
- FALL 1:50 — FALL DIRECTION
- 42.00 — PROPOSED CONTOURS REFER TO CIVIL ENGINEER

NOTES:

1. CONTOURS SHOWN SUPPLIED BY CIVIL ENGINEER FOR REFERENCE ONLY. ADDITIONAL SPOT LEVELS ADDED FOR GREATER DETAIL.
2. ALL FOOTPATHS, SOFTFALL AND PLAY MULCH GRADES TO BE IN ACCORDANCE WITH EFSG MAX. AND MIN. GRADES
3. FINISH SURFACE LEVEL AT ALL BUILDING ENTRIES AND DECK INTERFACE TO BE FLUSH. REFER TO ARCHITECT THRESHOLD DETAILS.

NSW GOVERNMENT | Planning, Industry & Environment

*Issued under the Environmental Planning and Assessment Act 1979*

Approved Application No: SSD-9368 Signed:

Granted on: 21 May 2020 Sheet no: 48 of 74

EXTENSION OF LOW SANDSTONE WALL TO FUTURE PLAY AREA AFTER EASEMENT IS EXTINGUISHED

EXISTING BOUNDARY

PROPOSED BOUNDARY

THE CONSTRUCTION AND INSTALLATION OF THE OSD TANK IS PART OF A SEPARATE PLANNING APPROVAL

REFER TO SHEET L-3002

REFER TO SHEET L-3001

BLOCK B1

BLOCK B2

BLOCK B3

BLOCK A

STAIR 1

STAIR 2

STAIR 3

STAIR 4

RAMP

LOW POINT

RWT (UNDER)

OSD TANK (UNDER)

MECHANICAL PLANT

MECHANICAL SCREEN

Amendments

| Issue | Description | Date |
|---|---|---|
| A | FOR INFORMATION | 14/06/2019 |
| B | DETAILED DESIGN | 21/06/2019 |
| C | FINAL DETAILED DESIGN | 12/07/2019 |
| D | DETAILED DESIGN | 15/11/2019 |
| E | DETAILED DESIGN | 20/12/2019 |
| F | DETAILED DESIGN | 19/02/2020 |

Contractor
RICHARD CROOKES CONSTRUCTIONS

Client
NSW GOVERNMENT Education

GROUP GSA

Group GSA Pty Ltd ABN 76 002 113 779
Level 7, 80 William St East Sydney NSW Australia 2011 www.groupgsa.com
T +612 9361 4144 F +612 9332 3458
architecture interior design urban design landscape
nom architect M. Sheldon 3990

Project Title
ALEX AVENUE PUBLIC SCHOOL

Drawing Title
LEVELS & GRADING [01]

| | |
|---|---|
| Scale | 1:200 @A1 |
| Drawing created (date) | 21/06/2019 |
| By | JG |
| Plotted and checked by | JH |
| Verified | FR |
| Approved | FR |

| Drawing No | Issue |
|---|---|
| 180645 L-3001 | F |

| File | Plot Date |
|---|---|
| $FILE$ | $DATE$ |

This drawing is the copyright of Group GSA Pty Ltd and may not be altered, reproduced or transmitted in any form or by any means in part or in whole without the written permission of Group GSA Pty Ltd.
All levels and dimensions are to be checked and verified on site prior to the commencement of any work, making of shop drawings or fabrication of components.
Do not scale drawings. Use figured Dimensions.

LEGEND

- SITE BOUNDARY
- BUILDING AWNING LINE

LEVELS

- EXTENT OF WORKS — EOW
- EXISTING LEVEL — EX 6.35
- PROPOSED LEVEL — RL 6.35
- TOP OF WALL LEVEL — TOW 6.35
- BOTTOM OF WALL LEVEL — BOW 6.35
- FINISHED FLOOR LEVEL — FFL 6.35
- FALL DIRECTION — FALL 1:50
- PROPOSED CONTOURS REFER TO CIVIL ENGINEER — 42.00

NOTES:

1. CONTOURS SHOWN SUPPLIED BY CIVIL ENGINEER FOR REFERENCE ONLY. ADDITIONAL SPOT LEVELS ADDED FOR GREATER DETAIL.
2. ALL FOOTPATHS, SOFTFALL AND PLAY MULCH GRADES TO BE IN ACCORDANCE WITH EFSG MAX. AND MIN. GRADES
3. FINISH SURFACE LEVEL AT ALL BUILDING ENTRIES AND DECK INTERFACE TO BE FLUSH. REFER TO ARCHITECT THRESHOLD DETAILS.

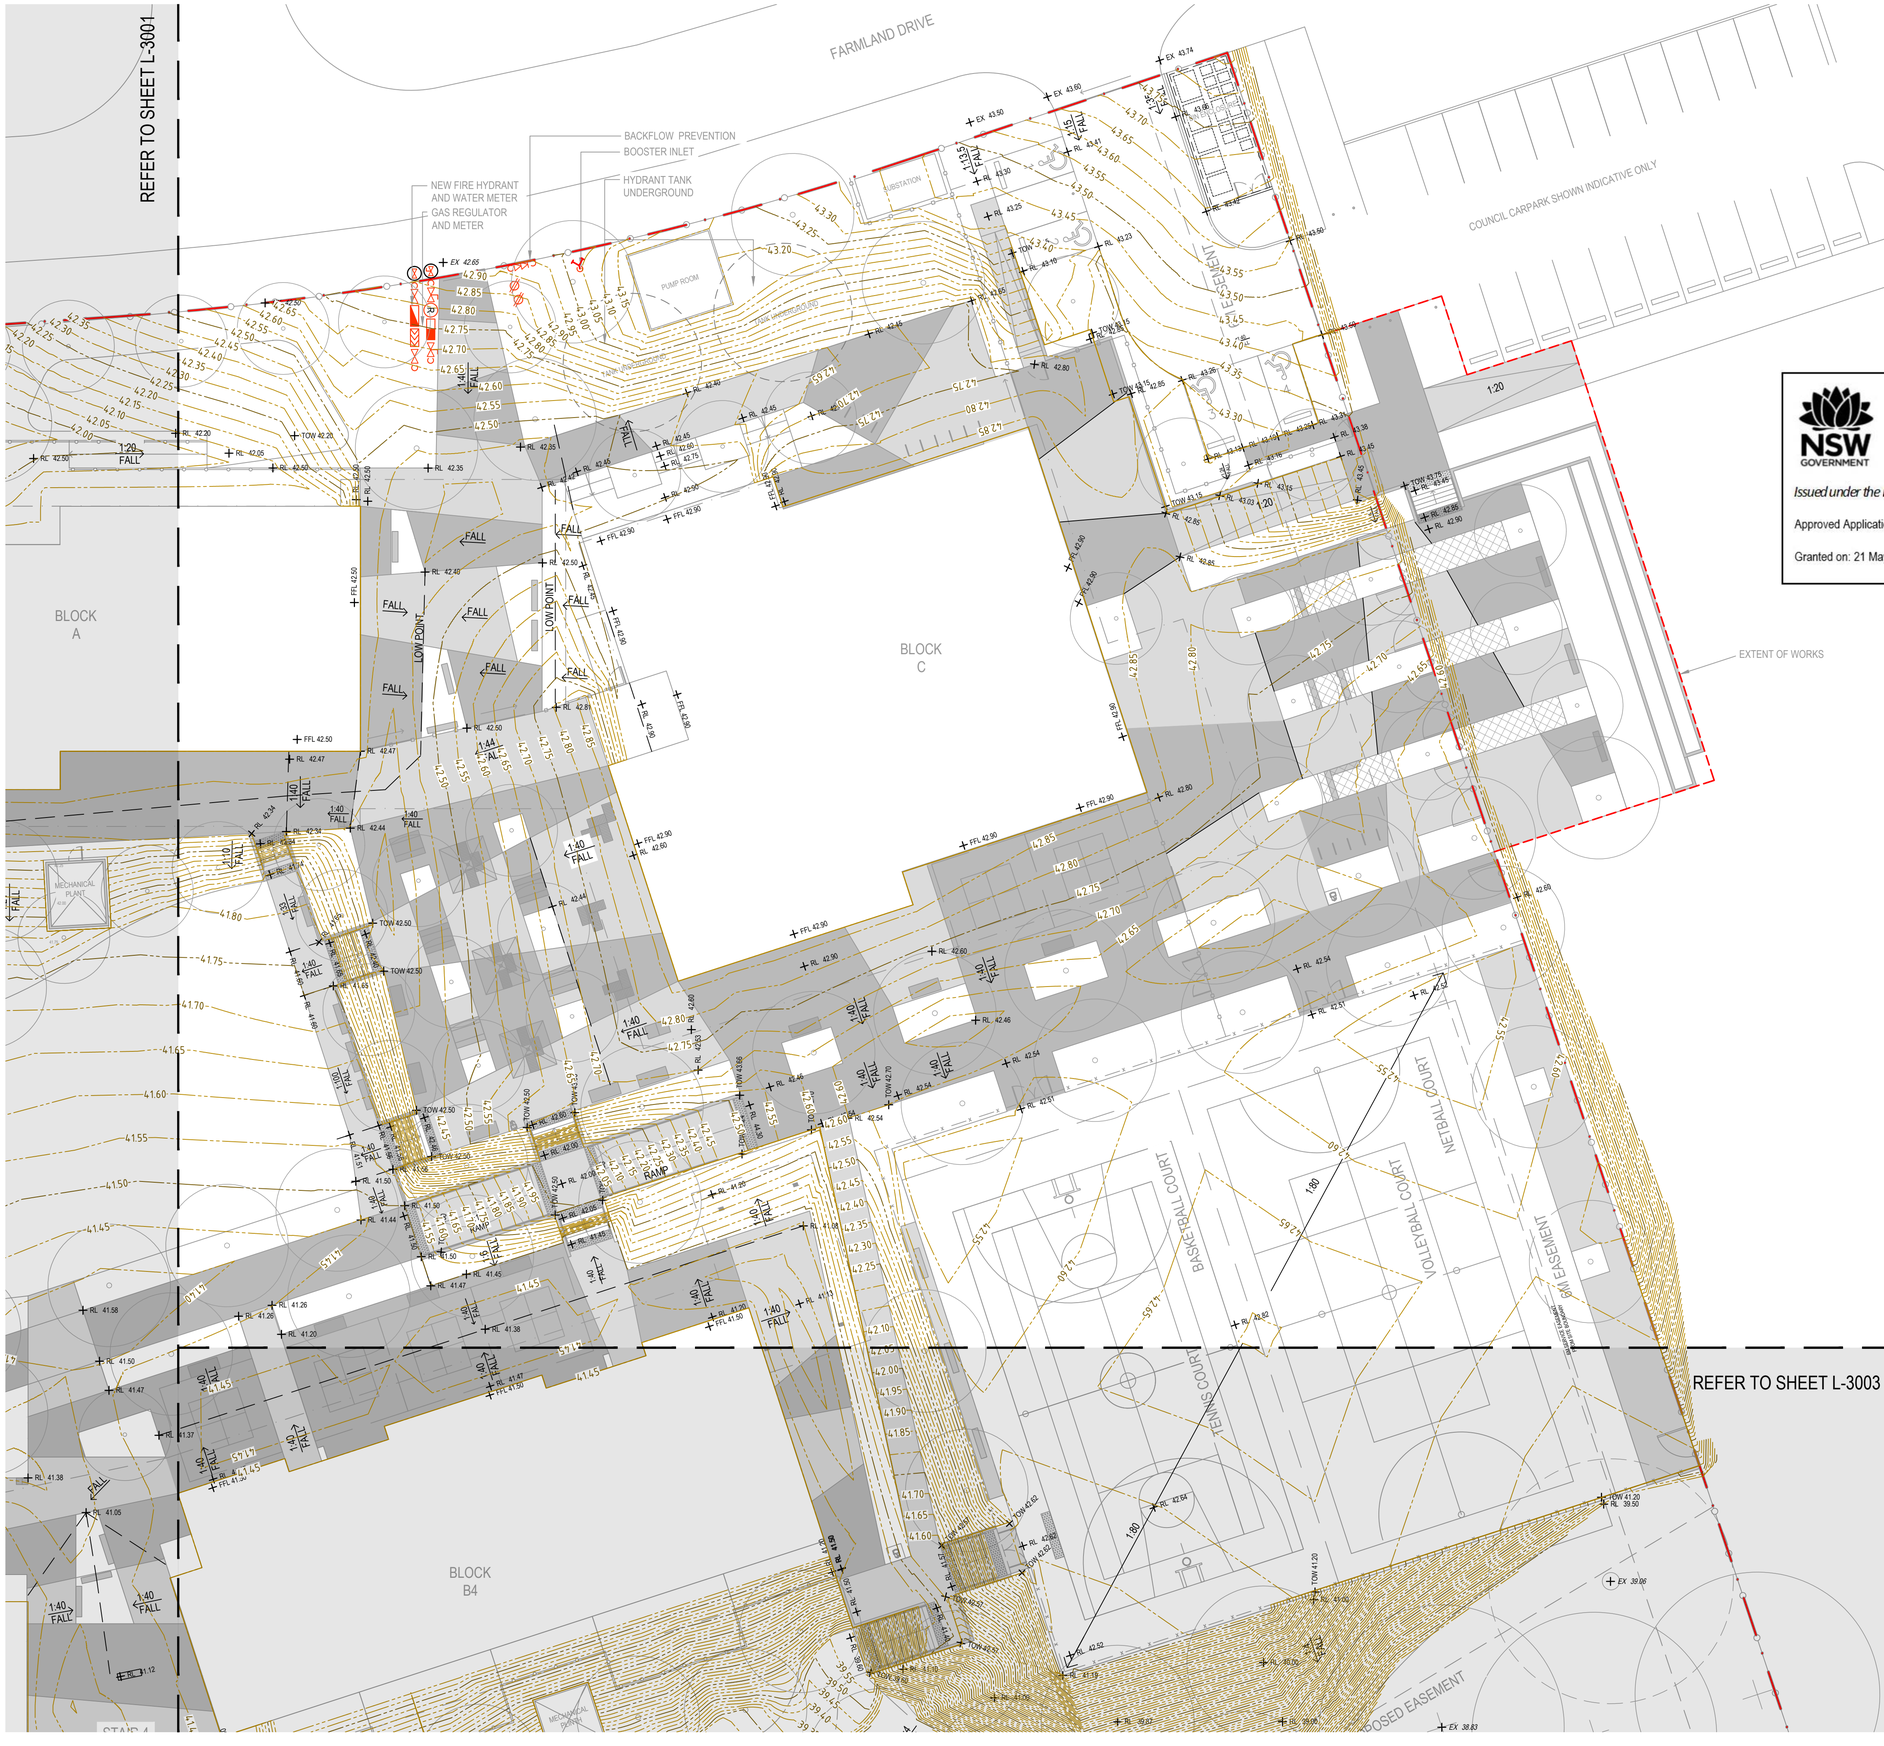


Amendments

| Issue | Description | Date |
|---|---|---|
| A | FOR COORDINATION | 13/05/2019 |
| B | DETAILED DESIGN | 21/06/2019 |
| C | FINAL DETAILED DESIGN | 12/07/2019 |
| D | DOC REVISION | 1/10/2019 |
| E | DETAILED DESIGN | 15/11/2019 |
| F | DETAILED DESIGN | 20/12/2019 |

NSW GOVERNMENT | Planning, Industry & Environment

*Issued under the Environmental Planning and Assessment Act 1979*

Approved Application No: SSD-9368 Signed: J.M.L

Granted on: 21 May 2020 Sheet no: 49 of 74

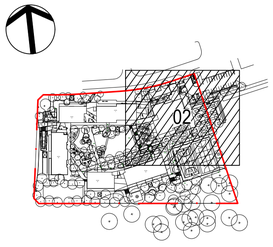


Contractor
RICHARD CROOKES CONSTRUCTIONS

Client
NSW GOVERNMENT Education

GROUP GSA

Group GSA Pty Ltd ABN 76 002 113 779
Level 7, 80 William St East Sydney NSW Australia 2011 www.groupgsa.com

T +612 9361 4144 F +612 9332 3458

architecture interior design urban design landscape
nom architect M. Sheldon 3990

Project Title

# ALEX AVENUE PUBLIC SCHOOL

Drawing Title

## LEVELS & GRADING [02]

| | |
|---|---|
| Scale | 1:200 @A1 |
| Drawing created (date) | 21/06/2019 |
| By | JG |
| Plotted and checked by | JH |
| Verified | FR |
| Approved | FR |

| Drawing No | Issue |
|---|---|
| 180645 L-3002 | F |

| File | Plot Date |
|---|---|
| $FILES | $DATES |

This drawing is the copyright of Group GSA Pty Ltd and may not be altered, reproduced or transmitted in any form or by any means in part or in whole without the written permission of Group GSA Pty Ltd.
All levels and dimensions are to be checked and verified on site prior to the commencement of any work, making of shop drawings or fabrication of components.
Do not scale drawings. Use figured Dimensions.

LEGEND

- SITE BOUNDARY
- BUILDING AWNING LINE

LEVELS

- EOW — EXTENT OF WORKS
- EX 6.35 — EXISTING LEVEL
- RL 6.35 — PROPOSED LEVEL
- TOW 6.35 — TOP OF WALL LEVEL
- BOW 6.35 — BOTTOM OF WALL LEVEL
- FFL 6.35 — FINISHED FLOOR LEVEL
- FALL 1:50 — FALL DIRECTION
- 42.00 — PROPOSED CONTOURS REFER TO CIVIL ENGINEER

NOTES:

1. CONTOURS SHOWN SUPPLIED BY CIVIL ENGINEER FOR REFERENCE ONLY. ADDITIONAL SPOT LEVELS ADDED FOR GREATER DETAIL.
2. ALL FOOTPATHS, SOFTFALL AND PLAY MULCH GRADES TO BE IN ACCORDANCE WITH EFSG MAX. AND MIN. GRADES
3. FINISH SURFACE LEVEL AT ALL BUILDING ENTRIES AND DECK INTERFACE TO BE FLUSH. REFER TO ARCHITECT THRESHOLD DETAILS.

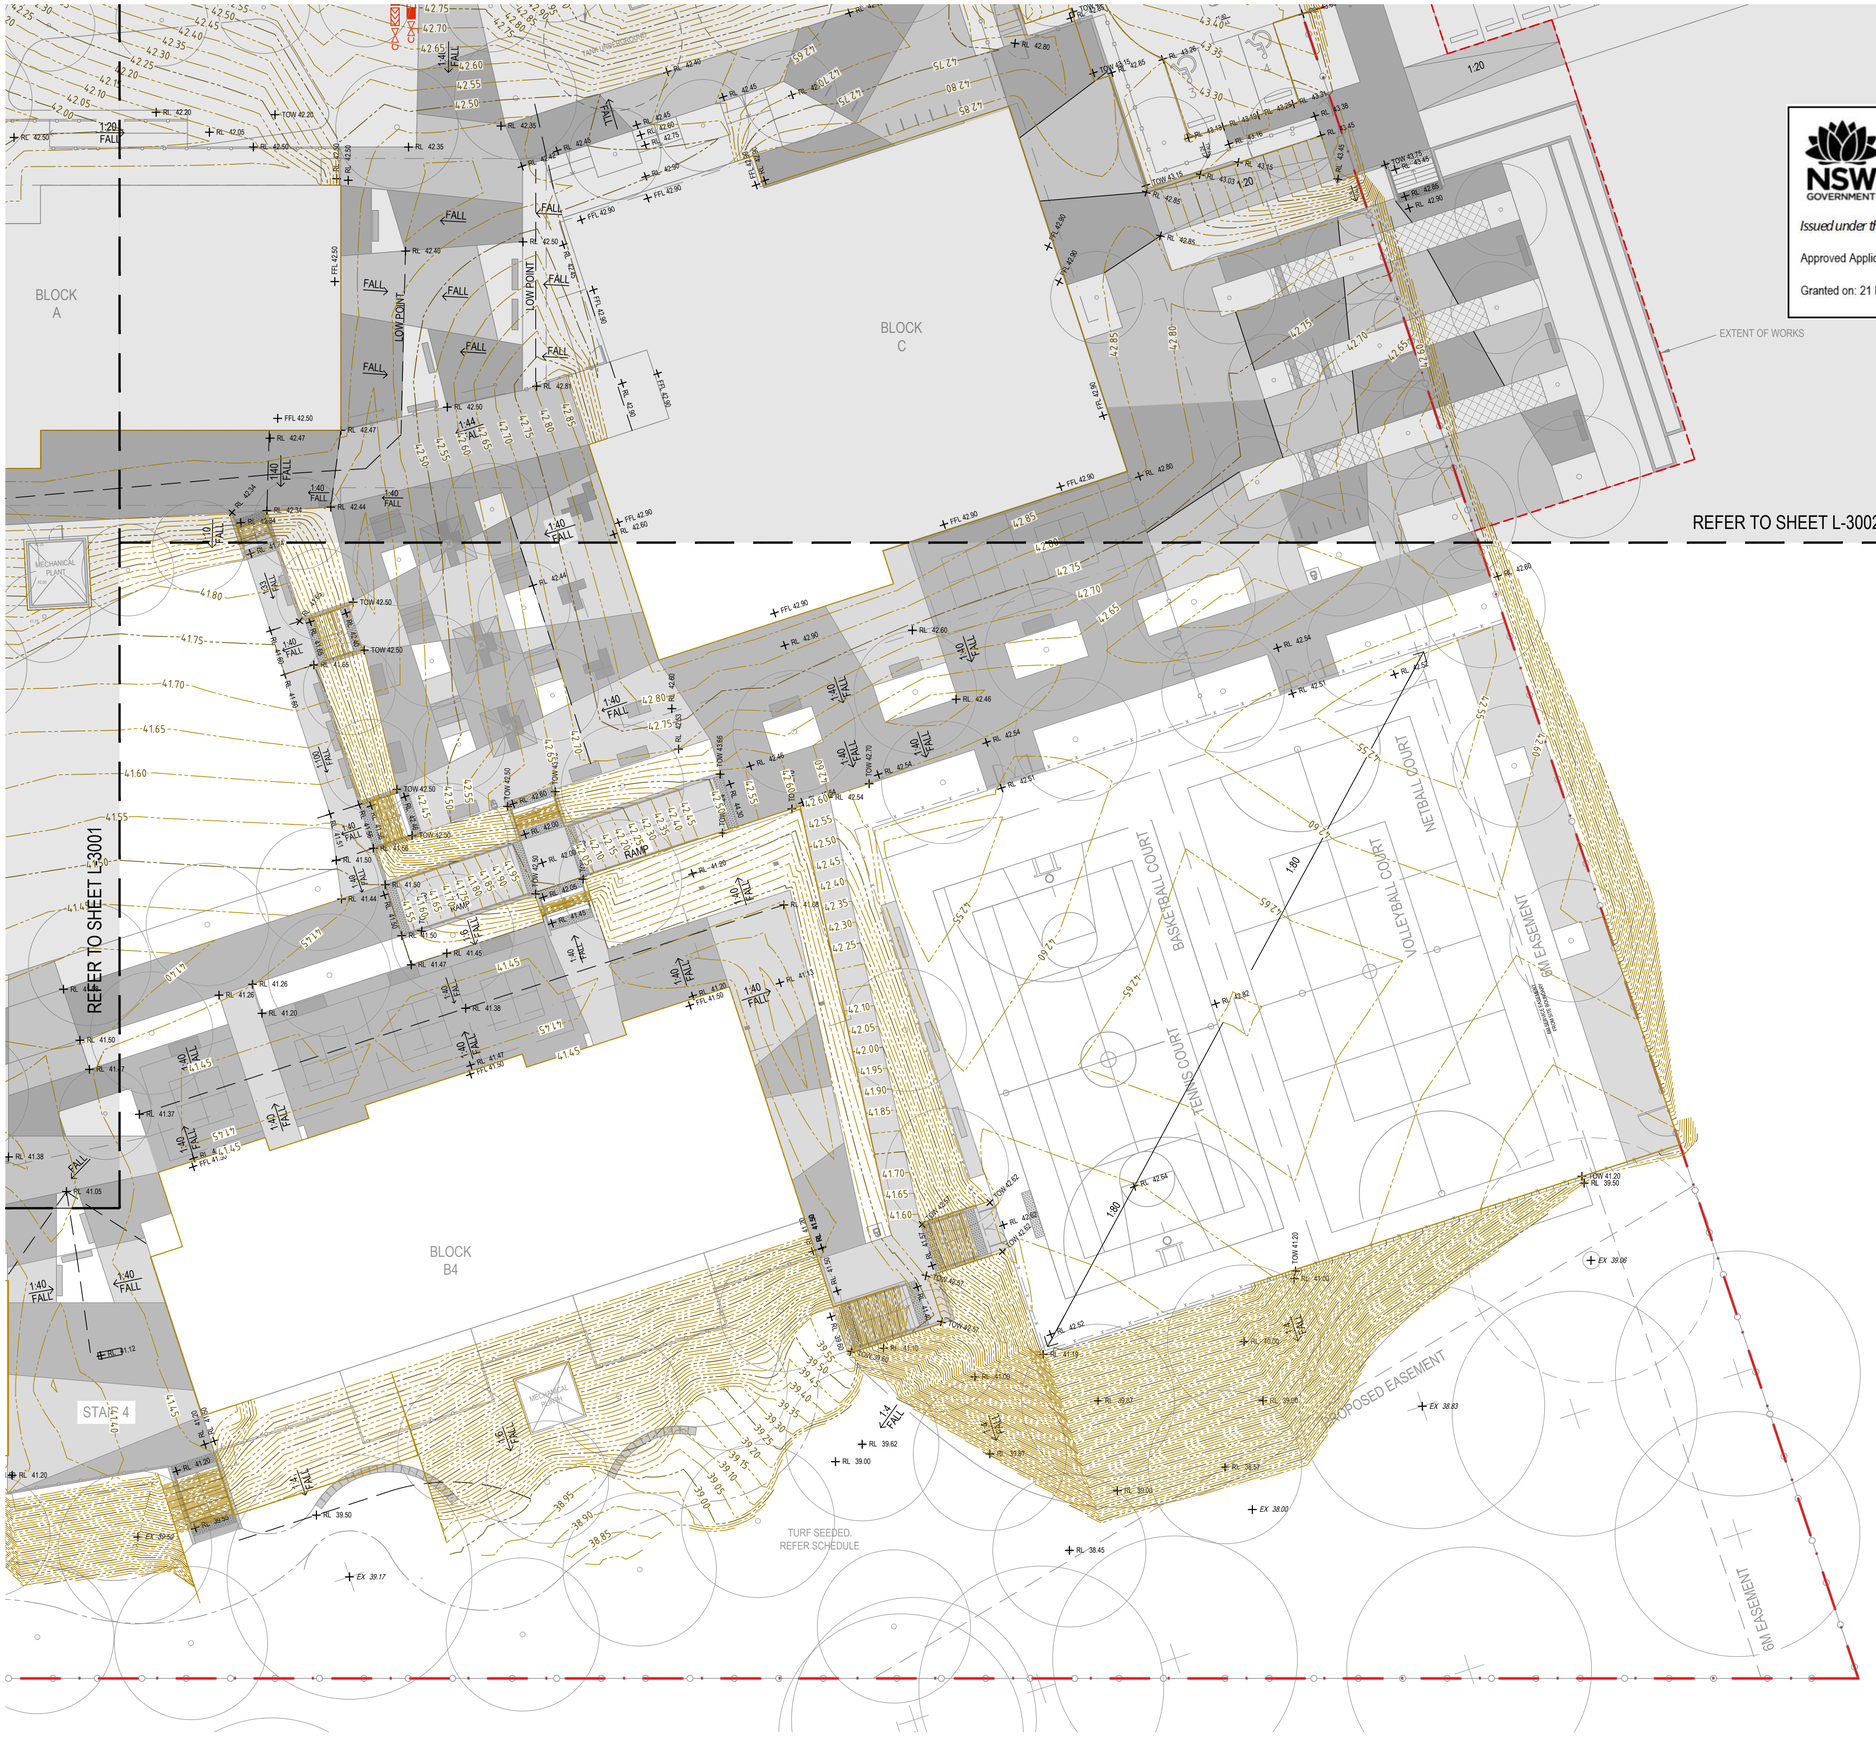


Amendments

| Issue | Description | Date |
|---|---|---|
| A | FOR COORDINATION | 13/05/2019 |
| B | DETAILED DESIGN | 21/06/2019 |
| C | FINAL DETAILED DESIGN | 12/07/2019 |
| D | DETAILED DESIGN | 15/11/2019 |
| E | DETAILED DESIGN | 20/12/2019 |

NSW GOVERNMENT | Planning, Industry & Environment

*Issued under the Environmental Planning and Assessment Act 1979*

Approved Application No: SSD-9368 Signed:

Granted on: 21 May 2020 Sheet no: 50 of 74

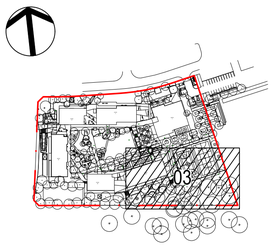


Contractor
RICHARD CROOKES CONSTRUCTIONS

Client
NSW GOVERNMENT Education


GROUP GSA

Group GSA Pty Ltd ABN 76 002 113 779
Level 7, 80 William St East Sydney NSW Australia 2011 www.groupgsa.com

T +612 9361 4144 F +612 9332 3458

architecture interior design urban design landscape
nom architect M. Sheldon 3990


Project Title
ALEX AVENUE PUBLIC SCHOOL

Drawing Title
LEVELS & GRADING [03]

| | |
|---|---|
| Scale | 1:200 @A1 |
| Drawing created (date) | 21/06/2019 |
| By | JG |
| Plotted and checked by | JH |
| Verified | FR |
| Approved | FR |

| Drawing No | Issue |
|---|---|
| 180645 L-3003 | E |

| File | Plot Date |
|---|---|
| $FILE$ | $DATE$ |


This drawing is the copyright of Group GSA Pty Ltd and may not be altered, reproduced or transmitted in any form or by any means in part or in whole without the written permission of Group GSA Pty Ltd.
All levels and dimensions are to be checked and verified on site prior to the commencement of any work, making of shop drawings or fabrication of components.
Do not scale drawings. Use figured Dimensions.

| CODE | BOTANICAL NAME | COMMON NAME | POT SIZE | Mature Size H x W | PLANT SPACING | NUMBER |
|---|---|---|---|---|---|---|
| TREES | | | | | | |
| As | Acmena smithii | Lilly Pilly | 400L | | As shown | 5 |
| Bl | Banksia integrifolia | Coastal Banksia | 400L | | As shown | 7 |
| BnD | Betula nigra' Dura Heat' | River Birch | 100L | | As shown | 10 |
| Cf | Corymbia ficifolia | Grafted Eucalypt | 100L | | As shown | 5 |
| Cm | Corymbia maculata | Spotted Gum | 100L | | As shown | 19 |
| CS | Callistemon salignus | White Bottlebrush | 100L | | As shown | 5 |
| Cx | Corymbia eximia | Yellow Bloodwood | 100L | | As shown | 11 |
| CxN | Corymbia eximia "Nana" | Dwarf Yellow Bloodwood | 100L | | As shown | 5 |
| Ec | Eucalyptus crebra | Narrow leaved Ironbark | 100L | | As shown | 12 |
| Ep | Eucalyptus punctata | Grey Gum | 100L | | As shown | 16 |
| Epa | Eucalyptus parramattensis | Parramatta Eucalypt | 100L | | As shown | 7 |
| FU | Fraxinus "Urbanite" | Urban Ash | 400L | | As shown | 14 |
| Li | Lagerstroemia indica | Crepe myrtle | 200L | | As shown | 7 |
| Lp | Leptospermum petersonii | Lemon scented tea tree | 75L | | As shown | 11 |
| Ml | Melaleuca linariifolia | Narrow-Leaved Paperbark | 400L | | As shown | 12 |
| Up | Ulmus parviflora "Todd" | Chinese Elm | 400L | | As shown | 28 |
| SHRUBS | | | | | | |
| AER | Aloe "Erik the Red" | Tree Aloe cultivar | 200mm | 2 x 2 | 1.55/m² | 54 |
| AplN | Acacia pravissima " Little Nugget" | Dwarf wattle | 200mm | 1 x 1 | 1.55/m² | 46 |
| BE | Banksia ericifolia | Heath Banksia | 200mm | 4 x 3 | 0.25/m² | 29 |
| Br | Banksia robur | Swamp banksia | 200mm | 2 x 1.5 | 1.55/m² | 75 |
| BvD | Baeckea virgata "Dwarf" | Dwarf baeckea | 200mm | 0.3 x 0.5 | 6.25/m² | 79 |
| CAW | Callistemon "Anzac White" | Bottlebrush | 25L | 1 x 2 | 1/m² | 73 |
| CCP | Callistemon " Candy Pink" | Bottlebrush | 25L | 3 x 2 | 1/m² | 137 |
| CE | Callistemon Endeavour | Bottlebrush | 45L | 2 x 2 | 0.44/m² | 171 |
| CGW | Casuarina Green Wave | She oak cultivar | 200mm | 1.5 x 1.5 | 2.04/m² | 480 |
| CH | Callistemon Harkness | Bottlebrush | 45L | 2 x 2 | 0.44/m² | 34 |
| CLJ | Callistemon "Little John" | Dwarf Bottlebrush | 200mm | 0.8 x 0.8 | 2.04/m² | 46 |
| Cp | Coleonema pulchellum "Compactum" | Dwarf Pink Diosma | 200mm | 0.7 x 0.7 | 4/m² | 719 |
| De | Doryanthes excelsa | Gymea Lily | 25L | 2 x 2 | 1/m² | 117 |
| GRG | Grevillea Robyn Gordon | Spiderflower | 200mm | 1.5 x 1.5 | 1/m² | 27 |
| GS | Grevillea Superb | Spiderflower | 200mm | 1.5 x 1.5 | 1/m² | 82 |
| GSW | Gaura "Siskiyou White" | Butterfly bush | 140mm | 0.7 x 0.9 | 6.25/m² | 210 |
| Hp | Helichrysum petiolare | Licorice Plant | 200mm | 0.5 x 1.5 | 1/m² | 318 |
| HpL | Helichrysum petiolare 'Limelight' | Licorice Plant | 200mm | 0.5 x 1.5 | 1/m² | 20 |
| Js | Jacksonia scoparia | Native Broom | 140mm | 4 x 3 | 1/m² | 5 |
| LA | Lavender avonview | Avonview lavender | 140mm | 0.8 x 0.6 | 6.25/m² | 14 |
| LK | Lomandra Katrinus | Mat Rush | 140mm | 0.7 x 0.6 | 11.11/m² | 103 |
| LLB | Leptospermum "Little Bun" | Tea tree cultivar | 200mm | 0.75 x 1 | 4/m² | 401 |
| LPB | Leptospermum "Pacific Beauty" | Tea tree | 200mm | 1 x 1.5 | 1.55/m² | 217 |
| MCT | Melaleuca "Claret Tops" | Claret tops | 200mm | 1 x 0.8 | 2.77/m² | 295 |
| MiVC | Melaleuca incana "Velvet Cushion" | Paperbark | 140mm | 1 x 1 | 6.25/m² | 44 |
| MP | Murraya paniculata | Orange jessamine | 200mm | 4 x 3 | 1/m² | 16 |
| PA | Plectranthus argentatus | Silver spurflower | 140mm | 1 x 1.5 | 2.04/m² | 56 |
| PC | Pelargonium citronellum | Lemon-scented pelargonium | 140mm | 1.2 x 1.2 | 6.25/m² | 16 |
| PmP | Philotheca myoporoides Profusion | Wax flower | 200mm | 1 x 1 | 1.55/m² | 230 |
| PX | Philodendron 'Xanadu' | Dwarf Philodendron | 300mm | 1 x 1 | 4/m² | 232 |
| RE | Rhapis excelsa | Broadleaf lady palm | 200mm | 4 x 3 | 0.64/m² | 4 |
| RTB | Rosmarinus "Tuscan Blue" | Rosemary | 140mm | 1.5 x 1.2 | 6.25/m² | 37 |
| SW | Salvia waverly | Waverly | 200mm | 1.2 x 1.2 | 2.04/m² | 250 |
| WF | Westringia fruticosa | Coastal Rosemary | 200mm | 1.5 x 1.5 | 1.55/m² | 455 |
| WJG | Westringia Jervis Gem | Jervis coastal rosemary | 200mm | 1 x 1 | 1.55/m² | 402 |
| WM | Westringia "Mundi" | Coastal Rosemary culivar | 200mm | 0.5 x1.5 | 1.55/m² | 304 |
| GROUNDCOVERS & GRASSES | | | | | | |
| Ca | Chrysocephalum apiculatum | Yellow buttons | 140mm | 0.3 x 1 | 2.77/m² | 205 |
| Cg | Carpobrotus glaucescens | Pigface | 140mm | 0.2 x 2 | 4/m² | 483 |
| CgP | Casuarina glauca Prostrata | Cousin It | 140mm | 0.15 x 3 | 1.55/m² | 302 |
| DB | Dianella "Breeze" | Dianella | 140mm | 0.6 x 0.6 | 11.11/m² | 1412 |
| GBR | Grevillea Bronze Rambler | Prostrate Spiderflower | 140mm | 0.4 x 3 | 1/m² | 151 |
| GpRM | Grevillea poorinda Royal mantle | Prostrate Spiderflower | 140mm | 0.1 x 2 | 1/m² | 51 |
| LT | Lomandra Tanika | Mat rush | 140mm | 0.5 x 0.5 | 11.11/m² | 2037 |
| MpY | Myoprum parviflora "Yareena" | Creeping Boobialla | 140mm | 0.1 x 1 | 2.77/m² | 587 |
| PE | Poa "Eskdale" | Poa | 140mm | 0.8 x 0.4 | 11.11/m² | 698 |
| Sc | Santolina chamaecyparissus | Cotton Lavender | 140mm | 0.6 x 2 | 2.77/m² | 126 |

| CODE | BOTANICAL NAME | COMMON NAME | POT SIZE | Mature Size H x W | PLANT SPACING | NUMBER | PERCENTAGE DESCRIPTION |
|---|---|---|---|---|---|---|---|
| Planting Mix A | | | | | | | |
| Cp | Coleonema pulchellum "Compactum" | Dwarf Pink Diosma | 200mm | 0.7 x 0.7 | 4/m² | 204 | 10% |
| Hp | Helichrysum petiolare | Licorice Plant | 200mm | 0.5 x 1.5 | 1.55/m² | 161 | 20% |
| LLB | Leptospermum "Little Bun" | Tea tree cultivar | 200mm | 0.75 x 1 | 4/m² | 397 | 20% |
| LT | Lomandra "Tanika" | Mat Rush | 140mm | 0.5 x 0.5 | 11.11/m² | 1079 | 20% |
| WM | Westringia "Mundi" | Coastal Rosemary culivar | 200mm | 0.5 x1.5 | 1.55/m² | 231 | 30% |
| Planting Mix F | | | | | | | |
| DB | Dianella "Breeze" | Dianella | 140mm | 0.7 x 0.6 | 11.11/m² | 928 | 20% |
| GSW | Gaura "Siskiyou White" | Butterfly bus | 140mm | 0.7 x 0.9 | 6.25/m² | 180 | 15% |
| LT | Lomandra "Tanika" | Mat Rush | 140mm | 0.5 x 0.5 | 1.55/m² | 134 | 25% |
| LK | Lomandra Katrinus | Spiny Headed Mat-rush | 140mm | 0.7 x 0.6 | 1.55/m² | 93 | 15% |
| PE | Poa "Eskdale" | Poa | 140mm | 0.8 x 0.4 | 11.11/m² | 312 | 15% |

**SOFTWORKS**

| CODE | DESCRIPTION | LOCATION | SPECIFICATION | COLOUR | SUPPLIER / MANUFACTURER | DETAIL REF. | ENG./ SHOP REQUIRED FOR APPROVAL | PROTOTYPES REQUIRED FOR APPROVAL | SAMPLERS & SAMPLE PANELS REQUIRED FOR APPROVAL |
|---|---|---|---|---|---|---|---|---|---|
| | Topsoil (type A) | Turf areas | 'Turf Underlay' 100mm depth screeded sand, soil and composted organics | | Australian Native Landscapes or approved equal P. 13 14 48 | | N | N | Y |
| | Topsoil (type B) | All on ground planting areas | 300mm depth Native low 'P' Mix to AS4419. | | Australian Native Landscapes or approved equal P. 13 14 48 | | N | N | Y |
| | Subsoil (type B) | All on ground planting areas | Sub-soil below topsoil Type A to all planted areas. Sand Soil Blend 80-20. 20% soil 80% double washed river sand mix. | | Australian Native Landscapes or approved equal P. 13 14 48 | | N | N | Y |
| | Roor Control Barrier | To Tree pits within paving | RSB600 - Recycled'Rootstop" barrier material - 600mm depth | | Arborgreen.com.au | | N | N | Y |
| | Mulch | All planting areas | Forest Blend' (75mm depth). | | Australian Native Landscapes or approved equal P. 13 14 48 | | N | N | y |
| | Erosion control matting | Refer drawings for extent | Jute mat 800gsm secured with mat pins | | Arborgreen.com.au | | N | N | Y |
| | Geotextile fabric | Refer to details | Bidim A14G or aproved equal | | Geofabrics Australia | | N | N | Y |
| | Waterproofing | Walling | Crystoflex or approved equivalent | | Duram.com.au | | N | N | Y |

Amendments

| Issue | Description | Date |
|---|---|---|
| A | FOR COORDINATION | 09/05/2019 |
| B | DETAILED DESIGN | 21/06/2019 |
| C | FINAL DETAILED DESIGN | 12/07/2019 |
| D | DETAILED DESIGN | 15/11/2019 |
| E | DETAILED DESIGN | 20/12/2019 |
| F | DETAILED DESIGN | 19/02/2020 |

NSW GOVERNMENT Planning, Industry & Environment

*Issued under the Environmental Planning and Assessment Act 1979*

Approved Application No: SSD-9368 Signed: J.M.L

Granted on: 21 May 2020 Sheet no: 51 of 74

Contractor
RICHARD CROOKES CONSTRUCTIONS

Client
NSW GOVERNMENT Education

GROUP GSA

Group GSA Pty Ltd ABN 76 002 113 779
Level 7, 80 William St East Sydney NSW Australia 2011 www.groupgsa.com

T +612 9361 4144 F +612 9332 3458

architecture interior design urban design landscape
nom architect M. Sheldon 3990

Project Title
ALEX AVENUE PUBLIC SCHOOL

Drawing Title
PLANTING SCHEDULE

| | |
|---|---|
| Scale | 1:200 @A1 |
| Drawing created (date) | 21/06/2019 |
| By | JG |
| Plotted and checked by | JH |
| Verified | FR |
| Approved | FR |

| Drawing No | Issue |
|---|---|
| 180645 L5000 | F |

| File | Plot Date |
|---|---|
| $FILE$ | $DATE$ |

This drawing is the copyright of Group GSA Pty Ltd and may not be altered, reproduced or transmitted in any form or by any means in part or in whole without the written permission of Group GSA Pty Ltd.
All levels and dimensions are to be checked and verified on site prior to the commencement of any work, making of shop drawings or fabrication of components.
Do not scale drawings. Use figured Dimensions.

LEGEND

- SITE BOUNDARY
- BUILDING AWNING LINE

SOFTWORKS

- EXISTING TREE TO BE RETAINED AND PROTECTED
- PROPOSED TREE REFER SCHEDULE AND SPECIFICATION
- PLANTING REFER SCHEDULE AND SPECIFICATION
- TURF REFER SCHEDULE AND SPECIFICATION

Amendments

| Issue | Description | Date |
|---|---|---|
| A | FOR COORDINATION | 14/06/2019 |
| B | DETAILED DESIGN | 21/06/2019 |
| C | FINAL DETAILED DESIGN | 12/07/2019 |
| D | DETAILED DESIGN | 15/11/2019 |
| E | DETAILED DESIGN | 20/12/2019 |
| F | DETAILED DESIGN | 19/02/2020 |

BLOCK A
BLOCK B1
BLOCK B2
BLOCK B3
MECHANICAL PLANT
TURF
GRASS SEEDED
OSD TANK (UNDER)
REFER TO SHEET L5002
REFER TO SHEET L5003
THE CONSTRUCTION AND INSTALLATION OF THE OSD TANK IS PART OF A SEPARATE PLANNING APPROVAL

NSW GOVERNMENT Planning, Industry & Environment

*Issued under the Environmental Planning and Assessment Act 1979*

Approved Application No: SSD-9368 Signed: J.M.C

Granted on: 21 May 2020 Sheet no: 52 of 74

Contractor
RICHARD CROOKES CONSTRUCTIONS

Client
NSW GOVERNMENT Education


GROUPGSA
Group GSA Pty Ltd ABN 76 002 113 779
Level 7, 80 William St East Sydney NSW Australia 2011 www.groupgsa.com
T +612 9361 4144 F +612 9332 3458
architecture interior design urban design landscape
nom architect M. Sheldon 3990


Project Title
ALEX AVENUE PUBLIC SCHOOL

Drawing Title
PLANTING PLAN [01]

| | |
|---|---|
| Scale | 1:200 @A1 |
| Drawing created (date) | 21/06/2019 |
| By | JG |
| Plotted and checked by | JH |
| Verified | FR |
| Approved | FR |
| Drawing No | 180645 L-5001 |
| Issue | F |
| File | $FILES |
| Plot Date | $DATES |


This drawing is the copyright of Group GSA Pty Ltd and may not be altered, reproduced or transmitted in any form or by any means in part or in whole without the written permission of Group GSA Pty Ltd.

All levels and dimensions are to be checked and verified on site prior to the commencement of any work, making of shop drawings or fabrication of components. Do not scale drawings. Use figured Dimensions.

LEGEND

- SITE BOUNDARY
- BUILDING AWNING LINE

SOFTWORKS

- EXISTING TREE TO BE RETAINED AND PROTECTED
- PROPOSED TREE REFER SCHEDULE AND SPECIFICATION
- PLANTING REFER SCHEDULE AND SPECIFICATION
- TURF REFER SCHEDULE AND SPECIFICATION

NSW GOVERNMENT | Planning, Industry & Environment

*Issued under the Environmental Planning and Assessment Act 1979*

Approved Application No: SSD-9368 Signed: J.M.C

Granted on: 21 May 2020 Sheet no: 53 of 74

REFER TO SHEET L2001

REFER TO SHEET L2003

BLOCK A

BLOCK B4

BLOCK C

TURF

GRASS SEEDED

1:20

1:14

TANK UNDERGROUND

Amendments

| Issue | Description | Date |
|---|---|---|
| A | FOR INFORMATION | 14/06/2019 |
| B | DETAILED DESIGN | 21/06/2019 |
| C | FINAL DETAILED DESIGN | 12/07/2019 |
| D | DETAILED DESIGN | 15/11/2019 |
| E | DETAILED DESIGN | 20/12/2019 |

02

Contractor
RICHARD CROOKES CONSTRUCTIONS

Client
NSW GOVERNMENT Education


GROUP GSA

Group GSA Pty Ltd ABN 76 002 113 779
Level 7, 80 William St East Sydney NSW Australia 2011 www.groupgsa.com

T +612 9361 4144 F +612 9332 3458

architecture interior design urban design landscape
nom architect M. Sheldon 3990


Project Title

# ALEX AVENUE PUBLIC SCHOOL

Drawing Title

## PLANTING PLAN [02]

| | |
|---|---|
| Scale | 1:200 @A1 |
| Drawing created (date) | 21/06/2019 |
| By | JG |
| Plotted and checked by | JH |
| Verified | FR |
| Approved | FR |

| Drawing No | Issue |
|---|---|
| 180645 L-5002 | E |

| File | Plot Date |
|---|---|
| $FILE$ | $DATE$ |


This drawing is the copyright of Group GSA Pty Ltd and may not be altered, reproduced or transmitted in any form or by any means in part or in whole without the written permission of Group GSA Pty Ltd.
All levels and dimensions are to be checked and verified on site prior to the commencement of any work, making of shop drawings or fabrication of components.
Do not scale drawings. Use figured Dimensions.

LEGEND

SITE BOUNDARY

BUILDING AWNING LINE

SOFTWORKS

EXISTING TREE TO BE RETAINED AND PROTECTED

PROPOSED TREE
REFER SCHEDULE AND SPECIFICATION

PLANTING
REFER SCHEDULE AND SPECIFICATION

TURF
REFER SCHEDULE AND SPECIFICATION

NSW GOVERNMENT | Planning, Industry & Environment

*Issued under the Environmental Planning and Assessment Act 1979*

Approved Application No: SSD-9368 Signed: J.M.C

Granted on: 21 May 2020 Sheet no: 54 of 74

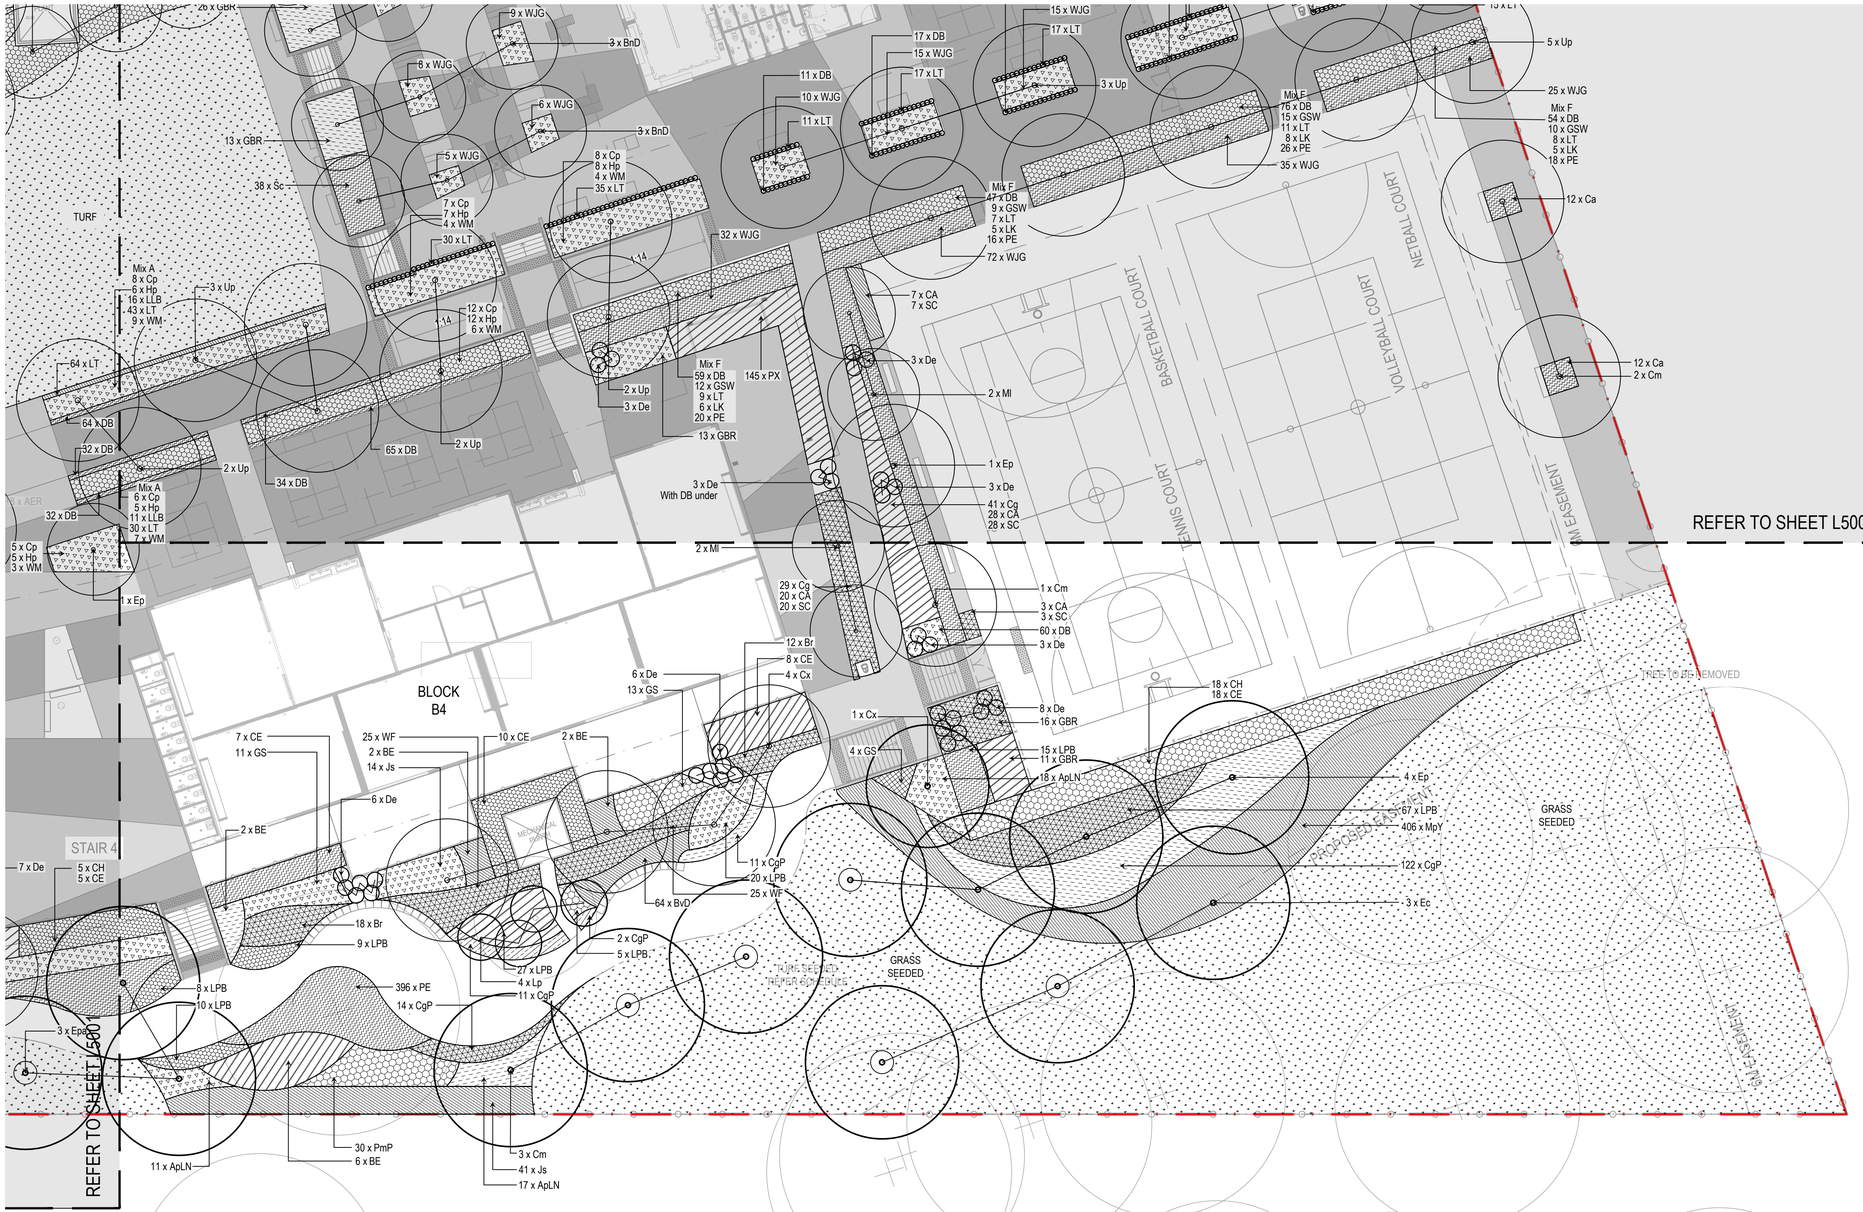


Amendments

| Issue | Description | Date |
|---|---|---|
| A | FOR INFORMATION | 14/06/2019 |
| B | DETAILED DESIGN | 21/06/2019 |
| C | FINAL DETAILED DESIGN | 12/07/2019 |
| D | DETAILED DESIGN | 15/11/2019 |
| E | DETAILED DESIGN | 20/12/2019 |

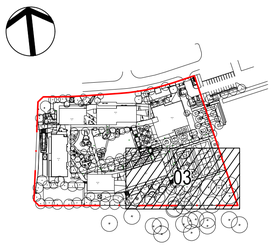


Contractor
RICHARD CROOKES CONSTRUCTIONS

Client
NSW GOVERNMENT Education

GROUP GSA

Group GSA Pty Ltd ABN 76 002 113 779
Level 7, 80 William St East Sydney NSW Australia 2011 www.groupgsa.com

T +612 9361 4144 F +612 9332 3458

architecture interior design urban design landscape
nom architect M. Sheldon 3990

Project Title

# ALEX AVENUE PUBLIC SCHOOL

Drawing Title

## PLANTING PLAN

| | |
|---|---|
| Scale | 1:200 @A1 |
| Drawing created (date) | 21/06/2019 |
| By | JG |
| Plotted and checked by | JH |
| Verified | FR |
| Approved | FR |
| Drawing No | Issue |
| 180645 L-5003 | E |
| File | Plot Date |
| $FILES | $DATES |

This drawing is the copyright of Group GSA Pty Ltd and may not be altered, reproduced or transmitted in any form or by any means in part or in whole without the written permission of Group GSA Pty Ltd.
All levels and dimensions are to be checked and verified on site prior to the commencement of any work, making of shop drawings or fabrication of components.
Do not scale drawings. Use figured Dimensions.

LEGEND

- SITE BOUNDARY
- EXTENT OF IRRIGATION FOR MASS PLANTING AND TREES
- EXTENT OF POP UP IRRIGATION FOR TURF

NSW GOVERNMENT | Planning, Industry & Environment

*Issued under the Environmental Planning and Assessment Act 1979*

Approved Application No: SSD-9368 Signed:

Granted on: 21 May 2020 Sheet no: 55 of 74

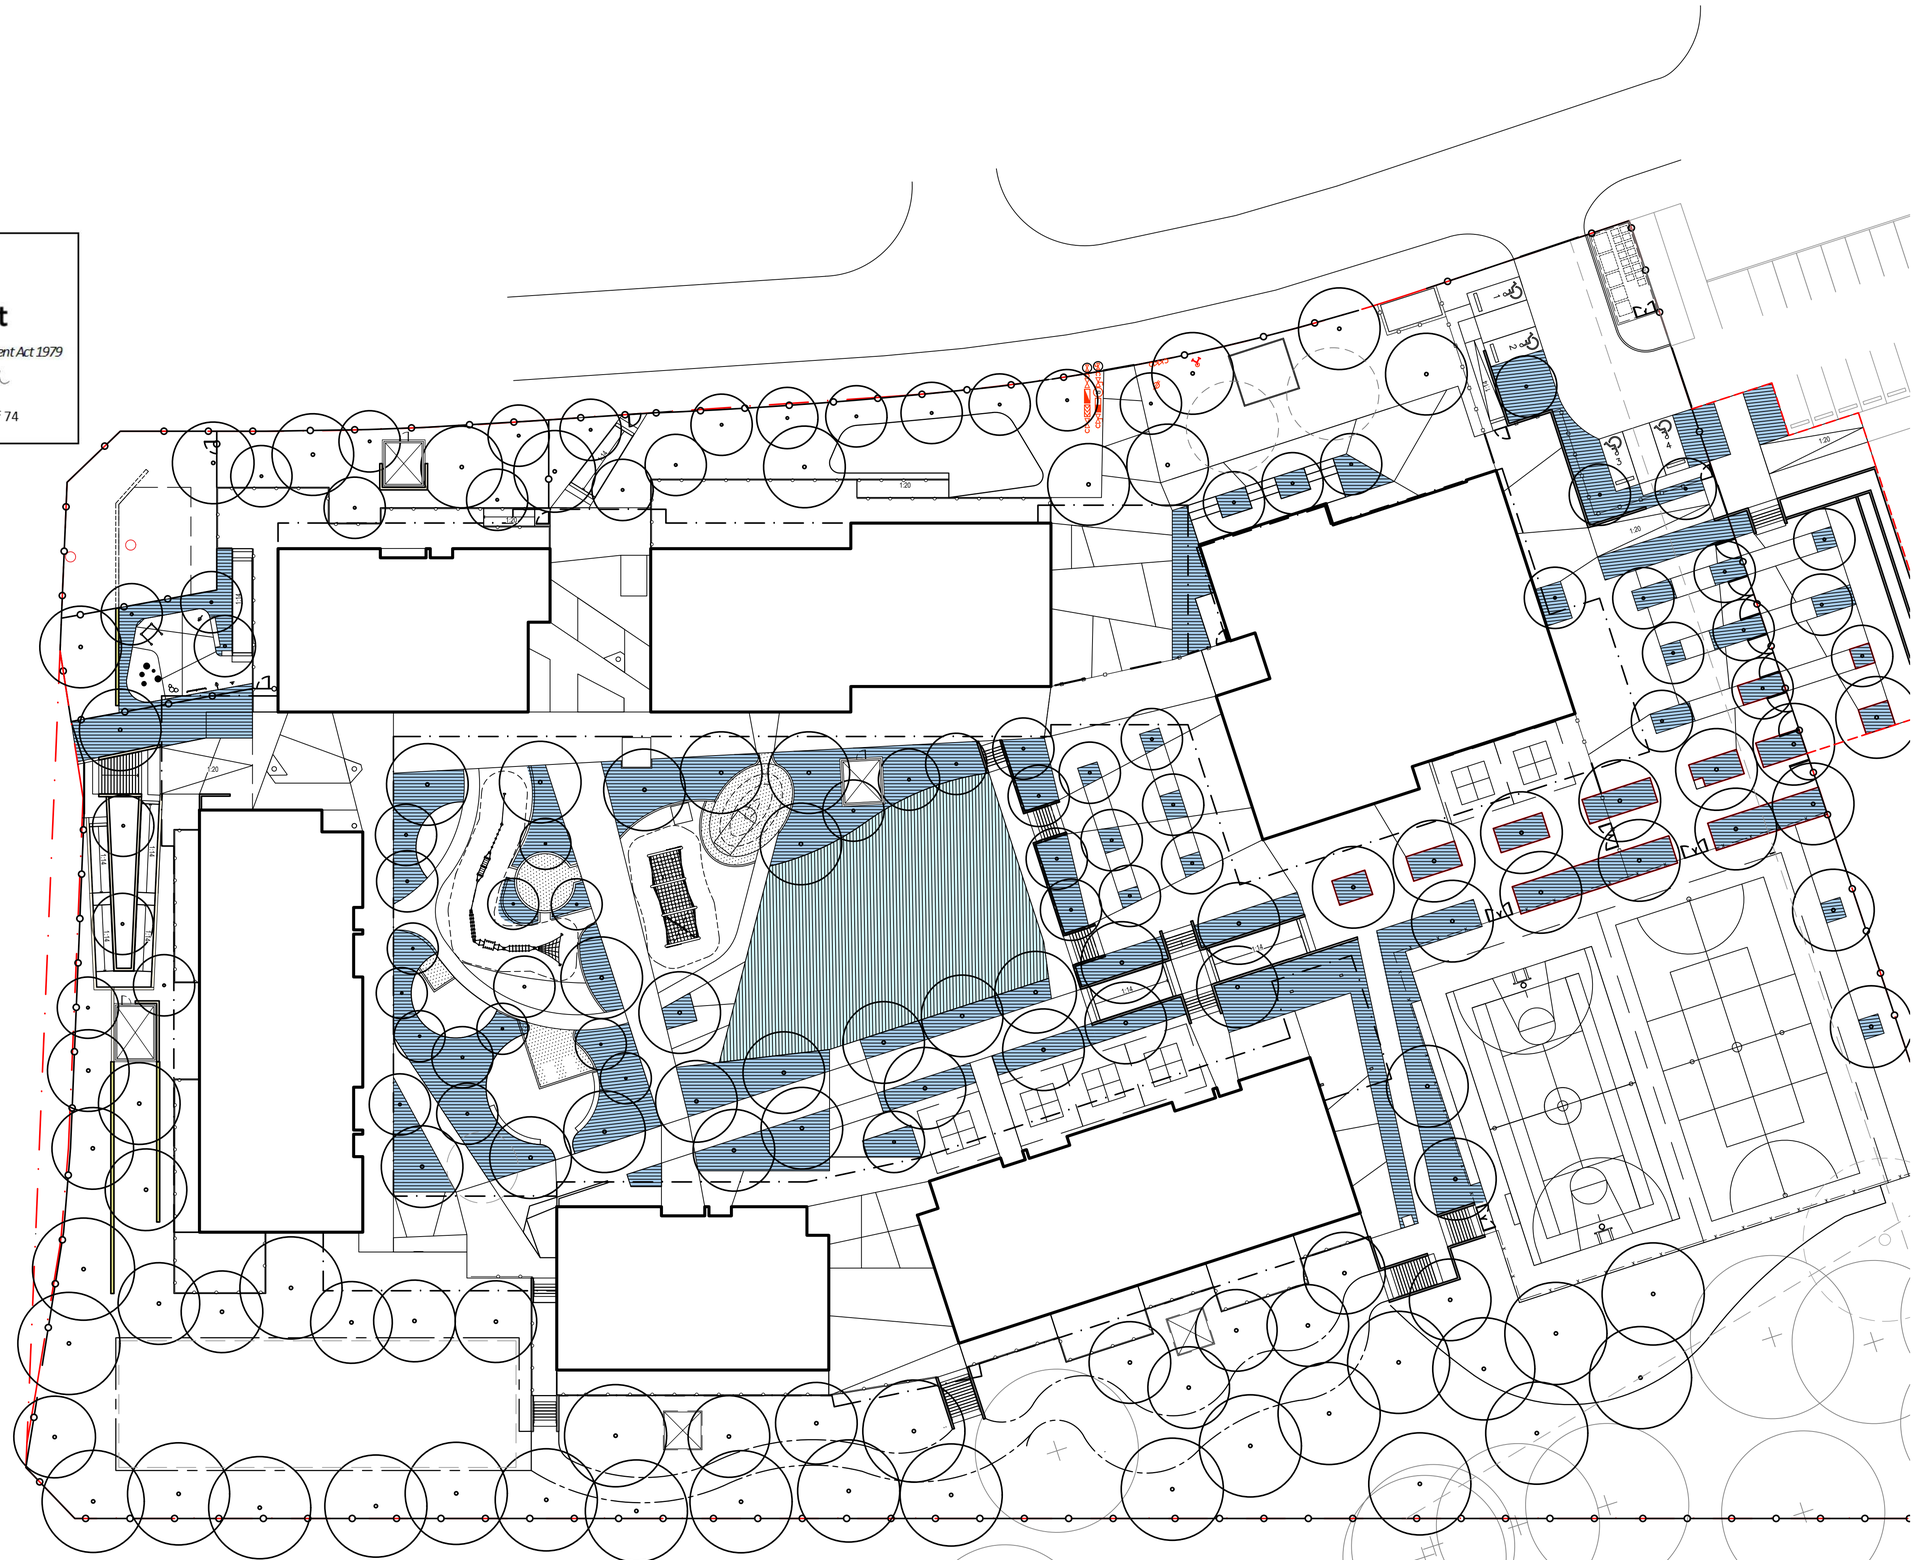

Amendments

| Issue | Description | Date |
|---|---|---|
| A | DETAILED DESIGN | 21/06/2019 |
| B | FINAL DETAILED DESIGN | 12/07/2019 |
| C | DETAILED DESIGN | 20/12/2019 |

Contractor
RICHARD CROOKES CONSTRUCTIONS

Client
NSW GOVERNMENT Education

GROUP GSA

Group GSA Pty Ltd ABN 76 002 113 779
Level 7, 80 William St East Sydney NSW Australia 2011 www.groupgsa.com

T +612 9361 4144 F +612 9332 3458

architecture interior design urban design landscape
nom architect M. Sheldon 3990

Project Title
ALEX AVENUE PUBLIC SCHOOL

Drawing Title
IRRIGATION AREA

| | |
|---|---|
| Scale | 1:300 @A1 |
| Drawing created (date) | 21/06/2019 |
| By | YC |
| Plotted and checked by | YC |
| Verified | LI |
| Approved | FR |

| Drawing No | | Issue |
|---|---|---|
| 180645 | L5100 | C |

| File | Plot Date |
|---|---|
| $FILE$ | $DATE$ |

This drawing is the copyright of Group GSA Pty Ltd and may not be altered, reproduced or transmitted in any form or by any means in part or in whole without the written permission of Group GSA Pty Ltd.
All levels and dimensions are to be checked and verified on site prior to the commencement of any work, making of shop drawings or fabrication of components.
Do not scale drawings. Use figured Dimensions.

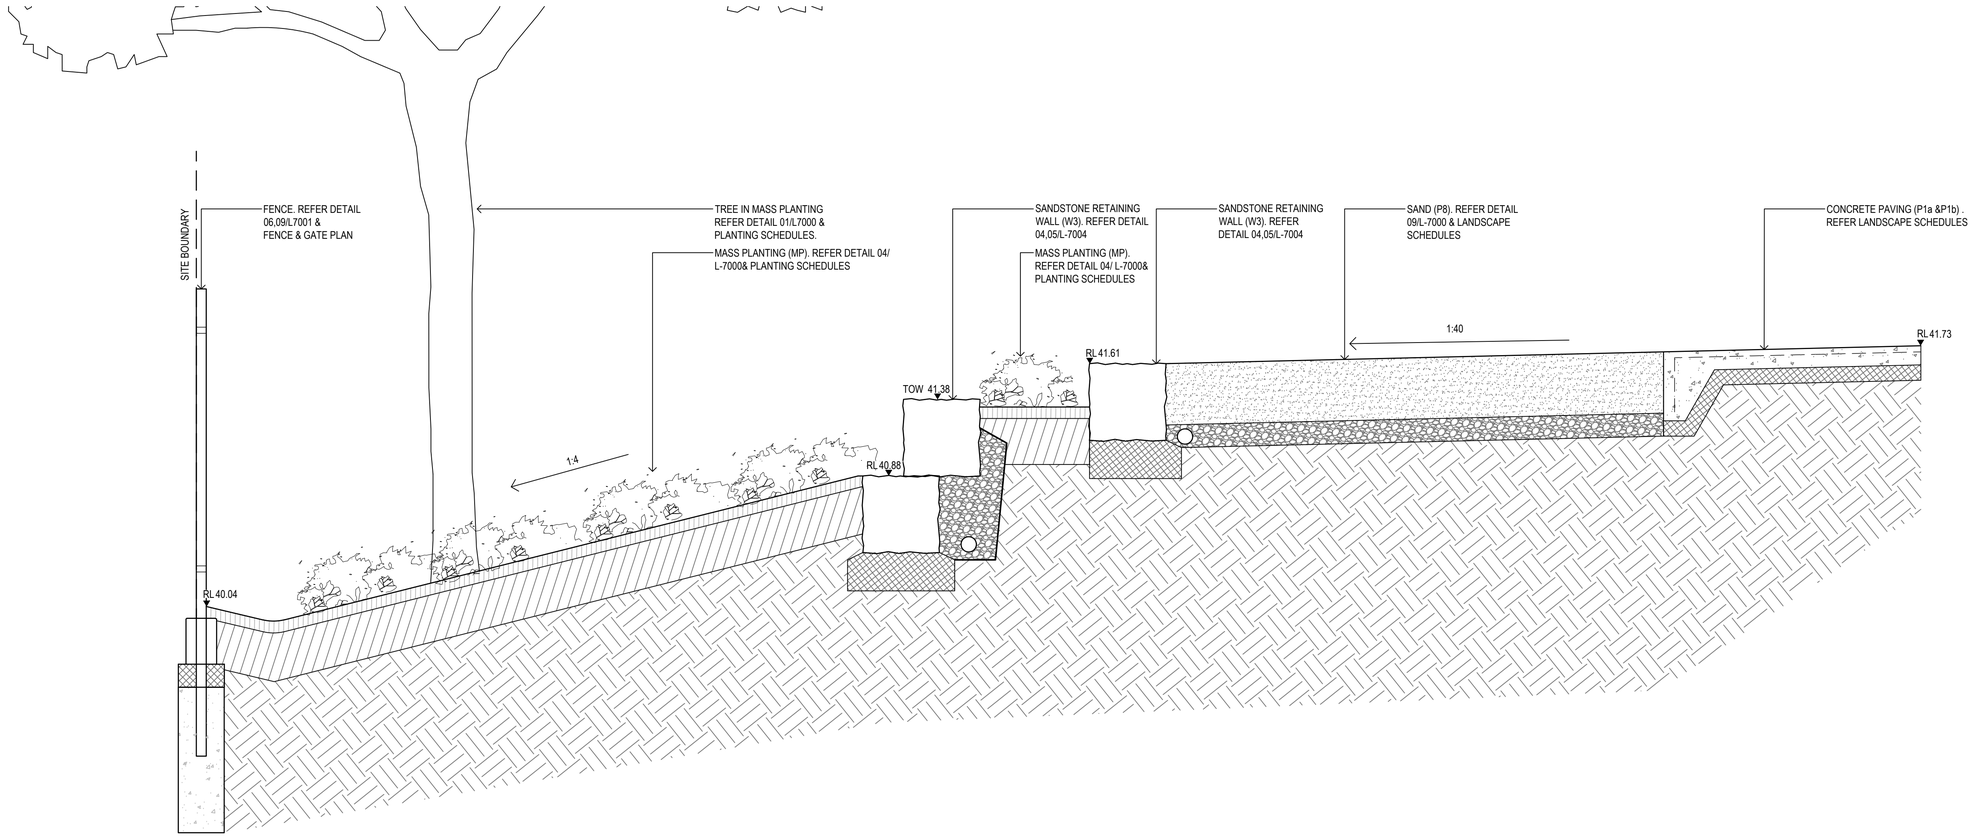


01 6001 LANDSCAPE SECTION
1 : 50

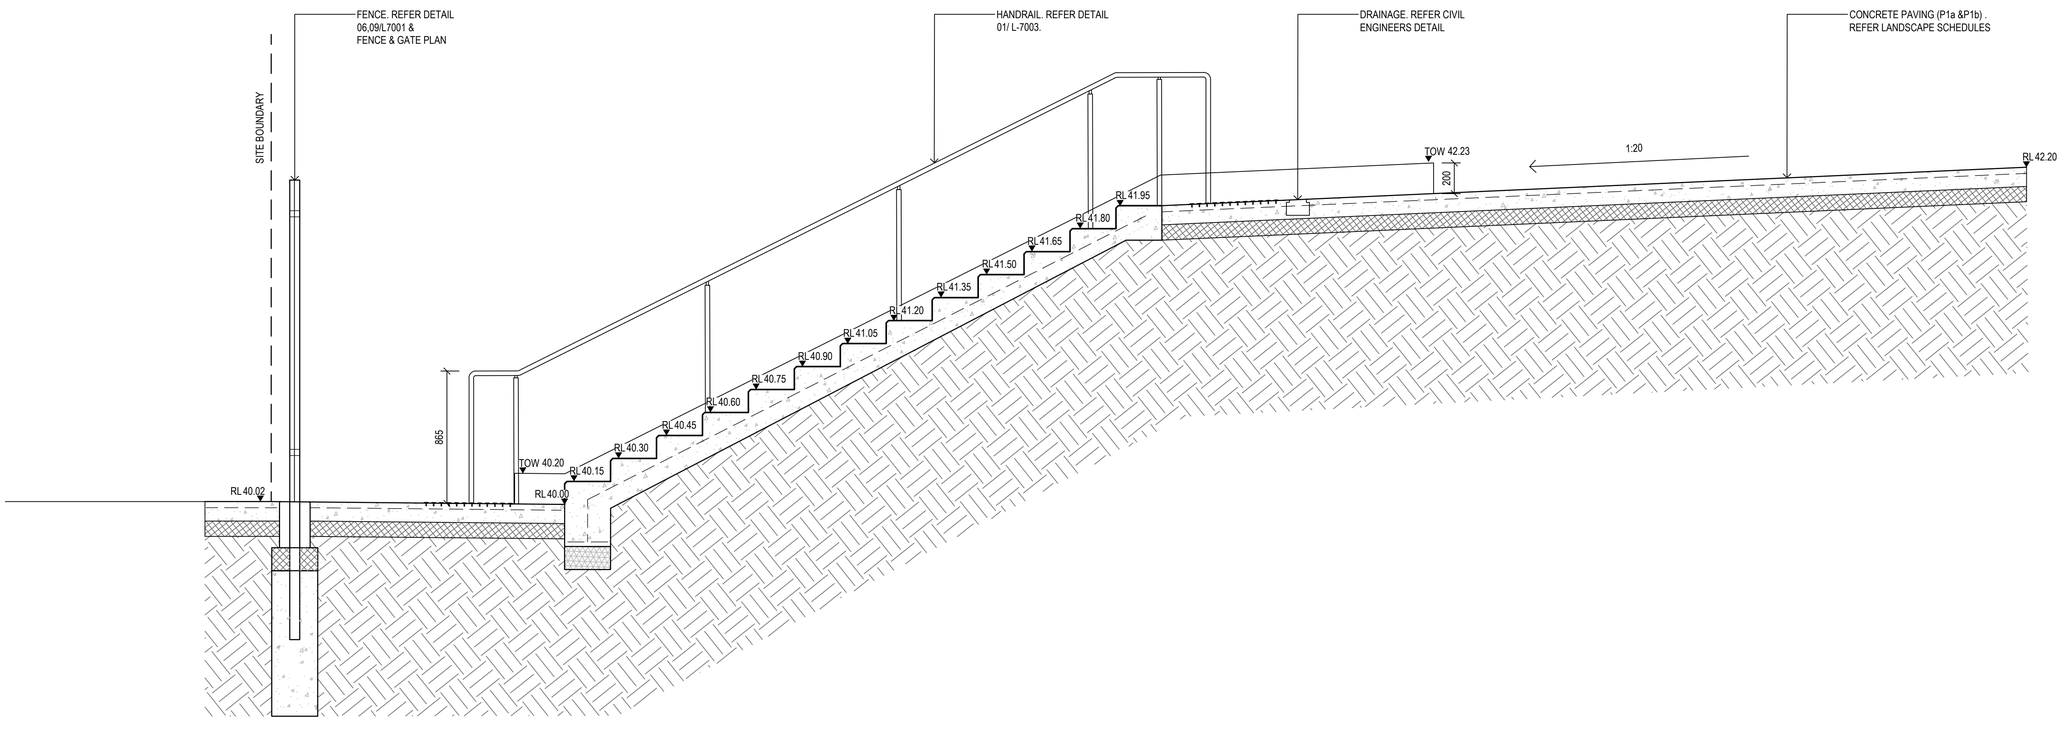


02 6001 LANDSCAPE SECTION
1 : 20

Amendments

| Issue | Description | Date |
|---|---|---|
| A | FOR INFORMATION | 13/11/2019 |
| B | DETAILED DESIGN | 20/12/2019 |

NSW GOVERNMENT | Planning, Industry & Environment

*Issued under the Environmental Planning and Assessment Act 1979*

Approved Application No: SSD-9368 Signed: J.M.C

Granted on: 21 May 2020 Sheet no: 56 of 74

Contractor
RICHARD CROOKES CONSTRUCTIONS

Client
NSW GOVERNMENT Education

GROUP GSA

Group GSA Pty Ltd ABN 76 002 113 779
Level 7, 80 William St East Sydney NSW Australia 2011 www.groupgsa.com

T +612 9361 4144 F +612 9332 3458

architecture interior design urban design landscape
nom architect M. Sheldon 3990

Project Title
ALEX AVENUE PUBLIC SCHOOL

Drawing Title
LANDSCAPE SECTIONS

| | |
|---|---|
| Scale | AS SHOWN |
| Drawing created (date) | 12/11/2019 |
| By | ZM |
| Plotted and checked by | ZM |
| Verified | FR |
| Approved | FR |

| Drawing No | Issue |
|---|---|
| 180645 L-6001 | B |

| File | Plot Date |
|---|---|
| $FILES | $DATES |

This drawing is the copyright of Group GSA Pty Ltd and may not be altered, reproduced or transmitted in any form or by any means in part or in whole without the written permission of Group GSA Pty Ltd.
All levels and dimensions are to be checked and verified on site prior to the commencement of any work, making of shop drawings or fabrication of components.
Do not scale drawings. Use figured Dimensions.

Amendments

| Issue | Description | Date |
|---|---|---|
| A | DETAILED DESIGN | 20/12/2019 |

NSW GOVERNMENT | Planning, Industry & Environment

*Issued under the Environmental Planning and Assessment Act 1979*

Approved Application No: SSD-9368 Signed:

Granted on: 21 May 2020 Sheet no: 57 of 74

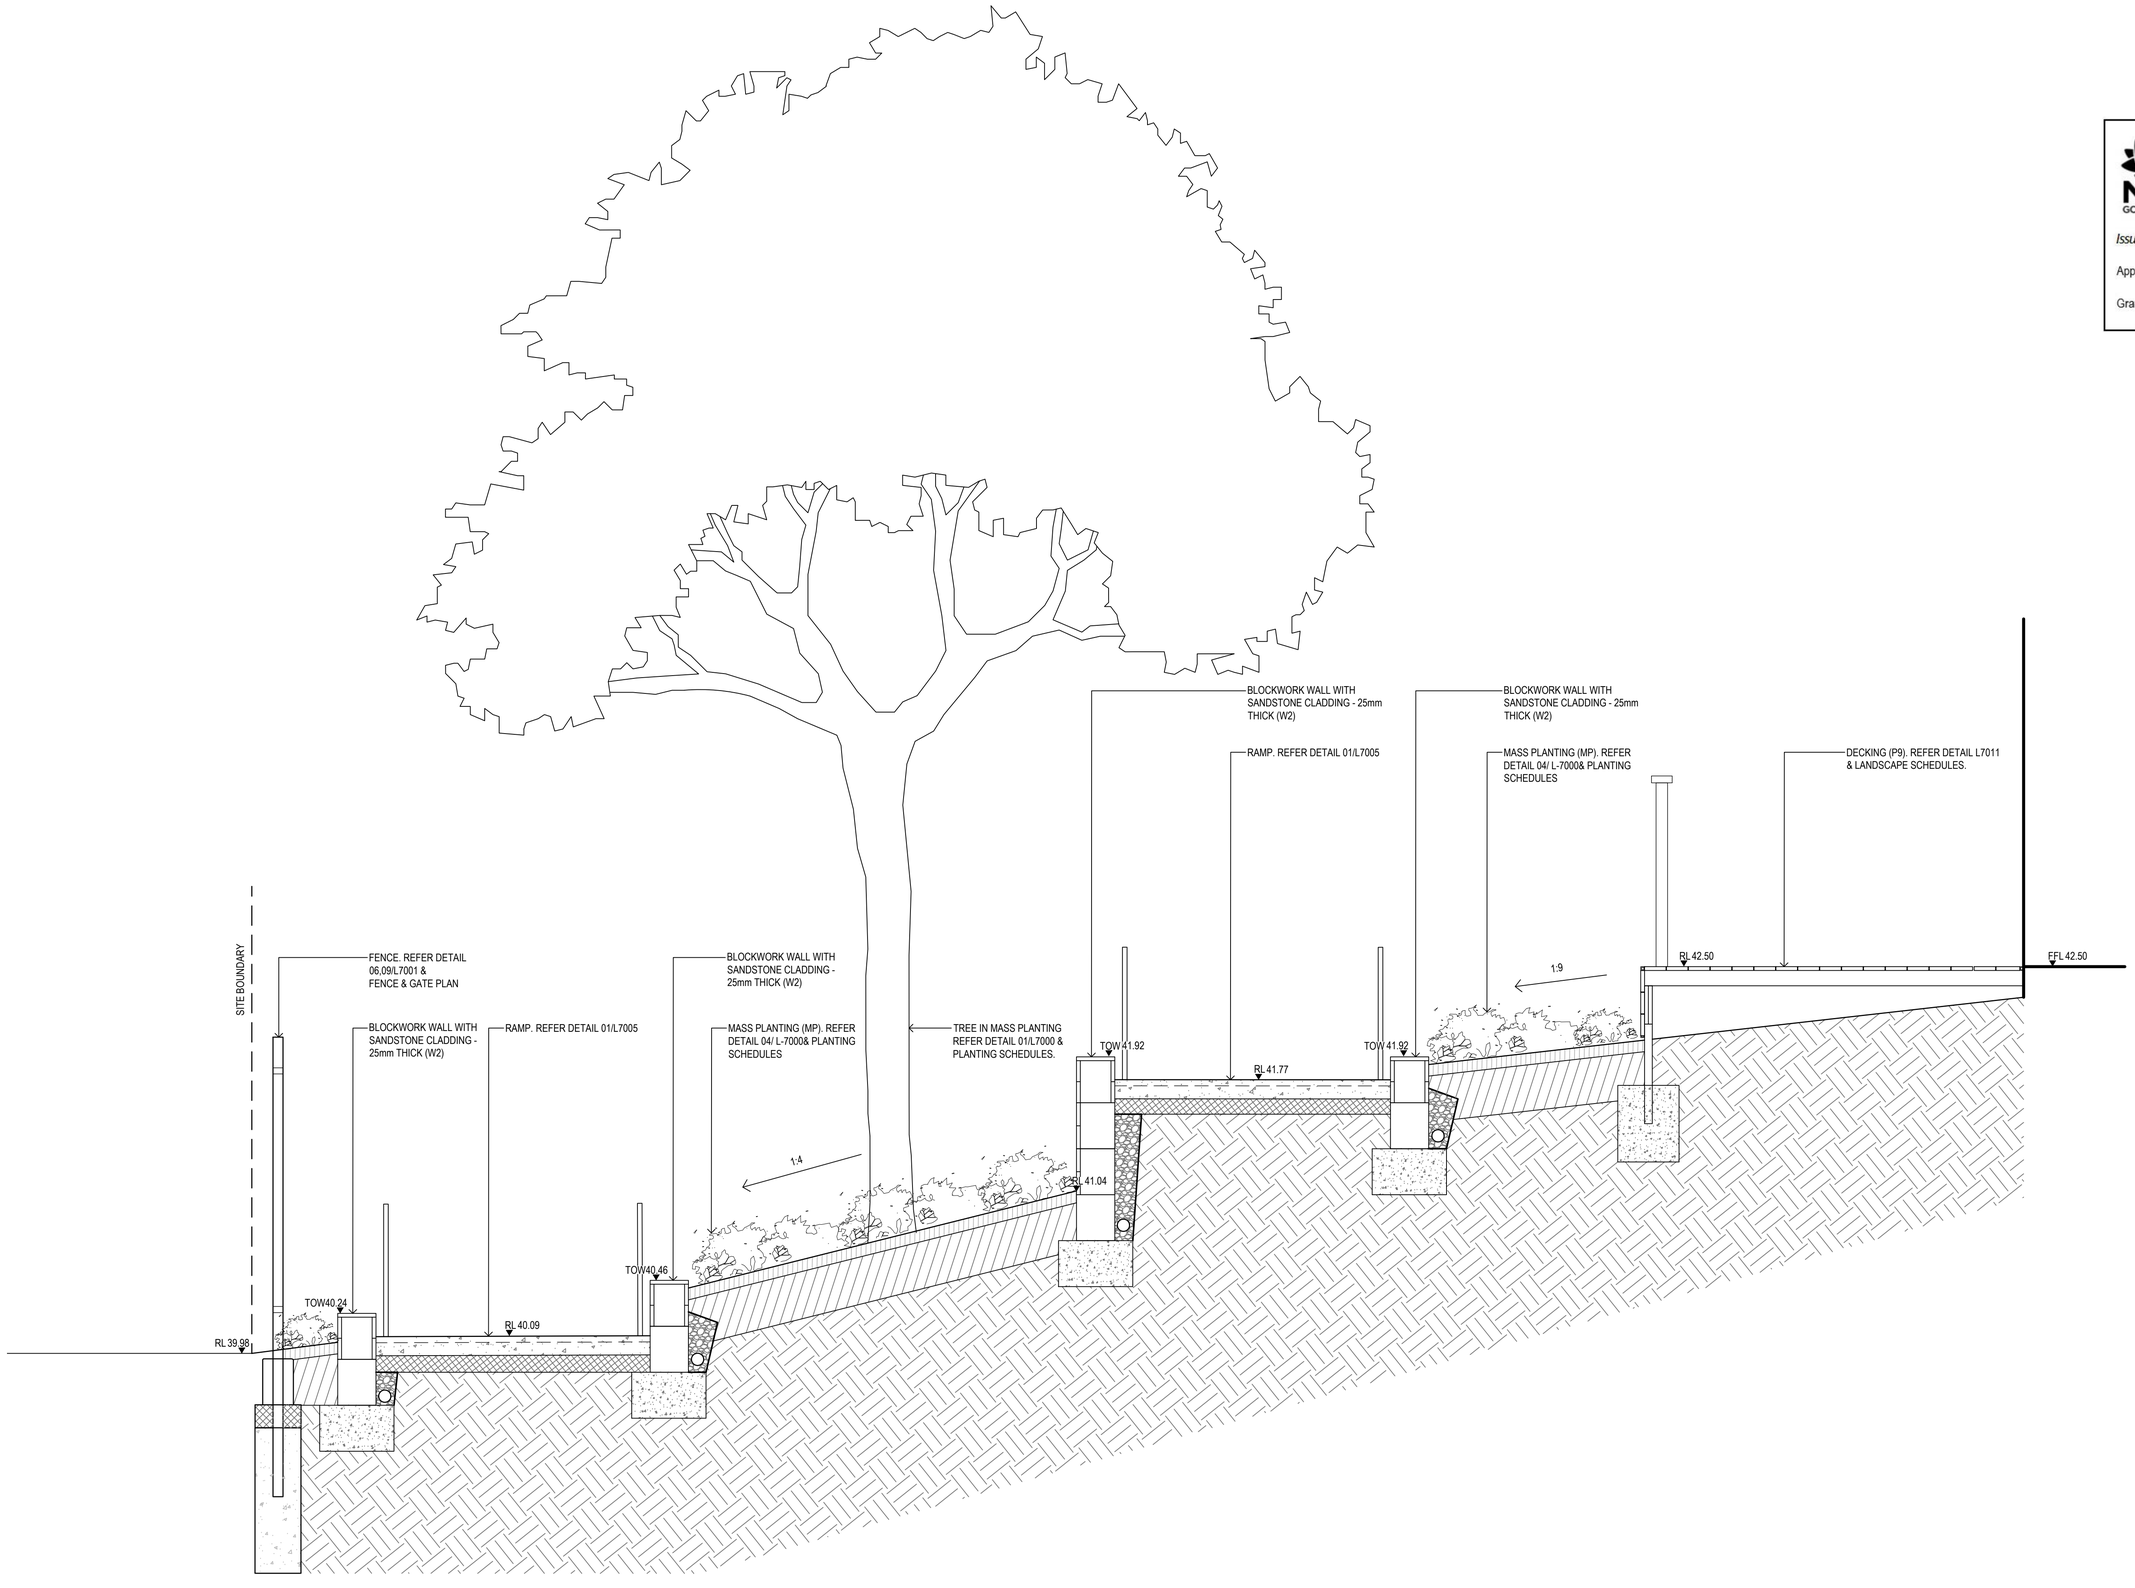


01 / 6002 LANDSCAPE SECTION

1 : 20

Contractor

RICHARD CROOKES CONSTRUCTIONS

Client

NSW GOVERNMENT Education

GROUP GSA

Group GSA Pty Ltd ABN 76 002 113 779
Level 7, 80 William St East Sydney NSW Australia 2011 www.groupgsa.com

T +612 9361 4144 F +612 9332 3458

architecture interior design urban design landscape
nom architect M. Sheldon 3990

Project Title

ALEX AVENUE PUBLIC SCHOOL

Drawing Title

LANDSCAPE SECTIONS

| | |
|---|---|
| Scale | AS SHOWN |
| Drawing created (date) | 11/12/2019 |
| By | ZM |
| Plotted and checked by | ZM |
| Verified | FR |
| Approved | FR |

| Drawing No | | Issue |
|---|---|---|
| 180645 | L-6002 | A |

| File | Plot Date |
|---|---|
| $FILE$ | $DATE$ |

This drawing is the copyright of Group GSA Pty Ltd and may not be altered, reproduced or transmitted in any form or by any means in part or in whole without the written permission of Group GSA Pty Ltd.
All levels and dimensions are to be checked and verified on site prior to the commencement of any work, making of shop drawings or fabrication of components.
Do not scale drawings. Use figured Dimensions.

Amendments

| Issue | Description | Date |
|---|---|---|
| A | DETAILED DESIGN | 20/12/2019 |

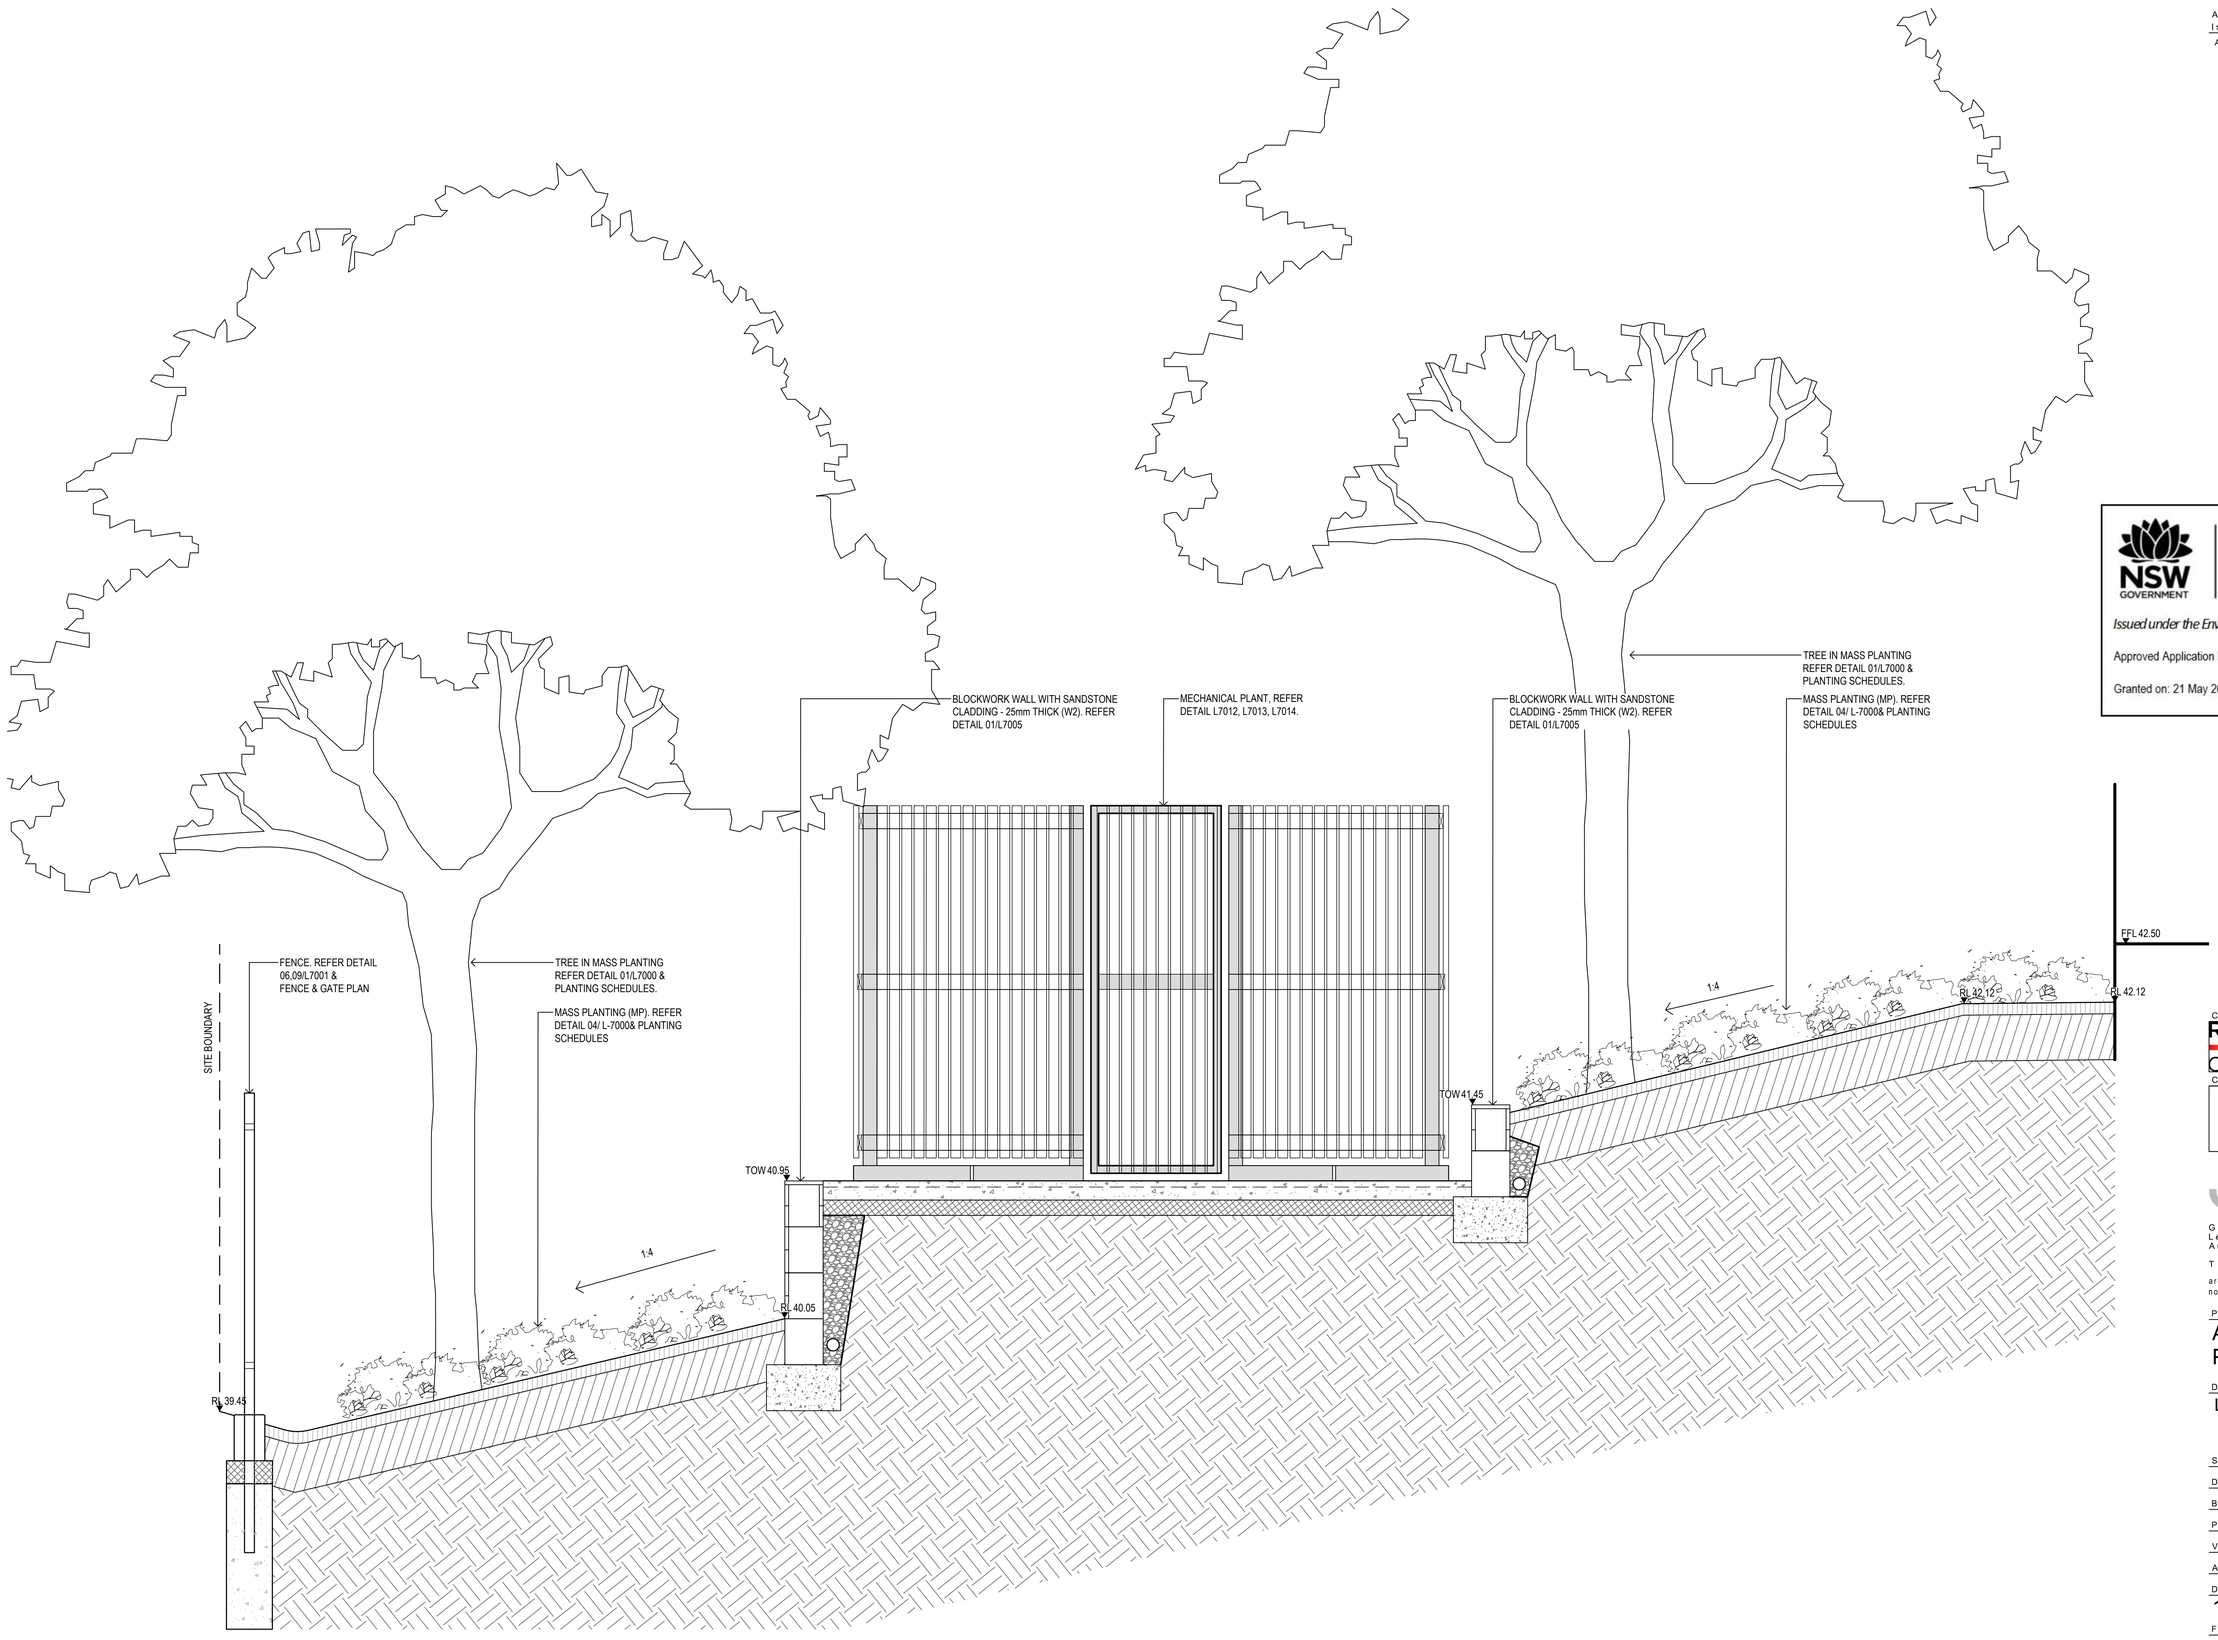


01 6003 LANDSCAPE SECTION
1 : 20

NSW GOVERNMENT | Planning, Industry & Environment

*Issued under the Environmental Planning and Assessment Act 1979*

Approved Application No: SSD-9368 Signed: J.M.L

Granted on: 21 May 2020 Sheet no: 58 of 74

Contractor
RICHARD CROOKES CONSTRUCTIONS

Client
NSW GOVERNMENT Education


GROUP GSA

Group GSA Pty Ltd ABN 76 002 113 779
Level 7, 80 William St East Sydney NSW Australia 2011 www.groupgsa.com

T +612 9361 4144 F +612 9332 3458

architecture interior design urban design landscape
nom architect M. Sheldon 3990


Project Title
ALEX AVENUE PUBLIC SCHOOL

Drawing Title
LANDSCAPE SECTIONS

| | |
|---|---|
| Scale | AS SHOWN |
| Drawing created (date) | 11/12/2019 |
| By | ZM |
| Plotted and checked by | ZM |
| Verified | FR |
| Approved | FR |

| Drawing No | Issue |
|---|---|
| 180645 L-6003 | A |

| File | Plot Date |
|---|---|
| $FILE$ | $DATE$ |


This drawing is the copyright of Group GSA Pty Ltd and may not be altered, reproduced or transmitted in any form or by any means in part or in whole without the written permission of Group GSA Pty Ltd.
All levels and dimensions are to be checked and verified on site prior to the commencement of any work, making of shop drawings or fabrication of components.
Do not scale drawings. Use figured Dimensions.

Amendments

| Issue | Description | Date |
|---|---|---|
| A | DETAILED DESIGN | 20/12/2019 |

NSW GOVERNMENT | Planning, Industry & Environment

*Issued under the Environmental Planning and Assessment Act 1979*

Approved Application No: SSD-9368 Signed: J.M.C

Granted on: 21 May 2020 Sheet no: 59 of 74

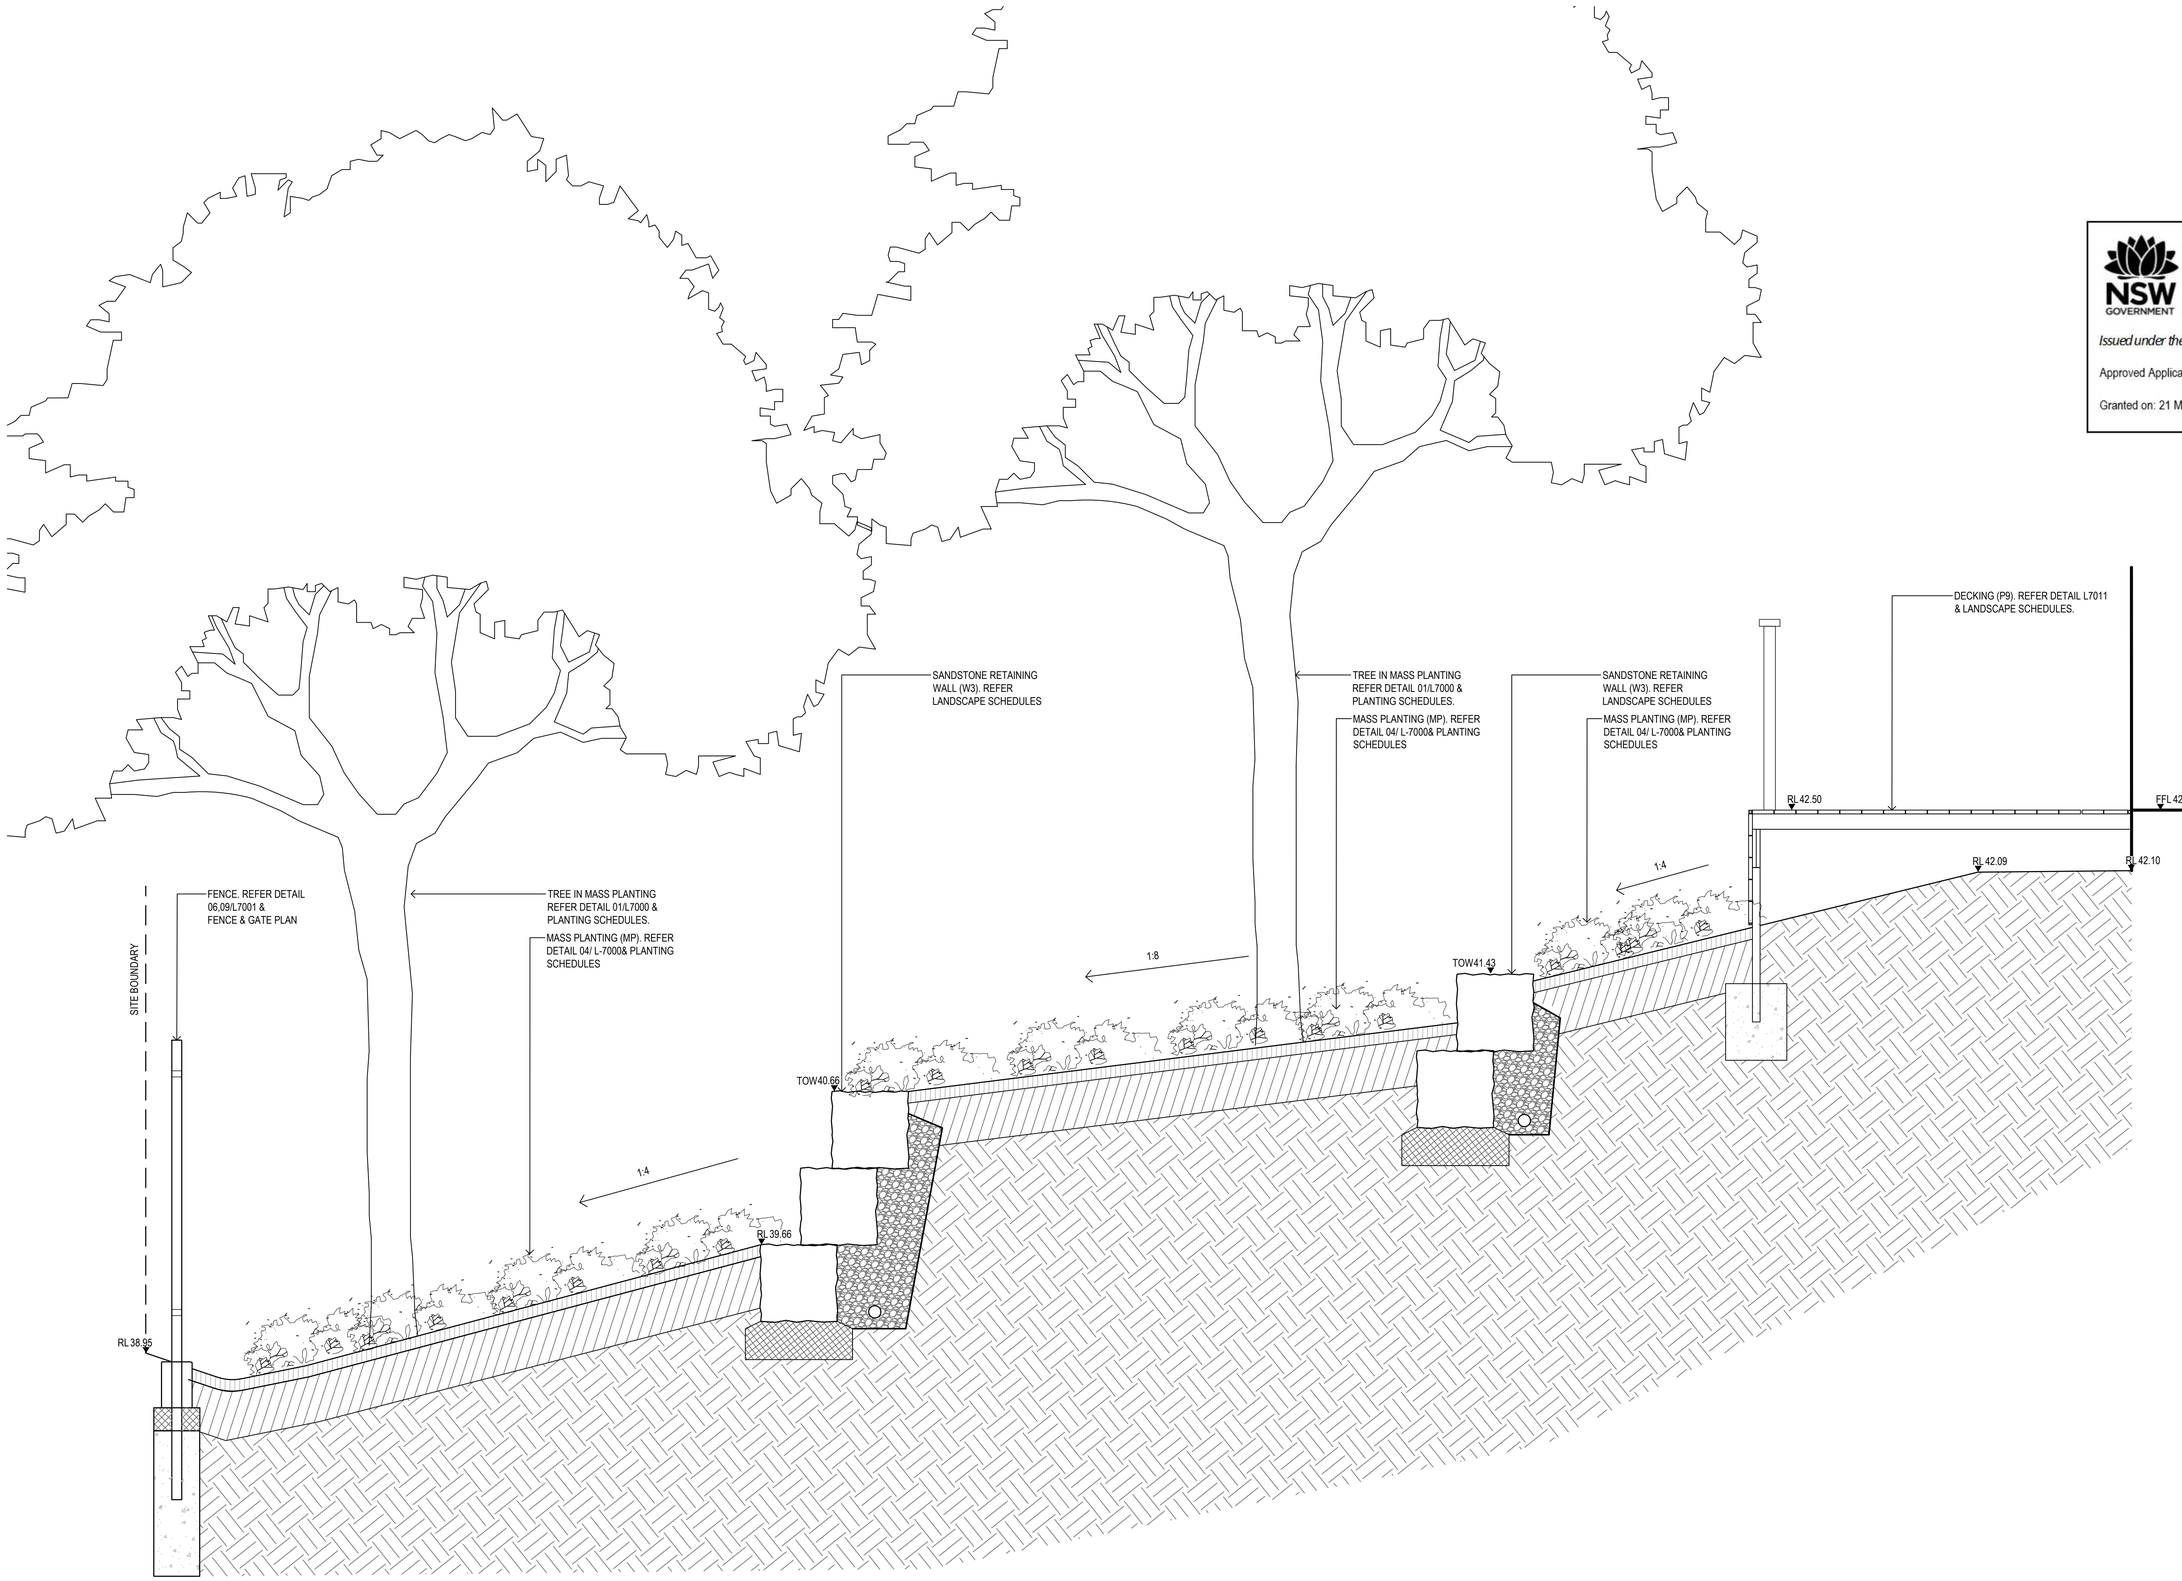


01 6004 LANDSCAPE SECTION
1 : 20

Contractor
RICHARD CROOKES CONSTRUCTIONS

Client
NSW GOVERNMENT Education


GROUP GSA

Group GSA Pty Ltd ABN 76 002 113 779
Level 7, 80 William St East Sydney NSW Australia 2011 www.groupgsa.com

T +612 9361 4144 F +612 9332 3458

architecture interior design urban design landscape
nom architect M. Sheldon 3990


Project Title
ALEX AVENUE PUBLIC SCHOOL

Drawing Title
LANDSCAPE SECTIONS

| | |
|---|---|
| Scale | AS SHOWN |
| Drawing created (date) | 11/12/2019 |
| By | ZM |
| Plotted and checked by | ZM |
| Verified | FR |
| Approved | FR |

| Drawing No | Issue |
|---|---|
| 180645 L-6004 | A |

| File | Plot Date |
|---|---|
| $FILES | $DATES |


This drawing is the copyright of Group GSA Pty Ltd and may not be altered, reproduced or transmitted in any form or by any means in part or in whole without the written permission of Group GSA Pty Ltd.
All levels and dimensions are to be checked and verified on site prior to the commencement of any work, making of shop drawings or fabrication of components.
Do not scale drawings. Use figured Dimensions.

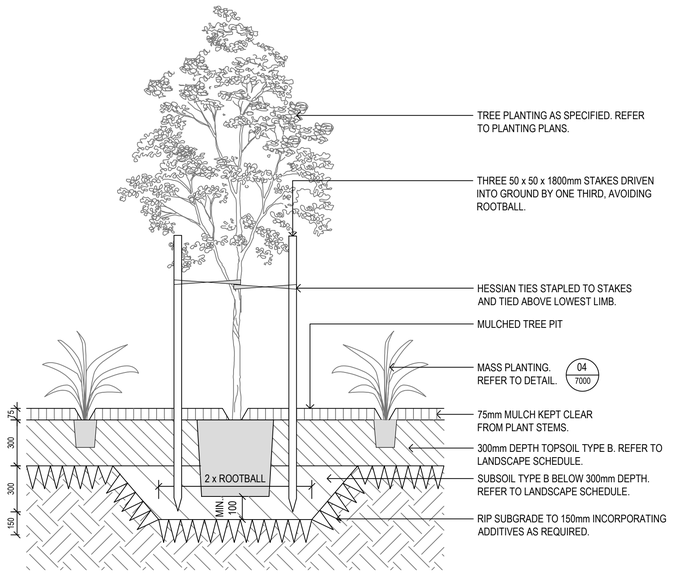


01 7000 TREE IN MASS PLANTING
1 : 20 TYPICAL SECTION

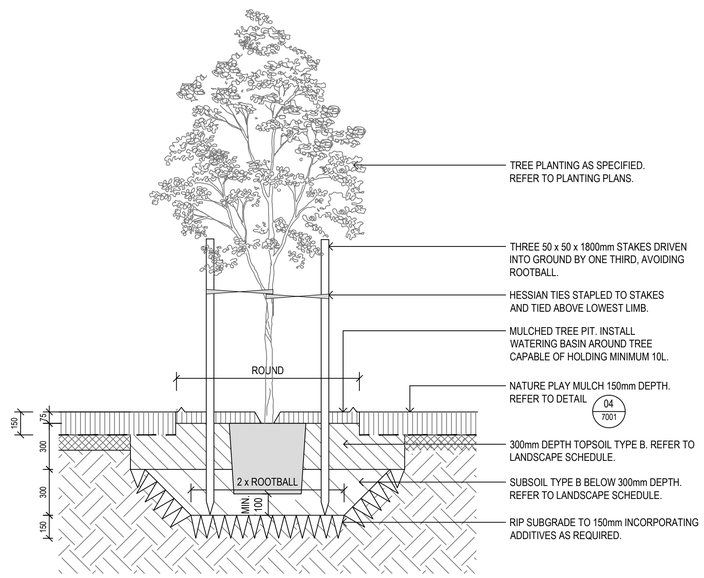


02 7000 TREE IN NATURE PLAY MULCH
1 : 20 TYPICAL SECTION

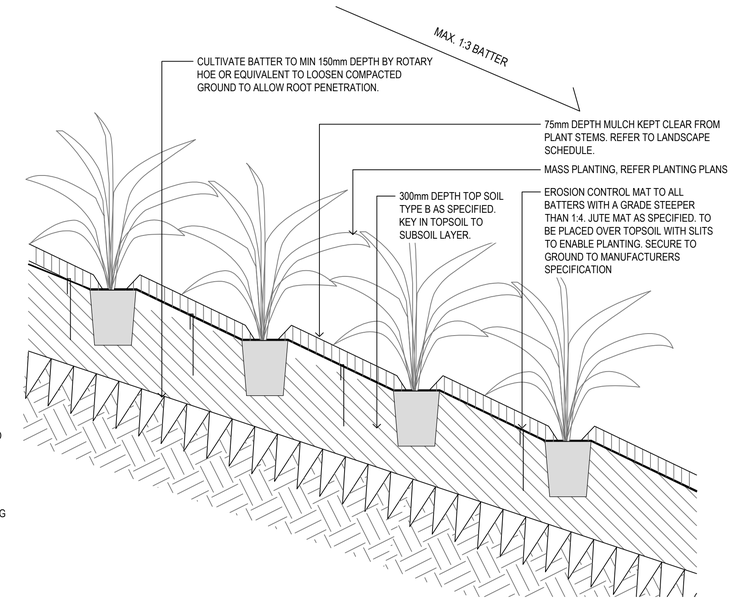


03 7000 MASS PLANTING ON SLOPE
1 : 10 TYPICAL SECTION

Amendments

| Issue | Description | Date |
|---|---|---|
| A | FOR INFORMATION | 29/05/2019 |
| B | FOR INFORMATION | 14/06/2019 |
| C | DETAILED DESIGN | 21/06/2019 |
| D | FINAL DETAILED DESIGN | 12/07/2019 |

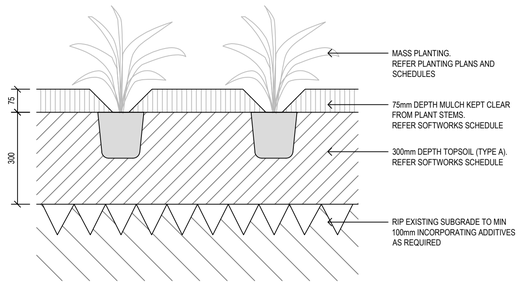


04 7000 MASS PLANTING
1 : 10 TYPICAL SECTION

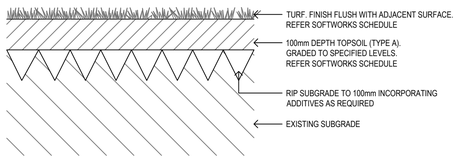


05 7000 TYPICAL TURF - TRF
1 : 10 TYPICAL SECTION

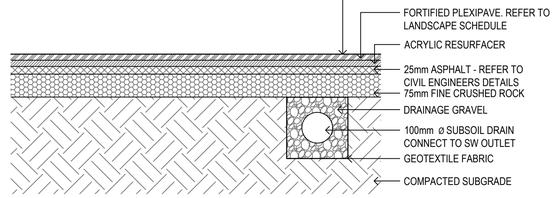


06 7000 ASPHALT- MULTI PURPOSE COURT
1 : 10 TYPICAL SECTION

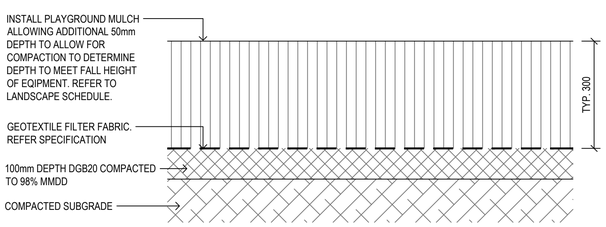


07 7000 PLAY MULCH SOFTFALL
1 : 10 TYPICAL SECTION

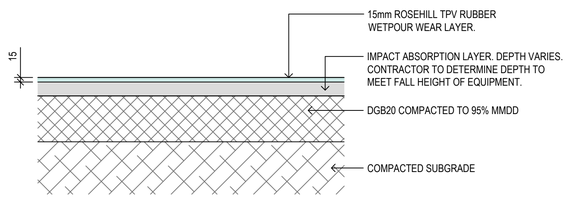


08 7000 RUBBER SOFTFALL
1 : 10 TYPICAL SECTION

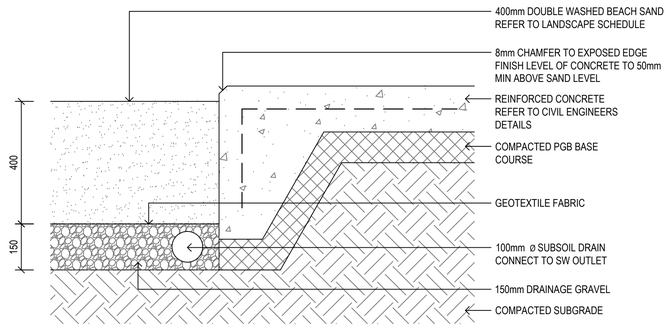


09 7000 SAND
1 : 10 TYPICAL SECTION

NSW GOVERNMENT | Planning, Industry & Environment

*Issued under the Environmental Planning and Assessment Act 1979*

Approved Application No: SSD-9368 Signed: J.M.L

Granted on: 21 May 2020 Sheet no: 60 of 74

Contractor
RICHARD CROOKES CONSTRUCTIONS

Client
NSW GOVERNMENT Education


GROUP GSA

Group GSA Pty Ltd ABN 76 002 113 779
Level 7, 80 William St East Sydney NSW Australia 2011 www.groupgsa.com

T +612 9361 4144 F +612 9332 3458

architecture interior design urban design landscape
nom architect M. Sheldon 3990


Project Title
ALEX AVENUE PUBLIC SCHOOL

Drawing Title
LANDSCAPE DETAILS SOFTWORKS AND PAVING

| | |
|---|---|
| Scale | AS SHOWN |
| Drawing created (date) | 21/06/2019 |
| By | LI |
| Plotted and checked by | LI |
| Verified | FR |
| Approved | FR |

| Drawing No | | Issue |
|---|---|---|
| 180645 | L-7000 | D |

File $FILES$ Plot Date $DATES$


This drawing is the copyright of Group GSA Pty Ltd and may not be altered, reproduced or transmitted in any form or by any means in part or in whole without the written permission of Group GSA Pty Ltd.
All levels and dimensions are to be checked and verified on site prior to the commencement of any work, making of shop drawings or fabrication of components.
Do not scale drawings. Use figured Dimensions.

Amendments

| Issue | Description | Date |
|---|---|---|
| A | FOR INFORMATION | 29/05/2019 |
| B | FOR INFORMATION | 14/06/2019 |
| C | DETAILED DESIGN | 21/06/2019 |
| D | FINAL DETAILED DESIGN | 12/07/2019 |
| E | DETAILED DESIGN | 20/12/2019 |

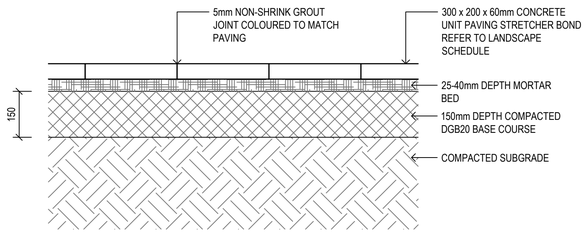


01 7001 UNIT PAVERS
1 : 10 TYPICAL SECTION

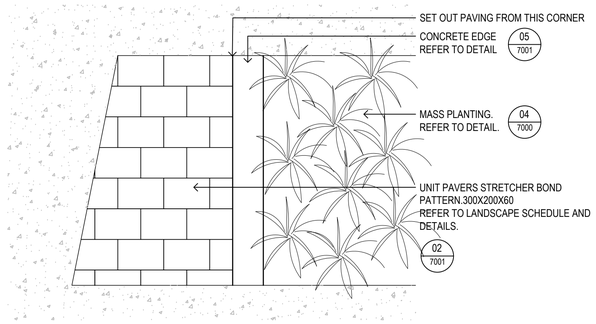


02 7001 UNIT PAVERS PLAN
1 : 20 TYPICAL SECTION

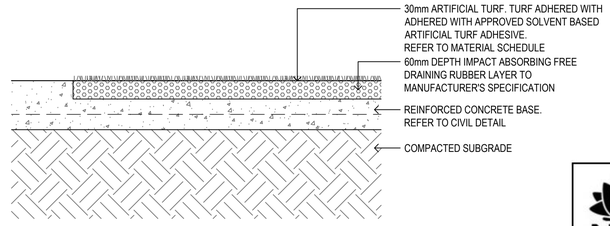


03 7001 ARTIFICIAL TURF
1 : 10 TYPICAL SECTION


NSW GOVERNMENT | Planning, Industry & Environment

*Issued under the Environmental Planning and Assessment Act 1979*

Approved Application No: SSD-9368 Signed: J.M.C

Granted on: 21 May 2020 Sheet no: 61 of 74


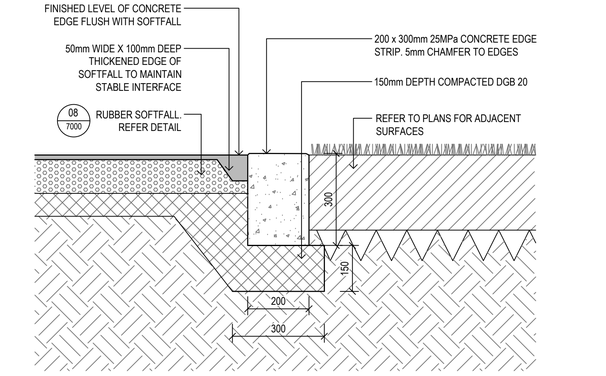


05 7001 CONCRETE EDGE
1 : 10 TYPICAL SECTION

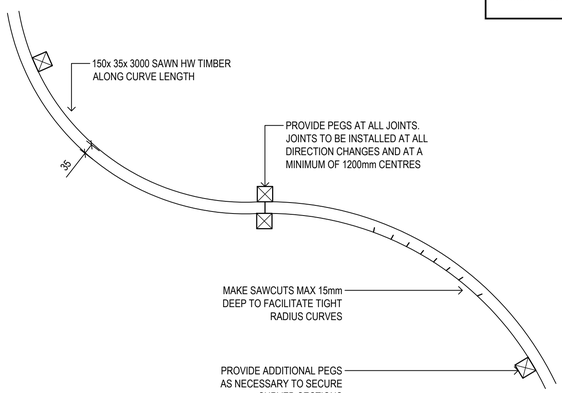


07 7001 TIMBER EDGE
1 : 10 TYPICAL SECTION

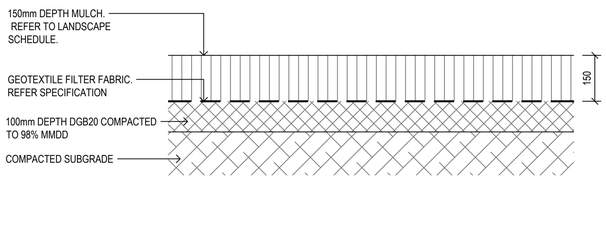


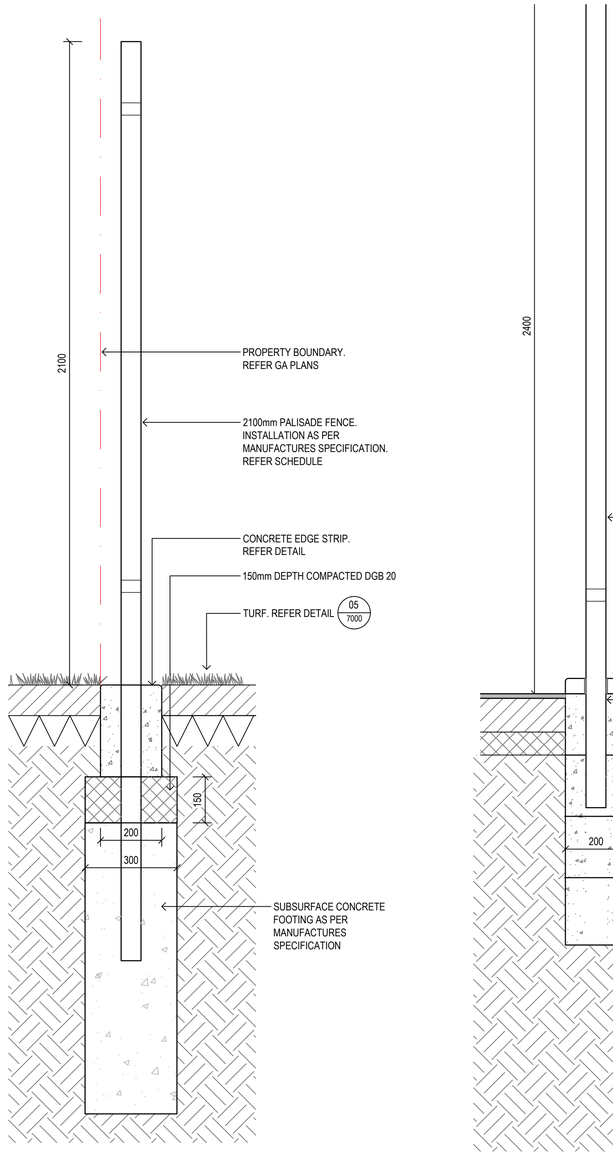


06 7001 FENCE IN CONCRETE EDGE
1 : 10 TYPICAL SECTION

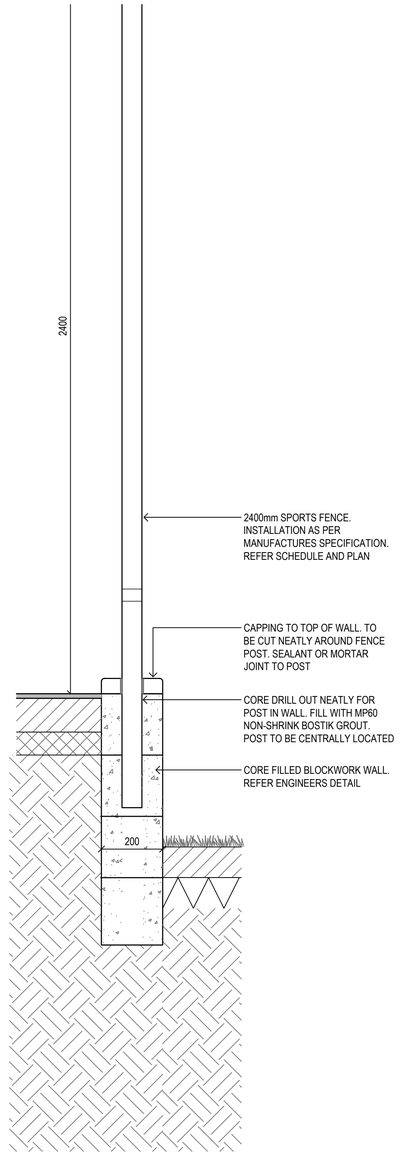


09 7001 FENCE IN WALL
1 : 10 TYPICAL SECTION

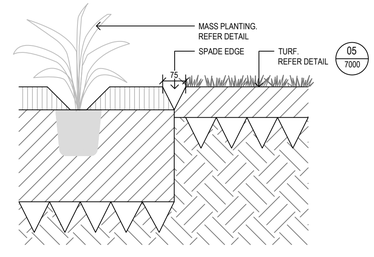


08 7001 SPADE EDGE
1 : 10 TYPICAL SECTION

Contractor
RICHARD CROOKES CONSTRUCTIONS

Client
NSW GOVERNMENT Education


GROUP GSA

Group GSA Pty Ltd ABN 76 002 113 779
Level 7, 80 William St East Sydney NSW
Australia 2011 www.groupgsa.com

T +612 9361 4144 F +612 9332 3458

architecture interior design urban design landscape
nom architect M. Sheldon 3990


Project Title
ALEX AVENUE
PUBLIC SCHOOL

Drawing Title
LANDSCAPE DETAILS
PAVING AND EDGING

| | |
|---|---|
| Scale | AS SHWON |
| Drawing created (date) | 21/06/2019 |
| By | LI |
| Plotted and checked by | LI |
| Verified | FR |
| Approved | FR |

| Drawing No | Issue |
|---|---|
| 180645 L-7001 | E |

| File | Plot Date |
|---|---|
| $FILE$ | $DATE$ |


This drawing is the copyright of Group GSA Pty Ltd and may not be altered, reproduced or transmitted in any form or by any means in part or in whole without the written permission of Group GSA Pty Ltd.
All levels and dimensions are to be checked and verified on site prior to the commencement of any work, making of shop drawings or fabrication of components.
Do not scale drawings. Use figured Dimensions.

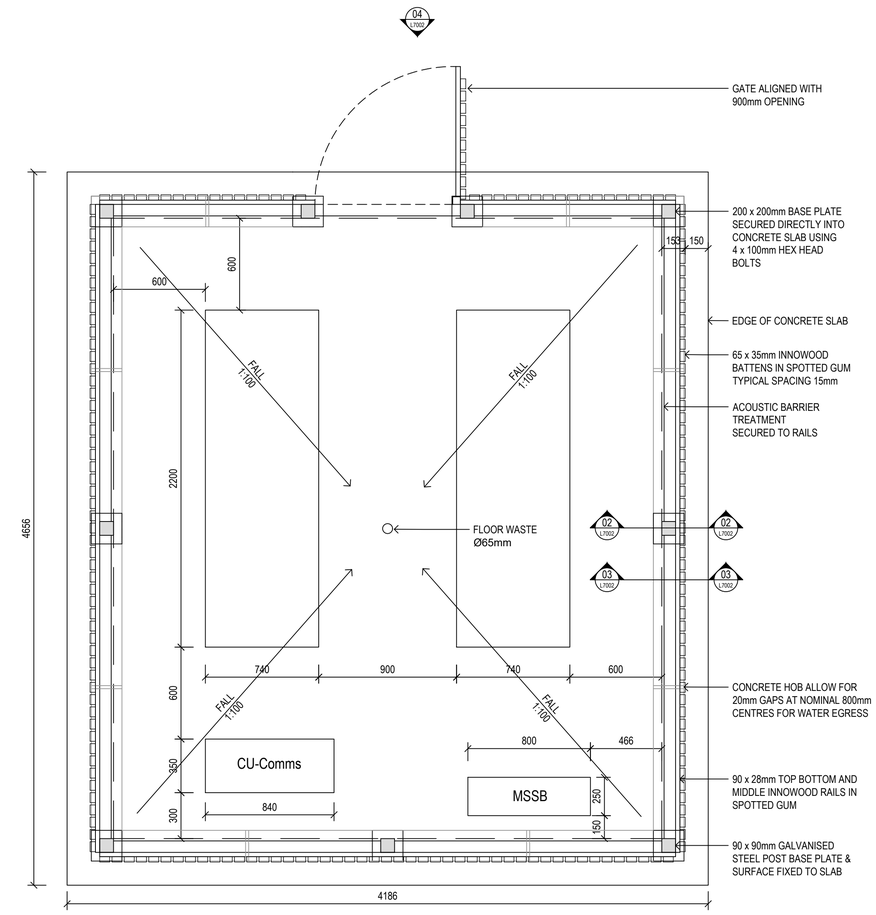


## 01 TYPICAL MECHANICAL PLANT SCREEN - AA BLOCK B1

7002 · 1 : 20 · TYPICAL PLAN

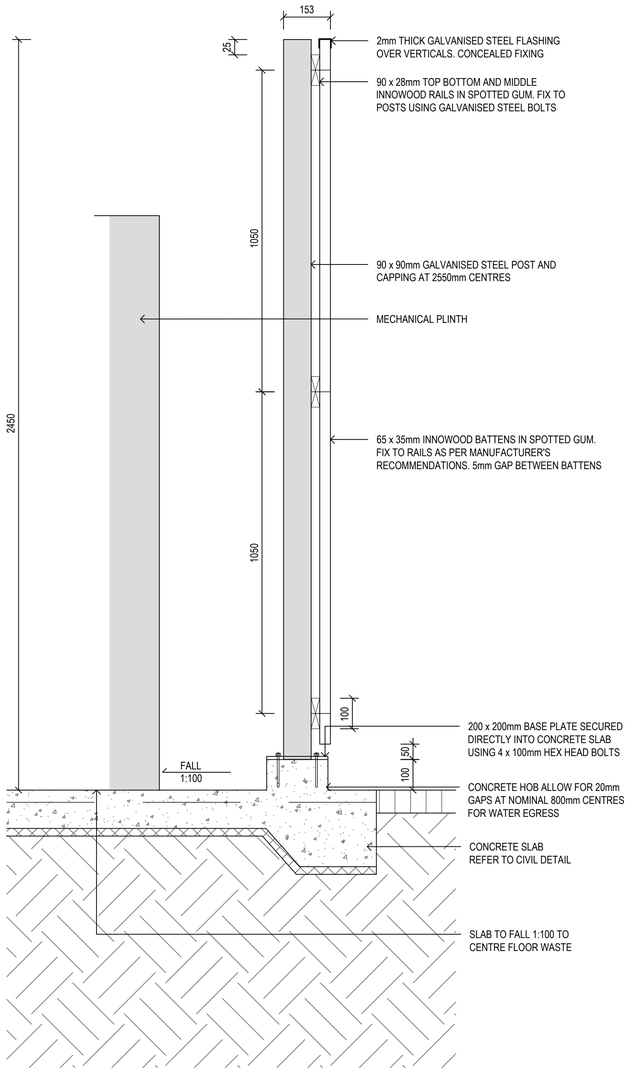


## 02 MECHANICAL PLANT SCREEN

7002 · 1 : 10 · TYPICAL SECTION

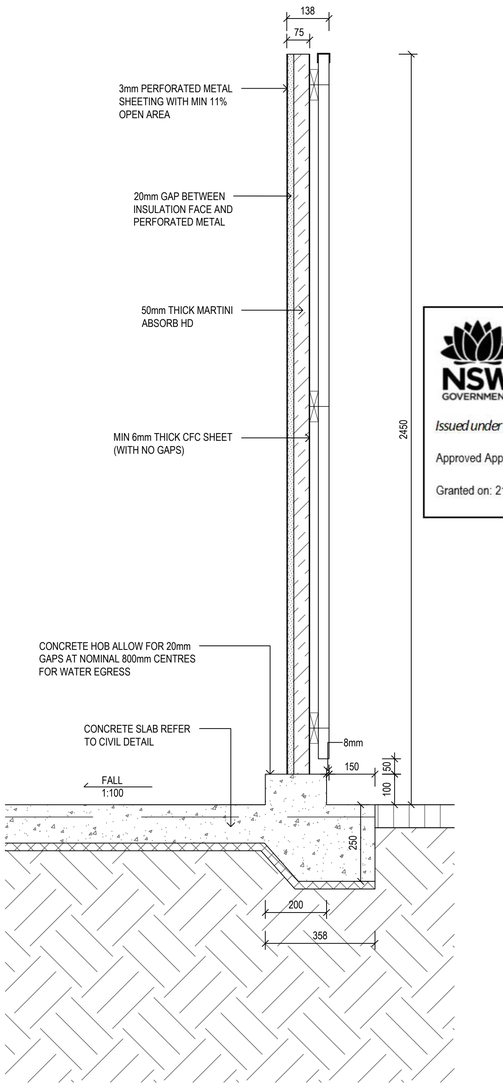


## 03 MECHANICAL PLANT PODIUM BARRIER

7002 · 1 : 10 · TYPICAL SECTION

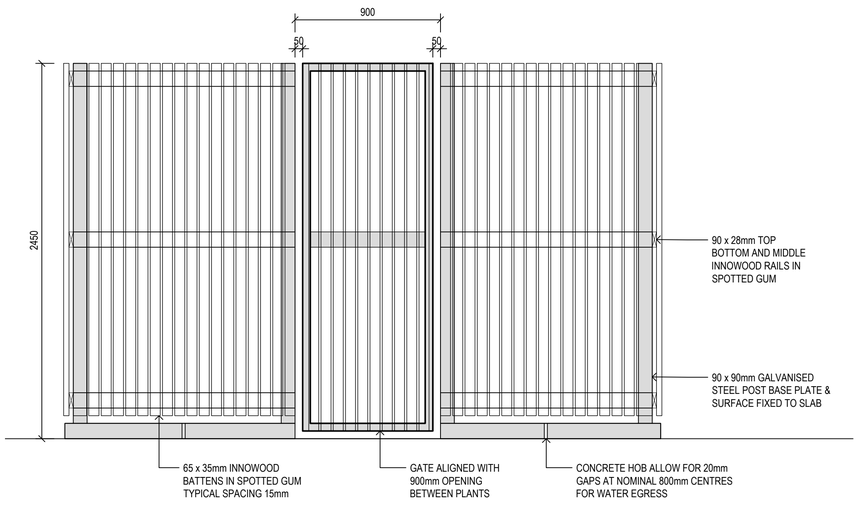


## 04 MECHANICAL PLANT SCREEN

7002 · 1 : 20 · TYPICAL ELEVATION

Amendments

| Issue | Description | Date |
|---|---|---|
| A | FOR INFORMATION | 29/05/2019 |
| B | FOR INFORMATION | 14/06/2019 |
| C | DETAILED DESIGN | 21/06/2019 |
| D | FINAL DETAILED DESIGN | 12/07/2019 |
| E | MECH PLAN DETAIL REVISED | 11/11/2019 |
| F | DETAILED DESIGN | 20/12/2019 |

NSW GOVERNMENT | Planning, Industry & Environment

*Issued under the Environmental Planning and Assessment Act 1979*

Approved Application No: SSD-9368 Signed: J.M.L

Granted on: 21 May 2020 Sheet no: 62 of 74

Contractor
RICHARD CROOKES CONSTRUCTIONS

Client
NSW GOVERNMENT Education

GROUP GSA

Group GSA Pty Ltd ABN 76 002 113 779
Level 7, 80 William St East Sydney NSW
Australia 2011 www.groupgsa.com

T +612 9361 4144 F +612 9332 3458

architecture interior design urban design landscape
nom architect M. Sheldon 3990

Project Title
ALEX AVENUE
PUBLIC SCHOOL

Drawing Title
LANDSCAPE DETAILS
MECHANICAL PLANT SCREEN

| | |
|---|---|
| Scale | AS SHOWN |
| Drawing created (date) | 21/06/2019 |
| By | LI |
| Plotted and checked by | LI |
| Verified | FR |
| Approved | FR |

Drawing No 180645 L-7002 Issue F

File $FILE$ Plot Date $DATE$

This drawing is the copyright of Group GSA Pty Ltd and may not be altered, reproduced or transmitted in any form or by any means in part or in whole without the written permission of Group GSA Pty Ltd.
All levels and dimensions are to be checked and verified on site prior to the commencement of any work, making of shop drawings or fabrication of components.
Do not scale drawings. Use figured Dimensions.

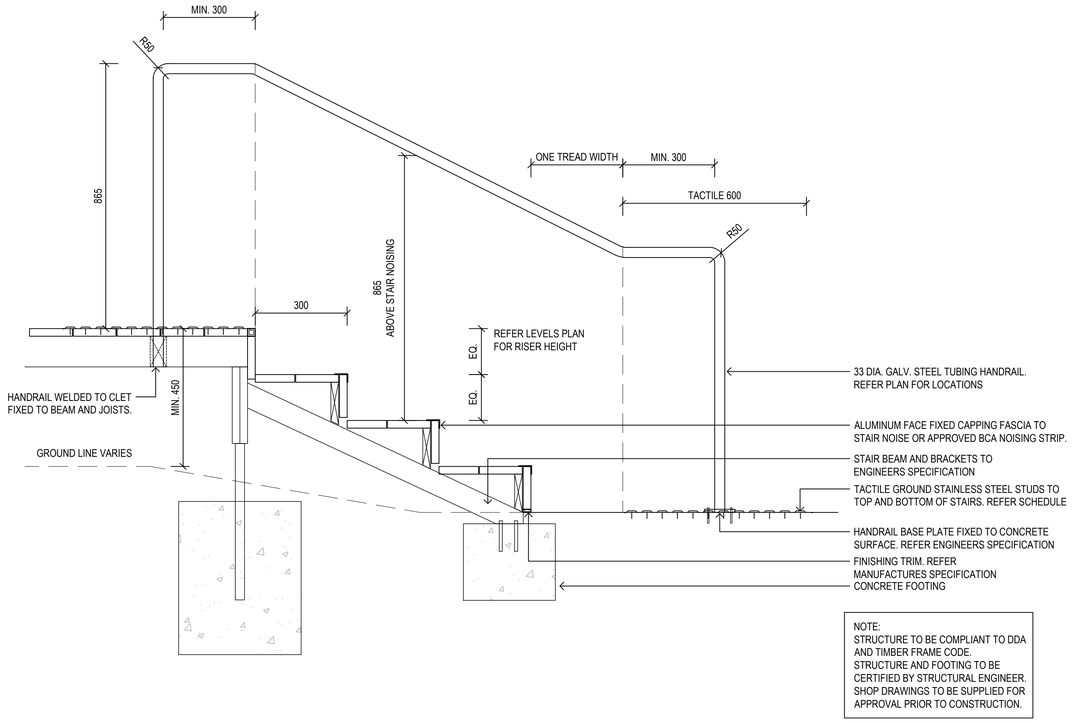


NOTE:
STRUCTURE TO BE COMPLIANT TO DDA AND TIMBER FRAME CODE.
STRUCTURE AND FOOTING TO BE CERTIFIED BY STRUCTURAL ENGINEER.
SHOP DRAWINGS TO BE SUPPLIED FOR APPROVAL PRIOR TO CONSTRUCTION.

01 / 7003 TYPICAL STAIRS AND HANDRAIL

1 : 10 TYPICAL SECTION

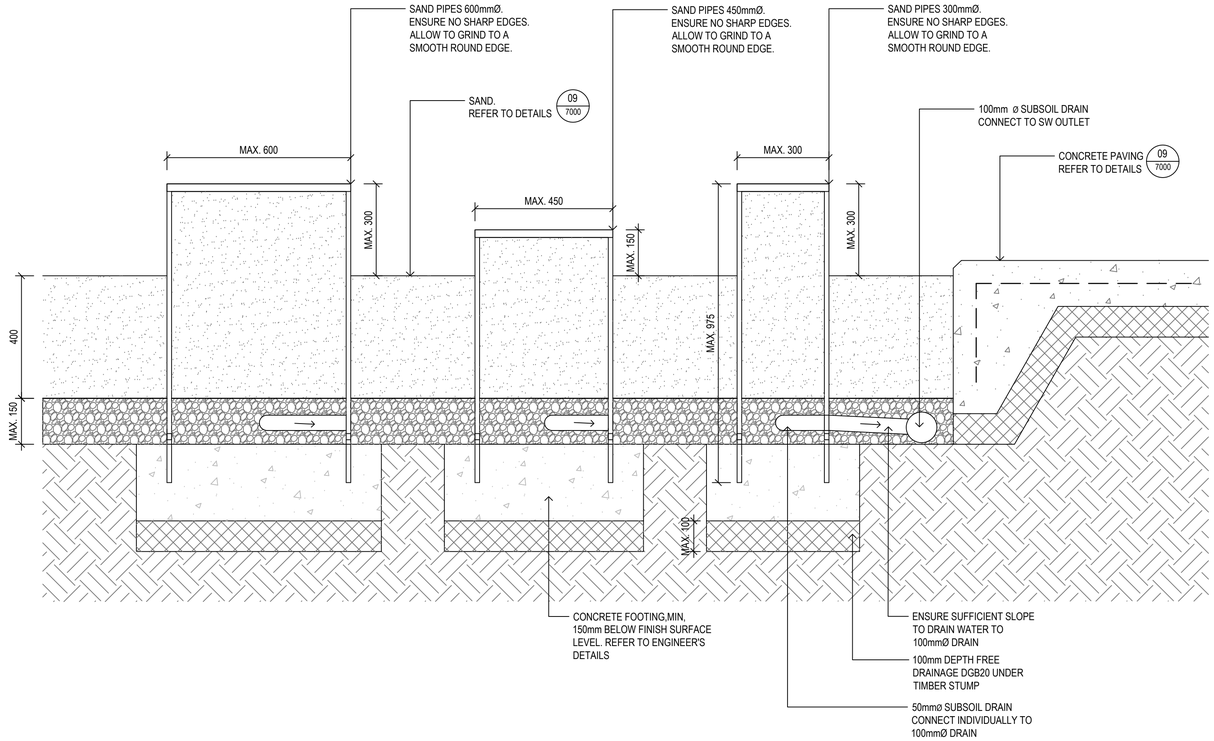


02 / 7003 SAND PIPES

1 : 10 TYPICAL SECTION

Amendments

| Issue | Description | Date |
|---|---|---|
| A | FOR INFORMATION | 29/05/2019 |
| B | FOR INFORMATION | 14/06/2019 |
| C | DETAILED DESIGN | 21/06/2019 |
| D | FINAL DETAILED DESIGN | 12/07/2019 |

NSW GOVERNMENT Planning, Industry & Environment

*Issued under the Environmental Planning and Assessment Act 1979*

Approved Application No: SSD-9368 Signed: J.M.L

Granted on: 21 May 2020 Sheet no: 63 of 74

Contractor
RICHARD CROOKES CONSTRUCTIONS

Client
NSW GOVERNMENT Education


GROUP GSA

Group GSA Pty Ltd ABN 76 002 113 779
Level 7, 80 William St East Sydney NSW Australia 2011 www.groupgsa.com

T +612 9361 4144 F +612 9332 3458

architecture interior design urban design landscape
nom architect M. Sheldon 3990


Project Title
ALEX AVENUE
PUBLIC SCHOOL

Drawing Title
LANDSCAPE DETAILS
STAIRS AND PLAY EQUIPMENT

| | |
|---|---|
| Scale | AS SHOWN |
| Drawing created (date) | 21/06/2019 |
| By | LI |
| Plotted and checked by | LI |
| Verified | FR |
| Approved | FR |

| Drawing No | Issue |
|---|---|
| 180645 L-7003 | D |

| File | Plot Date |
|---|---|
| $FILE$ | $DATE$ |


This drawing is the copyright of Group GSA Pty Ltd and may not be altered, reproduced or transmitted in any form or by any means in part or in whole without the written permission of Group GSA Pty Ltd.
All levels and dimensions are to be checked and verified on site prior to the commencement of any work, making of shop drawings or fabrication of components.
Do not scale drawings. Use figured Dimensions.

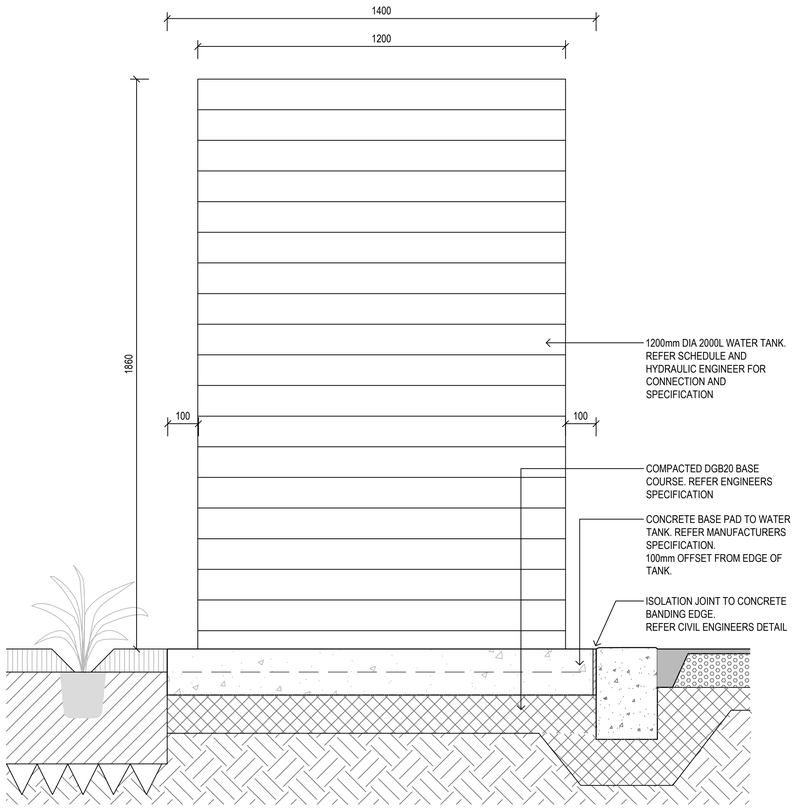


01 7004 WATER TANK
1 : 10 TYPICAL SECTION

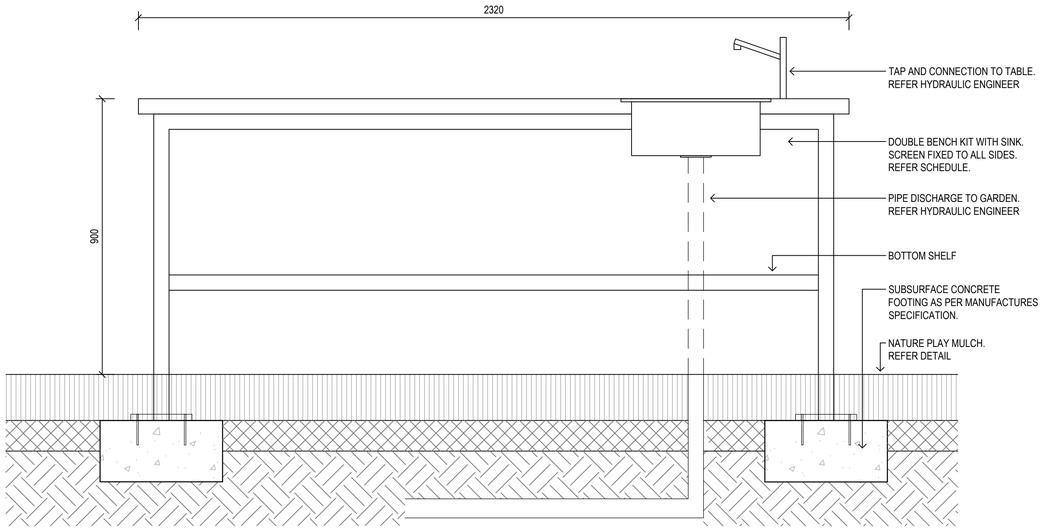


02 7004 POTTING TABLE WITH SINK
1 : 10 TYPICAL SECTION

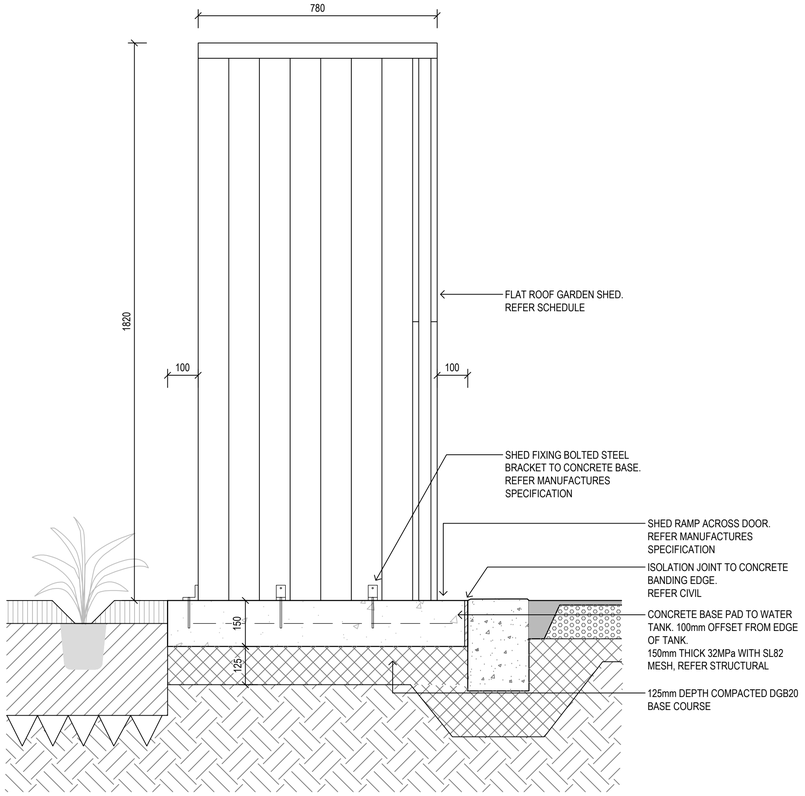


03 7004 GARDEN SHED
1 : 10 TYPICAL SECTION

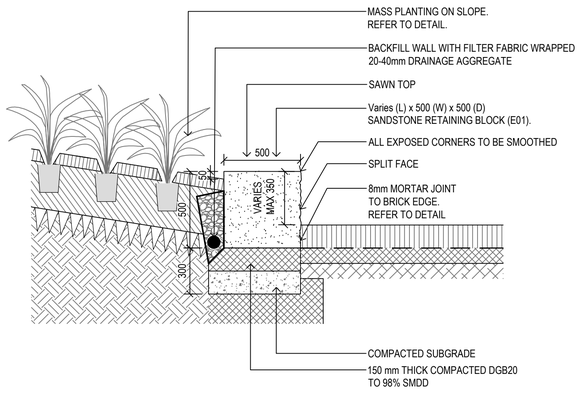


04 7004 RETAINING SANDSTONE BLOCKS
1 : 20 TYPICAL SECTION

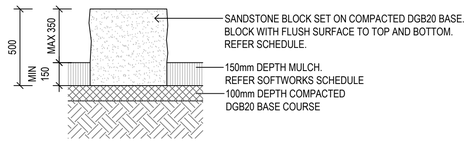


05 7004 SANDSTONE BLOCKS
1 : 20 TYPICAL SECTION

Amendments

| Issue | Description | Date |
|---|---|---|
| A | FOR INFORMATION | 14/06/2019 |
| B | DETAILED DESIGN | 21/06/2019 |
| C | FINAL DETAILED DESIGN | 12/07/2019 |

NSW GOVERNMENT Planning, Industry & Environment

*Issued under the Environmental Planning and Assessment Act 1979*

Approved Application No: SSD-9368 Signed: J.M.C

Granted on: 21 May 2020 Sheet no: 64 of 74

Contractor
RICHARD CROOKES CONSTRUCTIONS

Client
NSW GOVERNMENT Education

GROUP GSA

Group GSA Pty Ltd ABN 76 002 113 779
Level 7, 80 William St East Sydney NSW
Australia 2011 www.groupgsa.com

T +612 9361 4144 F +612 9332 3458

architecture interior design urban design landscape
nom architect M. Sheldon 3990

Project Title
ALEX AVENUE
PUBLIC SCHOOL

Drawing Title
LANDSCAPE DETAILS
FURNITURE

| | |
|---|---|
| Scale | AS SHOWN |
| Drawing created (date) | 21/06/2019 |
| By | LI |
| Plotted and checked by | LI |
| Verified | FR |
| Approved | FR |

| Drawing No | | Issue |
|---|---|---|
| 180645 | L-7004 | C |

| File | Plot Date |
|---|---|
| $FILE$ | $DATE$ |

This drawing is the copyright of Group GSA Pty Ltd and may not be altered, reproduced or transmitted in any form or by any means in part or in whole without the written permission of Group GSA Pty Ltd.
All levels and dimensions are to be checked and verified on site prior to the commencement of any work, making of shop drawings or fabrication of components.
Do not scale drawings. Use figured Dimensions.

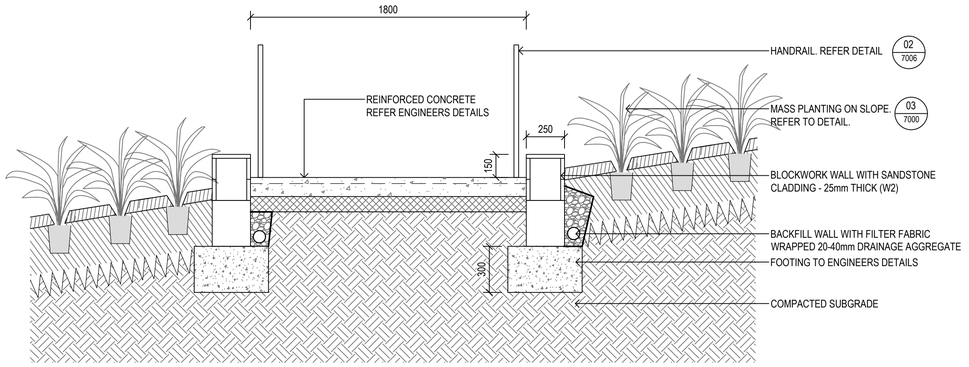


## 01 7005 RAMP TO PELICAN ROAD

1:20 TYPICAL DETAIL

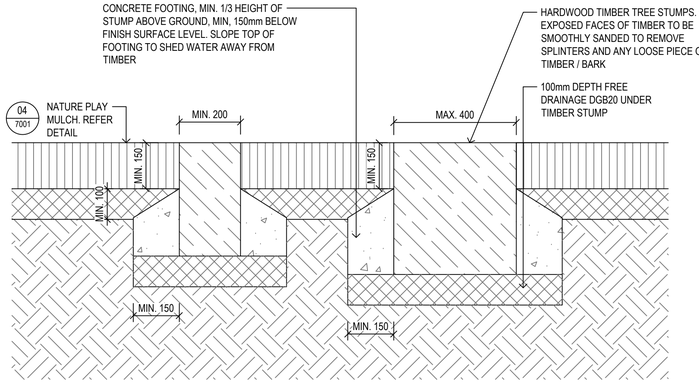


## 02 7005 TIMBER STEPPING LOGS

1 : 10 TYPICAL SECTION

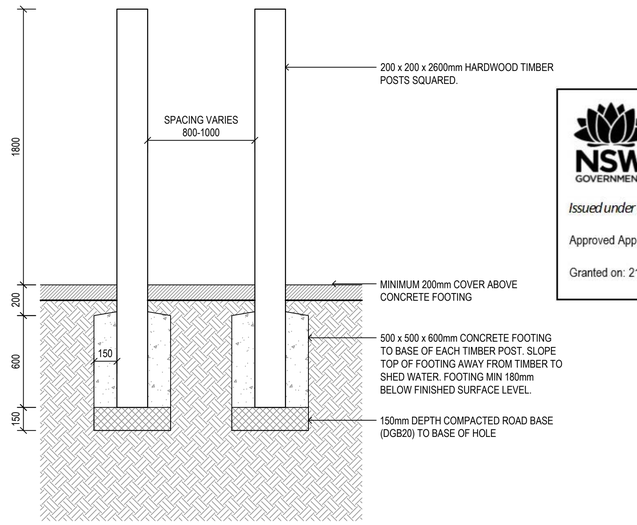


## 03 7005 TIMBER POSTS

1 : 20 TYPICAL SECTION

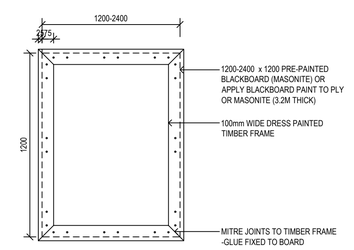


NOTES

- USE DRESSED TIMBER
- PAINT COLOUR REFER SCHEDULE
- BOARDS TO BE FIXED TO BUILDING OR CONCRETE WALLING.

## 04 7005 BLACKBOARD

1 : 20 TYPICAL DETAIL

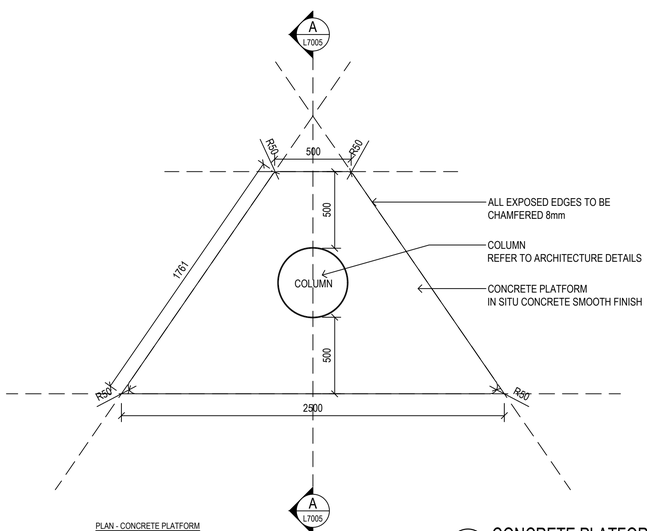


PLAN - CONCRETE PLATFORM

## 05 7005 CONCRETE PLATFORM DETAIL

1 : 20 TYPICAL DETAIL

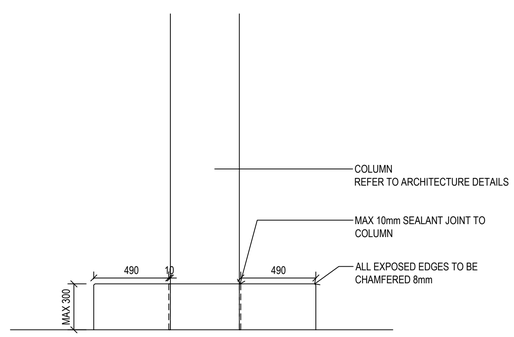


ELEVATION AA- CONCRETE PLATFORM

Amendments

| Issue | Description | Date |
|---|---|---|
| A | FOR INFORMATION | 14/06/2019 |
| B | DETAILED DESIGN | 21/06/2019 |
| C | FINAL DETAILED DESIGN | 12/07/2019 |
| D | DETAILED DESIGN | 20/12/2019 |

NSW GOVERNMENT | Planning, Industry & Environment

*Issued under the Environmental Planning and Assessment Act 1979*

Approved Application No: SSD-9368 Signed: J.M.L

Granted on: 21 May 2020 Sheet no: 65 of 74

Contractor
RICHARD CROOKES CONSTRUCTIONS

Client
NSW GOVERNMENT Education

GROUP GSA

Group GSA Pty Ltd ABN 76 002 113 779
Level 7, 80 William St East Sydney NSW Australia 2011 www.groupgsa.com

T +612 9361 4144 F +612 9332 3458

architecture interior design urban design landscape
nom architect M. Sheldon 3990

Project Title
ALEX AVENUE PUBLIC SCHOOL

Drawing Title
LANDSCAPE DETAILS FURNITURE AND PLAY EQUIPMENT

| | |
|---|---|
| Scale | AS SHOWN |
| Drawing created (date) | 21/06/2019 |
| By | LI |
| Plotted and checked by | LI |
| Verified | FR |
| Approved | FR |
| Drawing No | Issue |
| 180645 L-7005 | D |
| File | Plot Date |
| $FILE$ | $DATE$ |

This drawing is the copyright of Group GSA Pty Ltd and may not be altered, reproduced or transmitted in any form or by any means in part or in whole without the written permission of Group GSA Pty Ltd.
All levels and dimensions are to be checked and verified on site prior to the commencement of any work, making of shop drawings or fabrication of components.
Do not scale drawings. Use figured Dimensions.

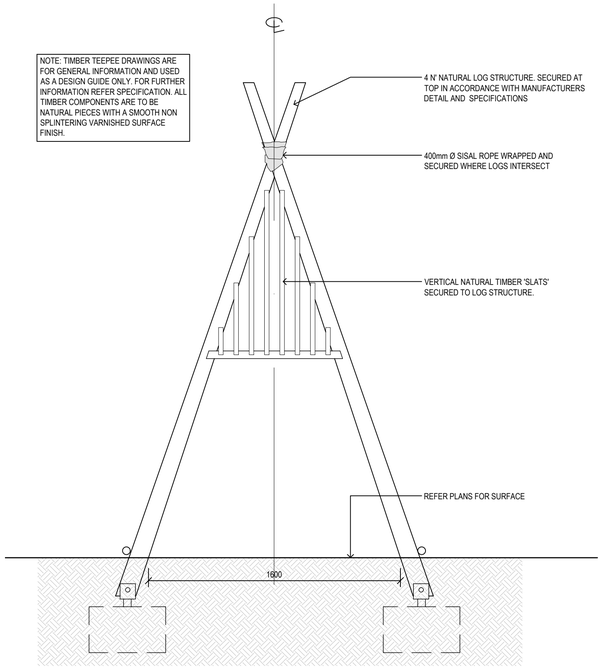


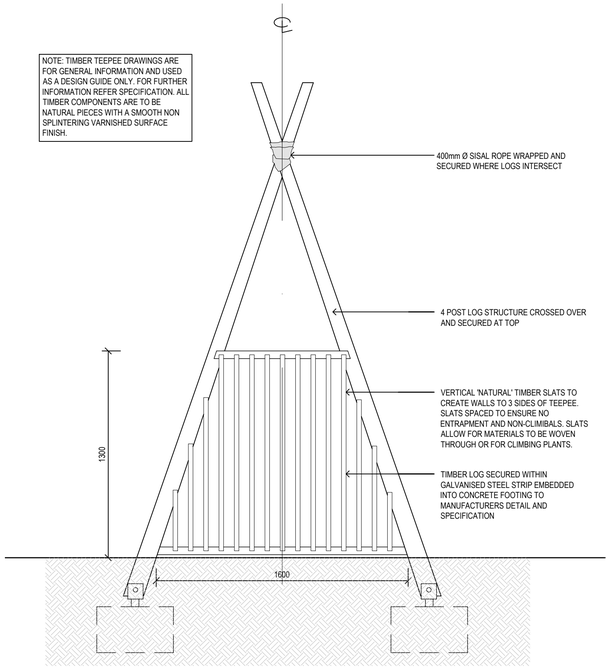


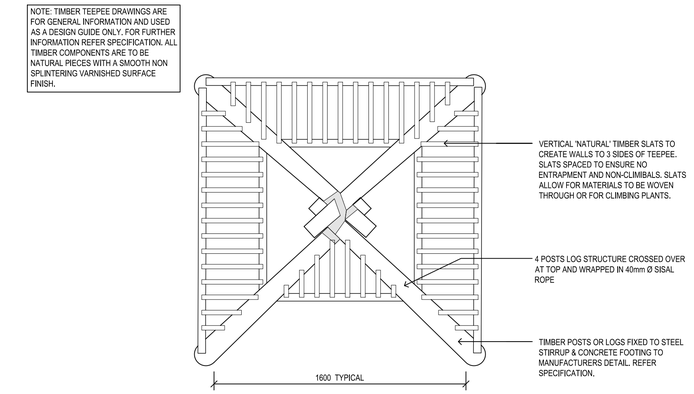


01 7006 — TEEPEE
1 : 20
TYPICAL DETAIL

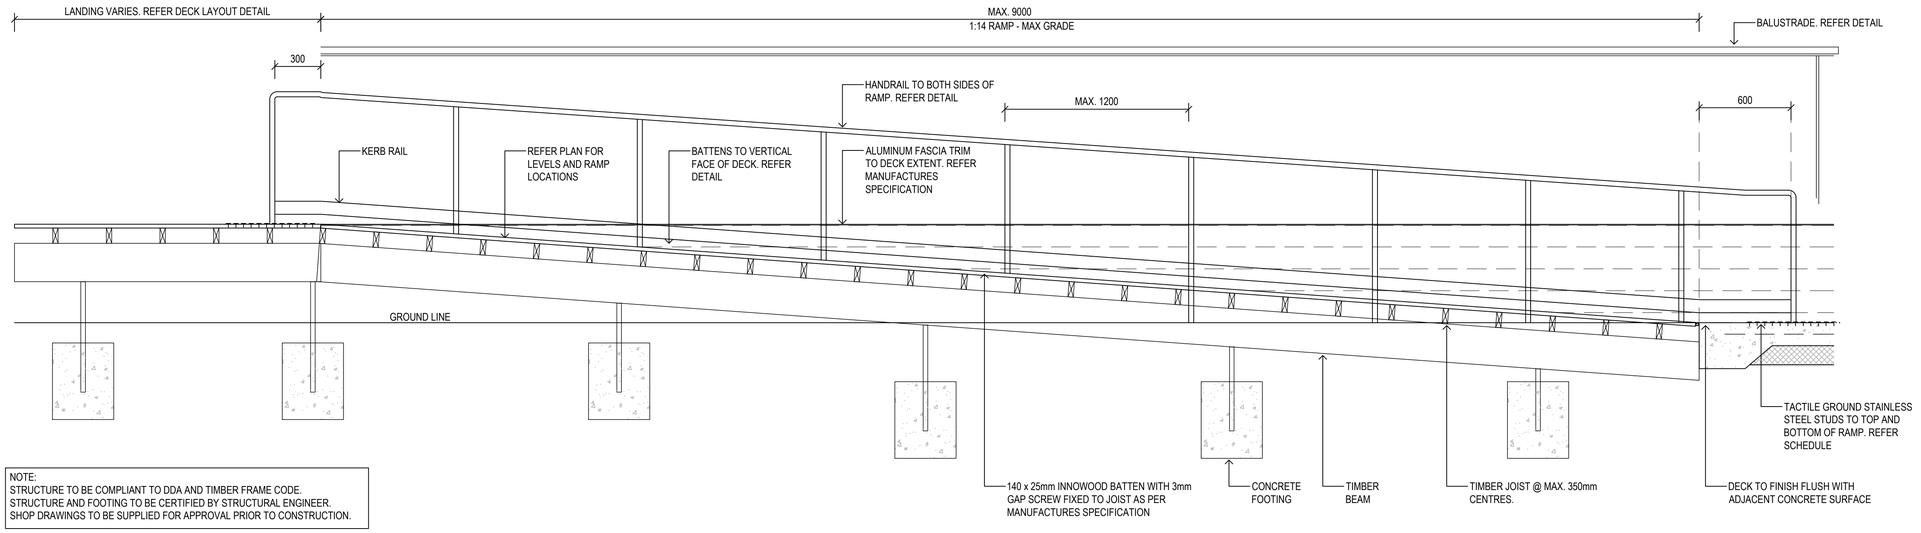


NOTE:
STRUCTURE TO BE COMPLIANT TO DDA AND TIMBER FRAME CODE.
STRUCTURE AND FOOTING TO BE CERTIFIED BY STRUCTURAL ENGINEER.
SHOP DRAWINGS TO BE SUPPLIED FOR APPROVAL PRIOR TO CONSTRUCTION.

02 7006 — TYPICAL RAMP DETAIL
1 : 20
TYPICAL DETAIL

NSW GOVERNMENT | Planning, Industry & Environment

*Issued under the Environmental Planning and Assessment Act 1979*

Approved Application No: SSD-9368 Signed: J.M.C

Granted on: 21 May 2020 Sheet no: 66 of 74

Amendments

| Issue | Description | Date |
|---|---|---|
| A | FINAL DETAILED DESIGN | 12/07/2019 |
| B | DETAILED DESIGN | 20/12/2019 |

Contractor
RICHARD CROOKES CONSTRUCTIONS

Client
NSW GOVERNMENT Education

GROUP GSA
Group GSA Pty Ltd ABN 76 002 113 779
Level 7, 80 William St East Sydney NSW Australia 2011 www.groupgsa.com
T +612 9361 4144 F +612 9332 3458
architecture interior design urban design landscape
nom architect M. Sheldon 3990

Project Title
ALEX AVENUE
PUBLIC SCHOOL

Drawing Title
LANDSCAPE DETAILS
PLAY EQUIPMENT AND RAMP

Scale

Drawing created (date) 10/07/2019

By ZM

Plotted and checked by ZM

Verified FR

Approved FR

Drawing No 180645 L-7006 Issue B

File $FILE$ Plot Date $DATE$

This drawing is the copyright of Group GSA Pty Ltd and may not be altered, reproduced or transmitted in any form or by any means in part or in whole without the written permission of Group GSA Pty Ltd.
All levels and dimensions are to be checked and verified on site prior to the commencement of any work, making of shop drawings or fabrication of components.
Do not scale drawings. Use figured Dimensions.

NSW GOVERNMENT | Planning, Industry & Environment

*Issued under the Environmental Planning and Assessment Act 1979*

Approved Application No: SSD-9368 Signed:

Granted on: 21 May 2020 Sheet no: 67 of 74

Amendments

| Issue | Description | Date |
|---|---|---|
| A | FIANL DETAILED DESIGN | 12/07/2019 |
| B | DETAILED DESIGN | 20/12/2019 |

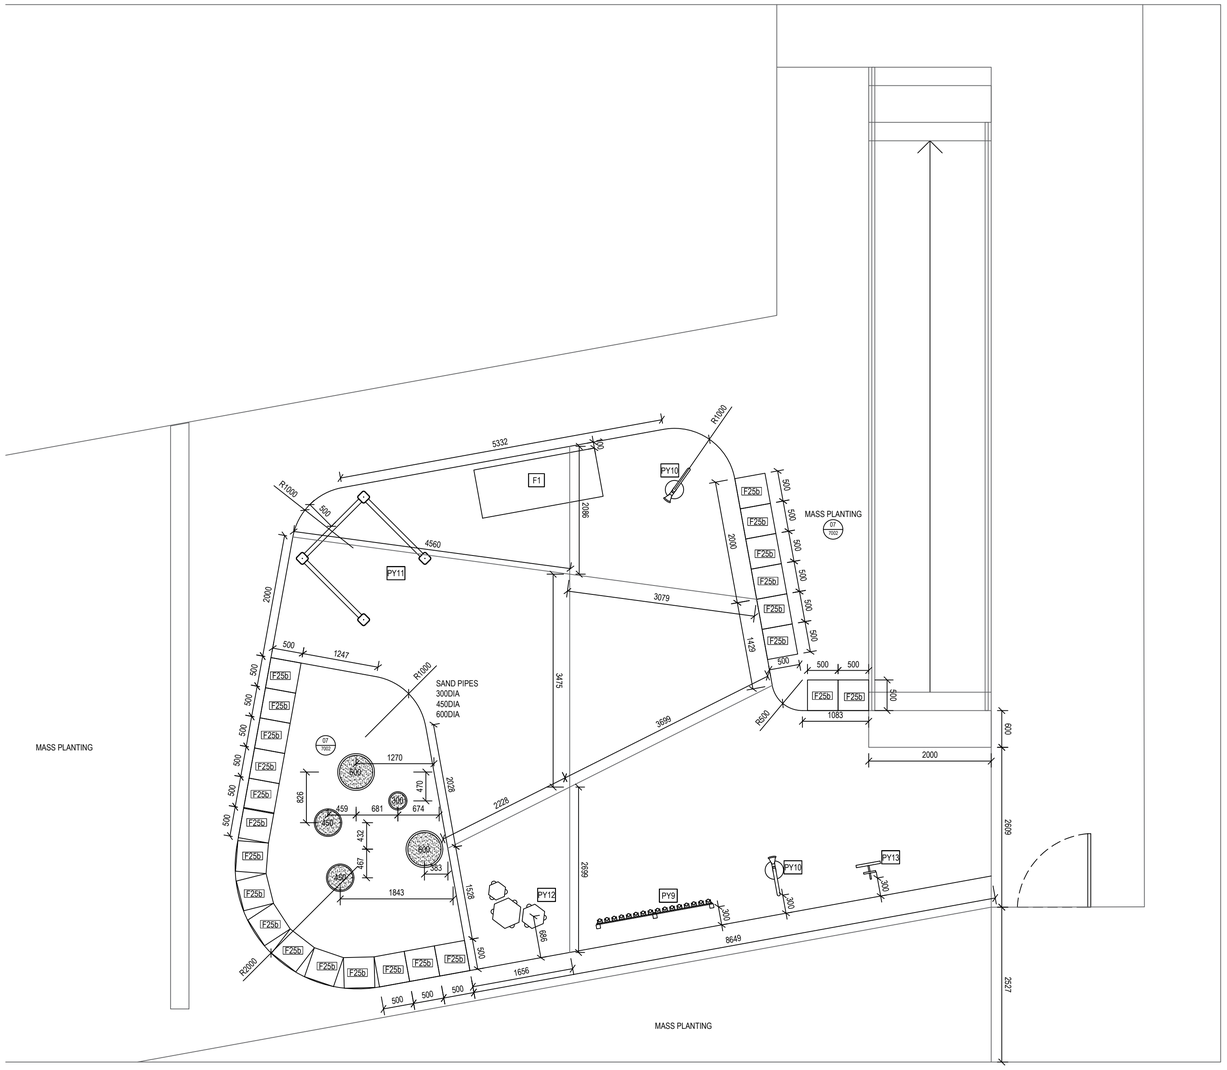


01 7007 SENSORY GARDEN - SETOUT

1 : 50 ZOOM DETAIL

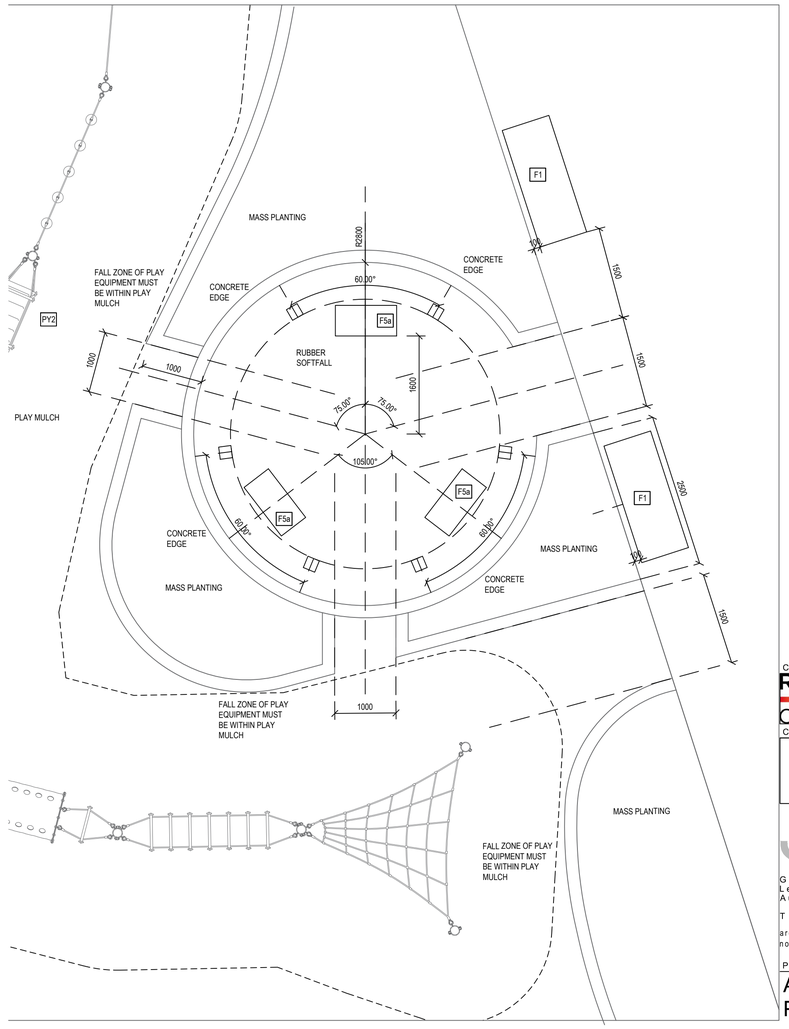


02 7007 GATHERING AREA -RUBBER SOFTFALL- SETOUT

1 : 50 ZOOM DETAIL

Contractor
RICHARD CROOKES CONSTRUCTIONS

Client
NSW GOVERNMENT Education

GROUP GSA

Group GSA Pty Ltd ABN 76 002 113 779
Level 7, 80 William St East Sydney NSW Australia 2011 www.groupgsa.com

T +612 9361 4144 F +612 9332 3458

architecture interior design urban design landscape
nom architect M. Sheldon 3990

Project Title

# ALEX AVENUE PUBLIC SCHOOL

Drawing Title

## LANDSCAPE DETAILS ZOOM DETAILS

| | |
|---|---|
| Scale | |
| Drawing created (date) | 10/07/2019 |
| By | ZM |
| Plotted and checked by | ZM |
| Verified | FR |
| Approved | FR |

| Drawing No | Issue |
|---|---|
| 180645 L-7007 | B |

| File | Plot Date |
|---|---|
| $FILE$ | $DATE$ |

This drawing is the copyright of Group GSA Pty Ltd and may not be altered, reproduced or transmitted in any form or by any means in part or in whole without the written permission of Group GSA Pty Ltd.
All levels and dimensions are to be checked and verified on site prior to the commencement of any work, making of shop drawings or fabrication of components.
Do not scale drawings. Use figured Dimensions.

NSW GOVERNMENT | Planning, Industry & Environment

*Issued under the Environmental Planning and Assessment Act 1979*

Approved Application No: SSD-9368 Signed:

Granted on: 21 May 2020 Sheet no: 68 of 74

Amendments

| Issue | Description | Date |
|---|---|---|
| A | FINAL DETAILED DESIGN | 12/07/2019 |
| B | DETAILED DESIGN | 20/12/2019 |

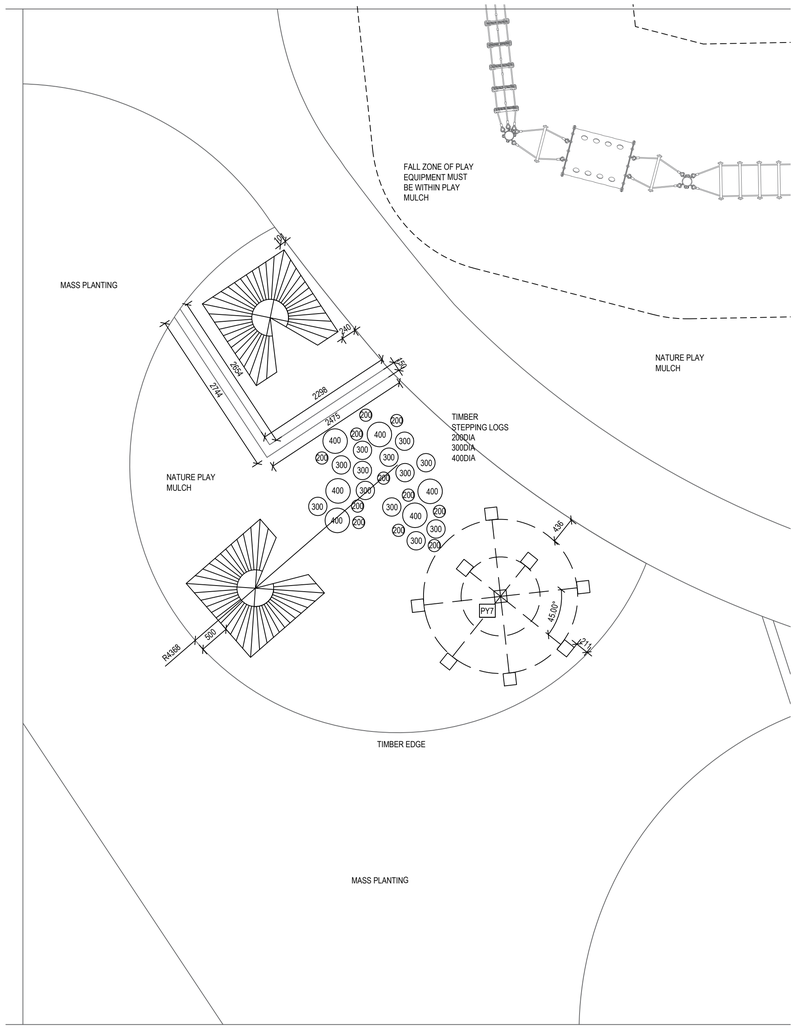


01 7008 GATHERING AREA -NATURE PLAY- SETOUT

1 : 50 ZOOM DETAIL

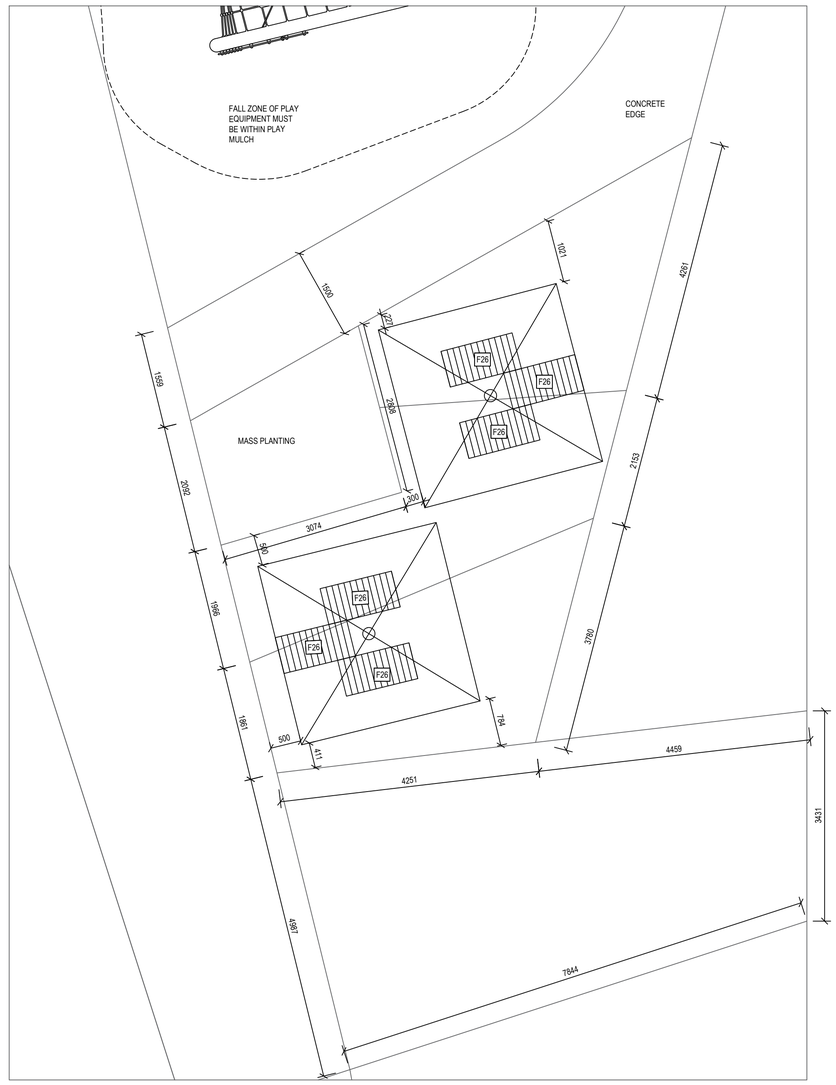


02 7008 PLAYGROUND PLAZA- SETOUT

1 : 50 ZOOM DETAIL

Contractor

RICHARD CROOKES CONSTRUCTIONS

Client

NSW GOVERNMENT Education

GROUP GSA

Group GSA Pty Ltd ABN 76 002 113 779
Level 7, 80 William St East Sydney NSW
Australia 2011 www.groupgsa.com

T +612 9361 4144 F +612 9332 3458

architecture interior design urban design landscape
nom architect M. Sheldon 3990

Project Title

ALEX AVENUE
PUBLIC SCHOOL

Drawing Title

LANDSCAPE DETAILS
ZOOM DETAILS

| | |
|---|---|
| Scale | |
| Drawing created (date) | 10/07/2019 |
| By | ZM |
| Plotted and checked by | ZM |
| Verified | FR |
| Approved | FR |

| Drawing No | Issue |
|---|---|
| 180645 L-7008 | B |

| File | Plot Date |
|---|---|
| $FILE$ | $DATE$ |

This drawing is the copyright of Group GSA Pty Ltd and may not be altered, reproduced or transmitted in any form or by any means in part or in whole without the written permission of Group GSA Pty Ltd.
All levels and dimensions are to be checked and verified on site prior to the commencement of any work, making of shop drawings or fabrication of components.
Do not scale drawings. Use figured Dimensions.

NSW GOVERNMENT | Planning, Industry & Environment

*Issued under the Environmental Planning and Assessment Act 1979*

Approved Application No: SSD-9368 Signed:

Granted on: 21 May 2020 Sheet no: 69 of 74

Amendments

| Issue | Description | Date |
|---|---|---|
| A | FINAL DETAILED DESIGN | 12/07/2019 |
| B | DETAILED DESIGN | 20/12/2019 |

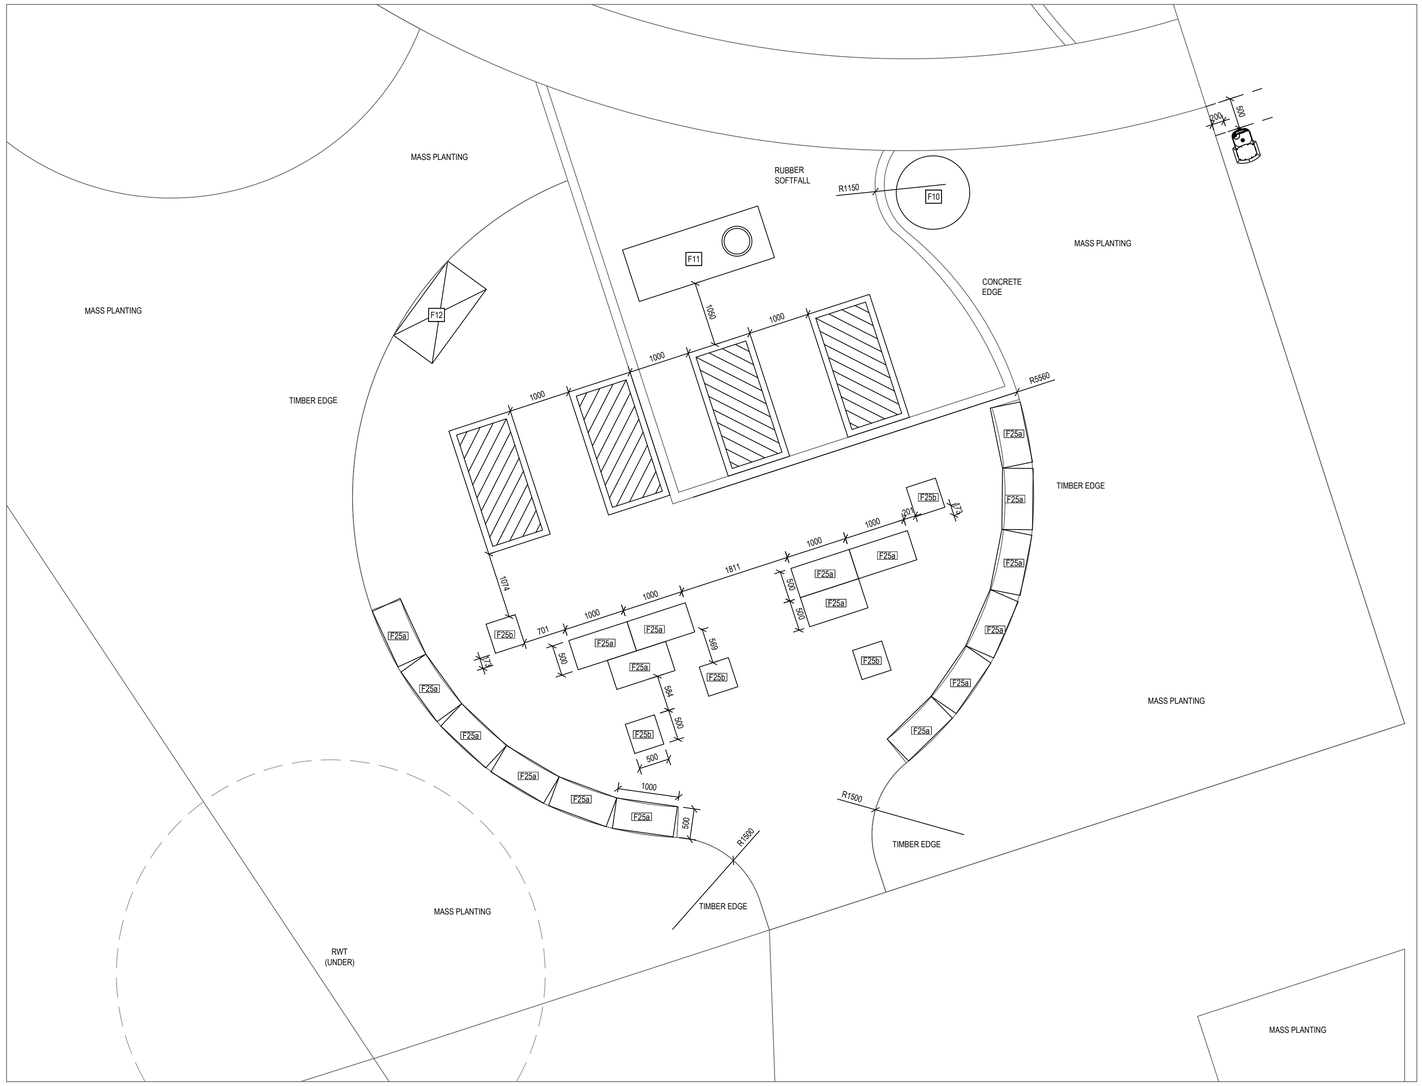


01 7009 PRODUCTIVE AREA- SETOUT

1 : 50 ZOOM DETAIL

Contractor
RICHARD CROOKES CONSTRUCTIONS

Client
NSW GOVERNMENT Education

GROUP GSA

Group GSA Pty Ltd ABN 76 002 113 779
Level 7, 80 William St East Sydney NSW Australia 2011 www.groupgsa.com

T +612 9361 4144 F +612 9332 3458

architecture interior design urban design landscape
nom architect M. Sheldon 3990

Project Title

ALEX AVENUE PUBLIC SCHOOL

Drawing Title

LANDSCAPE DETAILS ZOOM DETAILS

| | |
|---|---|
| Scale | |
| Drawing created (date) | 10/07/2019 |
| By | ZM |
| Plotted and checked by | ZM |
| Verified | FR |
| Approved | FR |

| Drawing No | | Issue |
|---|---|---|
| 180645 | L-7009 | B |

| File | Plot Date |
|---|---|
| $FILE$ | $DATE$ |

This drawing is the copyright of Group GSA Pty Ltd and may not be altered, reproduced or transmitted in any form or by any means in part or in whole without the written permission of Group GSA Pty Ltd.
All levels and dimensions are to be checked and verified on site prior to the commencement of any work, making of shop drawings or fabrication of components.
Do not scale drawings. Use figured Dimensions.

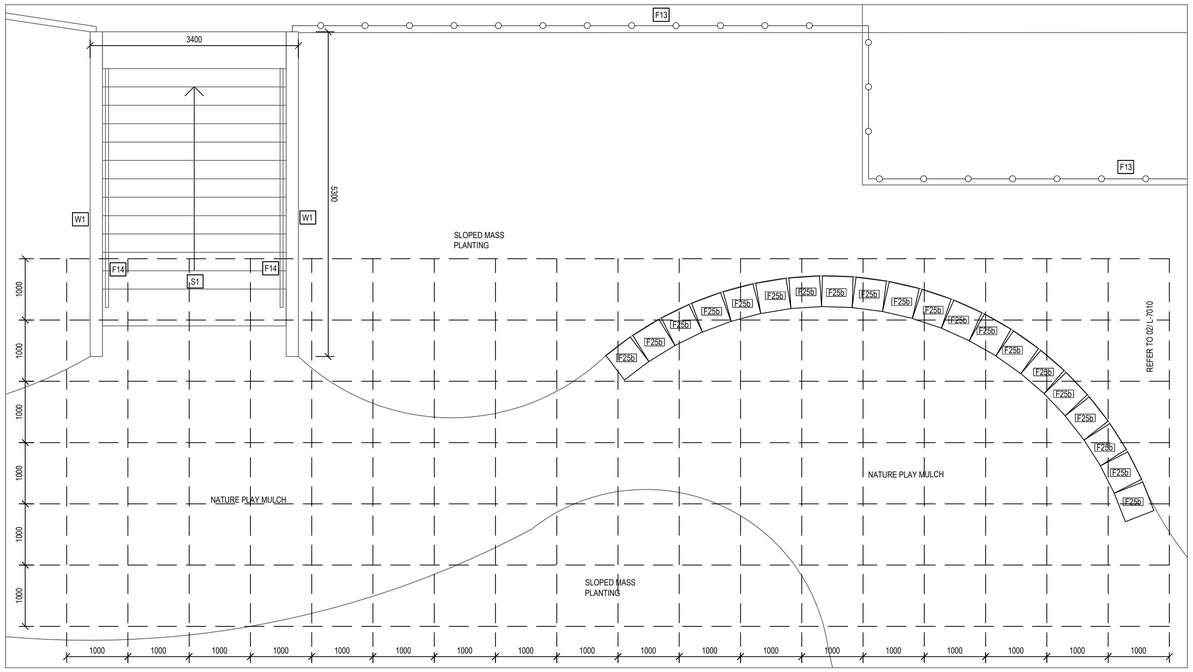


01 7010 NATURE ESCAPE - SETOUT

1 : 50 ZOOM DETAIL

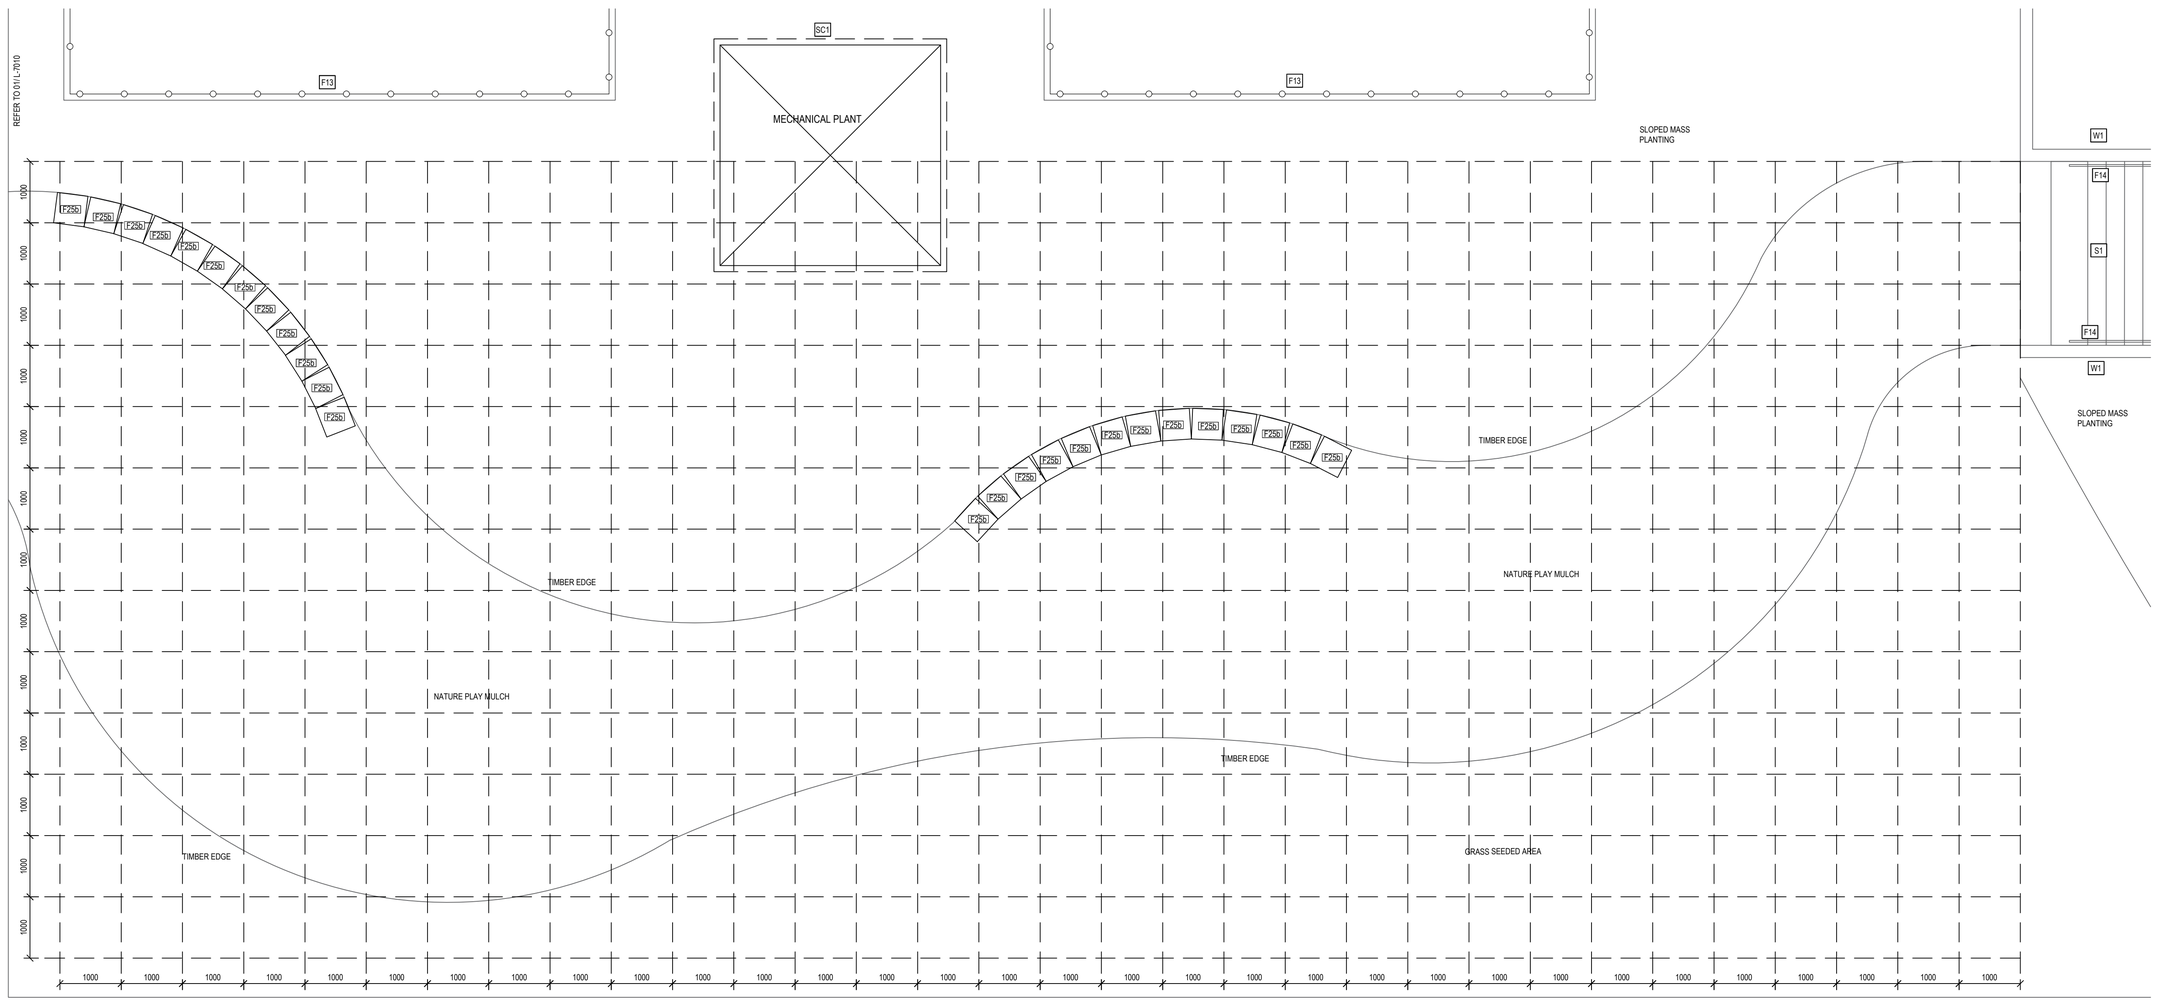


02 7010 NATURE ESCAPE - SETOUT

1 : 50 ZOOM DETAIL

Amendments

| Issue | Description | Date |
|---|---|---|
| A | FINAL DETAILED DESIGN | 12/07/2019 |
| B | DETAILED DESIGN | 20/12/2019 |

NSW GOVERNMENT | Planning, Industry & Environment

*Issued under the Environmental Planning and Assessment Act 1979*

Approved Application No: SSD-9368 Signed: J.M.C

Granted on: 21 May 2020 Sheet no: 70 of 74

Contractor
RICHARD CROOKES CONSTRUCTIONS

Client
NSW GOVERNMENT Education

GROUP GSA

Group GSA Pty Ltd ABN 76 002 113 779
Level 7, 80 William St East Sydney NSW Australia 2011 www.groupgsa.com

T +612 9361 4144 F +612 9332 3458

architecture interior design urban design landscape
nom architect M. Sheldon 3990

Project Title

ALEX AVENUE PUBLIC SCHOOL

Drawing Title

LANDSCAPE DETAILS ZOOM DETAILS

| | |
|---|---|
| Scale | |
| Drawing created (date) | 10/07/2019 |
| By | ZM |
| Plotted and checked by | ZM |
| Verified | FR |
| Approved | FR |

| Drawing No | Issue |
|---|---|
| 180645 L-7010 | B |

| File | Plot Date |
|---|---|
| $FILE$ | $DATE$ |

This drawing is the copyright of Group GSA Pty Ltd and may not be altered, reproduced or transmitted in any form or by any means in part or in whole without the written permission of Group GSA Pty Ltd.
All levels and dimensions are to be checked and verified on site prior to the commencement of any work, making of shop drawings or fabrication of components.
Do not scale drawings. Use figured Dimensions.

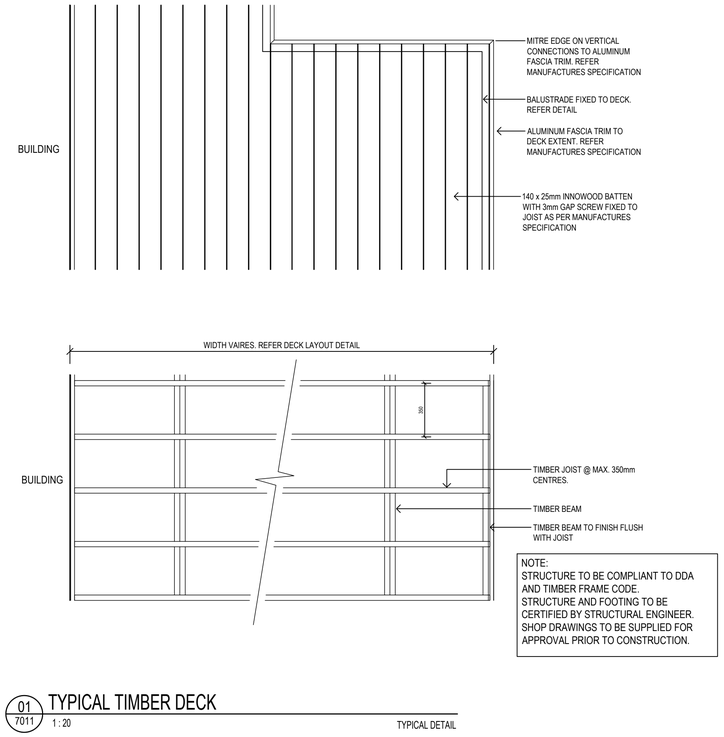


01 / 7011 — TYPICAL TIMBER DECK
1 : 20 — TYPICAL DETAIL

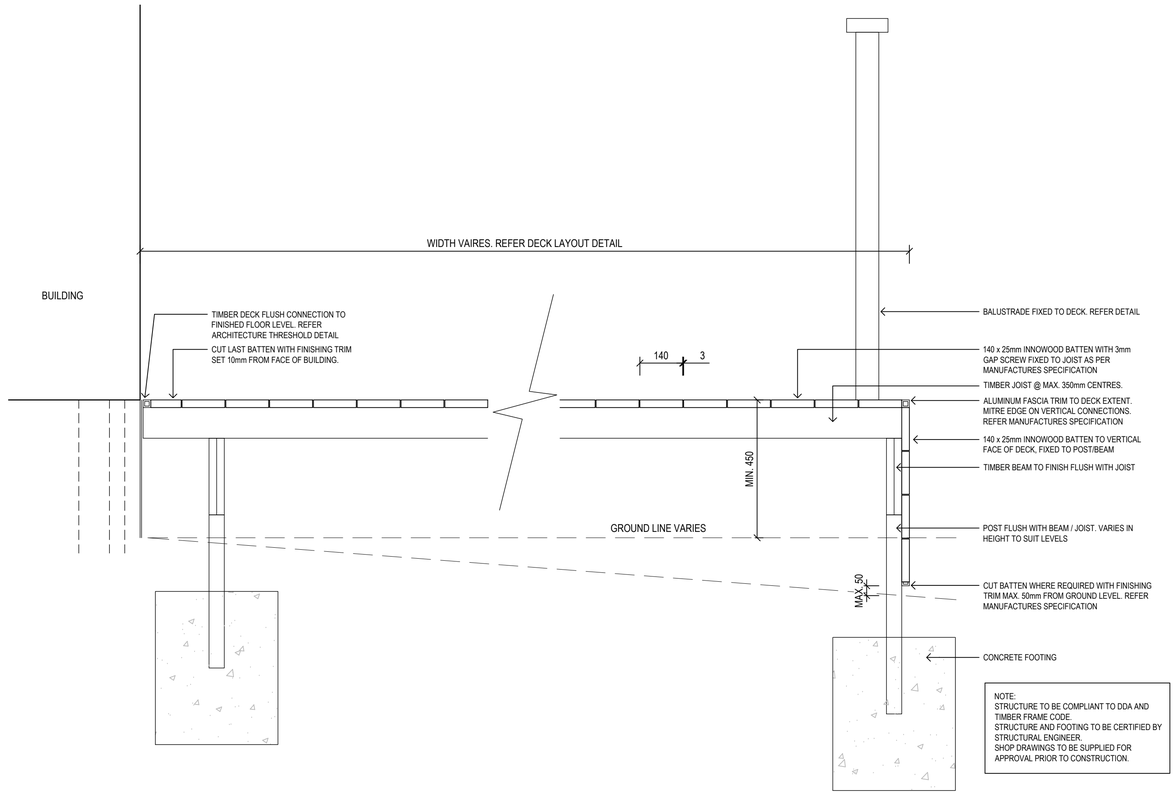


02 / 7011 — TYPICAL TIMBER DECK
1 : 10 — TYPICAL SECTION

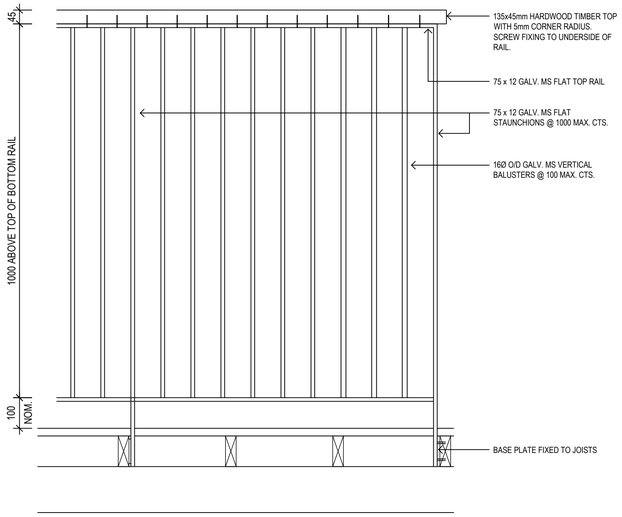


02 / 7006 — TYPICAL BALUSTRADE
1 : 10 / 1 : 5 — TYPICAL SECTION

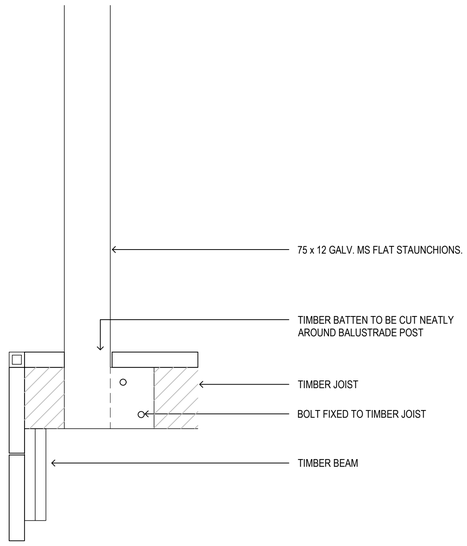


03 / 7006 — TYPICAL BALUSTRADE FIXING
1 : 5 — TYPICAL SECTION

Amendments

| Issue | Description | Date |
|---|---|---|
| A | FINAL DETAILED DESIGN | 12/07/2019 |

NSW GOVERNMENT | Planning, Industry & Environment

*Issued under the Environmental Planning and Assessment Act 1979*

Approved Application No: SSD-9368 Signed: J.M.L

Granted on: 21 May 2020 Sheet no: 71 of 74

Contractor
RICHARD CROOKES CONSTRUCTIONS

Client
NSW GOVERNMENT Education

GROUP GSA
Group GSA Pty Ltd ABN 76 002 113 779
Level 7, 80 William St East Sydney NSW Australia 2011 www.groupgsa.com
T +612 9361 4144 F +612 9332 3458
architecture interior design urban design landscape
nom architect M. Sheldon 3990

Project Title
ALEX AVENUE PUBLIC SCHOOL

Drawing Title
LANDSCAPE DETAILS DECK AND BALUSTRADE

| | |
|---|---|
| Scale | |
| Drawing created (date) | 10/07/2019 |
| By | ZM |
| Plotted and checked by | ZM |
| Verified | FR |
| Approved | FR |

| Drawing No | Issue |
|---|---|
| 180645 L-7011 | A |

| File | Plot Date |
|---|---|
| $FILE$ | $DATE$ |

This drawing is the copyright of Group GSA Pty Ltd and may not be altered, reproduced or transmitted in any form or by any means in part or in whole without the written permission of Group GSA Pty Ltd.
All levels and dimensions are to be checked and verified on site prior to the commencement of any work, making of shop drawings or fabrication of components.
Do not scale drawings. Use figured Dimensions.

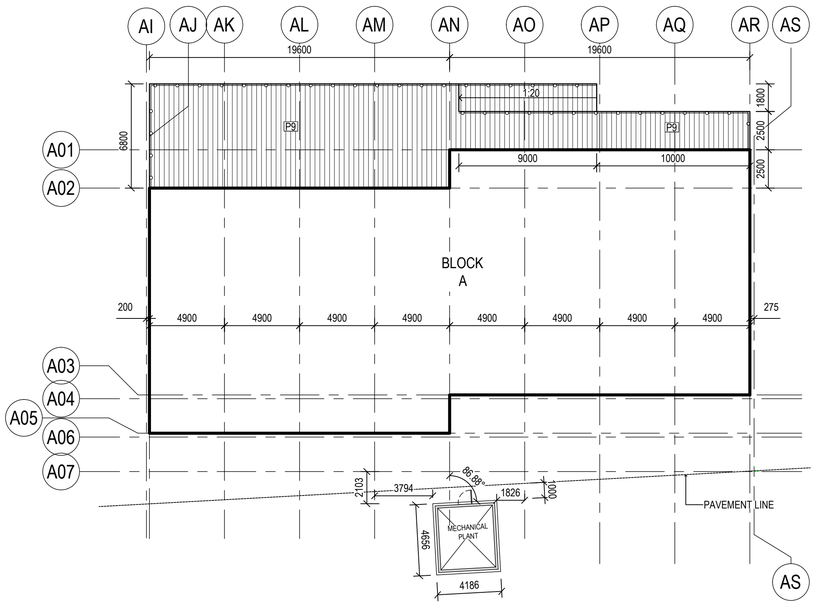


01 / 7012 DECK BLOCK A - SETOUT

1 : 200 ZOOM DETAIL

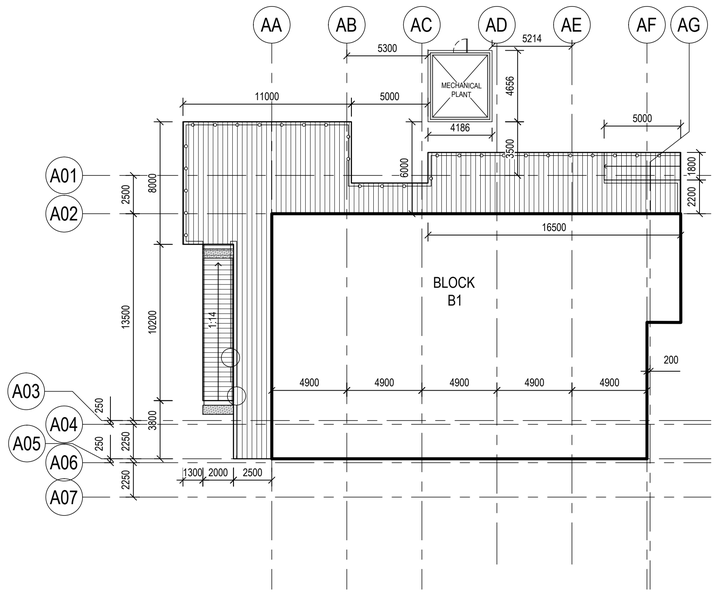


03 / 7012 DECK BLOCK B1 - SETOUT

1 : 200 ZOOM DETAIL

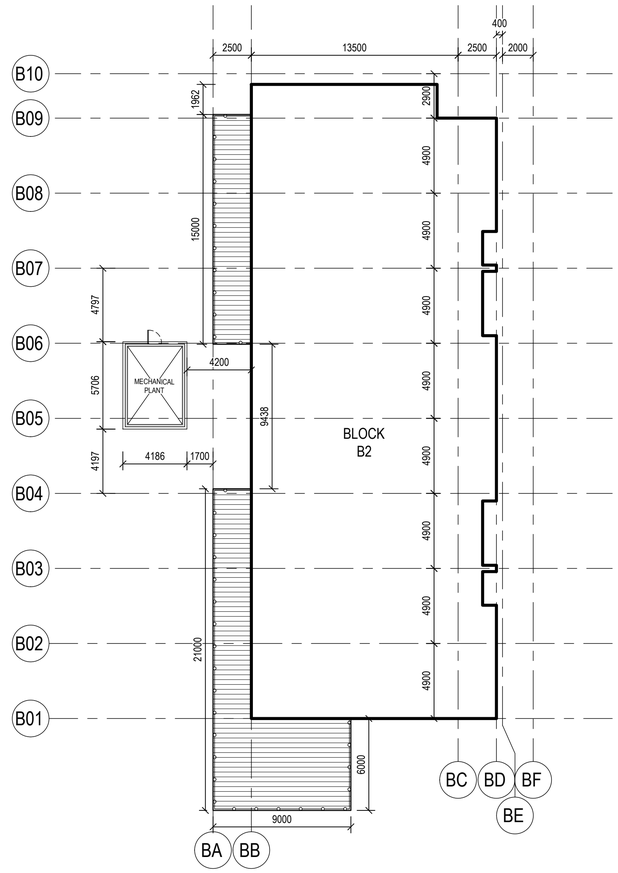


02 / 7012 DECK BLOCK B2 - SETOUT

1 : 200 ZOOM DETAIL

| Block | Mechanical Plant Dimensions | Concrete slab Dimensions | RL A Centre of slab | RL B Edge of slab |
|---|---|---|---|---|
| ***A*** | Refer dwg no: L-7014 | 4656 x 4186mm | tbc | tbc |
| ***B1*** | Refer dwg no: L-7014 | 4656 x 4186mm | tbc | tbc |
| ***B2*** | Refer dwg no: L-7014 | 5706 x4186mm | tbc | tbc |
| ***B3*** | tbc | tbc | tbc | tbc |
| ***B4*** | tbc | tbc | tbc | tbc |

Amendments

| Issue | Description | Date |
|---|---|---|
| A | FINAL DETAILED DESIGN | 12/07/2019 |
| B | MECH PLANT SET-OUT REVISED | 11/11/2019 |
| C | DETAILED DESIGN | 20/12/2019 |

NSW GOVERNMENT | Planning, Industry & Environment

*Issued under the Environmental Planning and Assessment Act 1979*

Approved Application No: SSD-9368 Signed:

Granted on: 21 May 2020 Sheet no: 72 of 74

Contractor
RICHARD CROOKES CONSTRUCTIONS

Client
NSW GOVERNMENT Education

GROUP GSA

Group GSA Pty Ltd ABN 76 002 113 779
Level 7, 80 William St East Sydney NSW
Australia 2011 www.groupgsa.com

T +612 9361 4144 F +612 9332 3458

architecture interior design urban design landscape
nom architect M. Sheldon 3990

Project Title
ALEX AVENUE
PUBLIC SCHOOL

Drawing Title
LANDSCAPE DETAILS
TIMBER DECK LAYOUT
& MECH PLANT SET-OUT

Scale AS SHOWN

Drawing created (date) 10/07/2019

By ZM

Plotted and checked by ZM

Verified FR

Approved FR

Drawing No 180645 L-7012 Issue C

File $FILE$ Plot Date $DATE$

This drawing is the copyright of Group GSA Pty Ltd and may not be altered, reproduced or transmitted in any form or by any means in part or in whole without the written permission of Group GSA Pty Ltd.
All levels and dimensions are to be checked and verified on site prior to the commencement of any work, making of shop drawings or fabrication of components.
Do not scale drawings. Use figured Dimensions.

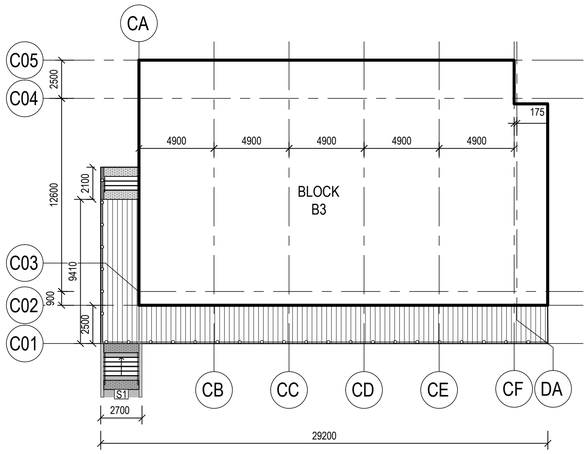


01 / 7013 DECK BLOCK B3 - SETOUT

1 : 200 ZOOM DETAIL

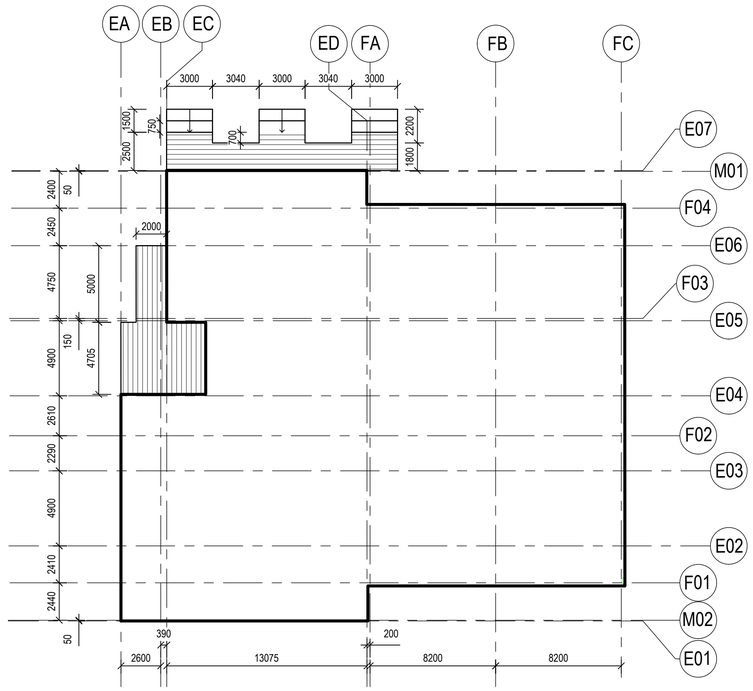


02 / 7013 DECK BLOCK C - SETOUT

1 : 200 ZOOM DETAIL

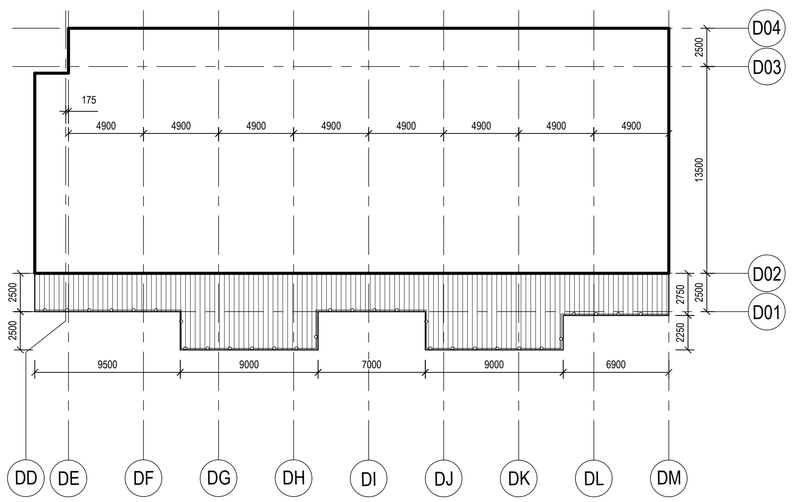


03 / 7013 DECK BLOCK B4_1 - SETOUT

1 : 200 ZOOM DETAIL

Amendments

| Issue | Description | Date |
|---|---|---|
| A | DETAILED DESIGN | 12/07/2019 |
| B | DETAILED DESIGN | 20/12/2019 |

NSW GOVERNMENT | Planning, Industry & Environment

*Issued under the Environmental Planning and Assessment Act 1979*

Approved Application No: SSD-9368 Signed: J.M.C

Granted on: 21 May 2020 Sheet no: 73 of 74

Contractor

RICHARD CROOKES CONSTRUCTIONS

Client

NSW GOVERNMENT Education

GROUP GSA

Group GSA Pty Ltd ABN 76 002 113 779
Level 7, 80 William St East Sydney NSW Australia 2011 www.groupgsa.com

T +612 9361 4144 F +612 9332 3458

architecture interior design urban design landscape
nom architect M. Sheldon 3990

Project Title

ALEX AVENUE
PUBLIC SCHOOL

Drawing Title

LANDSCAPE DETAILS
TIMBER DECK LAYOUT

| | |
|---|---|
| Scale | AS SHOWN |
| Drawing created (date) | 10/07/2019 |
| By | ZM |
| Plotted and checked by | ZM |
| Verified | FR |
| Approved | FR |

| Drawing No | Issue |
|---|---|
| 180645 L-7013 | B |

| File | Plot Date |
|---|---|
| $FILE$ | $DATE$ |

This drawing is the copyright of Group GSA Pty Ltd and may not be altered, reproduced or transmitted in any form or by any means in part or in whole without the written permission of Group GSA Pty Ltd.
All levels and dimensions are to be checked and verified on site prior to the commencement of any work, making of shop drawings or fabrication of components.
Do not scale drawings. Use figured Dimensions.

Amendments

| Issue | Description | Date |
|---|---|---|
| A | REVISED MECH PLANT | 11/11/2019 |
| B | DETAILED DESIGN | 20/12/2019 |

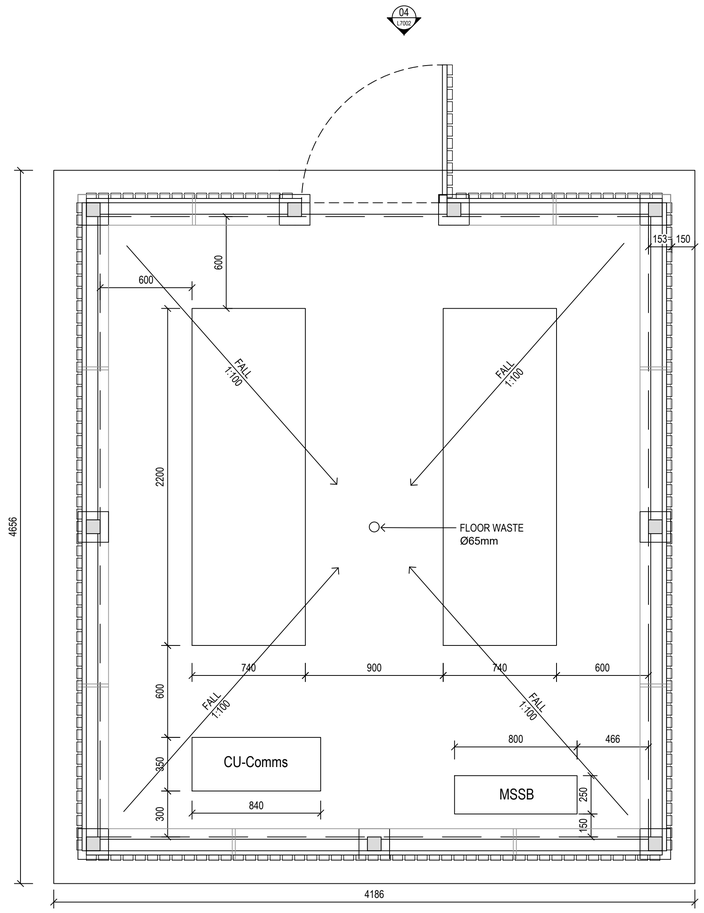


01 7014 MECHANICAL PLANT SCREEN _BLOCK A

1 : 20 TYPICAL PLAN

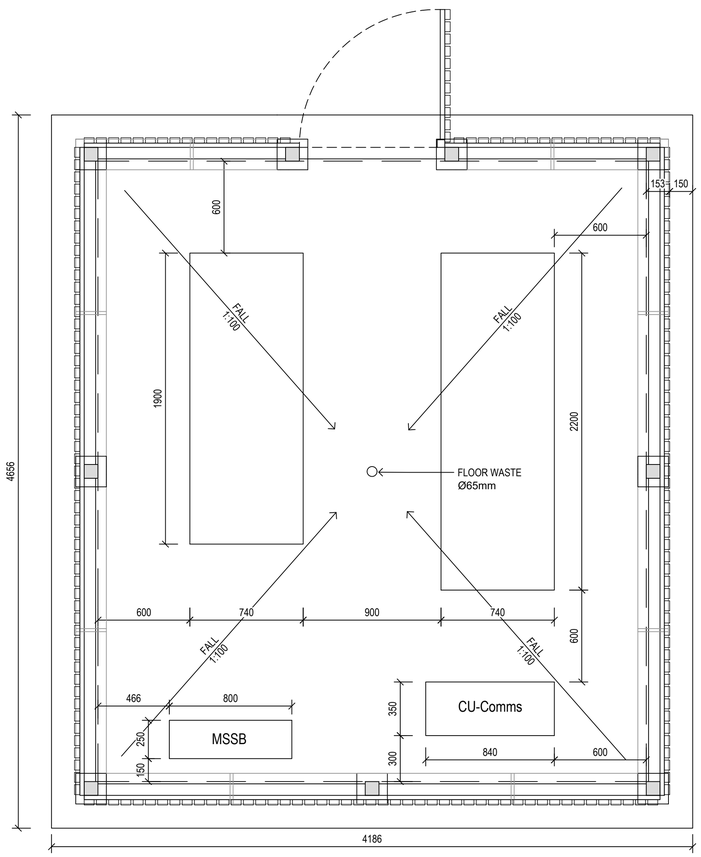


02 7014 MECHANICAL PLANT SCREEN _BLOCK B1

1 : 20 TYPICAL PLAN

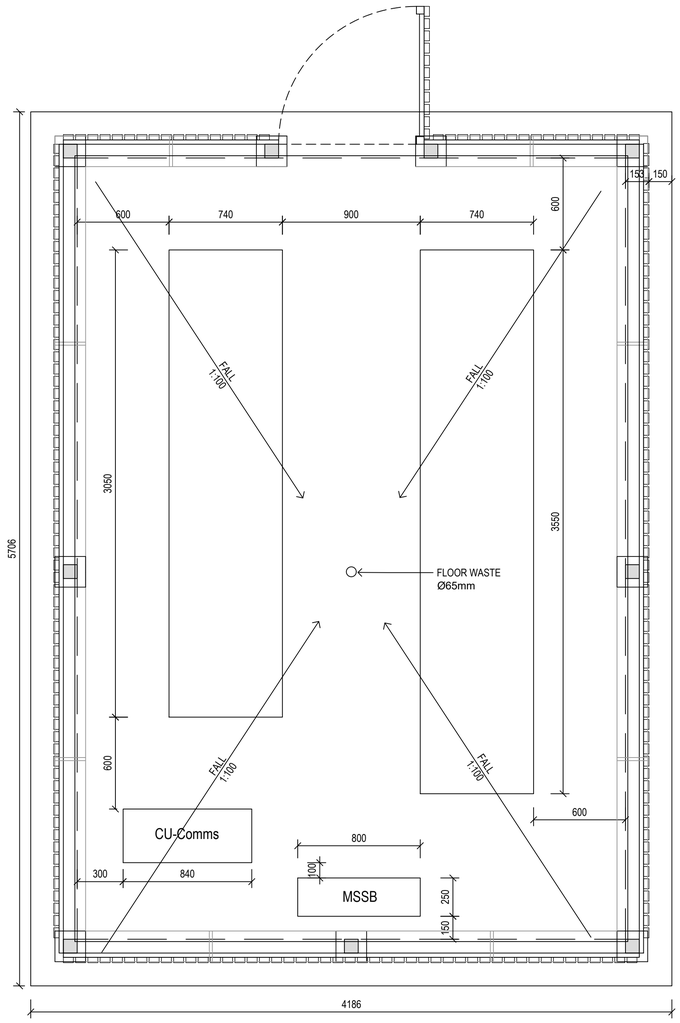


03 7014 MECHANICAL PLANT SCREEN _BLOCK B2

1 : 20 TYPICAL PLAN

NSW GOVERNMENT Planning, Industry & Environment

*Issued under the Environmental Planning and Assessment Act 1979*

Approved Application No: SSD-9368 Signed: J.M.L

Granted on: 21 May 2020 Sheet no: 74 of 74

Contractor

RICHARD CROOKES CONSTRUCTIONS

Client

NSW GOVERNMENT Education


GROUP GSA

Group GSA Pty Ltd ABN 76 002 113 779
Level 7, 80 William St East Sydney NSW Australia 2011 www.groupgsa.com

T +612 9361 4144 F +612 9332 3458

architecture interior design urban design landscape
nom architect M. Sheldon 3990


Project Title

ALEX AVENUE PUBLIC SCHOOL

Drawing Title

LANDSCAPE DETAILS
MECHANICAL PLANT SET OUT

| | |
|---|---|
| Scale | AS SHOWN |
| Drawing created (date) | 10/07/2019 |
| By | ZM |
| Plotted and checked by | ZM |
| Verified | FR |
| Approved | FR |

| Drawing No | Issue |
|---|---|
| 180645 L-7014 | B |

| File | Plot Date |
|---|---|
| $FILE$ | $DATE$ |


This drawing is the copyright of Group GSA Pty Ltd and may not be altered, reproduced or transmitted in any form or by any means in part or in whole without the written permission of Group GSA Pty Ltd.
All levels and dimensions are to be checked and verified on site prior to the commencement of any work, making of shop drawings or fabrication of components.
Do not scale drawings. Use figured Dimensions.