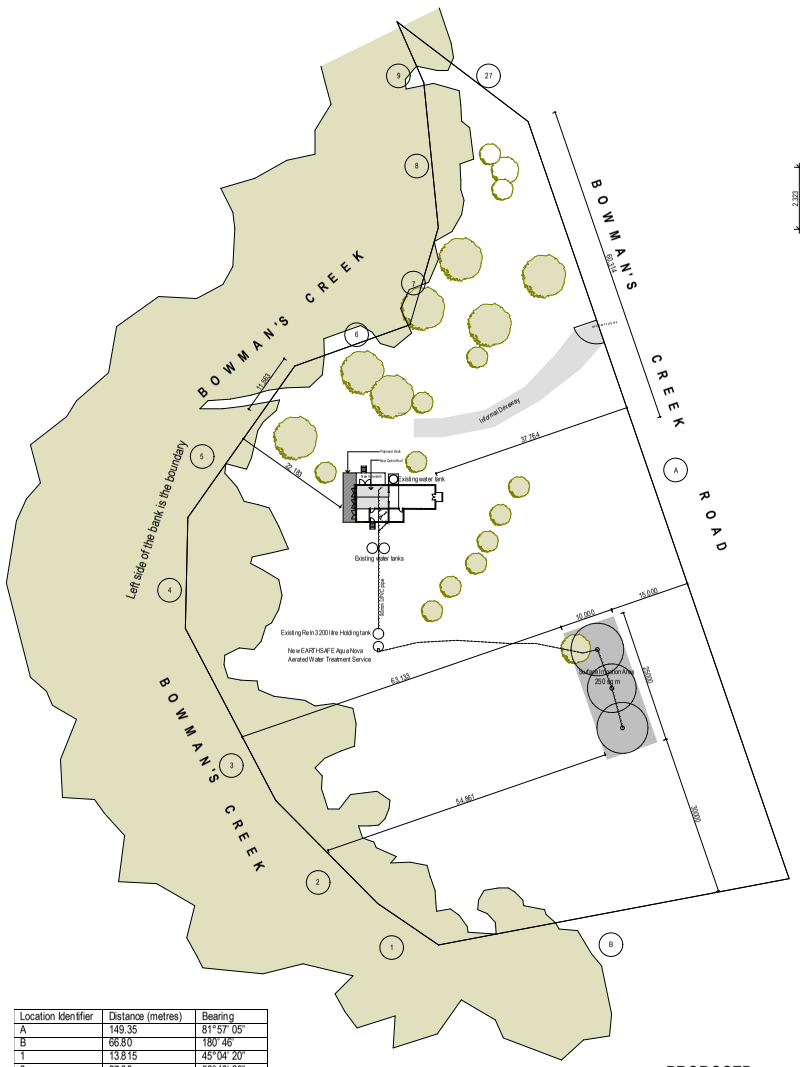

Location Identifier	Distance (metres)	Bearing
A	149.35	81°57' 05"
B	66.80	180° 46'
1	13.815	45°04' 20"
2	27.09	56°40' 25"
3	36.405	73°37' 55"
4	20.78	102°15' 45"
5	33.83	136°08' 20"
6	22.91	171°07' 40"
7	18.92	117°53' 40"
8	27.32	95°48' 55"
9	12.43	77°50' 45"
27	30.84	48°44'

PROPOSED
Site and Drainage Plan
1:500

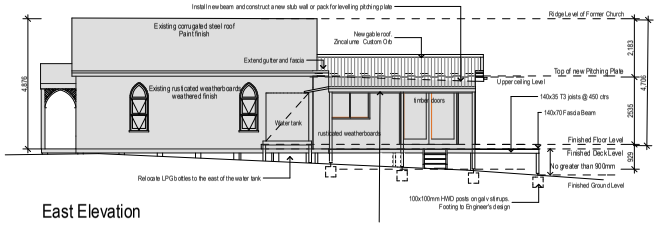

East Elevation

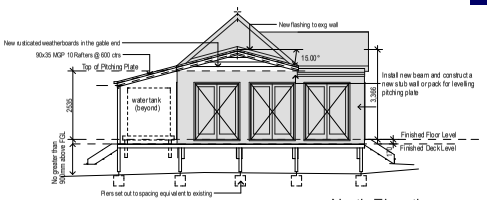

North Elevation

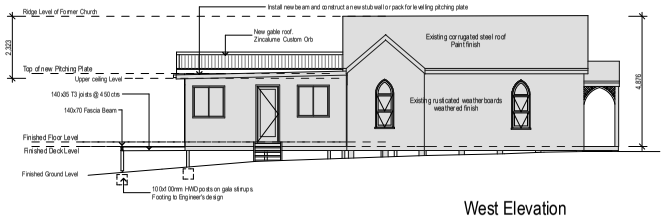

West Elevation

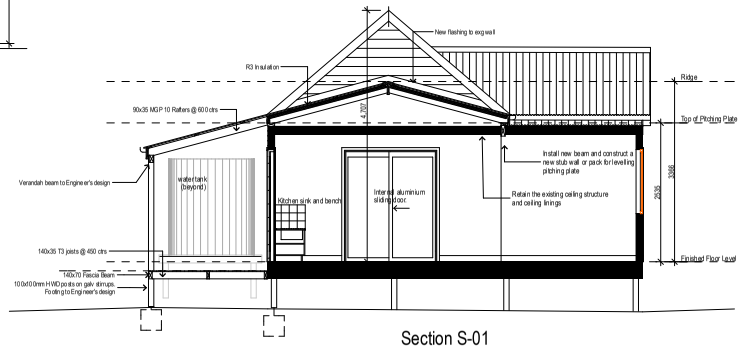

Section S-01

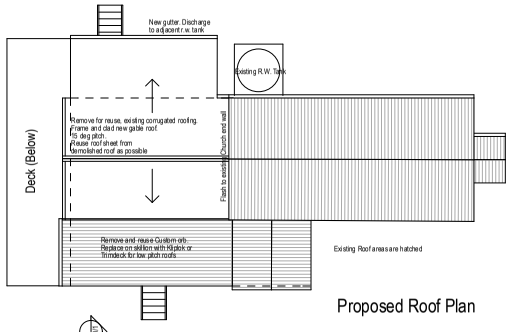

Proposed Roof Plan

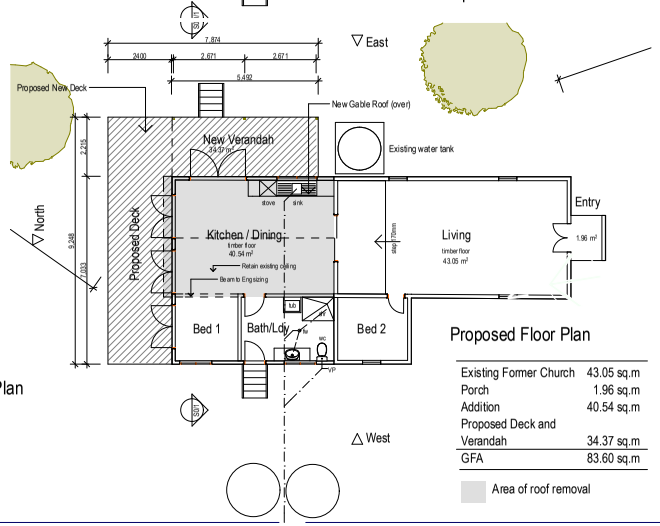

Proposed Floor Plan

Existing Former Church	43.05 sq.m
Porch	1.96 sq.m
Addition	40.54 sq.m
Proposed Deck and Verandah	34.37 sq.m
GFA	83.60 sq.m

Area of roof removal

Legend:

Notes:

Amendments:

Revision: ####

carste STUDIO pty ltd
Heritage Architects
ABN 16122394450 ACN 122394450
nominated architect - stephen booker
ARB NSW Reg No. 4613
p: 0427 432 720 e: admin@carste.com.au
ANNONA. 29 lindesay Street, EAST MAITLAND NSW 2323
PO Box 284, EAST MAITLAND 2323
www.carste.com.au

All information, concepts and ideas contained herein are the property of carste STUDIO Pty Ltd and may not be distributed and/or reproduced without express permission from carste STUDIO Pty Ltd. It is the responsibility of the builder to check and verify all dimensions on-site prior to the commencement of work and to notify carste STUDIO Pty Ltd of any errors and omissions. Do not scale drawing. Do not use drawing for construction purposes unless issued by carste STUDIO Pty Ltd for construction.

Project Number: 17-41

Project Name: Roof and Deck Alterations
484 Bowman's Creek Road, Bowman's Creek

Proprietor: Ms Catherine Ball

Drawing: Proposed Alterations and Additions

Title: Proposed Site Plan, Roof Plan, Floor Plan, Proposed East, Proposed North, Proposed West Elevations, Section 2

Scale: 1:500, 1:100, 1:1, 1:50 @ A1

Status: DA

Plot Date: Tuesday, 31 October 2017

Bar Scale:

Drawing No: 02

Drawn By: SRB

Reviewed By: Stephen