Trinity Grammar School, Summer Hill - Renewal Project

State Significant Development Application SSD-10371

Architectural Drawing List

DA001 - Cover Page
DA002 - Existing Site Plan
DA003 - Site Masterplan

DA010 - Site Analysis
DA020 - Perspectives
DA030 - Shadow Diagrams
DA032 - Seaview Shadow Diagrams-Winter

DA100 - Site Demolition Plan B2
DA101 - Site Demolition Plan B1
DA102 - Site Demolition Plan L0

DA110 - Proposed Site Plan B2 1:500
DA111 - Proposed Site Plan B1 1:500
DA112 - Proposed Site Plan L0 1:500
DA113 - Proposed Site Roof Plan 1:500

DA120 - Proposed T&L Precinct Plan B1 1:200
DA121 - Proposed T&L Precinct Plan L0 1:200
DA122 - Proposed T&L Precinct Plan L1 1:200
DA123 - Proposed T&L Precinct Plan L2 1:200
DA124 - Proposed T&L Precinct Plan L3 1:200
DA125 - Proposed T&L Precinct Plan L4 1:200
DA126 - Proposed T&L Precinct Roof Plan 1:200

DA130 - Proposed Performing Arts Precinct Plan & Multipurpose Pavilion Plan B2 1:200
DA131 - Proposed Performing Arts Precinct Plan & Multipurpose Pavilion Plan B1 1:200
DA132 - Proposed Performing Arts Precinct Plan & Multipurpose Pavilion Plan L0 1:200
DA133 - Proposed Performing Arts Precinct Plan & Multipurpose Pavilion L1 1:200
DA134 - Proposed Performing Arts Precinct Plan & Multipurpose Pavilion L2 1:200
DA135 - Proposed Performing Arts Precinct Plan & Multipurpose Pavilion L3 1:200

DA140 - Proposed Maintenance Plan B1 1:200
DA141 - Proposed Maintenance Plan L0 1:200
DA142 - Proposed Maintenance Plan L1 1:200
DA143 - Proposed Maintenance Roof Plan 1:200

DA200 - Street Elevations 01, 02
DA201 - Street Elevations 03, 04

DA300 - Site Sections AA, BB, GG
DA301 - Site Sections CC, DD
DA302 - Site Sections EE, FF

DA306 - Building Elevations
DA307 - Building Elevations
DA308 - Building Elevations-Seaview Maintenance
DA309 - Building Sectionss-Seaview Maintenance

DA400 - Temporary Accomodation

DA501 - Signage Location Plan
DA502 - Signage Blade Wall
DA503 - Lift Tower Signage
DA504 - Scoreboard Signage
DA505 - Prospect Road Signage
DA506 - Centenary Centre Signage
DA507 - Seaview Maintenance Signage

DA600 - Material's Board Western Facade
DA601 - Material's Board Southern Facade
DA602 - Material's Board Eastern Facade
DA604 - Material's Board Seaview Maintenance

B

ISSUE	DATE	REVISION
B	19/1/21	Drawing list updated
A	3/2/20	SSDA Submission

0mm 50mm 100mm

DO NOT SCALE FROM DRAWING. USE FIGURED DIMENSIONS ONLY.
CHECK ALL DIMENSIONS ON SITE BEFORE MANUFACTURE OR CONSTRUCTION.

PMDL ARCHITECTURE INTERIORS MASTERPLANNING

pmdl.com.au

PMDL ARCHITECTURE + DESIGN HK (LIMITED)
PMDL ARCHITECTURE + DESIGN PTY LTD ABN 56 062 981 317
NSW NOMINATED ARCHITECTS: ANDREW PENDER 5317 DAVID MORRIS 5865 VICKI VAN DIJK 9476

PROJECT	TGS Renewal Project
PROJECT #	2808
CLIENT	Trinity Grammar School
DWG #	DA001
DWG	Cover Page
CLIENT REF & CONTACT	119 Prospect Rd, Summer Hill
DATE	Feb 2020
DRAWN	NZ
SCALE	NTS
CHKD	SC
REVISION	B

VICTORIA STREET

No 3 OVAL
RL 47.90

No 2 OVAL
RL 50.30

DELMAR GALLERY

DESIGN CENTRE

SCIENCE BUILDING

MUSIC BUILDING

NEW SCHOOL

SPORTS CENTRE

JUNIOR SCHOOL

QUADRANGLE BUILDING

POOL

HALL

FOUNDER'S BUILDING

QUADRANGLE
RL 49.83

No 1 OVAL
RL 46.15

DINING HALL

CHAPEL

RL 47.60

ENROLMENTS CENTRE

HEADMASTER'S OFFICE

CENTENARY CENTRE

PROSPECT ROAD

VICTORIA SQUARE

SEAVIEW STREET

YEO PARK

01 PLAN
DA002 Existing Site Plan
Scale 1 : 500

N

0 10 20 30 40 50

Legend:

- Site Boundary
- Existing Building - No works
- Proposed New Building Works
- Existing Building to be Refurbished
- Proposed Walls & Structure
- Existing Walls & Structure
- Demolish

PMDL ARCHITECTURE INTERIORS MASTERPLANNING

pmdl.com.au

PMDL ARCHITECTURE + DESIGN HK (LIMITED)
PMDL ARCHITECTURE + DESIGN PTY LTD ABN 56 062 961 317
NSW NOMINATED ARCHITECTS: ANDREW PENDER 5317 DAVID MORRIS 5865 VICKI VAN DIJK 9476

ISSUE	DATE	REVISION
A	3/2/20	SSDA Submission

0mm 50mm 100mm

DO NOT SCALE FROM DRAWING. USE FIGURED DIMENSIONS ONLY.
CHECK ALL DIMENSIONS ON SITE BEFORE MANUFACTURE OR CONSTRUCTION.

PROJECT: TGS Renewal Project	PROJECT # 2808
CLIENT: Trinity Grammar School	DWG # DA002
DWG: Existing Site Plan	
CLIENT REF & CONTACT: 119 Prospect Rd, Summer Hill	DATE Feb 2020 · DRAWN NZ · SCALE 1:500@A1 · CHKD SC · REVISION A

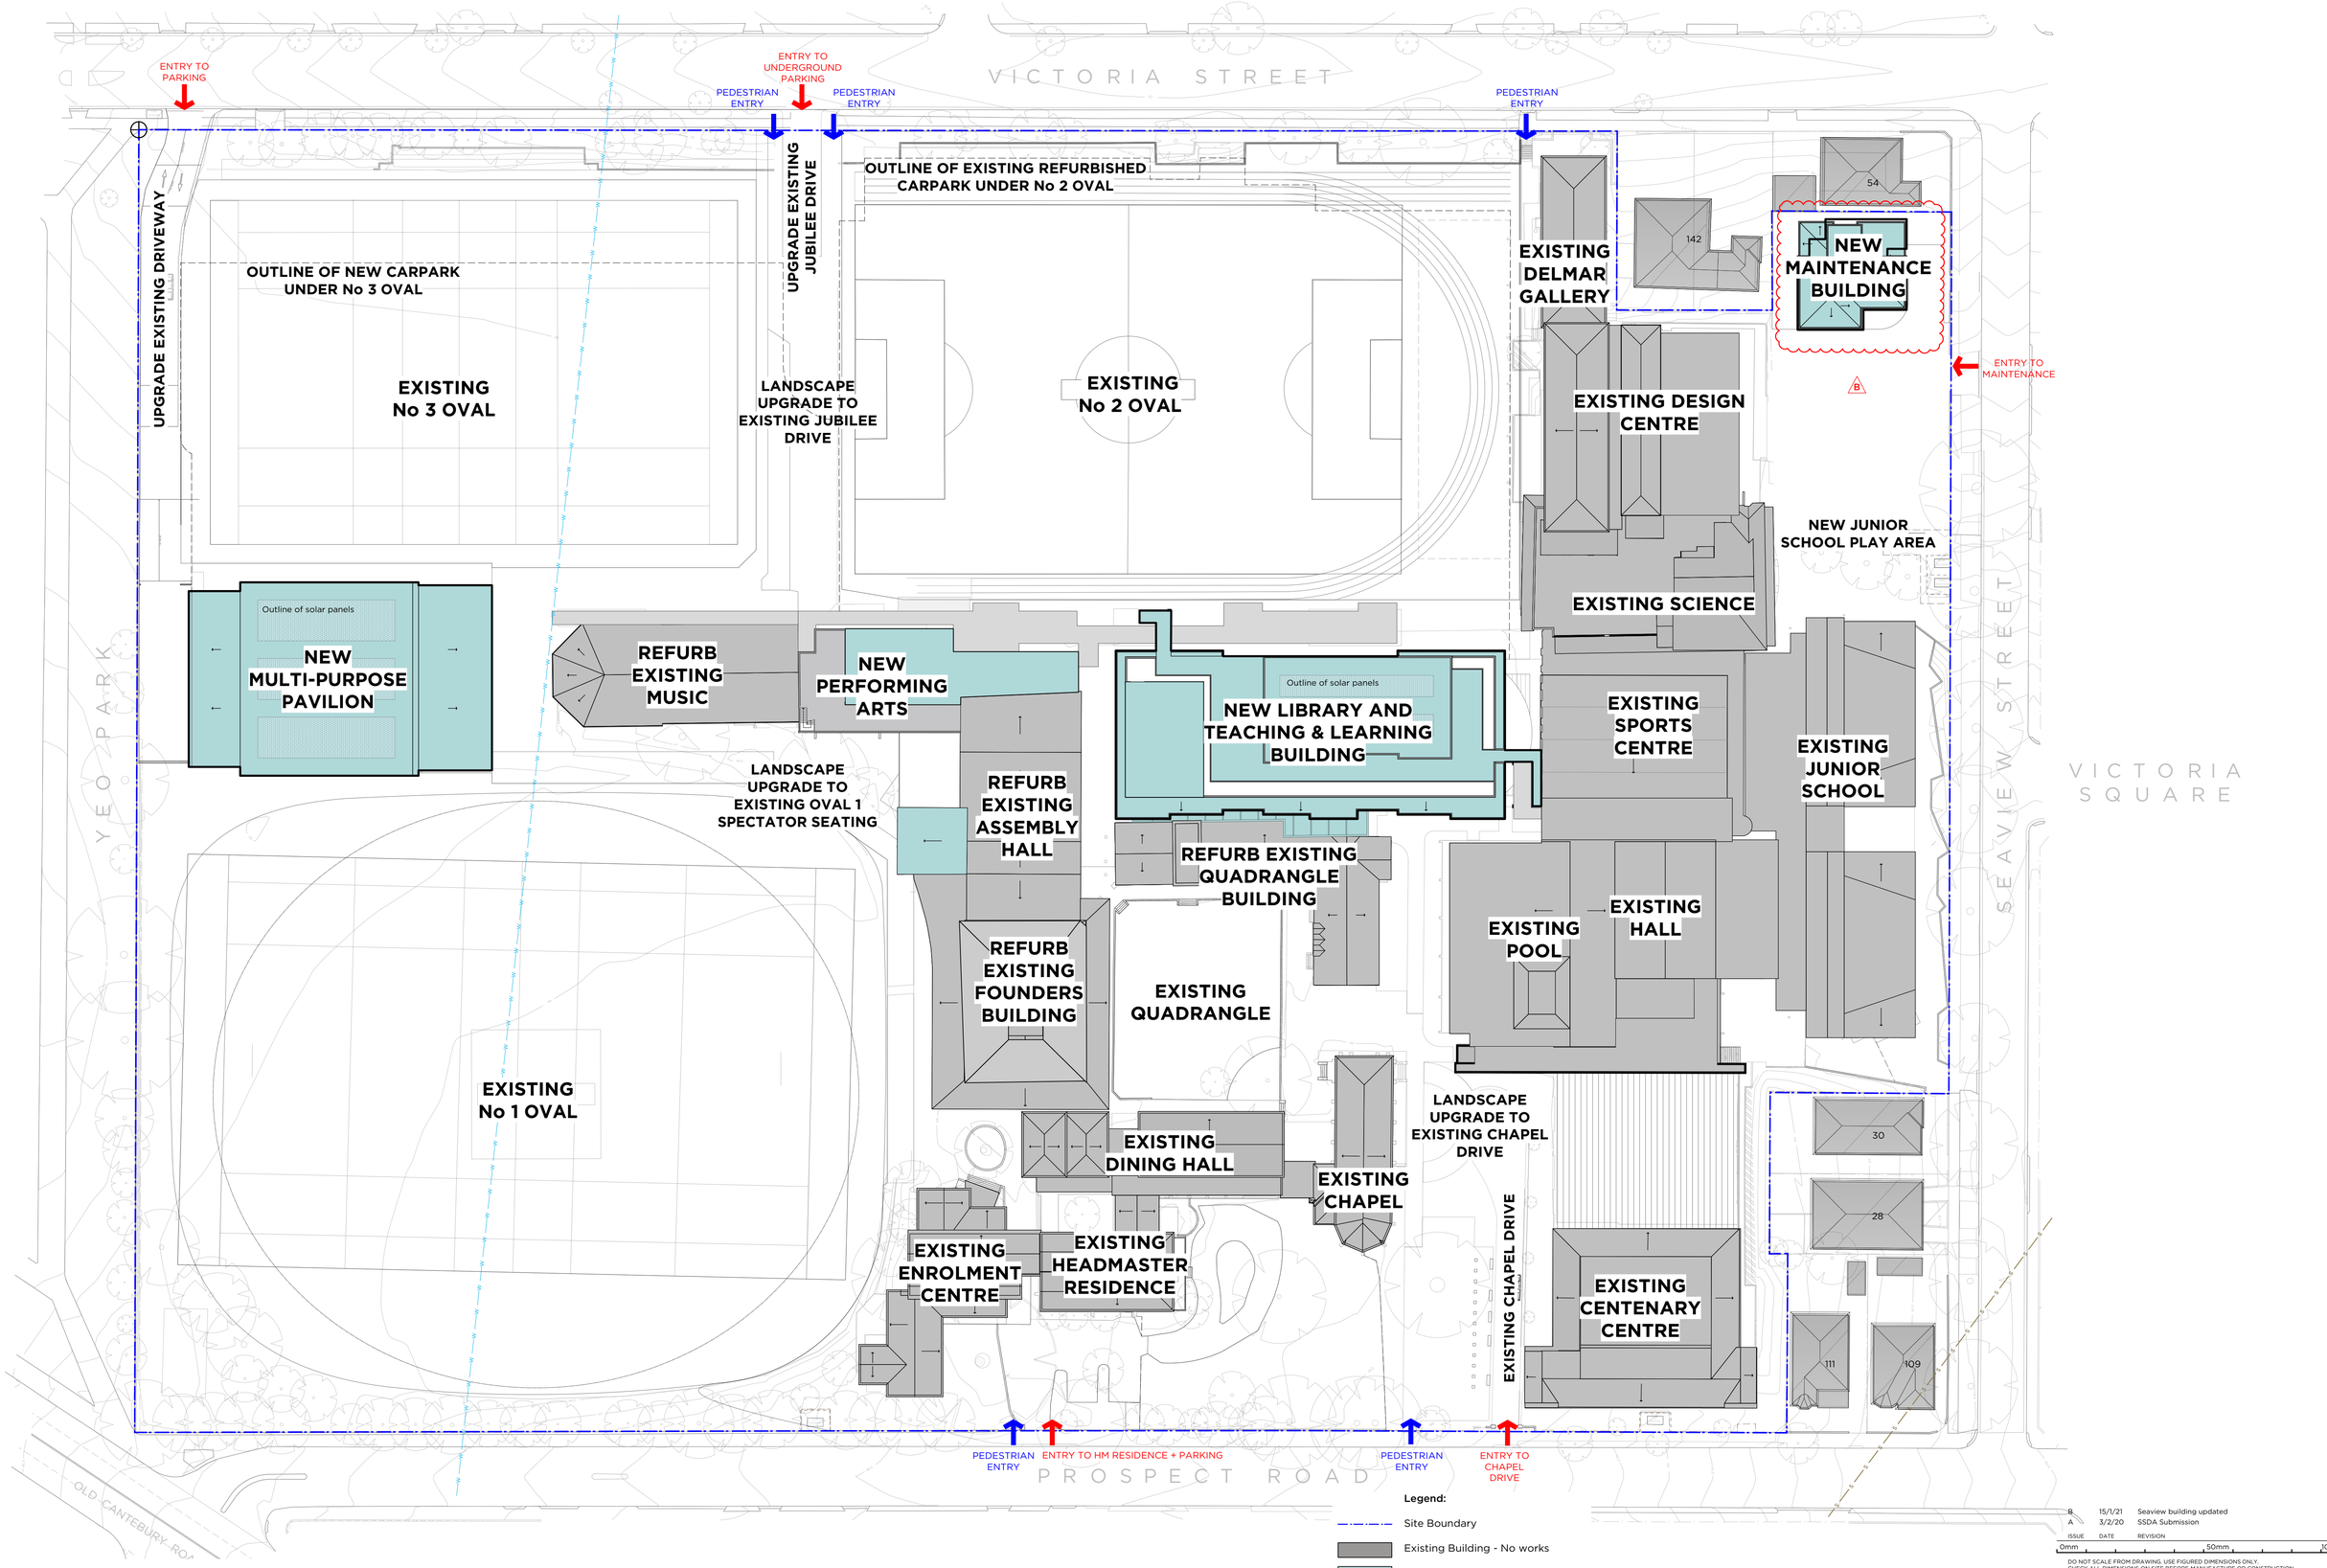

Legend:

- Site Boundary
- Existing Building - No works
- Proposed New Building Works
- Existing Building to be Refurbished
- Proposed Walls & Structure
- Existing Walls & Structure
- Demolish

N

0 10 20 30 40 50

ISSUE	DATE	REVISION
B	15/1/21	Seaview building updated
A	3/2/20	SSDA Submission

0mm 50mm 100mm

DO NOT SCALE FROM DRAWING. USE FIGURED DIMENSIONS ONLY.
CHECK ALL DIMENSIONS ON SITE BEFORE MANUFACTURE OR CONSTRUCTION.

PMDL ARCHITECTURE INTERIORS MASTERPLANNING

pmdl.com.au

PMDL ARCHITECTURE + DESIGN HK (LIMITED)
PMDL ARCHITECTURE + DESIGN PTY LTD ABN 56 062 961 317
NSW NOMINATED ARCHITECTS: ANDREW PENDER 5317 DAVID MORRIS 5865 VICKI VAN DIJK 9476

PROJECT	TGS Renewal Project	PROJECT #	2808
CLIENT	Trinity Grammar School	DWG #	DA003
DWG	Site Masterplan		
CLIENT REF & CONTACT	119 Prospect Rd, Summer Hill	DATE Feb 2020 / SCALE 1:500@A1	DRAWN SH / CHKD SC
		REVISION	B

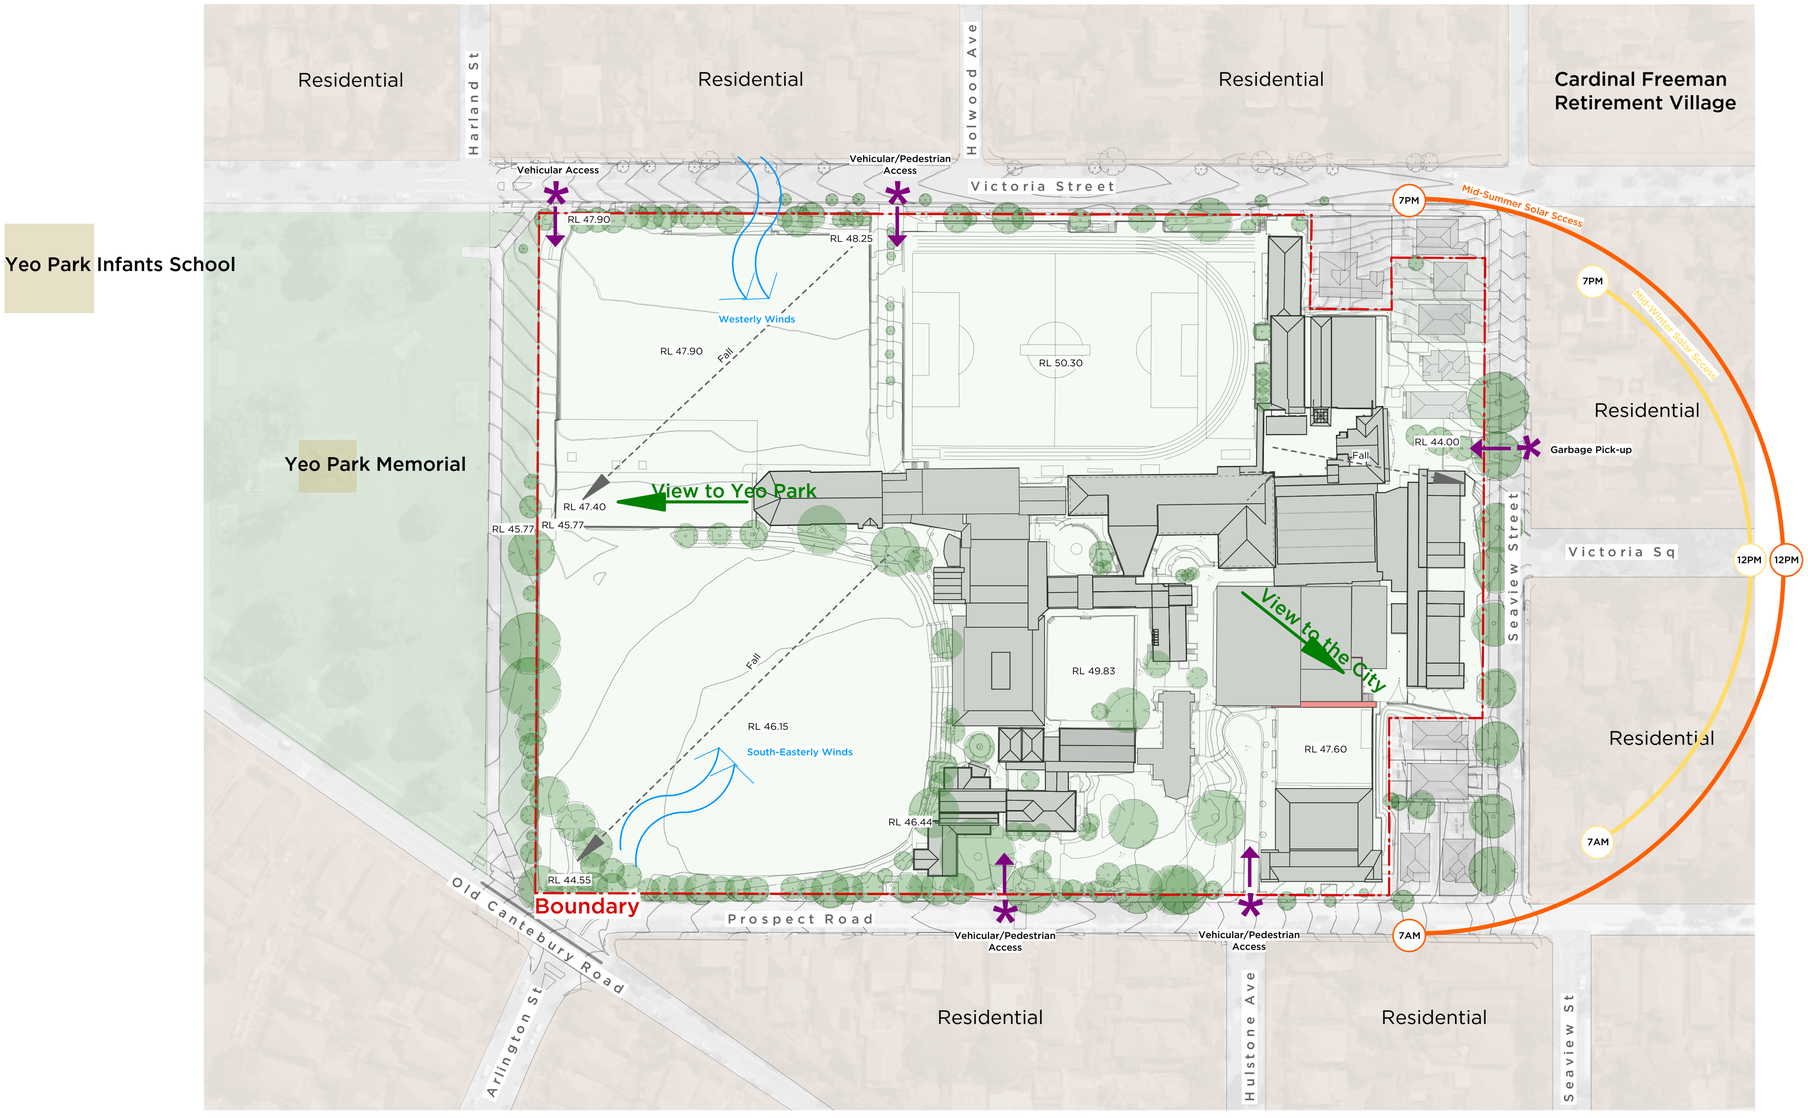

01 PLAN
DA010 Site Analysis
Scale 1: 1000

N

0 10 20 30 40 50

PMDL ARCHITECTURE INTERIORS MASTERPLANNING

pmdl.com.au

PMDL ARCHITECTURE + DESIGN HK (LIMITED)
PMDL ARCHITECTURE + DESIGN PTY LTD ABN 56 062 960 317
NSW NOMINATED ARCHITECTS: ANDREW PENDER 5317 DAVID MORRIS 5865 VICKI VAN DIJK 9476

ISSUE	DATE	REVISION
A	3/2/20	SSDA Submission

0mm 50mm 100mm

DO NOT SCALE FROM DRAWING. USE FIGURED DIMENSIONS ONLY.
CHECK ALL DIMENSIONS ON SITE BEFORE MANUFACTURE OR CONSTRUCTION.

PROJECT	TGS Renewal Project	PROJECT #	2808
CLIENT	Trinity Grammar School	DWG #	DA010
DWG	Site Analysis		
CLIENT REF & CONTACT	119 Prospect Rd, Summer Hill	DATE Feb 2020 / SCALE 1:1000@A1	DRAWN NZ / CHKD SC
		REVISION	A

View of Western Facade from Oval 3

View of Eastern Facade from Quadrangle

View of Western Facade from Oval 2

View of Agora & Library

ISSUE	DATE	REVISION
A	3/2/20	SSDA Submission

0mm 50mm 100mm

DO NOT SCALE FROM DRAWING. USE FIGURED DIMENSIONS ONLY.
CHECK ALL DIMENSIONS ON SITE BEFORE MANUFACTURE OR CONSTRUCTION.

PMDL ARCHITECTURE
INTERIORS
MASTERPLANNING

pmdl.com.au

PMDL ARCHITECTURE + DESIGN HK (LIMITED)
PMDL ARCHITECTURE + DESIGN PTY LTD ABN 56 062 961 317
NSW NOMINATED ARCHITECTS: ANDREW PENDER 5317 DAVID MORRIS 5869 VICKI VAN DIJK 9476

PROJECT	TGS Renewal Project
PROJECT #	2808
CLIENT	Trinity Grammar School
DWG #	DA020
DWG	Perspectives
CLIENT REF & CONTACT	119 Prospect Rd, Summer Hill
DATE	Feb 2020
DRAWN	NZ
SCALE	NTS
CHKD	SC
REVISION	A

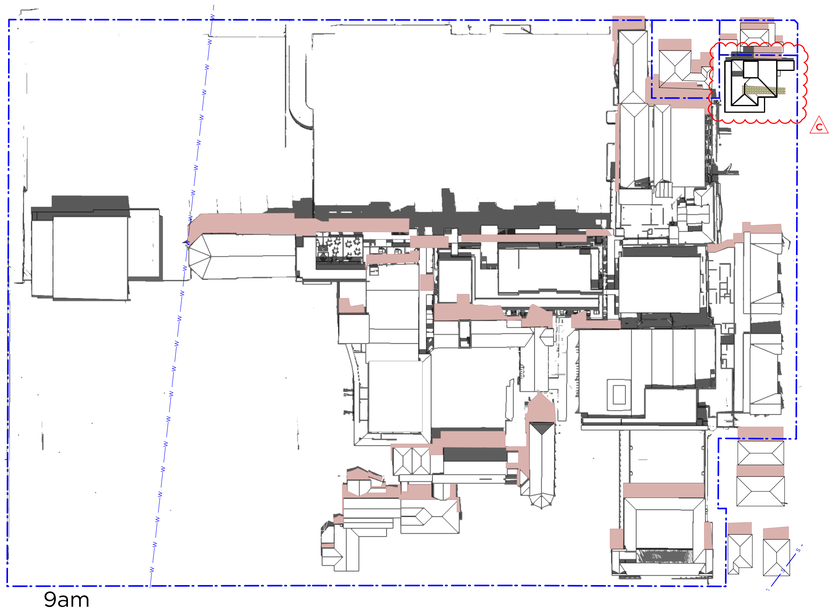

9am
Summer Dec 22

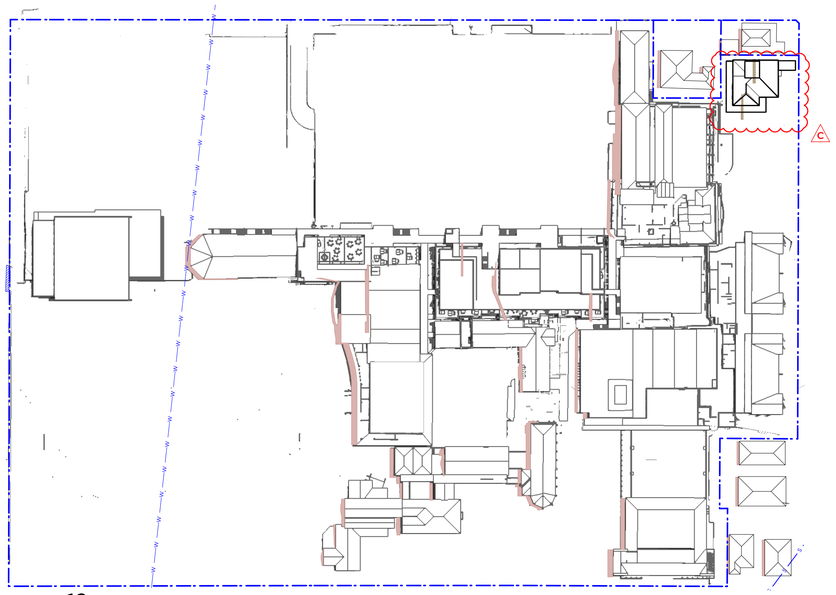

12pm
Summer Dec 22

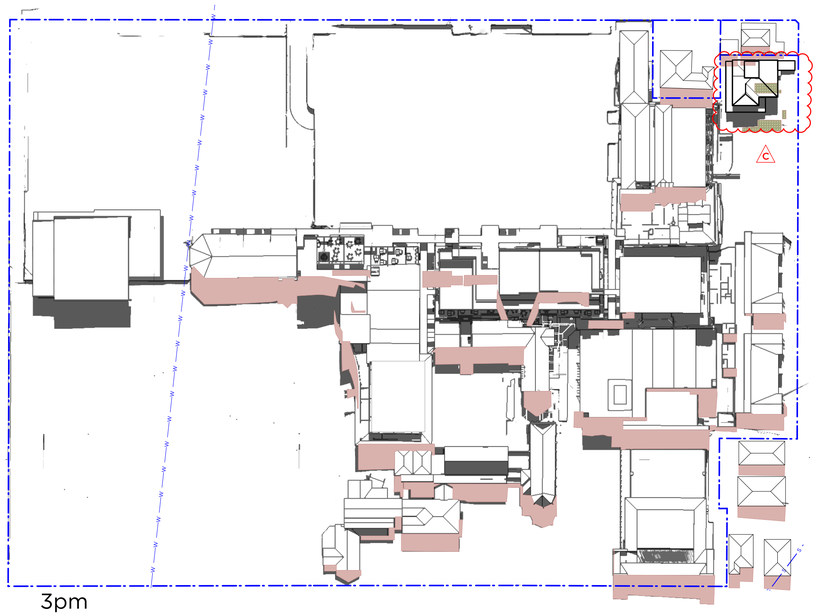

3pm
Summer Dec 22

Proposed Shadow

Existing Shadow

Improved area

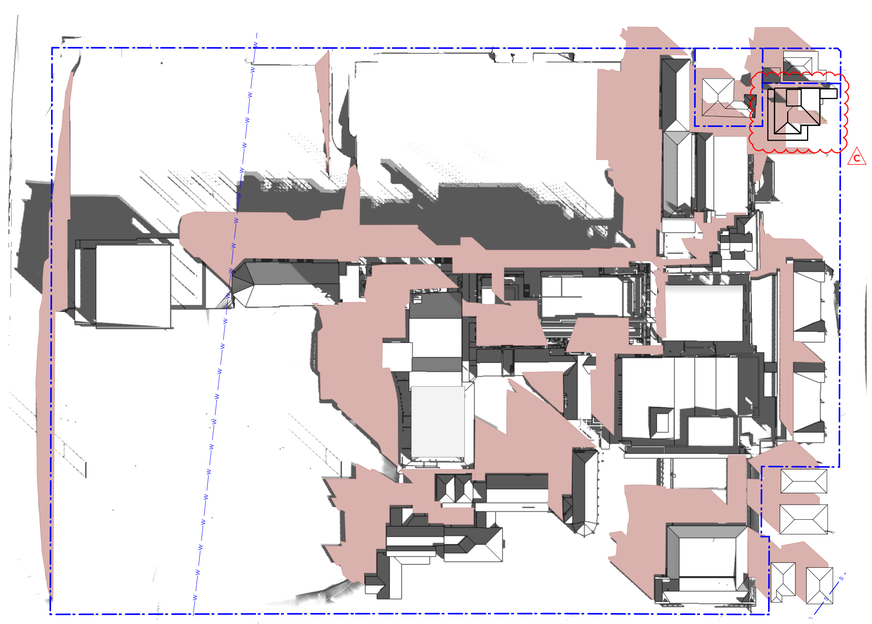

9am
WinterJune 21

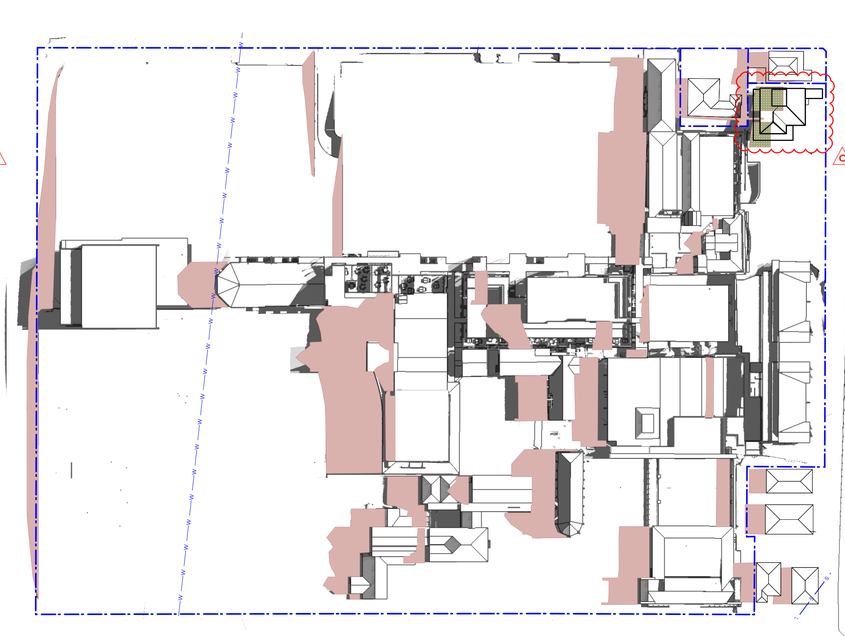

12pm
Winter June 21

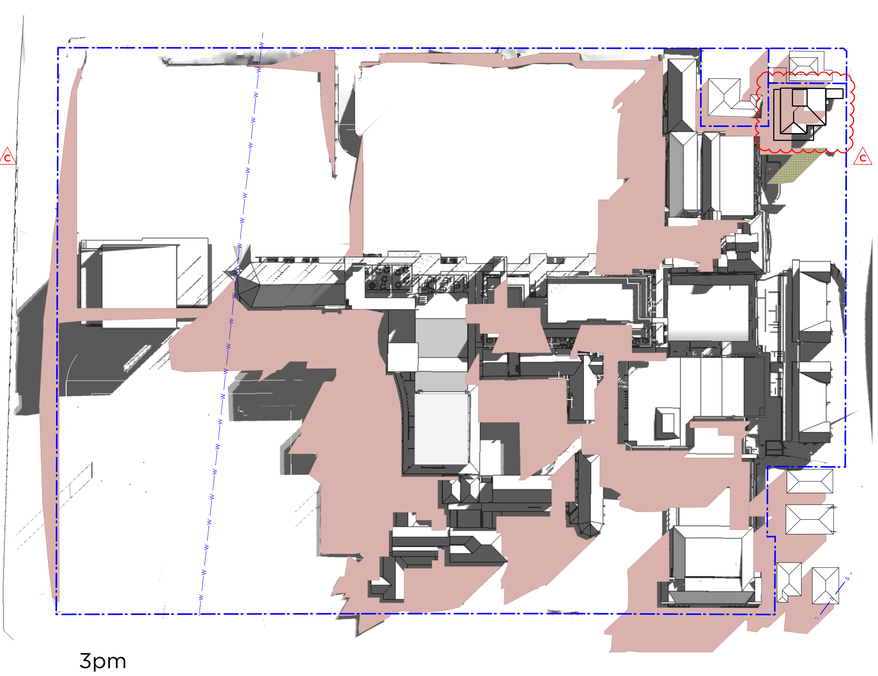

3pm
Winter June 21

N

ISSUE	DATE	REVISION
C	15/1/21	Shadow diagrams updated
B	3/8/20	Shadow diagrams updated
A	3/2/20	SSDA Submission

0mm 50mm 100mm

DO NOT SCALE FROM DRAWING. USE FIGURED DIMENSIONS ONLY.
CHECK ALL DIMENSIONS ON SITE BEFORE MANUFACTURE OR CONSTRUCTION.

PMDL ARCHITECTURE INTERIORS MASTERPLANNING

pmdl.com.au

PMDL ARCHITECTURE + DESIGN HK (LIMITED)
PMDL ARCHITECTURE + DESIGN PTY LTD ABN 56 062 961 517
NSW NOMINATED ARCHITECTS: ANDREW PENDER 5317 DAVID MORRIS 5865 VICKI VAN DIJK 9476

PROJECT	TGS Renewal Project
PROJECT #	2808
CLIENT	Trinity Grammar School
DWG #	DA030
DWG	Shadow Diagrams
CLIENT REF & CONTACT	119 Prospect Rd Summer Hill
DATE	Feb 2020
DRAWN	KC
SCALE	1:500@A1
CHKD	SC
REVISION	C

9am
Winter Dec 22

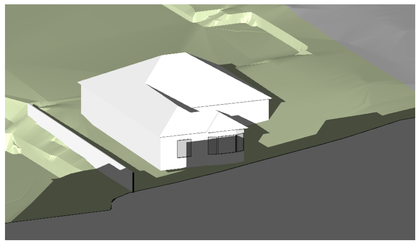

Existing

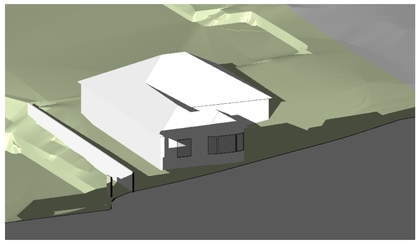

Proposed

10am
Winter Dec 22

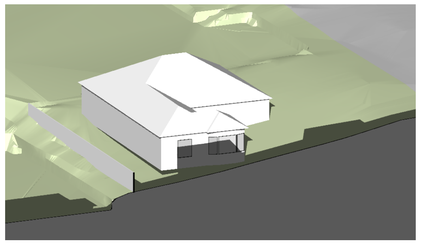

Existing

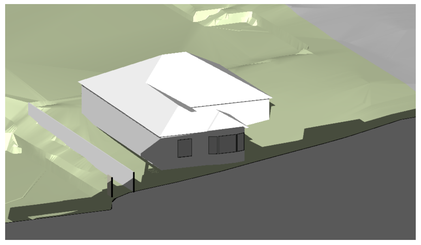

Proposed

11am
Winter Dec 22

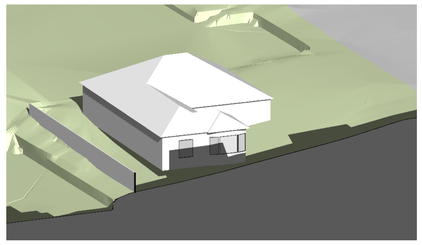

Existing

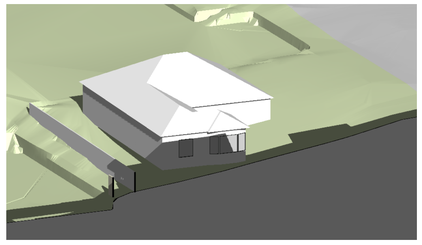

Proposed

12pm
Winter Dec 22

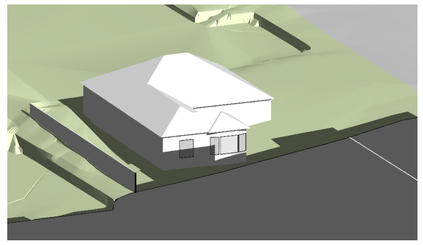

Existing

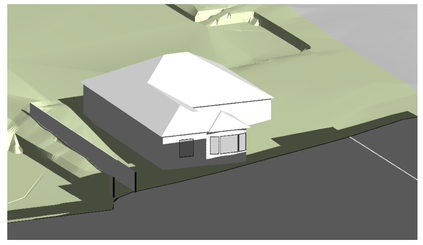

Proposed

1pm
Winter Dec 22

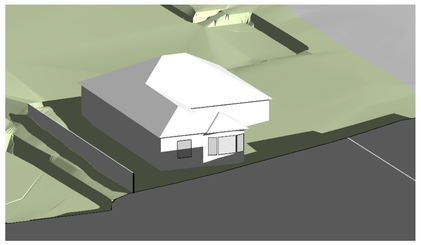

Existing

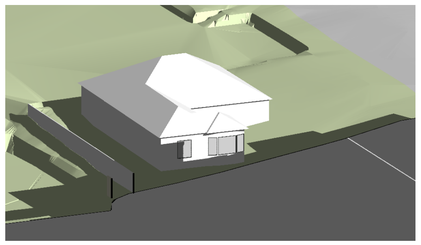

Proposed

2pm
Winter Dec 22

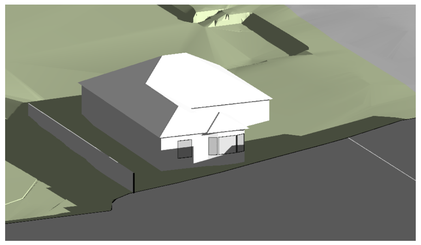

Existing

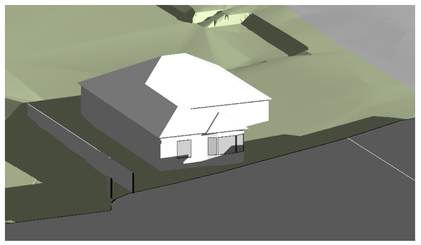

Proposed

3pm
Winter Dec 22

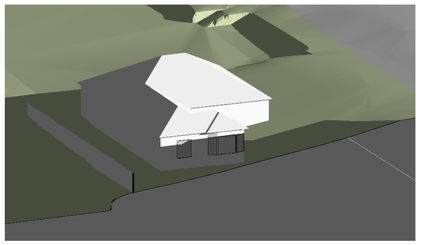

Existing

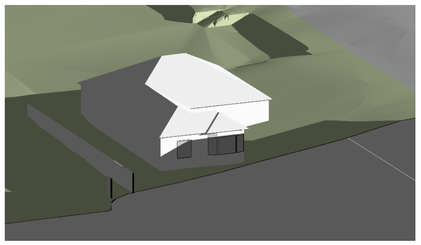

Proposed

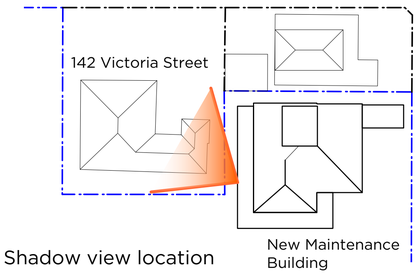

Shadow view location

ISSUE	DATE	REVISION
A	15/1/21	Issue for RTS

0mm 50mm 100mm

DO NOT SCALE FROM DRAWING. USE FIGURED DIMENSIONS ONLY.
CHECK ALL DIMENSIONS ON SITE BEFORE MANUFACTURE OR CONSTRUCTION.

PMDL ARCHITECTURE
INTERIORS
MASTERPLANNING

pmdl.com.au

PMDL ARCHITECTURE + DESIGN HK (LIMITED)
PMDL ARCHITECTURE + DESIGN PTY LTD ABN 56 062 961 517
NSW NOMINATED ARCHITECTS: ANDREW PENDER 5317 DAVID MORRIS 5965 VICKI VAN DIJK 9476

PROJECT	TGS Renewal Project	PROJECT #	2808
CLIENT	Trinity Grammar School	DWG #	DA032
DWG	SV Shadow Diagrams-Winter		
CLIENT REF & CONTACT	119 Prospect Rd Summer Hill	DATE Dec 2020 / DRAWN KC / CHKD SC	REVISION A
		SCALE 1:500@A1	

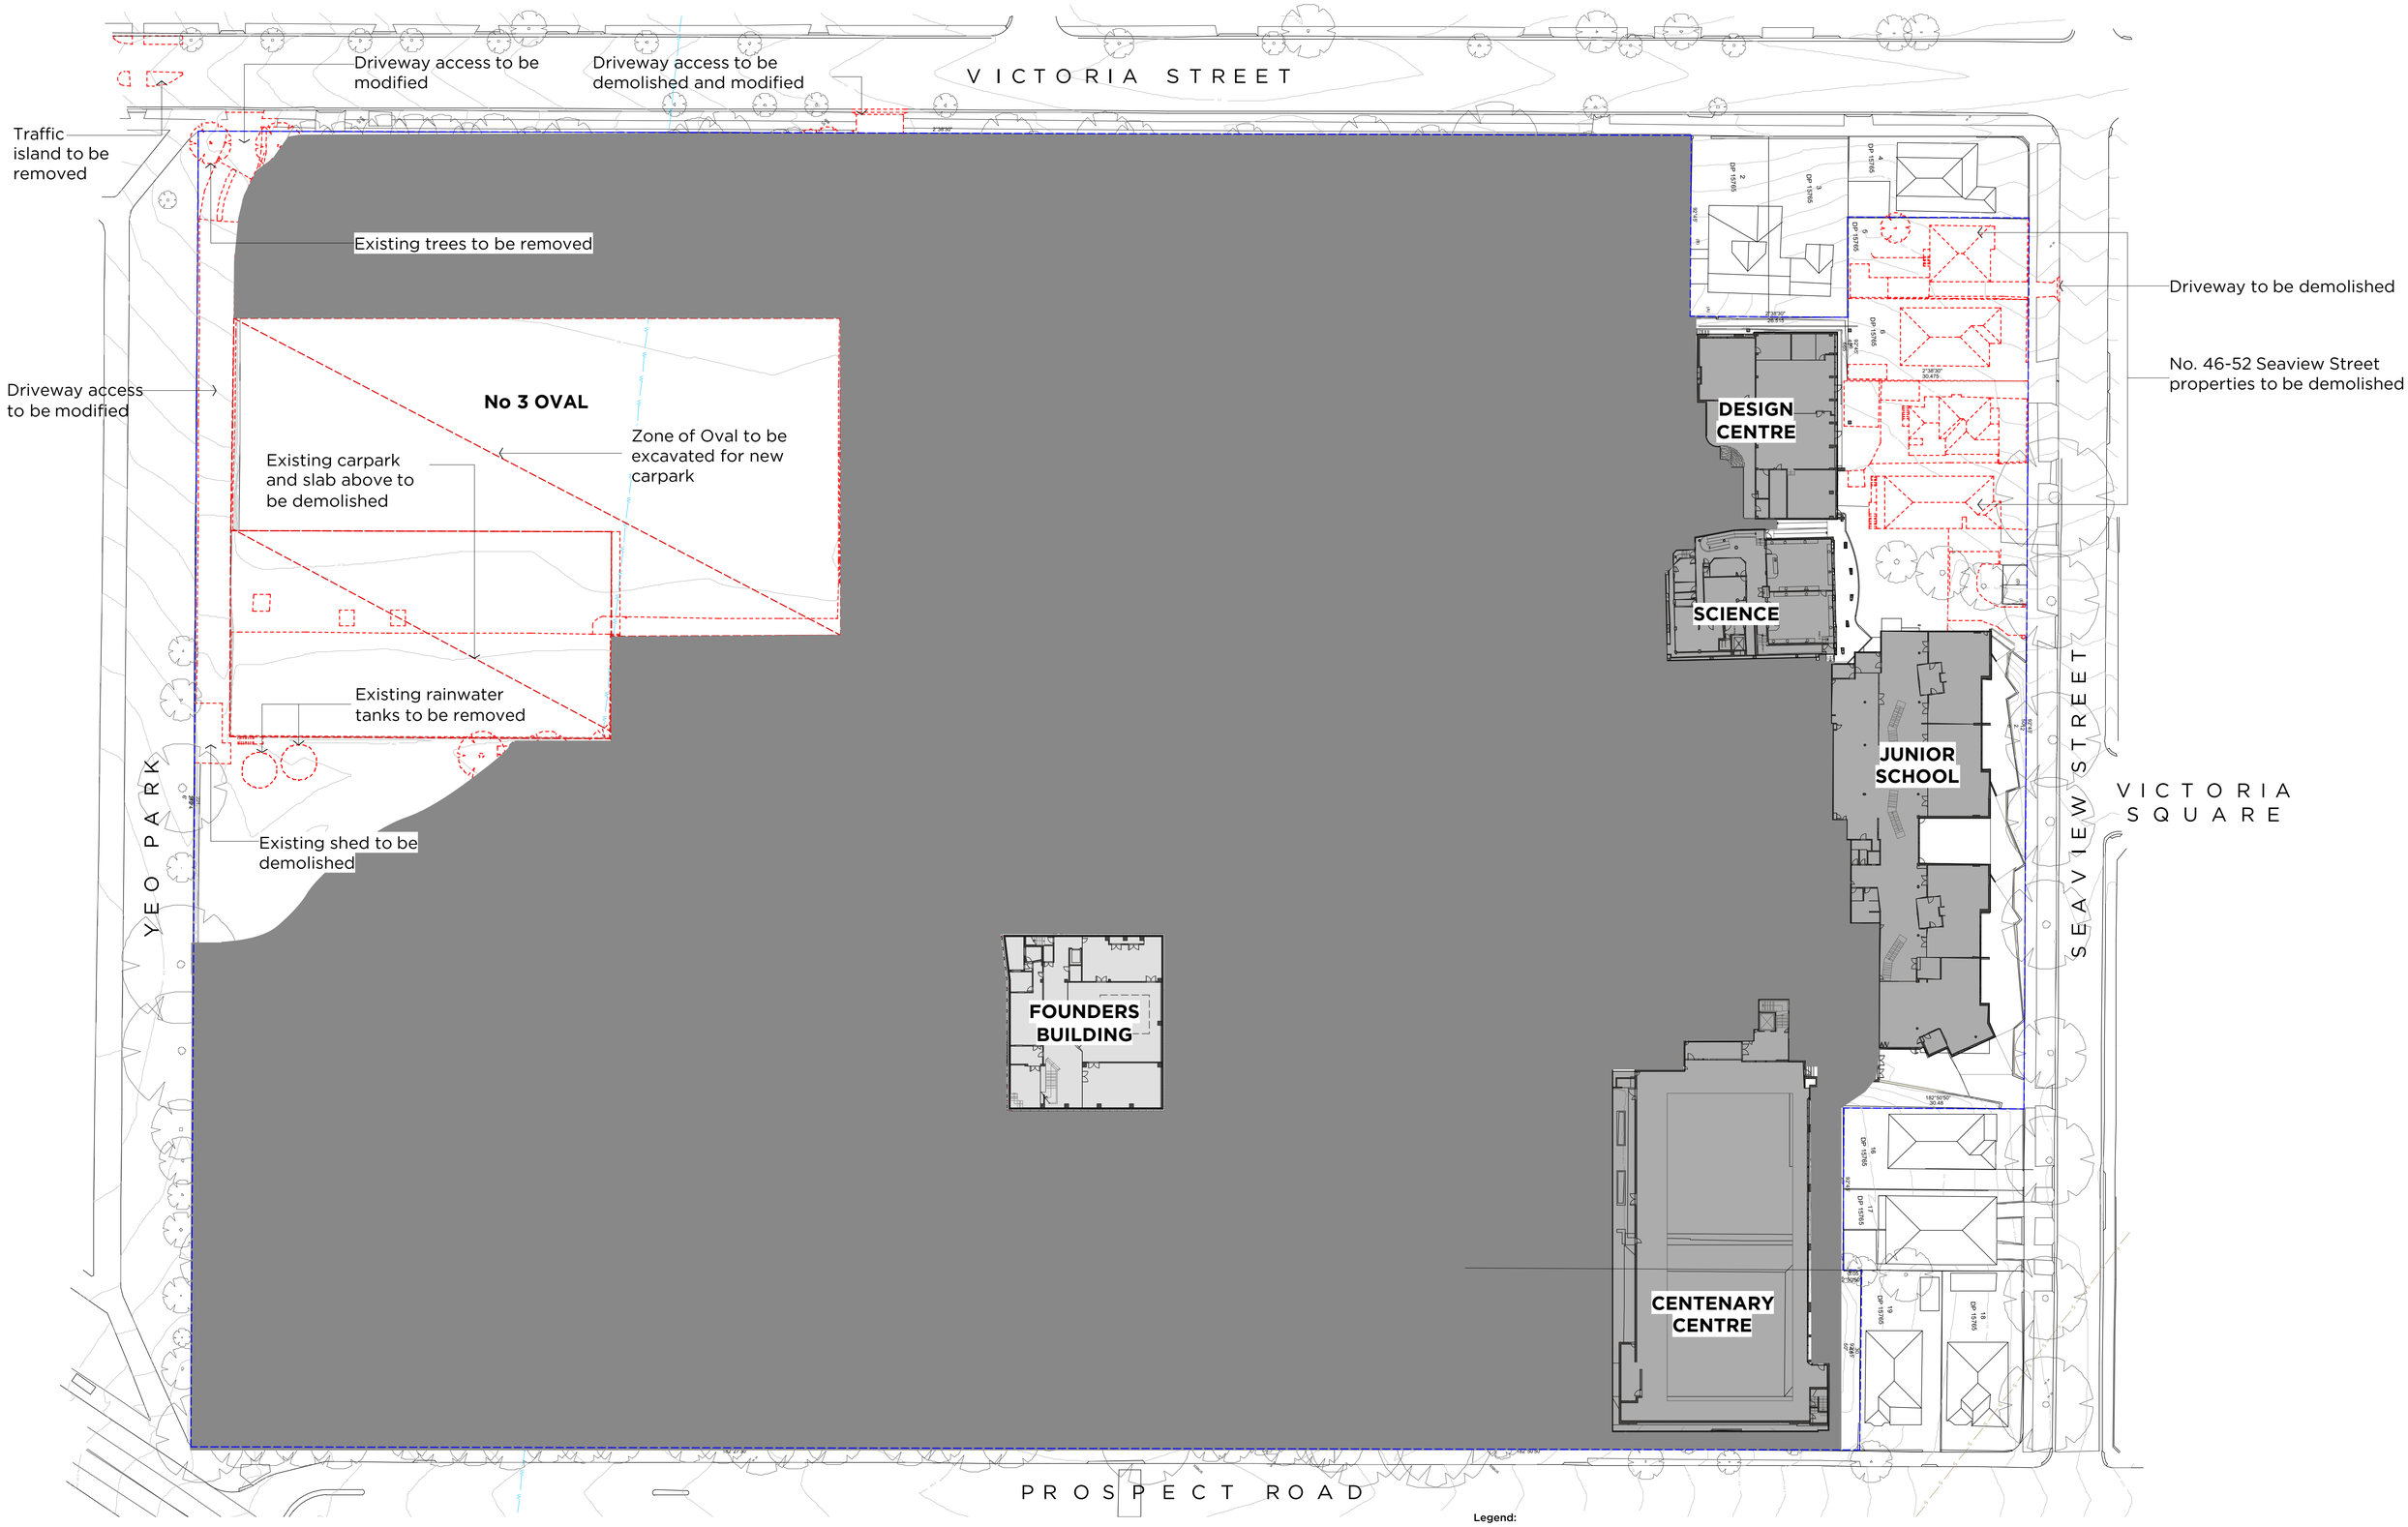

N

0 10 20 30 40 50

Legend:

- Site Boundary
- Existing Building - No works
- Proposed New Building Works
- Existing Building to be Refurbished
- Proposed Walls & Structure
- Existing Walls & Structure
- Demolish

PMDL ARCHITECTURE INTERIORS MASTERPLANNING

pmdl.com.au

PMDL ARCHITECTURE + DESIGN HK (LIMITED)
PMDL ARCHITECTURE + DESIGN PTY LTD ABN 56 062 961 317
NSW NOMINATED ARCHITECTS: ANDREW PENDER 5317 DAVID MORRIS 5865 VICKI VAN DIJK 9476

ISSUE	DATE	REVISION
A	3/2/20	SSDA Submission

0mm 50mm 100mm

DO NOT SCALE FROM DRAWING. USE FIGURED DIMENSIONS ONLY.
CHECK ALL DIMENSIONS ON SITE BEFORE MANUFACTURE OR CONSTRUCTION.

PROJECT: TGS Renewal Project	PROJECT #: 2808
CLIENT: Trinity Grammar School	DWG #: DA100
DWG: Site Demolition Plan B2	REVISION: A
CLIENT REF & CONTACT: 119 Prospect Rd, Summer Hill	DATE: Feb 2020 DRAWN: NZ SCALE: 1:500@A1 CHKD: SC

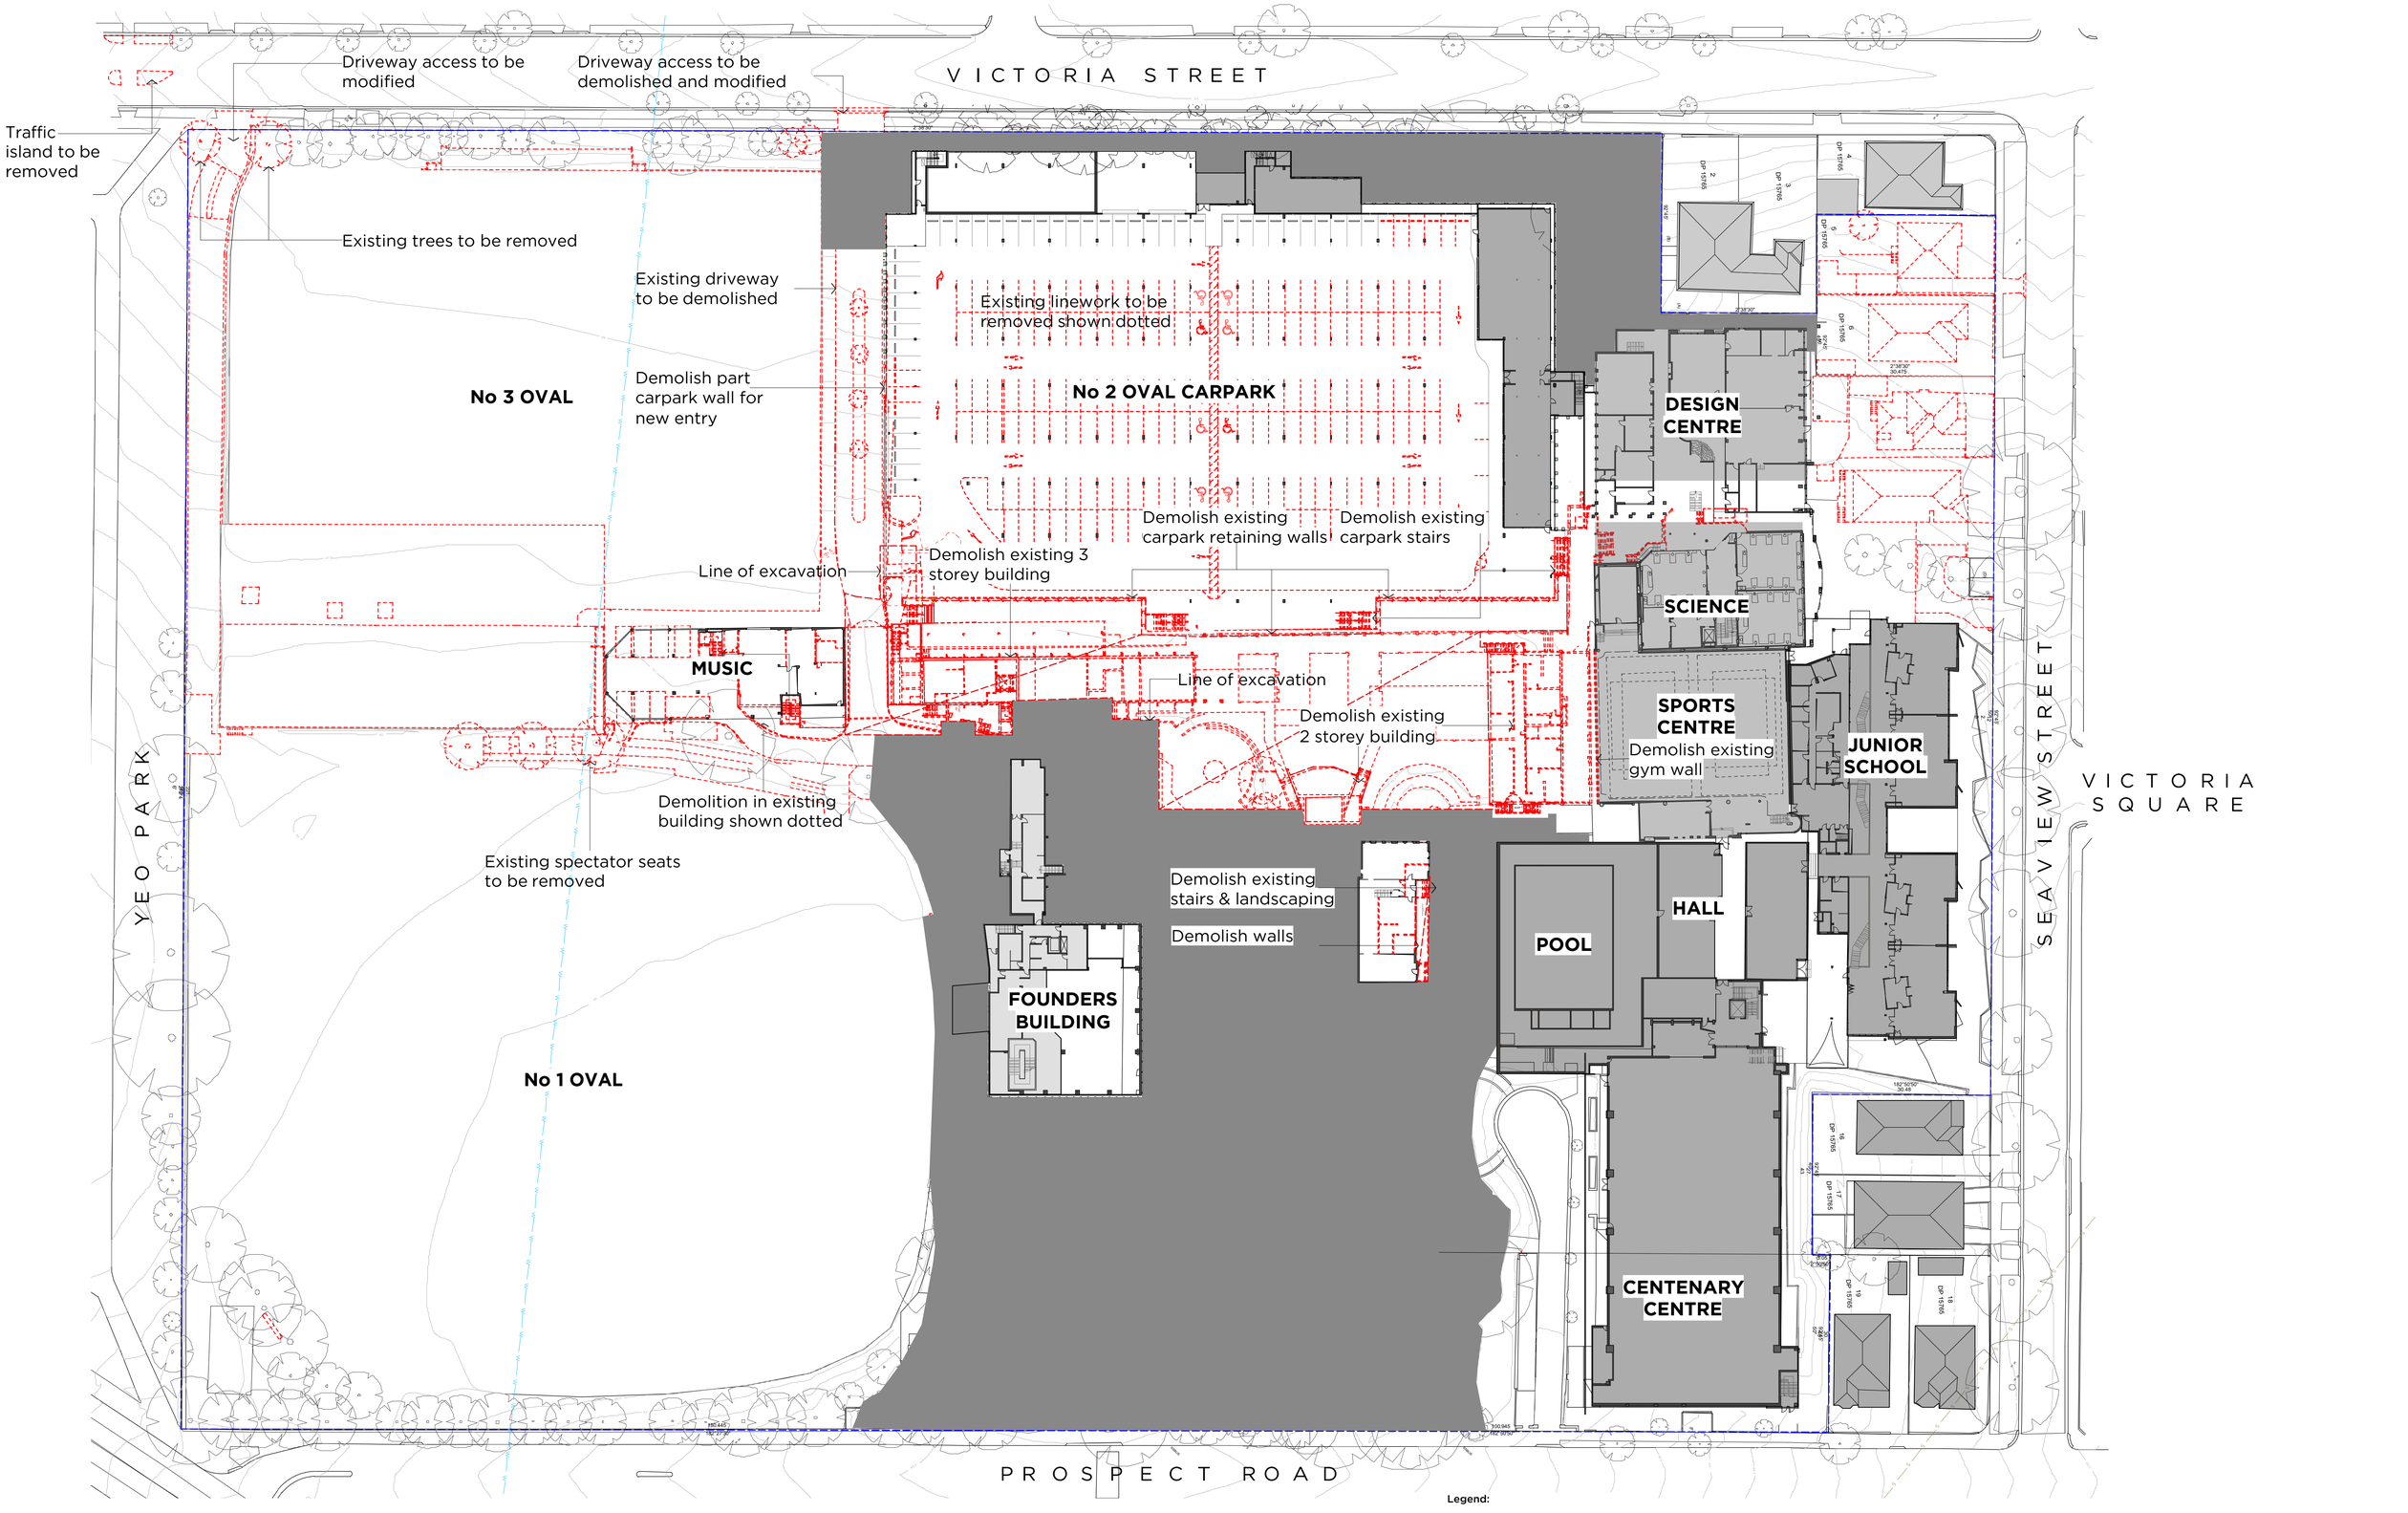

Legend:

- Site Boundary
- Existing Building - No works
- Proposed New Building Works
- Existing Building to be Refurbished
- Proposed Walls & Structure
- Existing Walls & Structure
- Demolish

N

0 10 20 30 40 50

PMDL ARCHITECTURE INTERIORS MASTERPLANNING

pmdl.com.au

PMDL ARCHITECTURE + DESIGN HK (LIMITED)
PMDL ARCHITECTURE + DESIGN PTY LTD ABN: 56 062 961 317
NSW NOMINATED ARCHITECTS: ANDREW PENDER 5317 DAVID MORRIS 5865 VICKI VAN DIJK 9476

ISSUE	DATE	REVISION
A	3/2/20	SSDA Submission

0mm 50mm 100mm

DO NOT SCALE FROM DRAWING. USE FIGURED DIMENSIONS ONLY.
CHECK ALL DIMENSIONS ON SITE BEFORE MANUFACTURE OR CONSTRUCTION.

PROJECT: TGS Renewal Project	PROJECT #: 2808
CLIENT: Trinity Grammar School	DWG #: DA101
DWG: Site Demolition Plan B1	
CLIENT REF & CONTACT: 119 Prospect Rd, Summer Hill	DATE: Feb 2020 · DRAWN: NZ · SCALE: 1:500@A1 · CHKD: SC · REVISION: A

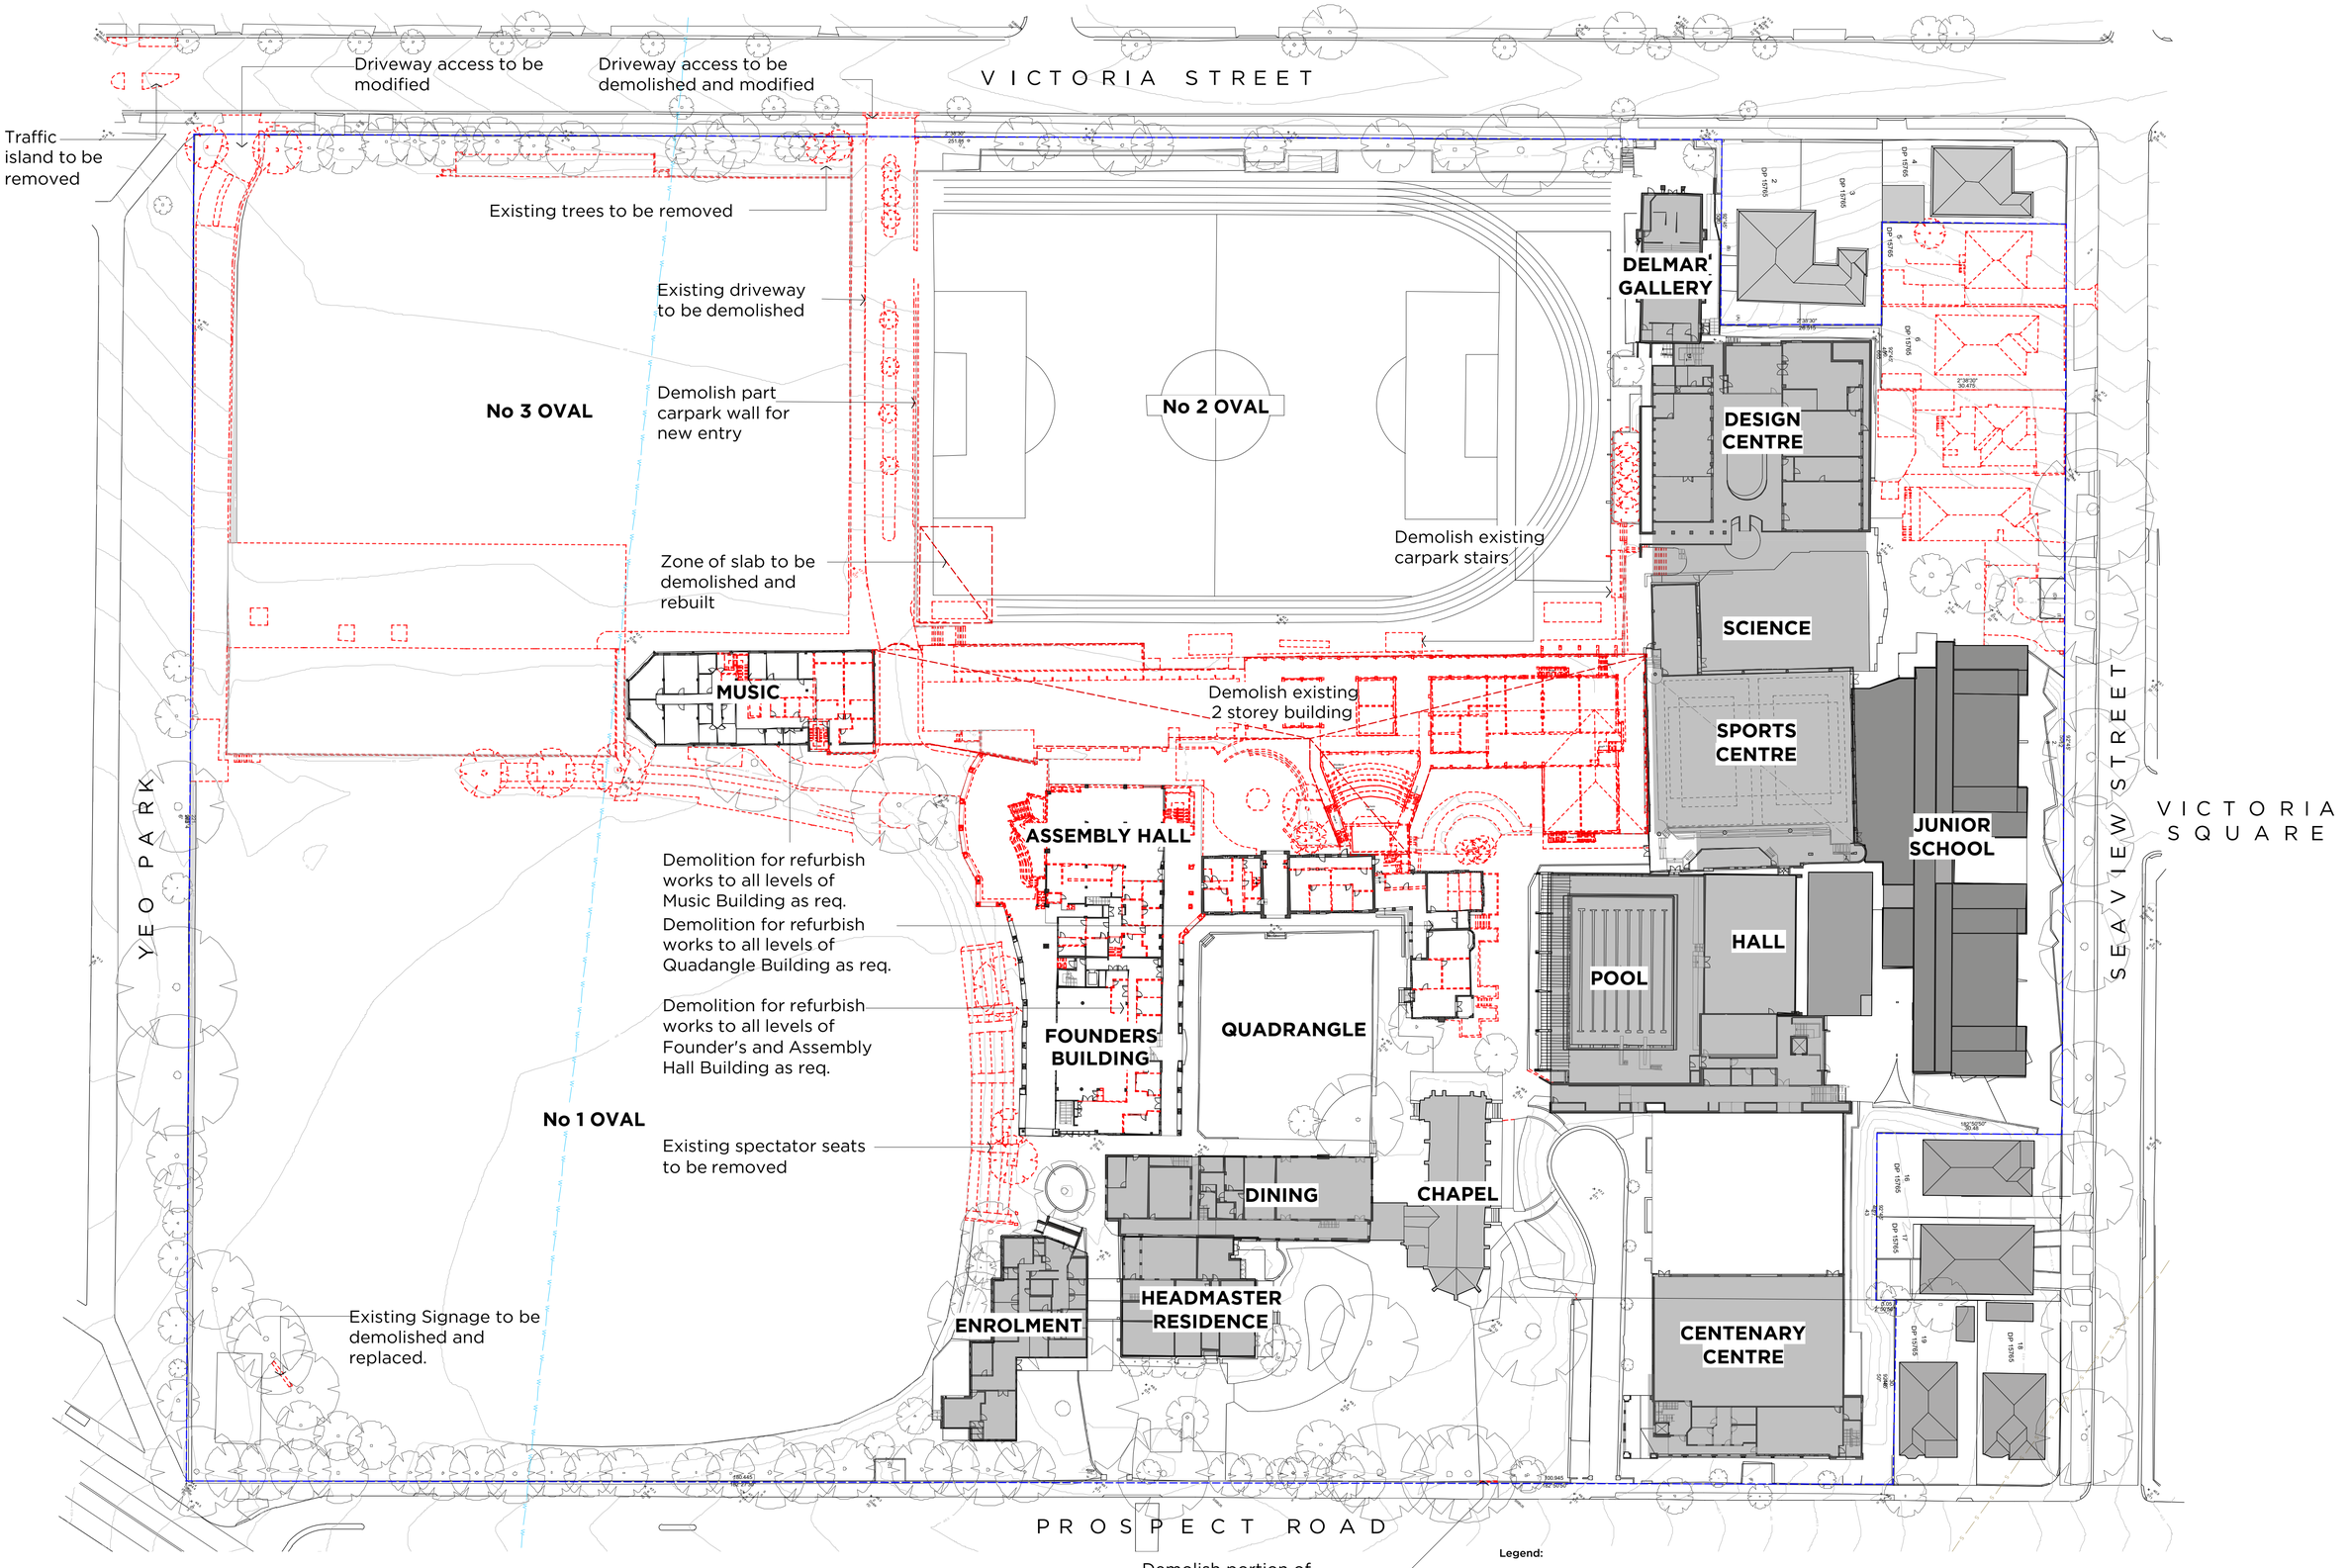

Legend:

- Site Boundary
- Existing Building - No works
- Proposed New Building Works
- Existing Building to be Refurbished
- Proposed Walls & Structure
- Existing Walls & Structure
- Demolish

N

0 10 20 30 40 50

PMDL ARCHITECTURE INTERIORS MASTERPLANNING

pmdl.com.au

PMDL ARCHITECTURE + DESIGN HK (LIMITED)
PMDL ARCHITECTURE + DESIGN PTY LTD ABN 56 002 961 317
NSW NOMINATED ARCHITECTS: ANDREW PENDER 5317 DAVID MORRIS 5865 VICKI VAN DIJK 9476

ISSUE	DATE	REVISION
A	3/2/20	SSDA Submission

0mm 50mm 100mm

DO NOT SCALE FROM DRAWING. USE FIGURED DIMENSIONS ONLY.
CHECK ALL DIMENSIONS ON SITE BEFORE MANUFACTURE OR CONSTRUCTION.

PROJECT	TGS Renewal Project	PROJECT #	2808
CLIENT	Trinity Grammar School	DWG #	DA102
DWG	Site Demolition Plan L0 + Above		
CLIENT REF & CONTACT	119 Prospect Rd, Summer Hill	DATE Feb 2020 · SCALE 1:500@A1 · DRAWN NZ · CHKD SC	REVISION A

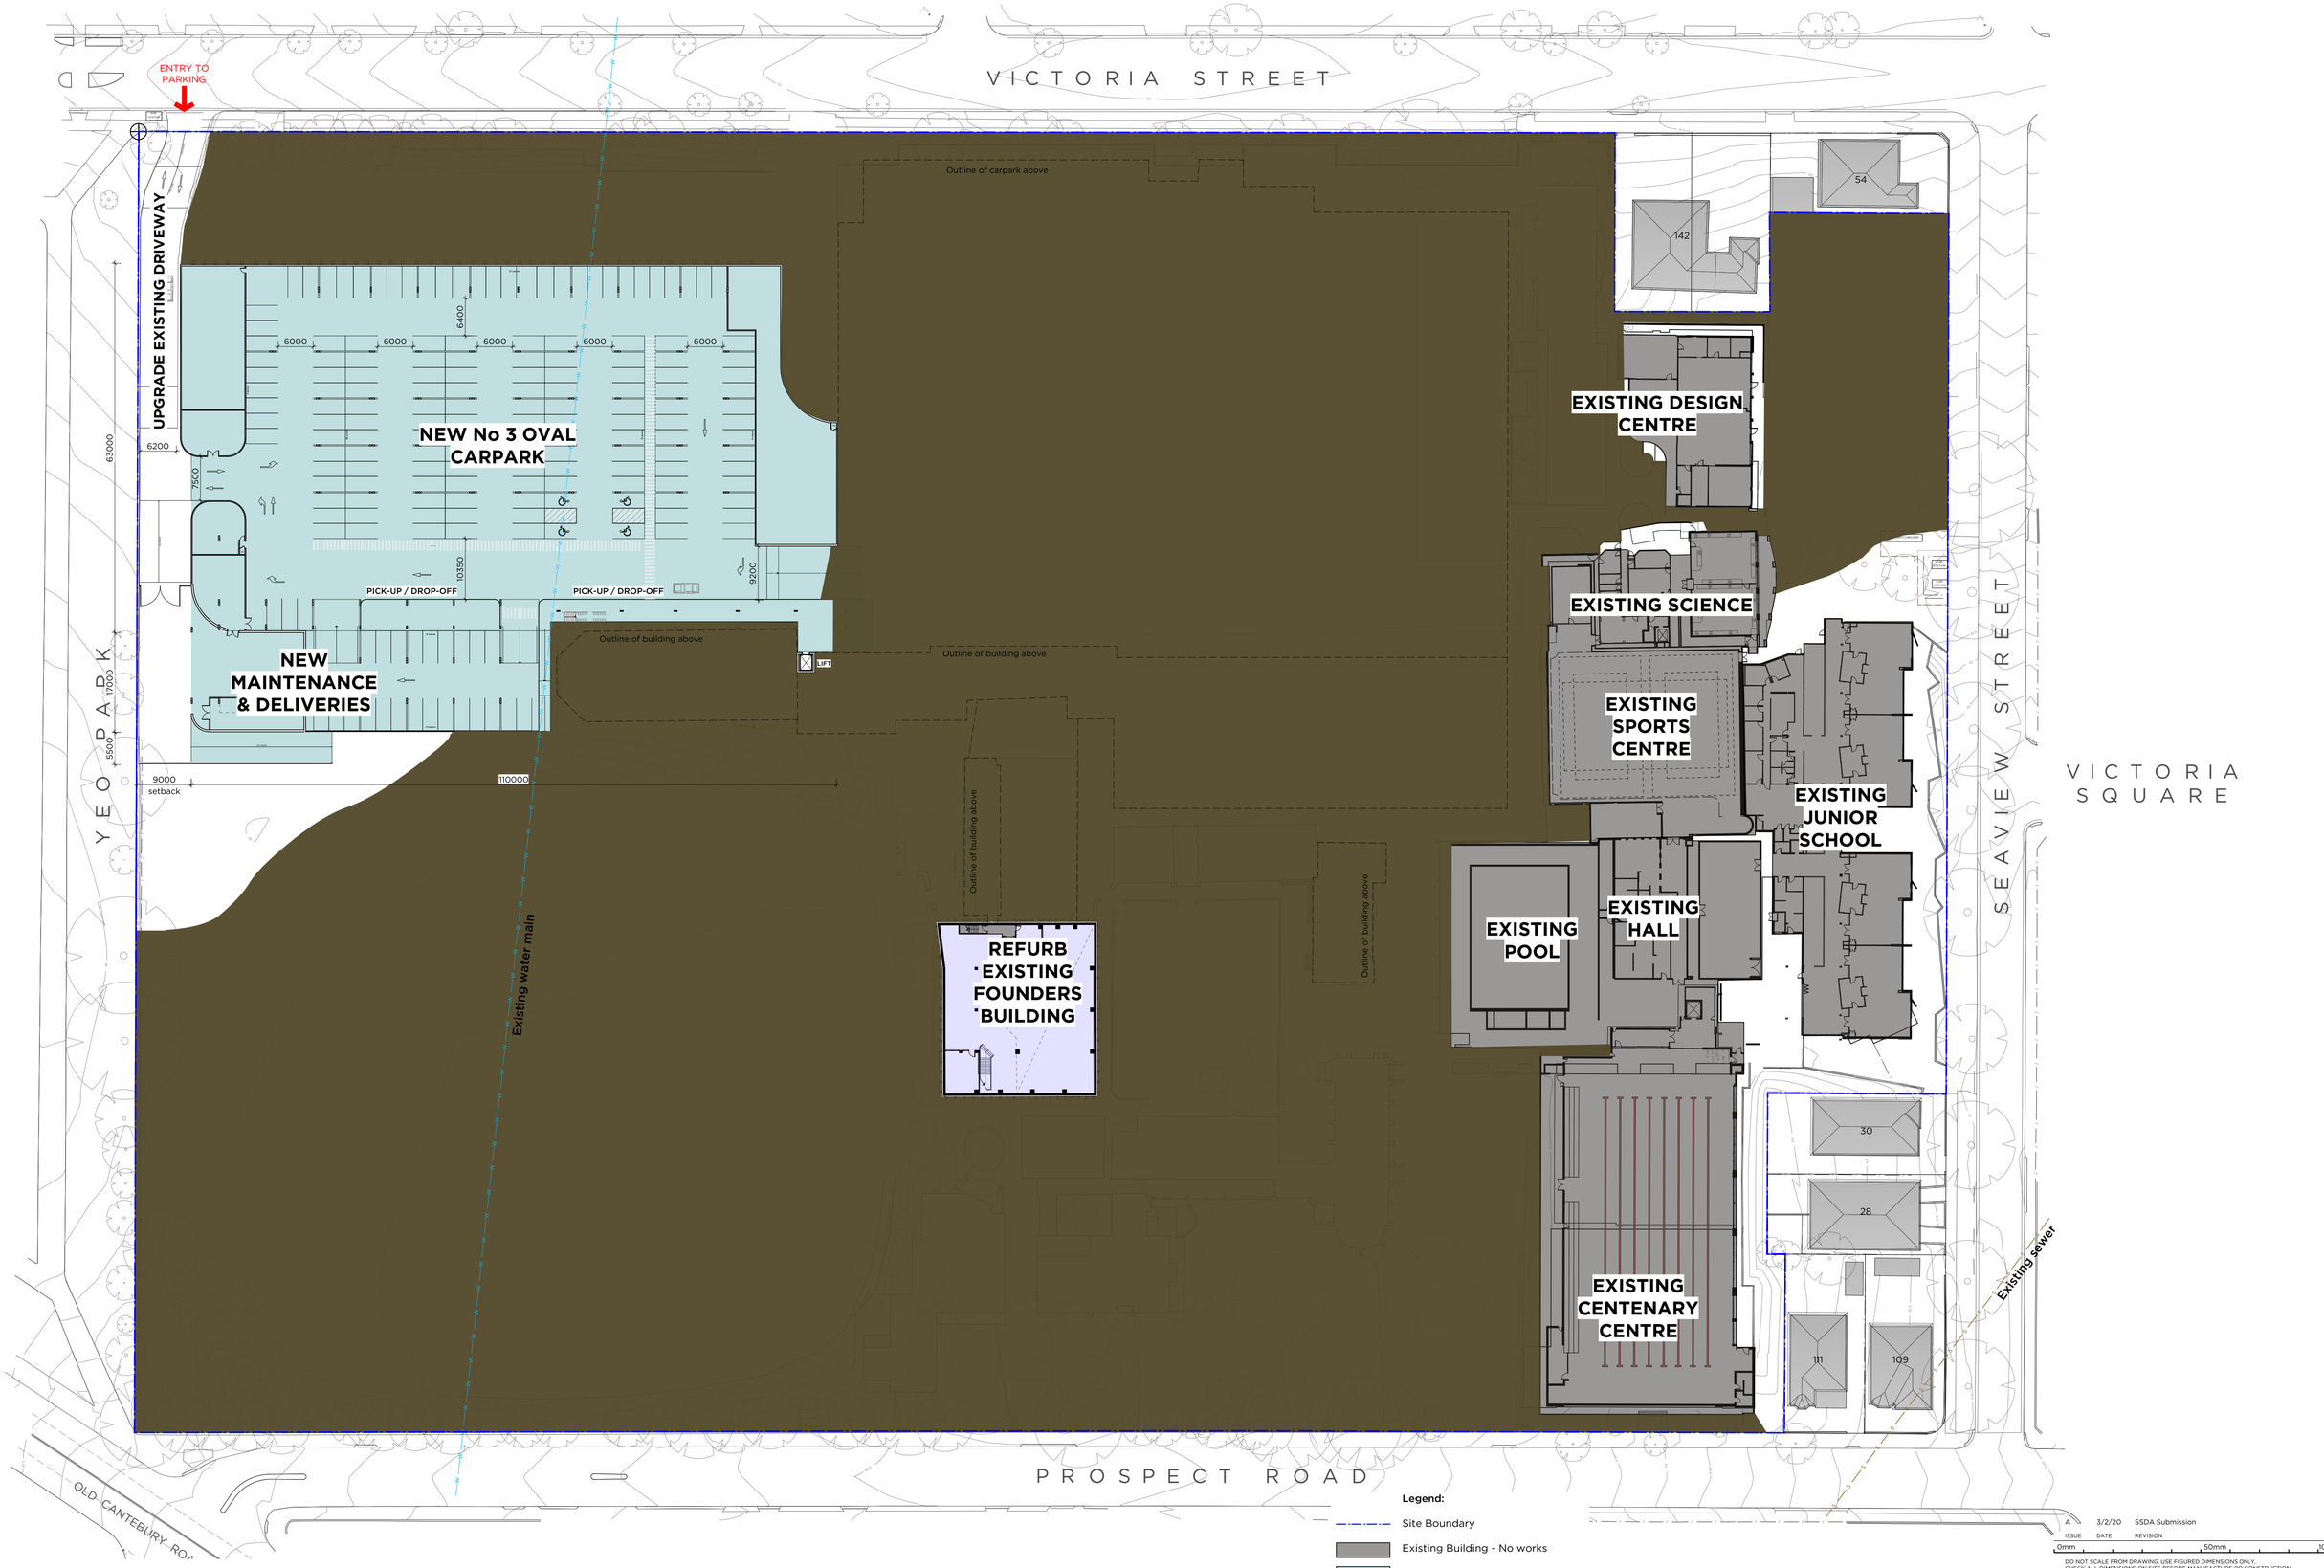

N

0 10 20 30 40 50

Legend:

- Site Boundary
- Existing Building - No works
- Proposed New Building Works
- Existing Building to be Refurbished
- Proposed Walls & Structure
- Existing Walls & Structure
- Demolish

PMDL ARCHITECTURE INTERIORS MASTERPLANNING

pmdl.com.au

PMDL ARCHITECTURE + DESIGN HK (LIMITED)
PMDL ARCHITECTURE + DESIGN PTY LTD ABN 56 062 965 377
NSW NOMINATED ARCHITECTS: ANDREW PENDER 5317 DAVID MORRIS 5865 VICKI VAN DIJK 9476

ISSUE	DATE	REVISION
A	3/2/20	SSDA Submission

0mm 50mm 100mm

DO NOT SCALE FROM DRAWING. USE FIGURED DIMENSIONS ONLY.
CHECK ALL DIMENSIONS ON SITE BEFORE MANUFACTURE OR CONSTRUCTION.

PROJECT: TGS Renewal Project	PROJECT #: 2808
CLIENT: Trinity Grammar School	DWG #: DA110
DWG: Proposed Site Plan B2	
CLIENT REF & CONTACT: 119 Prospect Rd, Summer Hill	DATE: Feb 2020 · DRAWN: SH · SCALE: 1:500@A1 · CHKD: SC · REVISION: A

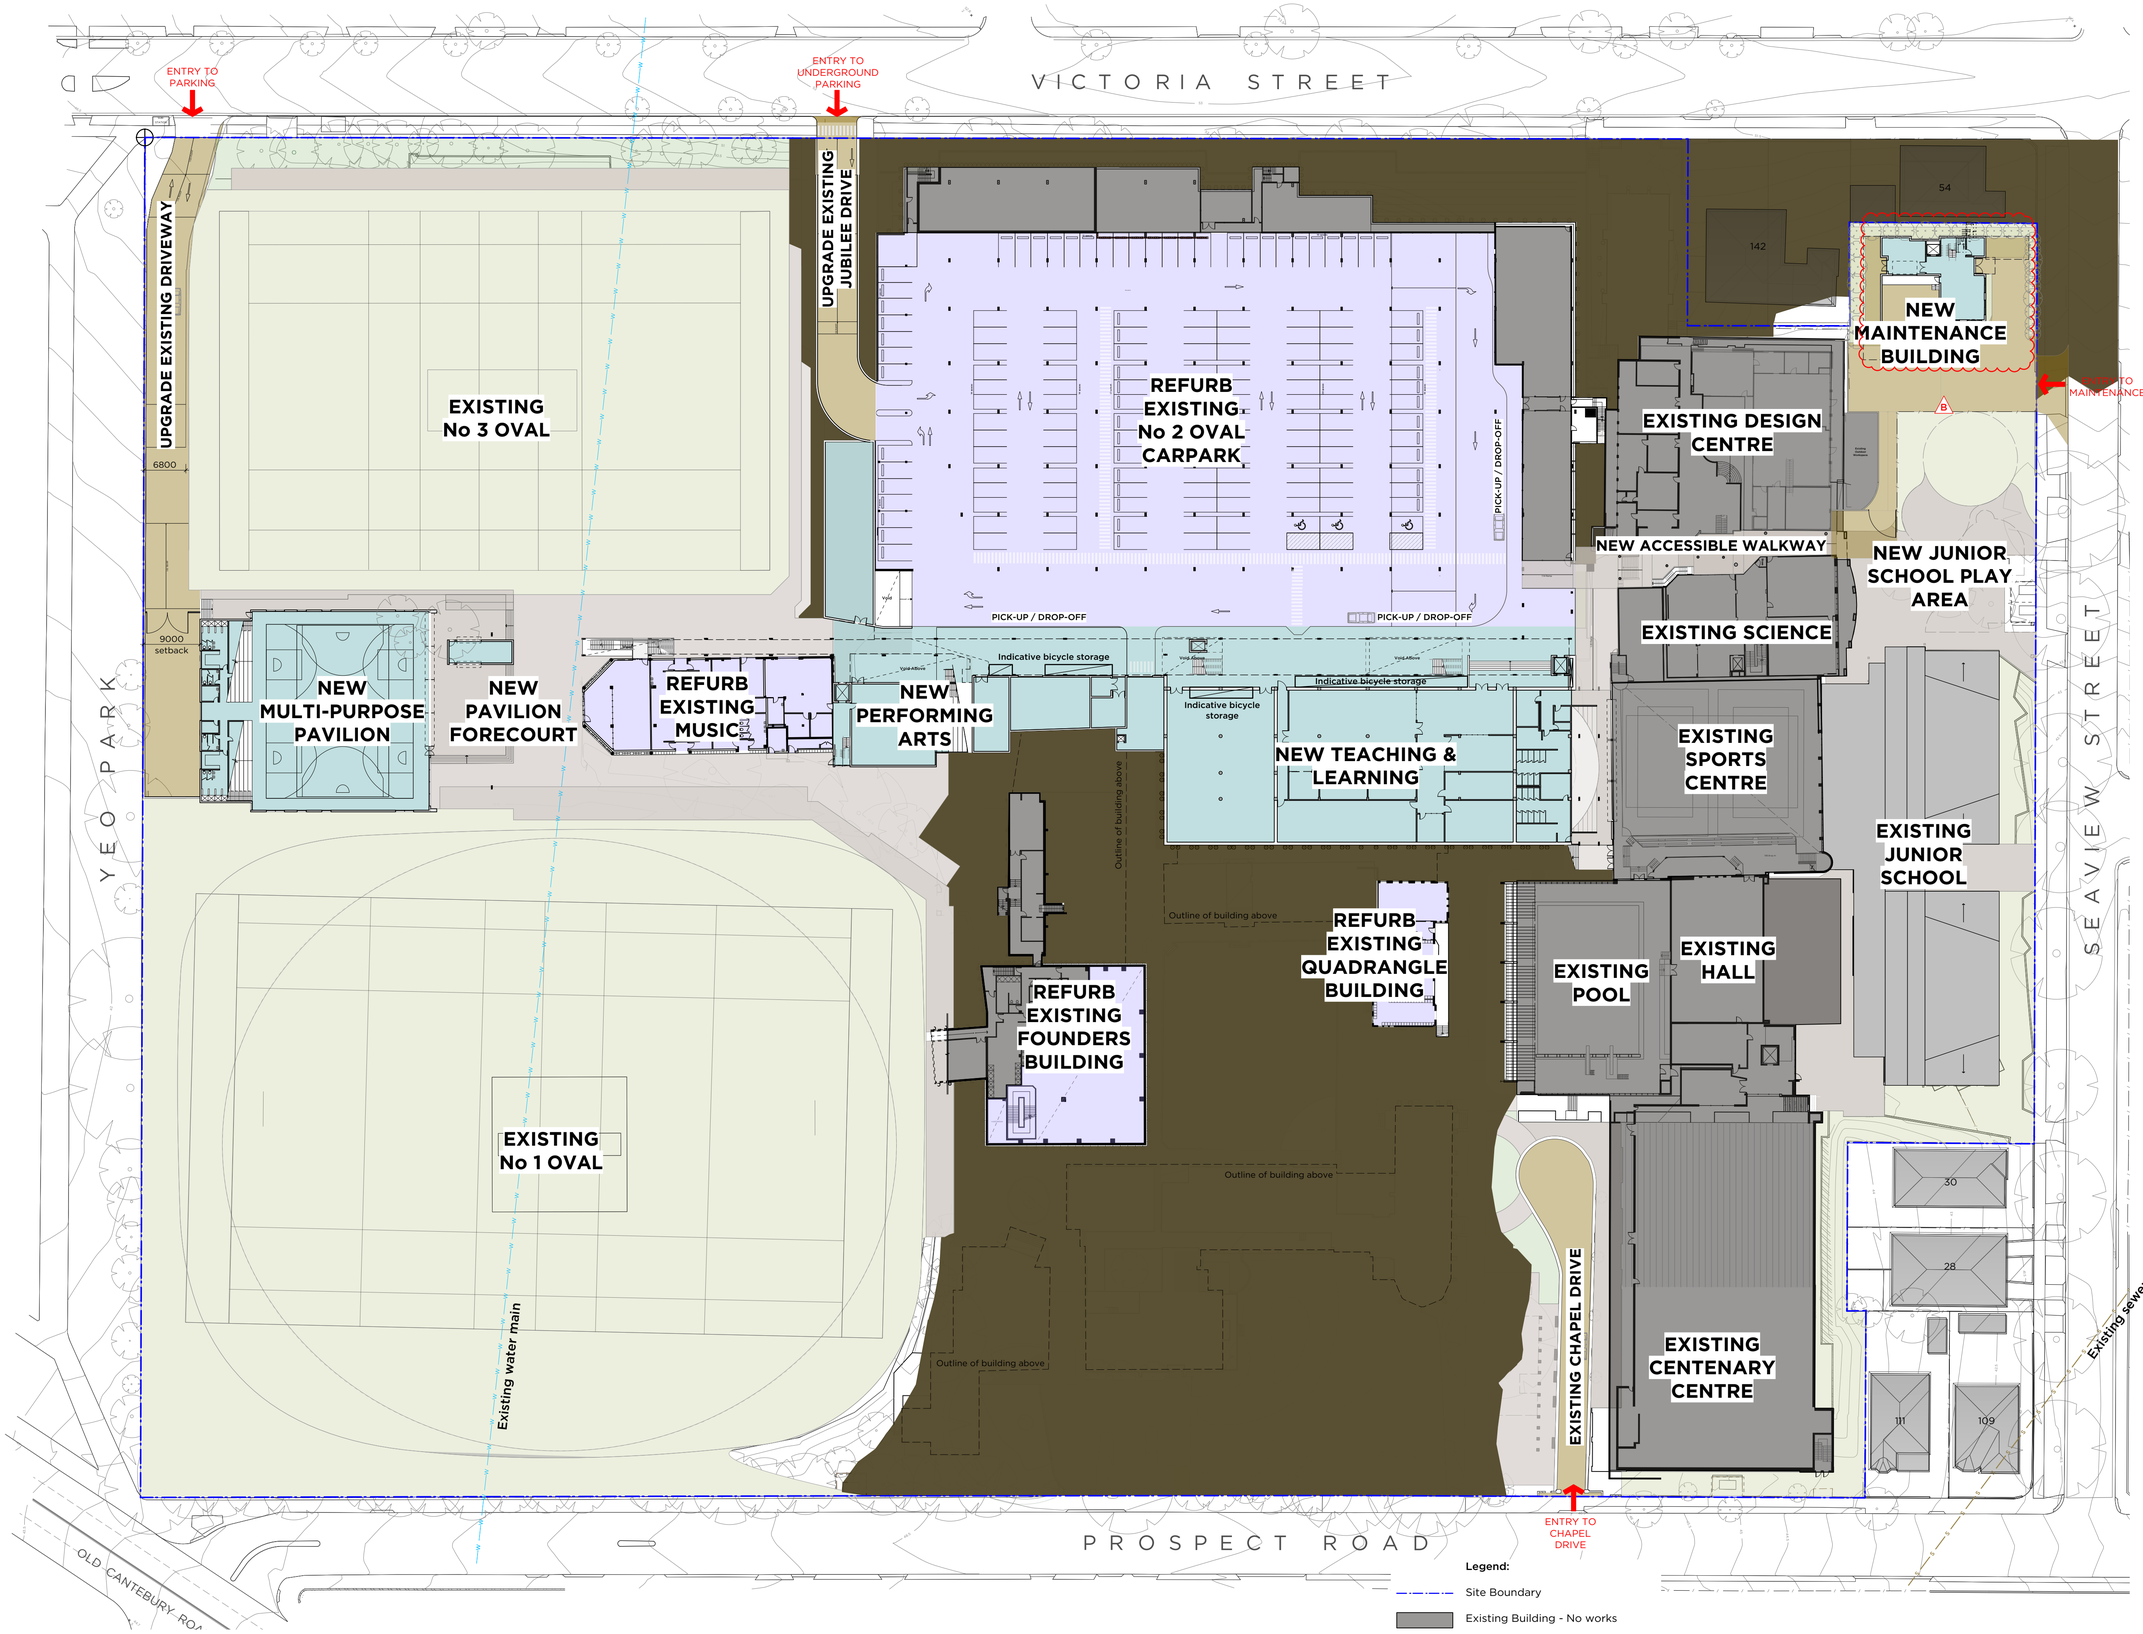

Legend:

- Site Boundary
- Existing Building - No works
- Proposed New Building Works
- Existing Building to be Refurbished
- Proposed Walls & Structure
- Existing Walls & Structure
- Demolish

0 10 20 30 40 50

ISSUE	DATE	REVISION
B	15/1/21	Seaview building updated
A	3/2/20	SSDA Submission

0mm 50mm 100mm

DO NOT SCALE FROM DRAWING. USE FIGURED DIMENSIONS ONLY.
CHECK ALL DIMENSIONS ON SITE BEFORE MANUFACTURE OR CONSTRUCTION.

PMDL ARCHITECTURE INTERIORS MASTERPLANNING

pmdl.com.au

PMDL ARCHITECTURE + DESIGN HK (LIMITED)
PMDL ARCHITECTURE + DESIGN PTY LTD ABN 56 062 961 317
NSW NOMINATED ARCHITECTS: ANDREW PENDER 5317 DAVID MORRIS 5865 VICKI VAN DIJK 9476

PROJECT	TGS Renewal Project	PROJECT #	2808
CLIENT	Trinity Grammar School	DWG #	DA111
DWG	Proposed Site Plan B1		
CLIENT REF & CONTACT	119 Prospect Rd, Summer Hill	DATE Feb 2020 / SCALE 1:500@A1	DRAWN SH / CHKD SC / REVISION B

VICTORIA STREET

ENTRY TO UNDERGROUND PARKING

PEDESTRIAN ENTRY

PEDESTRIAN ENTRY

PEDESTRIAN ENTRY

UPGRADE EXISTING DRIVEWAY

UPGRADE EXISTING JUBILEE DRIVE

EXISTING No 3 OVAL

EXISTING No 2 OVAL

EXISTING No 1 OVAL

NEW MULTI-PURPOSE PAVILION

NEW PAVILION FORECOURT

REFURB EXISTING MUSIC

NEW PERFORMING ARTS

NEW LIBRARY

Outline of building above

Agora

REFURB EXISTING QUADRANGLE BUILDING

REFURB EXISTING FOUNDERS BUILDING

EXISTING POOL

EXISTING HALL

EXISTING SPORTS CENTRE

EXISTING JUNIOR SCHOOL

EXISTING DESIGN CENTRE

EXISTING SCIENCE

NEW MAINTENANCE BUILDING

EXISTING CENTENARY CENTRE

EXISTING CHAPEL DRIVE

54

142

30

28

111

109

Proposed location for 12 x bike parking racks

Proposed location for 12 x bike parking racks

Proposed location for 14 x bike parking racks

Replace existing Static Signage

Existing water main

Existing sewer

New Substation and MSB

PEDESTRIAN ENTRY

ENTRY TO HM RESIDENCE + PARKING

PEDESTRIAN ENTRY

PROSPECT ROAD

OLD CANTERBURY ROAD

YEO PARK

SEAVIEW STREET

VICTORIA SQUARE

N

0 10 20 30 40 50

Legend:

- Site Boundary
- Existing Building - No works
- Proposed New Building Works
- Existing Building to be Refurbished
- Proposed Walls & Structure
- Existing Walls & Structure
- Demolish

ISSUE	DATE	REVISION
C	15/1/21	Seaview building update
B	04/09/20	Issue for RTS
A	3/2/20	SSDA Submission

0mm 50mm 100mm

DO NOT SCALE FROM DRAWING. USE FIGURED DIMENSIONS ONLY.
CHECK ALL DIMENSIONS ON SITE BEFORE MANUFACTURE OR CONSTRUCTION.

PMDL ARCHITECTURE INTERIORS MASTERPLANNING

pmdl.com.au

PMDL ARCHITECTURE + DESIGN HK (LIMITED)
PMDL ARCHITECTURE + DESIGN PTY LTD ABN 56 062 961 817
NSW NOMINATED ARCHITECTS: ANDREW PENDER 5317 DAVID MORRIS 5865 VICKI VAN DIJK 9476

PROJECT	TGS Renewal Project		PROJECT # 2808
CLIENT	Trinity Grammar School		DWG # DA112
DWG	Proposed Site Plan L0		
CLIENT REF & CONTACT	119 Prospect Rd, Summer Hill	DATE Feb 2020 / SCALE 1:500@A1	DRAWN SH / CHKD SC
			REVISION C

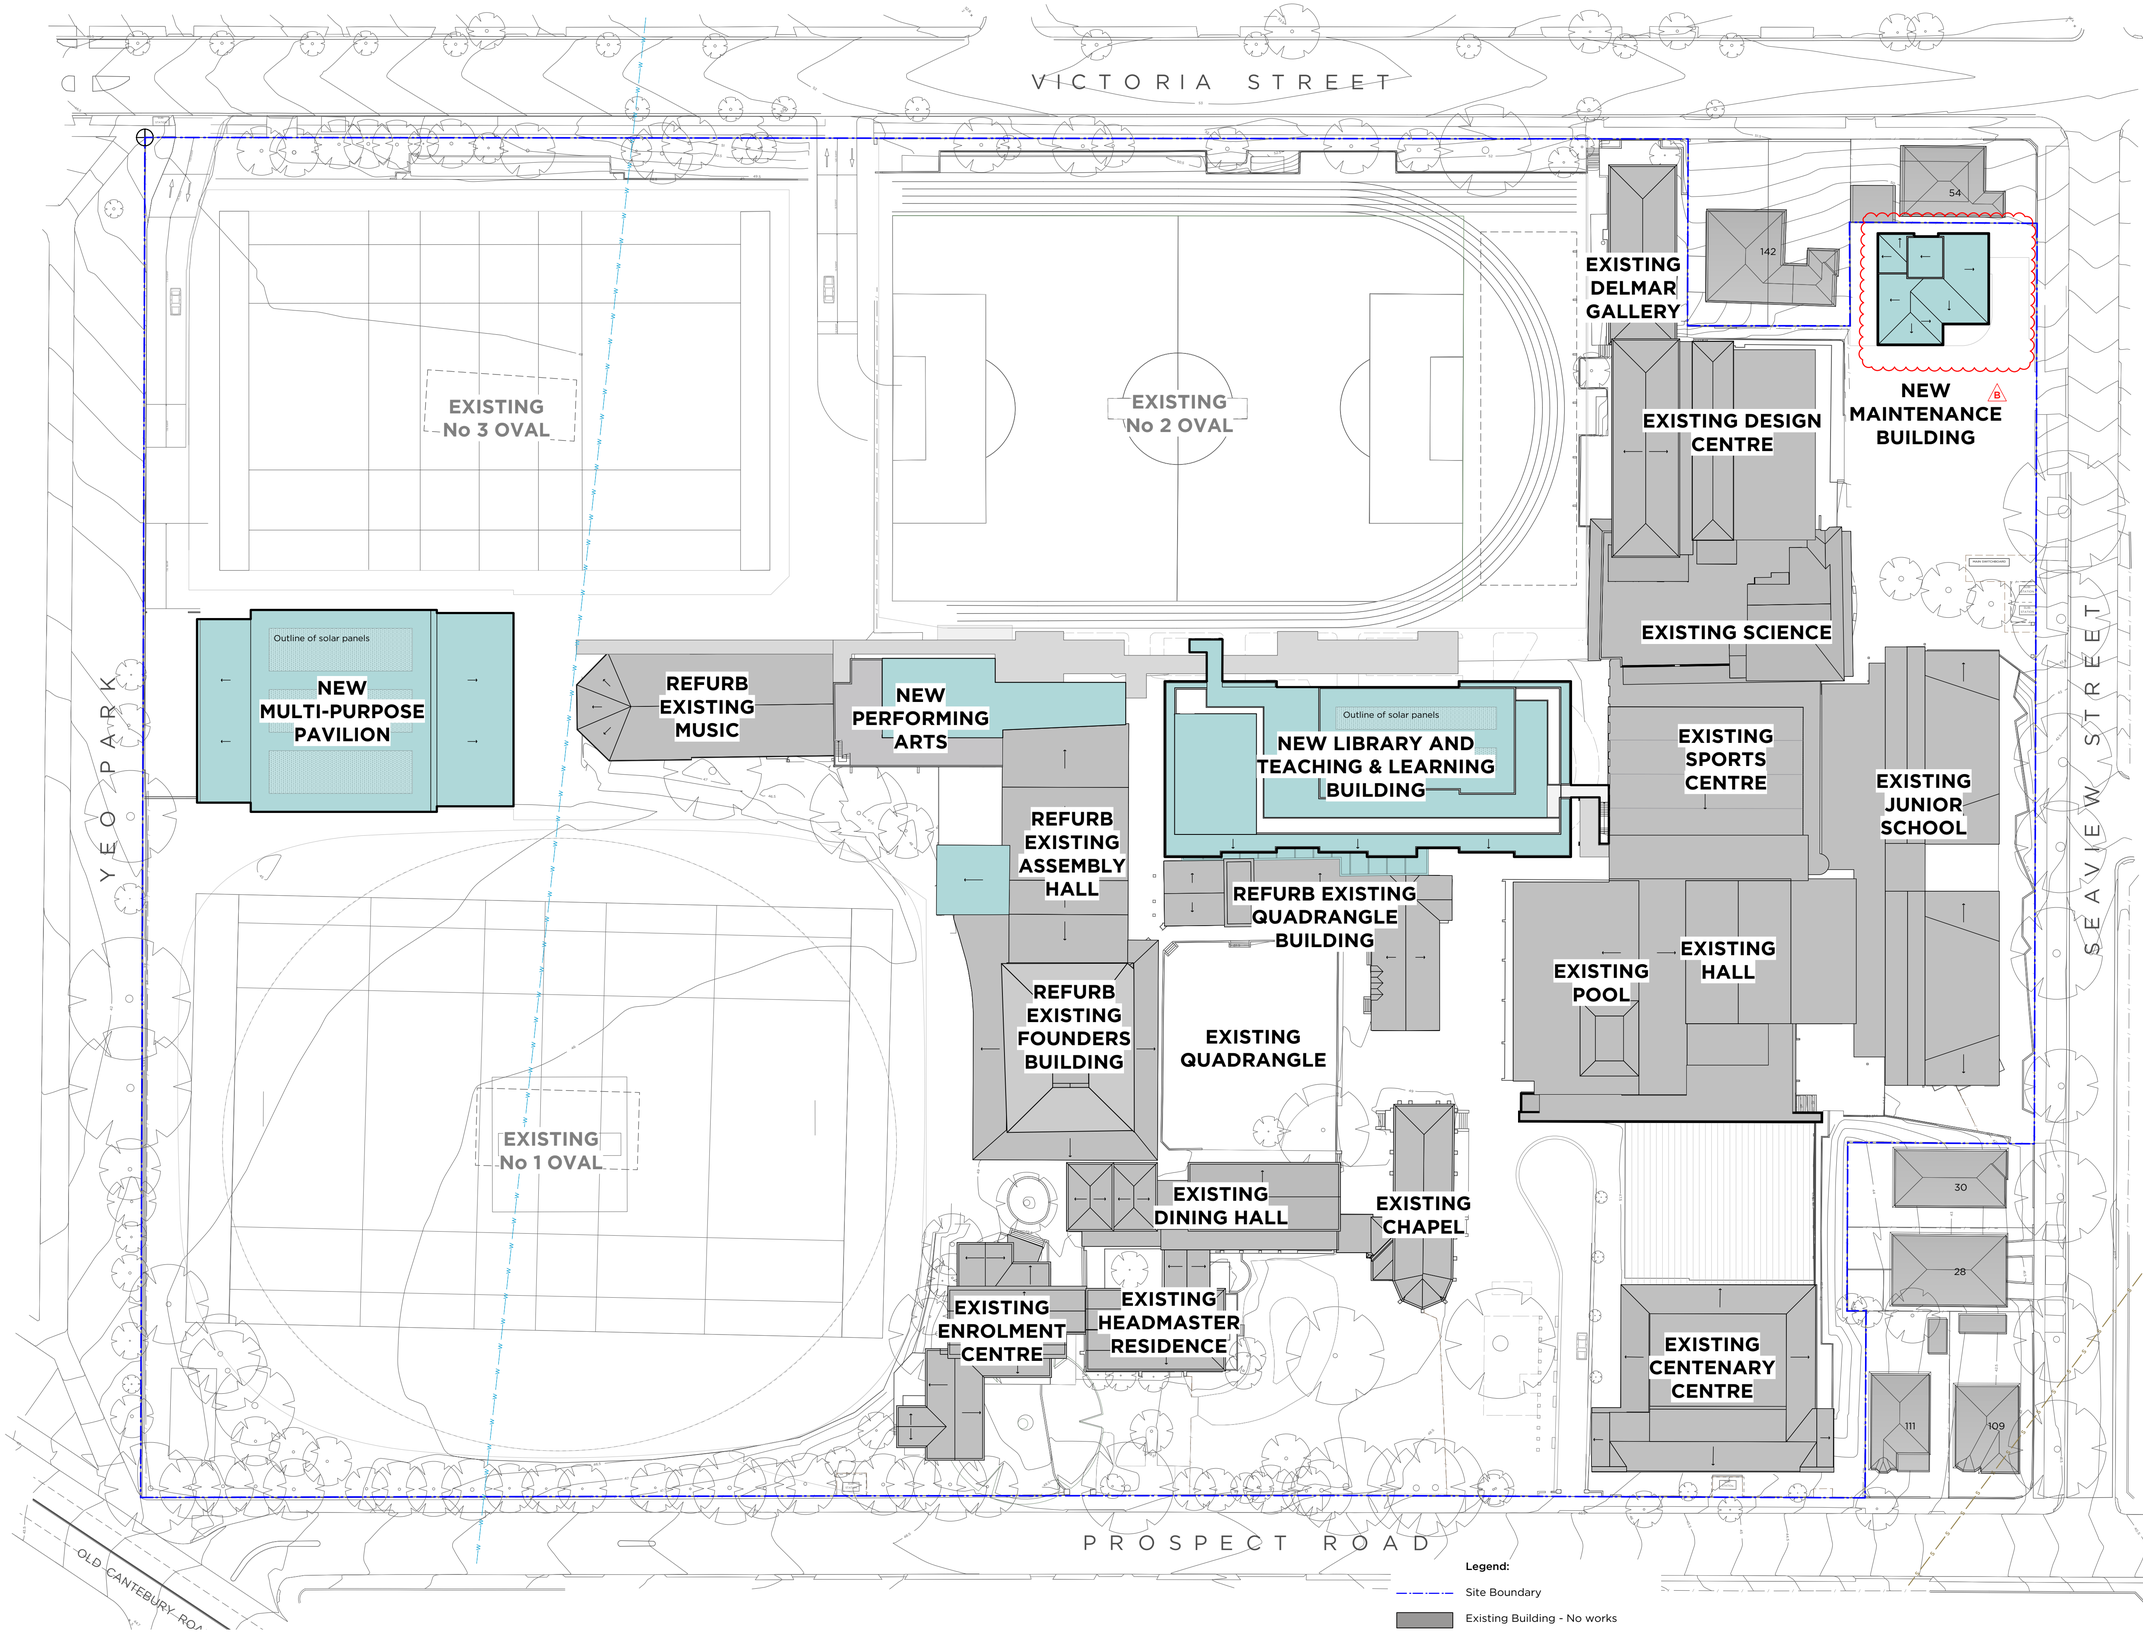

Legend:

- Site Boundary
- Existing Building - No works
- Proposed New Building Works
- Existing Building to be Refurbished
- Proposed Walls & Structure
- Existing Walls & Structure
- Demolish

N

0 10 20 30 40 50

ISSUE	DATE	REVISION
B	15/1/21	Seaview building update
A	3/2/20	SSDA Submission

0mm 50mm 100mm

DO NOT SCALE FROM DRAWING. USE FIGURED DIMENSIONS ONLY.
CHECK ALL DIMENSIONS ON SITE BEFORE MANUFACTURE OR CONSTRUCTION.

PMDL ARCHITECTURE INTERIORS MASTERPLANNING

pmdl.com.au

PMDL ARCHITECTURE + DESIGN HK (LIMITED)
PMDL ARCHITECTURE + DESIGN PTY LTD ABN 56 062 961 317
NSW NOMINATED ARCHITECTS: ANDREW PENDER 5317 DAVID MORRIS 5865 VICKI VAN DIJK 9476

PROJECT	TGS Renewal Project
PROJECT #	2808
CLIENT	Trinity Grammar School
DWG #	DA113
DWG	Proposed Site Roof Plan
CLIENT REF & CONTACT	119 Prospect Rd, Summer Hill
DATE	Feb 2020
DRAWN	SH
SCALE	1:500@A1
CHKD	SC
REVISION	B

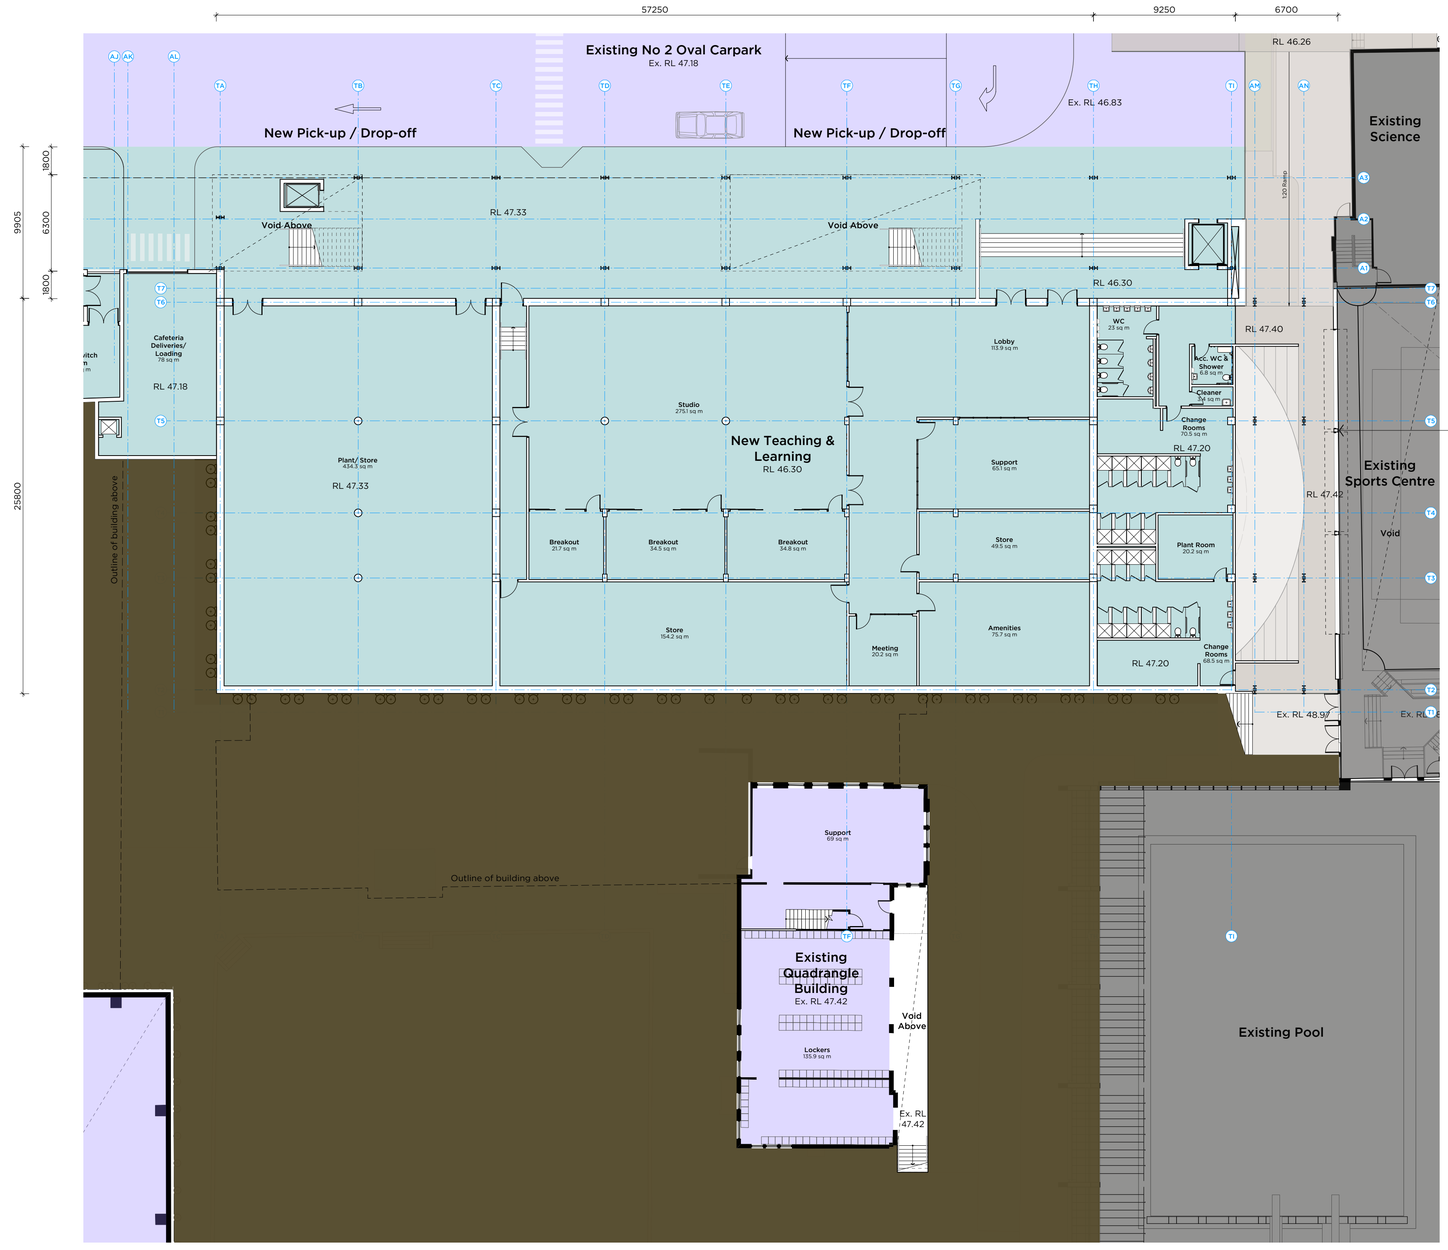

01 DA120 PLAN
Level B1 Proposed
Scale 1:200

N

0 10 20 30 40 50

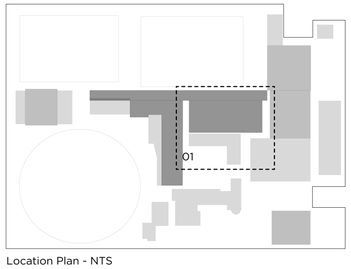

Location Plan - NTS

Legend:

- Site Boundary
- Existing Building - No works
- Proposed New Building Works
- Existing Building to be Refurbished
- Proposed Walls & Structure
- Existing Walls & Structure
- Demolish

PMDL ARCHITECTURE INTERIORS MASTERPLANNING

pmdl.com.au

PMDL ARCHITECTURE + DESIGN HK (LIMITED)
PMDL ARCHITECTURE + DESIGN PTY LTD ABN 56 062 960 317
NSW NOMINATED ARCHITECTS: ANDREW PENDER 5317 DAVID MORRIS 5865 VICKI VAN DIJK 9476

ISSUE	DATE	REVISION
A	3/2/20	SSDA Submission

0mm 50mm 100mm

DO NOT SCALE FROM DRAWING. USE FIGURED DIMENSIONS ONLY.
CHECK ALL DIMENSIONS ON SITE BEFORE MANUFACTURE OR CONSTRUCTION.

PROJECT	TGS Renewal Project		PROJECT # 2808
CLIENT	Trinity Grammar School		DWG # DA120
DWG	Proposed T&L Precinct Plan B1		
CLIENT REF & CONTACT	119 Prospect Rd, Summer Hill	DATE Feb 2020 / SCALE @A1	DRAWN SH / CHKD SC / REVISION A

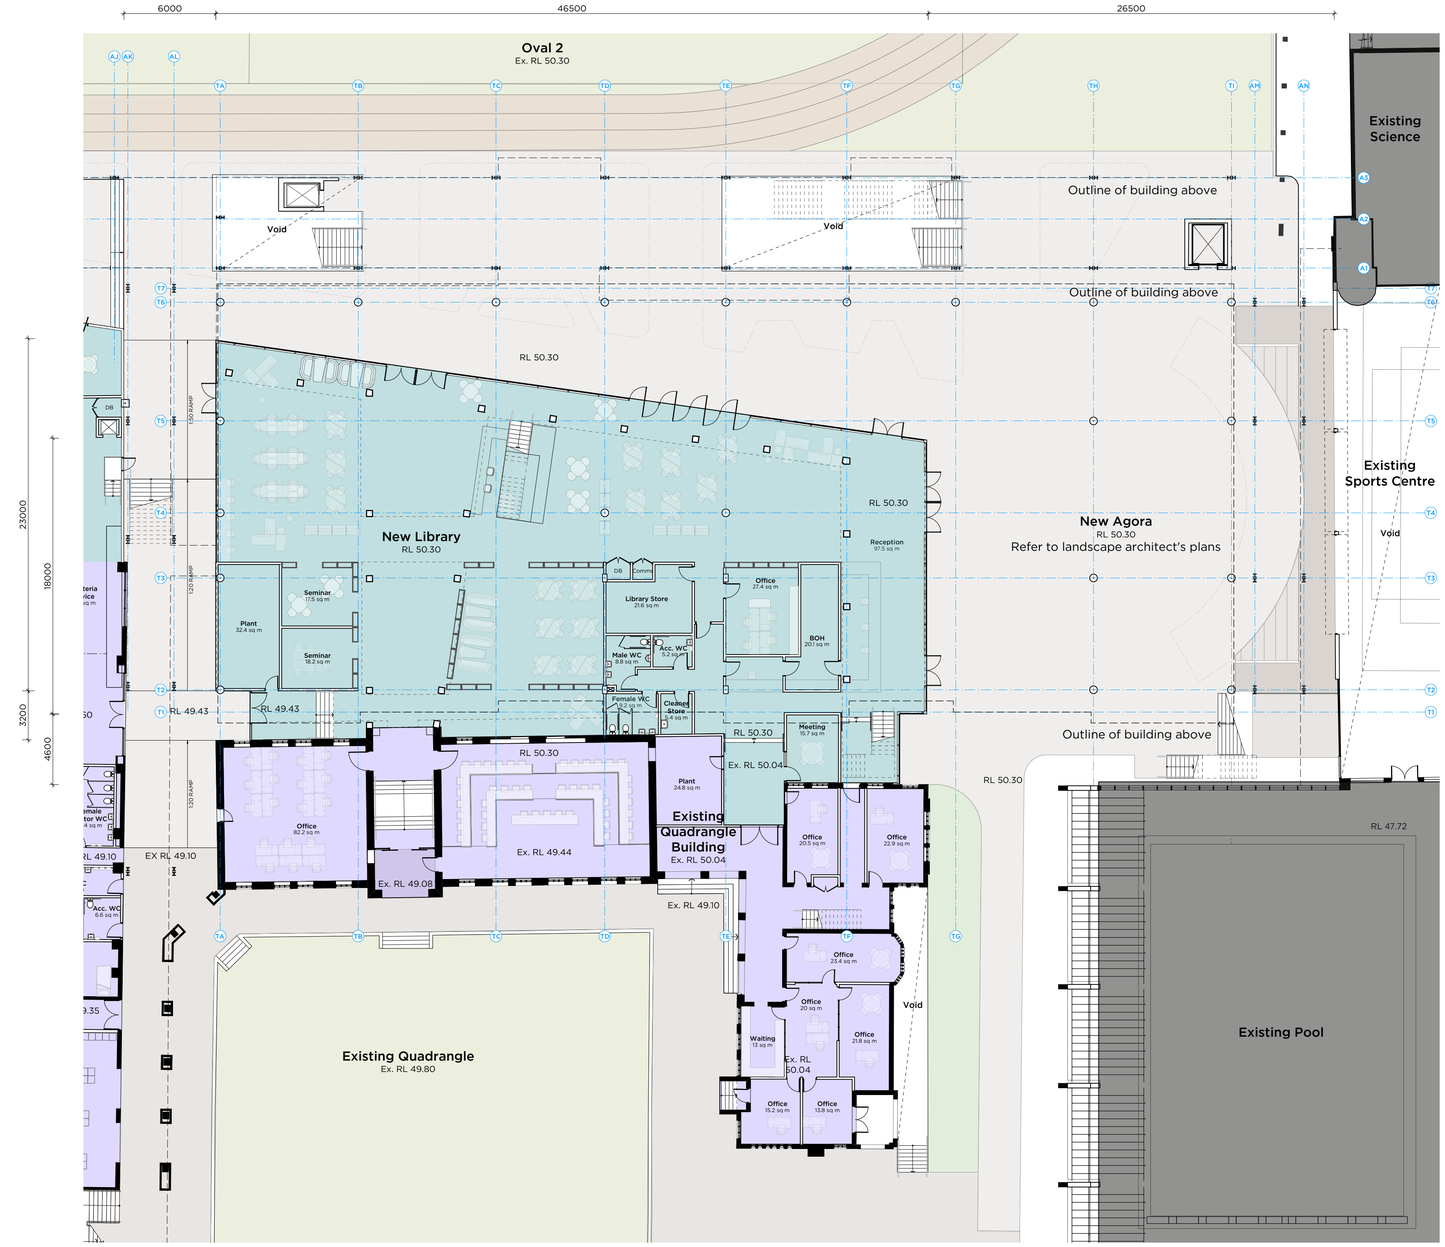

01 PLAN
DA121 Level 0 Proposed
Scale 1 : 200

N

0 10 20 30 40 50

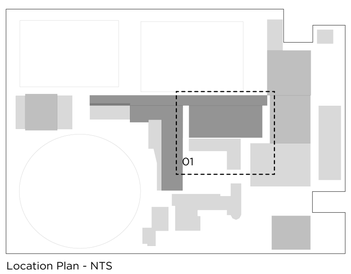

Location Plan - NTS

Legend:

- Site Boundary
- Existing Building - No works
- Proposed New Building Works
- Existing Building to be Refurbished
- Proposed Walls & Structure
- Existing Walls & Structure
- Demolish

PMDL ARCHITECTURE INTERIORS MASTERPLANNING

pmdl.com.au

PMDL ARCHITECTURE + DESIGN HK (LIMITED)
PMDL ARCHITECTURE + DESIGN PTY LTD ABN 56 062 963 317
NSW NOMINATED ARCHITECTS: ANDREW PENDER 5317 DAVID MORRIS 5865 VICKI VAN DIJK 9476

ISSUE	DATE	REVISION
A	3/2/20	SSDA Submission

0mm 50mm 100mm

DO NOT SCALE FROM DRAWING. USE FIGURED DIMENSIONS ONLY.
CHECK ALL DIMENSIONS ON SITE BEFORE MANUFACTURE OR CONSTRUCTION.

PROJECT: TGS Renewal Project	PROJECT # 2808
CLIENT: Trinity Grammar School	DWG # DA121
DWG: Proposed T&L Precinct Plan L0	
CLIENT REF & CONTACT: 119 Prospect Rd, Summer Hill	DATE Feb 2020 · DRAWN SH · SCALE 1:200@A1 · CHKD SC · REVISION A

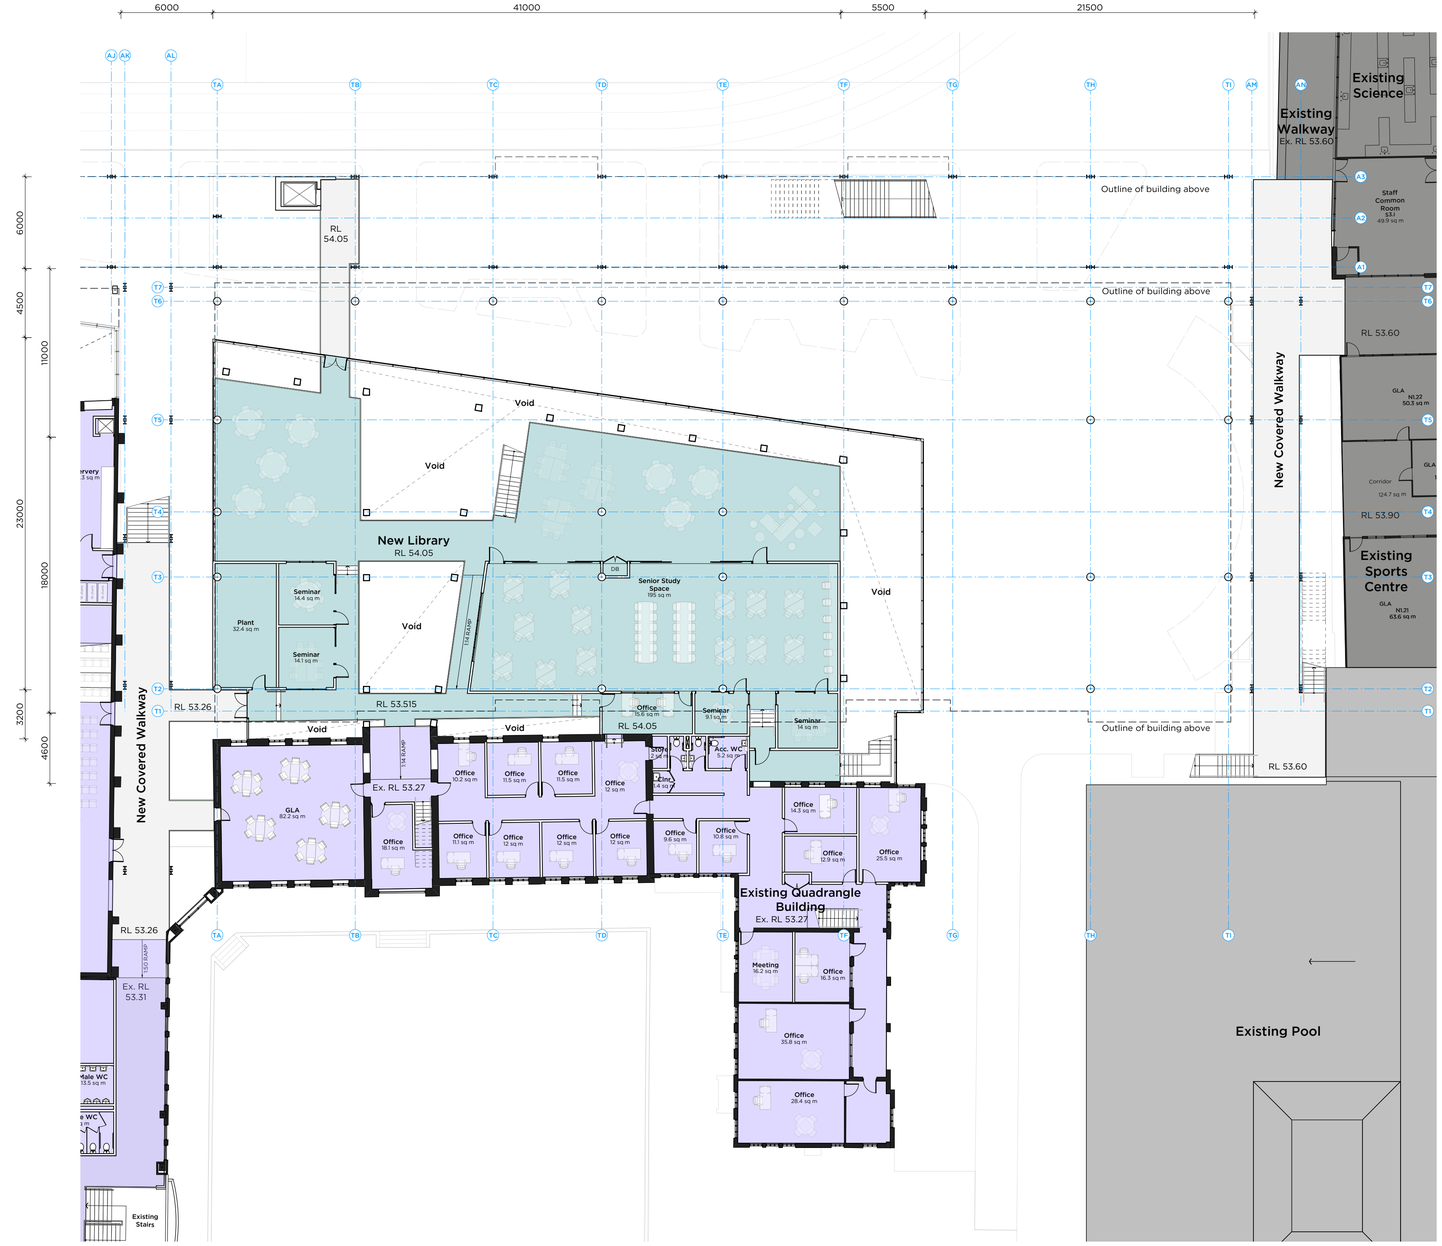

01 PLAN
DA122 Level 0 Proposed
Scale 1:200

N

0 10 20 30 40 50

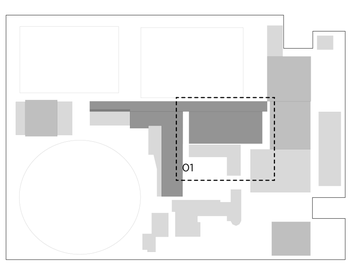

Location Plan - NTS

Legend:

- Site Boundary
- Existing Building - No works
- Proposed New Building Works
- Existing Building to be Refurbished
- Proposed Walls & Structure
- Existing Walls & Structure
- Demolish

PMDL ARCHITECTURE INTERIORS MASTERPLANNING

pmdl.com.au

PMDL ARCHITECTURE + DESIGN HK (LIMITED)
PMDL ARCHITECTURE + DESIGN PTY LTD ABN 56 062 961 317
NSW NOMINATED ARCHITECTS: ANDREW PENDER 5317 DAVID MORRIS 5865 VICKI VAN DIJK 9476

ISSUE	DATE	REVISION
A	3/2/20	SSDA Submission

0mm 50mm 100mm

DO NOT SCALE FROM DRAWING. USE FIGURED DIMENSIONS ONLY.
CHECK ALL DIMENSIONS ON SITE BEFORE MANUFACTURE OR CONSTRUCTION.

PROJECT	TGS Renewal Project		PROJECT # 2808
CLIENT	Trinity Grammar School		DWG # DA122
DWG	Proposed T&L Precinct Plan L1		
CLIENT REF & CONTACT	119 Prospect Rd, Summer Hill	DATE Feb 2020 / SCALE@A1 1:200	DRAWN SH / CHKD SC
			REVISION A

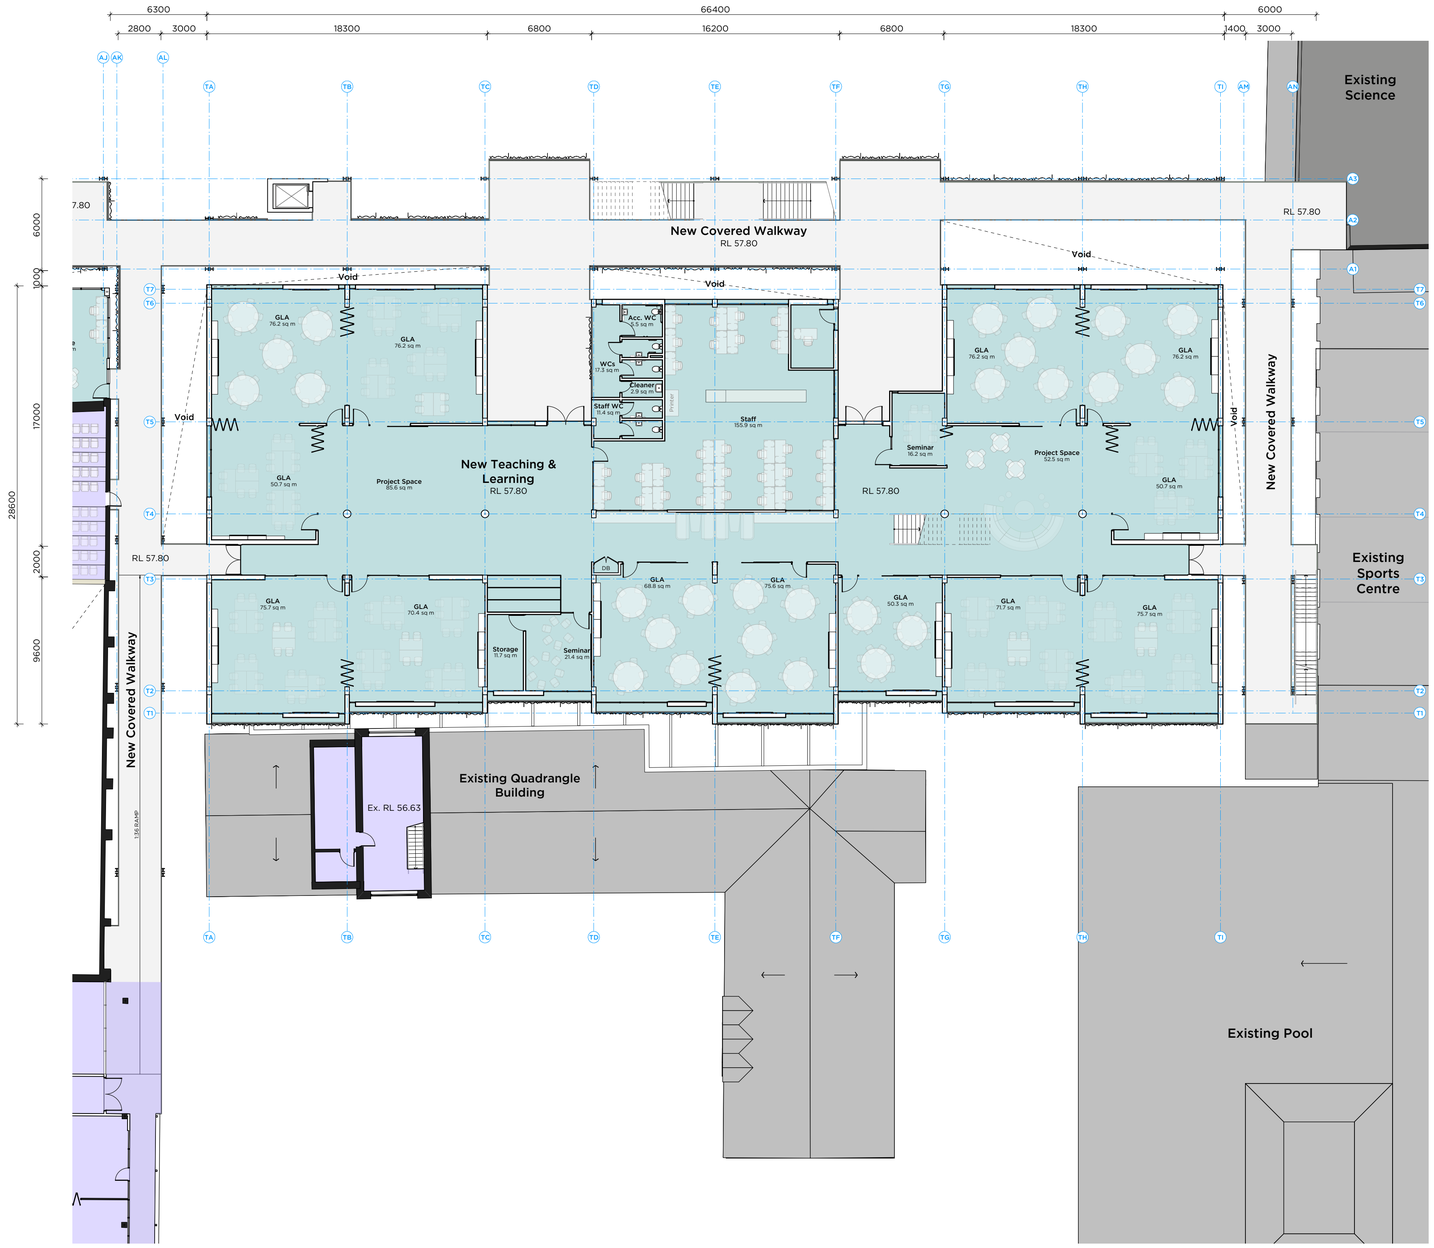

01 PLAN
DA123 Level 2 Proposed
Scale 1 : 200

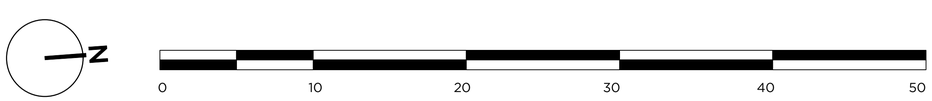

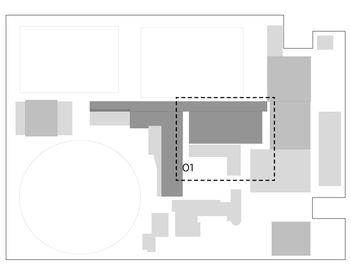

Location Plan - NTS

Legend:

- Site Boundary
- Existing Building - No works
- Proposed New Building Works
- Existing Building to be Refurbished
- Proposed Walls & Structure
- Existing Walls & Structure
- Demolish

PMDL ARCHITECTURE INTERIORS MASTERPLANNING

pmdl.com.au

PMDL ARCHITECTURE + DESIGN HK (LIMITED)
PMDL ARCHITECTURE + DESIGN PTY LTD ABN 56 082 961 317
NSW NOMINATED ARCHITECTS: ANDREW PENDER 5317 DAVID MORRIS 5865 VICKI YAN 8436 9476

ISSUE	DATE	REVISION
A	3/2/20	SSDA Submission

0mm 50mm 100mm

DO NOT SCALE FROM DRAWING. USE FIGURED DIMENSIONS ONLY.
CHECK ALL DIMENSIONS ON SITE BEFORE MANUFACTURE OR CONSTRUCTION.

PROJECT: TGS Renewal Project — PROJECT #: 2808
CLIENT: Trinity Grammar School — DWG #: DA123
DWG: Proposed T&L Precinct Plan L2
CLIENT REF & CONTACT: 119 Prospect Rd, Summer Hill — DATE: Feb 2020 — DRAWN: SH — SCALE: 1:200@A1 — CHKD: SC — REVISION: A

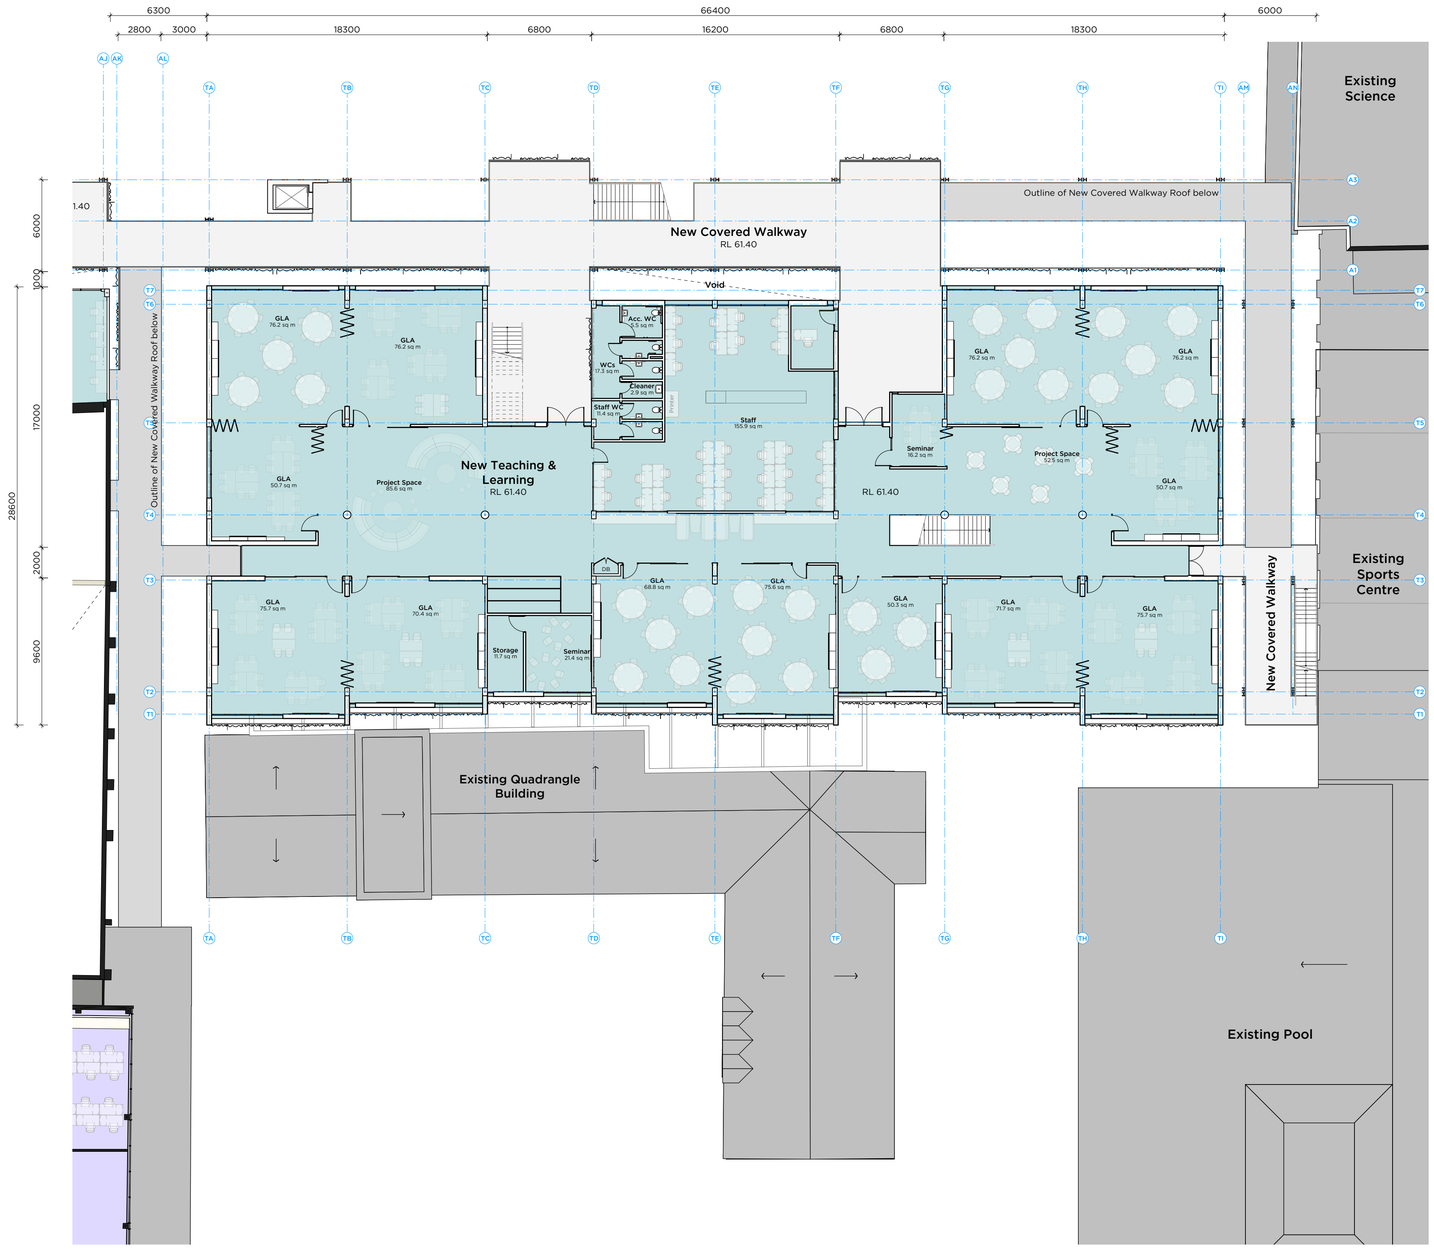

01 DA124 PLAN
Level 3 Proposed
Scale 1 : 200

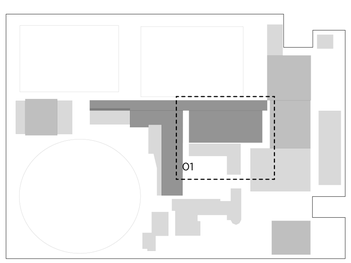

Location Plan - NTS

Legend:

- Site Boundary
- Existing Building - No works
- Proposed New Building Works
- Existing Building to be Refurbished
- Proposed Walls & Structure
- Existing Walls & Structure
- Demolish

N

0 10 20 30 40 50

PMDL ARCHITECTURE INTERIORS MASTERPLANNING

pmdl.com.au

PMDL ARCHITECTURE + DESIGN HK (LIMITED)
PMDL ARCHITECTURE + DESIGN PTY LTD ABN 56 082 961 317
NSW NOMINATED ARCHITECTS: ANDREW PENDER 5317 DAVID MORRIS 5865 VICKI VAN DIJK 9476

ISSUE	DATE	REVISION
A	3/2/20	SSDA Submission

0mm 50mm 100mm

DO NOT SCALE FROM DRAWING. USE FIGURED DIMENSIONS ONLY.
CHECK ALL DIMENSIONS ON SITE BEFORE MANUFACTURE OR CONSTRUCTION.

PROJECT	TGS Renewal Project		PROJECT # 2808
CLIENT	Trinity Grammar School		DWG # DA124
DWG	Proposed T&L Precinct Plan L3		
CLIENT REF & CONTACT	119 Prospect Rd, Summer Hill	DATE Feb 2020 / SCALE @A1	DRAWN SH / CHKD SC / REVISION A

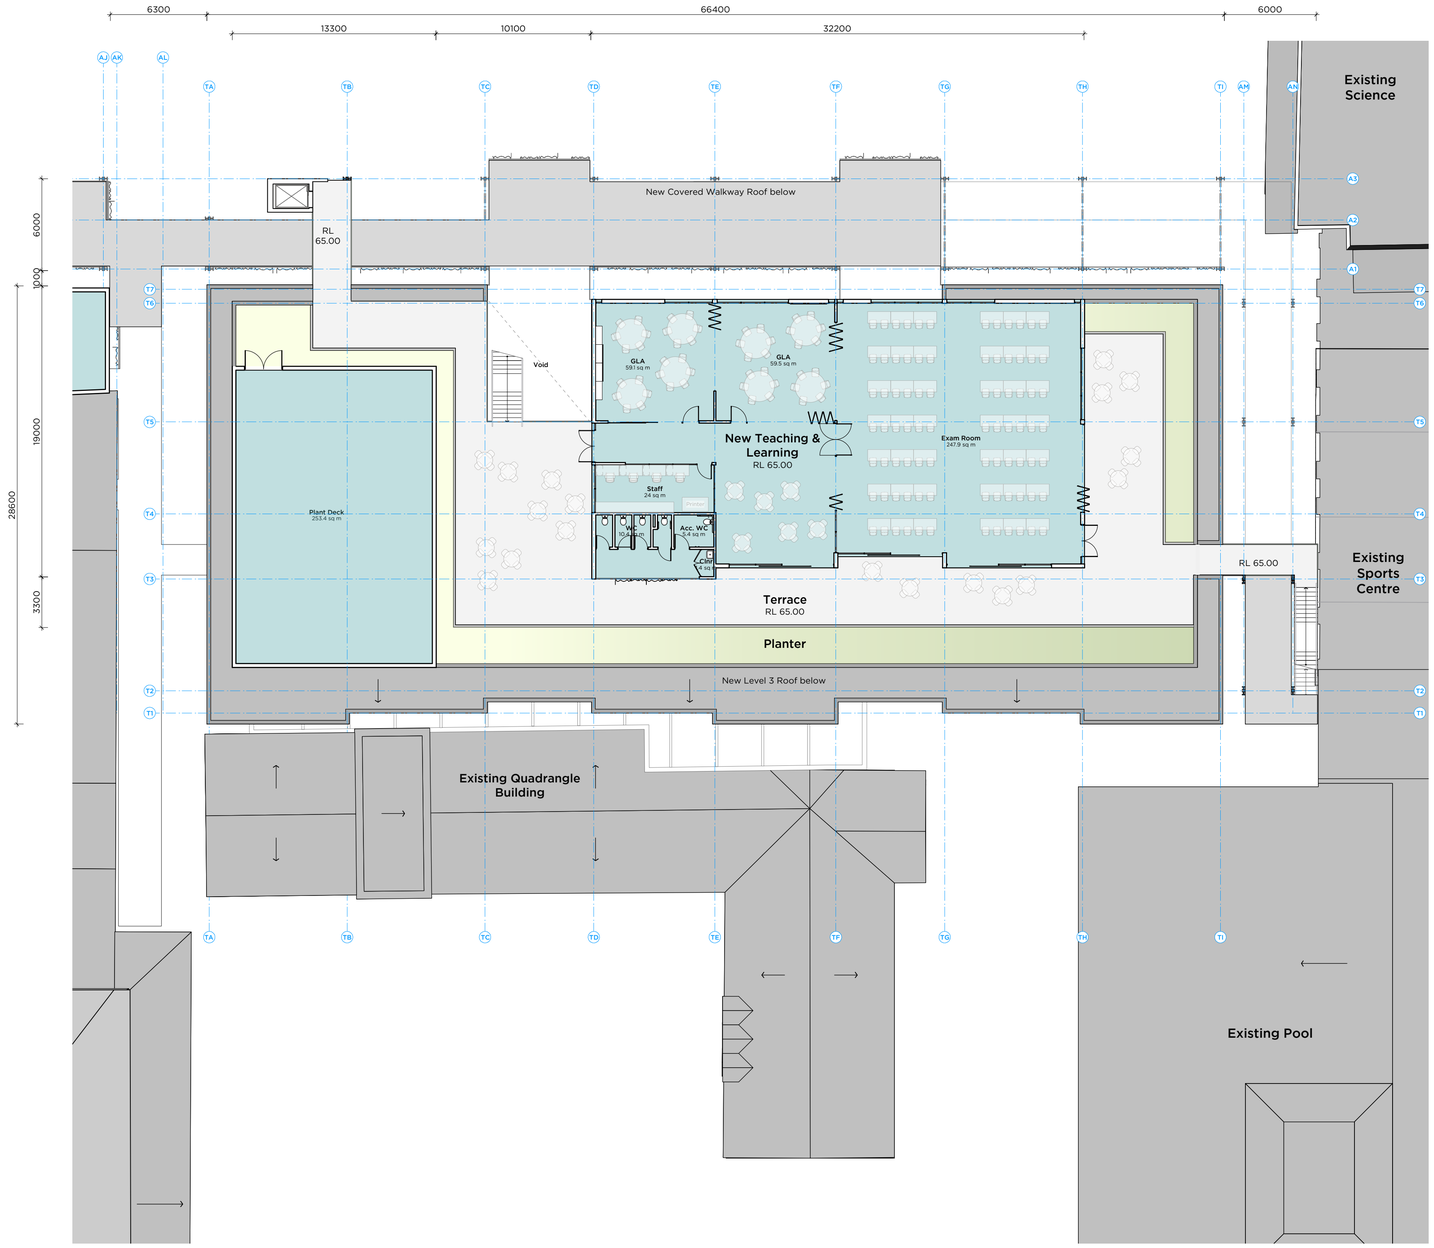

01 DA125 PLAN
Level 4 Proposed
Scale 1 : 200

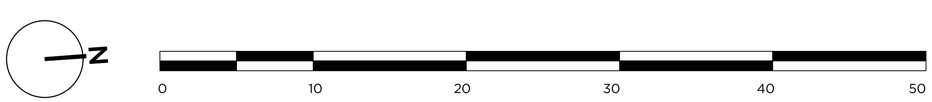

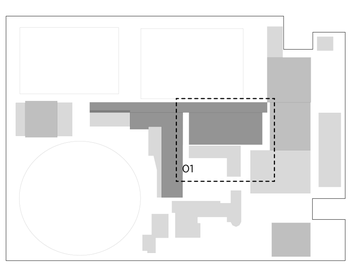

Location Plan - NTS

Legend:

- Site Boundary
- Existing Building - No works
- Proposed New Building Works
- Existing Building to be Refurbished
- Proposed Walls & Structure
- Existing Walls & Structure
- Demolish

PMDL ARCHITECTURE INTERIORS MASTERPLANNING

pmdl.com.au

PMDL ARCHITECTURE + DESIGN HK (LIMITED)
PMDL ARCHITECTURE + DESIGN PTY LTD ABN 56 062 961 317
NSW NOMINATED ARCHITECTS: ANDREW PENDER 5317 DAVID MORRIS 5865 VICKI YAN DLJK 9476

ISSUE	DATE	REVISION
A	3/2/20	SSDA Submission

0mm 50mm 100mm

DO NOT SCALE FROM DRAWING. USE FIGURED DIMENSIONS ONLY.
CHECK ALL DIMENSIONS ON SITE BEFORE MANUFACTURE OR CONSTRUCTION.

PROJECT: TGS Renewal Project
PROJECT #: 2808
CLIENT: Trinity Grammar School
DWG #: DA125
DWG: Proposed T&L Precinct Plan L4
CLIENT REF & CONTACT: 119 Prospect Rd, Summer Hill
DATE: Feb 2020
SCALE: 1:200@A1
DRAWN: SH
CHKD: SC
REVISION: A

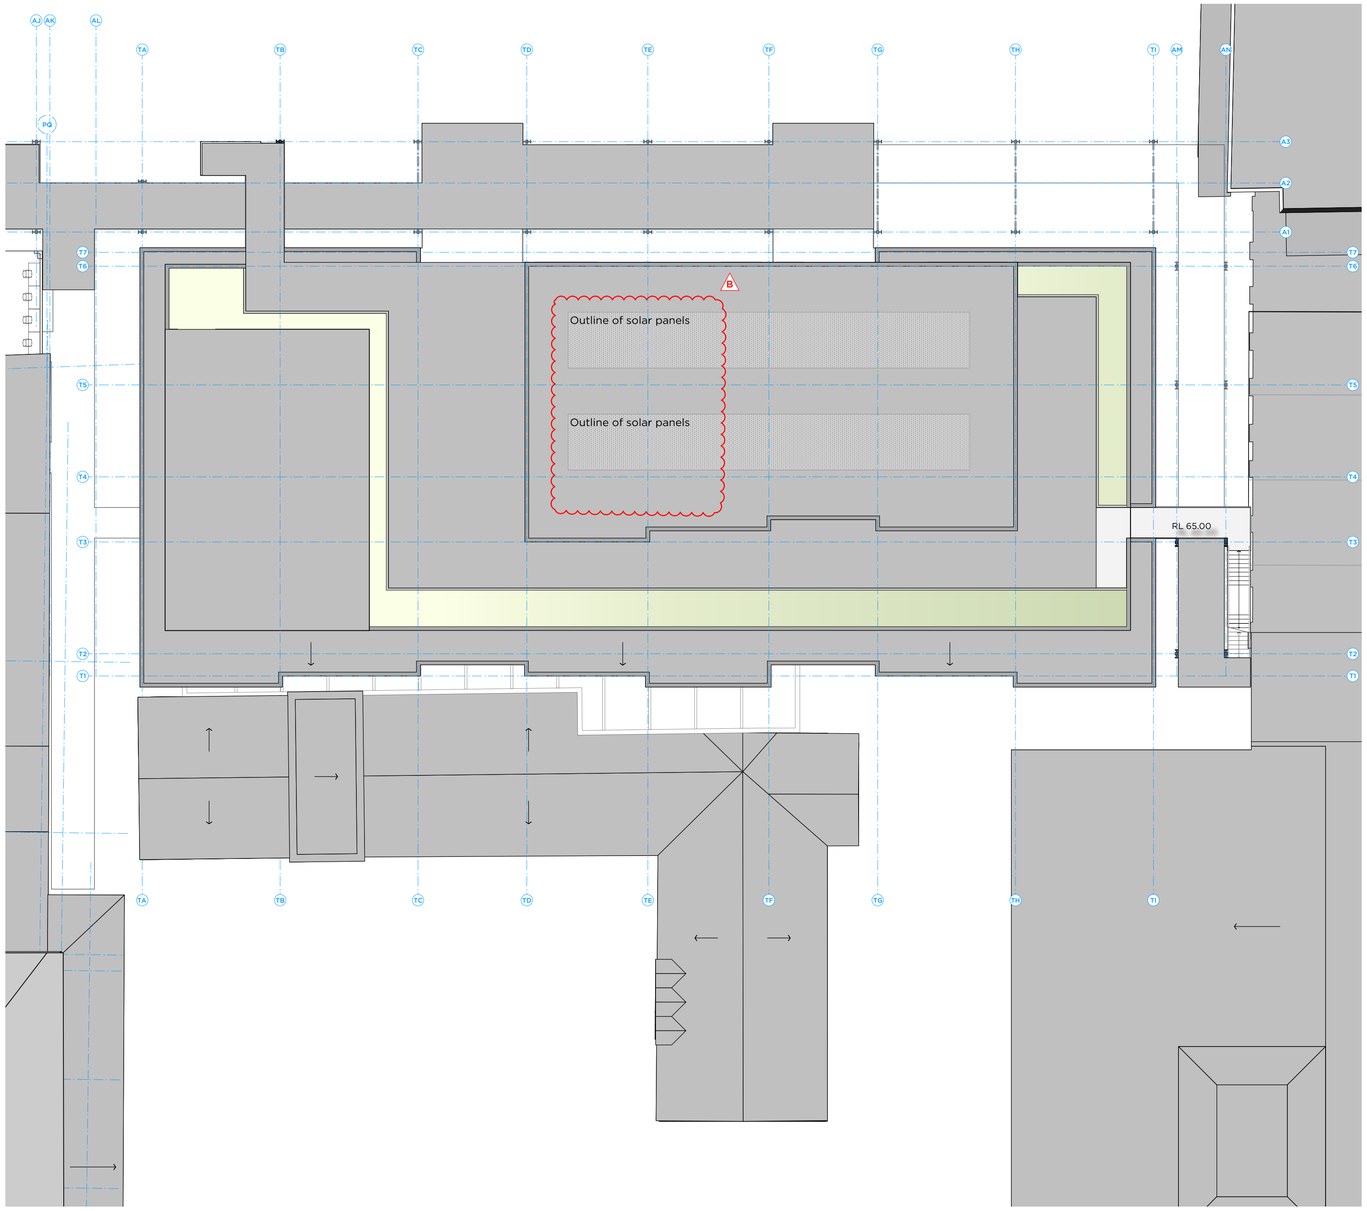

1 Roof Plan - Proposed
Scale: 1:200

Legend:

- Site Boundary
- Existing Building - No works
- Proposed New Building Works
- Existing Building to be Refurbished
- Proposed Walls & Structure
- Existing Walls & Structure
- Demolish

N

0 10 20 30 40 50

ISSUE	DATE	REVISION
B	11/1/21	PV panel notes added
P1	27/11/19	For Consultant Co-ordination

0mm 50mm 100mm

DO NOT SCALE FROM DRAWING. USE FIGURED DIMENSIONS ONLY.
CHECK ALL DIMENSIONS ON SITE BEFORE MANUFACTURE OR CONSTRUCTION.

PMDL ARCHITECTURE
INTERIORS
MASTERPLANNING

pmdl.com.au

PMDL ARCHITECTURE + DESIGN HK (LIMITED)
PMDL ARCHITECTURE + DESIGN PTY LTD ABN 56 062 961 317
NSW NOMINATED ARCHITECTS: ANDREW PENDER 5317 DAVID MORRIS 5865 VICKI VAN DIJK 9476

PROJECT: TGS Renewal Project — PROJECT #: 2808
CLIENT: Trinity Grammar School — DWG #: DA126
DWG: Proposed T&L Precinct Roof Plan
CLIENT REF & CONTACT: 119 Prospect Rd, Summer Hill
DATE: Feb 2020 — DRAWN: SH — REVISION: B
SCALE: 1:200@A1 — CHKD: SC

01 DA130 PLAN
Level B2 Proposed
Scale 1 : 200

N

0 10 20 30 40 50

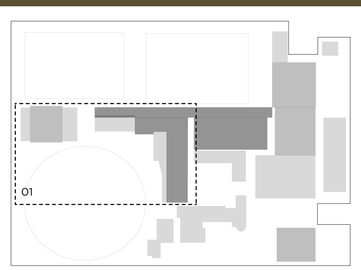

Location Plan - NTS

Legend:

- Site Boundary
- Existing Building - No works
- Proposed New Building Works
- Existing Building to be Refurbished
- Proposed Walls & Structure
- Existing Walls & Structure
- Demolish

PMDL ARCHITECTURE INTERIORS MASTERPLANNING

pmdl.com.au

PMDL ARCHITECTURE + DESIGN HK (LIMITED)
PMDL ARCHITECTURE + DESIGN PTY LTD ABN 56 062 963 317
NSW NOMINATED ARCHITECTS: ANDREW PENDER 5317 DAVID MORRIS 5865 VICKI VAN DIJK 9476

ISSUE	DATE	REVISION
A	3/2/20	SSDA Submission

0mm 50mm 100mm

DO NOT SCALE FROM DRAWING. USE FIGURED DIMENSIONS ONLY.
CHECK ALL DIMENSIONS ON SITE BEFORE MANUFACTURE OR CONSTRUCTION.

PROJECT	TGS Renewal Project		PROJECT # 2808
CLIENT	Trinity Grammar School		DWG # DA130
DWG	Proposed Performing Arts Precinct & Multipurpose Hall Plan B2		
CLIENT REF & CONTACT	119 Prospect Rd, Summer Hill	DATE Feb 2020 / SCALE 1:200@A1	DRAWN SH / CHKD SC / REVISION A

8300 | 30300 | 1750 | 10830

32950 | 29950

Storage 31.4 sq m
Change Rooms 33.7 sq m
Female WC 12 sq m
Acc. WC & Shower 2.5 sq m
Storage 5.3 sq m
Male WC 7.7 sq m
Change Rooms 39.6 sq m
Storage 31.4 sq m

New Multipurpose Pavilion
RL 48.50

Championship Court
936.8 sq m

Servery
43.1 sq m

New Pavilion Forecourt
RL 48.50
Refer to landscape architect's plans

16820 | 12100 | 25050

A3 | A2

Void | RL 47.675 | Void

RL 47.41

Office 133.8 sq m
Change Rooms 67.6 sq m
Change Rooms 67.6 sq m
Storage 40.1 sq m
Office 33 sq m
Storage 88.9 sq m
Ex. RL 47.18
Acc. WC & Shower 11.3 sq m
Change Rooms 13.7 sq m
Change Rooms 13.8 sq m
Male WC 23.6 sq m
Female WC 22.7 sq m
Acc. WC & Shower 11.5 sq m
Storage 121 sq m
DB

Amenities/ Support
Ex. RL 47.41

Void
RAMP UP

Existing No 2 Oval Carpark
Ex. RL 47.18

AG | AH | AI | AJ | AK | AL

Void Above

New Performing Arts
RL 47.33
Black Box
187.2 sq m

RL 47.33
Performing Arts Storage
69.7 sq m
Storage
110 sq m
Main Comms Room
9.9 sq m
Main Switch Room
26.3 sq m
Cafeteria Deliveries/ Loading
78 sq m
RL 47.18

Outline of building above

Store
50.2 sq m
Ex. Print Room 1
38.2 sq m
Ex. Print Room 2
13.8 sq m
Store
13.5 sq m
45.5 sq m
Ex. Male Staff WC
27.6 sq m
Ex. Female Staff WC
23.7 sq m
Ex. Main Switch Room
26.1 sq m
12.3 sq m
Ex. RL 45.49
Ex. Sports Change Rooms
97.3 sq m
Sports Store
55.5 sq m
void below

Existing Founder's Building
void below

Oval 1
Ex. RL 46.00

01 PLAN
DA131 Level B1 Proposed
Scale 1 : 200

N

0 | 10 | 20 | 30 | 40 | 50

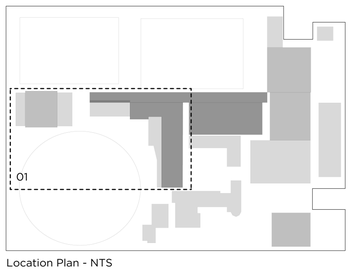

Location Plan - NTS

Legend:

- Site Boundary
- Existing Building - No works
- Proposed New Building Works
- Existing Building to be Refurbished
- Proposed Walls & Structure
- Existing Walls & Structure
- Demolish

PMDL ARCHITECTURE INTERIORS MASTERPLANNING

pmdl.com.au

PMDL ARCHITECTURE + DESIGN HK (LIMITED)
PMDL ARCHITECTURE + DESIGN PTY LTD ABN 56 082 961 317
NSW NOMINATED ARCHITECTS: ANDREW PENDER 5317 DAVID MORRIS 5865 VICKI YAN 8UK 9476

ISSUE	DATE	REVISION
A	3/2/20	SSDA Submission

0mm | 50mm | 100mm

DO NOT SCALE FROM DRAWING. USE FIGURED DIMENSIONS ONLY. CHECK ALL DIMENSIONS ON SITE BEFORE MANUFACTURE OR CONSTRUCTION.

PROJECT: TGS Renewal Project — PROJECT # 2808
CLIENT: Trinity Grammar School — DWG #
DWG: Proposed Performing Arts Precinct & Multipurpose Hall Plan B1 — DA131
CLIENT REF & CONTACT: 119 Prospect Rd, Summer Hill — DATE: Feb 2020 — DRAWN: SH — SCALE: 1:200@A1 — CHKD: SC — REVISION: A

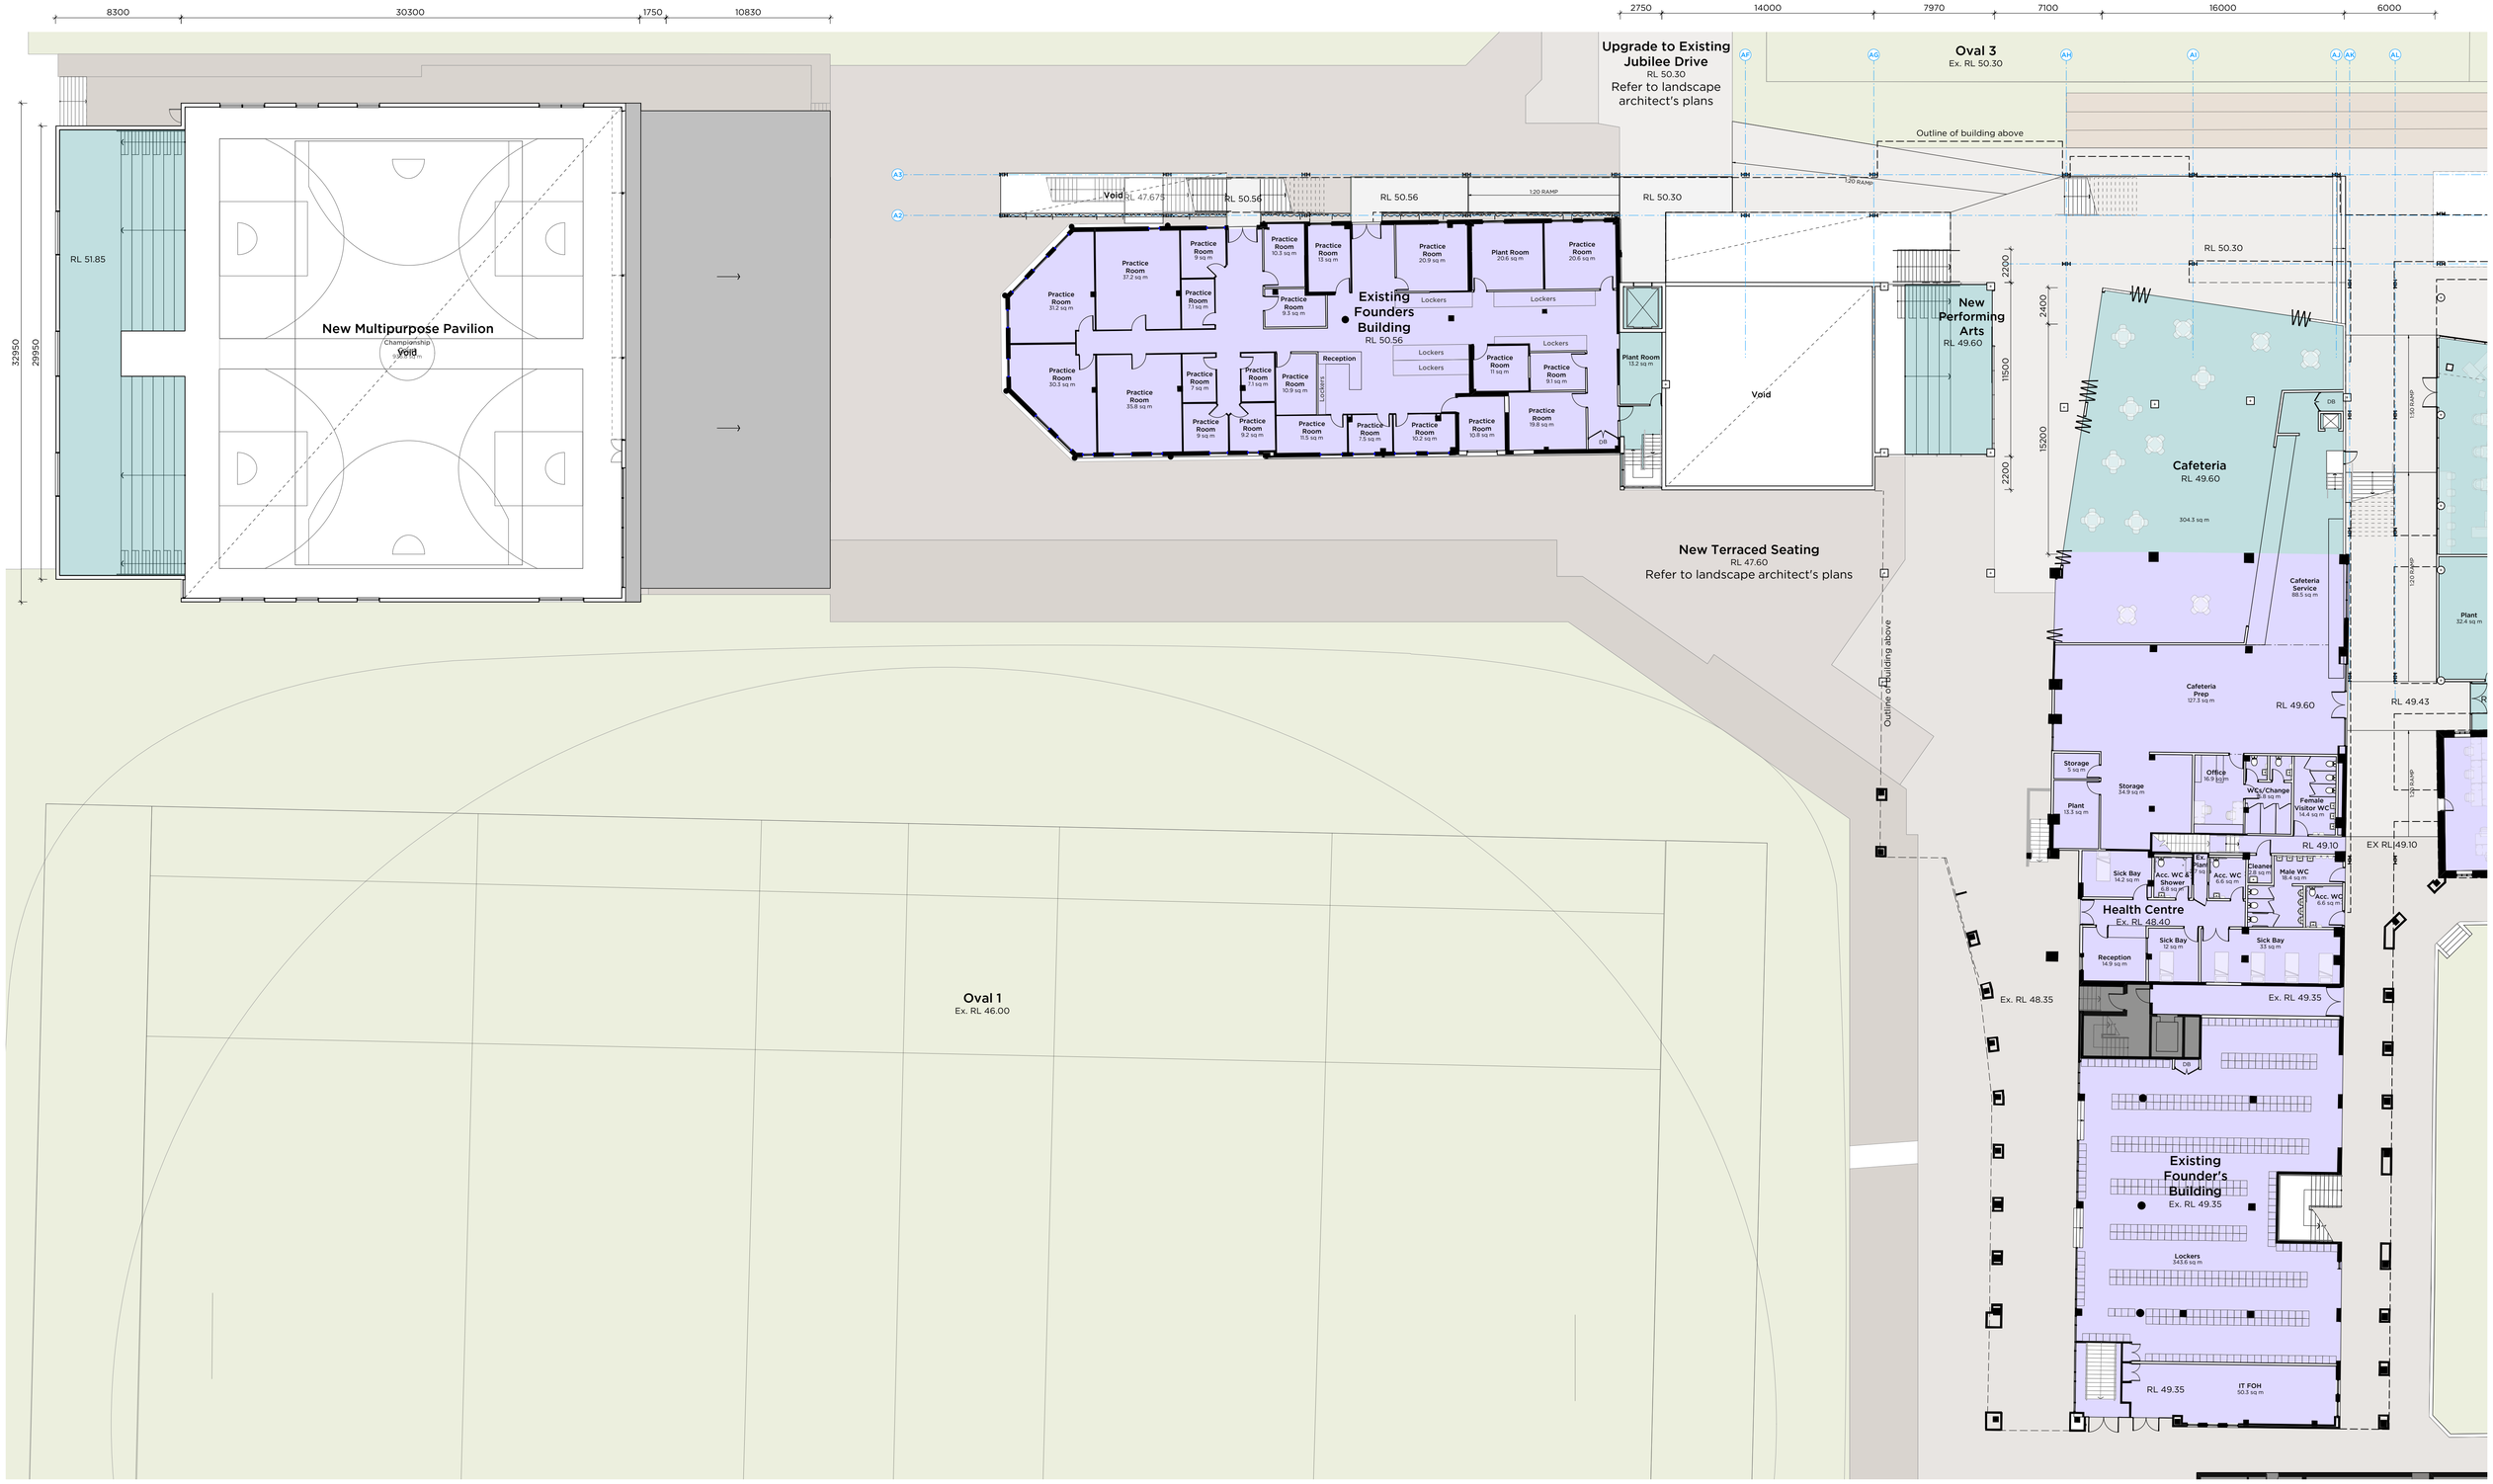

01 PLAN
DA132 Level 0 Proposed
Scale 1 : 200

N

0 10 20 30 40 50

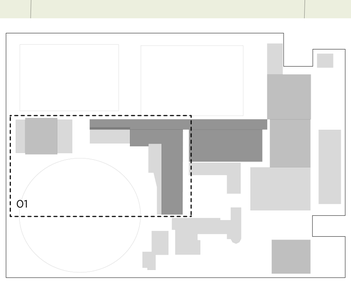

Location Plan - NTS

Legend:

- Site Boundary
- Existing Building - No works
- Proposed New Building Works
- Existing Building to be Refurbished
- Proposed Walls & Structure
- Existing Walls & Structure
- Demolish

PMDL ARCHITECTURE INTERIORS MASTERPLANNING

pmdl.com.au

PMDL ARCHITECTURE + DESIGN HK (LIMITED)
PMDL ARCHITECTURE + DESIGN PTY LTD ABN 56 062 963 317
NSW NOMINATED ARCHITECTS: ANDREW PENDER 5317 DAVID MORRIS 5865 VICKI VAN DIJK 9476

ISSUE	DATE	REVISION
A	3/2/20	SSDA Submission

0mm 50mm 100mm

DO NOT SCALE FROM DRAWING. USE FIGURED DIMENSIONS ONLY.
CHECK ALL DIMENSIONS ON SITE BEFORE MANUFACTURE OR CONSTRUCTION.

PROJECT	TGS Renewal Project		PROJECT # 2808
CLIENT	Trinity Grammar School		DWG # DA132
DWG	Proposed Performing Arts Precinct & Multipurpose Hall Plan L0		
CLIENT REF & CONTACT	119 Prospect Rd, Summer Hill	DATE Feb 2020 / SCALE 1:200@A1	DRAWN SH / CHKD SC / REVISION A

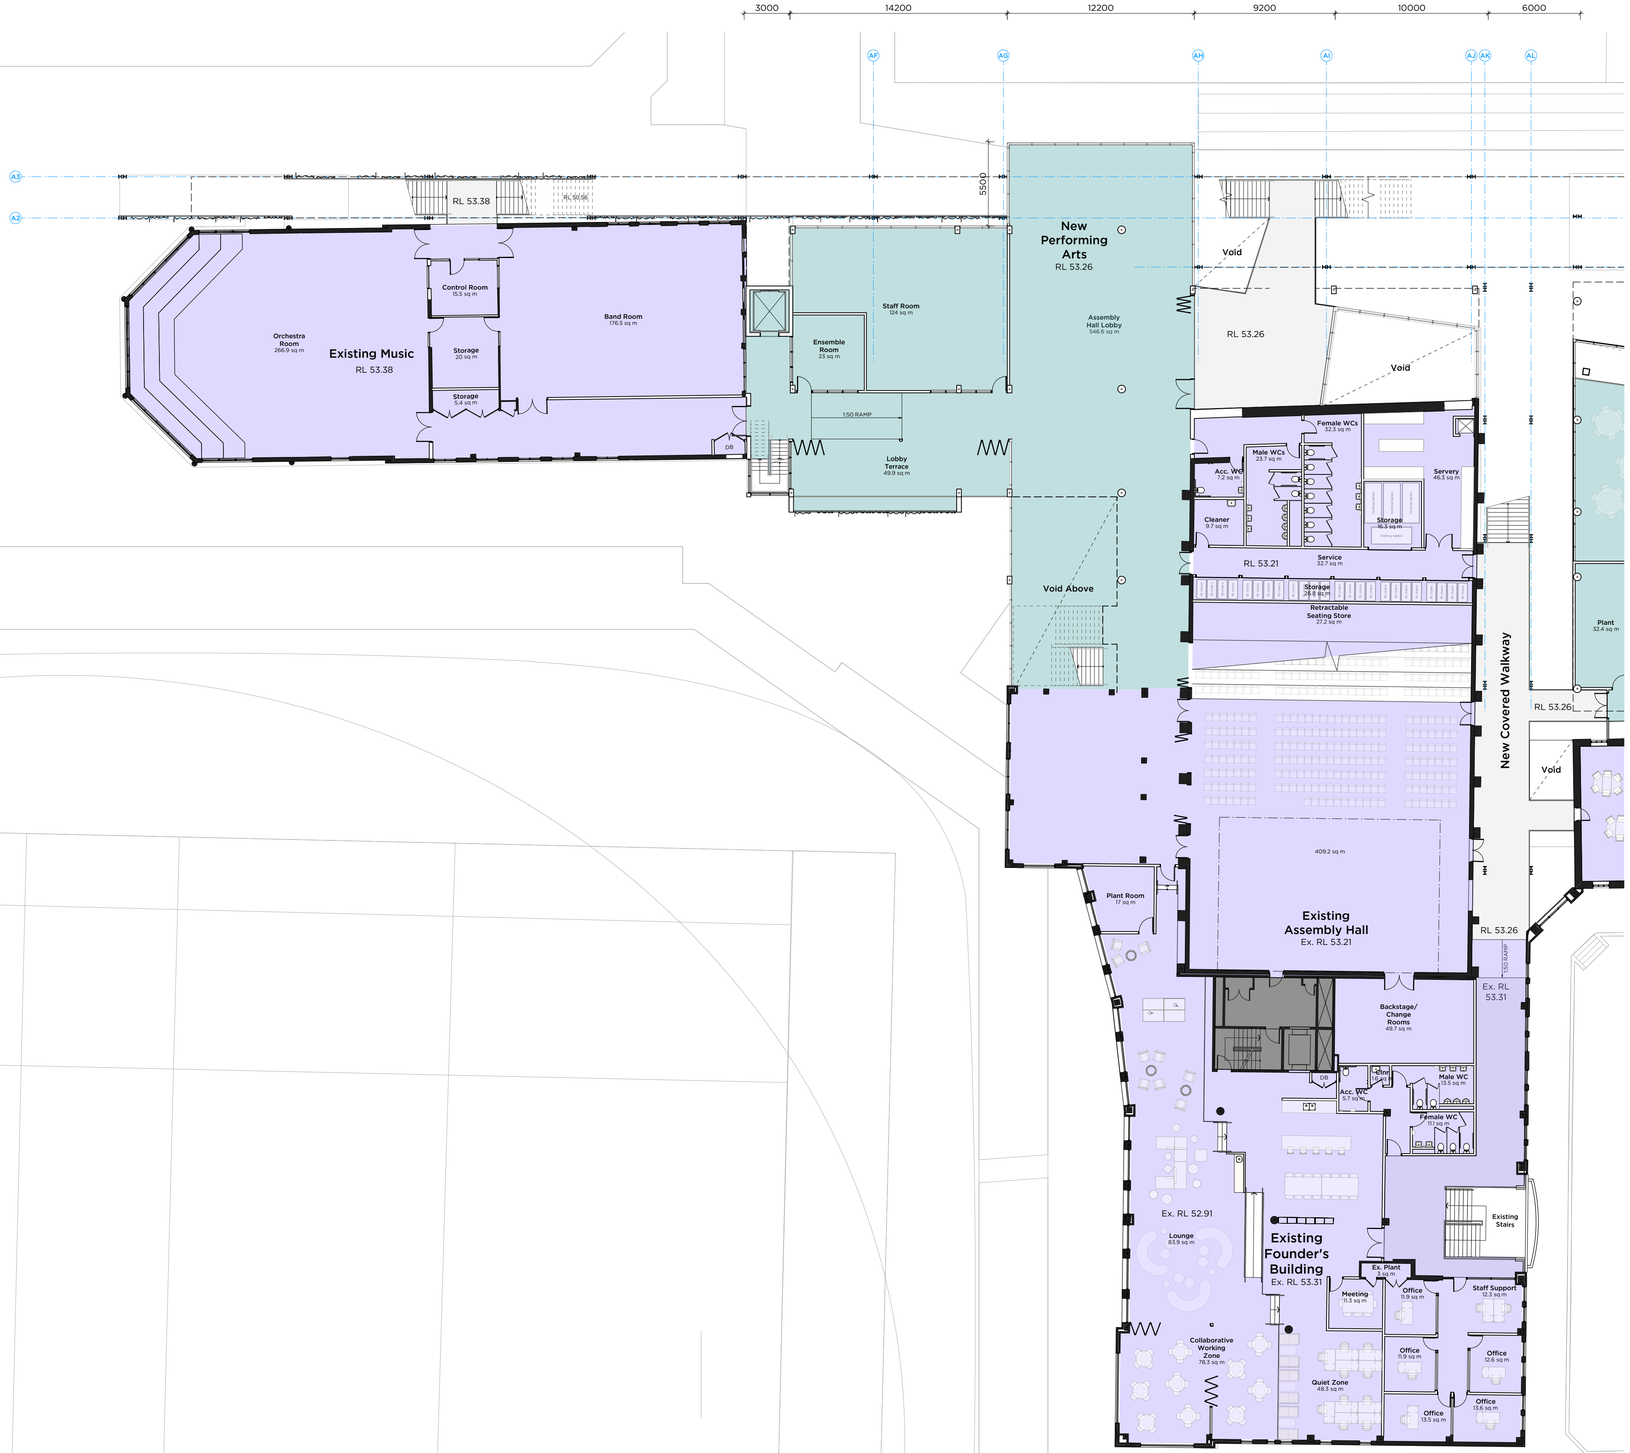

01 DA133 **PLAN**
Level 1 Proposed
Scale 1 : 200

N

0 10 20 30 40 50

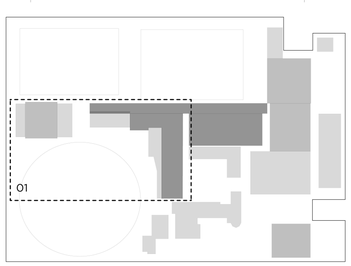

Location Plan - NTS

Legend:

- Site Boundary
- Existing Building - No works
- Proposed New Building Works
- Existing Building to be Refurbished
- Proposed Walls & Structure
- Existing Walls & Structure
- Demolish

PMDL ARCHITECTURE INTERIORS MASTERPLANNING

pmdl.com.au

PMDL ARCHITECTURE + DESIGN NK (LIMITED)
PMDL ARCHITECTURE + DESIGN PTY LTD ABN 56 062 961 317
NSW NOMINATED ARCHITECTS: ANDREW PENDER 5317 DAVID MORRIS 5865 VICKI VAN DIJK 9476

ISSUE	DATE	REVISION
A	3/2/20	SSDA Submission

0mm 50mm 100mm

DO NOT SCALE FROM DRAWING. USE FIGURED DIMENSIONS ONLY.
CHECK ALL DIMENSIONS ON SITE BEFORE MANUFACTURE OR CONSTRUCTION.

PROJECT	TGS Renewal Project		PROJECT # 2808
CLIENT	Trinity Grammar School		DWG # DA133
DWG	Proposed Performing Arts Precinct & Multipurpose Hall Plan L1		
CLIENT REF & CONTACT	119 Prospect Rd, Summer Hill	DATE Feb 2020 / SCALE @A1 200	DRAWN SH / CHKD SC
			REVISION A

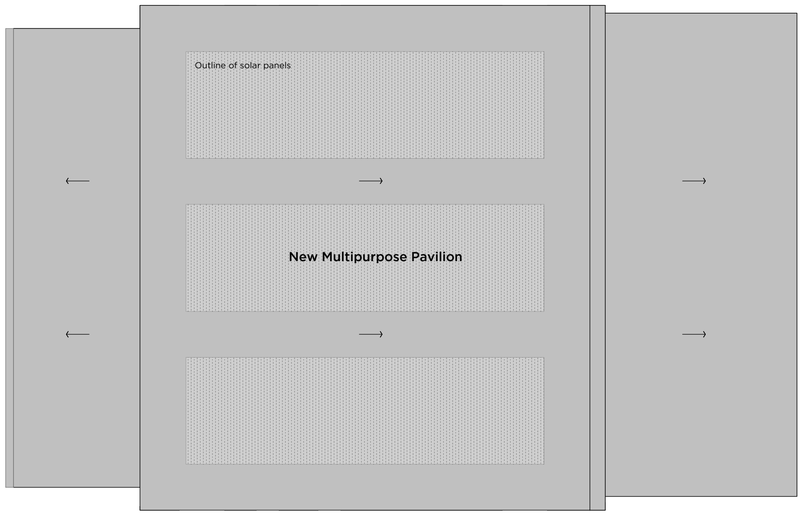

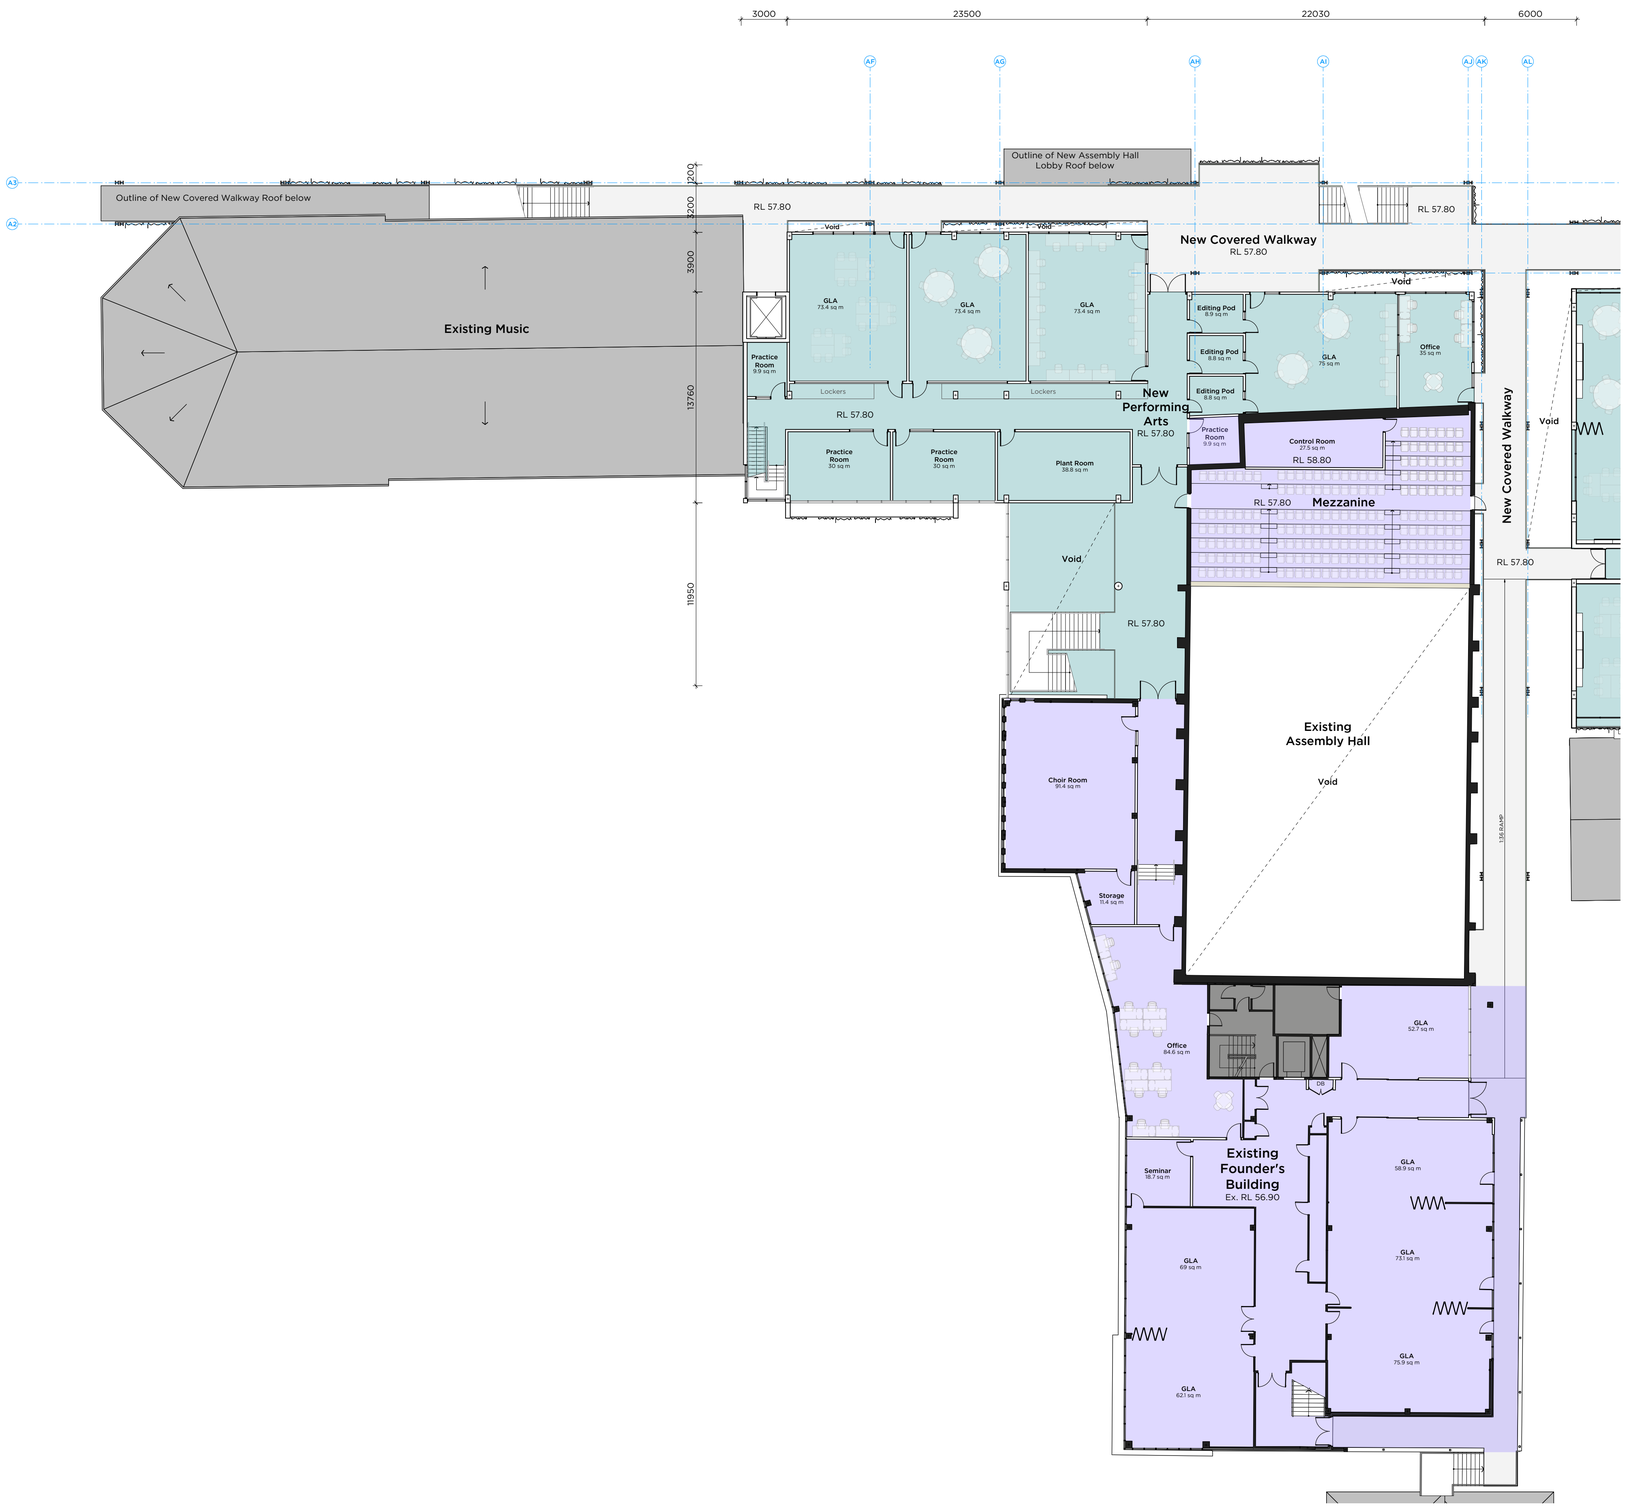

01 PLAN
DA134 Level 2 Proposed
Scale 1 : 200

N

0 10 20 30 40 50

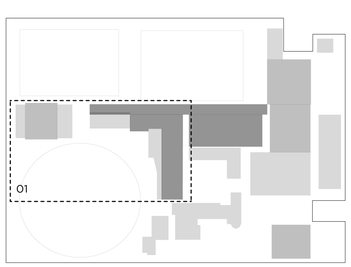

Location Plan - NTS

Legend:

- Site Boundary
- Existing Building - No works
- Proposed New Building Works
- Existing Building to be Refurbished
- Proposed Walls & Structure
- Existing Walls & Structure
- Demolish

PMDL ARCHITECTURE INTERIORS MASTERPLANNING

pmdl.com.au

PMDL ARCHITECTURE + DESIGN HK (LIMITED)
PMDL ARCHITECTURE + DESIGN PTY LTD ABN 56 062 960 317
NSW NOMINATED ARCHITECTS: ANDREW PENDER 5317 DAVID MORRIS 5865 VICKI VAN DIJK 9476

ISSUE	DATE	REVISION
A	3/2/20	SSDA Submission

0mm 50mm 100mm

DO NOT SCALE FROM DRAWING. USE FIGURED DIMENSIONS ONLY.
CHECK ALL DIMENSIONS ON SITE BEFORE MANUFACTURE OR CONSTRUCTION.

PROJECT: TGS Renewal Project — PROJECT # 2808
CLIENT: Trinity Grammar School
DWG: Proposed Performing Arts Precinct & Multipurpose Hall Plan L2 — DWG # DA134
CLIENT REF & CONTACT: 119 Prospect Rd, Summer Hill — DATE Feb 2020 — DRAWN SH — SCALE @A1 1:200 — CHKD SC — REVISION A

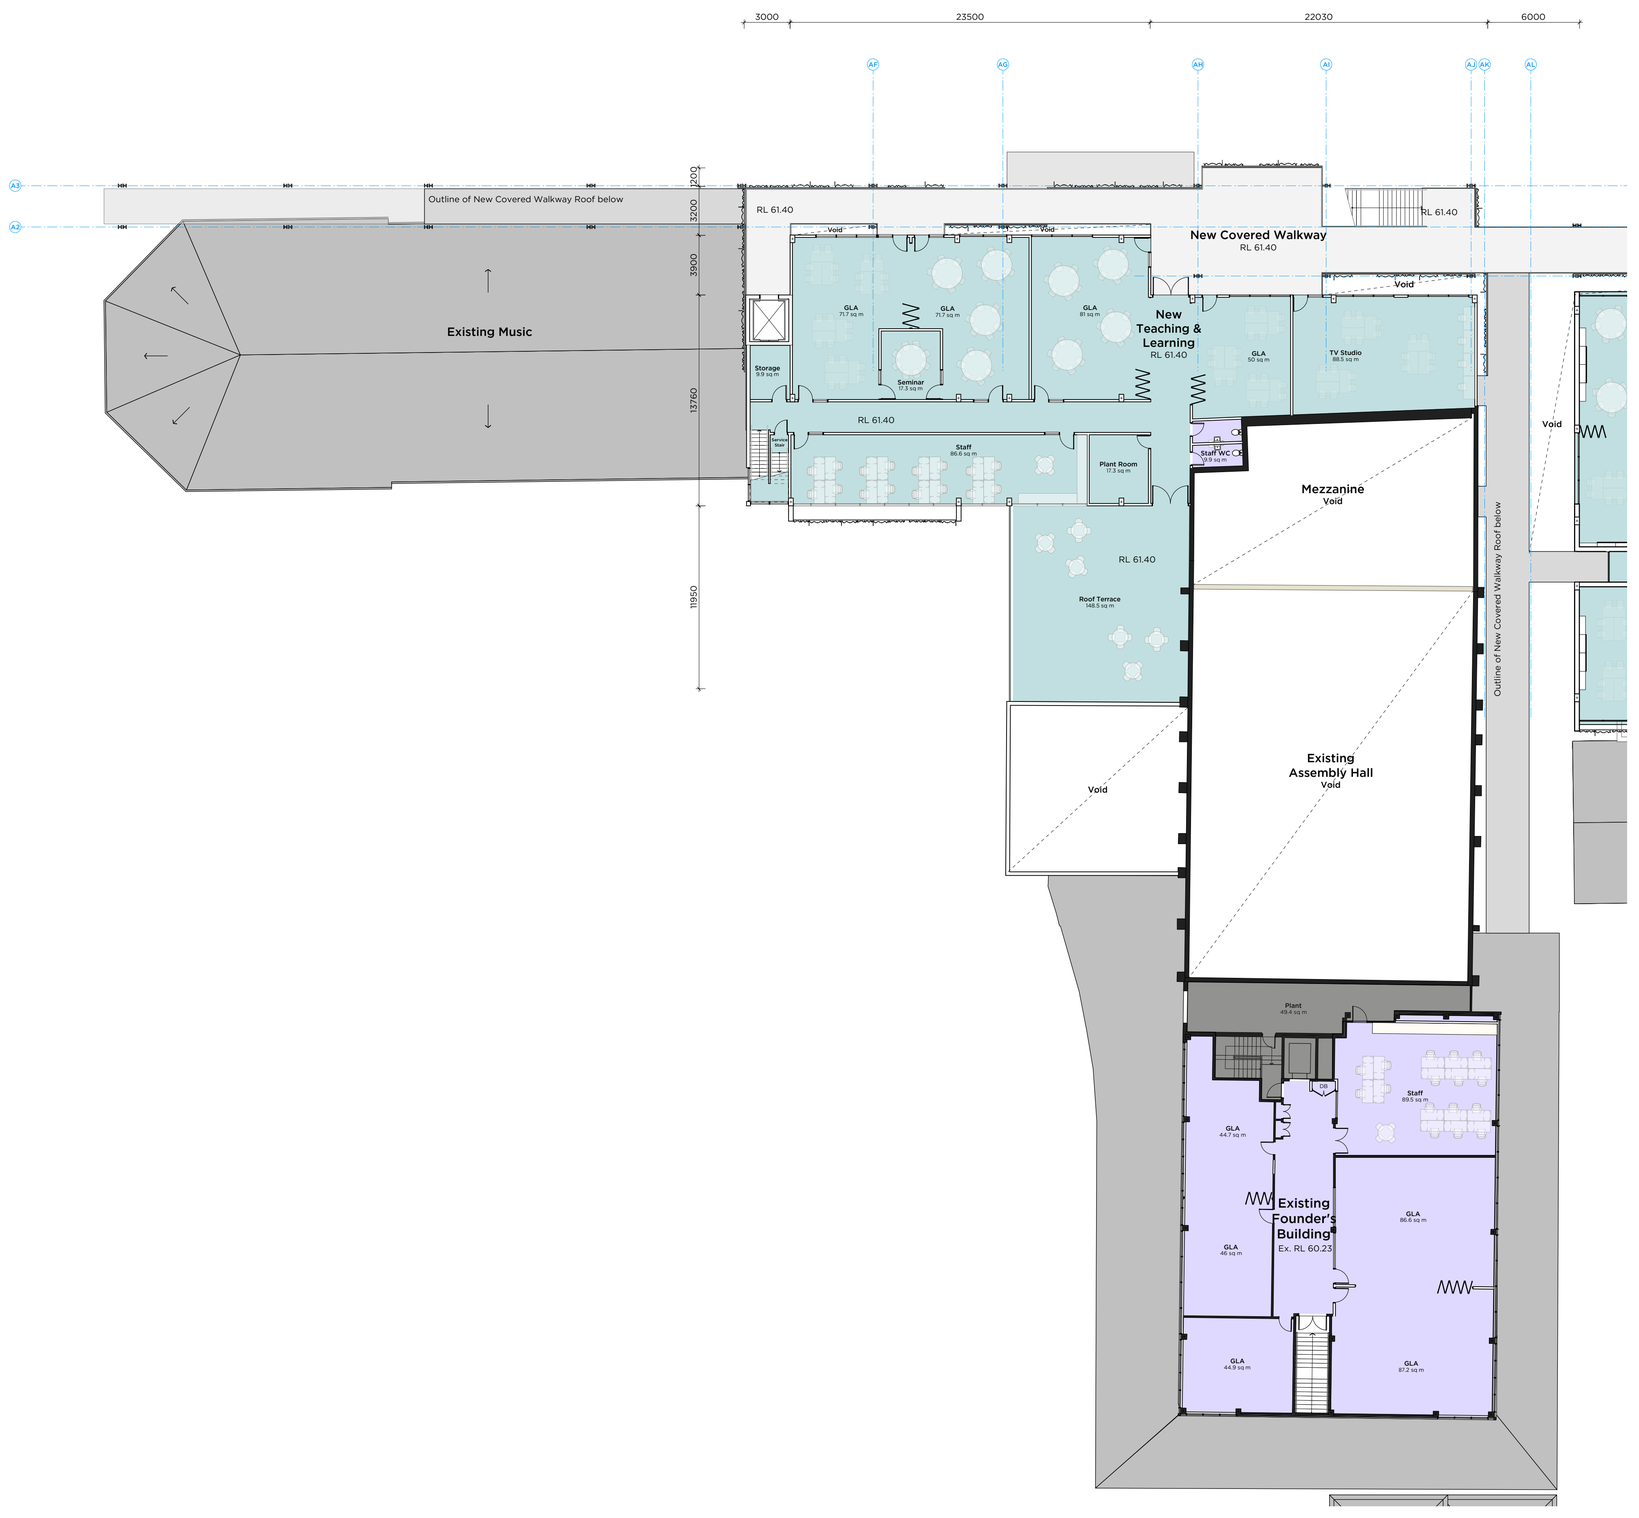

01 PLAN
DA135 Level 3 Proposed
Scale 1 : 200

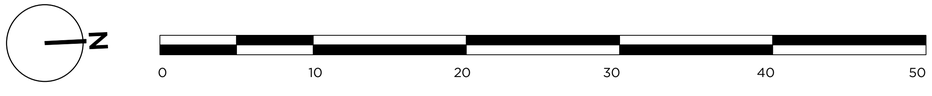

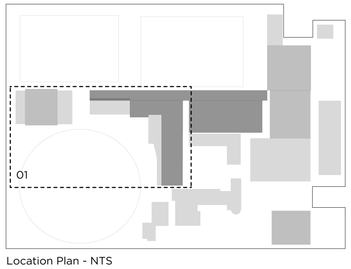

Location Plan - NTS

Legend:

- Site Boundary
- Existing Building - No works
- Proposed New Building Works
- Existing Building to be Refurbished
- Proposed Walls & Structure
- Existing Walls & Structure
- Demolish

PMDL ARCHITECTURE INTERIORS MASTERPLANNING

pmdl.com.au

PMDL ARCHITECTURE + DESIGN HK (LIMITED)
PMDL ARCHITECTURE + DESIGN PTY LTD ABN 56 062 961 317
NSW NOMINATED ARCHITECTS: ANDREW PENDER 5317 DAVID MORRIS 5865 VICKI VAN DIJK 9476

ISSUE	DATE	REVISION
A	3/2/20	SSDA Submission

0mm 50mm 100mm

DO NOT SCALE FROM DRAWING. USE FIGURED DIMENSIONS ONLY.
CHECK ALL DIMENSIONS ON SITE BEFORE MANUFACTURE OR CONSTRUCTION.

PROJECT: TGS Renewal Project	PROJECT # 2808
CLIENT: Trinity Grammar School	DWG # DA135
DWG: Proposed Peforming Arts Precinct & Multipurpose Hall Plan L3	
CLIENT REF & CONTACT: 119 Prospect Rd, Summer Hill	DATE Feb 2020 · DRAWN SH · SCALE @A1 · CHKD SC · REVISION A

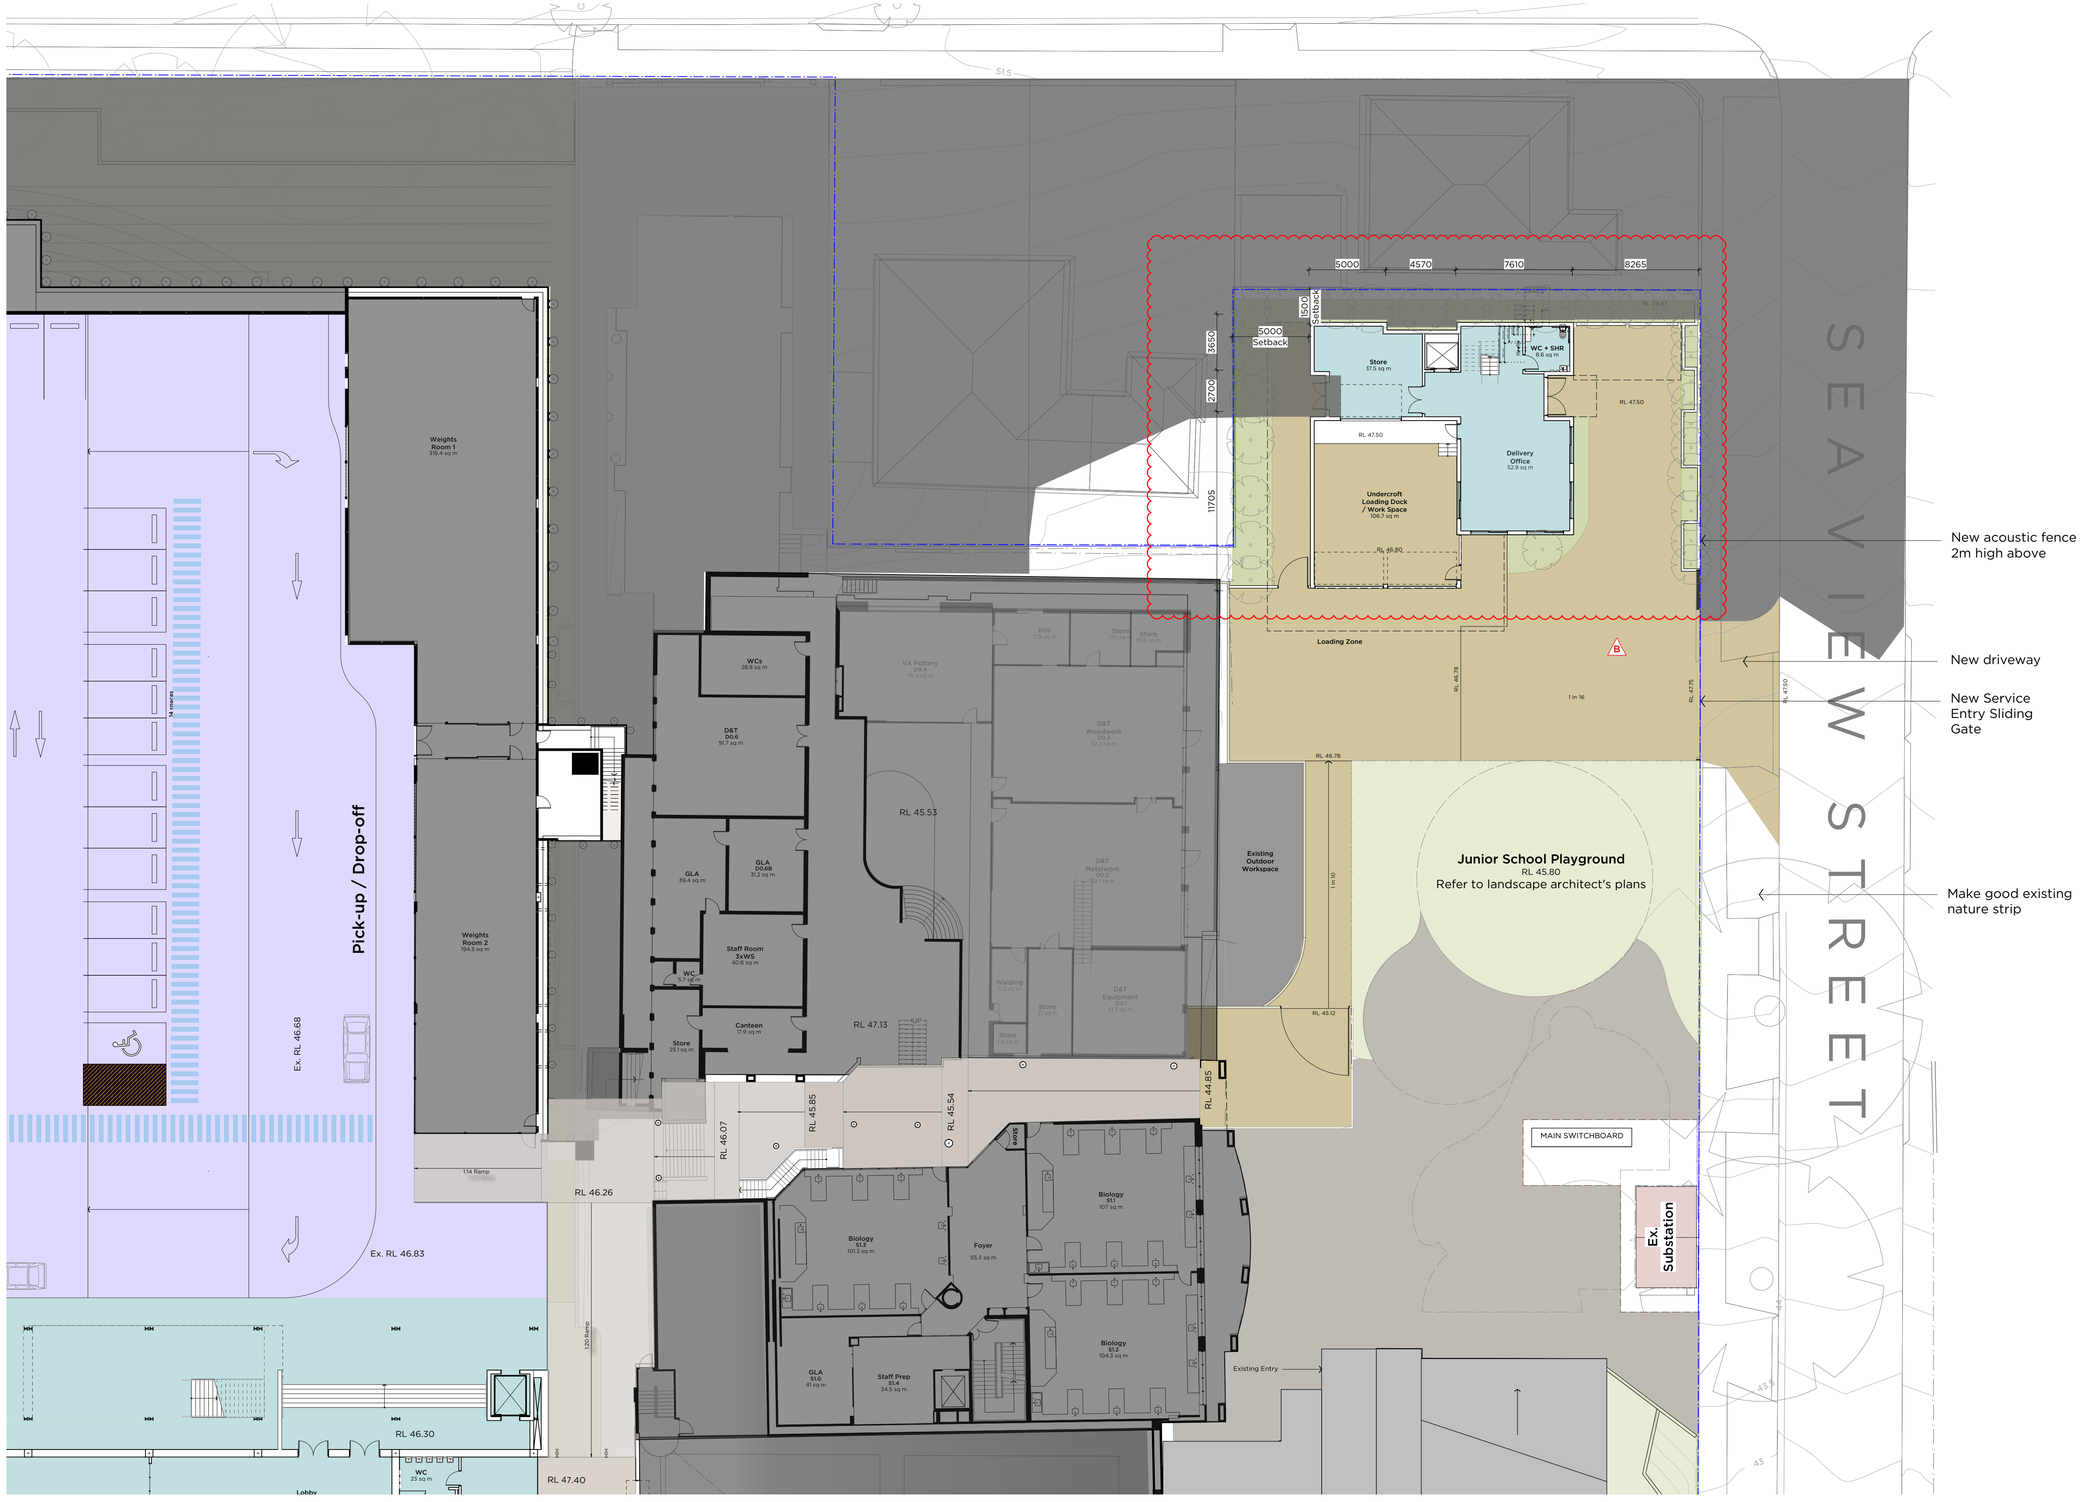

01 PLAN
DA140 Level B1 Proposed
Scale 1 : 200

N

0 10 20 30 40 50

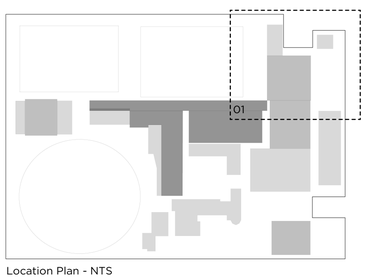

Location Plan - NTS

Legend:

- Site Boundary
- Existing Building - No works
- Proposed New Building Works
- Existing Building to be Refurbished
- Proposed Walls & Structure
- Existing Walls & Structure
- Demolish

ISSUE	DATE	REVISION
B	15/1/21	Seaview building updated
A	3/2/20	SSDA Submission

0mm 50mm 100mm

DO NOT SCALE FROM DRAWING. USE FIGURED DIMENSIONS ONLY. CHECK ALL DIMENSIONS ON SITE BEFORE MANUFACTURE OR CONSTRUCTION.

PMDL ARCHITECTURE INTERIORS MASTERPLANNING

pmdl.com.au

PMDL ARCHITECTURE + DESIGN HK (LIMITED)
PMDL ARCHITECTURE + DESIGN PTY LTD ABN 56 062 961 317
NSW NOMINATED ARCHITECTS: ANDREW PENDER 5317 DAVID MORRIS 5865 VICKI VAN DIJK 9476

PROJECT	TGS Renewal Project
PROJECT #	2808
CLIENT	Trinity Grammar School
DWG #	DA140
DWG	Proposed Maintenance Plan B1
CLIENT REF & CONTACT	119 Prospect Rd, Summer Hill
DATE	Feb 2020
DRAWN	KC
SCALE	1:200@A1
CHKD	SC
REVISION	B

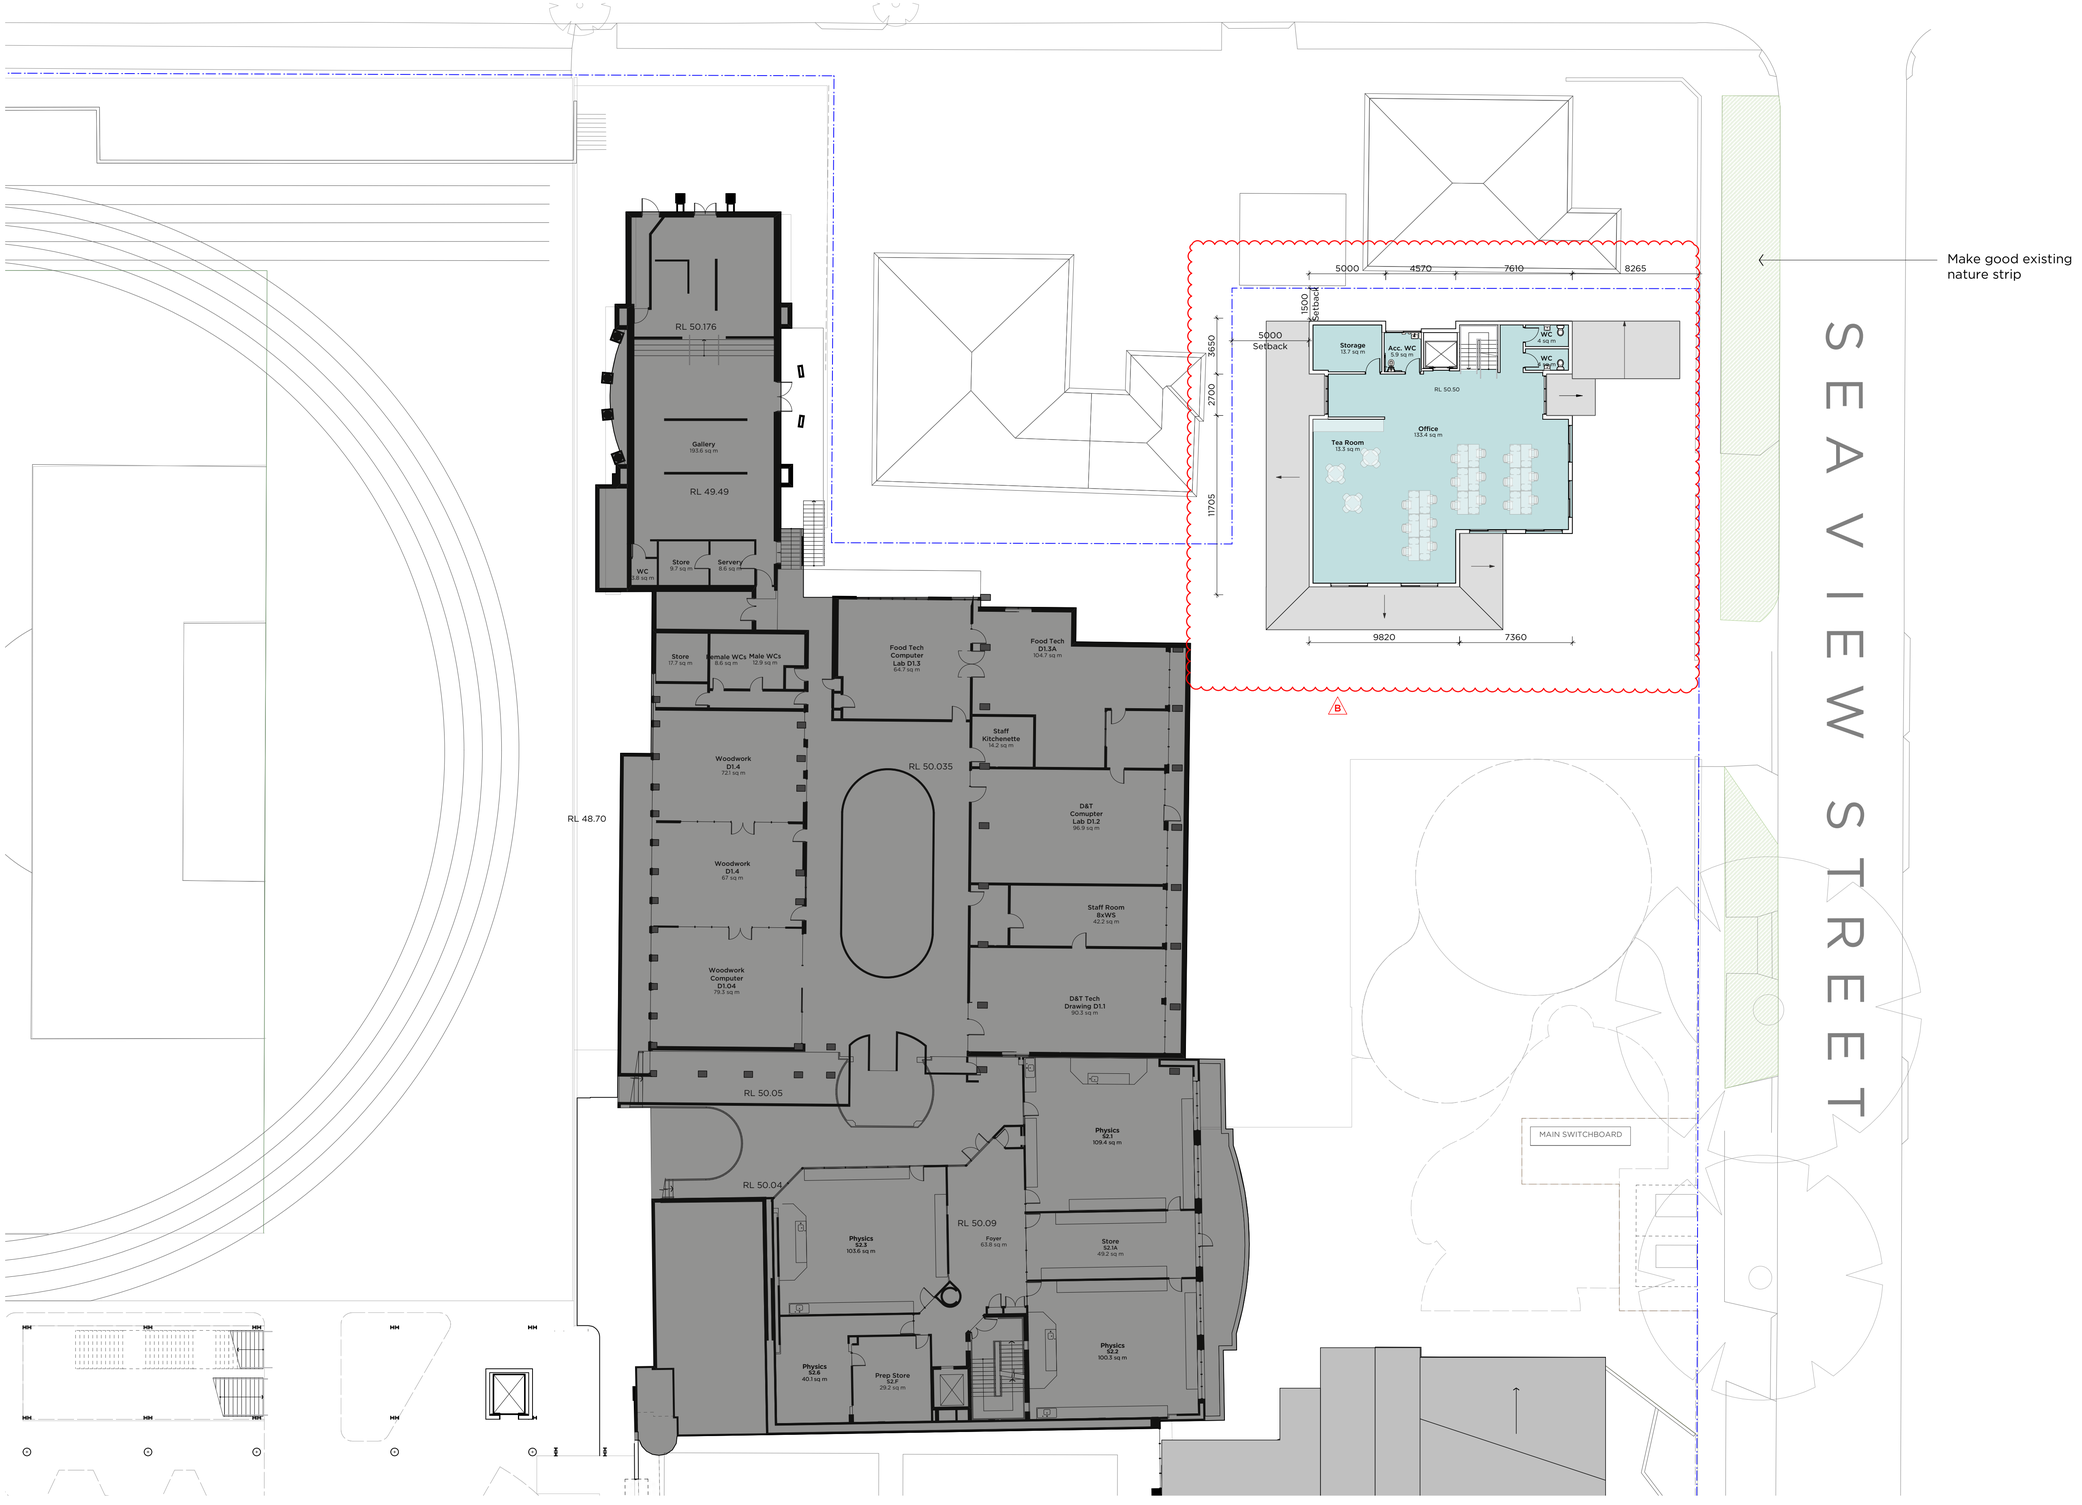

01 PLAN
DA141 Level 0 Proposed
Scale 1:200

0 10 20 30 40 50

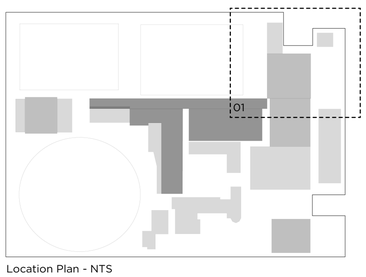

Location Plan - NTS

Legend:

- Site Boundary
- Existing Building - No works
- Proposed New Building Works
- Existing Building to be Refurbished
- Proposed Walls & Structure
- Existing Walls & Structure
- Demolish

PMDL ARCHITECTURE INTERIORS MASTERPLANNING

pmdl.com.au

PMDL ARCHITECTURE + DESIGN HK (LIMITED)
PMDL ARCHITECTURE + DESIGN PTY LTD ABN 56 062 961 317
NSW NOMINATED ARCHITECTS: ANDREW PENDER 5317 DAVID MORRIS 5865 VICKI VAN DIJK 9476

ISSUE	DATE	REVISION
B	15/1/21	Maintenance building updated
A	3/2/20	SSDA Submission

0mm 50mm 100mm

DO NOT SCALE FROM DRAWING. USE FIGURED DIMENSIONS ONLY.
CHECK ALL DIMENSIONS ON SITE BEFORE MANUFACTURE OR CONSTRUCTION.

PROJECT	TGS Renewal Project		PROJECT # 2808
CLIENT	Trinity Grammar School		DWG # DA141
DWG	Proposed Maintenance Plan L0		
CLIENT REF & CONTACT	119 Prospect Rd, Summer Hill	DATE Feb 2020 / SCALE 1:200@A1	DRAWN KC / CHKD SC
			REVISION B

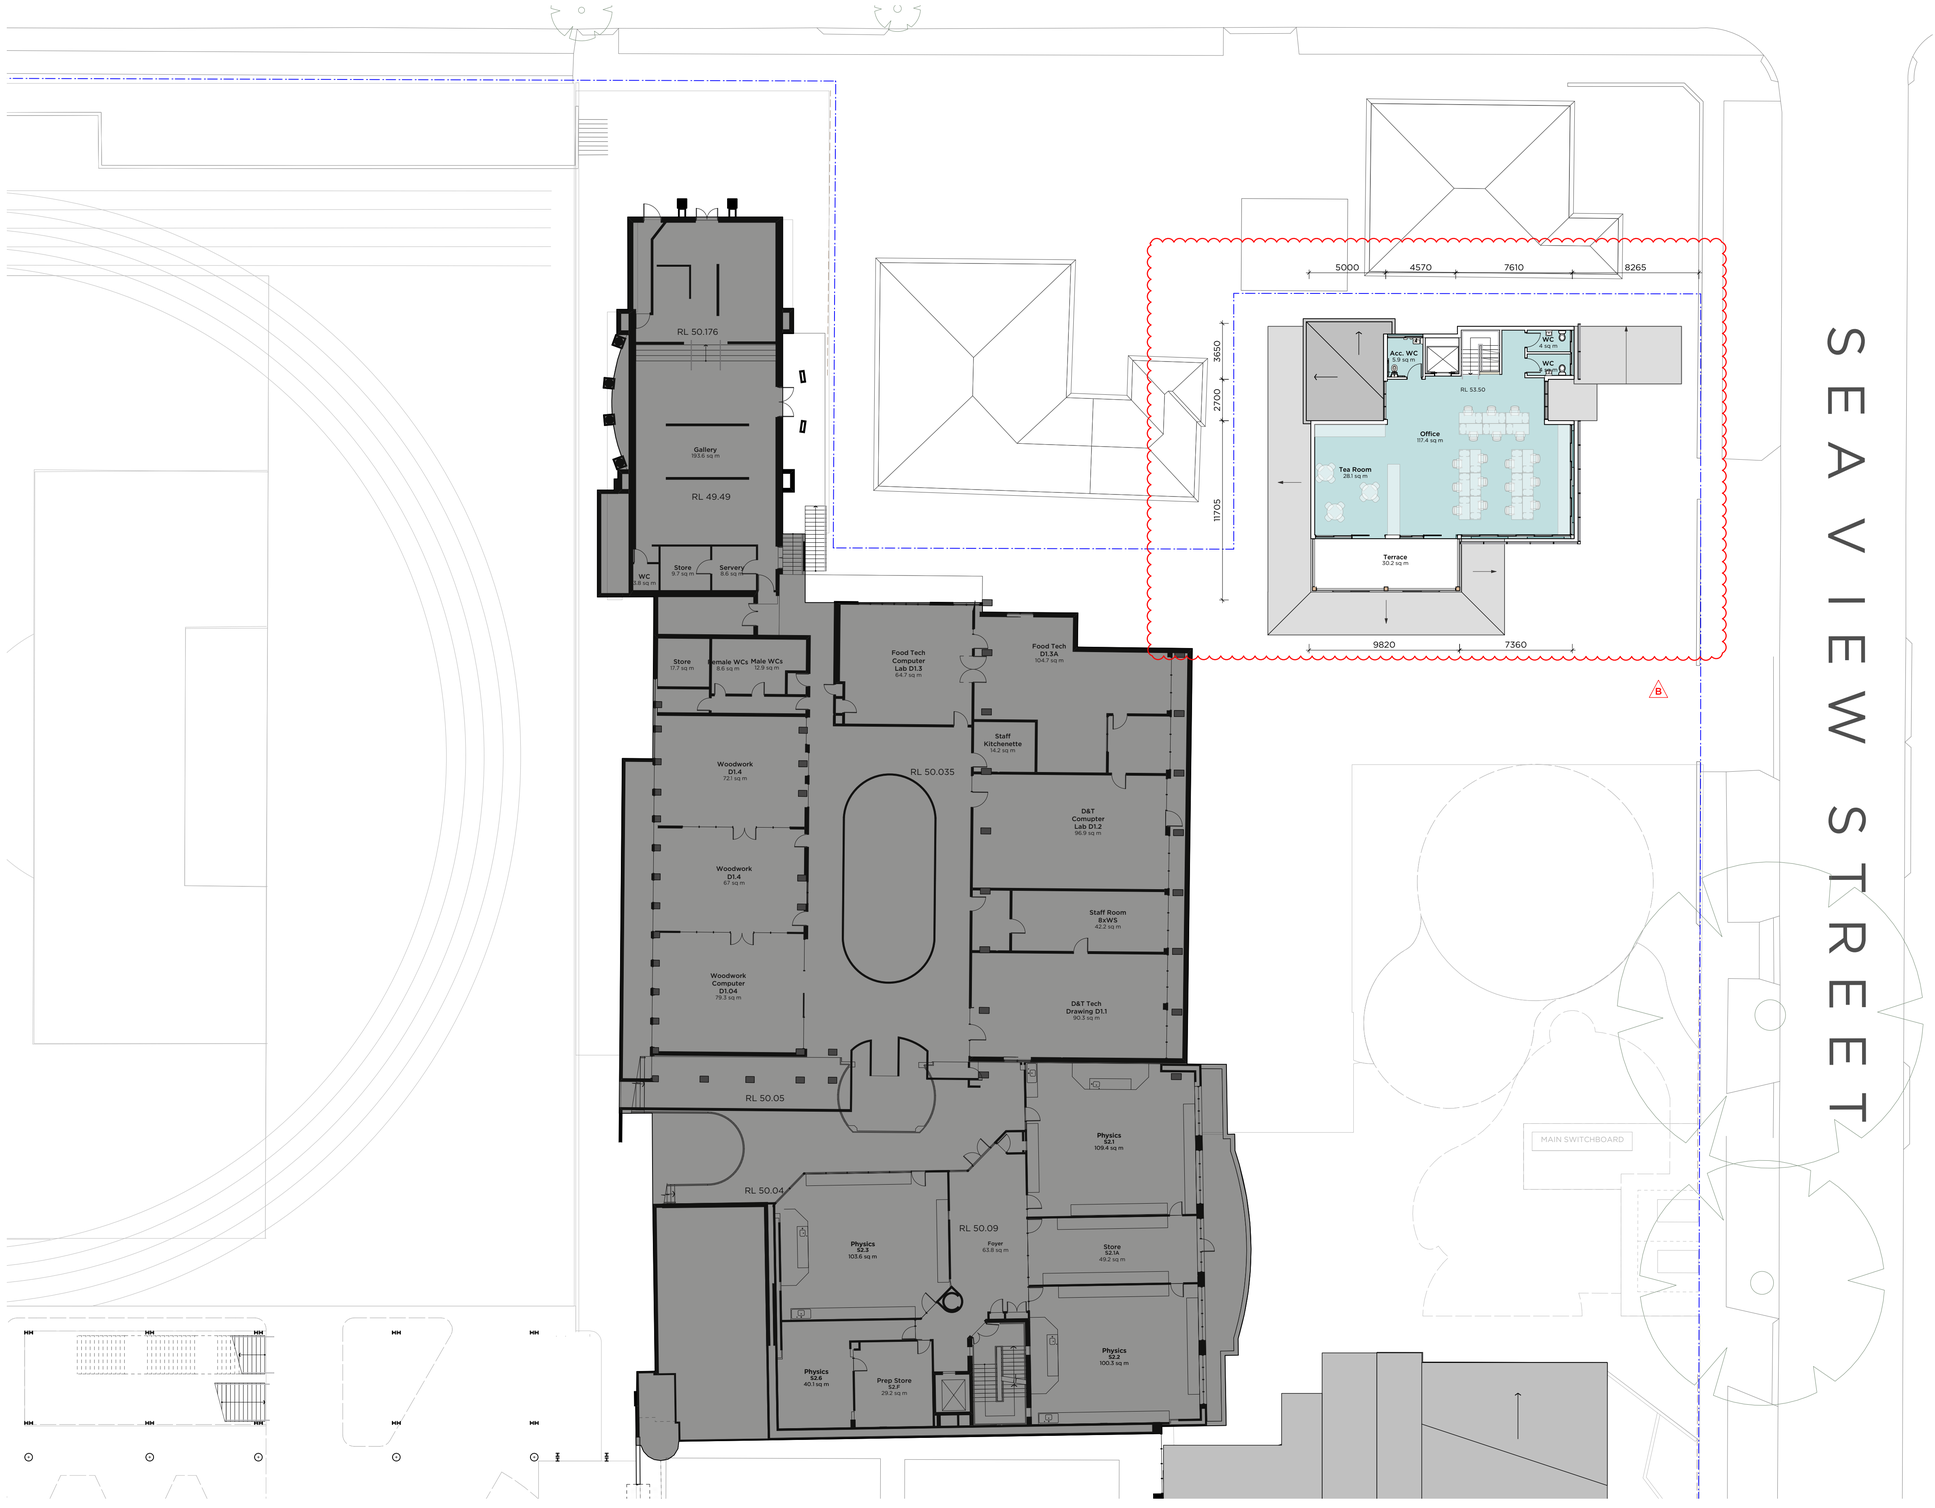

01 PLAN
DA142 Level 1 Proposed
Scale 1 : 200

0 10 20 30 40 50

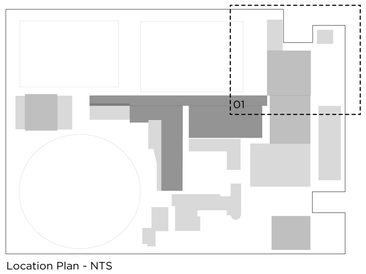

Location Plan - NTS

Legend:

- Site Boundary
- Existing Building - No works
- Proposed New Building Works
- Existing Building to be Refurbished
- Proposed Walls & Structure
- Existing Walls & Structure
- Demolish

PMDL ARCHITECTURE INTERIORS MASTERPLANNING

pmdl.com.au

PMDL ARCHITECTURE + DESIGN HK (LIMITED)
PMDL ARCHITECTURE + DESIGN PTY LTD ABN 56 062 965 317
NSW NOMINATED ARCHITECTS: ANDREW PENDER 5317 DAVID MORRIS 5865 VICKI VAN DIJK 9476

ISSUE	DATE	REVISION
B	15/1/21	Seaview building updated
A	3/2/20	SSDA Submission

0mm 50mm 100mm

DO NOT SCALE FROM DRAWING. USE FIGURED DIMENSIONS ONLY.
CHECK ALL DIMENSIONS ON SITE BEFORE MANUFACTURE OR CONSTRUCTION.

PROJECT: TGS Renewal Project — PROJECT #: 2808
CLIENT: Trinity Grammar School — DWG #: DA142
DWG: Proposed Maintenance Plan L1
CLIENT REF & CONTACT: 119 Prospect Rd, Summer Hill
DATE: Feb 2020 — DRAWN: KC
SCALE: 1:200@A1 — CHKD: SC
REVISION: B

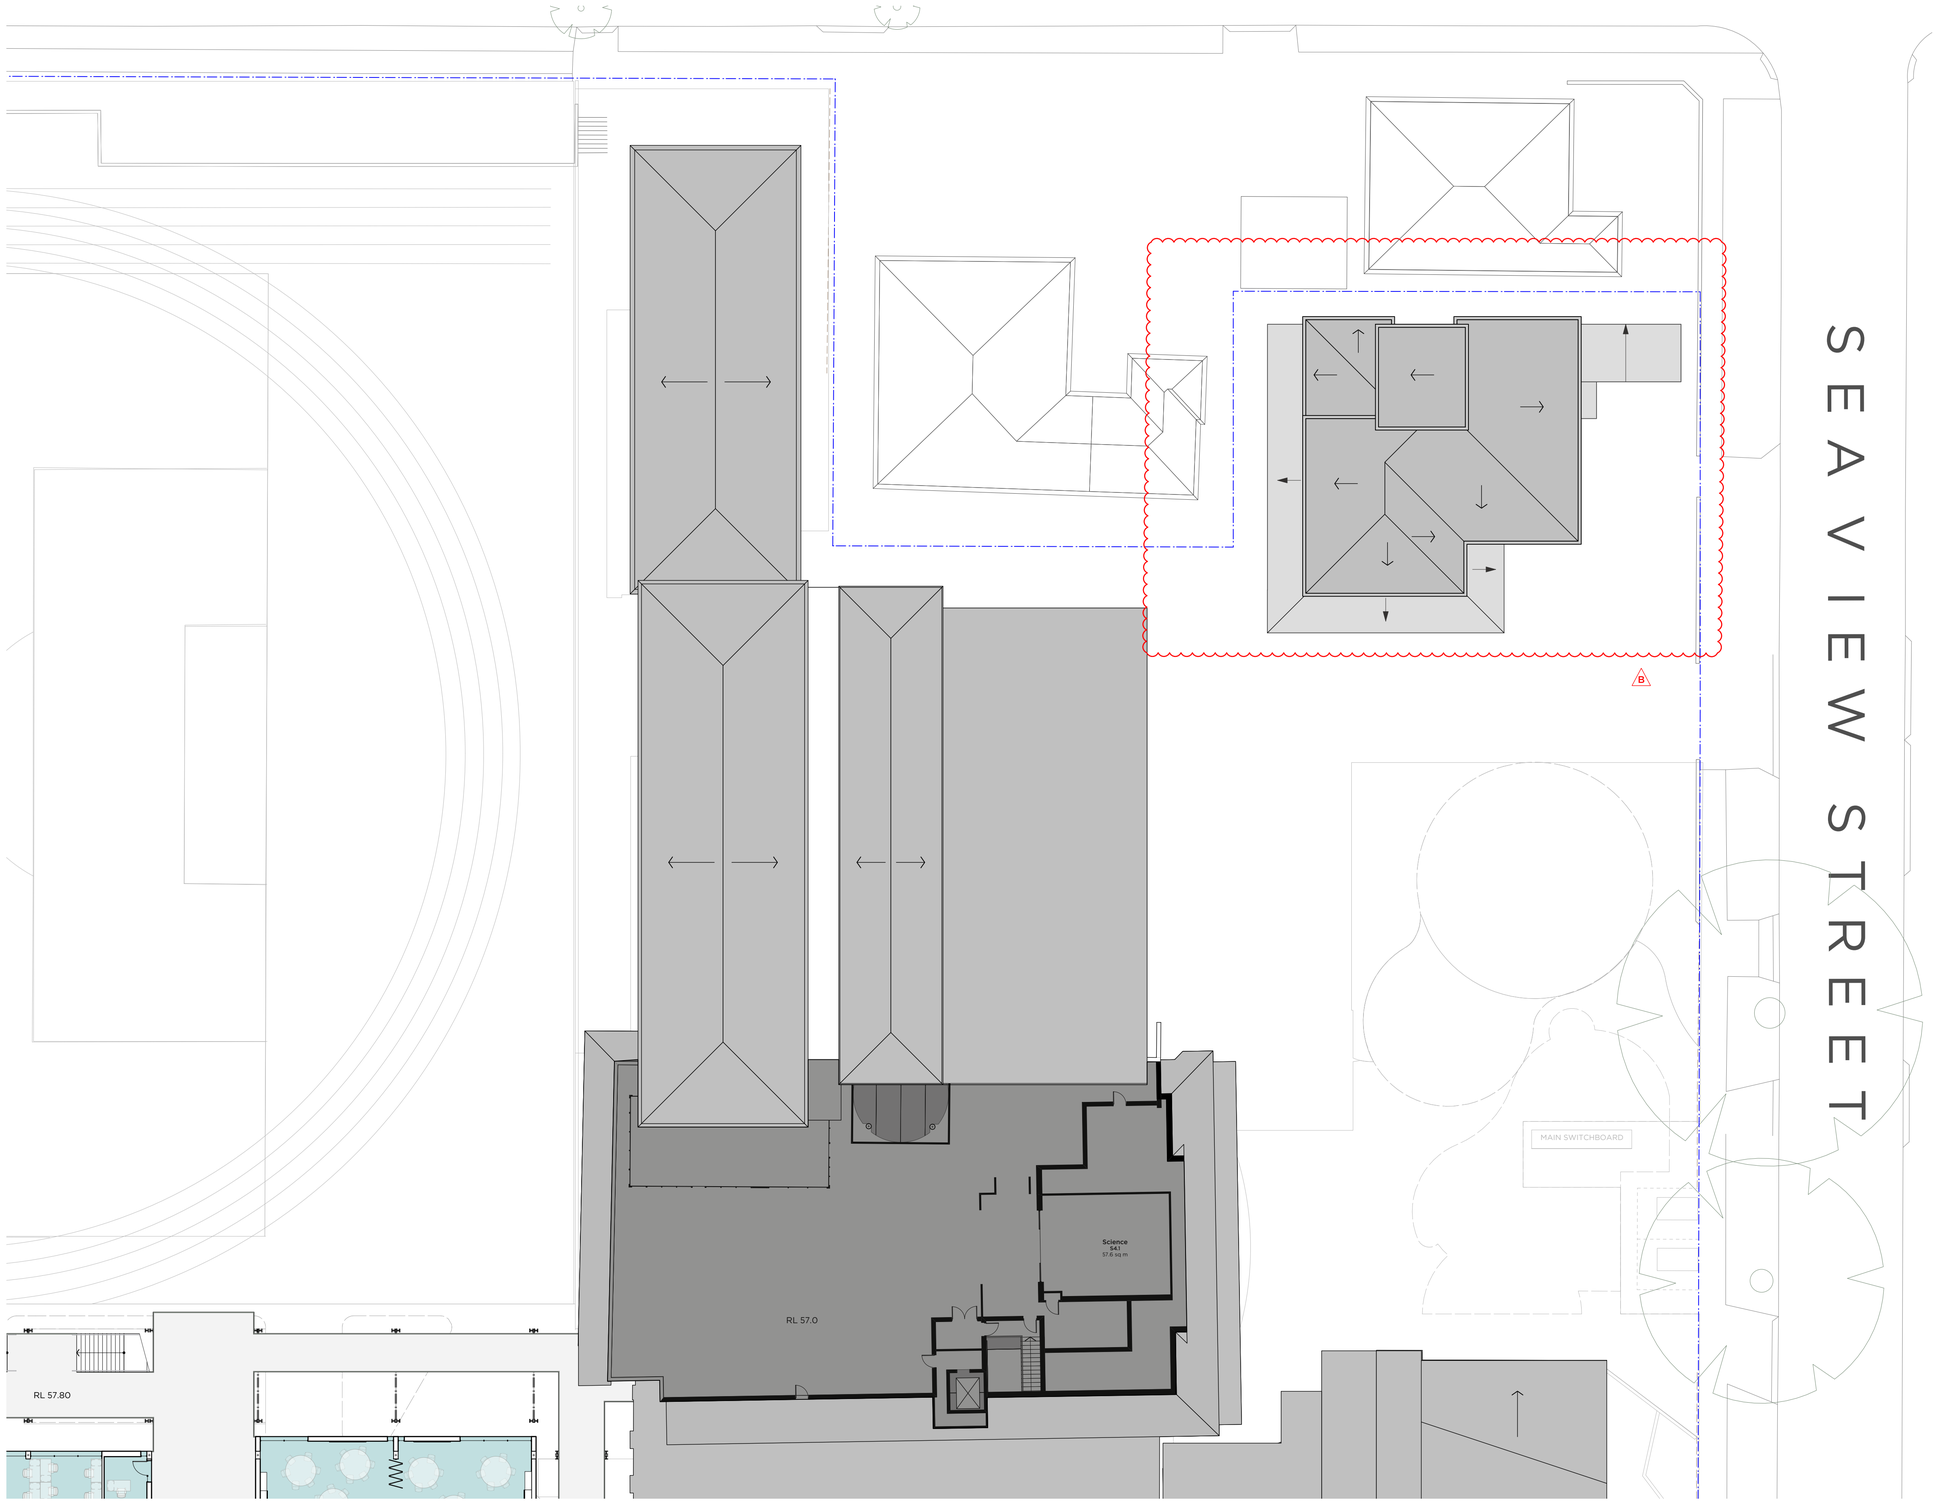

01 PLAN
DA143 Roof Plan Proposed
Scale 1 : 200

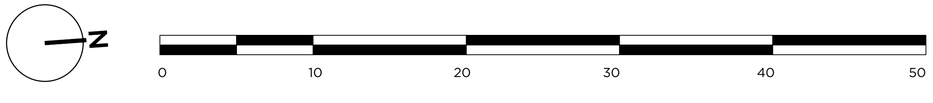

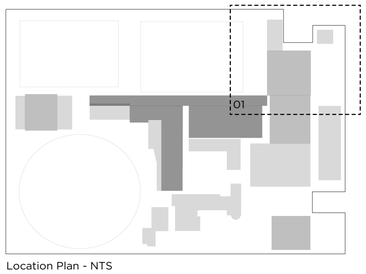

Location Plan - NTS

Legend:

- Site Boundary
- Existing Building - No works
- Proposed New Building Works
- Existing Building to be Refurbished
- Proposed Walls & Structure
- Existing Walls & Structure
- Demolish

PMDL ARCHITECTURE INTERIORS MASTERPLANNING

pmdl.com.au

PMDL ARCHITECTURE + DESIGN HK (LIMITED)
PMDL ARCHITECTURE + DESIGN PTY LTD ABN 56 062 961 317
NSW NOMINATED ARCHITECTS: ANDREW PENDER 5317 DAVID MORRIS 5865 VICKI VAN DIJK 9476

ISSUE	DATE	REVISION
B	15/1/21	Seaview building updated
A	3/2/20	SSDA Submission

0mm 50mm 100mm

DO NOT SCALE FROM DRAWING. USE FIGURED DIMENSIONS ONLY.
CHECK ALL DIMENSIONS ON SITE BEFORE MANUFACTURE OR CONSTRUCTION.

PROJECT: TGS Renewal Project — PROJECT #: 2808
CLIENT: Trinity Grammar School — DWG #: DA143
DWG: Proposed Maintenance Roof Plan
CLIENT REF & CONTACT: 119 Prospect Rd, Summer Hill
DATE: Feb 2020 — DRAWN: KC
SCALE: 1:200@A1 — CHKD: SC
REVISION: B

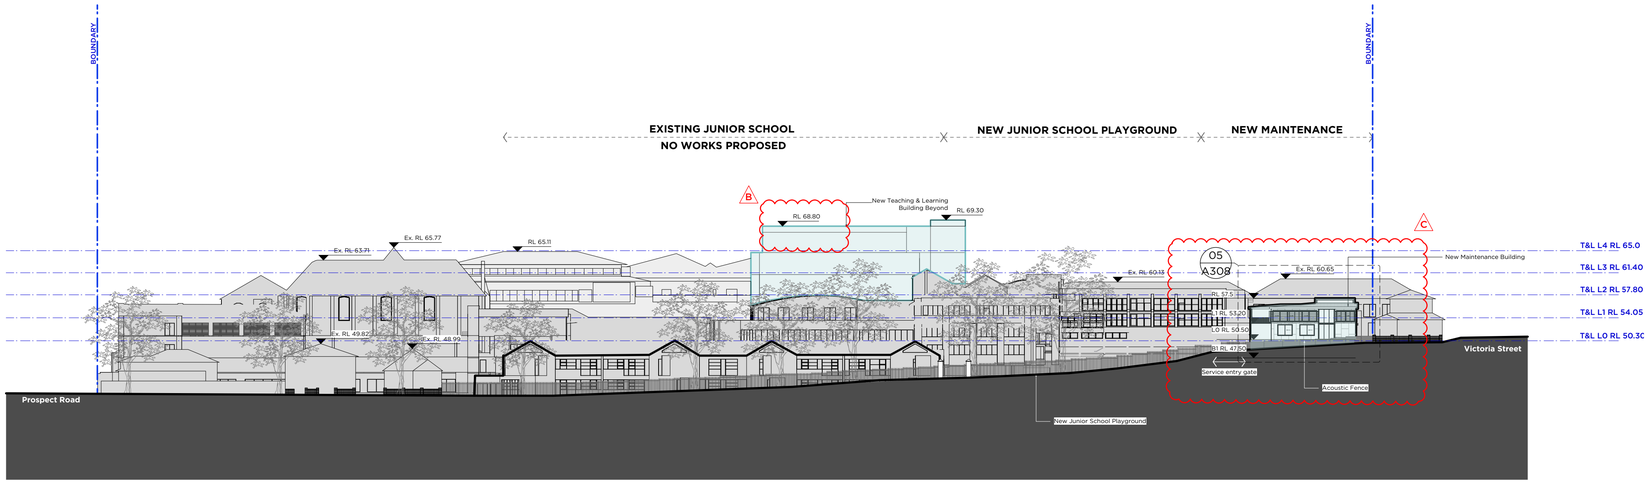

01 ELEVATION
DA200 Street Elevation 01
Scale 1:500

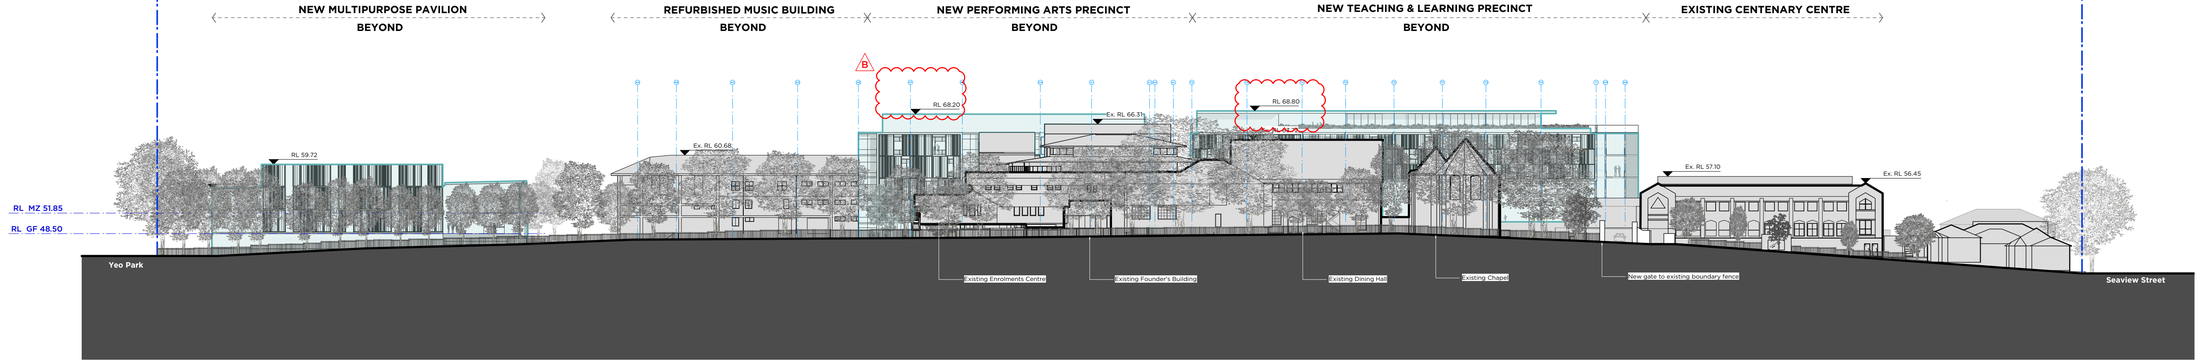

02 ELEVATION
DA201 Street Elevation 02
Scale 1:500

0 10 20 30 40 50

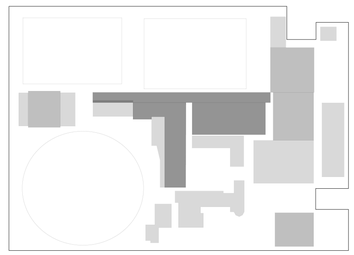

02

01

Location Diagram NTS

Legend:

- Site Boundary
- Existing Building - No works
- Proposed New Building Works

ISSUE	DATE	REVISION
C	15/01/21	Seaview elevation updated
B	28/8/20	Response to Submission
A	3/2/20	SSDA Submission

0mm 50mm 100mm

DO NOT SCALE FROM DRAWING. USE FIGURED DIMENSIONS ONLY.
CHECK ALL DIMENSIONS ON SITE BEFORE MANUFACTURE OR CONSTRUCTION.

PMDL ARCHITECTURE INTERIORS MASTERPLANNING

pmdl.com.au

PMDL ARCHITECTURE + DESIGN HK (LIMITED)
PMDL ARCHITECTURE + DESIGN PTY LTD ABN 56 062 960 317
NSW NOMINATED ARCHITECTS: ANDREW RENDER 5317 DAVID MORRIS 5865 VICKI VAN DIJK 9476

PROJECT	TGS Renewal Project
PROJECT #	2808
CLIENT	Trinity Grammar School
DWG #	DA200
DWG	Street Elevations 01, 02
CLIENT REF & CONTACT	119 Prospect Rd, Summer Hill
DATE	Feb 2020
DRAWN	NZ
SCALE	1:500
CHKD	SC
REVISION	C

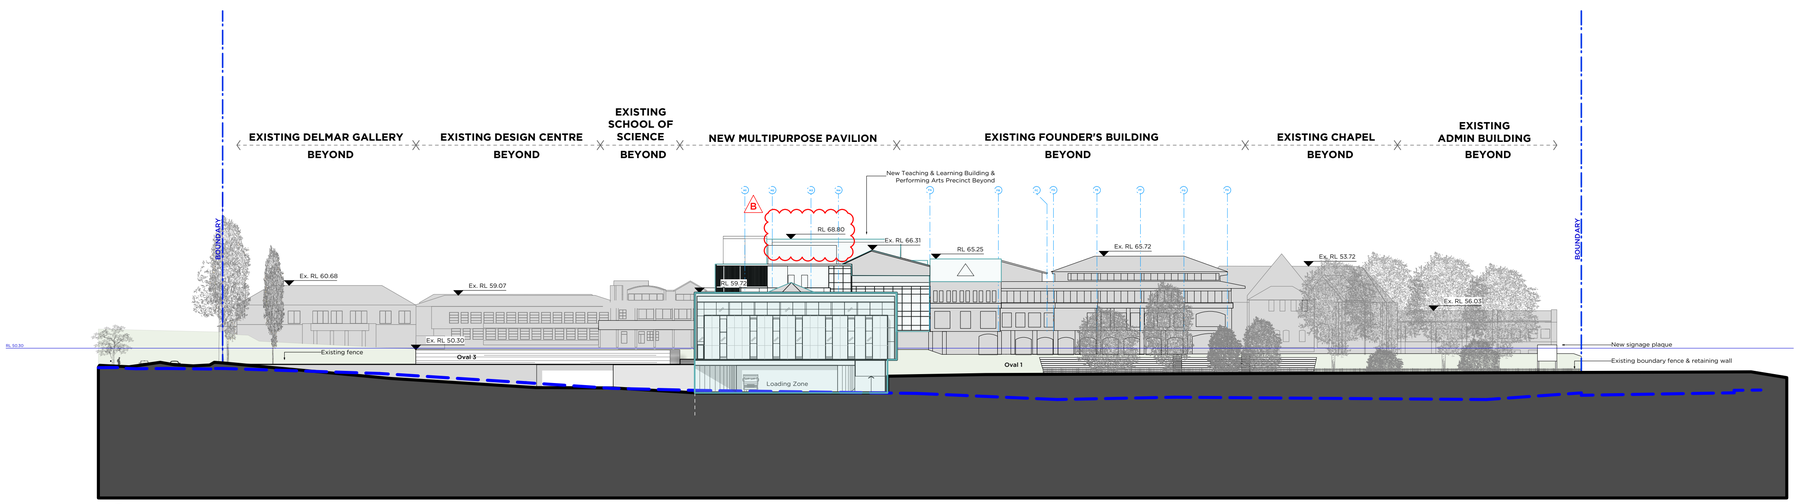

01 DA201 **ELEVATION**
Street Elevation 03
Scale 1 : 500

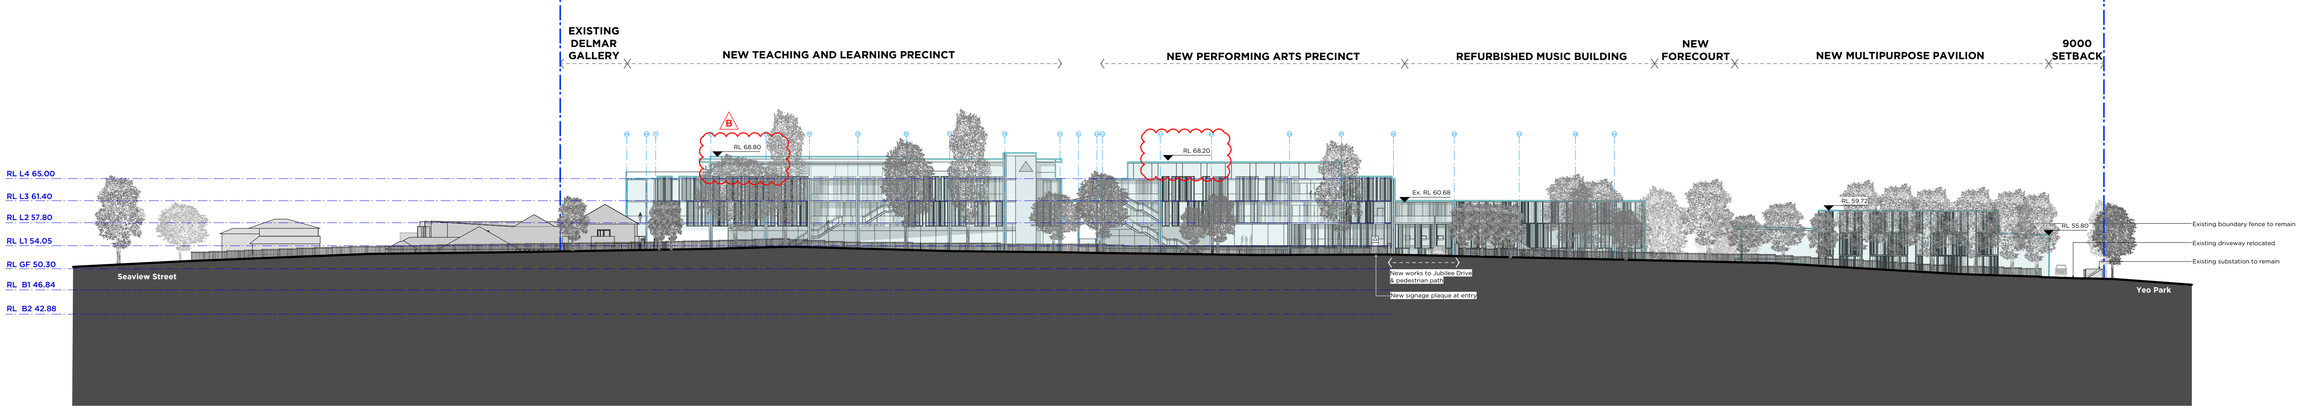

02 DA201 **ELEVATION**
Street Elevation 04
Scale 1 : 500

0 10 20 30 40 50

04
03

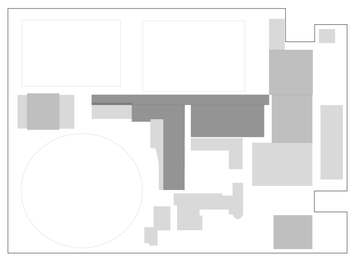

Location Diagram NTS

Legend:

- Site Boundary
- Existing Building - No works
- Proposed New Building Works

PMDL ARCHITECTURE INTERIORS MASTERPLANNING

pmdl.com.au

PMDL ARCHITECTURE + DESIGN HK (LIMITED)
PMDL ARCHITECTURE + DESIGN PTY LTD ABN 56 062 960 317
NSW NOMINATED ARCHITECTS: ANDREW PENDER 5317 DAVID MORRIS 5865 VICKI VAN DIJK 9476

ISSUE	DATE	REVISION
B	15/01/21	Building RLs updated
A	3/2/20	SSDA Submission

0mm 50mm 100mm

DO NOT SCALE FROM DRAWING. USE FIGURED DIMENSIONS ONLY.
CHECK ALL DIMENSIONS ON SITE BEFORE MANUFACTURE OR CONSTRUCTION.

PROJECT: TGS Renewal Project	PROJECT # 2808
CLIENT: Trinity Grammar School	DWG # DA201
DWG: Street Elevations 03, 04	
CLIENT REF & CONTACT: 119 Prospect Rd, Summer Hill	DATE: Feb 2020 DRAWN: NZ SCALE: 1:500 CHKD: SC
	REVISION: B

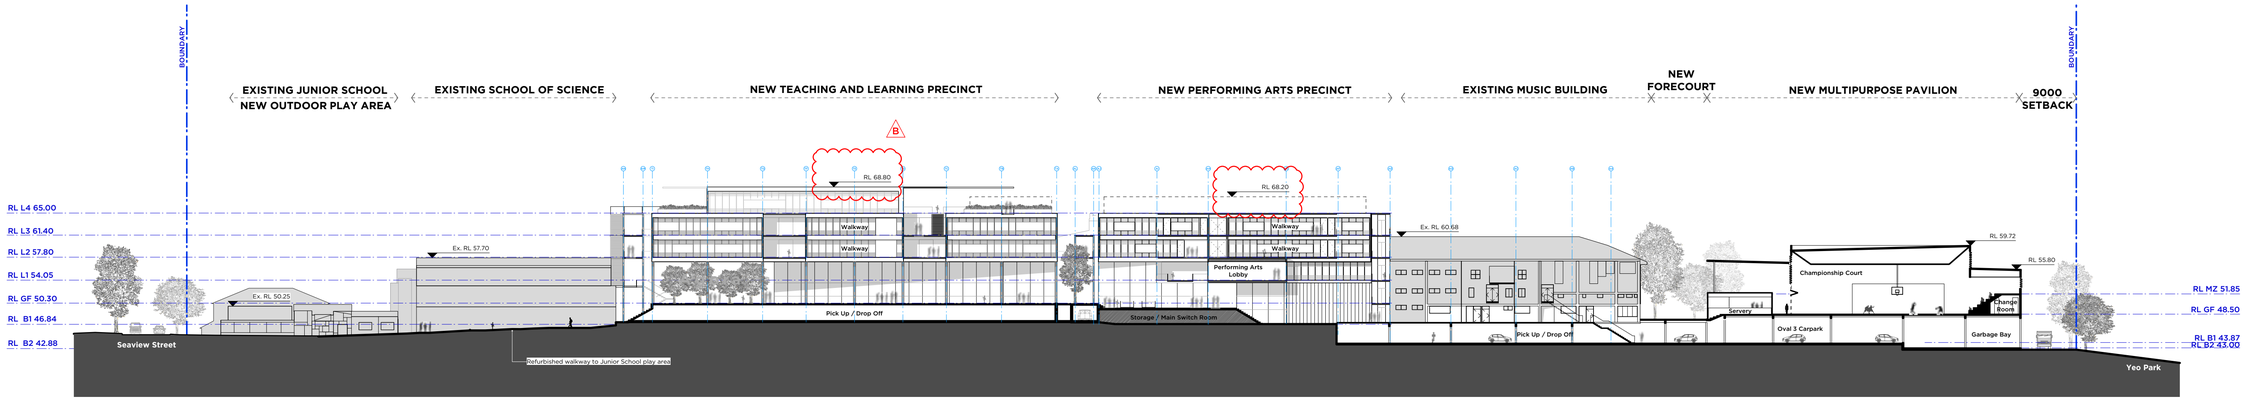

01 DA300 **SECTION**
Section AA
Scale 1 : 500

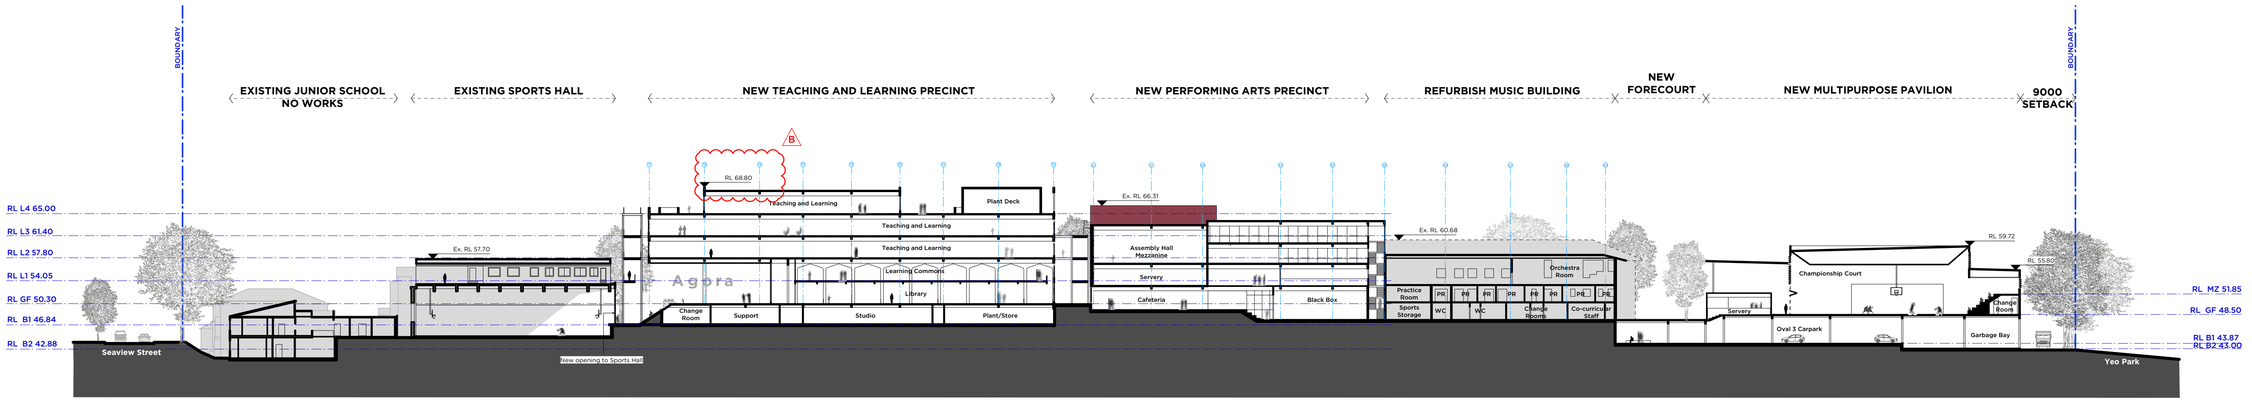

02 DA300 **SECTION**
Section BB
Scale 1 : 500

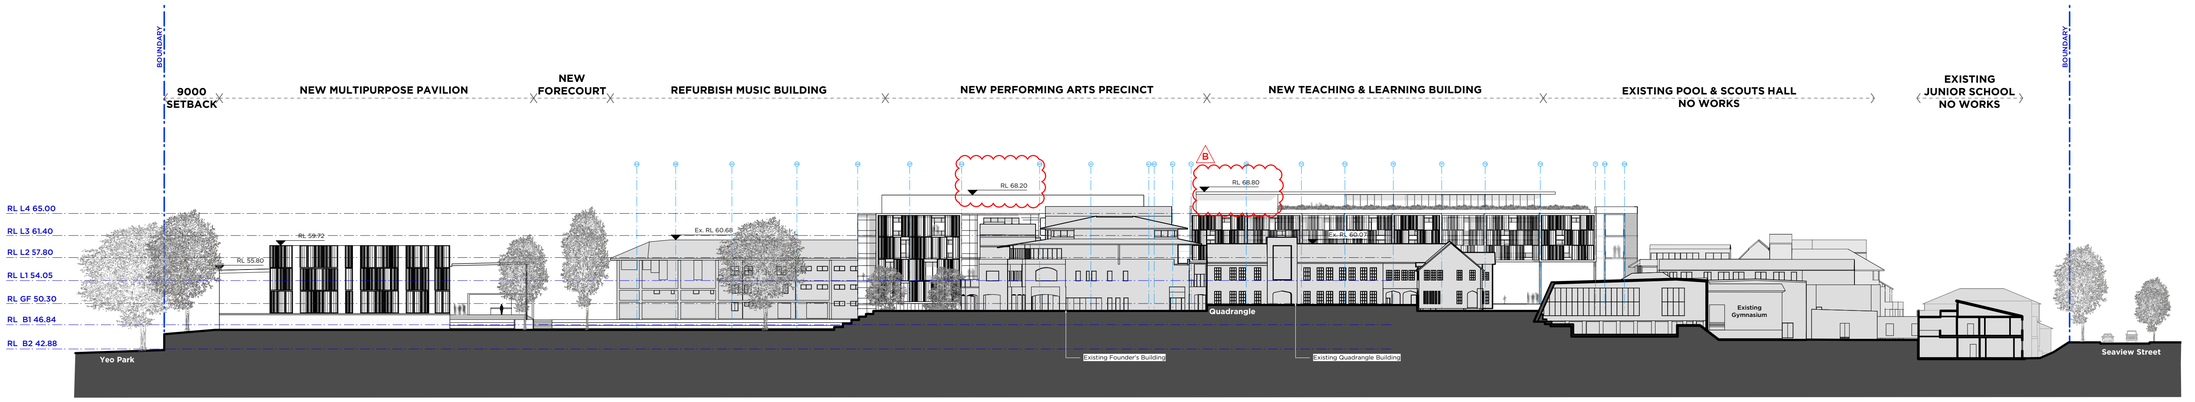

03 DA300 **SECTION**
Section GG
Scale 1 : 500

0 10 20 30 40 50

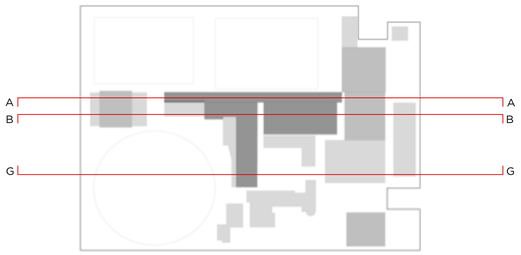

Location Diagram NTS

Legend:

Site Boundary

Existing Building - No works

ISSUE	DATE	REVISION
B	15/01/21	Building RL updated
A	3/2/20	SSDA Submission

0mm 50mm 100mm

DO NOT SCALE FROM DRAWING. USE FIGURED DIMENSIONS ONLY.
CHECK ALL DIMENSIONS ON SITE BEFORE MANUFACTURE OR CONSTRUCTION.

PMDL ARCHITECTURE
INTERIORS
MASTERPLANNING

pmdl.com.au

PMDL ARCHITECTURE + DESIGN HK (LIMITED)
PMDL ARCHITECTURE + DESIGN PTY LTD ABN 56 062 961 317
NSW NOMINATED ARCHITECTS: ANDREW PENDER 5317 DAVID MORRIS 5865 VICKI VAN DIJK 9476

PROJECT	TGS Renewal Project		PROJECT # 2808
CLIENT	Trinity Grammar School		DWG # DA300
DWG	Site Sections AA, BB, GG		
CLIENT REF & CONTACT	119 Prospect Rd, Summer Hill	DATE Feb 2020 / SCALE 1:500	DRAWN NZ / CHKD SC
			REVISION B

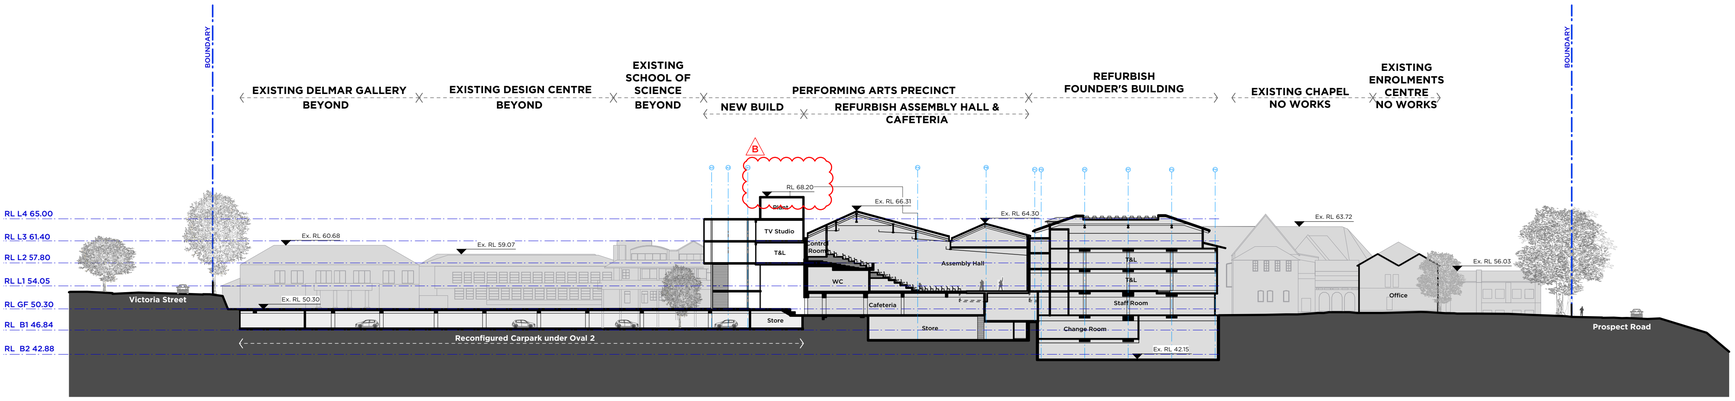

01 SECTION
DA301 Section CC
Scale 1 : 500

02 SECTION
DA301 Section DD
Scale 1 : 500

0 10 20 30 40 50

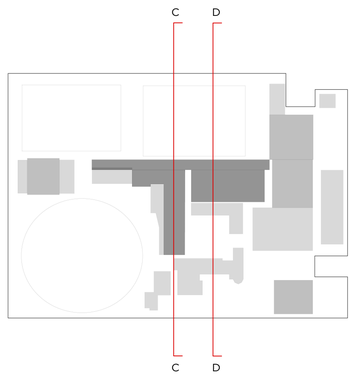

Location Diagram NTS

Legend:

Site Boundary

Existing Building - No works

PMDL ARCHITECTURE INTERIORS MASTERPLANNING

pmdl.com.au

PMDL ARCHITECTURE + DESIGN HK (LIMITED)
PMDL ARCHITECTURE + DESIGN PTY LTD ABN 56 062 960 317
NSW NOMINATED ARCHITECTS: ANDREW PENDER 5317 DAVID MORRIS 5865 VICKI VAN DIJK 9476

ISSUE	DATE	REVISION
B	15/01/21	Building RL updated
A	3/2/20	SSDA Submission

0mm 50mm 100mm

DO NOT SCALE FROM DRAWING. USE FIGURED DIMENSIONS ONLY.
CHECK ALL DIMENSIONS ON SITE BEFORE MANUFACTURE OR CONSTRUCTION.

PROJECT: TGS Renewal Project — PROJECT #: 2808
CLIENT: Trinity Grammar School — DWG #: DA301
DWG: Site Sections CC, DD
CLIENT REF & CONTACT: 119 Prospect Rd, Summer Hill
DATE: Feb 2020 — DRAWN: NZ
SCALE: 1:500 — CHKD: SC
REVISION: B

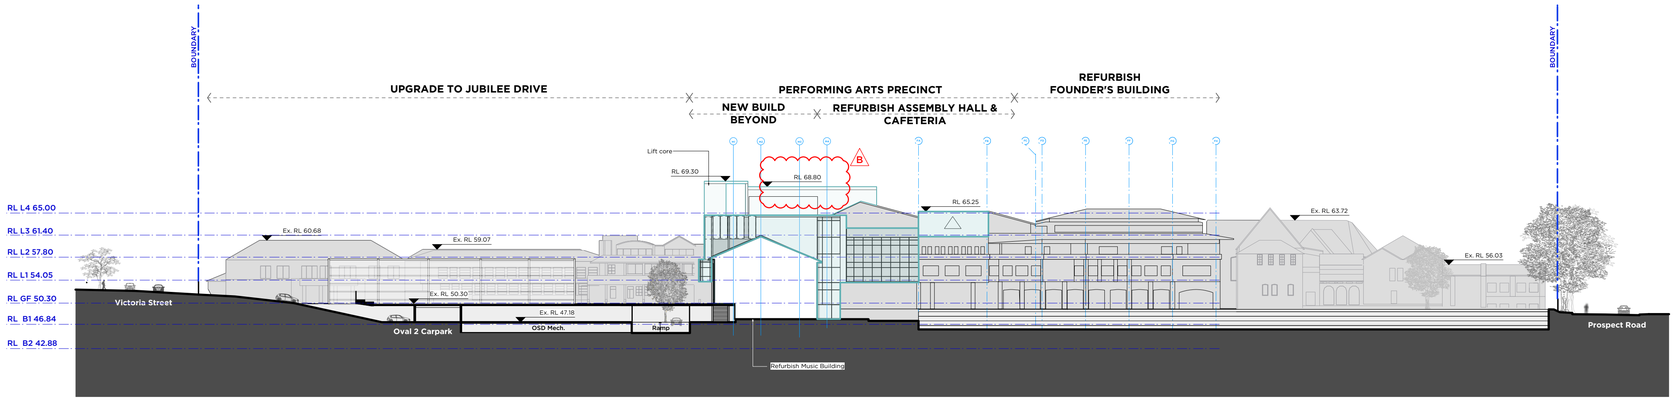

01 DA302 **SECTION**
Section EE
Scale 1 : 500

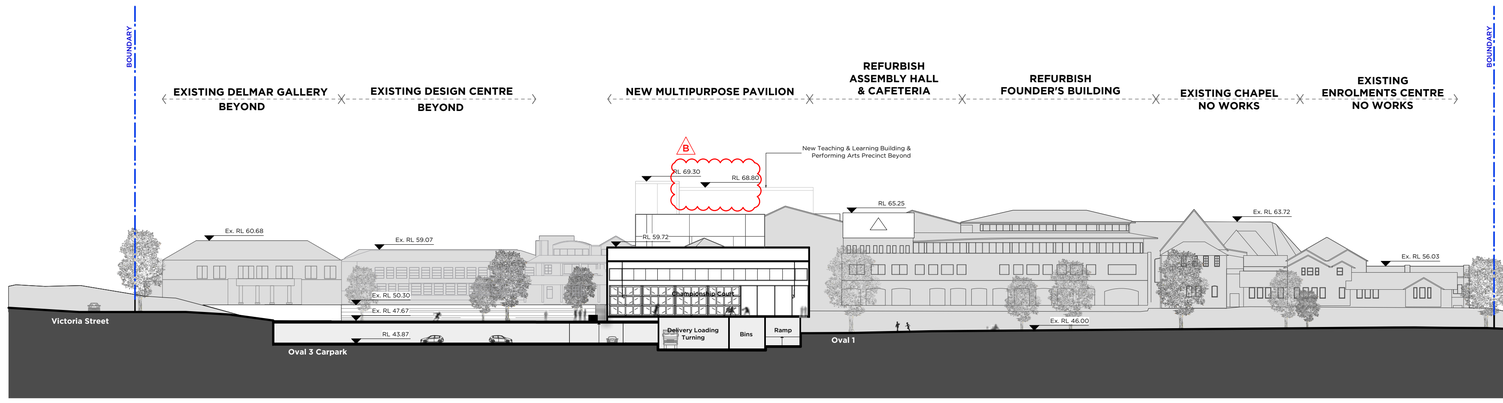

02 DA302 **SECTION**
Section FF
Scale 1 : 500

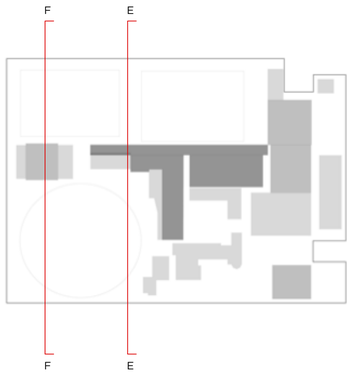

Location Diagram NTS

Legend:

Site Boundary

Existing Building - No works

0 10 20 30 40 50

ISSUE	DATE	REVISION
B	15/01/21	Building RL updated
A	3/2/20	SSDA Submission

0mm 50mm 100mm

DO NOT SCALE FROM DRAWING. USE FIGURED DIMENSIONS ONLY.
CHECK ALL DIMENSIONS ON SITE BEFORE MANUFACTURE OR CONSTRUCTION.

PMDL ARCHITECTURE INTERIORS MASTERPLANNING

pmdl.com.au

PMDL ARCHITECTURE + DESIGN HK (LIMITED)
PMDL ARCHITECTURE + DESIGN PTY LTD ABN 56 062 960 317
NSW NOMINATED ARCHITECTS: ANDREW PENDER 5317 DAVID MORRIS 5865 VICKI VAN DIJK 9476

PROJECT	TGS Renewal Project
PROJECT #	2808
CLIENT	Trinity Grammar School
DWG #	DA302
DWG	Site Sections EE, FF
CLIENT REF & CONTACT	119 Prospect Rd, Summer Hill
DATE	Feb 2020
DRAWN	NZ
SCALE	1:500
CHKD	SC
REVISION	B

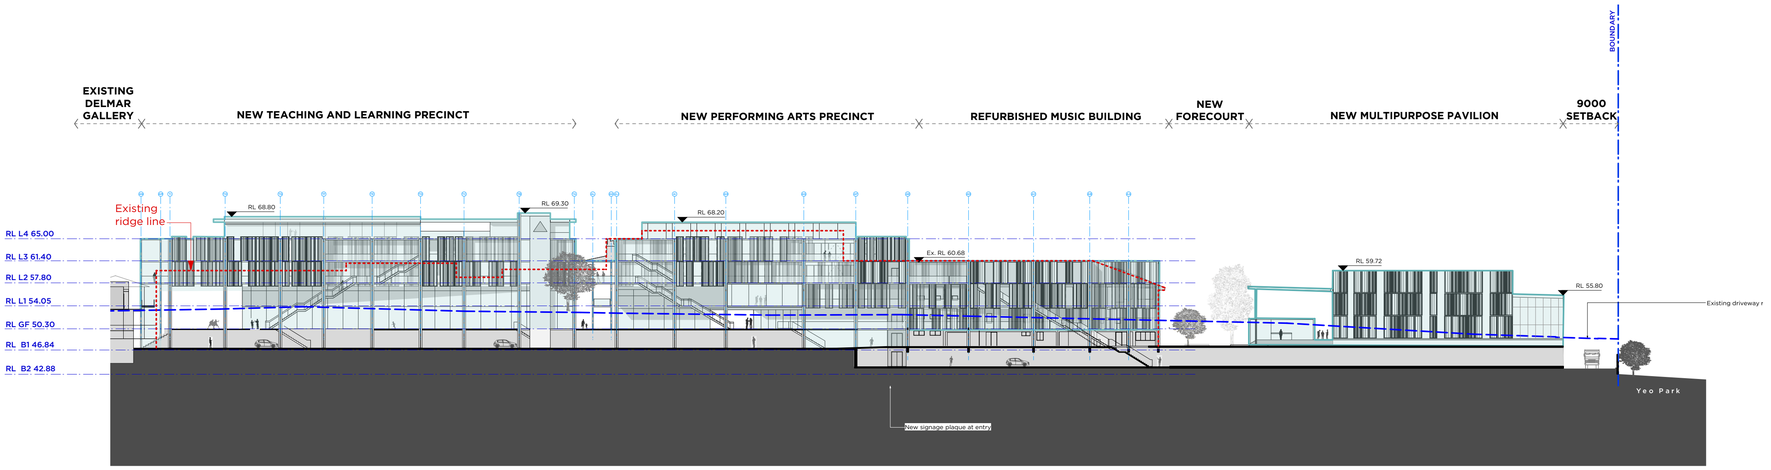

01 ELEVATION
Western Buidling Elevation
Scale 1 : 500

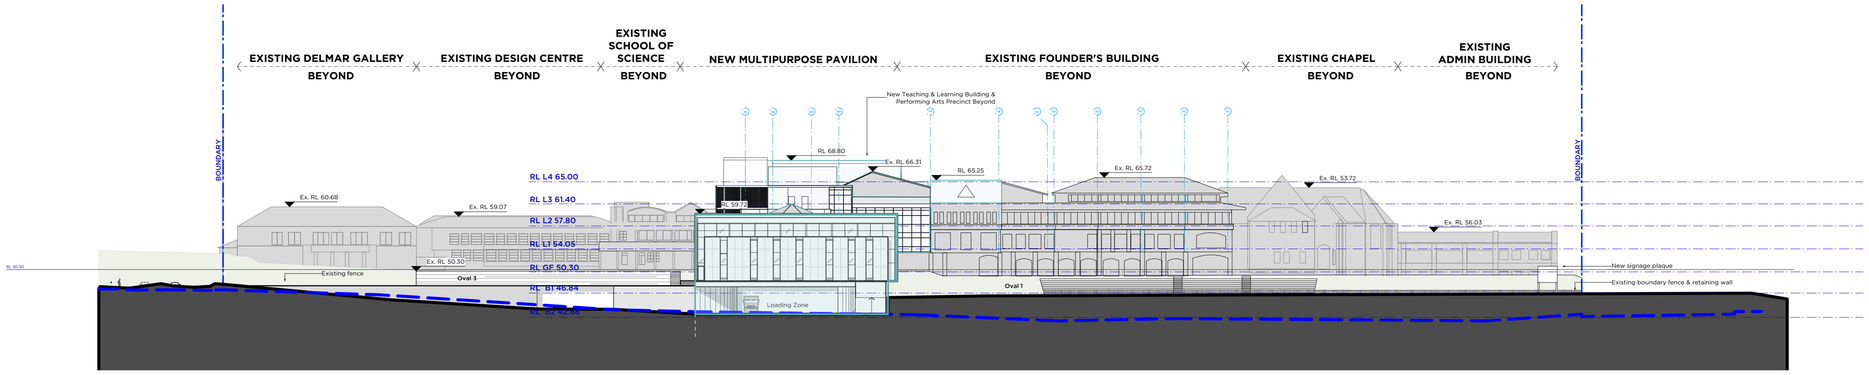

02 ELEVATION
DA306
Multipurpose Pavilion South Elevation
Scale 1 : 500

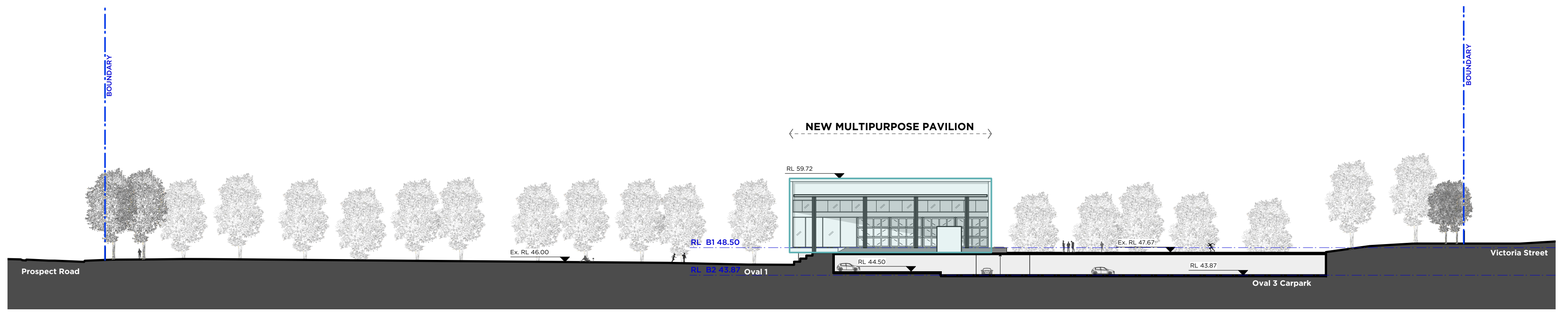

03 ELEVATION
DA306
Multipurpose Pavilion North Elevation
Scale 1 : 500

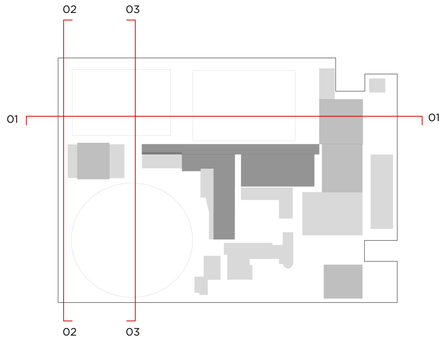

Location Diagram NTS

Legend:

- Site Boundary
- Existing Building - No works
- Proposed New Building Works
- Existing Ridge Line

0 10 20 30 40 50

PMDL ARCHITECTURE INTERIORS MASTERPLANNING

pmdl.com.au

PMDL ARCHITECTURE + DESIGN HK (LIMITED)
PMDL ARCHITECTURE + DESIGN PTY LTD ABN 56 062 960 317
NSW NOMINATED ARCHITECTS: ANDREW RENDER 5317 DAVID MORRIS 5865 VICKI VAN DIJK 9476

ISSUE	DATE	REVISION
A	28/8/20	Response to Submission

0mm 50mm 100mm

DO NOT SCALE FROM DRAWING. USE FIGURED DIMENSIONS ONLY.
CHECK ALL DIMENSIONS ON SITE BEFORE MANUFACTURE OR CONSTRUCTION.

PROJECT: TGS Renewal Project — PROJECT # 2808
CLIENT: Trinity Grammar School — DWG #
DWG: Building Elevations — DA306
CLIENT REF & CONTACT: 119 Prospect Rd, Summer Hill
DATE 14/11/19 DRAWN NZ
SCALE 1:500 CHKD SC
REVISION A

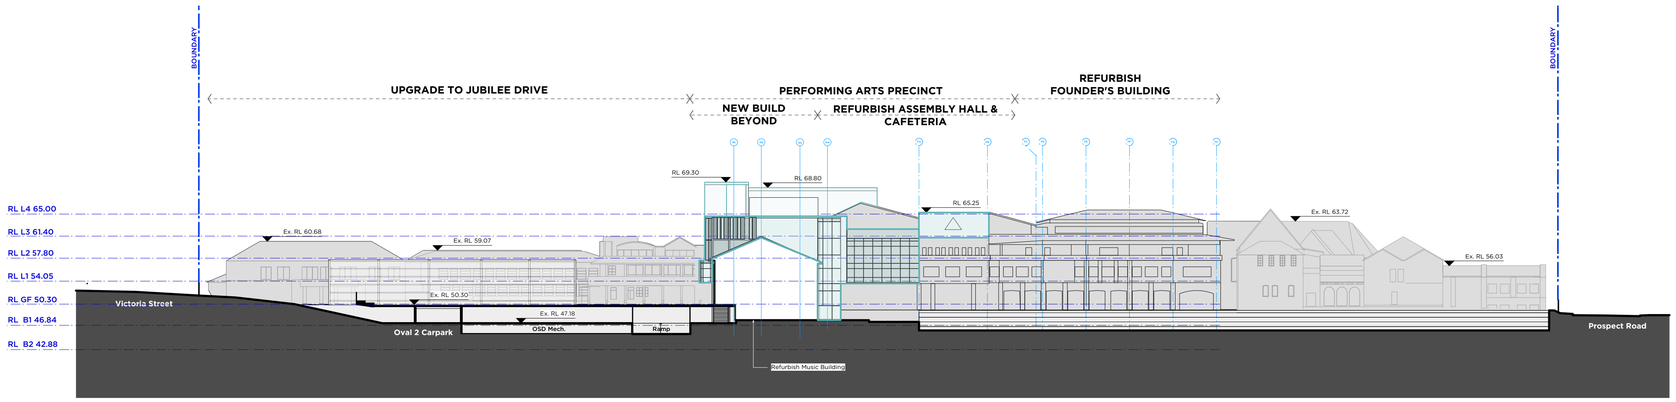

01 DA307 **ELEVATION**
Southern Building Elevation
Scale 1 : 500

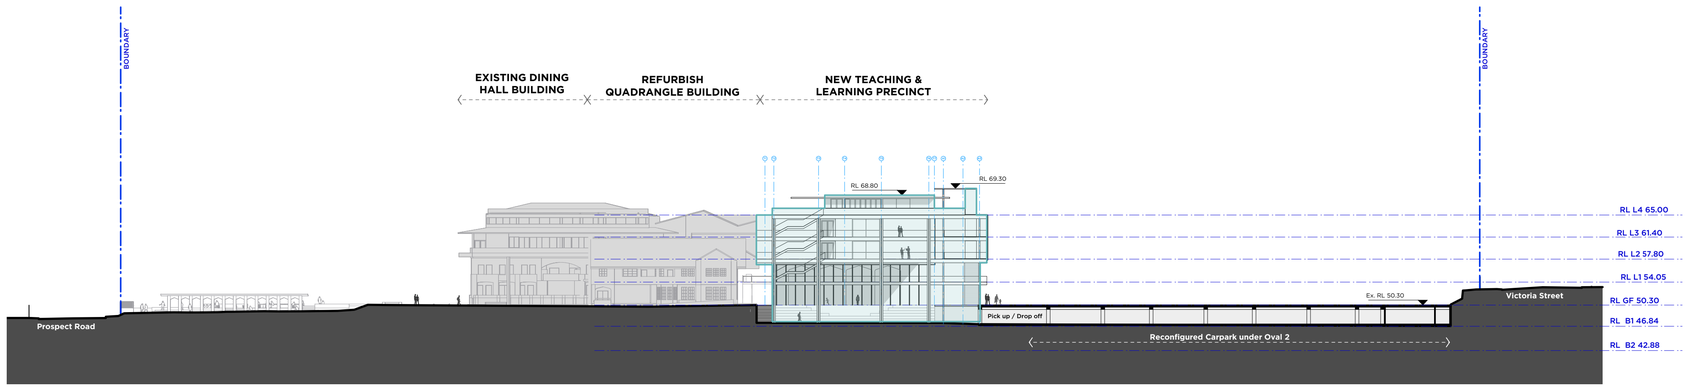

02 DA307 **ELEVATION**
Northern Building Elevation
Scale 1 : 500

0 10 20 30 40 50

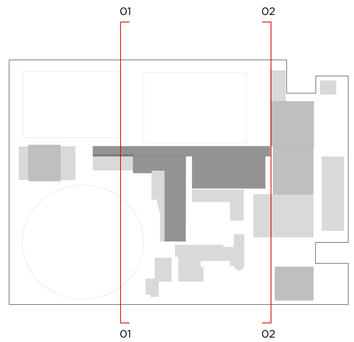

Location Diagram NTS

Legend:

- Site Boundary
- Existing Building - No works
- Proposed New Building Works

PMDL ARCHITECTURE INTERIORS MASTERPLANNING

pmdl.com.au

PMDL ARCHITECTURE + DESIGN HK (LIMITED)
PMDL ARCHITECTURE + DESIGN PTY LTD ABN 56 062 961 317
NSW NOMINATED ARCHITECTS: ANDREW PENDER 5317 DAVID MORRIS 5865 VICKI VAN DIJK 9476

ISSUE	DATE	REVISION
A	28/8/20	Response to Submission

0mm 50mm 100mm

DO NOT SCALE FROM DRAWING. USE FIGURED DIMENSIONS ONLY.
CHECK ALL DIMENSIONS ON SITE BEFORE MANUFACTURE OR CONSTRUCTION.

PROJECT: TGS Renewal Project	PROJECT #: 2808
CLIENT: Trinity Grammar School	DWG #: DA307
DWG: Building Elevations	REVISION: A
CLIENT REF & CONTACT: 119 Prospect Rd, Summer Hill	DATE: 14/11/19 DRAWN: NZ SCALE: 1:500 CHKD: SC

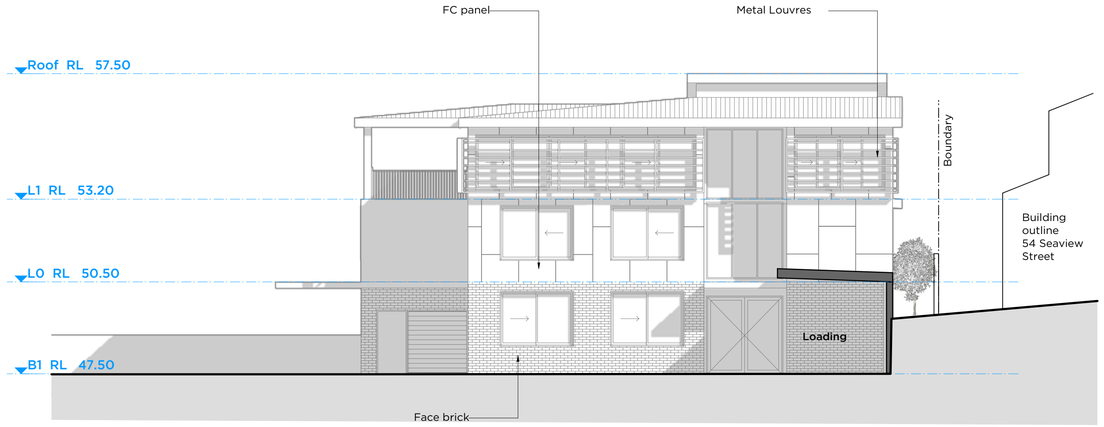

01 **BUILDING ELEVATION**
Seaview Maintenance Elevation North
Scale 1 : 100

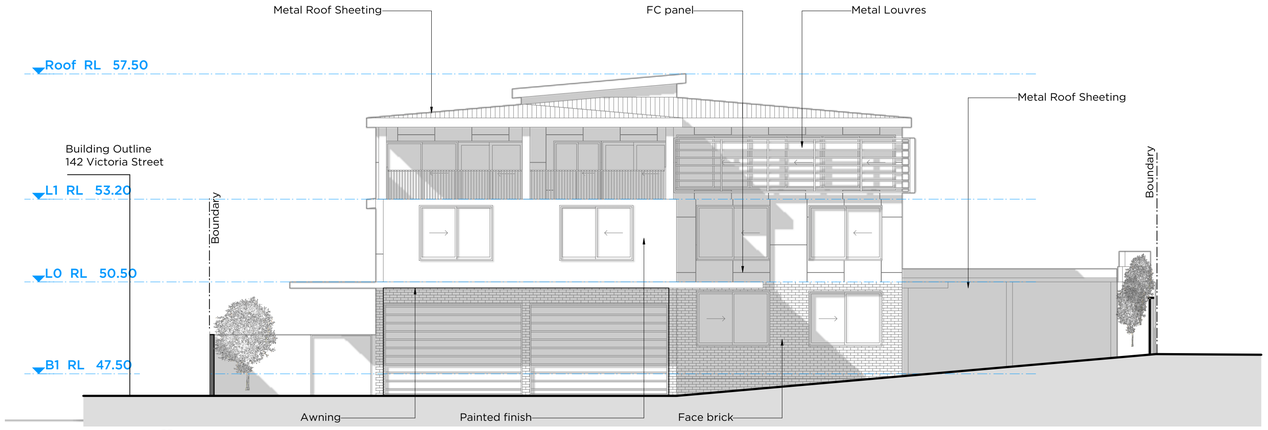

02 **BUILDING ELEVATION**
Seaview Maintenance Elevation East
Scale 1 : 100

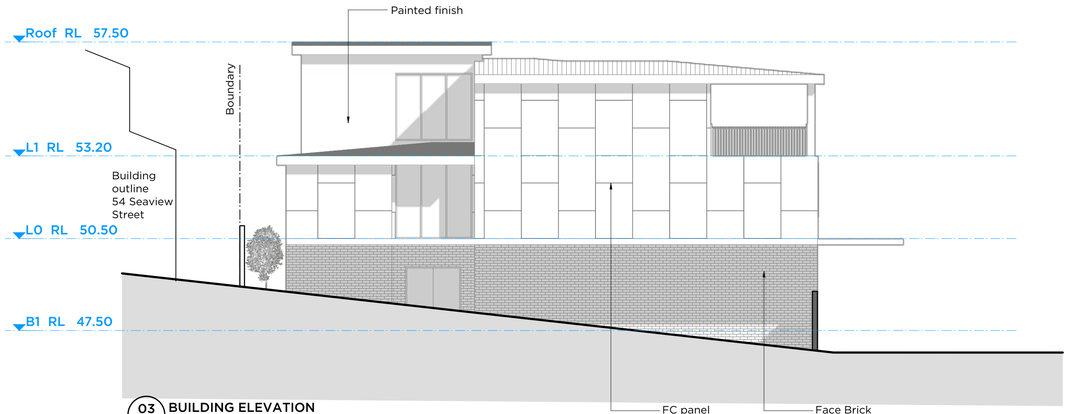

03 **BUILDING ELEVATION**
Seaview Maintenance Elevation South
Scale 1 : 100

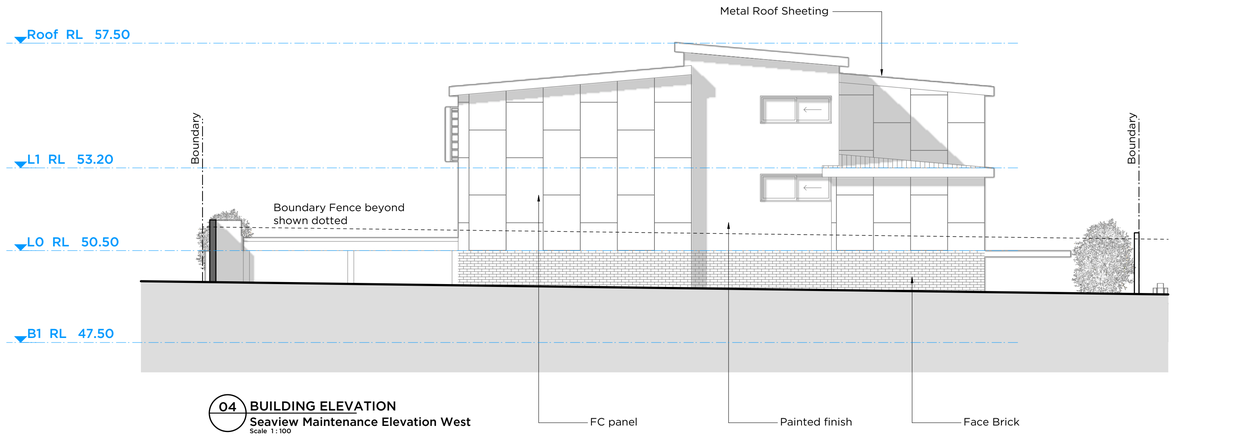

04 **BUILDING ELEVATION**
Seaview Maintenance Elevation West
Scale 1 : 100

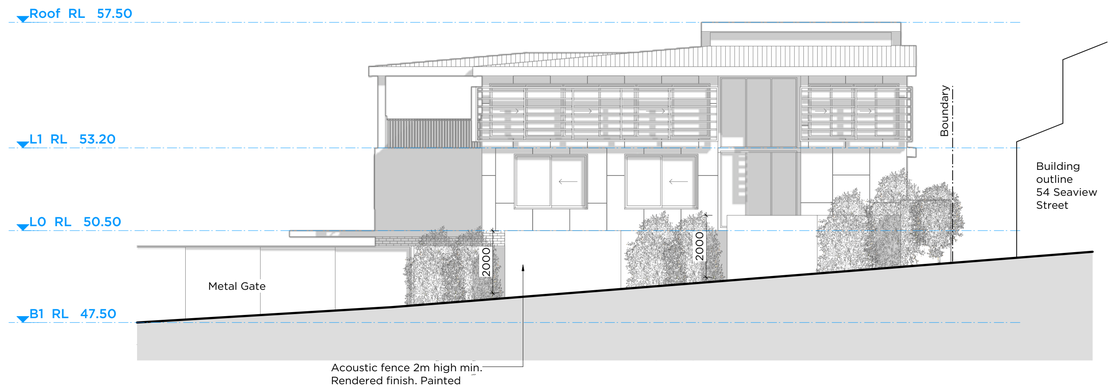

05 **STREET ELEVATION**
Seaview Maintenance
Scale 1 : 100

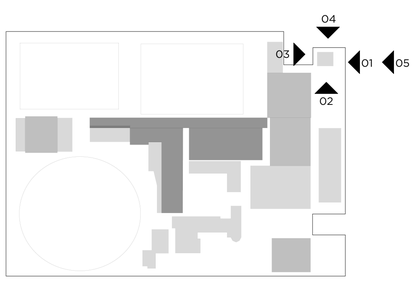

Location Diagram NTS

DEUS
DEUS
DEUS

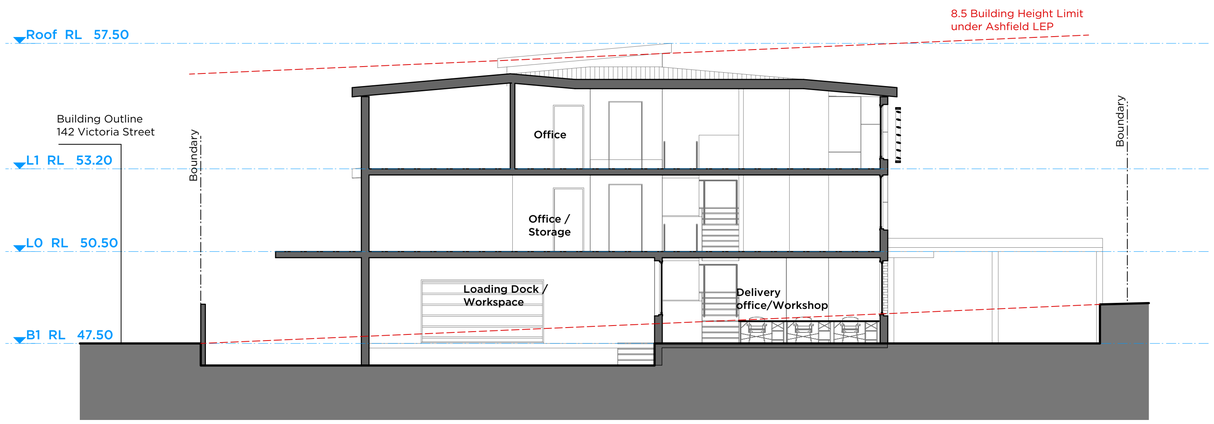

01 **BUILDING SECTION**
Seaview Maintenance Section AA
Scale 1 : 100

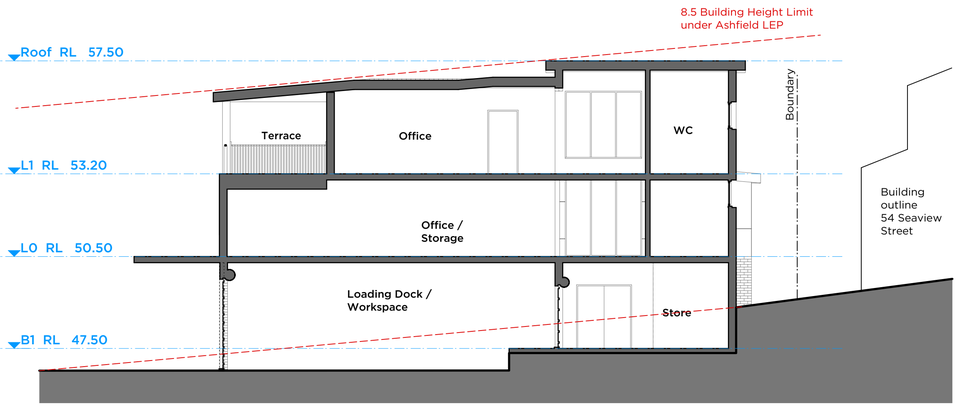

03 **BUILDING SECTION**
Seaview Maintenance Section CC
Scale 1 : 100

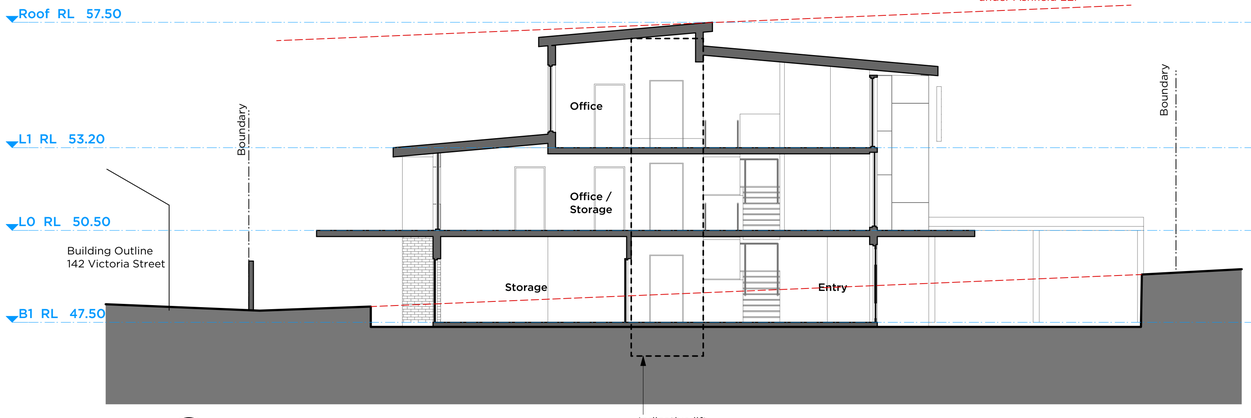

02 **BUILDING SECTION**
Seaview Maintenance Section BB
Scale 1 : 100

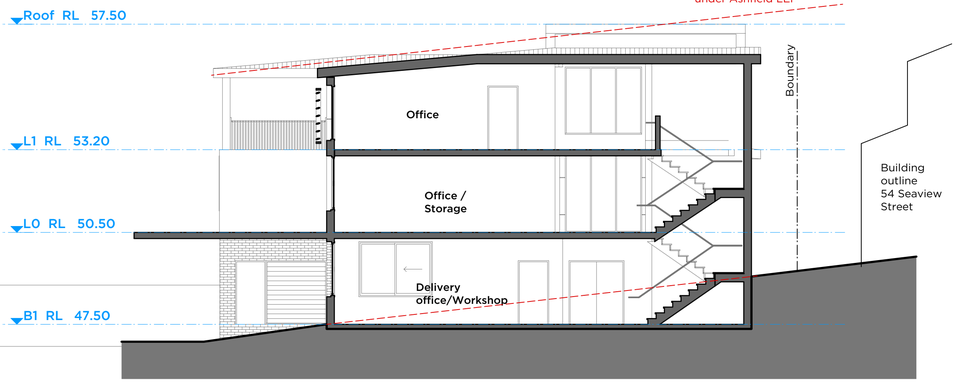

04 **BUILDING SECTION**
Seaview Maintenance Section DD
Scale 1 : 100

ISSUE	DATE	REVISION
A	15/1/21	Issue for RTS

0mm 50mm 100mm

DO NOT SCALE FROM DRAWING. USE FIGURED DIMENSIONS ONLY.
CHECK ALL DIMENSIONS ON SITE BEFORE MANUFACTURE OR CONSTRUCTION.

PMDL ARCHITECTURE INTERIORS MASTERPLANNING

pmdl.com.au

PMDL ARCHITECTURE + DESIGN HK (LIMITED)
PMDL ARCHITECTURE + DESIGN PTY LTD ABN 56 062 961 317
NSW NOMINATED ARCHITECTS: ANDREW PENDER 5317 DAVID MORRIS 5865 VICKI VAN DIJK 9476

PROJECT	TGS Renewal Project		PROJECT # 2808
CLIENT	Trinity Grammar School		DWG # DA309
DWG	Building Sections-Seaview Maintenance		
CLIENT REF & CONTACT	119 Prospect Rd, Summer Hill	DATE Jan 2021 / SCALE 1:100(A1)	DRAWN KC / CHKD SC
			REVISION A

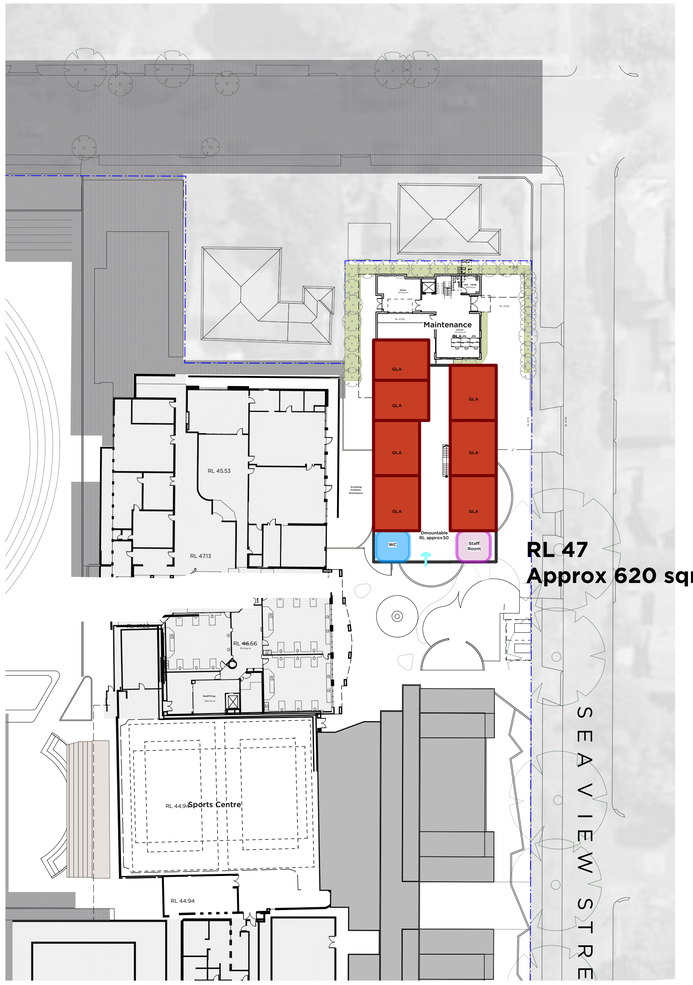

RL 47
Approx 620 sqm

Lower Ground

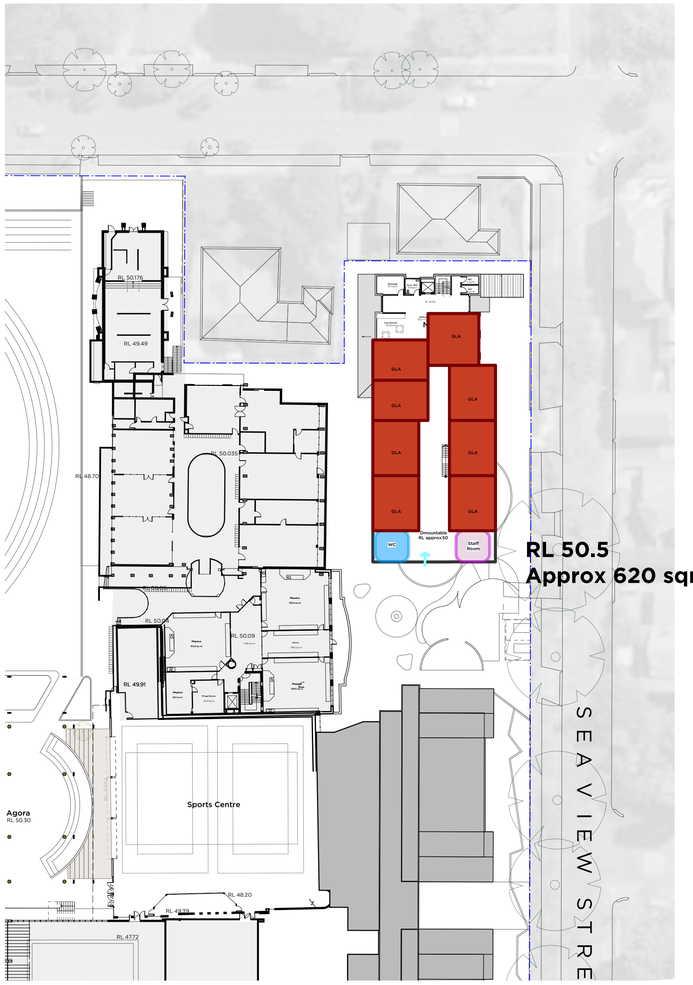

RL 50.5
Approx 620 sqm

Ground

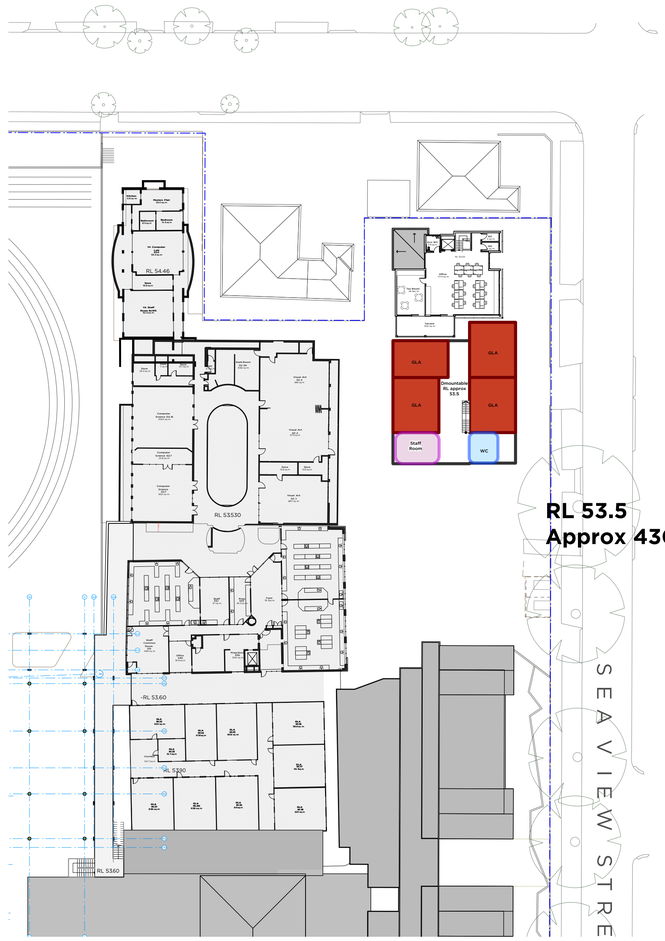

RL 53.5
Approx 430 sqm

Upper Floor

Temporary Accommodation

SEAVIEW STREET DEMOUNTABLES
-16 GLA multistorey demountable modules
-3 x demountable office space
-3 x demountable WC
APPROXIMATE TOTAL DEMOUNTABLE AREA : 1670 SQM

MAINTENANCE
-Maintenance Building to be temporarily fitted for GLA and Staff amenities.
APPROXIMATE TOTAL TEMP FITOUT AREA : 200 SQM

N

ISSUE	DATE	REVISION
B	18/1/21	Seaview building updated
A	3/2/20	SSDA Submission

0mm 50mm 100mm

DO NOT SCALE FROM DRAWING. USE FIGURED DIMENSIONS ONLY.
CHECK ALL DIMENSIONS ON SITE BEFORE MANUFACTURE OR CONSTRUCTION.

PMDL ARCHITECTURE INTERIORS MASTERPLANNING

pmdl.com.au

PMDL ARCHITECTURE + DESIGN HK (LIMITED)
PMDL ARCHITECTURE + DESIGN PTY LTD ABN 56 062 961 317
NSW NOMINATED ARCHITECTS: ANDREW PENDER 5317 DAVID MORRIS 5865 VICKI VAN DIJK 9476

PROJECT	TGS Renewal Project		PROJECT # 2808
CLIENT	Trinity Grammar School		DWG #
DWG	Temp Accommodation		DA400
CLIENT REF& CONTACT	119 Prospect Rd, Summer Hill	DATE Feb 2020 / SCALE 1:1000@A1	DRAWN SC / CHKD SC
			REVISION B

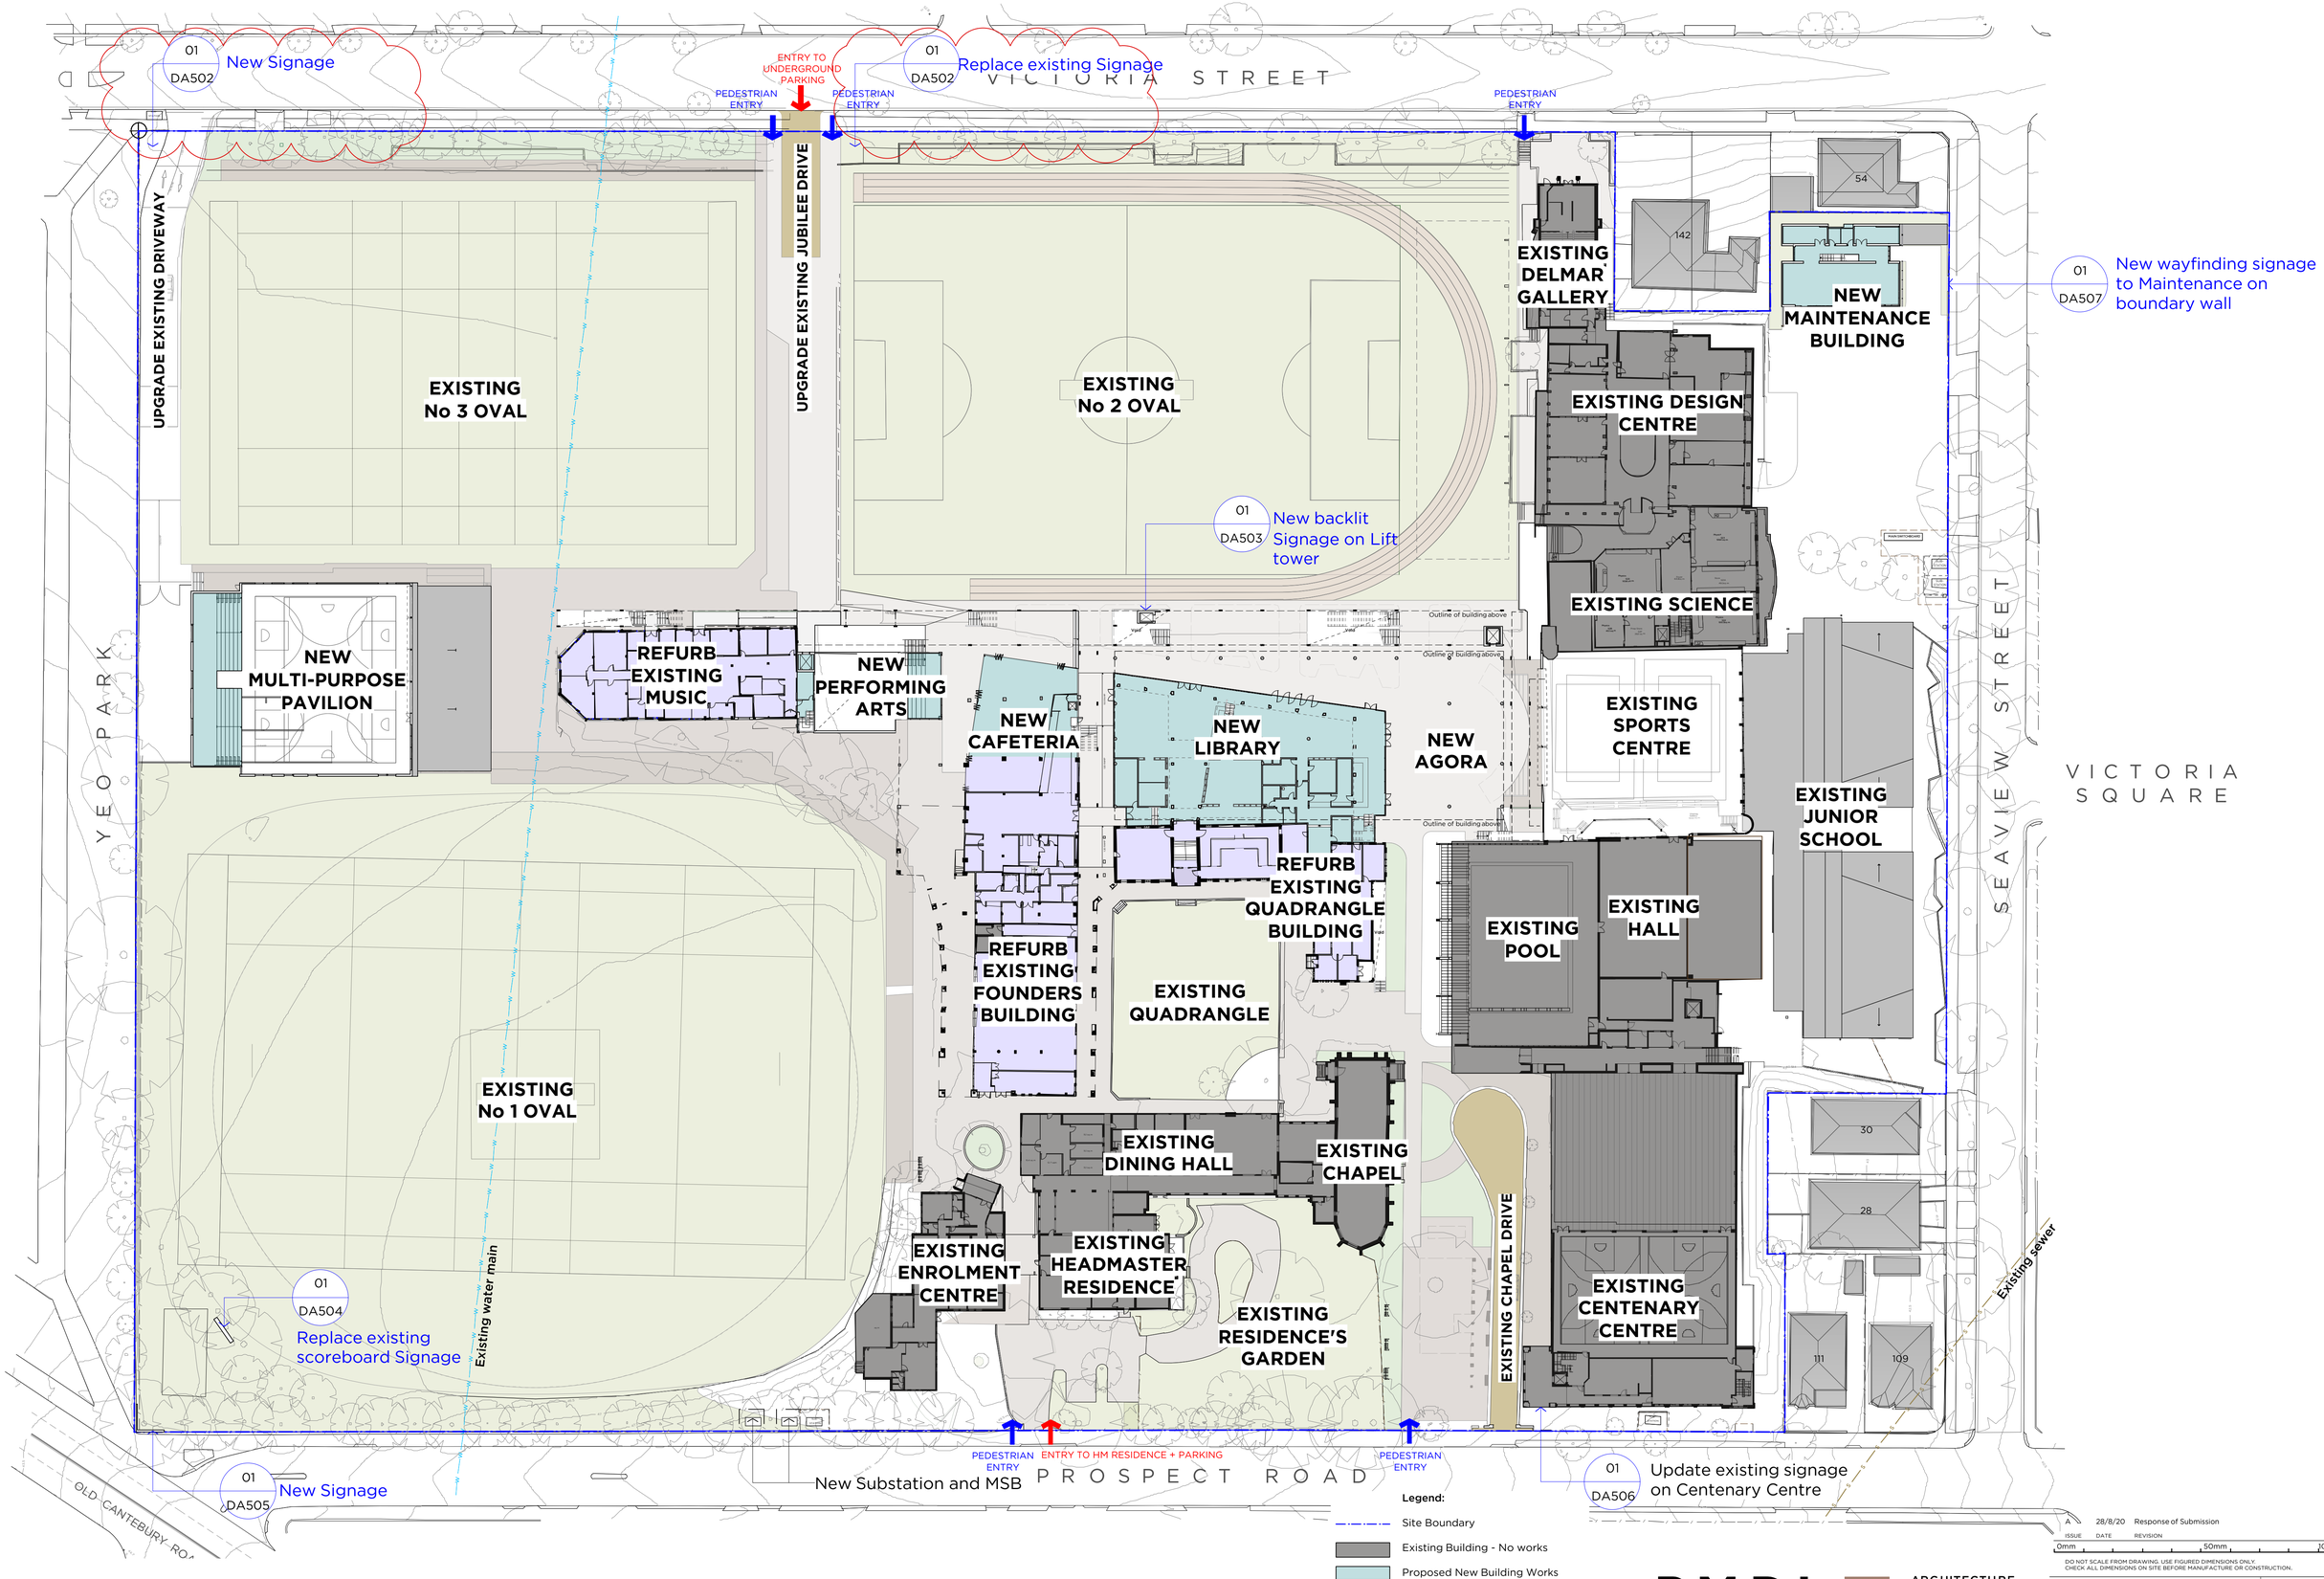

N

0 10 20 30 40 50

Legend:

- Site Boundary
- Existing Building - No works
- Proposed New Building Works
- Existing Building to be Refurbished
- Proposed Walls & Structure
- Existing Walls & Structure
- Demolish

PMDL ARCHITECTURE INTERIORS MASTERPLANNING

pmdl.com.au

PMDL ARCHITECTURE + DESIGN HK (LIMITED)
PMDL ARCHITECTURE + DESIGN PTY LTD ABN: 56 062 961 317
NSW NOMINATED ARCHITECTS: ANDREW PENDER 5317 DAVID MORRIS 5865 VICKI VAN DIJK 9476

ISSUE	DATE	REVISION
A	28/8/20	Response of Submission

0mm 50mm 100mm

DO NOT SCALE FROM DRAWING. USE FIGURED DIMENSIONS ONLY.
CHECK ALL DIMENSIONS ON SITE BEFORE MANUFACTURE OR CONSTRUCTION.

PROJECT: TGS Renewal Project	PROJECT #: 2808
CLIENT: Trinity Grammar School	DWG #: DA501
DWG: Signage Location Plan	
CLIENT REF & CONTACT: 119 Prospect Rd, Summer Hill	DATE: Aug 2020 DRAWN: SH SCALE: 1:500@A1 CHKD: SC REVISION: A

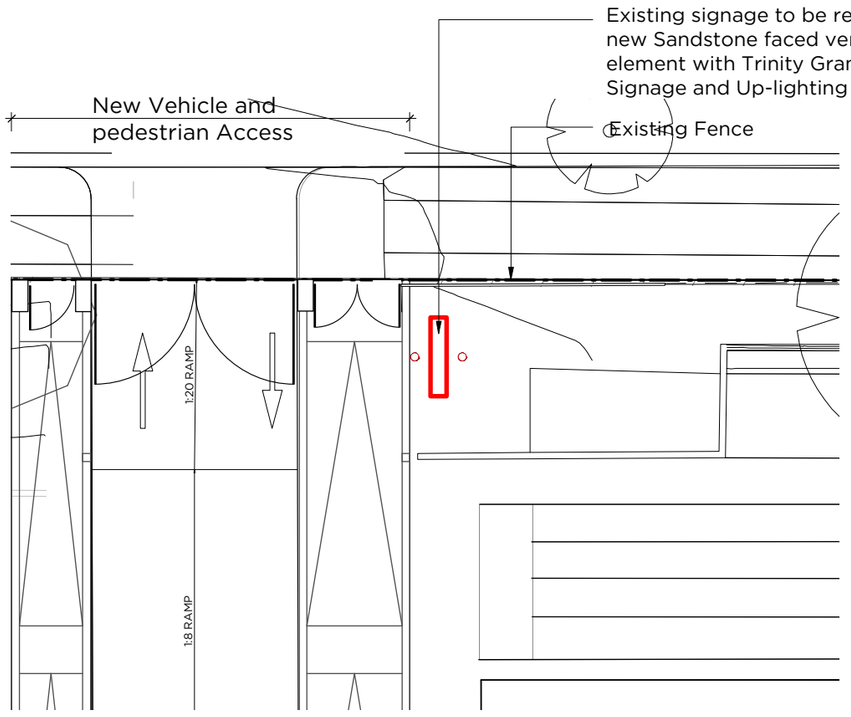

01 Victoria Street entry signage plan
Scale: 1:200

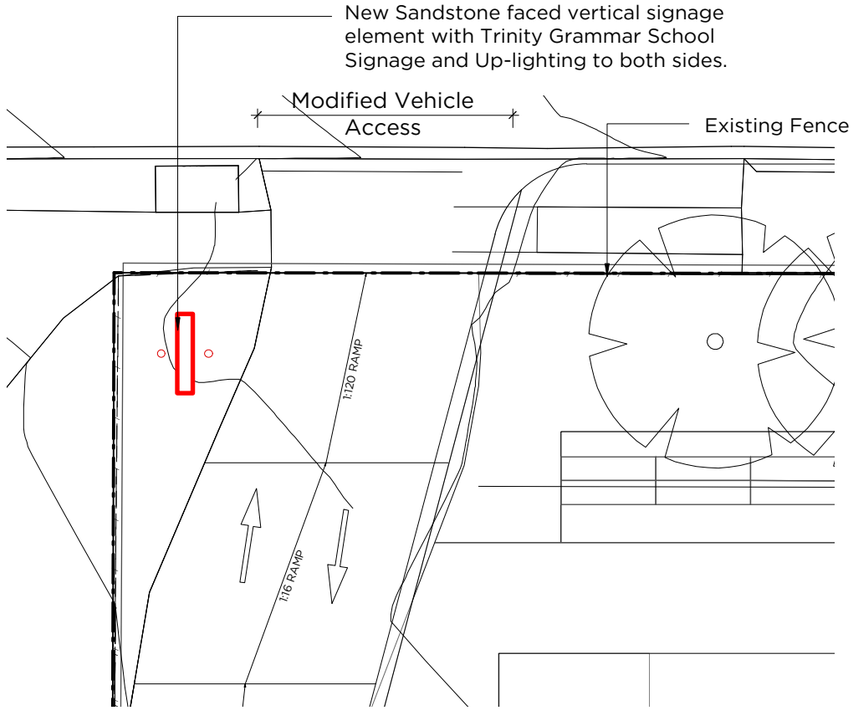

02 Victoria Street entry signage plan
Scale: 1:200

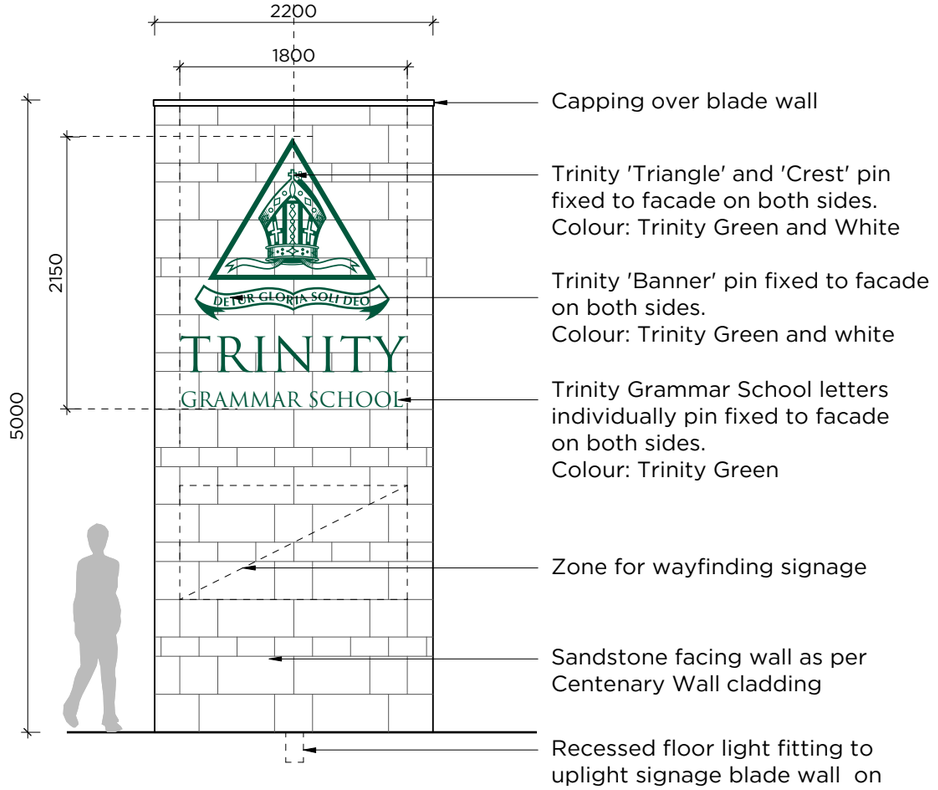

03 Signage Blade Wall
Scale: 1:50

Axometric View

Existing signage wall to be replaced with new design

ISSUE	DATE	REVISION
A	28/8/20	Response to Submission

0mm 50mm 100mm

DO NOT SCALE FROM DRAWING. USE FIGURED DIMENSIONS ONLY.
CHECK ALL DIMENSIONS ON SITE BEFORE MANUFACTURE OR CONSTRUCTION.

PMDL ARCHITECTURE INTERIORS MASTERPLANNING

pmdl.com.au

PMDL ARCHITECTURE + DESIGN HK (LIMITED)
PMDL ARCHITECTURE + DESIGN PTY LTD ABN 56 062 961 317
NSW NOMINATED ARCHITECTS: ANDREW PENDER 5317 DAVID MORRIS 5865 VICKI VAN DIJK 9476

PROJECT	TGS Renewal Project
PROJECT #	2808
CLIENT	Trinity Grammar School
DWG #	DA502
DWG	Signage Blade Wall
CLIENT REF & CONTACT	119 Prospect Rd, Summer Hill
DATE	Aug 2020
DRAWN	SC
SCALE	NTS
CHKD	SC
REVISION	A

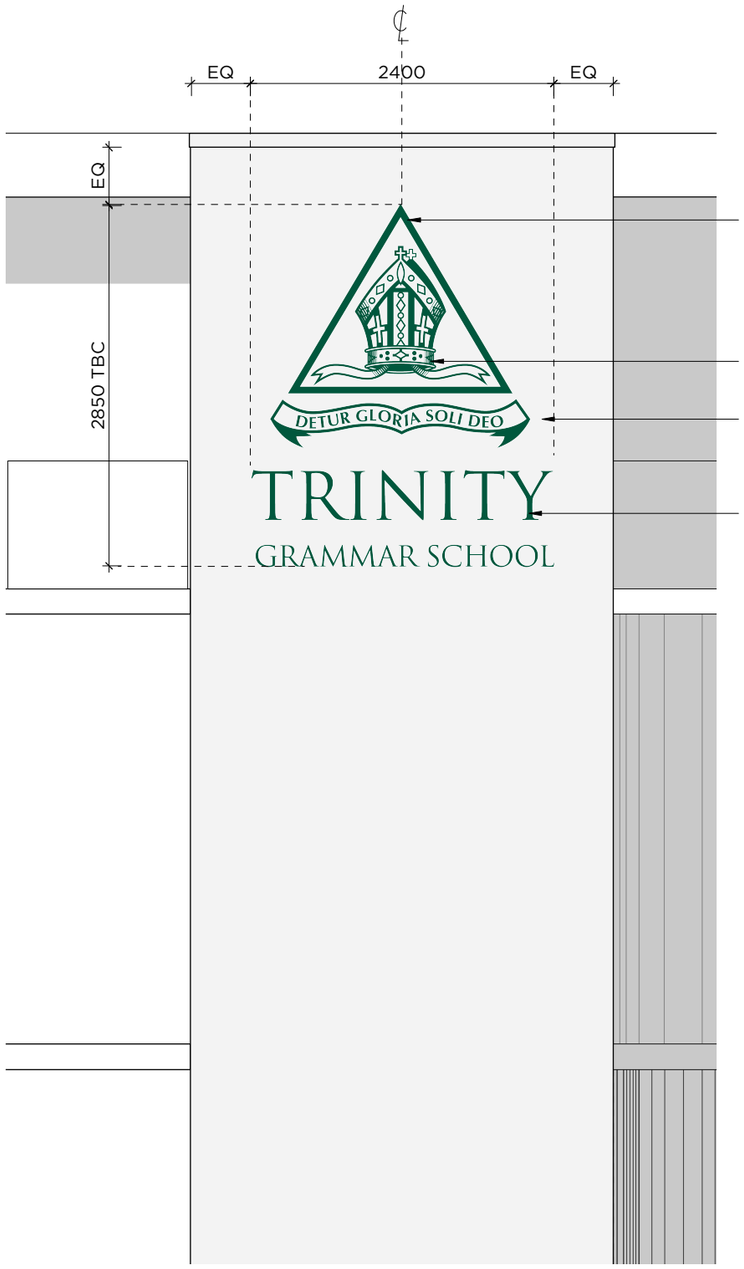

Trinity 'Triangle' pin fixed to brickwork.
Colour: Trinity Green
LED backlit

Trinity 'Crest' pin fixed to brickwork.
Colour: Trinity Green and white

Trinity 'Banner' pin fixed to brickwork.
Colour: Trinity Green and white
LED backlit

Trinity Grammar School letters
individually pin fixed to facade
on both sides.
LED backlit

01 Western Facade Signage
Scale: 1:50

Precedent: Existing pin fixed signage facing Prospect Road

Proposed Signage Render

Proposed Signage Lighting Effect

ISSUE	DATE	REVISION
A	28/8/20	Response to Submission

0mm 50mm 100mm

DO NOT SCALE FROM DRAWING. USE FIGURED DIMENSIONS ONLY.
CHECK ALL DIMENSIONS ON SITE BEFORE MANUFACTURE OR CONSTRUCTION.

PMDL ARCHITECTURE INTERIORS MASTERPLANNING

pmdl.com.au

PMDL ARCHITECTURE + DESIGN HK (LIMITED)
PMDL ARCHITECTURE + DESIGN PTY LTD ABN 56 062 961 317
NSW NOMINATED ARCHITECTS: ANDREW PENDER 5317 DAVID MORRIS 5865 VICKI VAN DIJK 9476

PROJECT	TGS Renewal Project		PROJECT # 2808
CLIENT	Trinity Grammar School		DWG # DA503
DWG	Lift Tower Signage		
CLIENT REF & CONTACT	119 Prospect Rd, Summer Hill	DATE July 2020 / SCALE RTS	DRAWN SC / CHKD SC
			REVISION A

03 Oval Facing Facade
Scale: 1:50

03 Yeo Park Facing Facade
Scale: 1:50

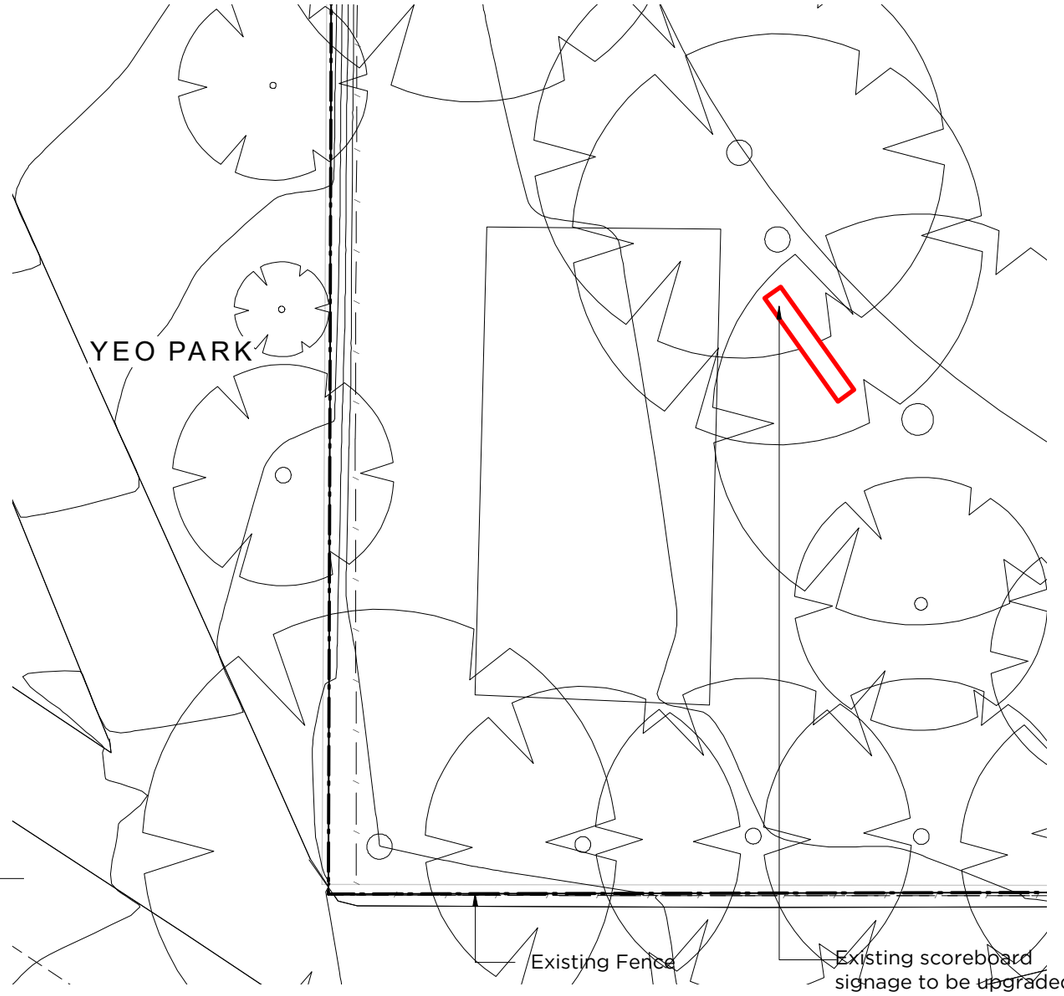

01 Scoreboard Signage Plan
Scale: 1:200

ISSUE	DATE	REVISION
A	28/8/20	Response to Submission

0mm 50mm 100mm

DO NOT SCALE FROM DRAWING. USE FIGURED DIMENSIONS ONLY.
CHECK ALL DIMENSIONS ON SITE BEFORE MANUFACTURE OR CONSTRUCTION.

PMDL ARCHITECTURE
INTERIORS
MASTERPLANNING

pmdl.com.au

PMDL ARCHITECTURE + DESIGN HK (LIMITED)
PMDL ARCHITECTURE + DESIGN PTY LTD ABN 56 062 960 317
NSW NOMINATED ARCHITECTS: ANDREW PENDER 5317 DAVID MORRIS 5865 VICKI VAN DIJK 9476

PROJECT	TGS Renewal Project		PROJECT # 2808
CLIENT	Trinity Grammar School		DWG #
DWG	Scoreboard Signage		DA504
CLIENT REF & CONTACT	119 Prospect Rd Summer Hill	DATE July 2020 / SCALE RTS	DRAWN SC / CHKD SC / REVISION A

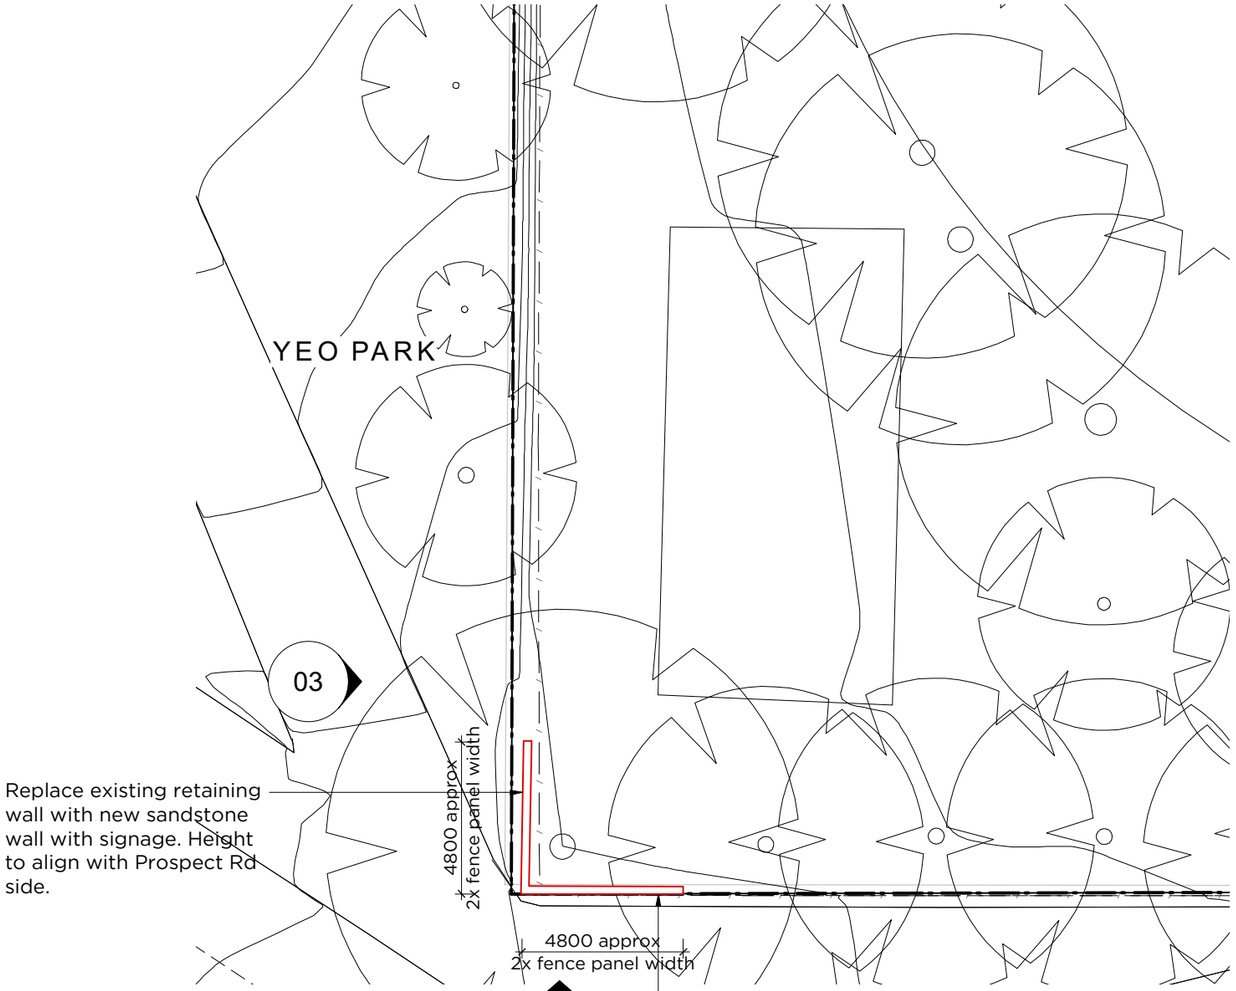

01 Propsect Rd corner signage
Scale: 1:200

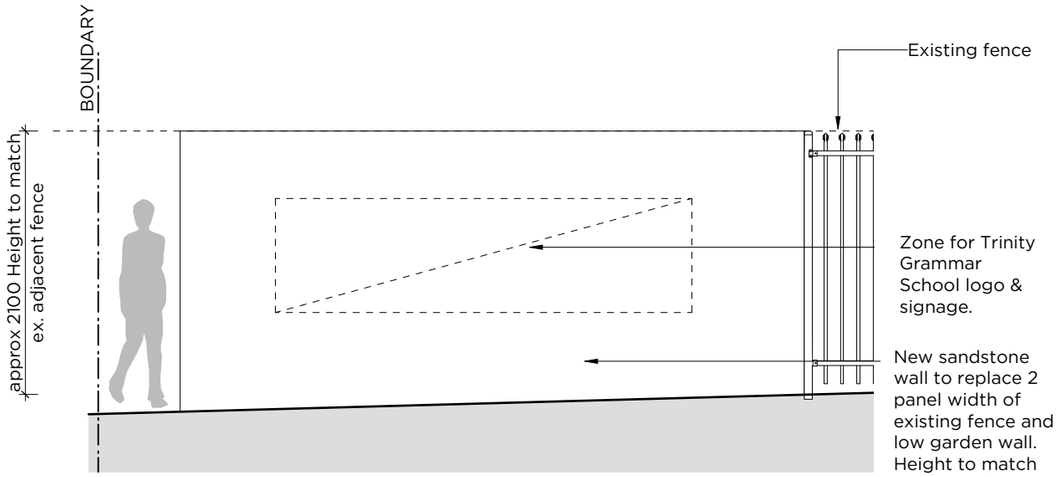

02 Propsect Rd corner signage
Scale: 1:50

03 Propsect Rd corner signage
Scale: 1:50

Indicative photomontage view from the north-east

Indicative photomontage view from the south-west

ISSUE	DATE	REVISION
A	28/08/20	Response to Submission

0mm 50mm 100mm

DO NOT SCALE FROM DRAWING. USE FIGURED DIMENSIONS ONLY.
CHECK ALL DIMENSIONS ON SITE BEFORE MANUFACTURE OR CONSTRUCTION.

PMDL ARCHITECTURE INTERIORS MASTERPLANNING

pmdl.com.au

PMDL ARCHITECTURE + DESIGN NK (LIMITED)
PMDL ARCHITECTURE + DESIGN PTY LTD ABN 56 062 961 317
NSW NOMINATED ARCHITECTS: ANDREW PENDER 5317 DAVID MORRIS 5865 VICKI VAN DIJK 9476

PROJECT	TGS Renewal Project
PROJECT #	2808
CLIENT	Trinity Grammar School
DWG #	DA505
DWG	Propsect Rd Signage
CLIENT REF & CONTACT	119 Prospect Rd, Summer Hill
DATE	July 2020
DRAWN	SC
SCALE	NTS
CHKD	SC
REVISION	A

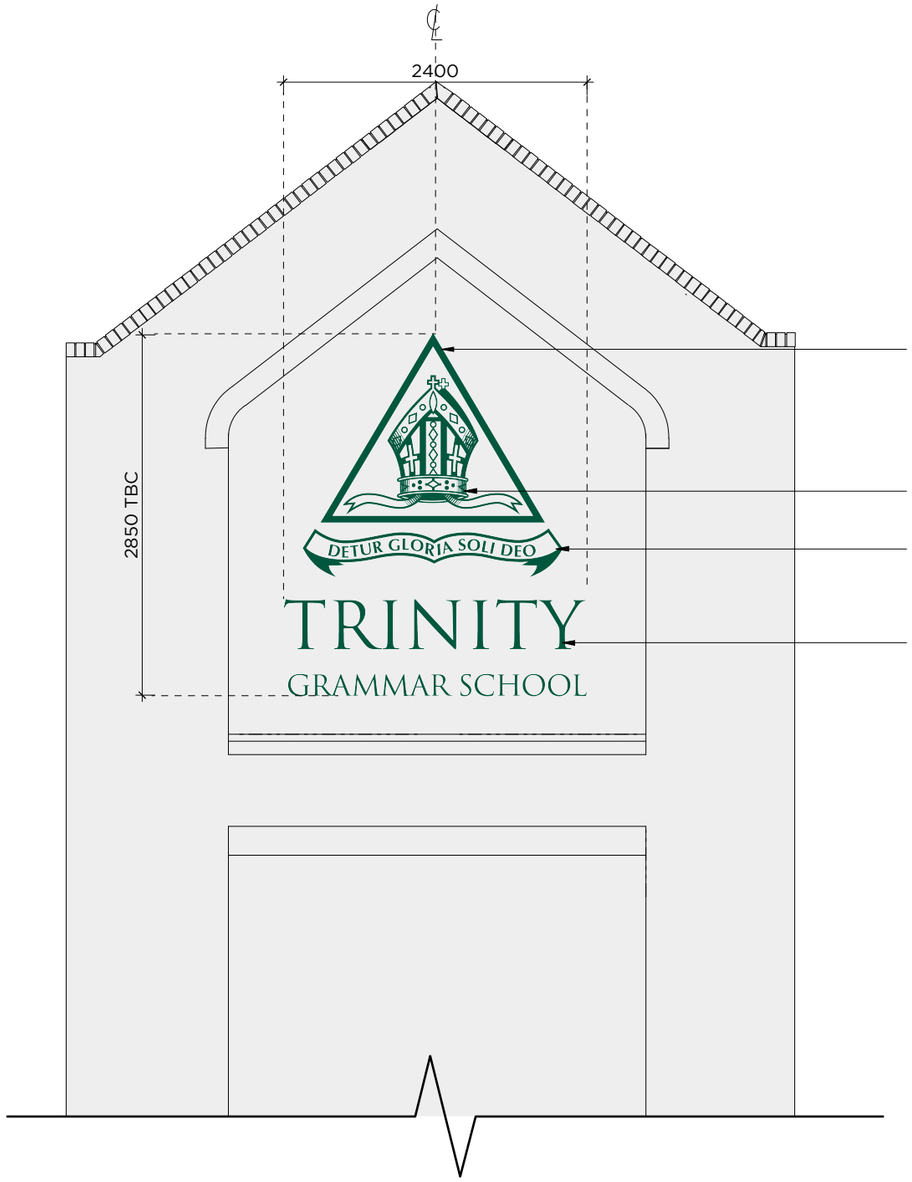

Trinity 'Triangle' pin fixed to brickwork.
Colour: Trinity Green

Trinity 'Crest' pin fixed to brickwork.
Colour: Trinity Green and white

Trinity 'Banner' pin fixed to brickwork.
Colour: Trinity Green and white

Trinity Grammar School letters individually pin fixed to facade on both sides.

Replace existing signage on Centenary Building with new format

01 Prospect Rd Facade Signage
Scale: 1:50

Precedent: Existing signage facing Prospect Road

PMDL ARCHITECTURE INTERIORS MASTERPLANNING

pmdl.com.au

PMDL ARCHITECTURE + DESIGN HK (LIMITED)
PMDL ARCHITECTURE + DESIGN PTY LTD ABN 56 062 961 317
NSW NOMINATED ARCHITECTS: ANDREW PENDER 5317 DAVID MORRIS 5865 VICKI VAN DIJK 9476

ISSUE	DATE	REVISION
A	28/8/20	Response to Submission

0mm 50mm 100mm

DO NOT SCALE FROM DRAWING. USE FIGURED DIMENSIONS ONLY.
CHECK ALL DIMENSIONS ON SITE BEFORE MANUFACTURE OR CONSTRUCTION.

PROJECT: TGS Renewal Project — PROJECT #: 2808
CLIENT: Trinity Grammar School
DWG: Centenary CentreSignage — DWG #: DA506
CLIENT REP & CONTACT: 119 Prospect Rd, Summer Hill
DATE: July 2020 | DRAWN: SC
SCALE: RTS | CHKD: SC
REVISION: A

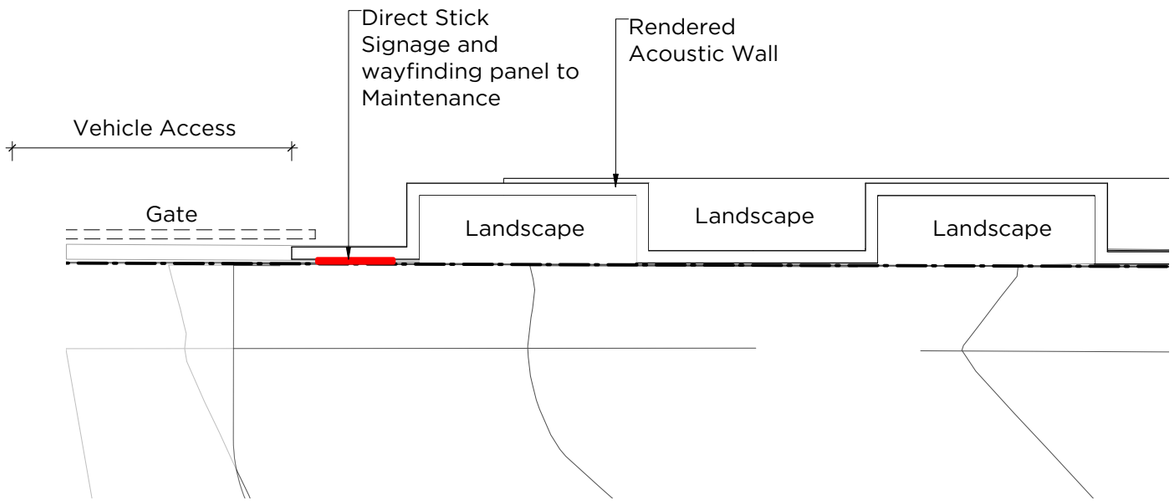

01 Seaview Street Maintenance signage plan
Scale: 1:100

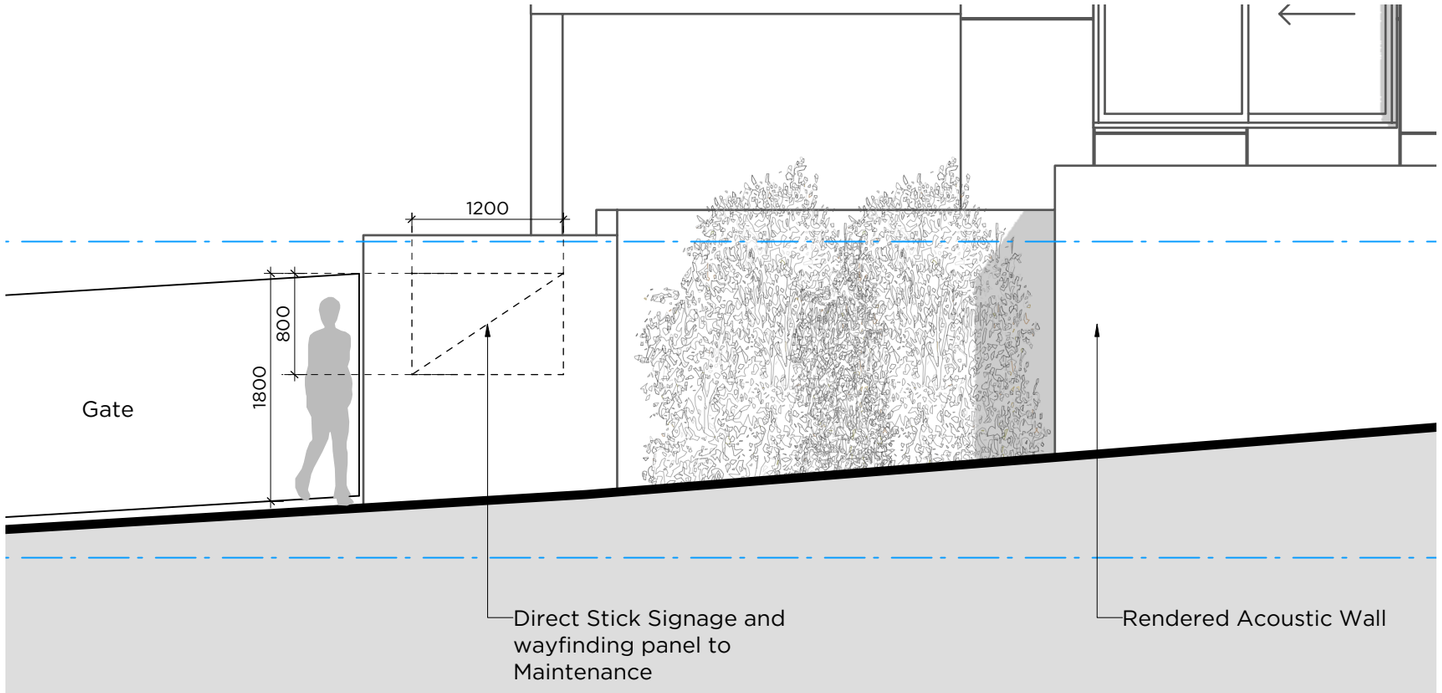

02 Seaview Street Maintenance signage Elevation
Scale: 1:50

PMDL ARCHITECTURE INTERIORS MASTERPLANNING

pmdl.com.au

PMDL ARCHITECTURE + DESIGN HK (LIMITED)
PMDL ARCHITECTURE + DESIGN PTY LTD ABN 56 062 960 317
NSW NOMINATED ARCHITECTS: ANDREW PENDER 5317 DAVID MORRIS 5865 VICKI VAN DIJK 9476

ISSUE	DATE	REVISION
A	28/8/20	Response to Submission

0mm 50mm 100mm

DO NOT SCALE FROM DRAWING. USE FIGURED DIMENSIONS ONLY.
CHECK ALL DIMENSIONS ON SITE BEFORE MANUFACTURE OR CONSTRUCTION.

PROJECT	TGS Renewal Project		PROJECT # 2808
CLIENT	Trinity Grammar School		DWG # DA507
DWG	Seaview Maintenance Signage		
CLIENT REF & CONTACT	119 Prospect Rd Summer Hill	DATE July 2020 / SCALE RTS	DRAWN SC / CHKD SC

REVISION A

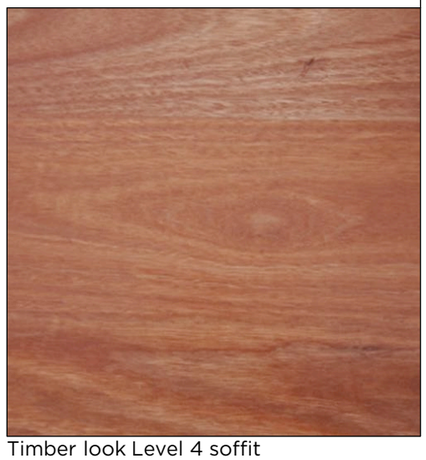

Timber look Level 4 soffit

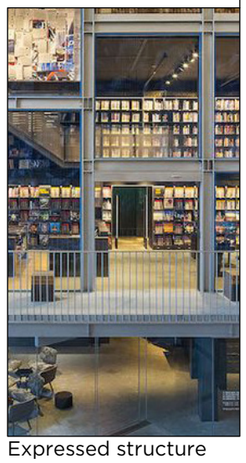

Expressed structure

Perforated metal screeen
Pale Champagne finish

Feature
Coloured fins
in screened
facade

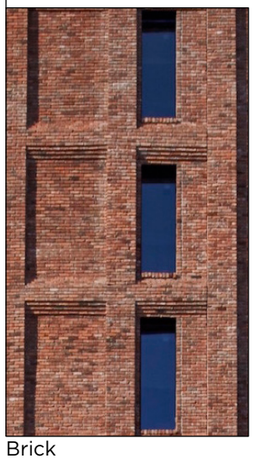

Brick
Brownish Red

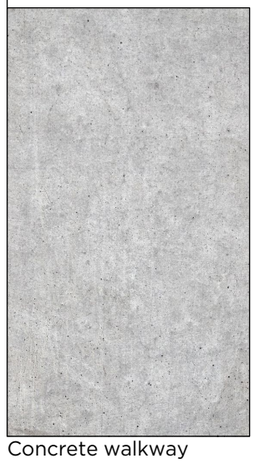

Concrete walkway

PMDL ARCHITECTURE INTERIORS MASTERPLANNING

pmdl.com.au

PMDL ARCHITECTURE + DESIGN HK (LIMITED)
PMDL ARCHITECTURE + DESIGN PTY LTD ABN 56 062 960 317
NSW NOMINATED ARCHITECTS: ANDREW PENDER 5317 DAVID MORRIS 5865 VICKI VAN DIJK 9476

ISSUE	DATE	REVISION
A	28/8/20	Response to Submission

0mm 50mm 100mm

DO NOT SCALE FROM DRAWING. USE FIGURED DIMENSIONS ONLY.
CHECK ALL DIMENSIONS ON SITE BEFORE MANUFACTURE OR CONSTRUCTION.

PROJECT	TGS Renewal Project	PROJECT # 2808
CLIENT	Trinity Grammar School	DWG # DA600
DWG	Material's Board Western Facade	
CLIENT REP & CONTACT	119 Prospect Rd, Summer Hill	DATE July 2020 · SCALE NTS · DRAWN SC · CHKD SC · REVISION A

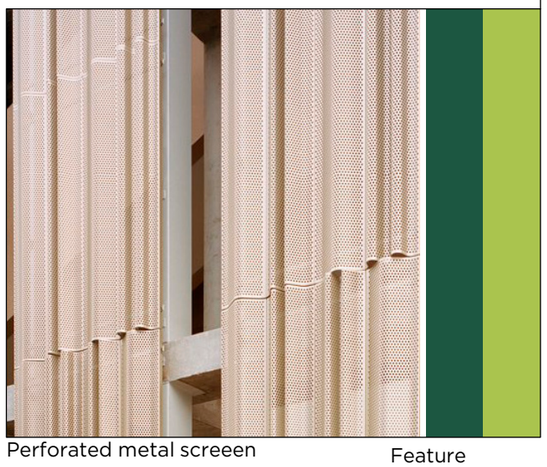

Perforated metal screeen

Feature
Coloured fins
in screened
facade

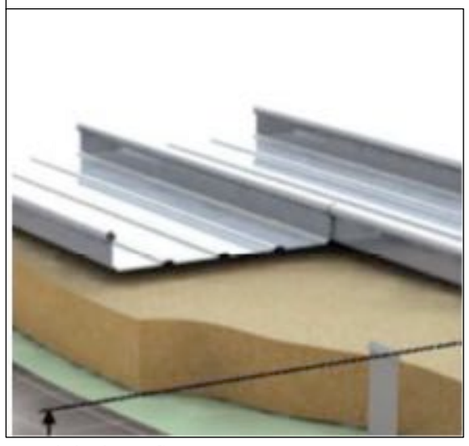

Metal deck roofing

Natural look cladding
Light Cream vertical glazed
windows in aluminium frames

ISSUE	DATE	REVISION
A	28/8/20	Response to Submission

0mm 50mm 100mm

DO NOT SCALE FROM DRAWING, USE FIGURED DIMENSIONS ONLY.
CHECK ALL DIMENSIONS ON SITE BEFORE MANUFACTURE OR CONSTRUCTION.

PMDL ARCHITECTURE
INTERIORS
MASTERPLANNING

pmdl.com.au

PMDL ARCHITECTURE + DESIGN HK (LIMITED)
PMDL ARCHITECTURE + DESIGN PTY LTD ABN 56 062 961 317
NSW NOMINATED ARCHITECTS: ANDREW PENDER 5317 DAVID MORRIS 5865 VICKI VAN DIJK 9476

PROJECT	TGS Renewal Project			PROJECT #	2808
CLIENT	Trinity Grammar School			DWG #	DA601
DWG	Material's Board Southern Facade				
CLIENT REP & CONTACT	119 Prospect Rd Summer Hill	DATE July 2020	DRAWN SC	REVISION	A
		SCALE NTS	CHKD SC		

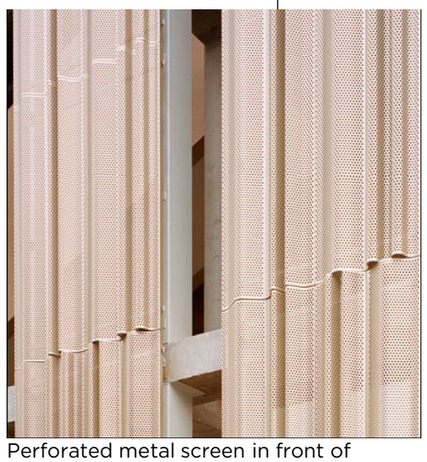

Perforated metal screen in front of glazing
Pale Champagne finish

Perforated metal screen in front of glazing

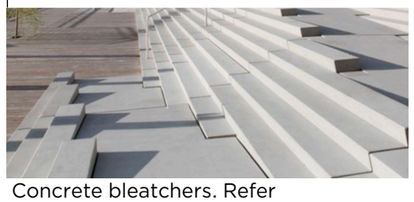

Concrete bleatchers. Refer to Landscape design package

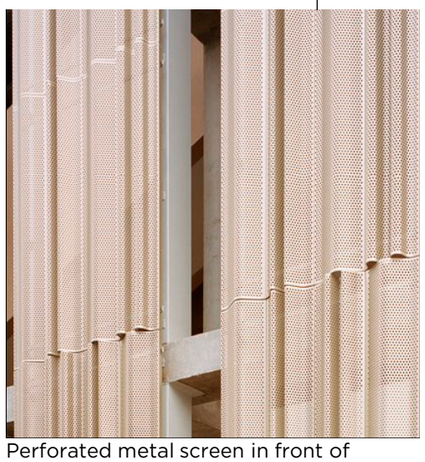

Perforated metal screen in front of glazing.
Pale Champagne finish

Planting from roof garden

PMDL ARCHITECTURE INTERIORS MASTERPLANNING

pmdl.com.au

PMDL ARCHITECTURE + DESIGN HK (LIMITED)
PMDL ARCHITECTURE + DESIGN PTY LTD ABN 56 062 960 317
NSW NOMINATED ARCHITECTS: ANDREW PENDER 5317 DAVID MORRIS 5865 VICKI VAN DIJK 9476

ISSUE	DATE	REVISION
A	28/8/20	Response to Submission

0mm 50mm 100mm

DO NOT SCALE FROM DRAWING. USE FIGURED DIMENSIONS ONLY.
CHECK ALL DIMENSIONS ON SITE BEFORE MANUFACTURE OR CONSTRUCTION.

PROJECT	TGS Renewal Project		PROJECT # 2808
CLIENT	Trinity Grammar School		DWG # DA602
DWG	Material's Board Eastern Facade		
CLIENT REP & CONTACT	119 Prospect Rd Summer Hill	DATE July 2020 / SCALE NTS	DRAWN SC / CHKD SC

REVISION A

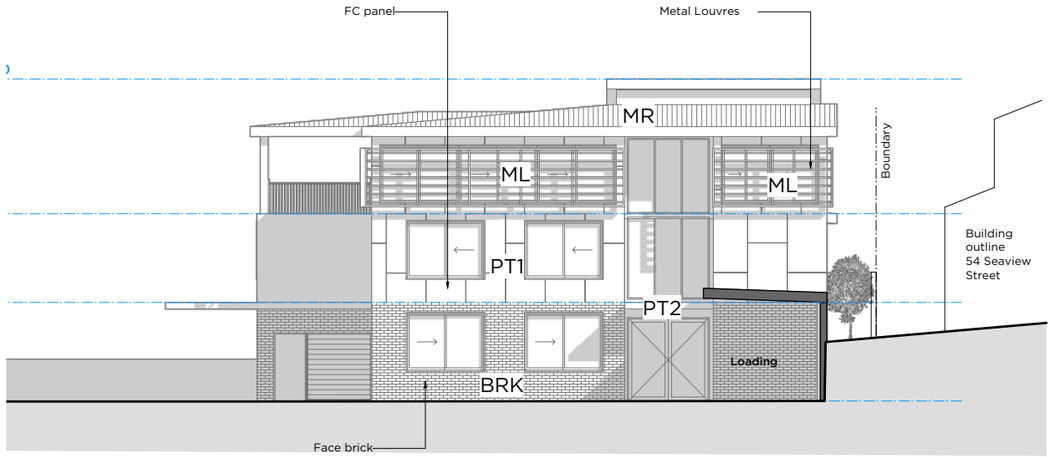

01 **BUILDING ELEVATION**
Seaview Maintenance Elevation North
Scale 1:100

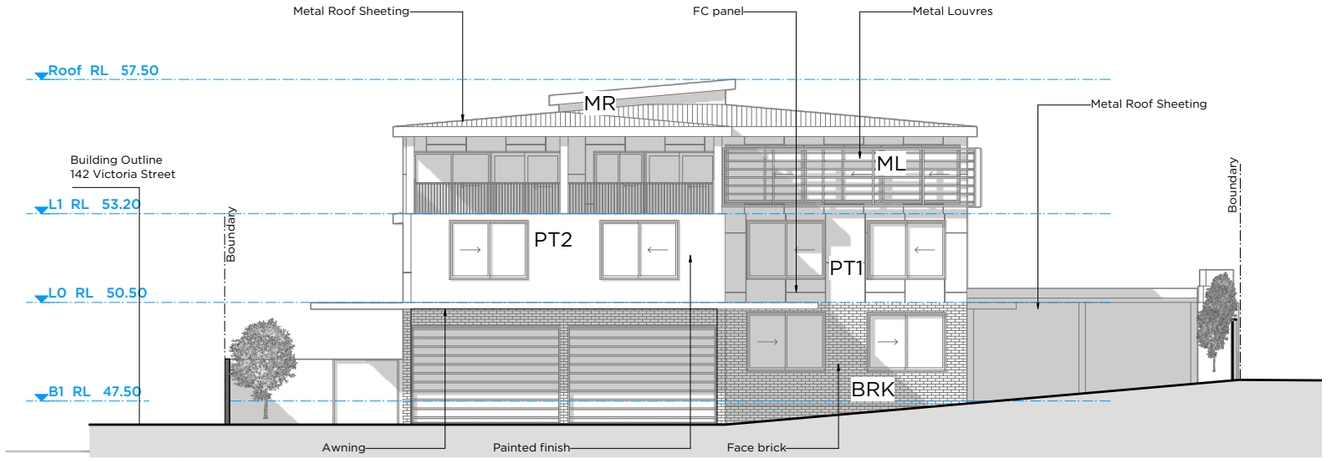

02 **BUILDING ELEVATION**
Seaview Maintenance Elevation East
Scale 1:100

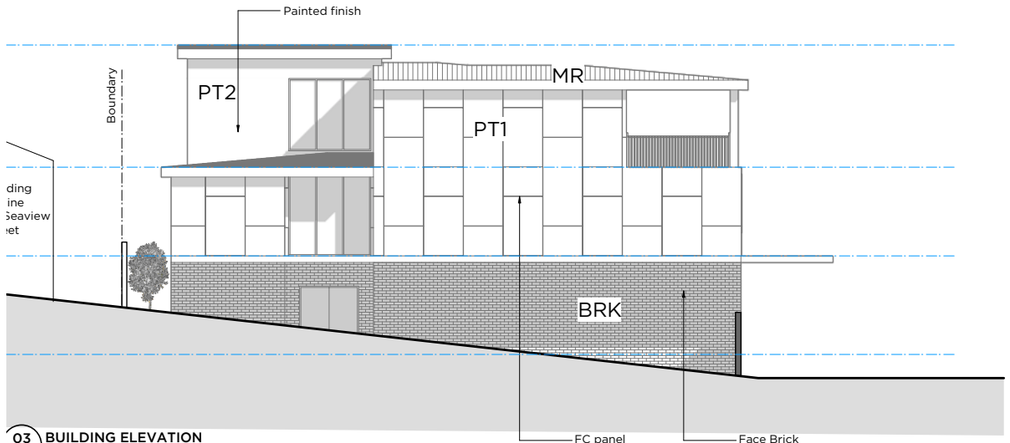

03 **BUILDING ELEVATION**
Seaview Maintenance Elevation South
Scale 1:100

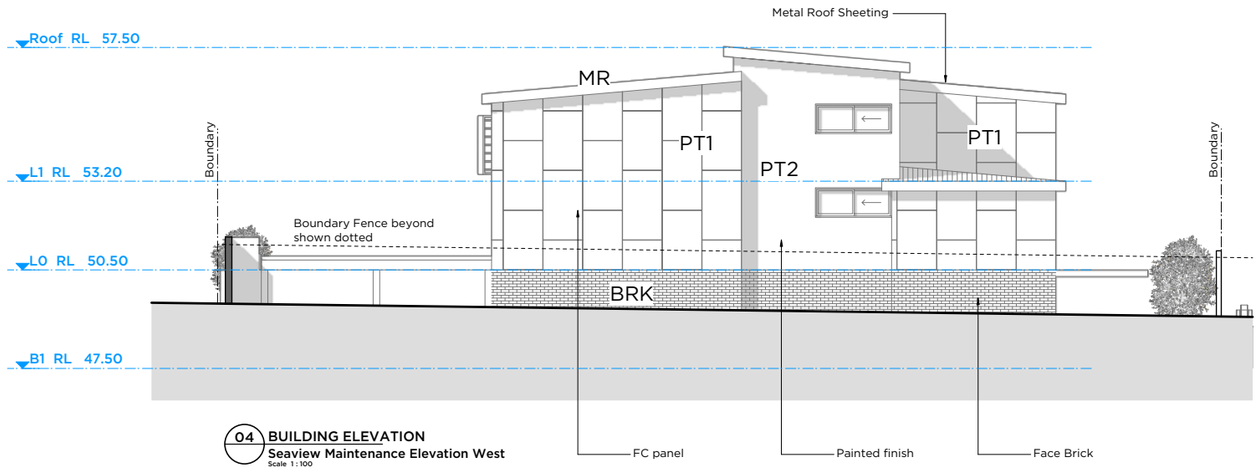

04 **BUILDING ELEVATION**
Seaview Maintenance Elevation West
Scale 1:100

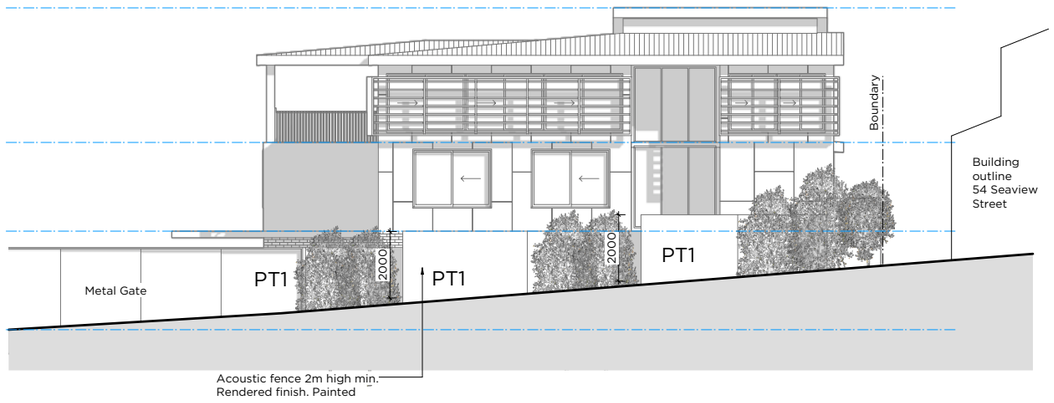

05 **STREET ELEVATION**
Seaview Maintenance
Scale 1:100

ML - Metal Louvres
PT1 - Neutral Paint Colour
PT2 - Burnt Orange Paint Colour

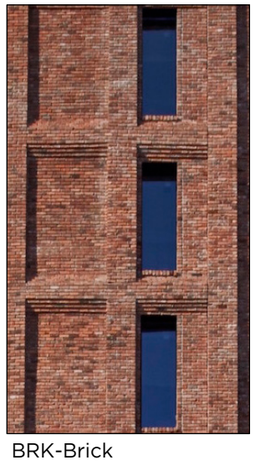

BRK-Brick
Brownish Red

MR - Metal deck
roofing

ISSUE	DATE	REVISION
B	15/1/21	Elevations updated
A	28/8/20	Response to Submission

0mm 50mm 100mm

DO NOT SCALE FROM DRAWING. USE FIGURED DIMENSIONS ONLY.
CHECK ALL DIMENSIONS ON SITE BEFORE MANUFACTURE OR CONSTRUCTION.

PMDL ARCHITECTURE
INTERIORS
MASTERPLANNING

pmdl.com.au

PMDL ARCHITECTURE + DESIGN HK (LIMITED)
PMDL ARCHITECTURE + DESIGN PTY LTD ABN 56 062 961 317
NSW NOMINATED ARCHITECTS: ANDREW PENDER 5317 DAVID MORRIS 5865 VICNI VAN DIJK 9476

PROJECT	TGS Renewal Project	PROJECT #	2808
CLIENT	Trinity Grammar School	DWG #	DA604
DWG	Material's Board Seaview Maintenance		
CLIENT REP & CONTACT	119 Prospect Rd Summer Hill	DATE July 2020 / SCALE NTS	DRAWN SC / CHKD SC
			REVISION B