


2 SITE PLAN
1:500

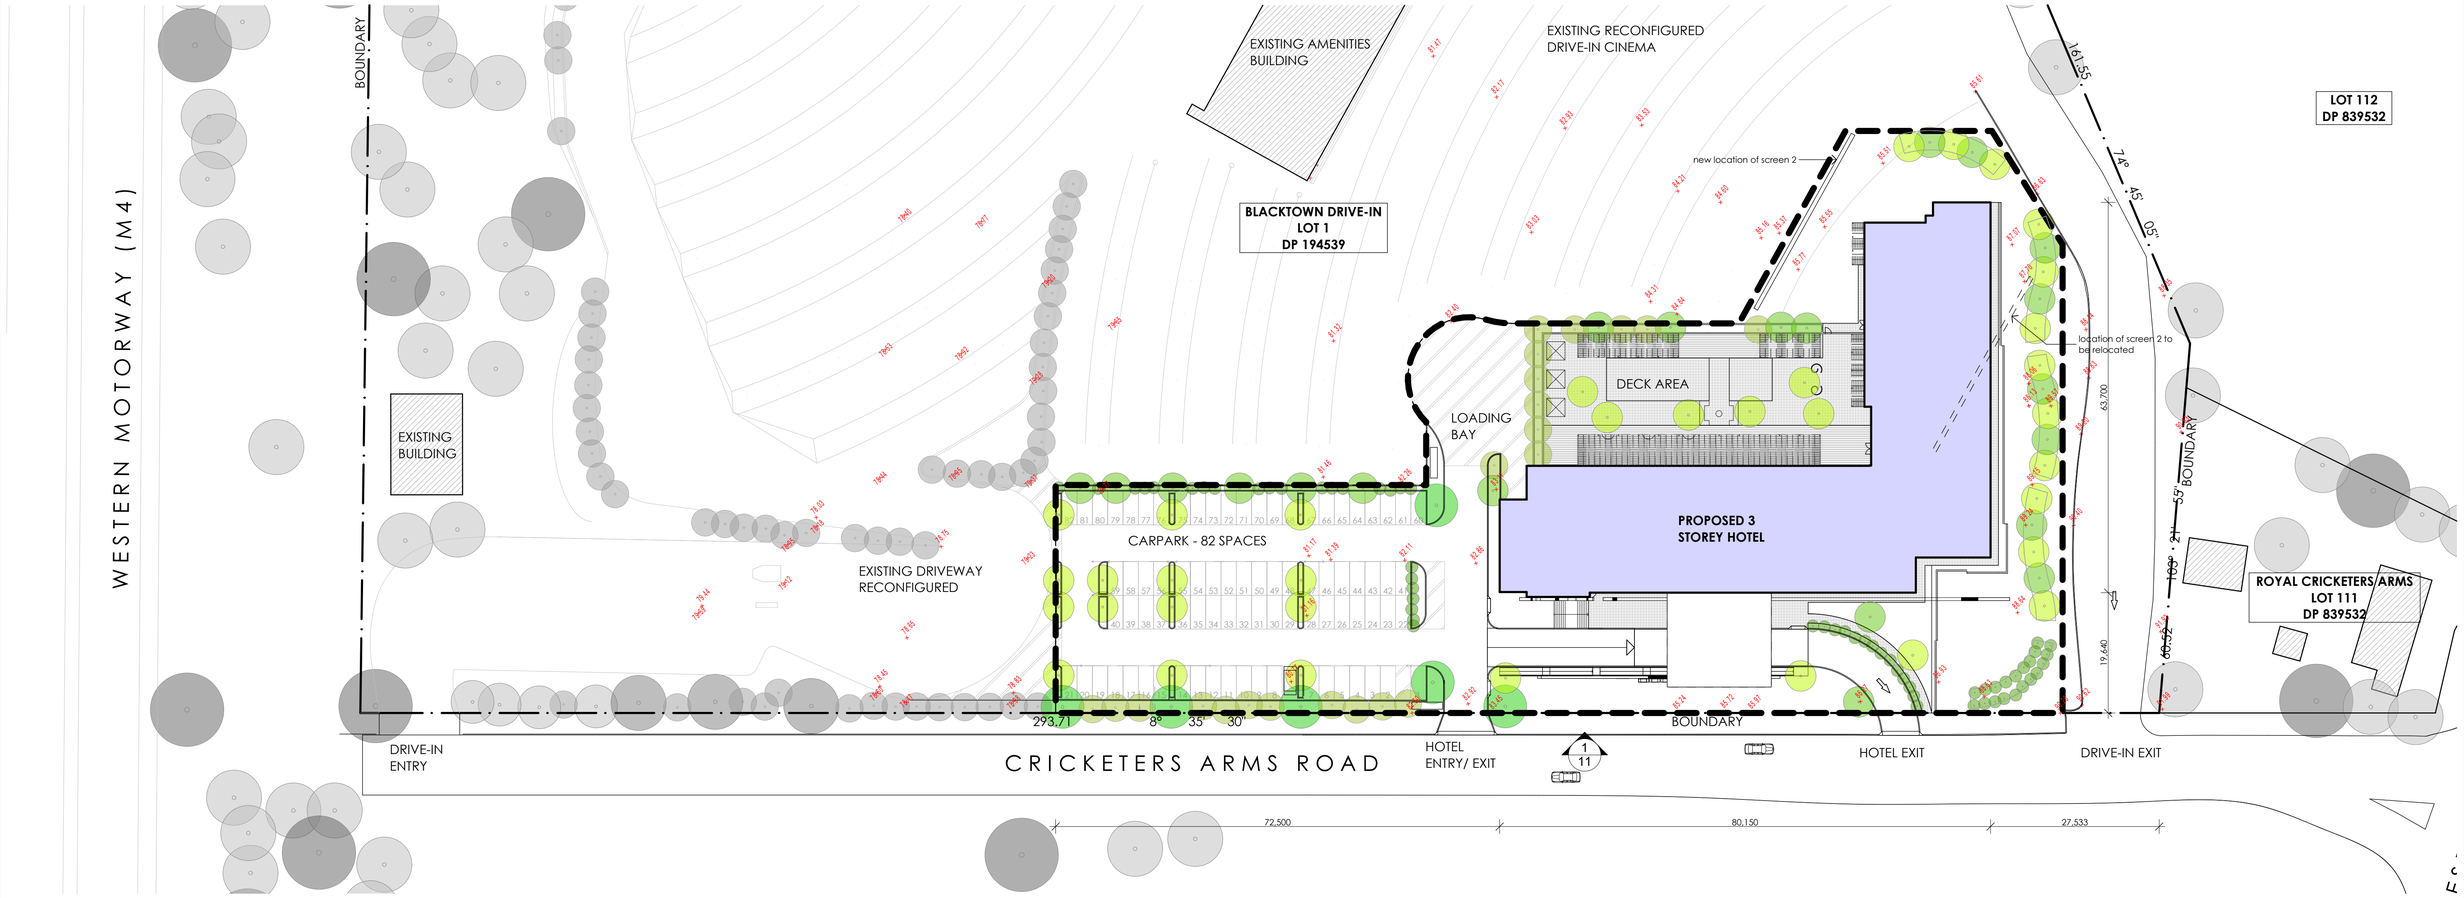


1 SITE ELEVATION- CRICKETERS ARMS ROAD
1:500

5M 10M 25M 50M

NOTE
1. Contractors to verify all dimensions on site before any shop drawings or work is commenced.
2. Figured dimensions to be taken in preference to scaled dwgs.
3. This drawing is to be read in conjunction with the specification and engineers drawings.

This drawing is the copyright of Project Tourism International Architecture Pty Ltd and may not be altered, reproduced or transmitted in any form or by any means, in part or in whole without the written permission of Project Tourism International Architecture Pty Ltd. ABN: 90 050 071 022.
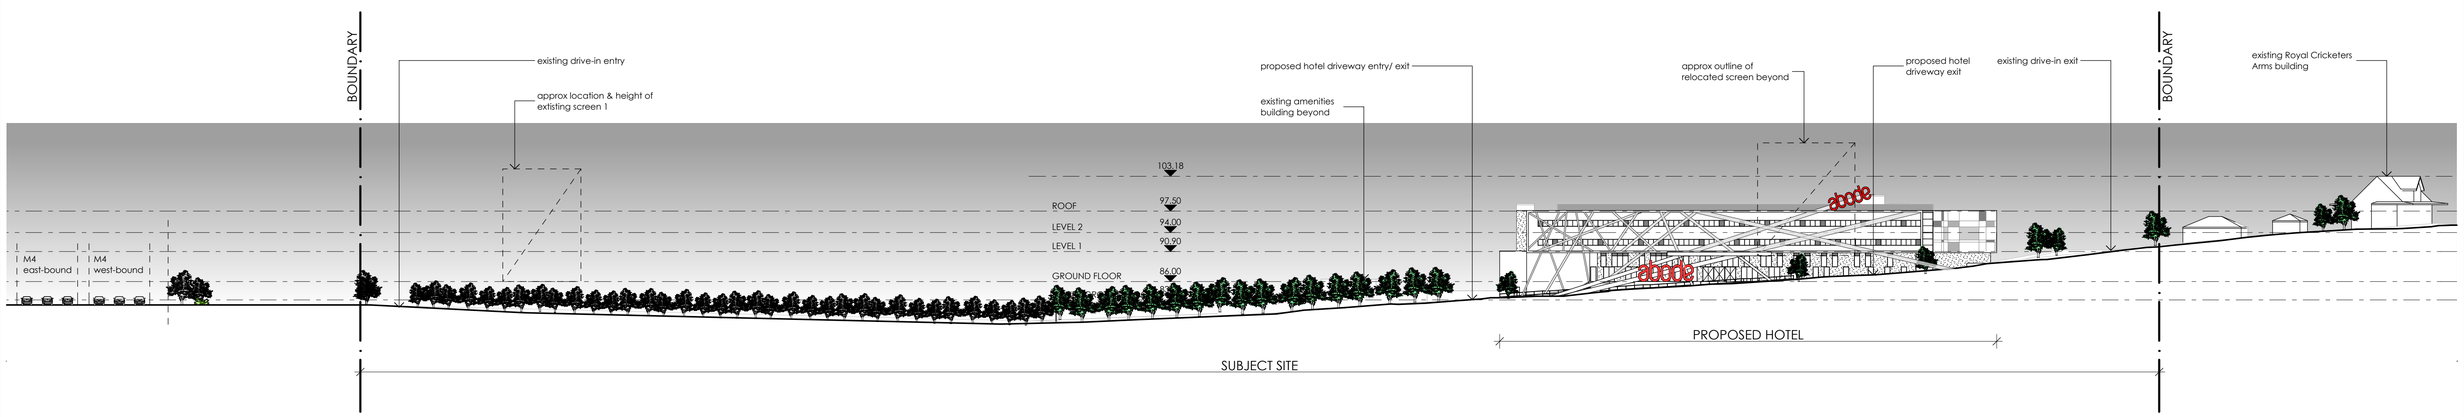
| REV | DESCRIPTION | BY | CHK | DATE | REV | DESCRIPTION | BY | CHK | DATE |
|---|---|---|---|---|---|---|---|---|---|
| P1 | PRELIMINARY | VD | | 24.09.10 | | | | | |
| P2 | PRELIMINARY | VD | | 27.09.10 | | | | | |
| A | DEVELOPMENT APPLICATION | VD | VD | 01.10.10 | | | | | |

ptiARCHITECTURE
Project Tourism International Architecture Pty Ltd Level 10, 263 Clarence St Sydney 2000
T (02) 9283 0860 F (02) 9283 0870 www.ptigroup.com.au ABN 90 050 071 022
Nominated Registered Architect : Peter Israel (reg no. 5064)
COMMERCIAL & DESIGN ARCHITECTS
INTERIOR DESIGNERS
PROPERTY DEVELOPMENT ANALYSTS & ADVISORS
FOR TOURISM, LEISURE, ENTERTAINMENT & RESIDENTIAL PROPERTIES

CLIENT
AMALGAMATED HOLDINGS LIMITED

PROJECT
ABODE HOTEL, BLACKTOWN

DRAWING
SECTIONS

NORTH

| PRINT DATE | DRAWN | CHECKED |
|---|---|---|
| 1/10/2010 | VD | PI |
| PROJECT No P274.1 | SCALE 1:500 @ A1, 1:1000 @ A3 | |

| A | DA | 11 | A |
|---|---|---|---|
| disc | stage | dwg no. | revision |