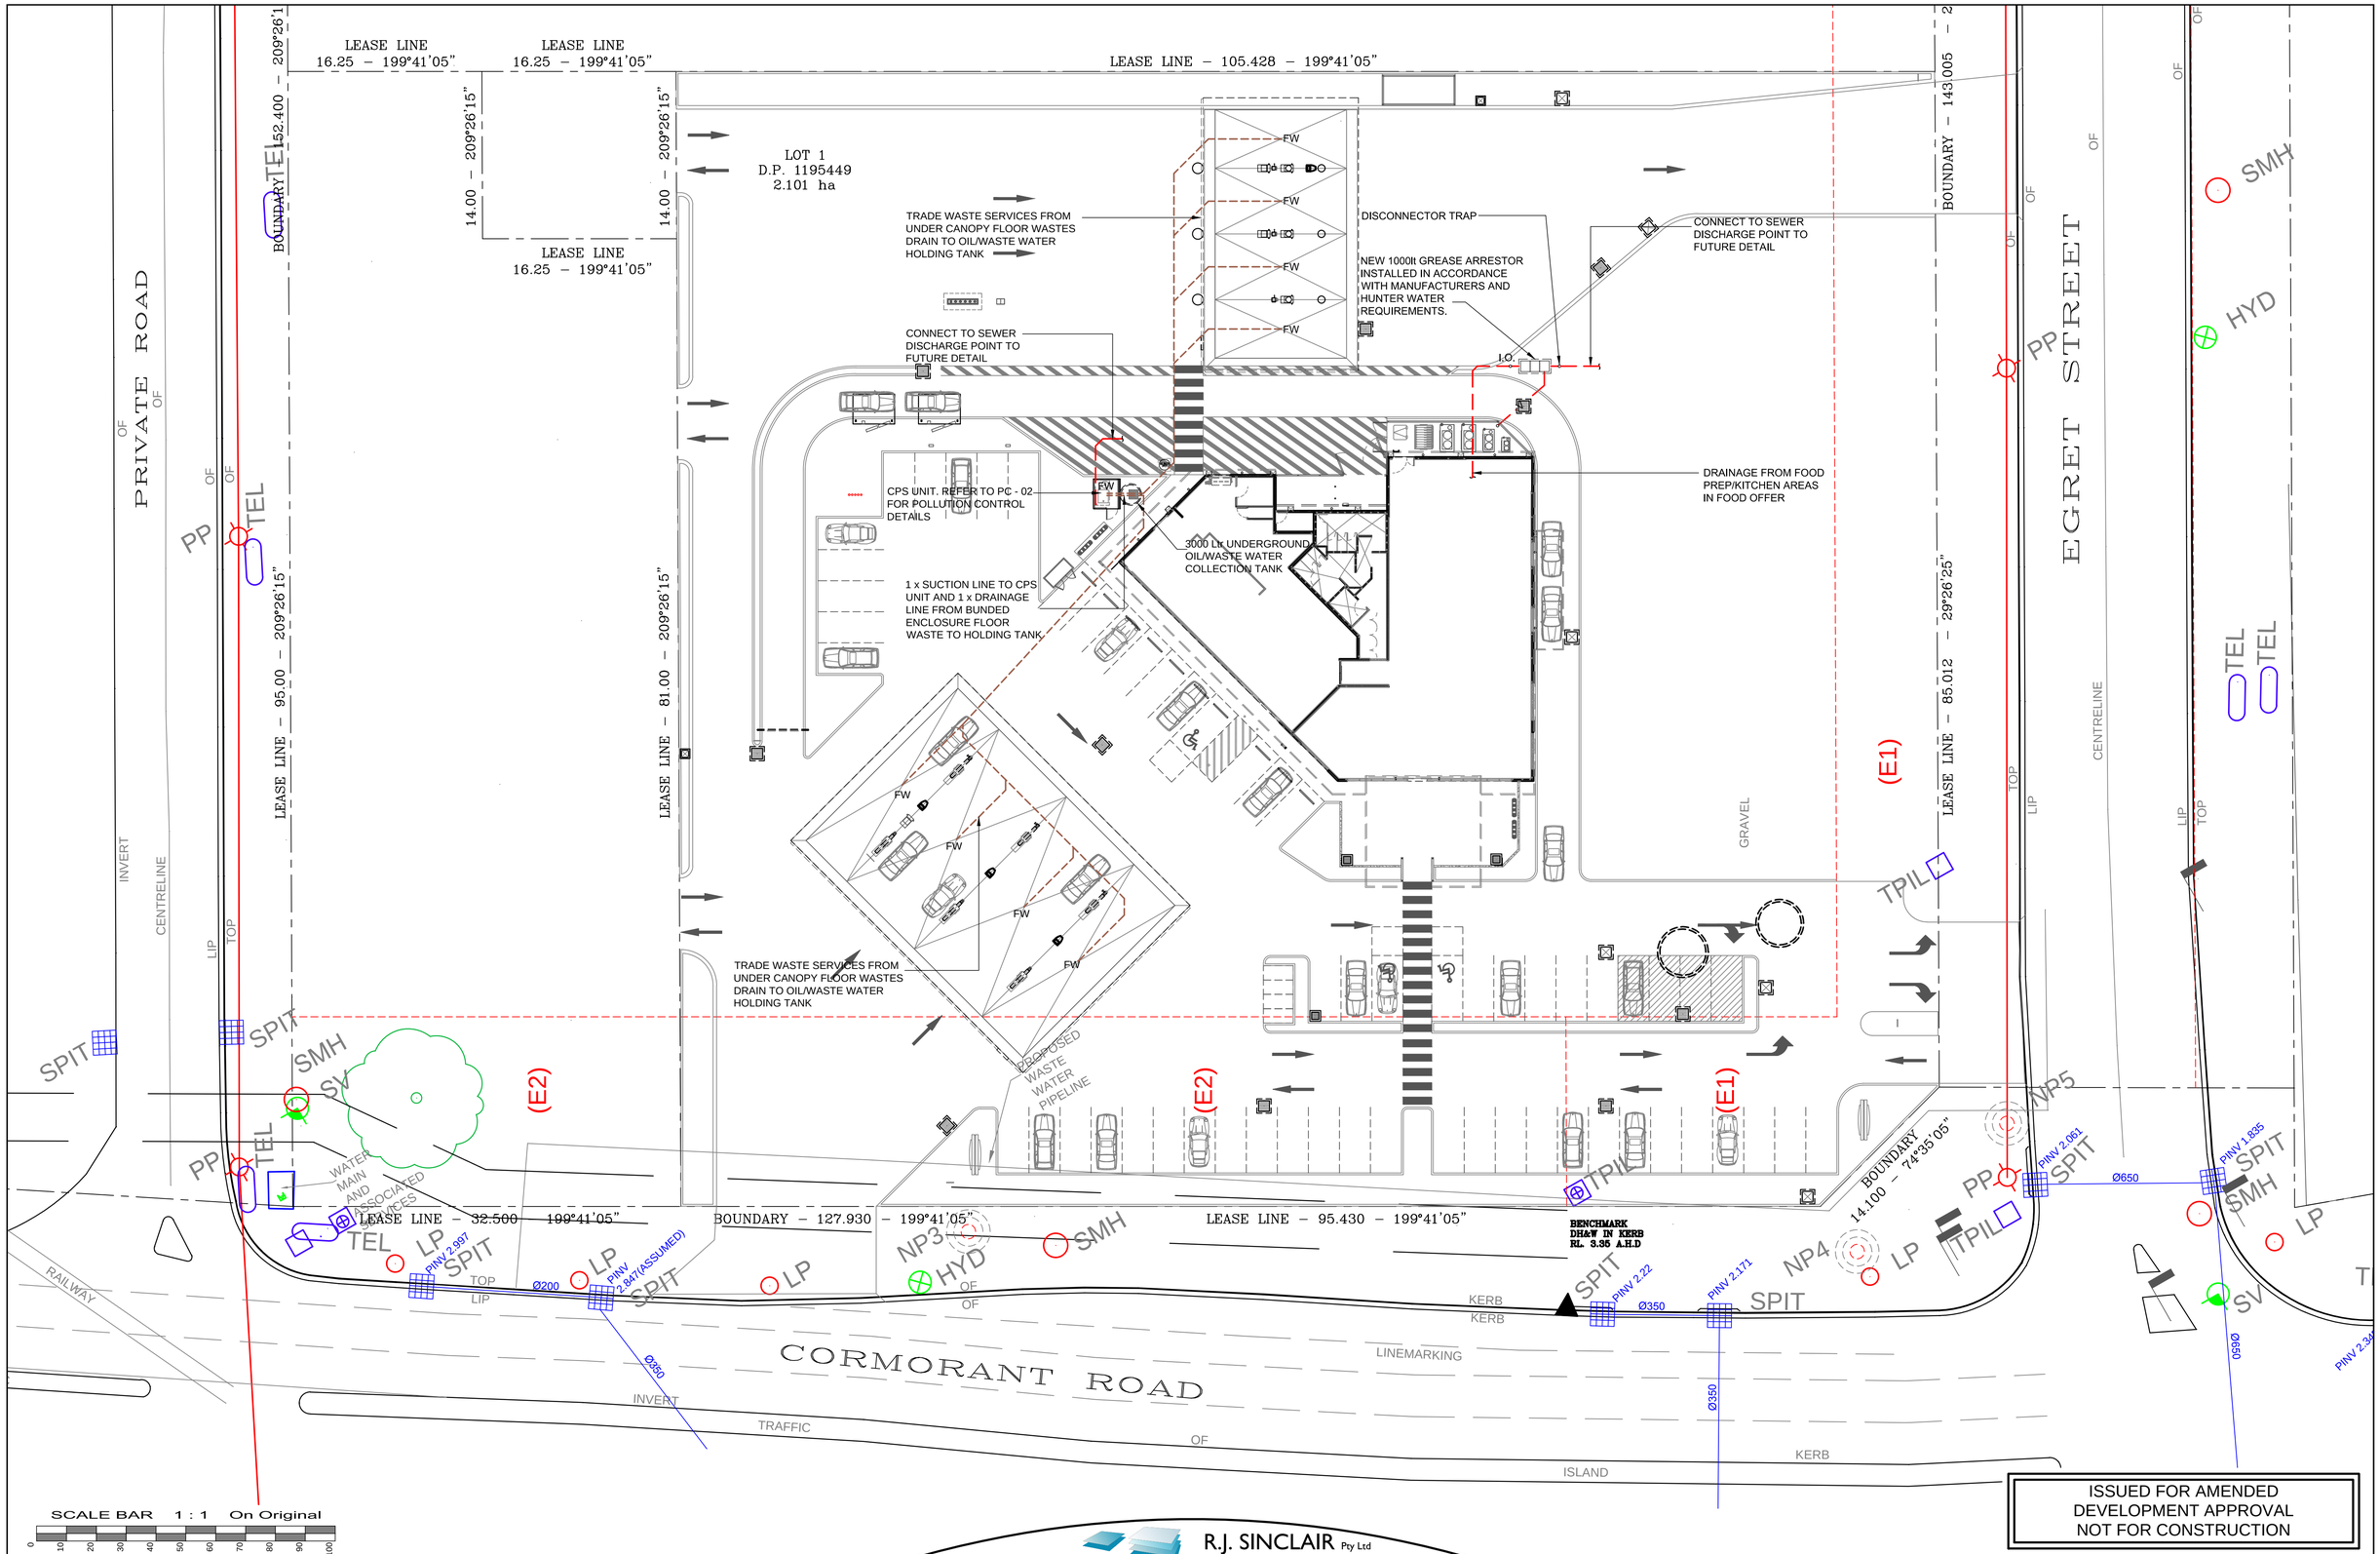

ISSUED FOR AMENDED DEVELOPMENT APPROVAL
NOT FOR CONSTRUCTION

© 2014 R.J. SINCLAIR Pty Ltd ACN 002 050 526 COPYRIGHT IN THESE DESIGNS AND DRAWINGS IS VESTED IN R.J. SINCLAIR Pty Ltd. THE DESIGN AND DETAILS SHOWN ON THIS DRAWING ARE SPECIFIC TO THIS PROJECT ONLY AND MAY NOT BE REPRODUCED IN WHOLE OR IN PART BY ANY MEANS OR BE USED FOR ANY OTHER PROJECT OR PURPOSE WITHOUT THE WRITTEN CONSENT OF R.J. SINCLAIR Pty Ltd.

No.	Amendment	By	Date
P1	PRELIMINARY ISSUE. NOT FOR CONSTRUCTION.	VP	07.05.2014
P2	PRELIMINARY ISSUE FOR APPROVAL.	VP	14.05.2014
P3	PRELIMINARY ISSUE FOR FINAL APPROVAL BEFORE DA ISSUE. NOT FOR CONSTRUCTION.	VP	21.05.2014
DA-1	ISSUED FOR DEVELOPMENT APPROVAL ONLY. NOT FOR CONSTRUCTION.	VP	30.05.2014
P4	SITE LAYOUT UPDATED. ISSUED FOR APPROVAL ONLY. . NOT FOR CONSTRUCTION..	VP	22.08.2014
DA-2	ISSUED FOR AMENDED DEVELOPMENT APPROVAL. NOT FOR CONSTRUCTION..	VP	17.12.2014

Member : BUILDING DESIGNERS ASSOCIATION NSW
Accredited Building Designer : 6318
RBP Vic. DP-AD 15529
QBSA Lic. No : 1082914

R.J. SINCLAIR Pty Ltd
Building Design
Office : Suite B111 - Sky City
NorWest Business Park
20 Lexington Drive
BELLA VISTA NSW 2153
Post : PO Box 503
ROUND CORNER NSW 2158
Phone : 02 8883 0999
Fax : 02 8883 1199
E-mail : designs@rjsinclair.com.au
Web : www.rjsinclair.com.au
Architectural -- Structural -- Project Management

Project
KOORAGANG SERVICE CENTRE
Part Lot 1 DP 1195449 - 130 CORMORANT ROAD Cnr. EGRET STREET
KOORAGANG NSW
FOR
SOVECHLES DEVELOPMENTS Pty Ltd

Drawing Title
TRADE WASTE SITE PLAN

Approved	Designed: RJS
Date: 5th May 2014	Drawn: VP
Scale: 1:250 @ A1 1:500 @ A3	Checked
Project No. 13 - 065	Drawing No. PC - 01
	Amdt. DA-2