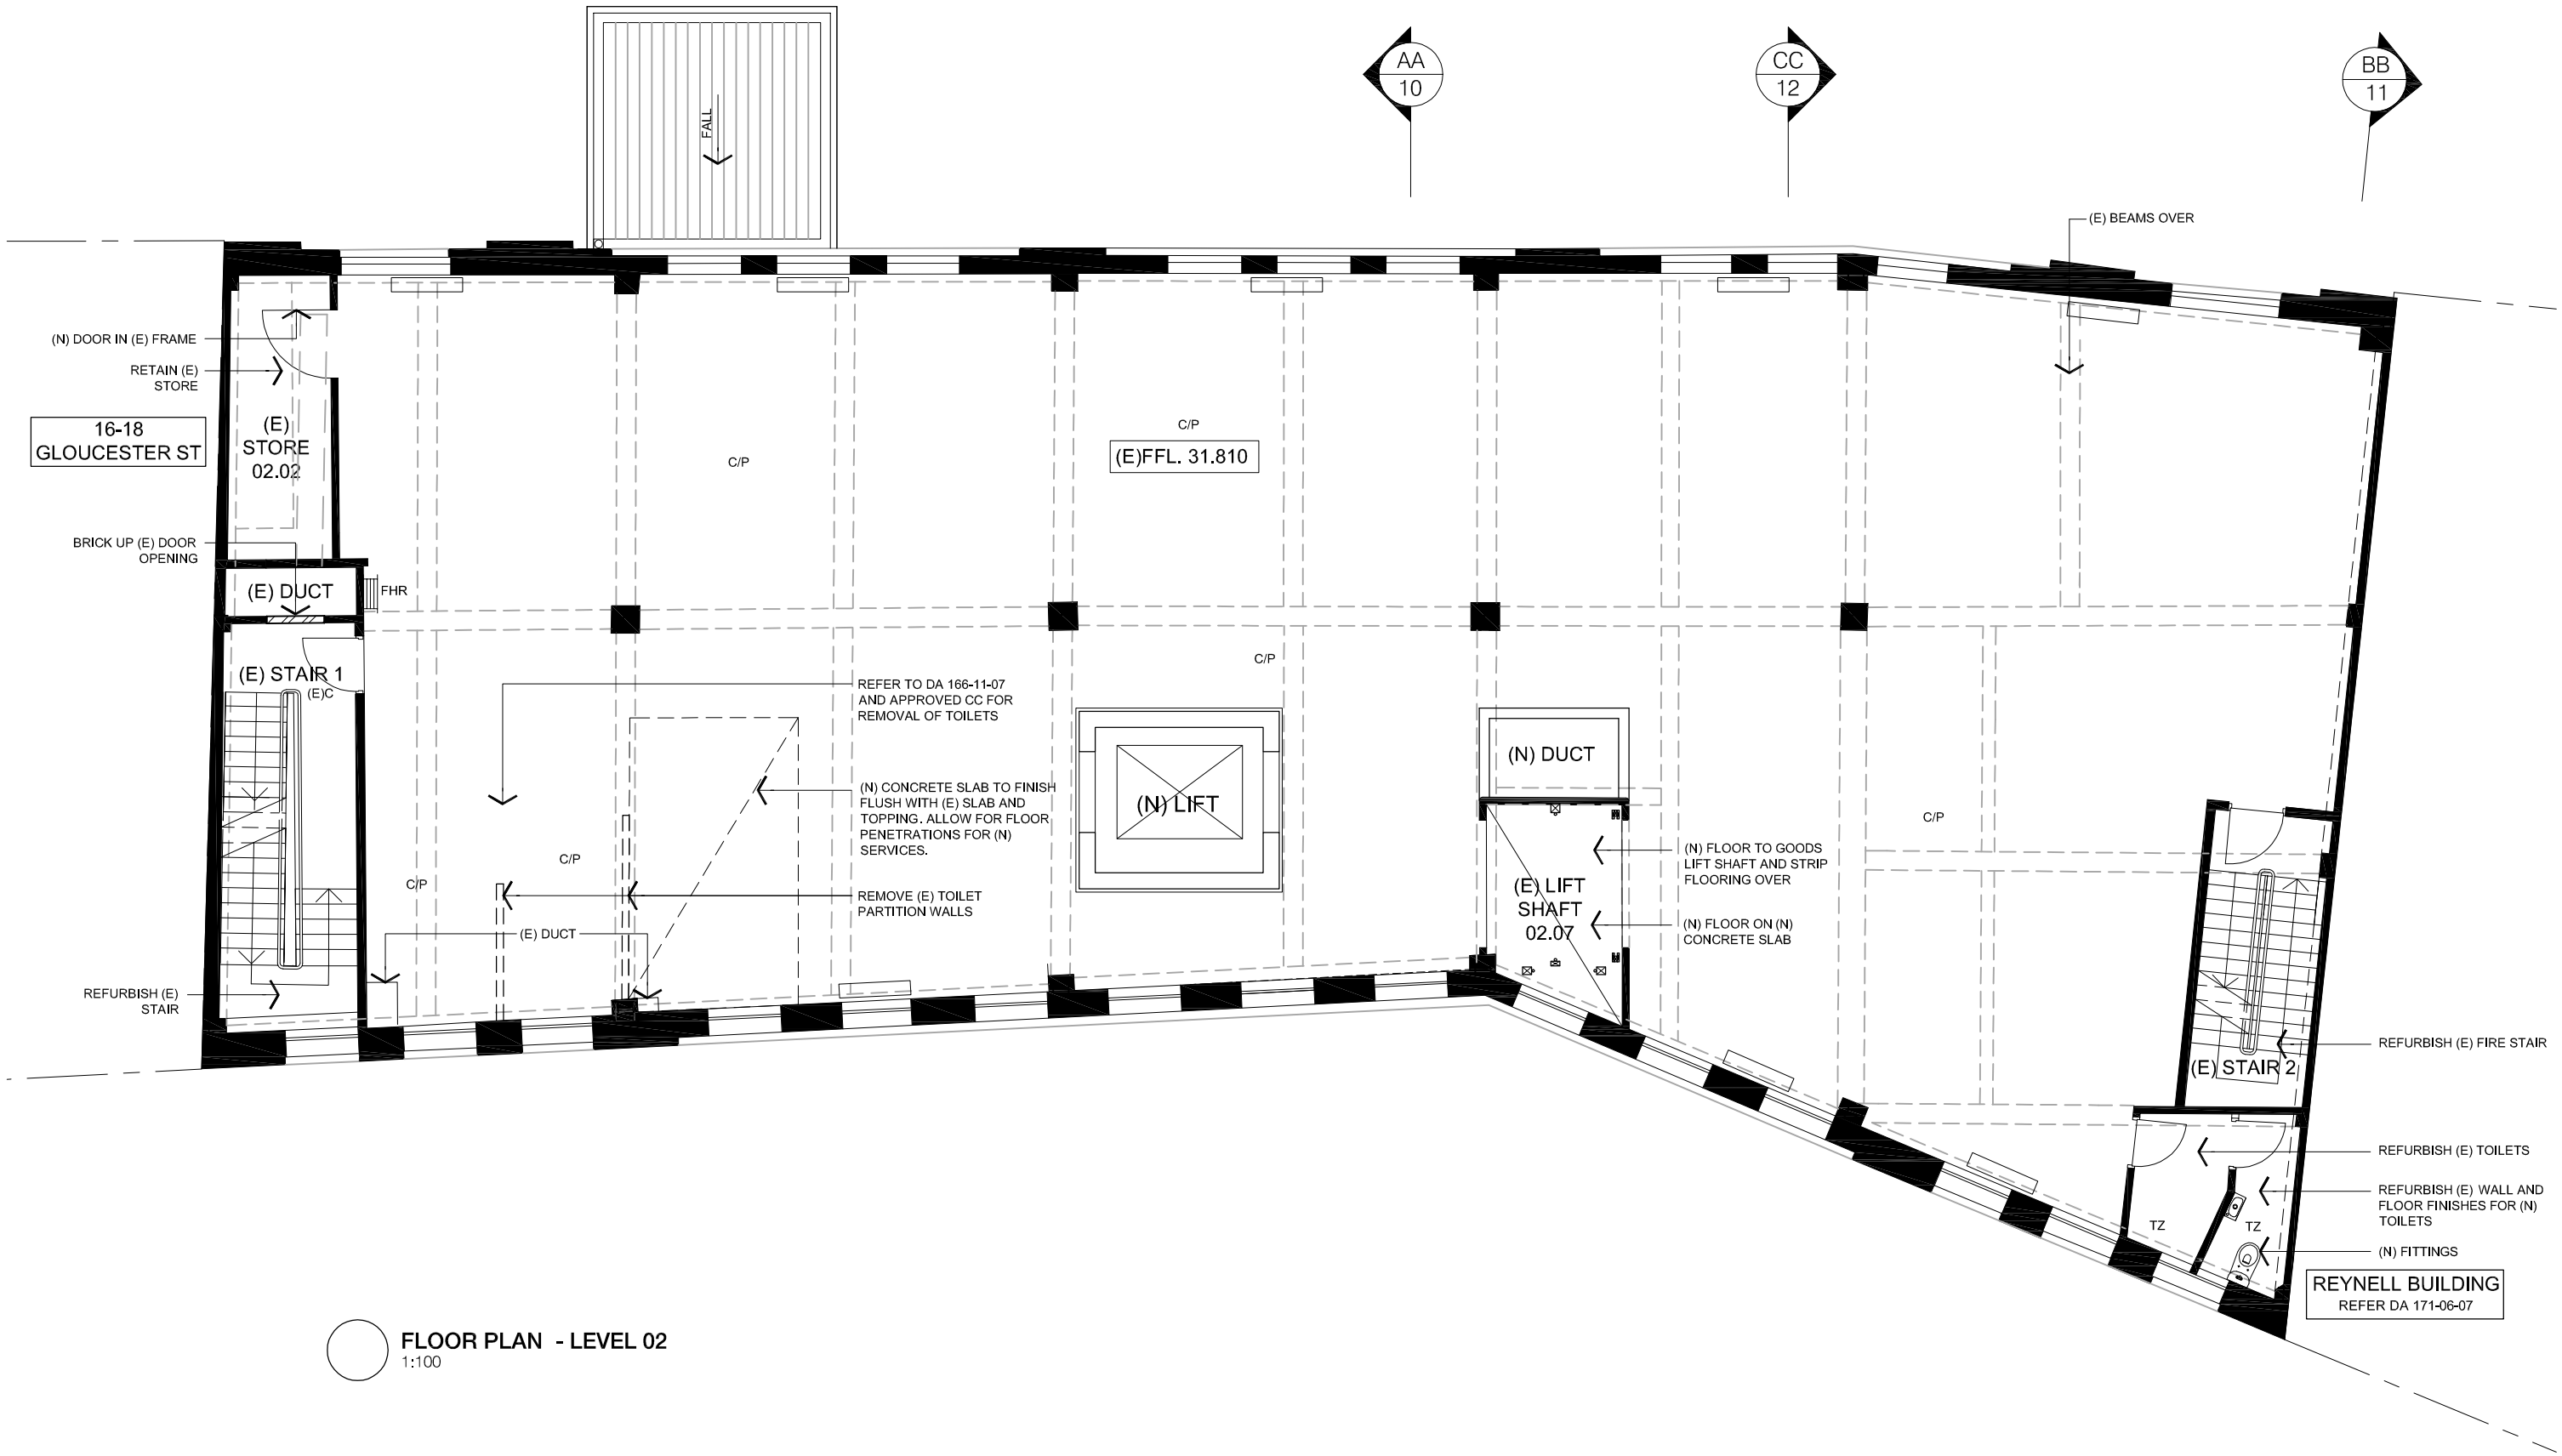

FLOOR PLAN - LEVEL 02
1:100

OWNER
SYDNEY HARBOUR FORESHORE AUTHORITY
T +61 2 9240 8500
F +61 2 9240 8899

TENANT
BBB CONSTRUCTION PTY LTD
T + 61 2 9080 2222 F +61 2 9080 2200

STRUCTURAL ENGINEER
HUGHES TRUEMAN
T + 61 2 9439 2633 T +61 2 9891 5044

LEGEND

BK/F	FACE BRICK	H	HYDRANT
C	CONCRETE	HLW	HIGHLIGHT WINDOW
CFC	FIBRE	MT	MARBLE TILES
DP	DOWN PIPES	MRS	METAL ROOF SHEETING
CT/F	FLOOR TILES	(N)	NEW
CR	CEMENT RENDER	/P	PAINTED
C/P	POLISHED CONCRETE	SD	SLIDING DOOR
(E)	EXISTING	SP	SOLAR PANEL
EFD	ELECTRICAL FLOOR DUCT	ST	SANDSTONE
		TD	TIMBER DOOR
		T/F	TIMBER STRIP
FCU	FANCOIL UNIT	TS	TIMBER SCREEN
FD	FIRE DOOR	TZ	FLOORING
FG	FIXED GLASS WINDOW	VS	TERRAZZO
GB	GLAZED BALUSTRADE		VINYL SHEETING]
GW	GLAZED WINDOW	ZN	ZINC CLADDING

Rev	Date	Description	Checked	Auth.
P1	23-07-10	Preliminary Issue	JJ	JJ
P2	06-08-10	Revised preliminary Issue	JJ	JJ
P3	13-08-10	Issue to Client	JJ	JJ
A	08-09-10	DA Issue	JJ	JJ
B	15-10-10	Amended DA- selected dwgs	JJ	JJ

Proj. Dir	Proj. Arch	Drawn
JJ	JJ	CC/MV/TP
Job No.	Date	Scale
09 1002	JUL 10	1:100 @ A3

NSW Nominated Architects:
Robert Denton Reg. No. 5782, Alex Kibble Reg. No. 6015

Do not scale drawings. Verify all dimensions on site. Notify architect of all discrepancies

10 20 30 40 50

Project
LAWSON HOUSE
212-218 CUMBERLAND STREET

Drawing Title
FLOOR PLAN - LEVEL 02

Drawing No. **AR.DA.03**
Revision **B**

PO Box 660
Darlinghurst
NSW 1300
Australia

52 Albion Street
Surry Hills
NSW 2010
Australia

T +61 2 9281 4399
F +61 2 9281 4337
info@tannerarchitects.com.au
www.tannerarchitects.com.au

tanner Architects