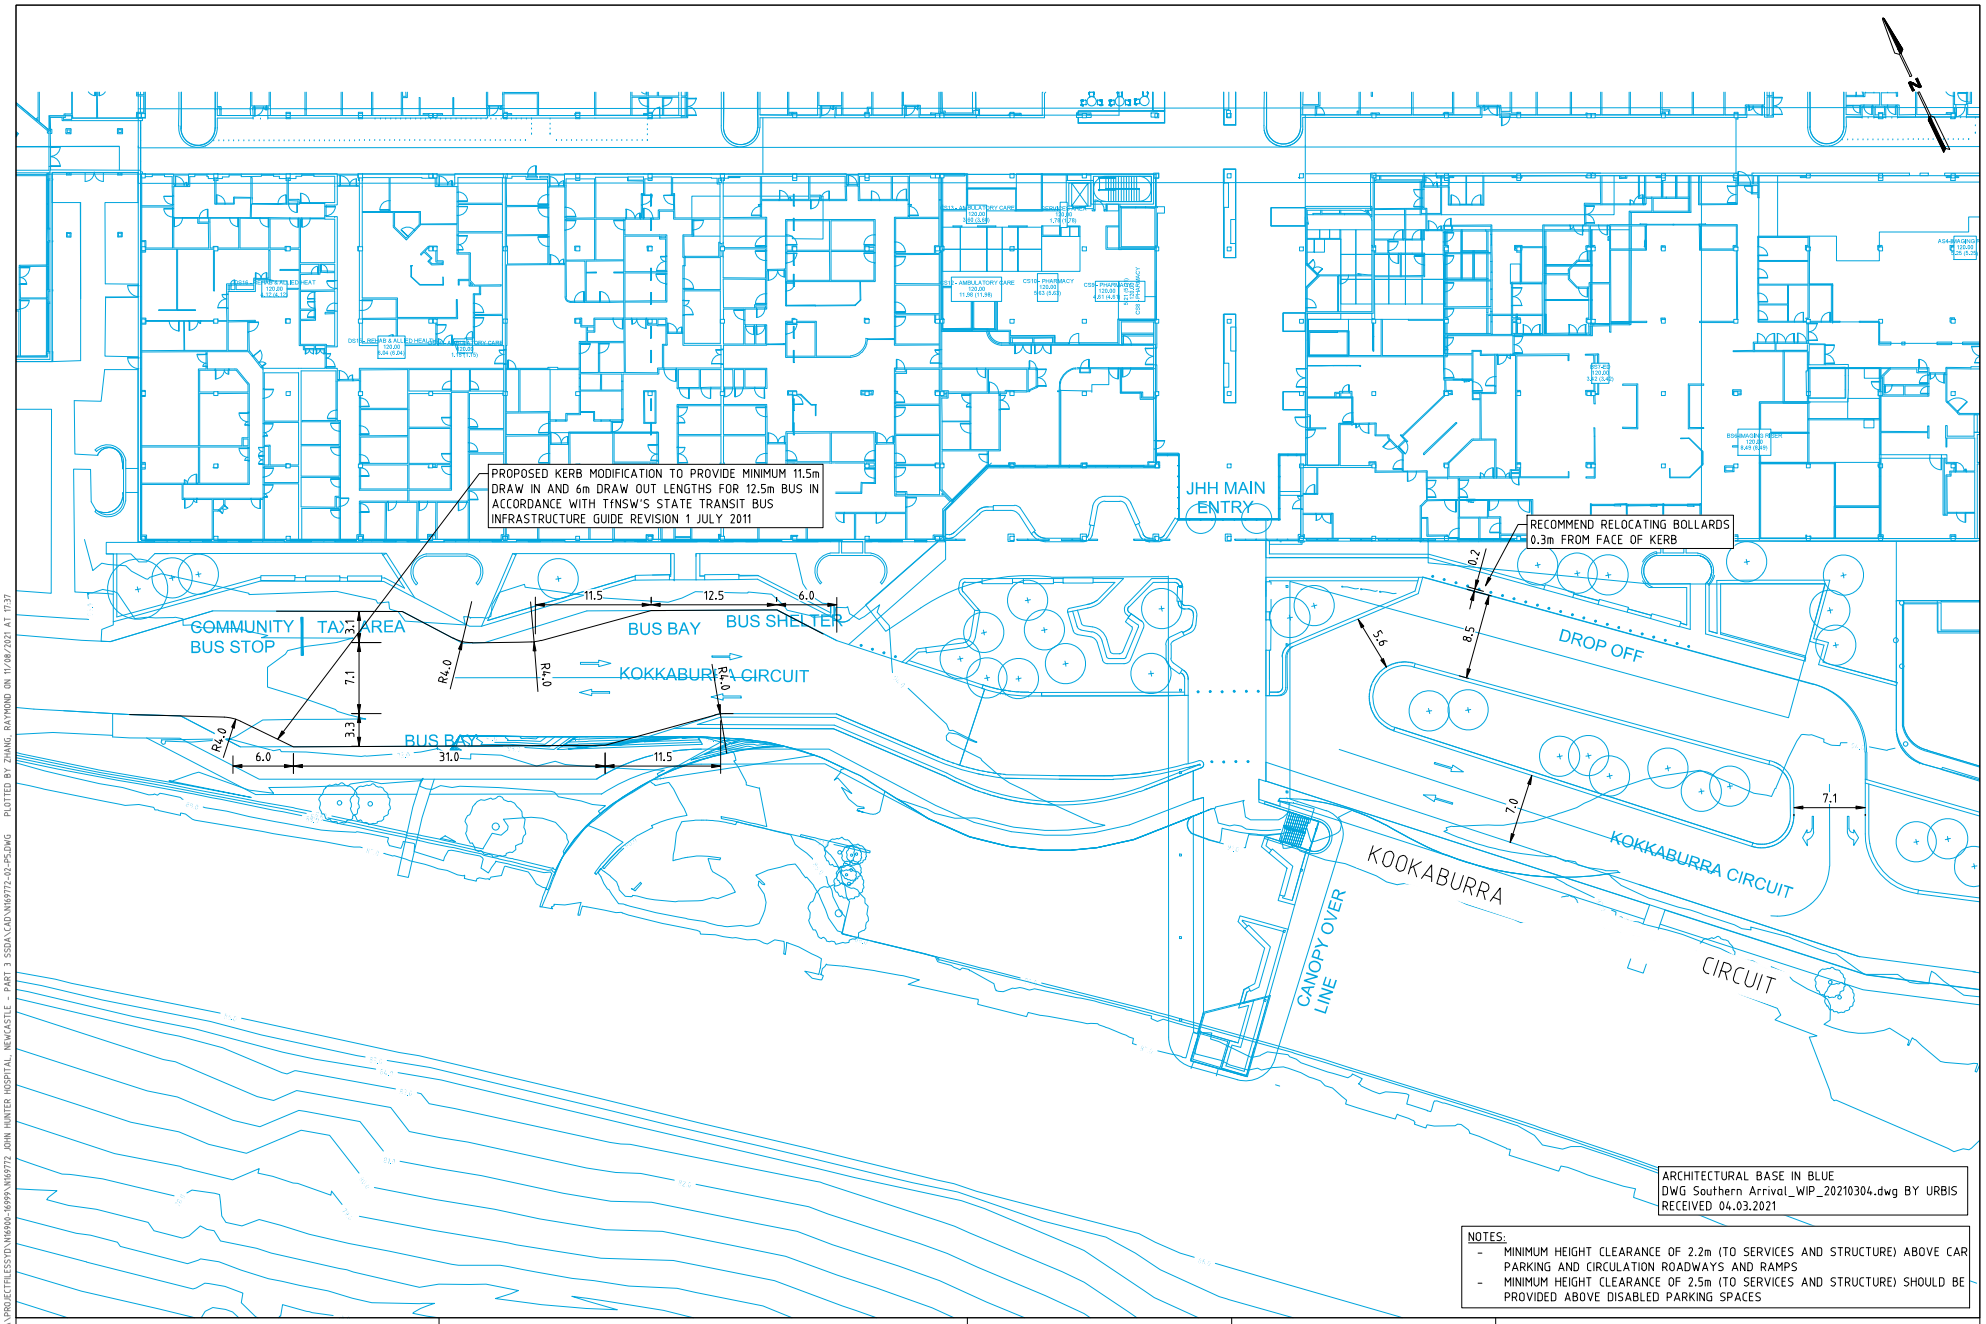

ARCHITECTURAL BASE IN BLUE
DWG Southern Arrival_WIP_20210304.dwg BY URBIS
RECEIVED 04.03.2021

NOTES:
- MINIMUM HEIGHT CLEARANCE OF 2.2m (TO SERVICES AND STRUCTURE) ABOVE CAR PARKING AND CIRCULATION ROADWAYS AND RAMPS
- MINIMUM HEIGHT CLEARANCE OF 2.5m (TO SERVICES AND STRUCTURE) SHOULD BE PROVIDED ABOVE DISABLED PARKING SPACES

GTA consultants
NOW Stantec

PRELIMINARY PLAN
FOR DISCUSSION PURPOSES ONLY
SUBJECT TO CHANGE WITHOUT NOTIFICATION

WARNING
BEWARE OF UNDERGROUND SERVICES
THE LOCATIONS OF UNDERGROUND SERVICES ARE APPROXIMATE ONLY AND THEIR EXACT POSITION SHOULD BE PROVEN ON SITE. NO GUARANTEE IS GIVEN THAT ALL EXISTING SERVICES ARE SHOWN.

DESIGNED R.ZHANG	DESIGN CHECK K.McNATTY	SCALE A3 0 2.5 5 10 1:500	HEALTH INFRASTRUCTURE
APPROVED BY K.McNATTY	DATE ISSUED 11 AUGUST 2021	CAD FILE NO. N169772-02-P5.DWG	JOHN HUNTER HOSPITAL NEWCASTLE
			SOUTHERN PICK-UP/ DROP-OFF AREA AND BUS LAYOUT
			COMPLIANCE REVIEW
			DRAWING NO. N169772-02-01 SHEET 01 OF 05 ISSUE P5

\\GDRP-ADS\GTADATA\PROJECTFILES\YD\N6900-1699\N169772 JOHN HUNTER HOSPITAL NEWCASTLE - PART 3 SSDA\CAD\N169772-02-P5.DWG PLOTTED BY ZHANG, RAYMOND ON 11/08/2021 AT 17:37