

Appendix C: Construction Access Plans



NOT TO SCALE

TENDER				
Designed	CS	Project Director Approved	Date	North 
Drawn	PA			
Scale	1:250			
Date	3.10.2018	Project Ref	Drawing No	Rev
Sheet	A1	20 10748 01	C540	P3

LEGEND

EXISTING SITE BOUNDARY

EXISTING CONCRETE FOOTPATH PAVEMENT

EXISTING ASPHALT PAVEMENT

PROPOSED CONCRETE FOOTPATH PAVEMENT (REFER PAVEMENT DETAIL RBG-CV-DWG-RIE-83-410)

PROPOSED ASPHALT SAWCUT (REFER PAVEMENT DETAIL RBG-CV-DWG-RIE-83-410)

PROPOSED ASPHALT PAVEMENT (REFER PAVEMENT DETAIL RBG-CV-DWG-RIE-83-410)

PROPOSED 1:3 BATTER TO EXISTING

-26.50- EXISTING MINOR CONTOUR

-26.00- EXISTING MAJOR CONTOUR

-26.10- PROPOSED MINOR CONTOUR

-26.00- PROPOSED MAJOR CONTOUR


EXISTING TELSTRA SERVICES (SURVEYED)

EXISTING TELSTRA SERVICES (DBYD)

NOTES


1. DRIVEWAY CROSSOVER TO BE CONSTRUCTED IN ACCORDANCE WITH TWEED SHIRE COUNCIL ROAD WORKS STANDARDS DRAWING S.D.011 (DRIVEWAY ACCESS TO PROPERTIES FRONTING UNKERBED ROADS) AND TWEED SHIRE COUNCIL DESIGN SPECIFICATIONS.

2. SERVICES SHOWN ON PLAN AND SECTIONS ARE INDICATIVE ONLY. LOCATION OF SERVICES TO BE CONFIRMED ON SITE.


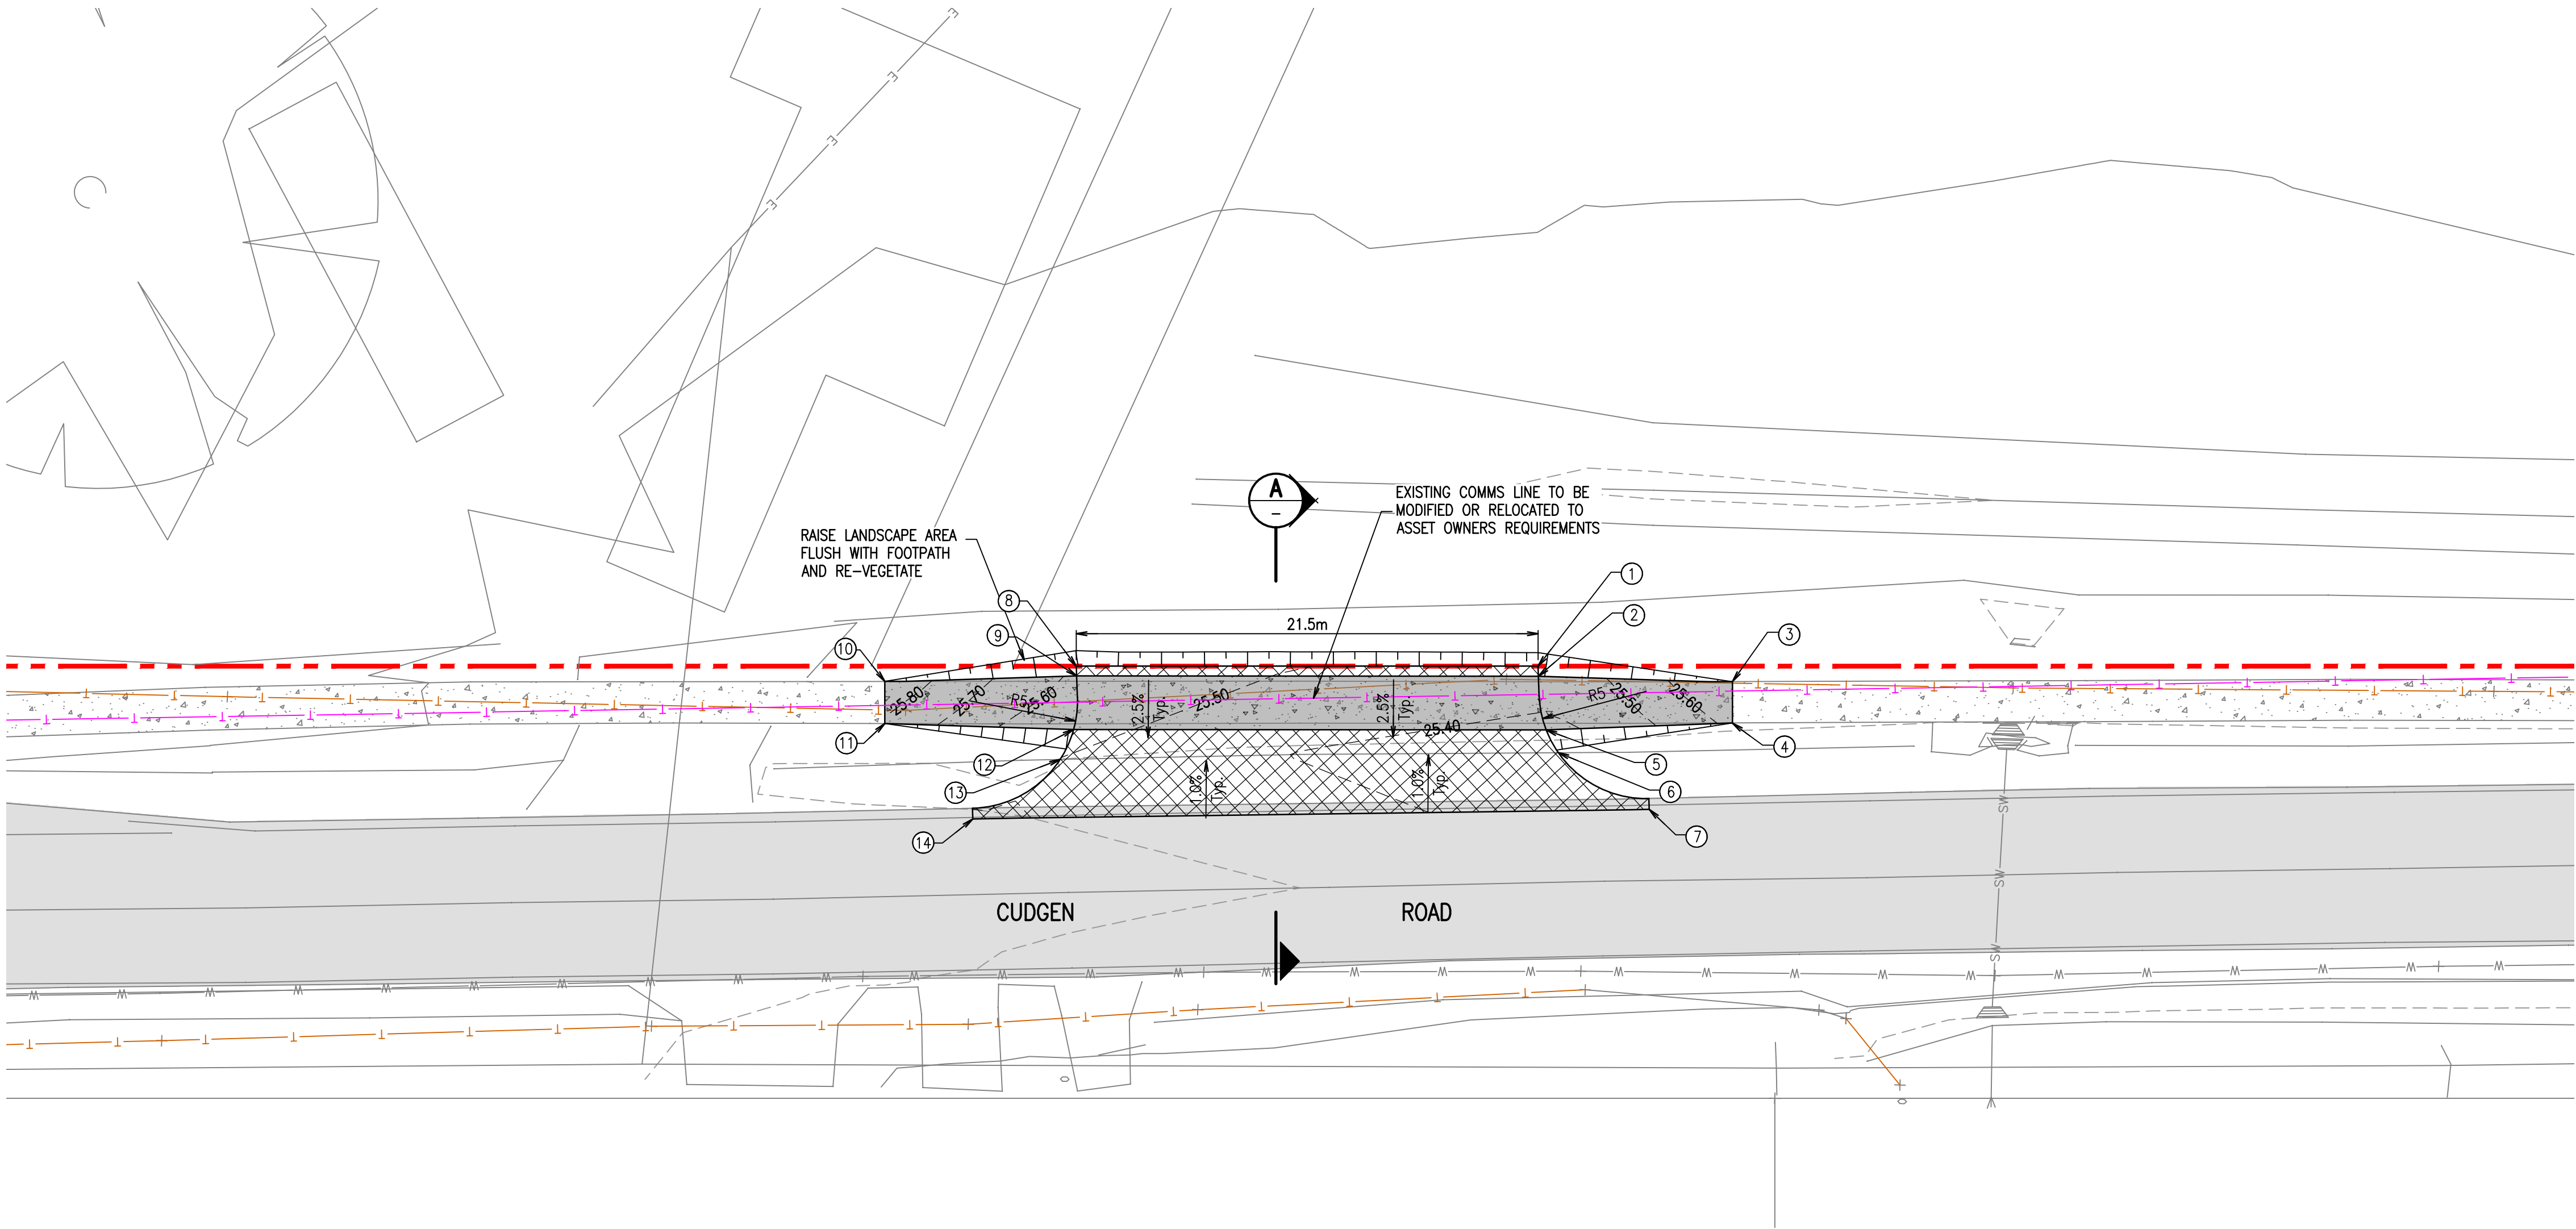


DRIVEWAY CROSSOVER PLAN
SCALE 1:200

DRIVEWAY CROSSOVER SETOUT TABLE				
POINT	EASTING	NORTHING	EX. LEVEL (m)	PR. LEVEL (m)
1	555617.6184	6873316.455	25.6959	25.4542
2	555617.9756	6873316.148	25.7198	25.4428
3	555623.5275	6873321.825	25.6668	25.6668
4	555625.6866	6873321.339	25.6252	25.6252
5	555620.0619	6873314.724	25.6225	25.3782
6	555621.2222	6873314.423	25.3497	25.3497
7	555626.0307	6873315.76	25.3548	25.3548
8	555603.0828	6873300.611	25.8511	25.5993
9	555603.4281	6873300.317	25.8772	25.5897
10	555597.5778	6873293.558	25.8293	25.8292
11	555599.0244	6873292.234	25.7853	25.7853
12	555605.1744	6873298.523	25.771	25.5271
13	555605.7745	6873297.124	25.4984	25.4984
14	555605.0673	6873292.247	25.5143	25.5143

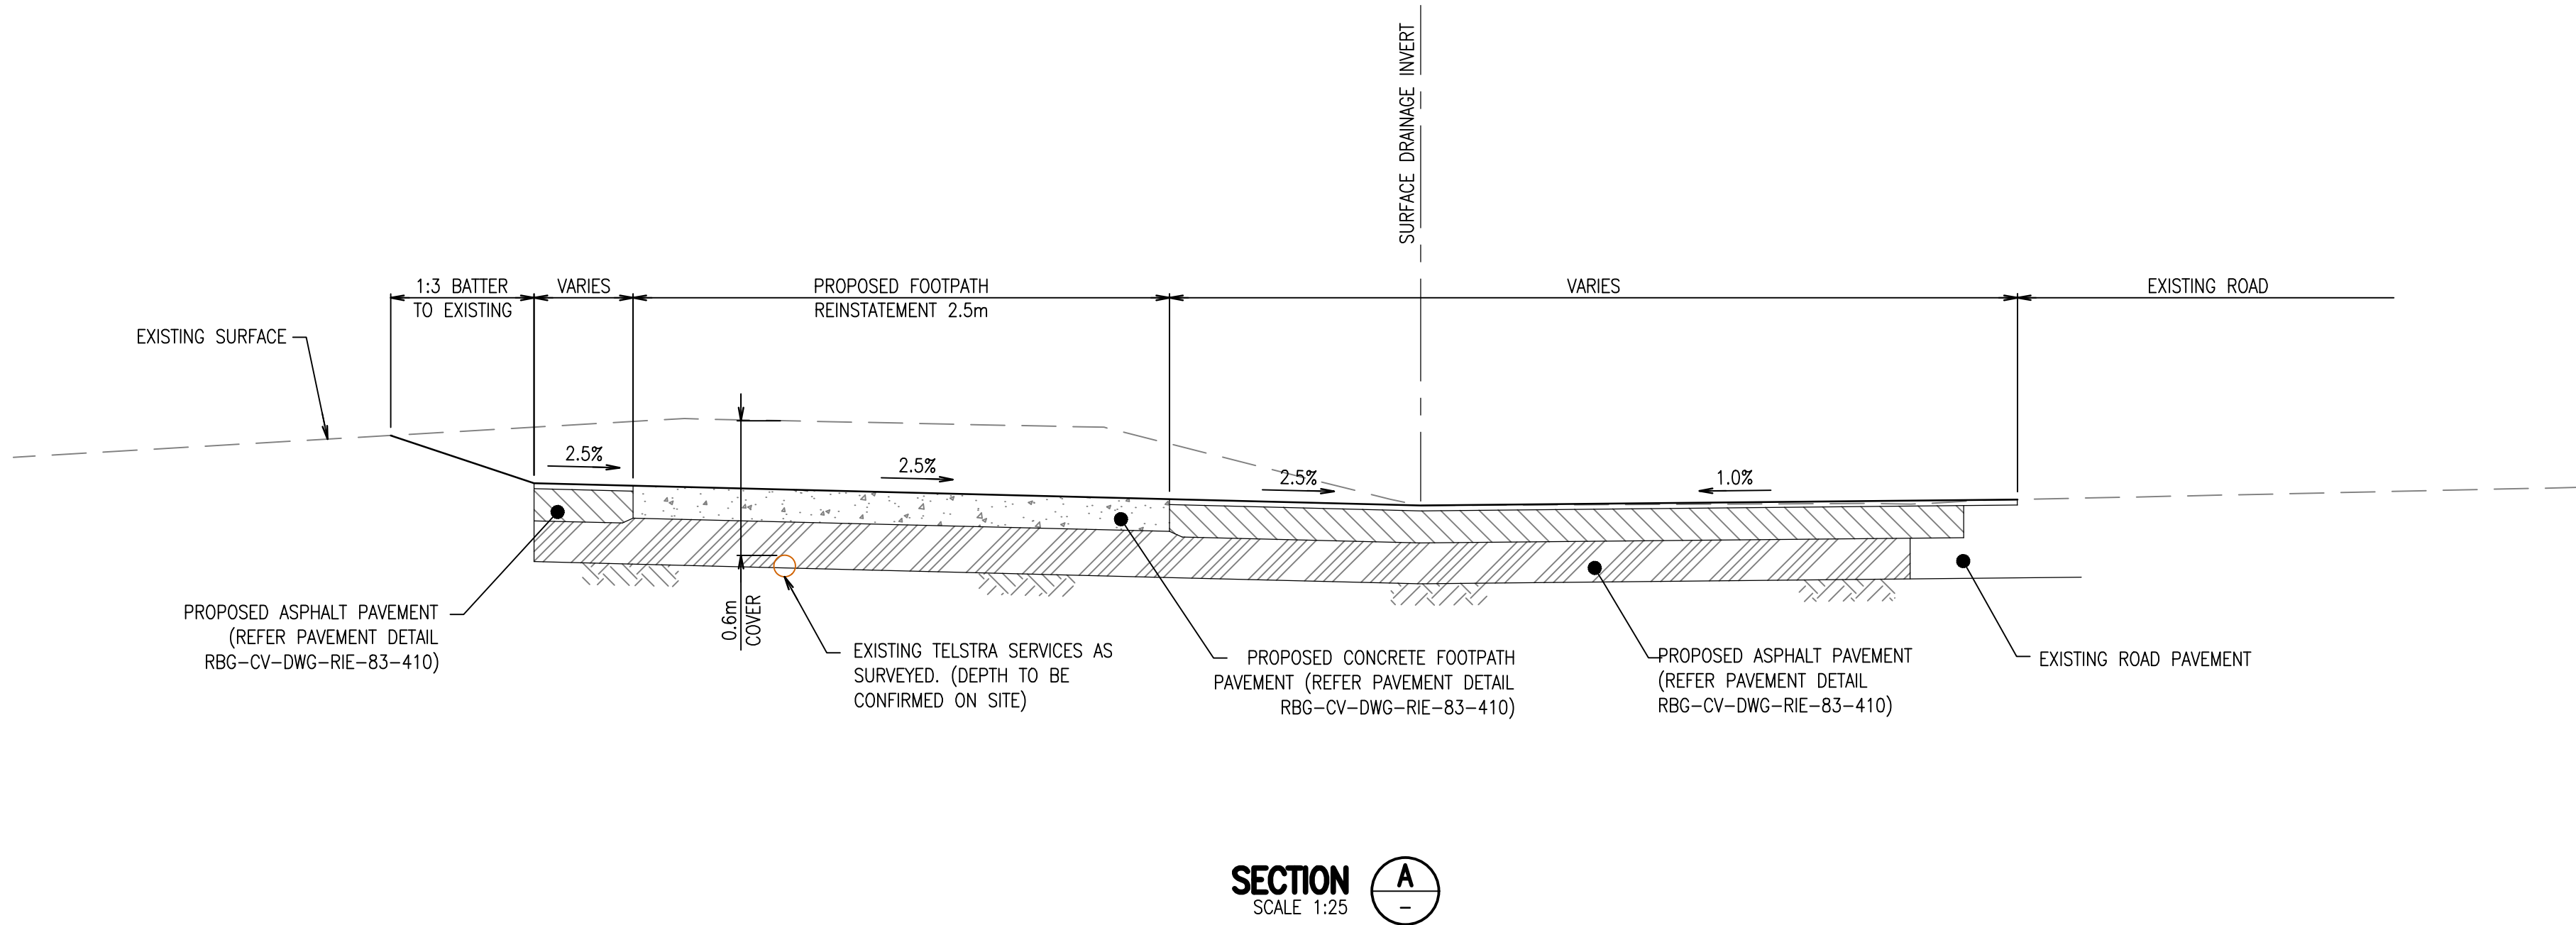

SECTION A-A
SCALE 1:25

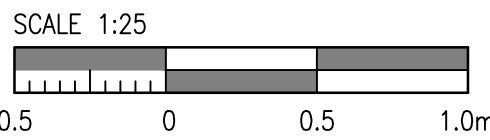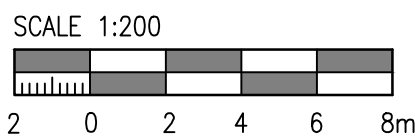

Rev	Revision Description	By	App	Date
1	ISSUED FOR APPROVAL	MC	CR	29.03.19
2	EXISTING TELSTRA PIT INCLUDED	MC	CR	01.05.19
A	ISSUED FOR CONSTRUCTION	MC	CR	01.05.19
B	ISSUED FOR INFORMATION	MC	CR	27.06.19
C	ISSUED FOR INFORMATION	MC	CR	28.06.19

Rev	Revision Description	By	App	Date
1	ISSUED FOR APPROVAL	MC	CR	29.03.19
2	EXISTING TELSTRA PIT INCLUDED	MC	CR	01.05.19
A	ISSUED FOR CONSTRUCTION	MC	CR	01.05.19
B	ISSUED FOR INFORMATION	MC	CR	27.06.19
C	ISSUED FOR INFORMATION	MC	CR	28.06.19

Disclaimer: Robert Bird Group Pty Ltd ACN 010 580 248 and its related entities (RBG) do not warrant the accuracy, currency or completeness of any information or data they supply or transfer by electronic means. You are responsible for verifying that any information or data supplied or transferred by electronic means matches the information or data on the corresponding PDF or DWG version issued by RBG. RBG will not be liable for any loss or damage you or any other party incurs as a result of acting in reliance on any information or data supplied or transferred by electronic means and you release RBG from any liability for any loss or damage however caused which you or any other party may directly or indirectly suffer in connection with your access to or use of that information or data. RBG provides this information for the express purpose contemplated by the underlying terms of engagement for the project which must not be used for any other purpose. The information is not a contractual document. Unless otherwise agreed in writing by RBG, all intellectual property rights in any information supplied by RBG are owned by, or licensed to, RBG. RBG only provides you with a non-transferable, fully revocable licence to use the intellectual property rights for the express purpose.

DO NOT SCALE DRAWINGS, USE FIGURED DIMENSIONS REFER TO GENERAL NOTES UNLESS NOTED OTHERWISE

Structural, Civil & Construction Engineering Consultant

Robert Bird Group

Member of the Surbana Jurong Group

SYDNEY OFFICE

Robert Bird Group Pty Ltd
PO Box 42309
Sydney South, NSW 1235
Level 11, 151 Castlereagh St
Sydney NSW 2000

Ph: (02) 8246 3200
Fax: (02) 8246 3201
Email: sydney@robertbird.com.au
Web: www.robertbird.com
ACN 010 580 248



Client

DRIVEWAY CROSSOVER PLAN & DETAILS

Project
TWEED VALLEY HOSPITAL
TWEED SHIRE, GREENFIELD SITE,
NORTHERN RIVERS, NSW 2485

Scale at A1
AS SHOWN
Date
28.06.19


Drawn
M.CLAVEL
Designer
M.CLAVEL

Design Checker
D.RAVANDEH
Approved
C.ROPE
Job Number
19005

NOT FOR CONSTRUCTION

Drawing Number
RBG-CV-DWG-RIE-83-400-DWG
Revision
C


Appendix D: Swept Path Assessment

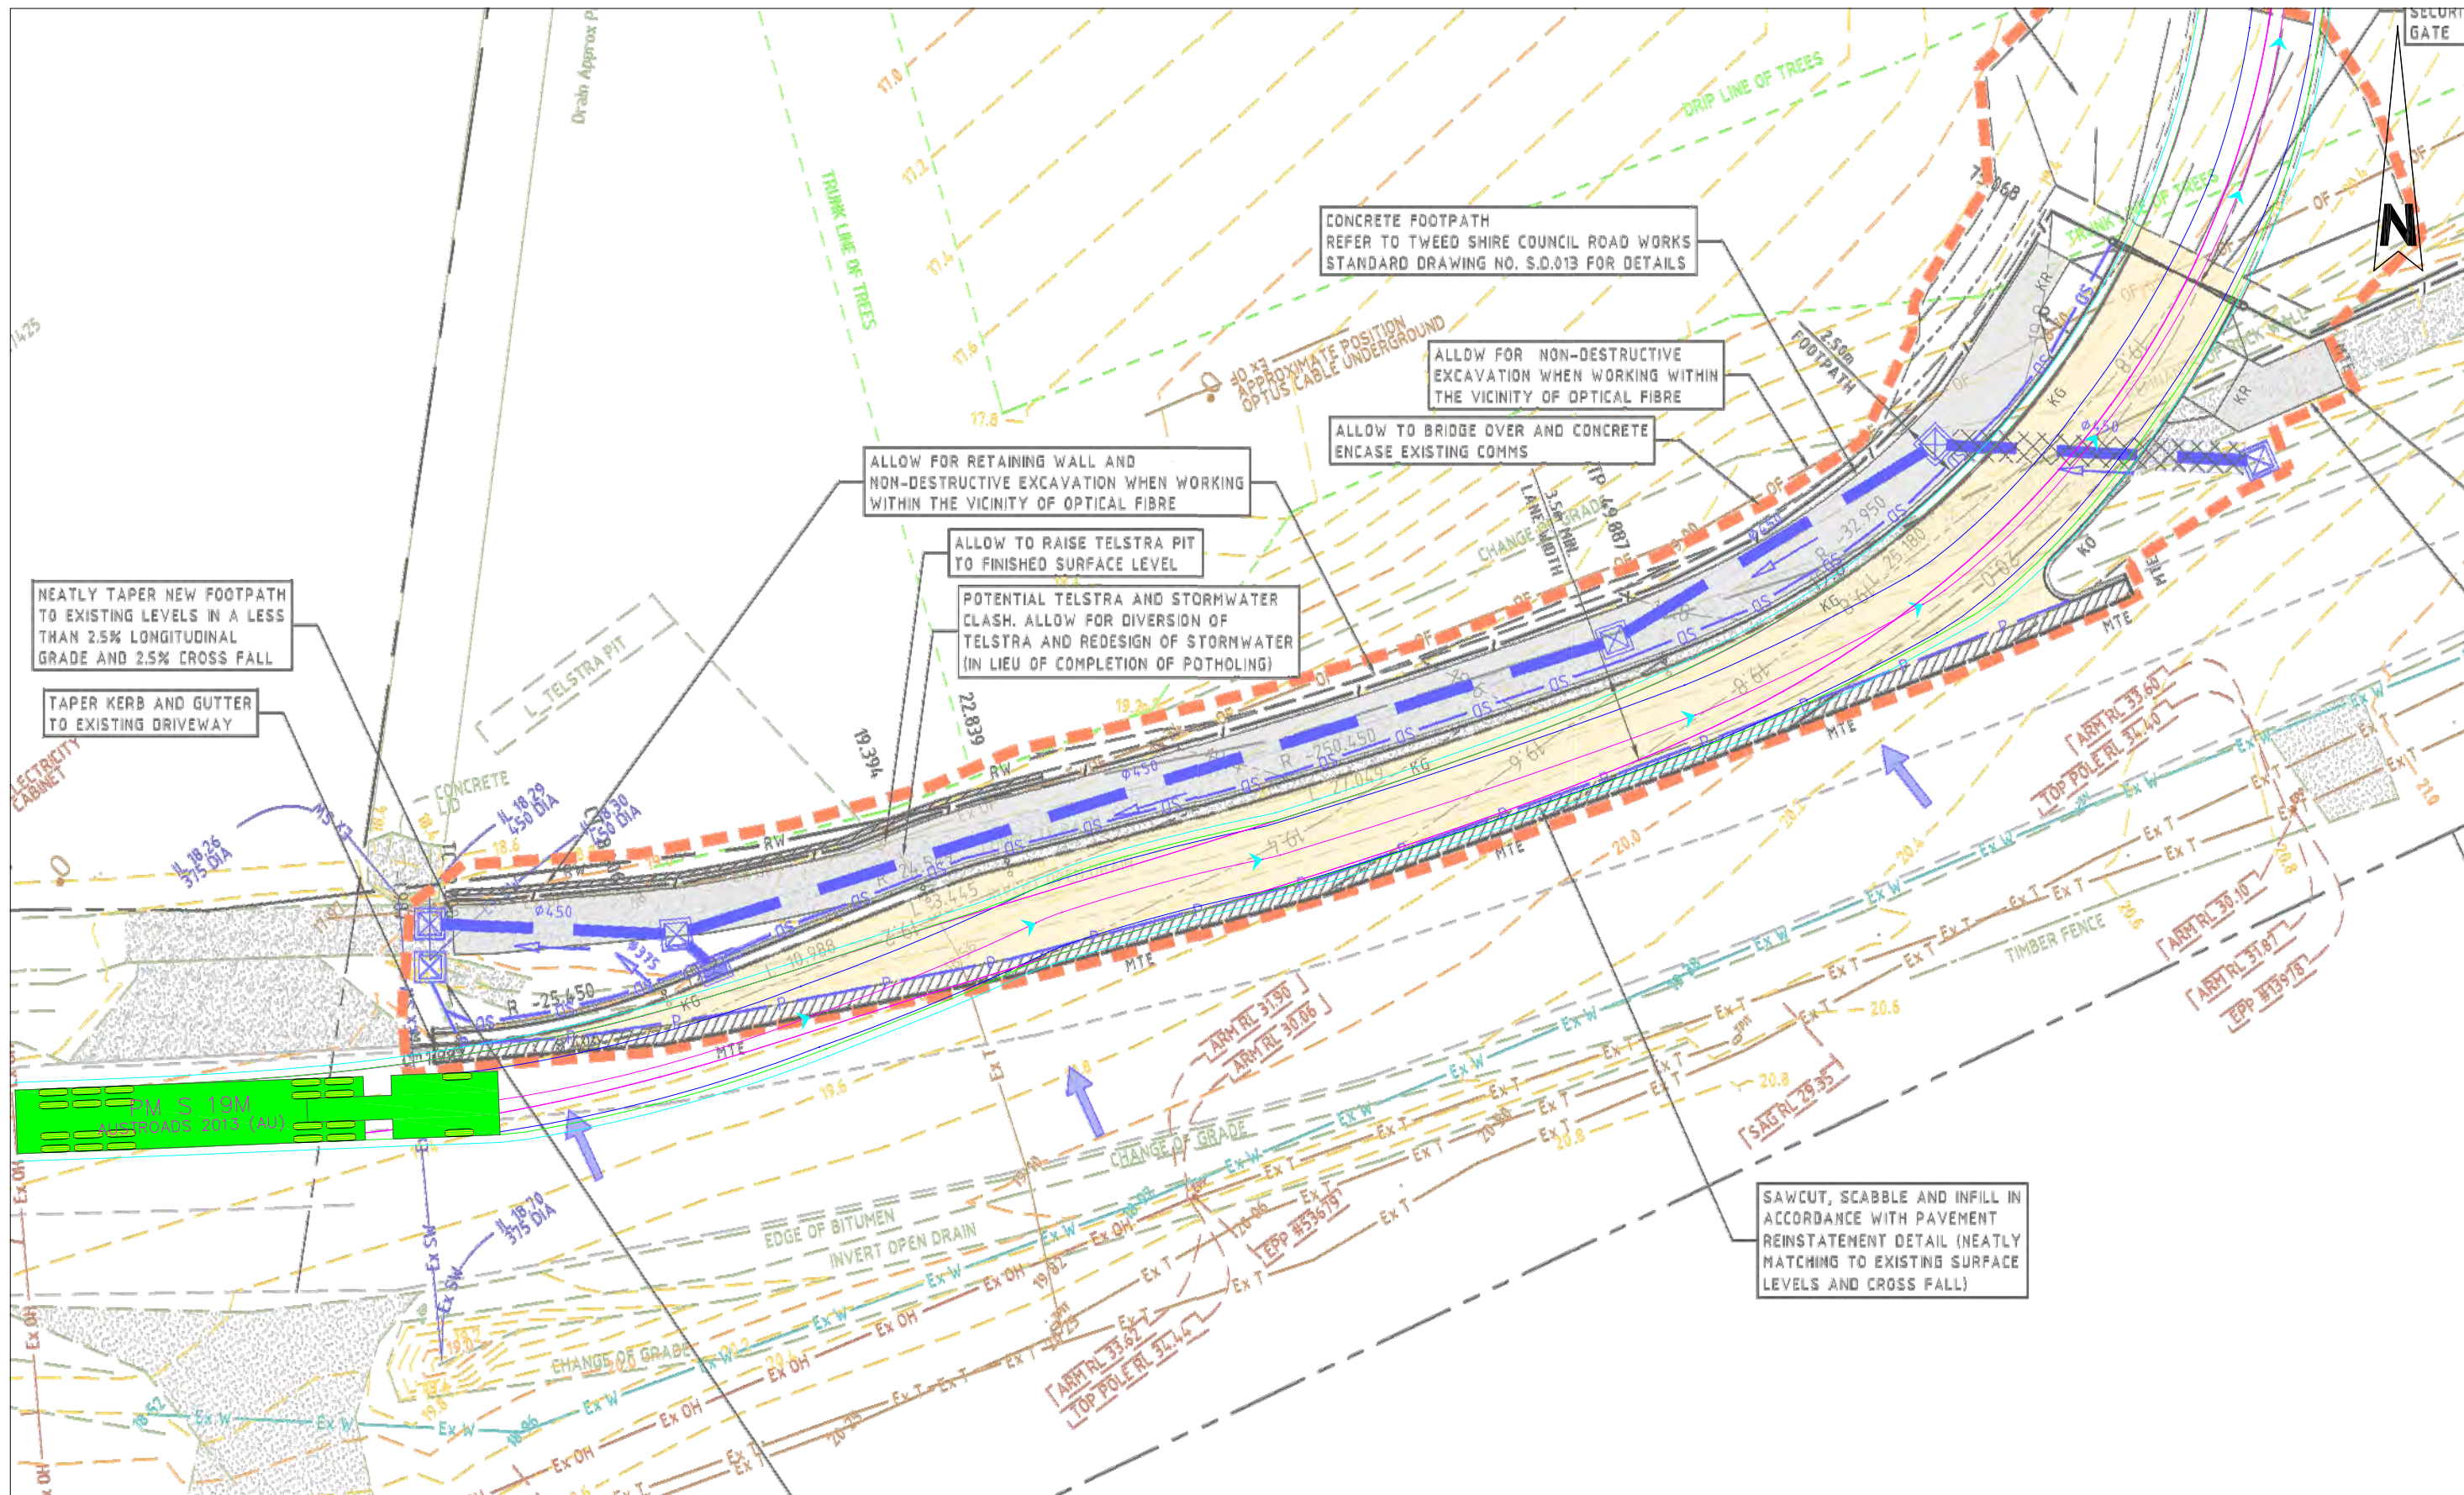


REVISIONS			
Issue	Revisions/Descriptions	Drawn	Date
001	Version 1	J.W-G	30/04/19
002	Version 2	J.W-G	29/05/19

Scale @ A3 0 2 4 6 8 10 12 1:250

Project		Tweed Valley Hospital Early Works TMP	
Title		Gate 1 - Ingress Swept Path	
Project Number		P4114	
Date		29/05/2019	
Sheet Number		1	
Issue		002	


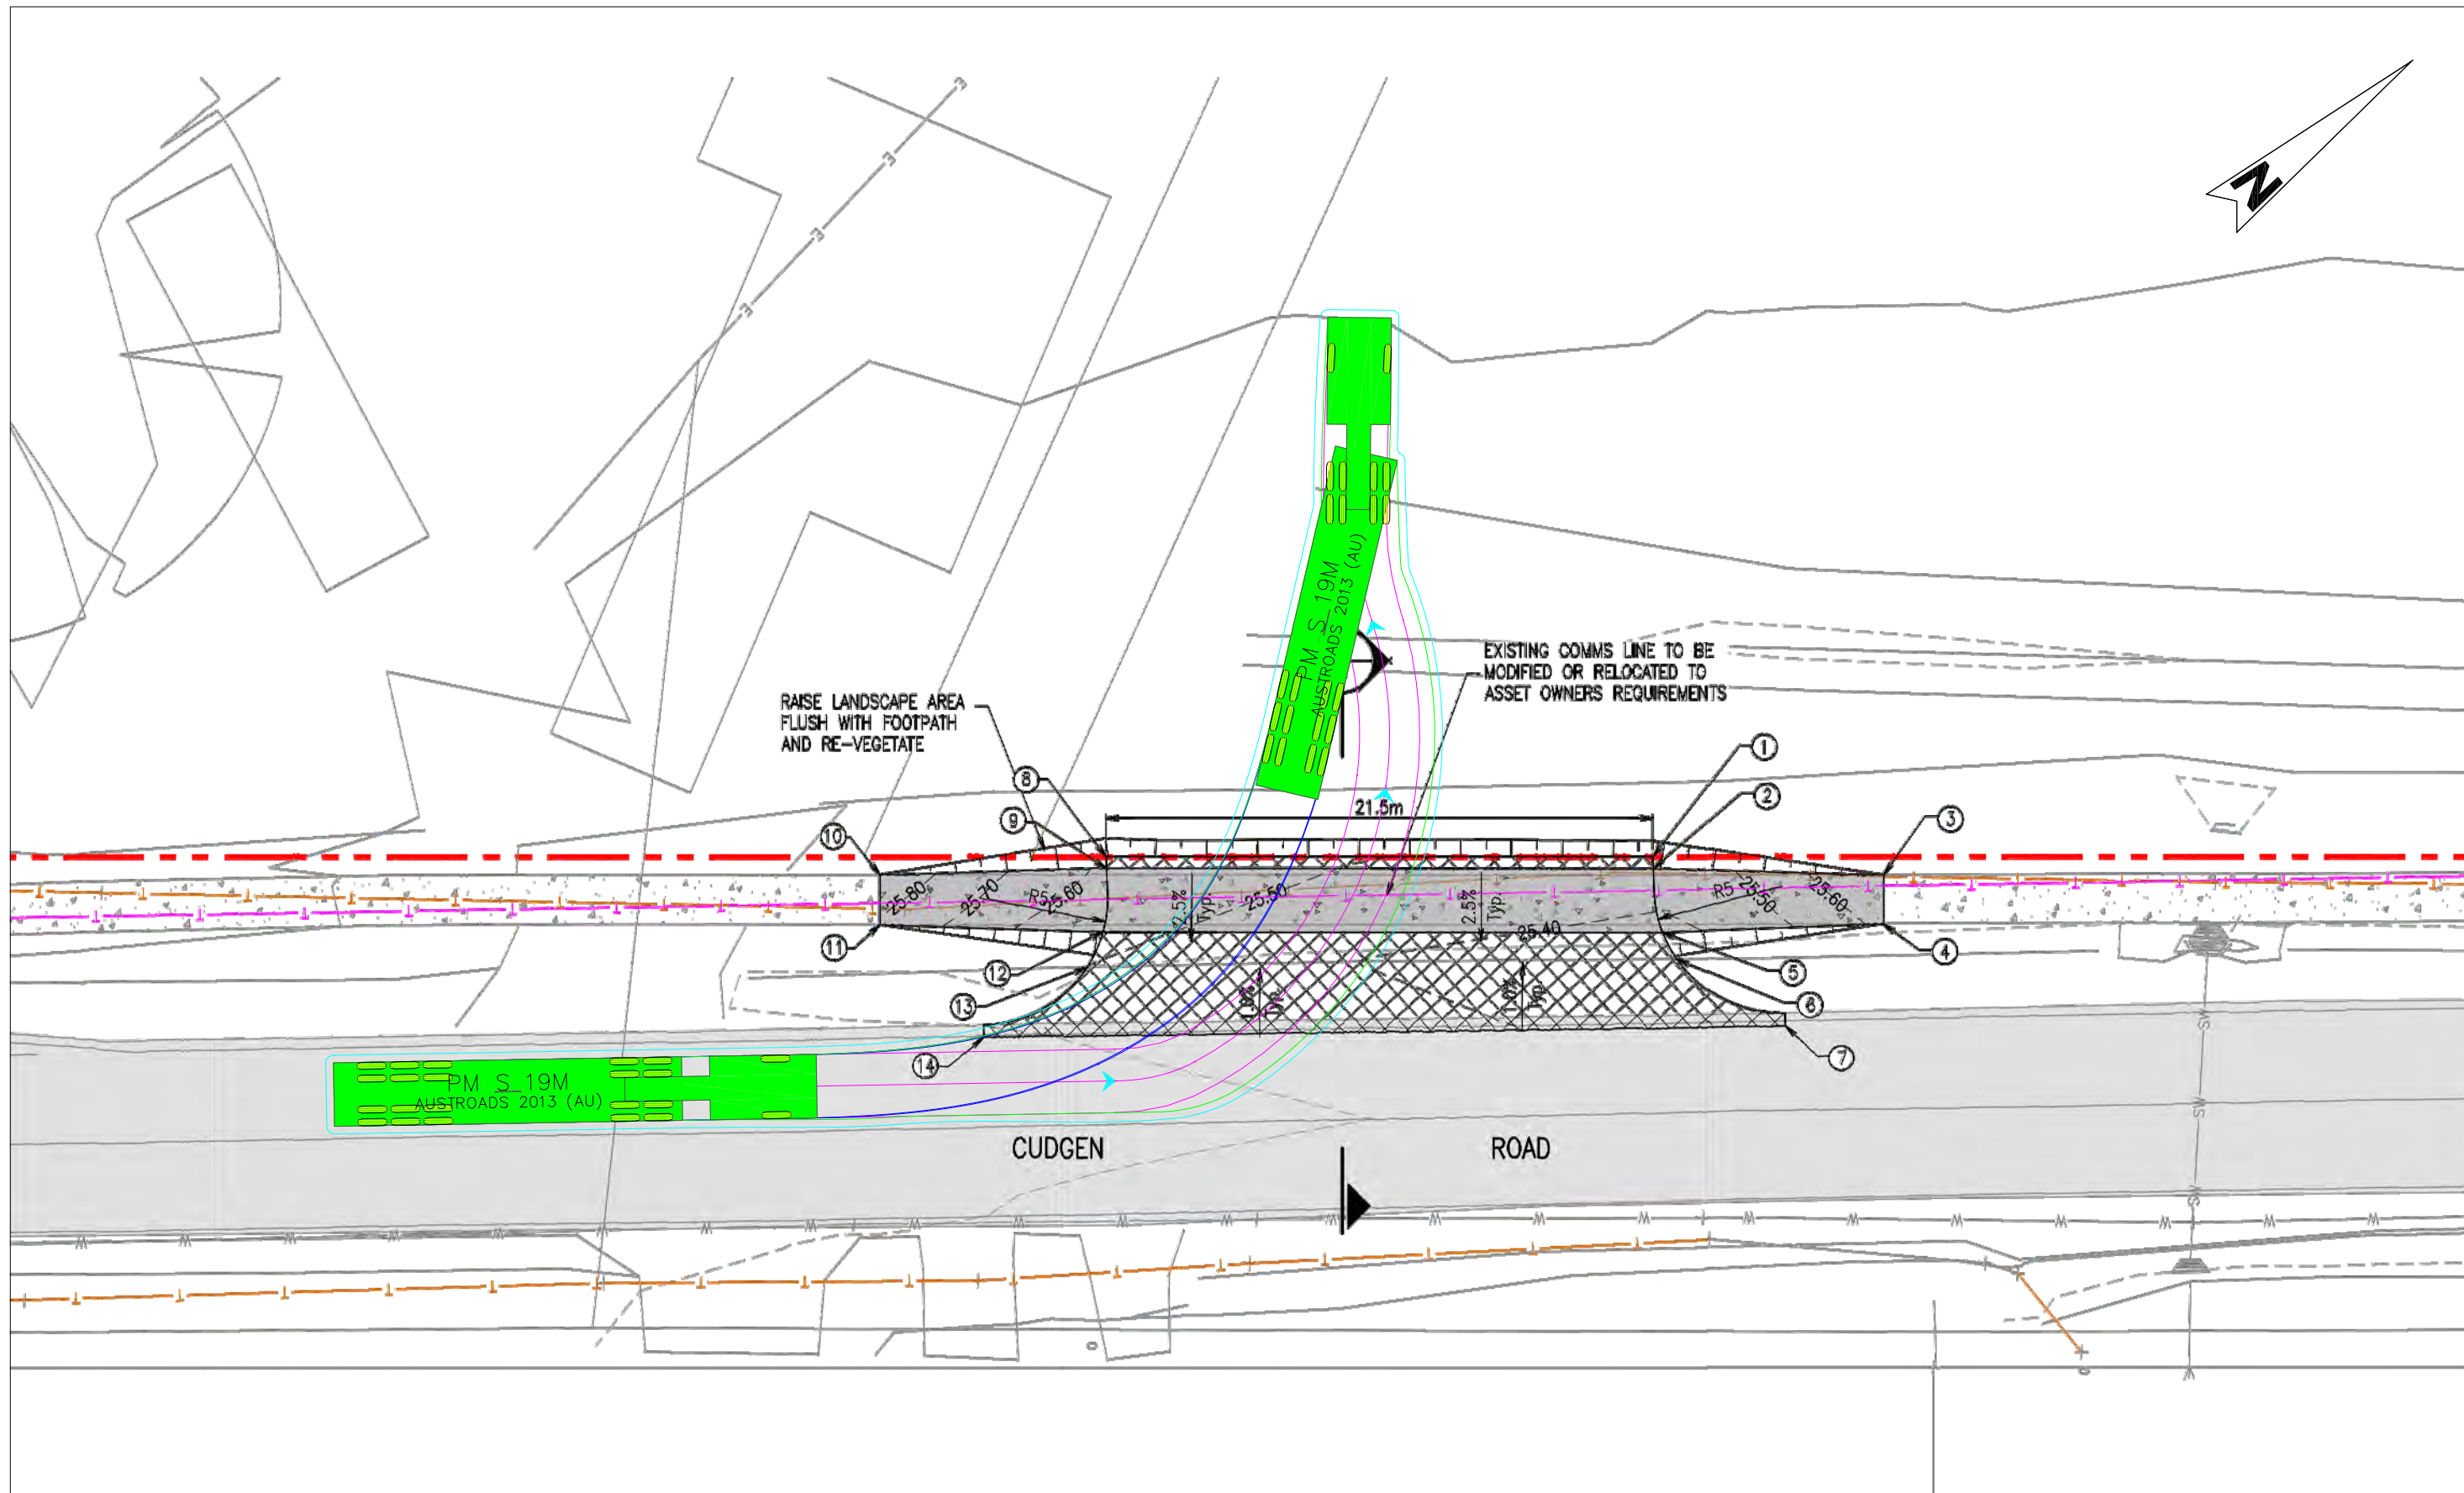


REVISIONS			
Issue	Revisions/Descriptions	Drawn	Date
001	Version 1	J.W-G	30/04/19
002	Version 2	J.W-G	29/05/19
003	Version 3	J.W-G	02/07/19

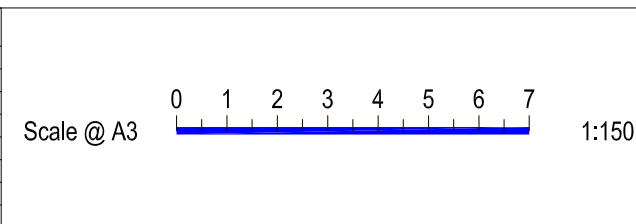


Project	Tweed Valley Hospital Early Works TMP	
Title	Gate 2 - Ingress Swept Path	

FOR INFORMATION ONLY	
Project Number	P4114
Date	02/07/2019
Sheet Number	2
Issue	003

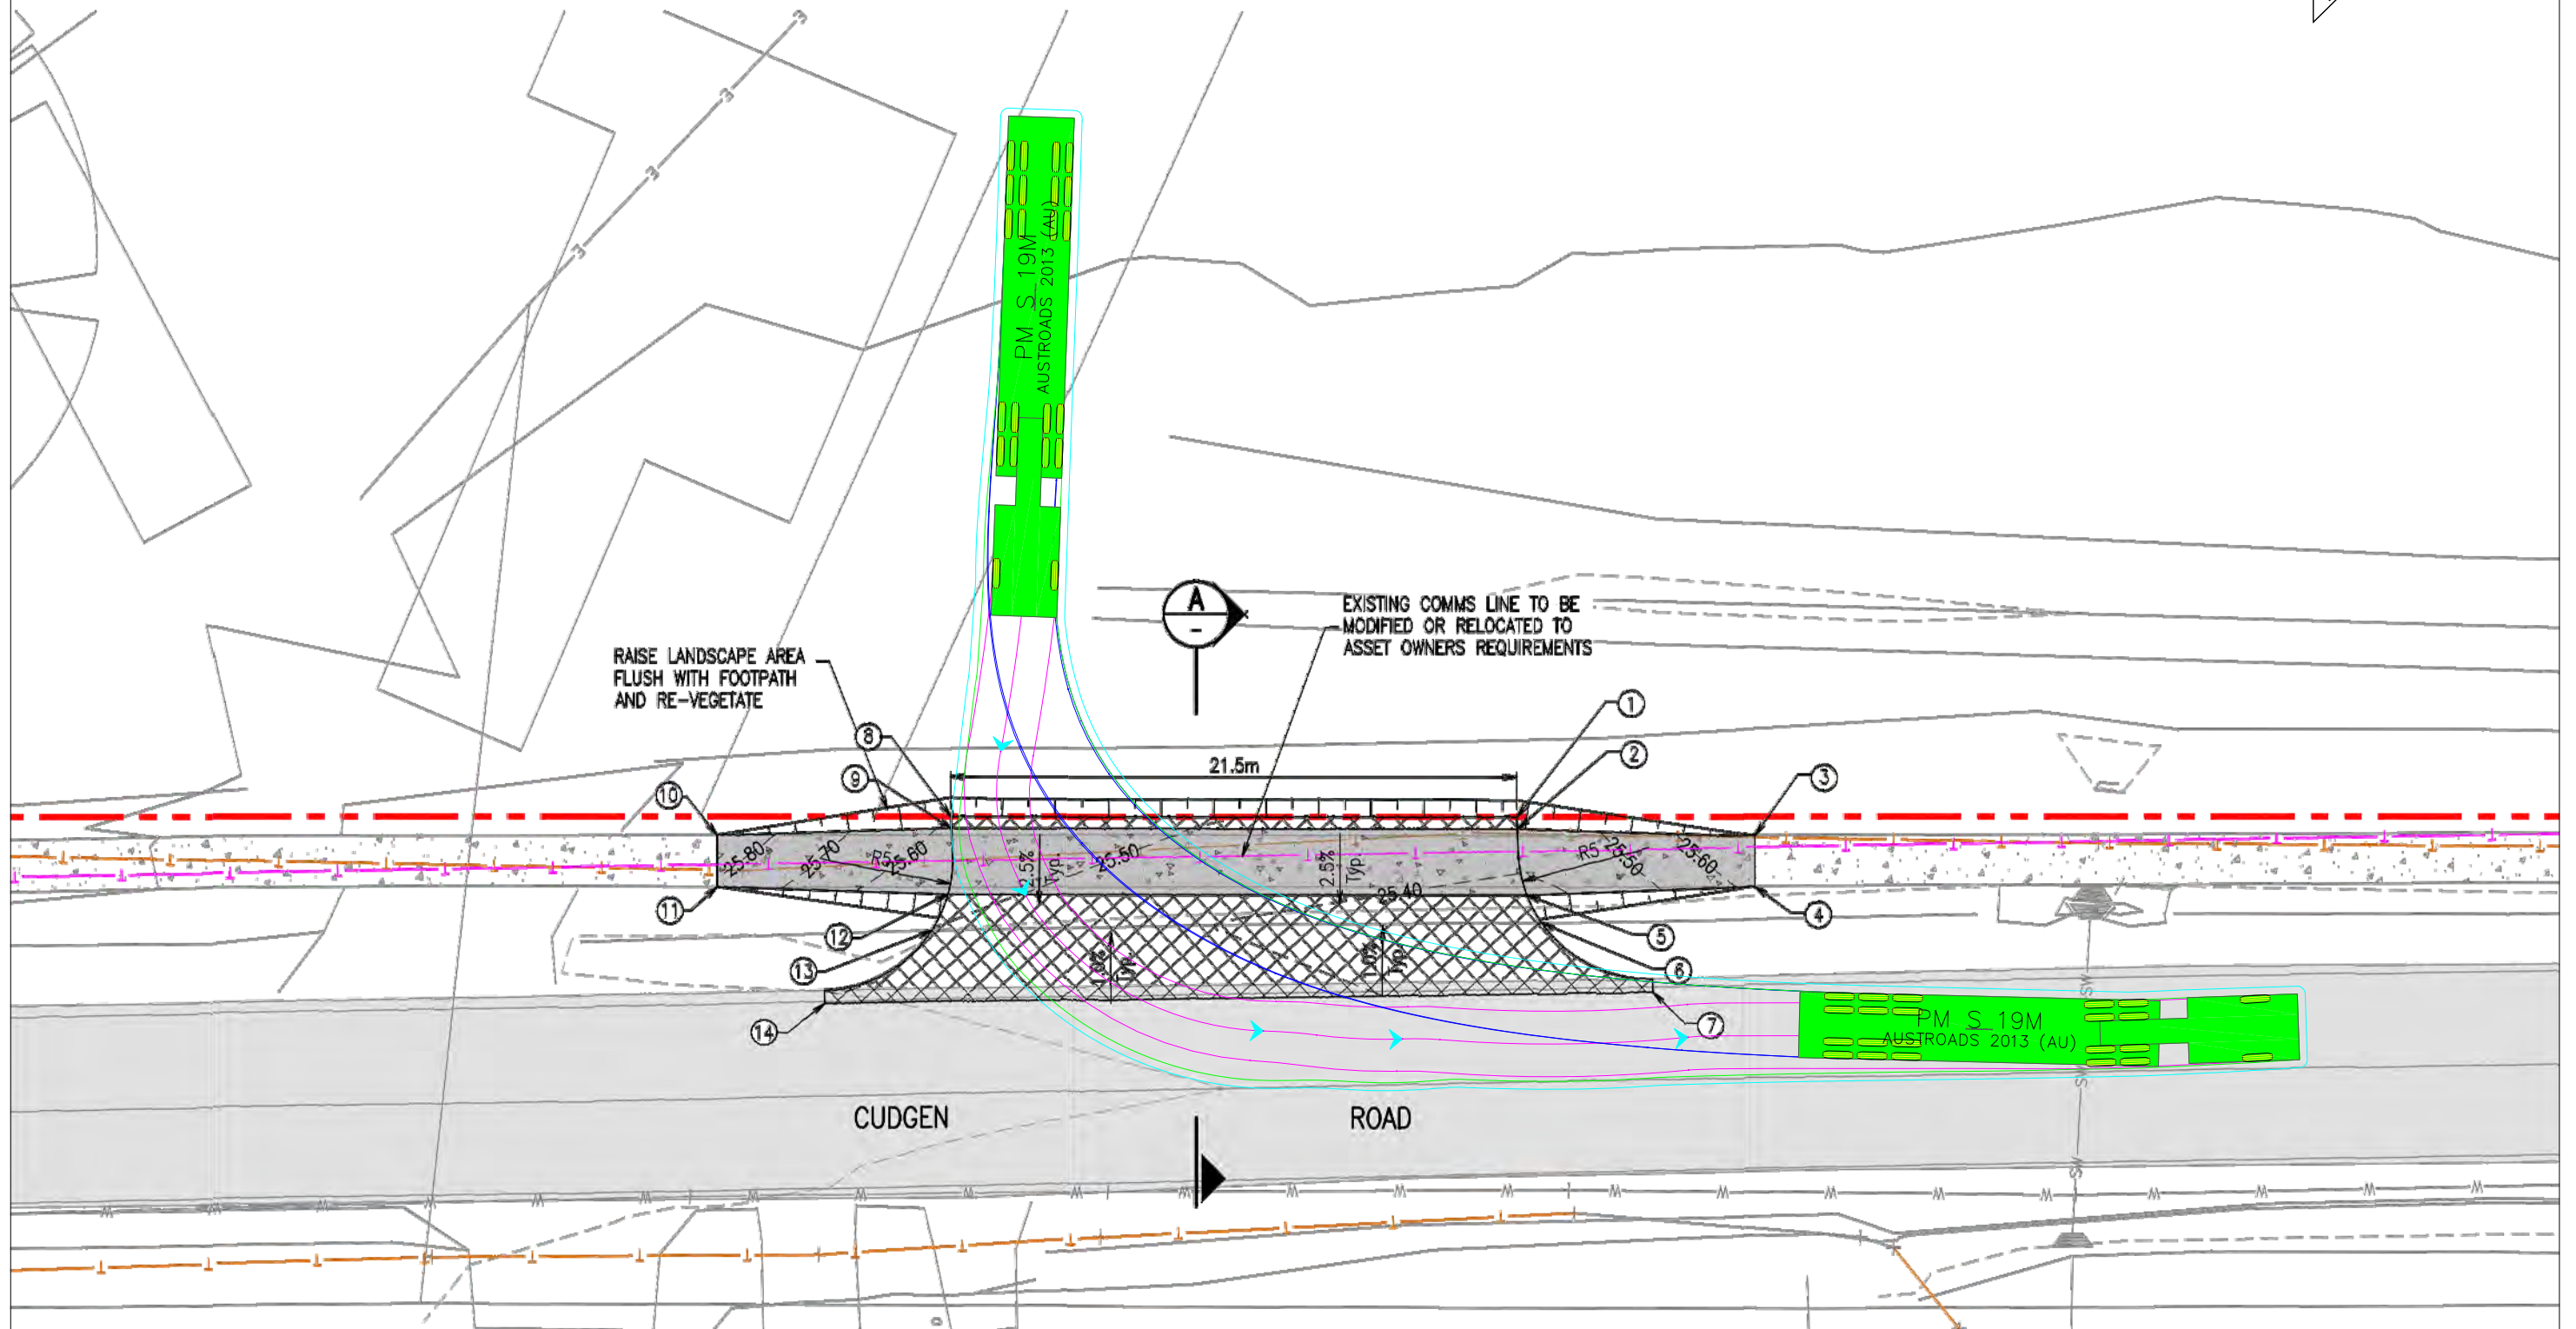
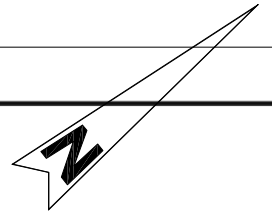


REVISIONS			
Issue	Revisions/Descriptions	Drawn	Date
001	Version 1	J.W-G	30/04/19
002	Version 2	J.W-G	29/05/19
003	Version 3	J.W-G	02/07/19

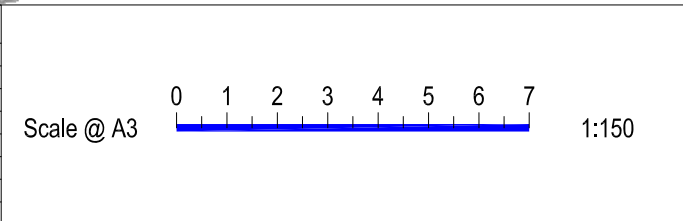


Project	Tweed Valley Hospital Early Works TMP	
Title	Gate 2 - Egress Swept Path	

FOR INFORMATION ONLY	
Project Number	Date
P4114	02/07/2019
Sheet Number	Issue
3	003

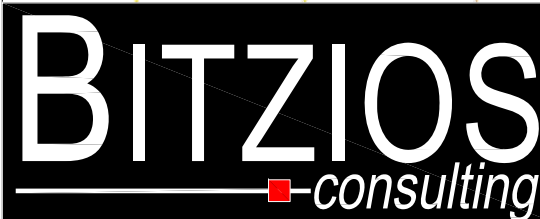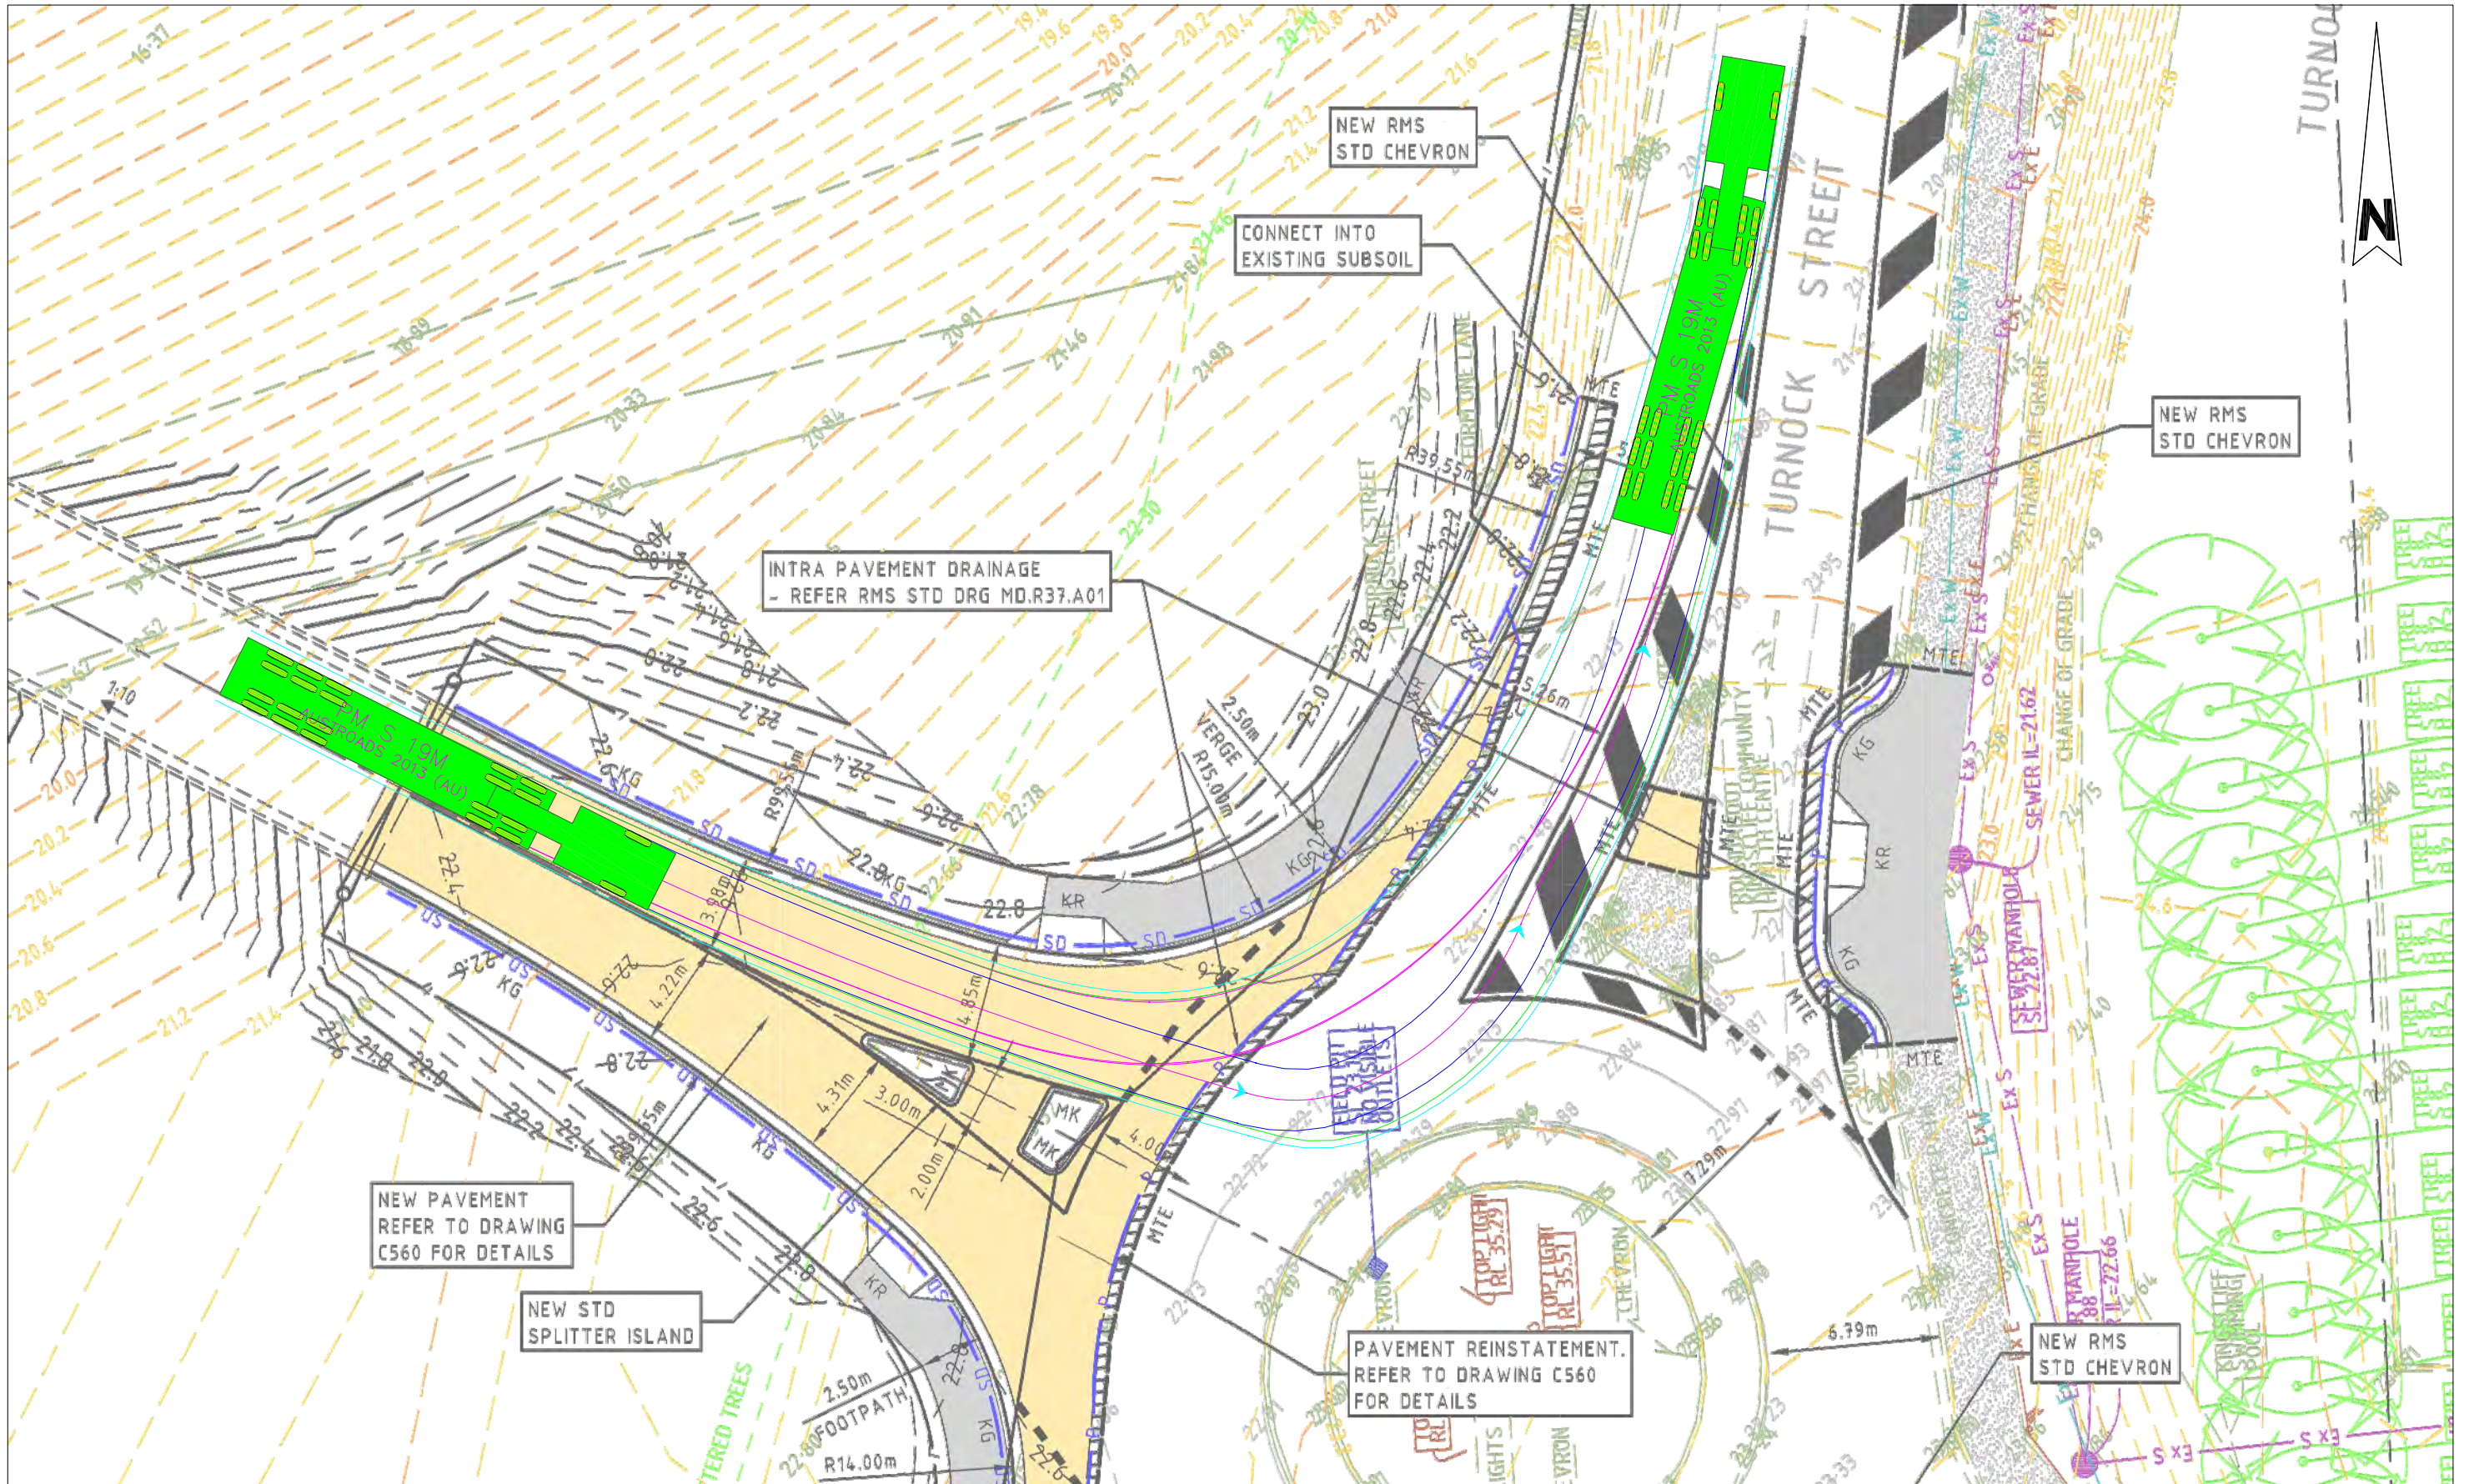


REVISIONS			
Issue	Revisions/Descriptions	Drawn	Date
001	Version 1	J.W-G	30/04/19
002	Version 2	J.W-G	29/05/19

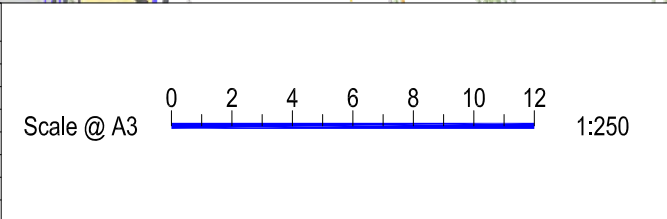


Project	Tweed Valley Hospital Early Works TMP	
Title	Gate 3 - Egress Swept Path	

FOR INFORMATION ONLY	
Project Number	P4114
Date	29/05/2019
Sheet Number	4
Issue	002

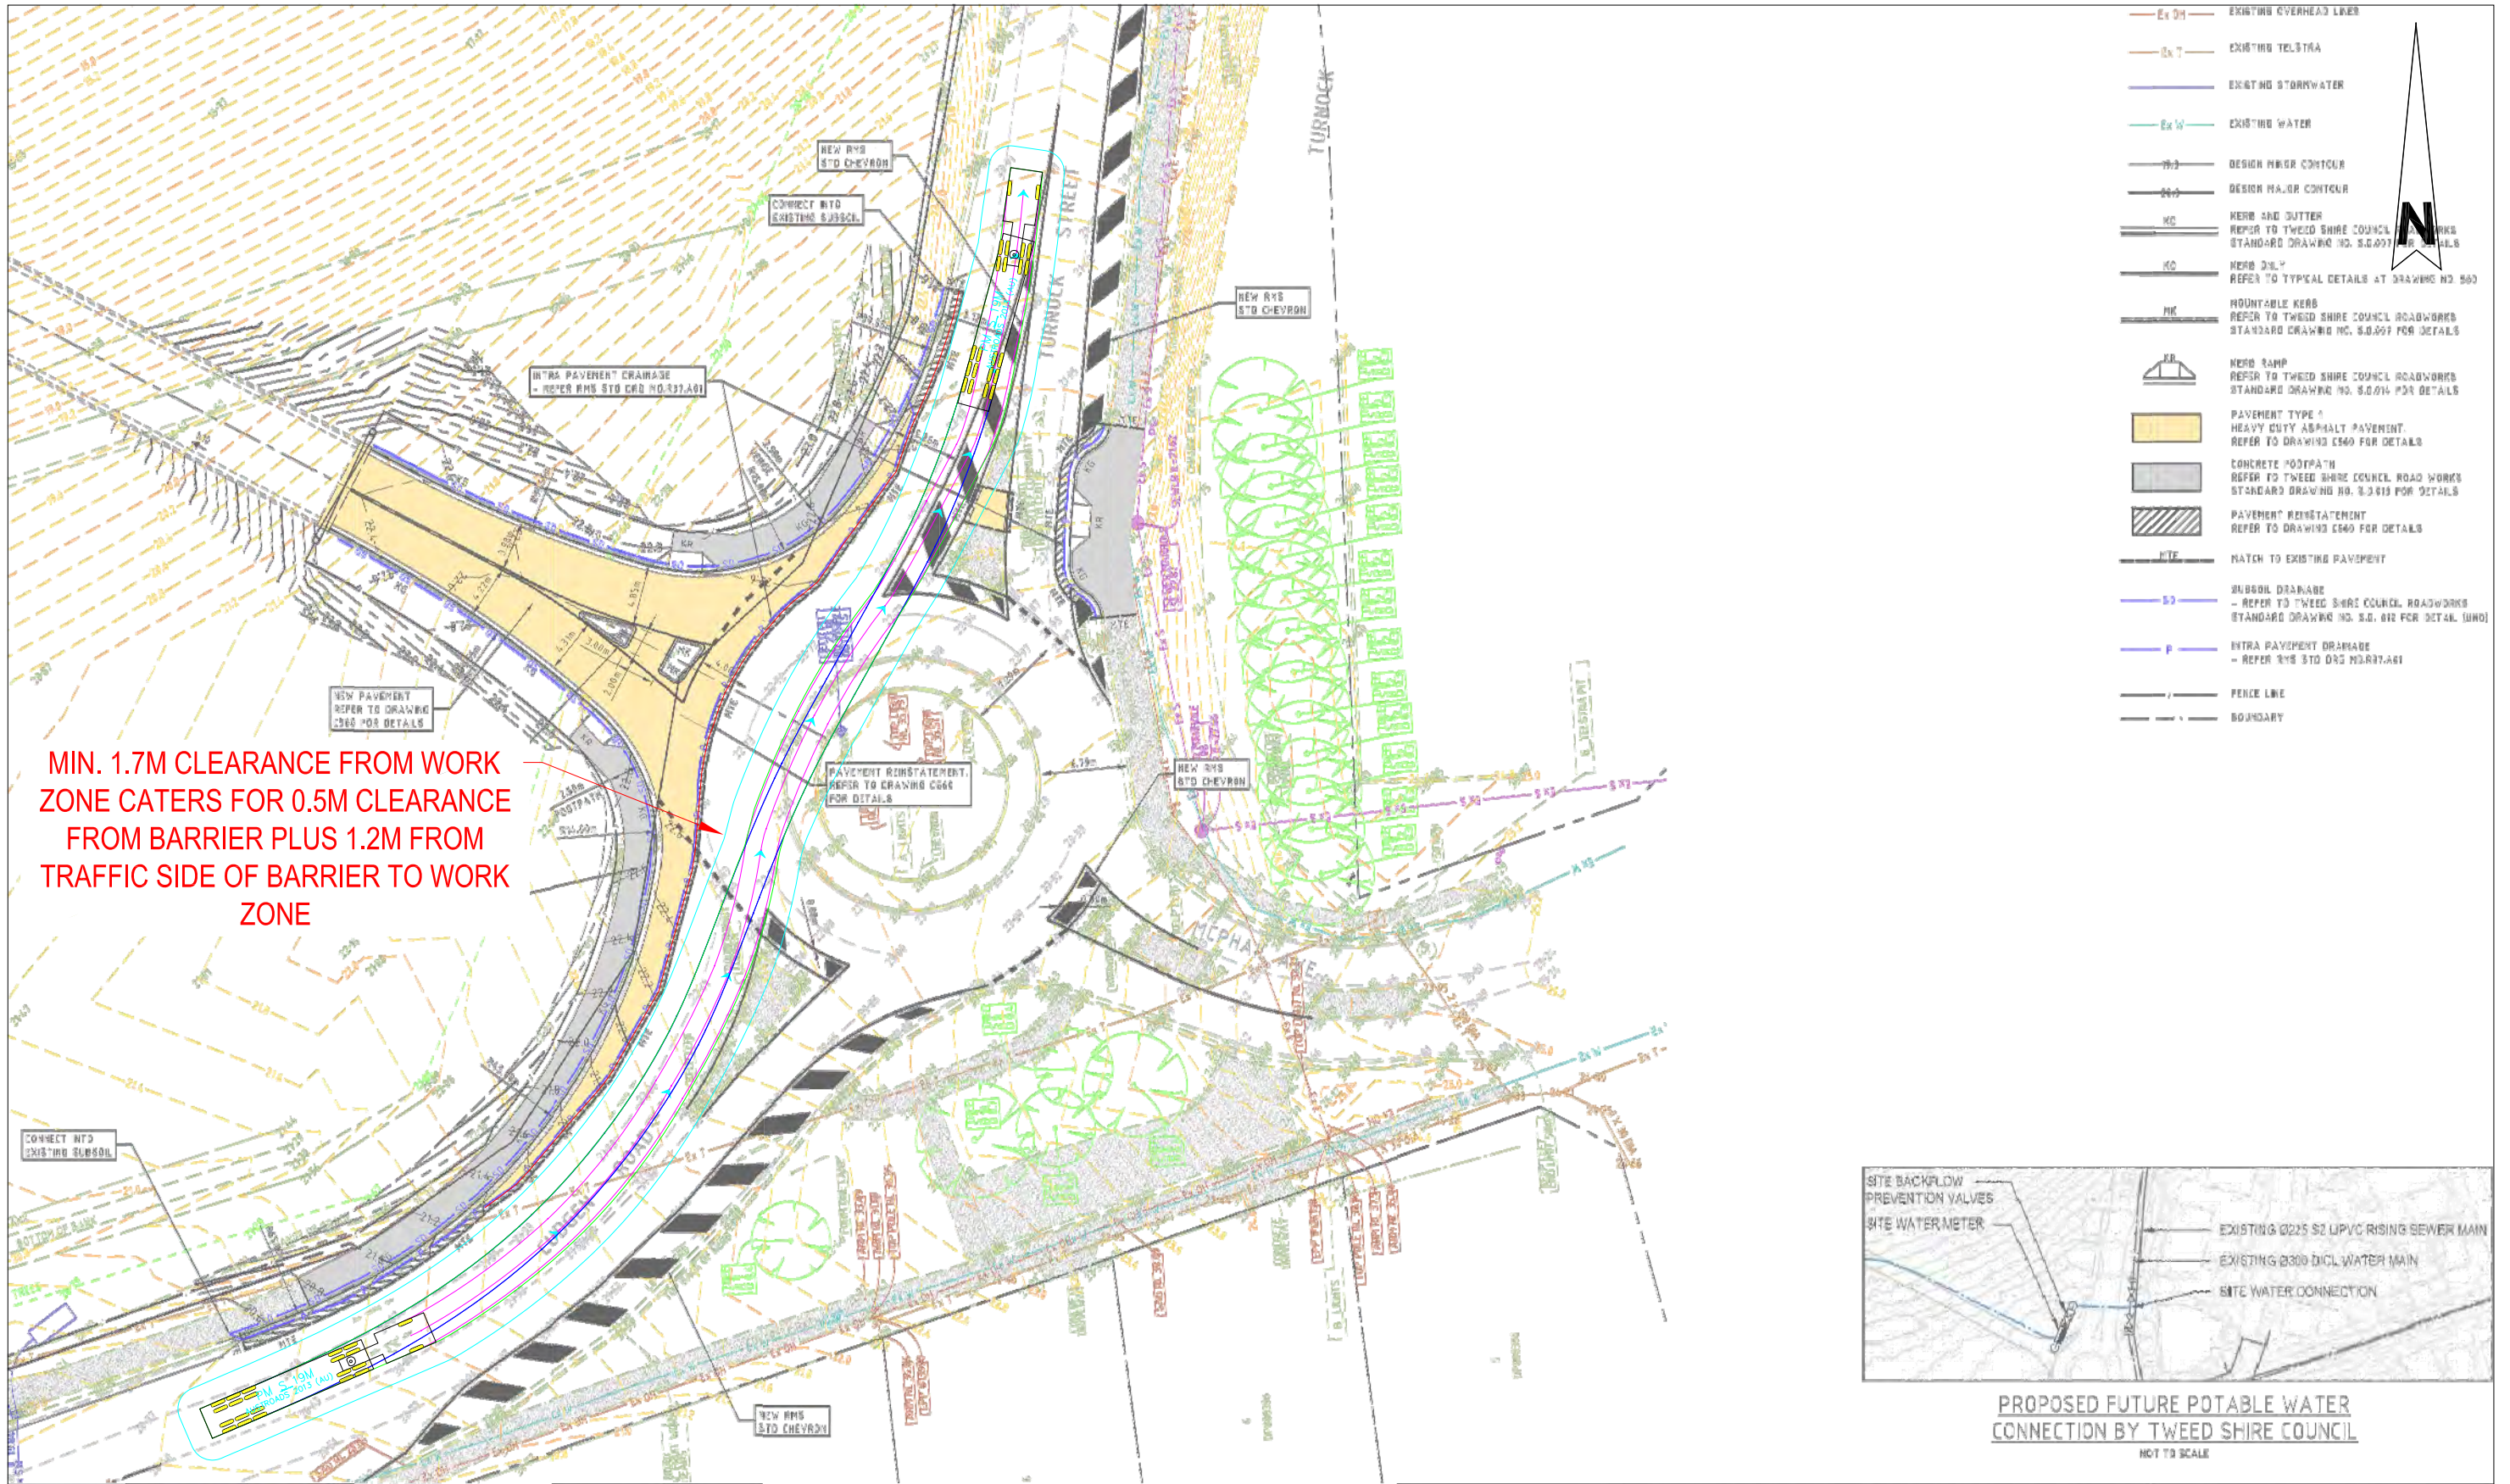


BITZIOSconsulting				Project Tweed Valley Hospital Early Works TMP		TENDER FOR INFORMATION ONLY	
Issue				Title Gate 3 Construction - Swept Paths		Project Number P4114	Date 29/05/2019
001 Version 1						Sheet Number 6	Issue 002
002 Version 2							
REVISIONS Revisions/Descriptions							
Drawn		Date					
J.W-G		30/04/19					
J.W-G		29/05/19					


Scale @ A305101520251:500

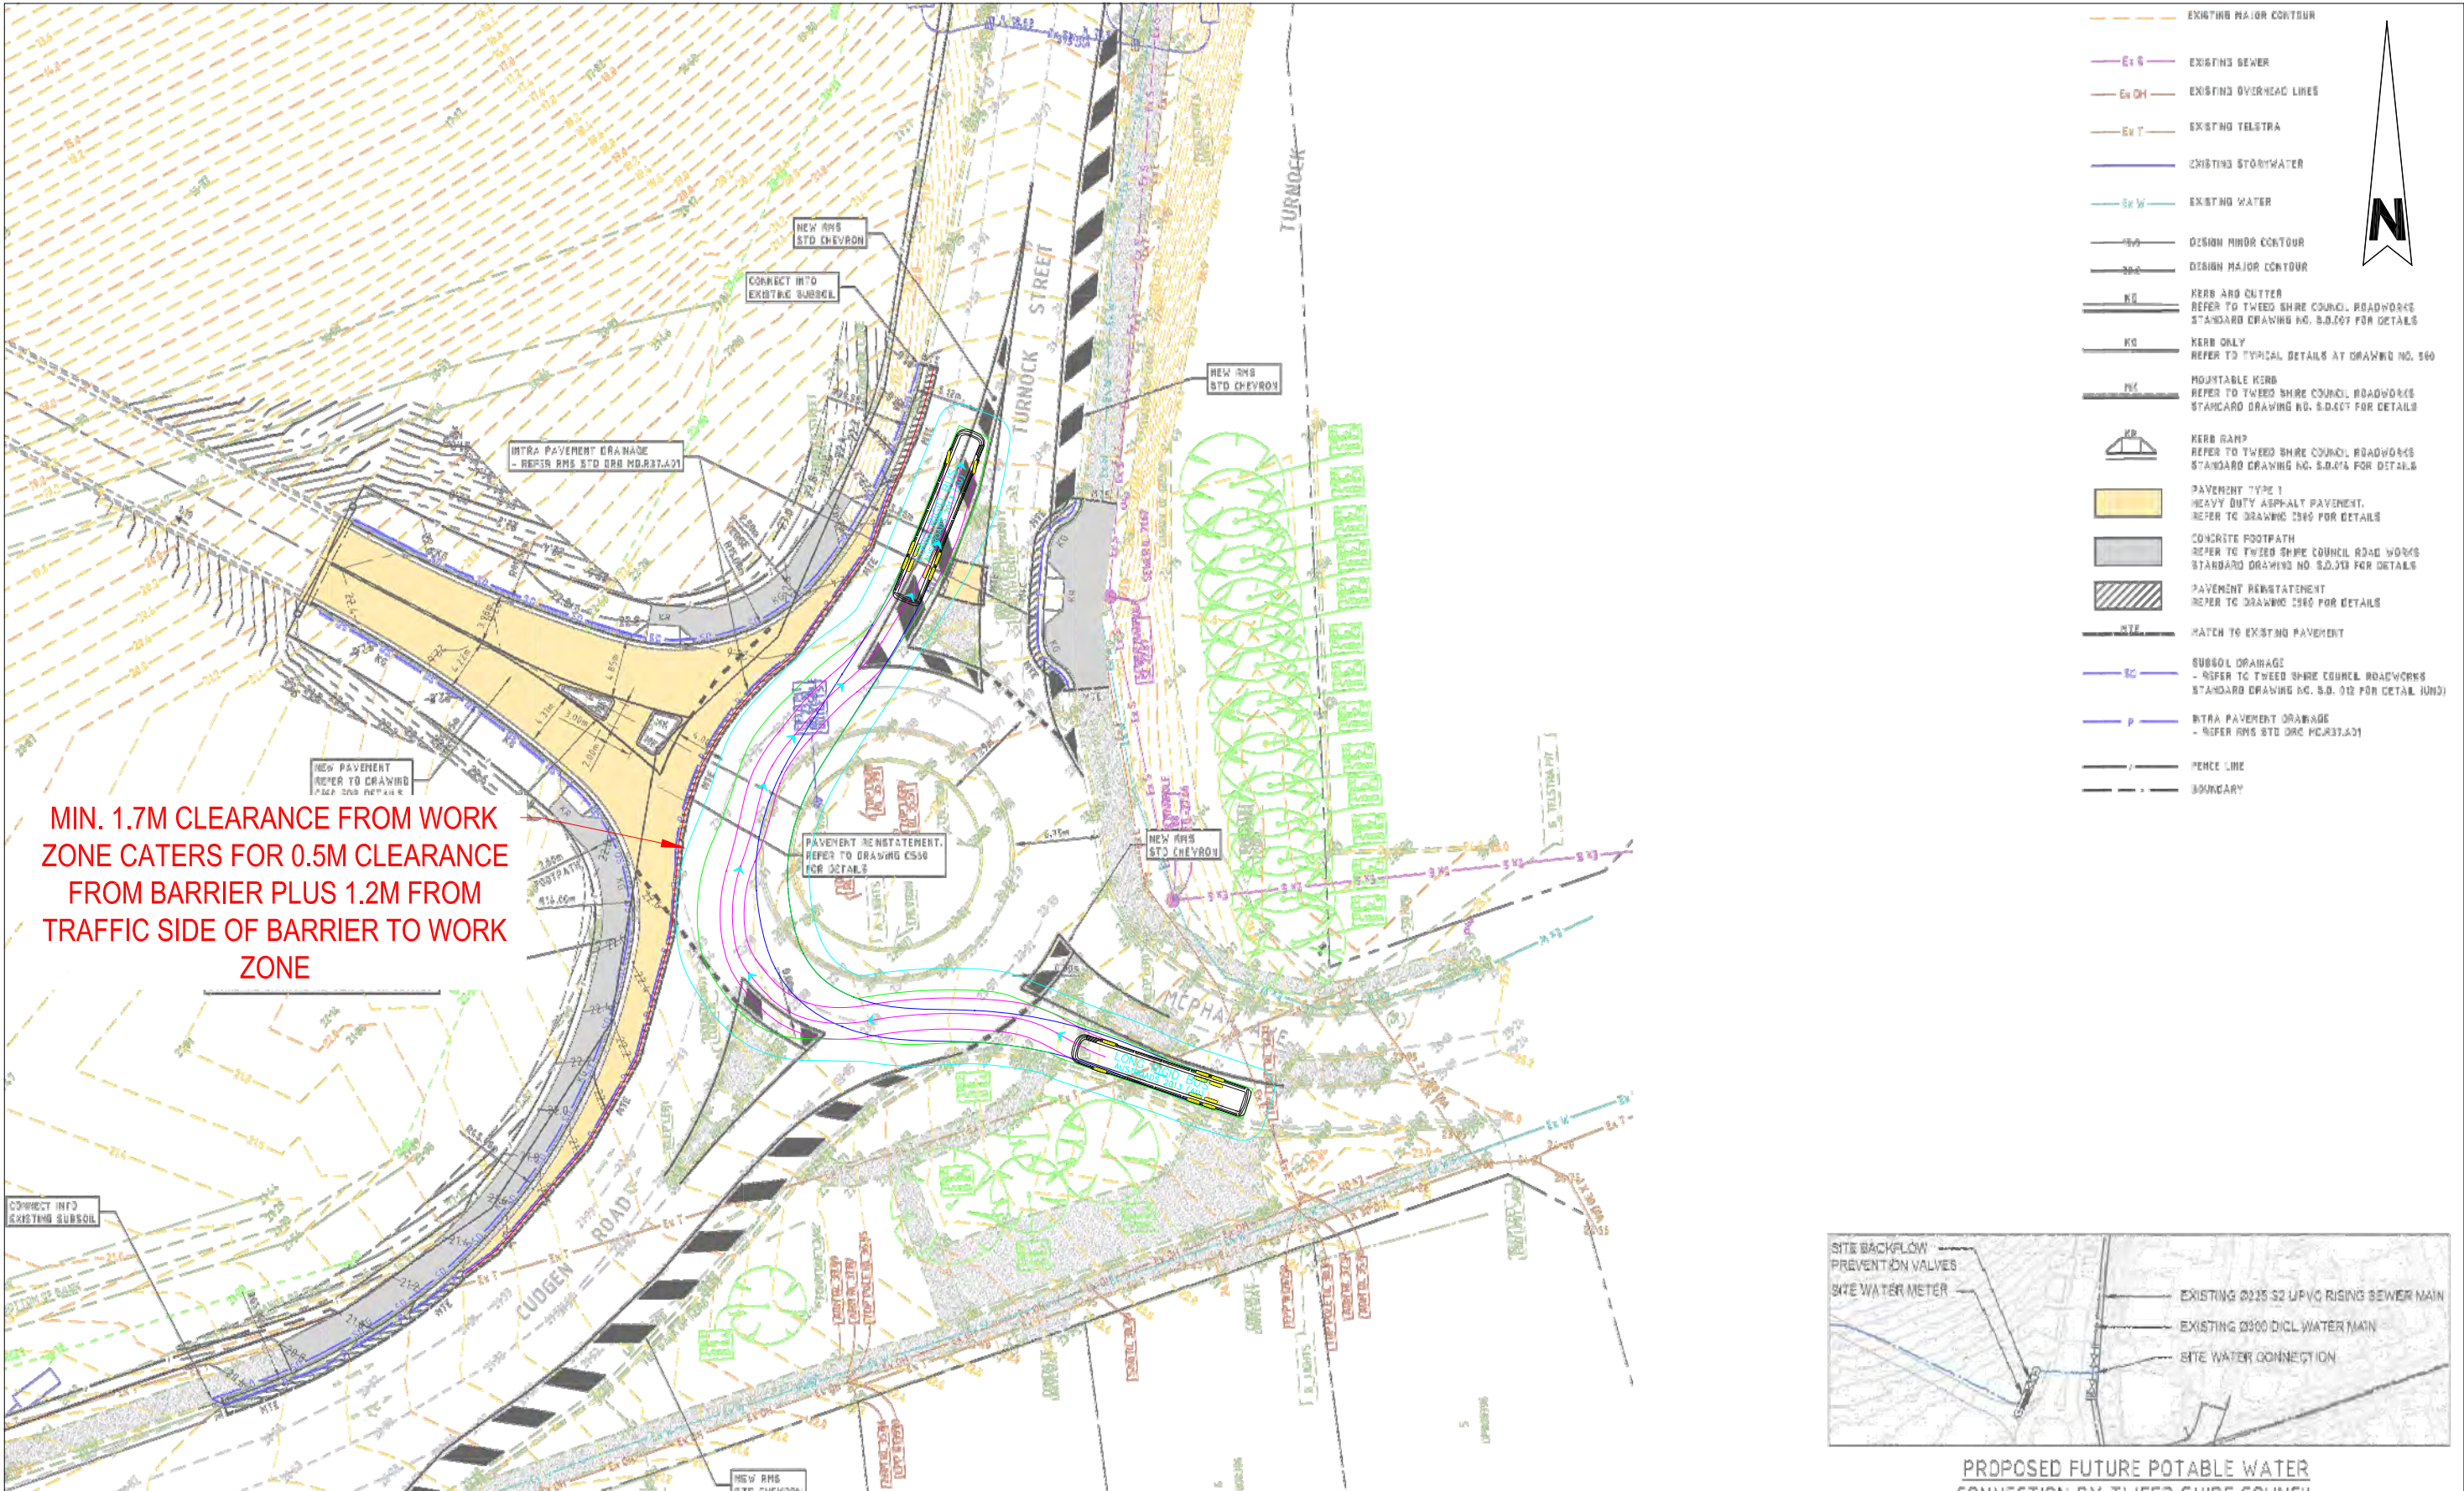



REVISIONS			
Issue	Revisions/Descriptions	Drawn	Date
001	Version 1	J.W-G	30/04/19
002	Version 2	J.W-G	29/05/19

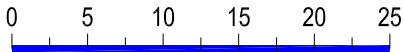Scale @ A3  1:500

Project	Tweed Valley Hospital Early Works TMP		FOR INFORMATION ONLY		
	Title	Gate 3 Construction - Swept Paths		Project Number	Date
				P4114	29/05/2019
			Sheet Number	Issue	
			7	002	

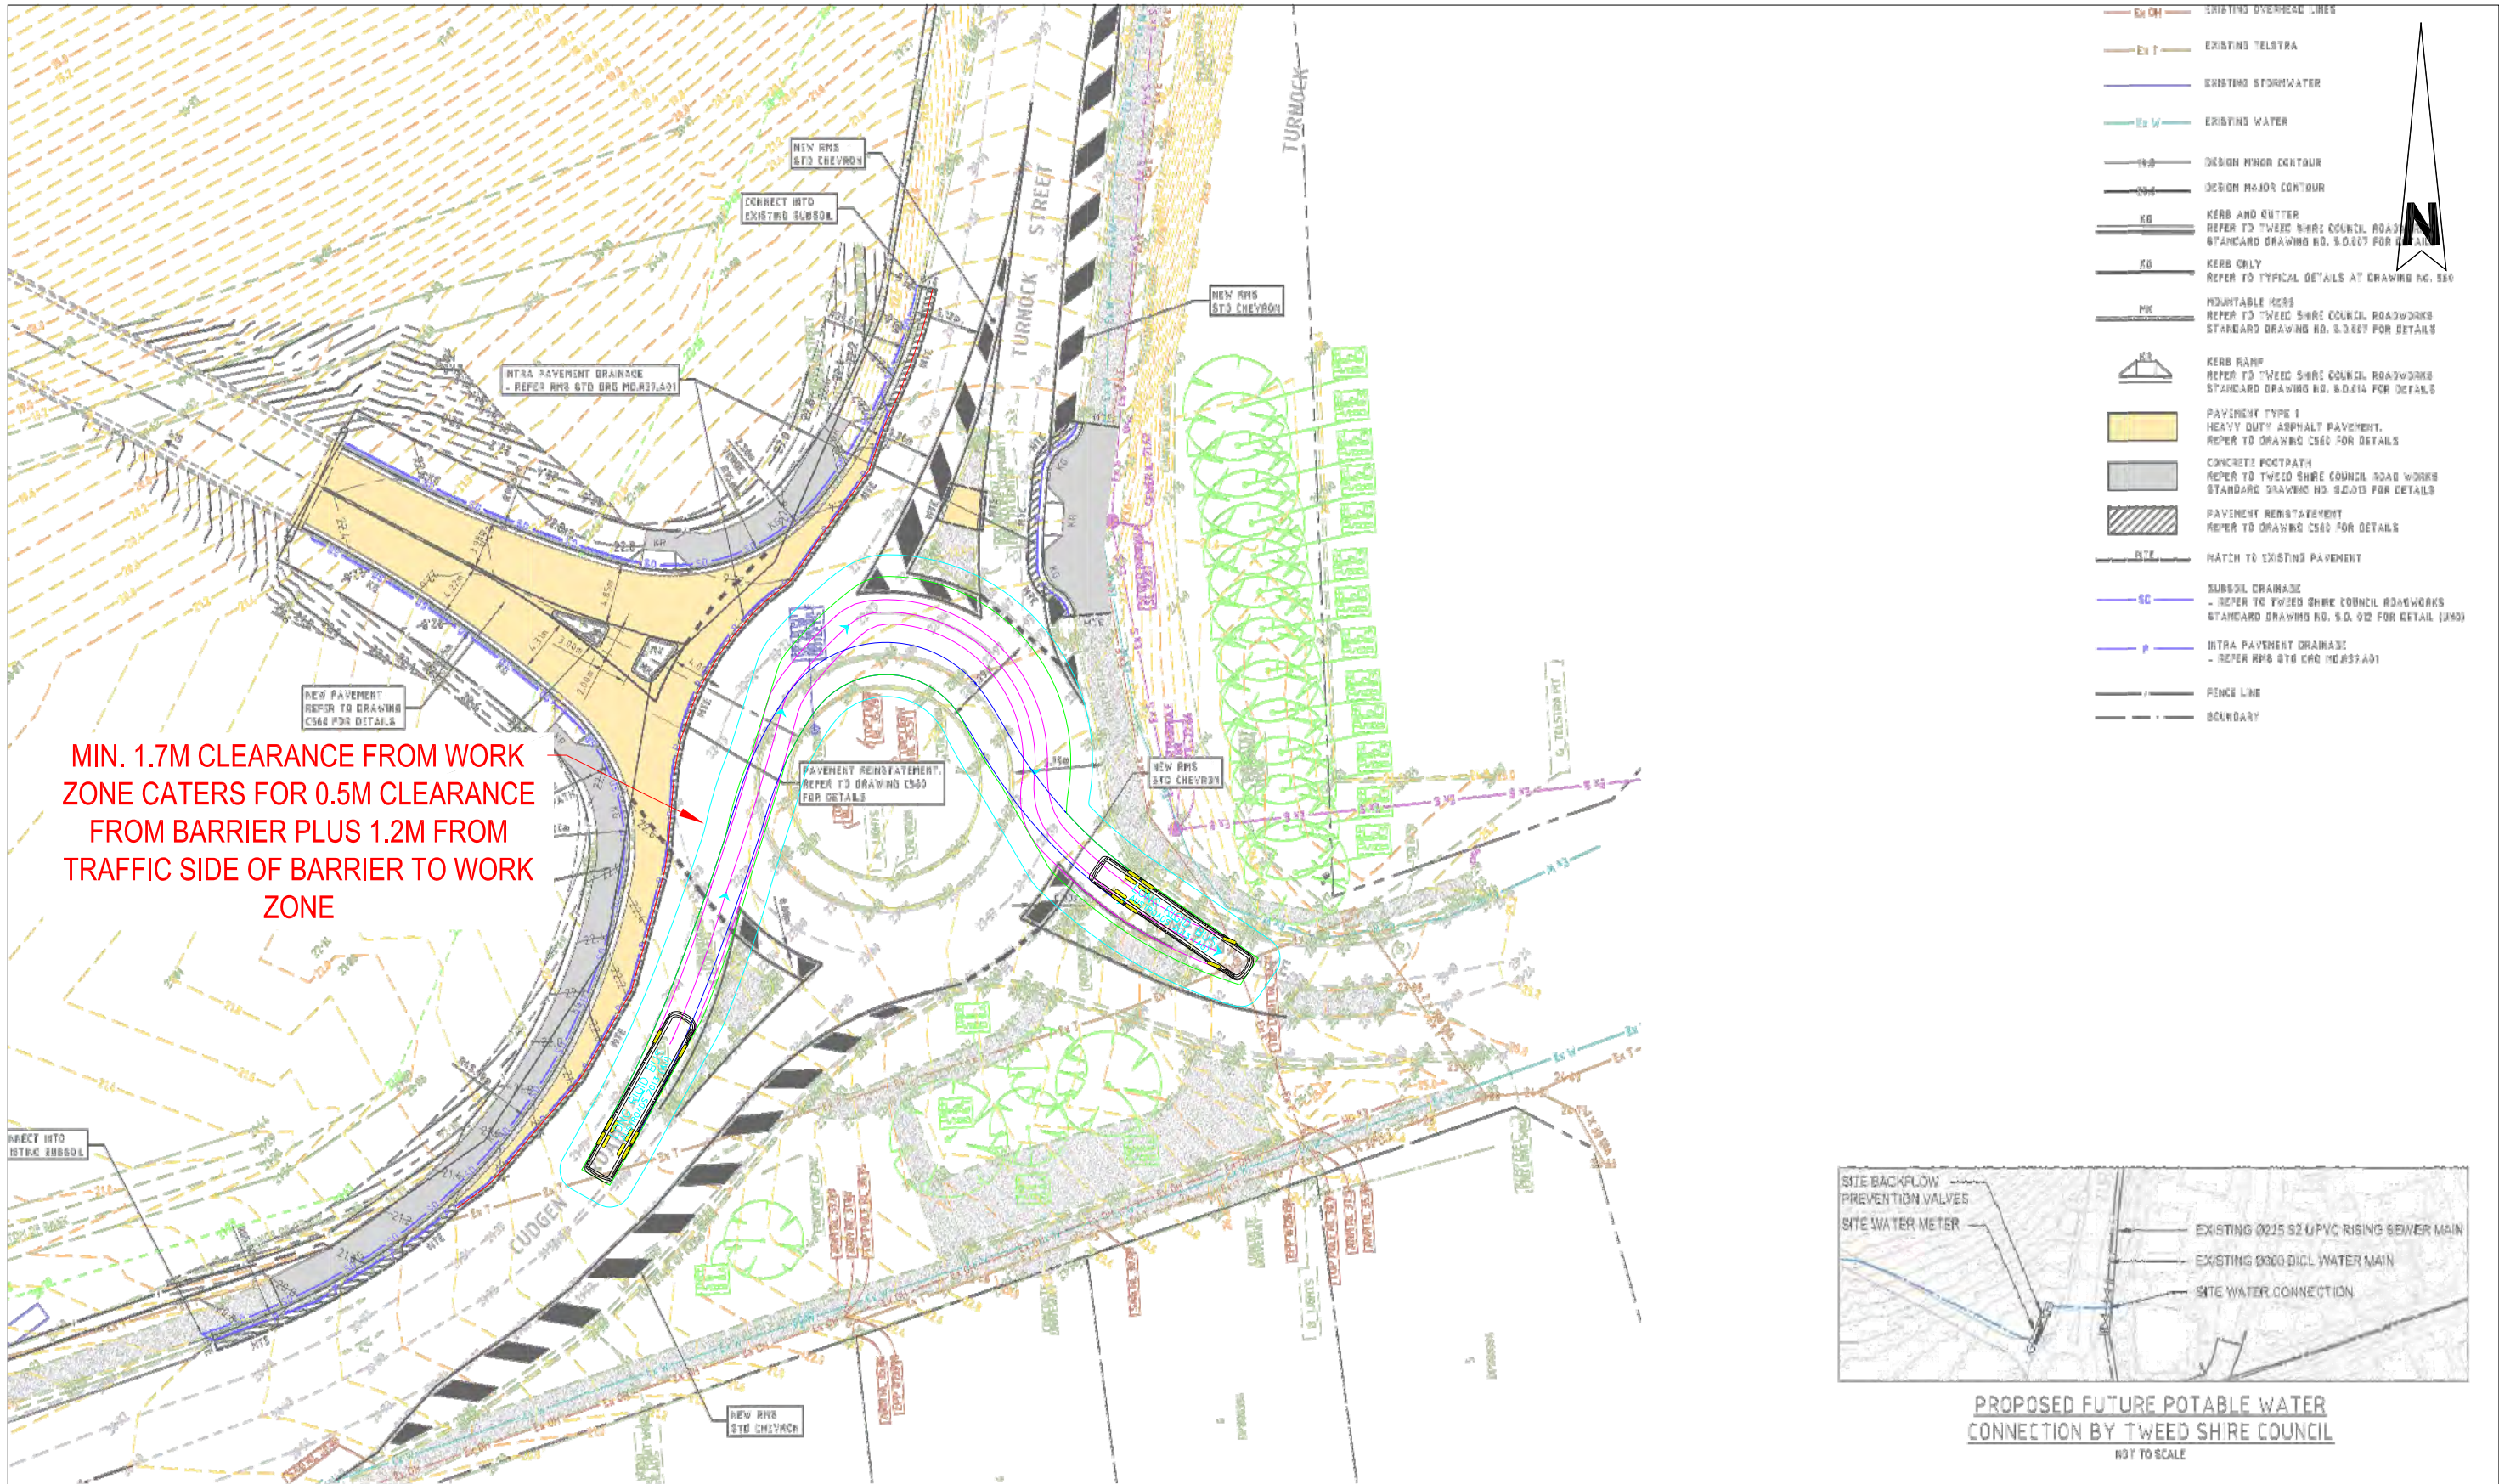

BITZIOS -consulting		<table><tr><th colspan="2">REVISIONS</th><th rowspan="2">Drawn</th><th rowspan="2">Date</th></tr><tr><th>Issue</th><th>Revisions/Descriptions</th></tr><tr><td>001</td><td>Version 1</td><td>J.W-G</td><td>30/04/19</td></tr><tr><td>002</td><td>Version 2</td><td>J.W-G</td><td>29/05/19</td></tr><tr><td> </td><td> </td><td> </td><td> </td></tr><tr><td> </td><td> </td><td> </td><td> </td></tr><tr><td> </td><td> </td><td> </td><td> </td></tr><tr><td> </td><td> </td><td> </td><td> </td></tr></table>		REVISIONS		Drawn	Date	Issue	Revisions/Descriptions	001	Version 1	J.W-G	30/04/19	002	Version 2	J.W-G	29/05/19																	Scale @ A3 0510152025 1:500		Project Tweed Valley Hospital Early Works TMP Title Gate 3 Construction - Swept Paths		TENDER FOR INFORMATION ONLY Project Number P4114 Sheet Number 8 Date 29/05/2019 Issue 002	
REVISIONS		Drawn	Date																																				
Issue	Revisions/Descriptions																																						
001	Version 1	J.W-G	30/04/19																																				
002	Version 2	J.W-G	29/05/19																																				

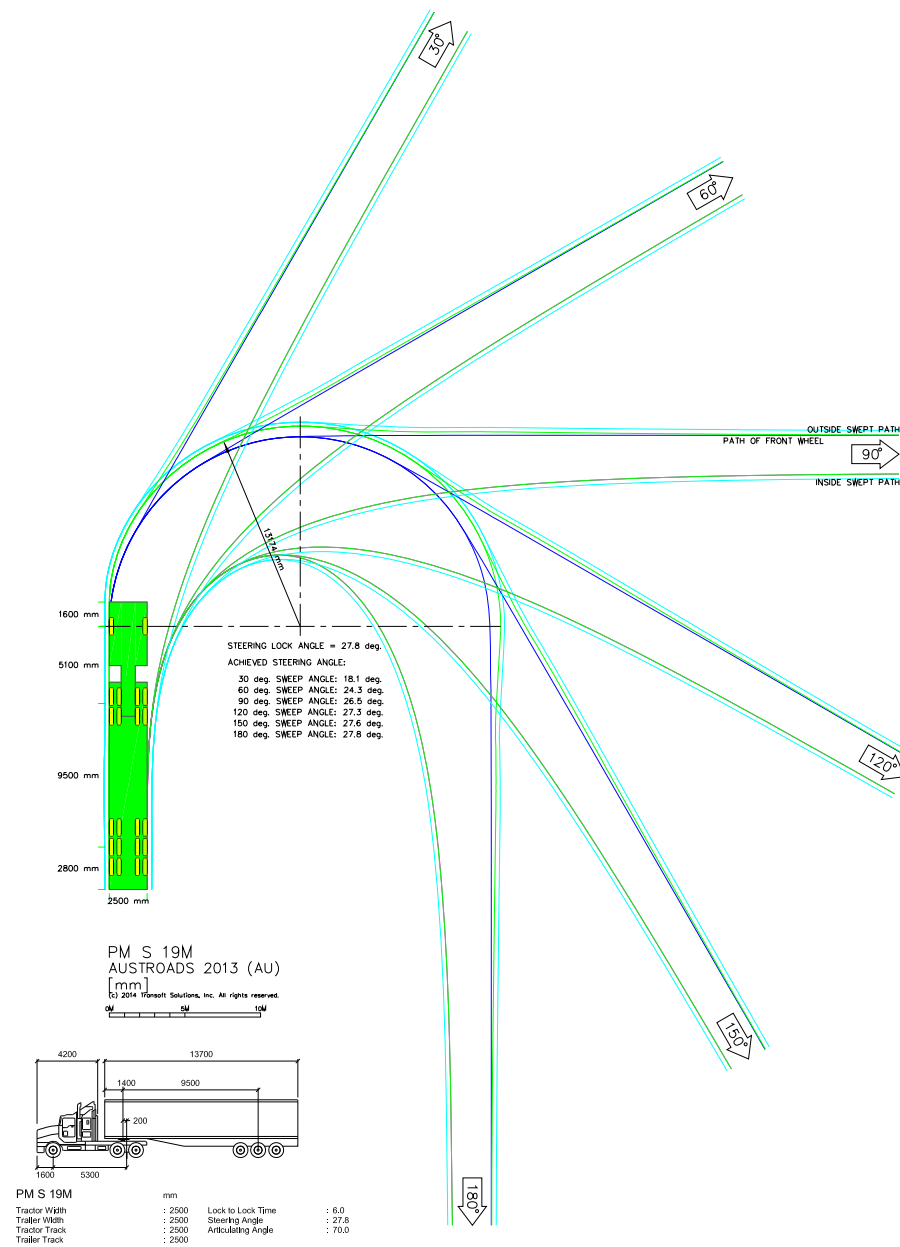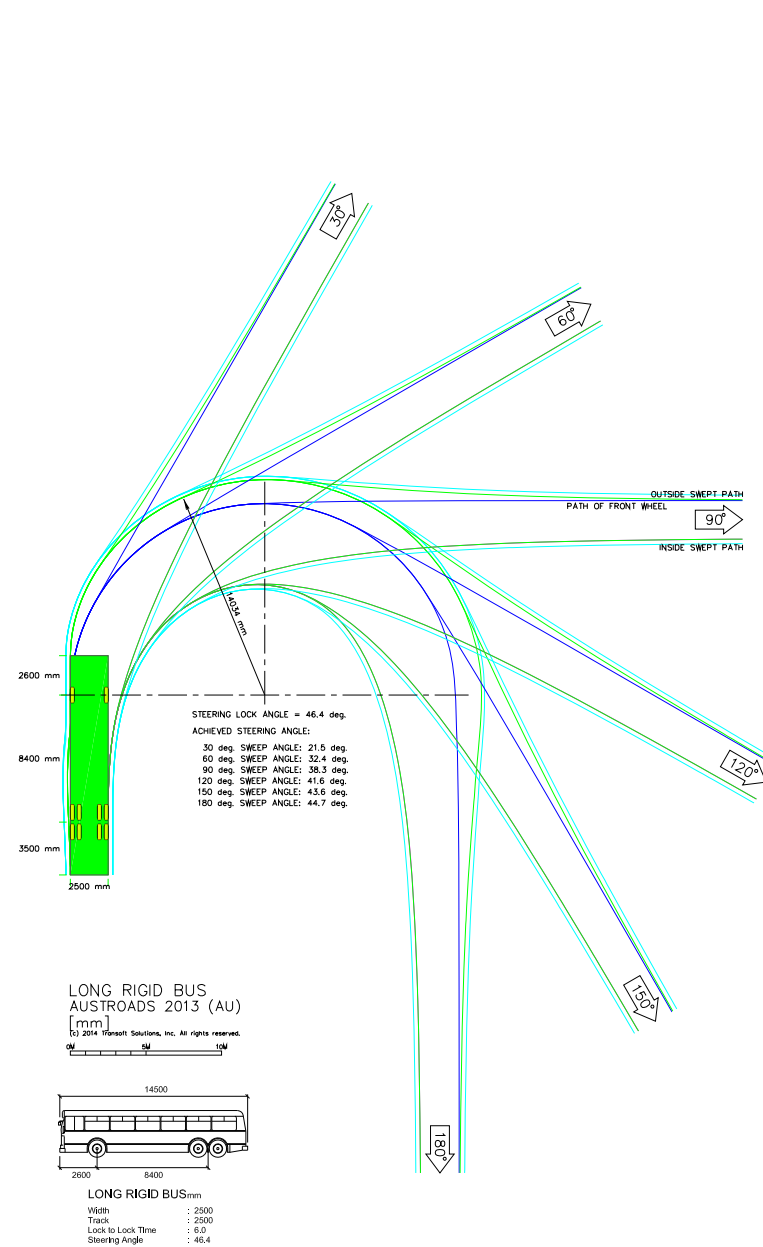

REVISIONS			
Issue	Revisions/Descriptions	Drawn	Date
001	Version 1	J.W-G	30/04/19
002	Version 2	J.W-G	29/05/19

Scale @ A3 0 5 10 15 20 25 1:500

Project		Tweed Valley Hospital Early Works TMP	
Title		Turning Templates	
Project Number		P4114	Date 29/05/2019
Sheet Number		9	Issue 002

FOR INFORMATION ONLY

Appendix E: Written Incident Notification and Reporting Requirements

APPENDIX 1

WRITTEN INCIDENT NOTIFICATION AND REPORTING REQUIREMENTS

Written Incident Notification Requirements

1. A written incident notification addressing the requirements set out below must be emailed to the Department at the following address: compliance@planning.nsw.gov.au within seven days after the Applicant becomes aware of an incident. Notification is required to be given under this condition even if the Applicant fails to give the notification required under condition C54 or, having given such notification, subsequently forms the view that an incident has not occurred.
2. Written notification of an incident must:
 - a. identify the development and application number;
 - b. provide details of the incident (date, time, location, a brief description of what occurred and why it is classified as an incident);
 - c. identify how the incident was detected;
 - d. identify when the applicant became aware of the incident;
 - e. identify any actual or potential non-compliance with conditions of consent;
 - f. describe what immediate steps were taken in relation to the incident;
 - g. identify further action(s) that will be taken in relation to the incident; and
 - h. identify a project contact for further communication regarding the incident.
3. Within 30 days of the date on which the incident occurred or as otherwise agreed to by the Planning Secretary, the Applicant must provide the Planning Secretary and any relevant public authorities (as determined by the Planning Secretary) with a detailed report on the incident addressing all requirements below, and such further reports as may be requested.
4. The Incident Report must include:
 - a. a summary of the incident;
 - b. outcomes of an incident investigation, including identification of the cause of the incident;
 - c. details of the corrective and preventative actions that have been, or will be, implemented to address the incident and prevent recurrence; and
 - d. details of any communication with other stakeholders regarding the incident.