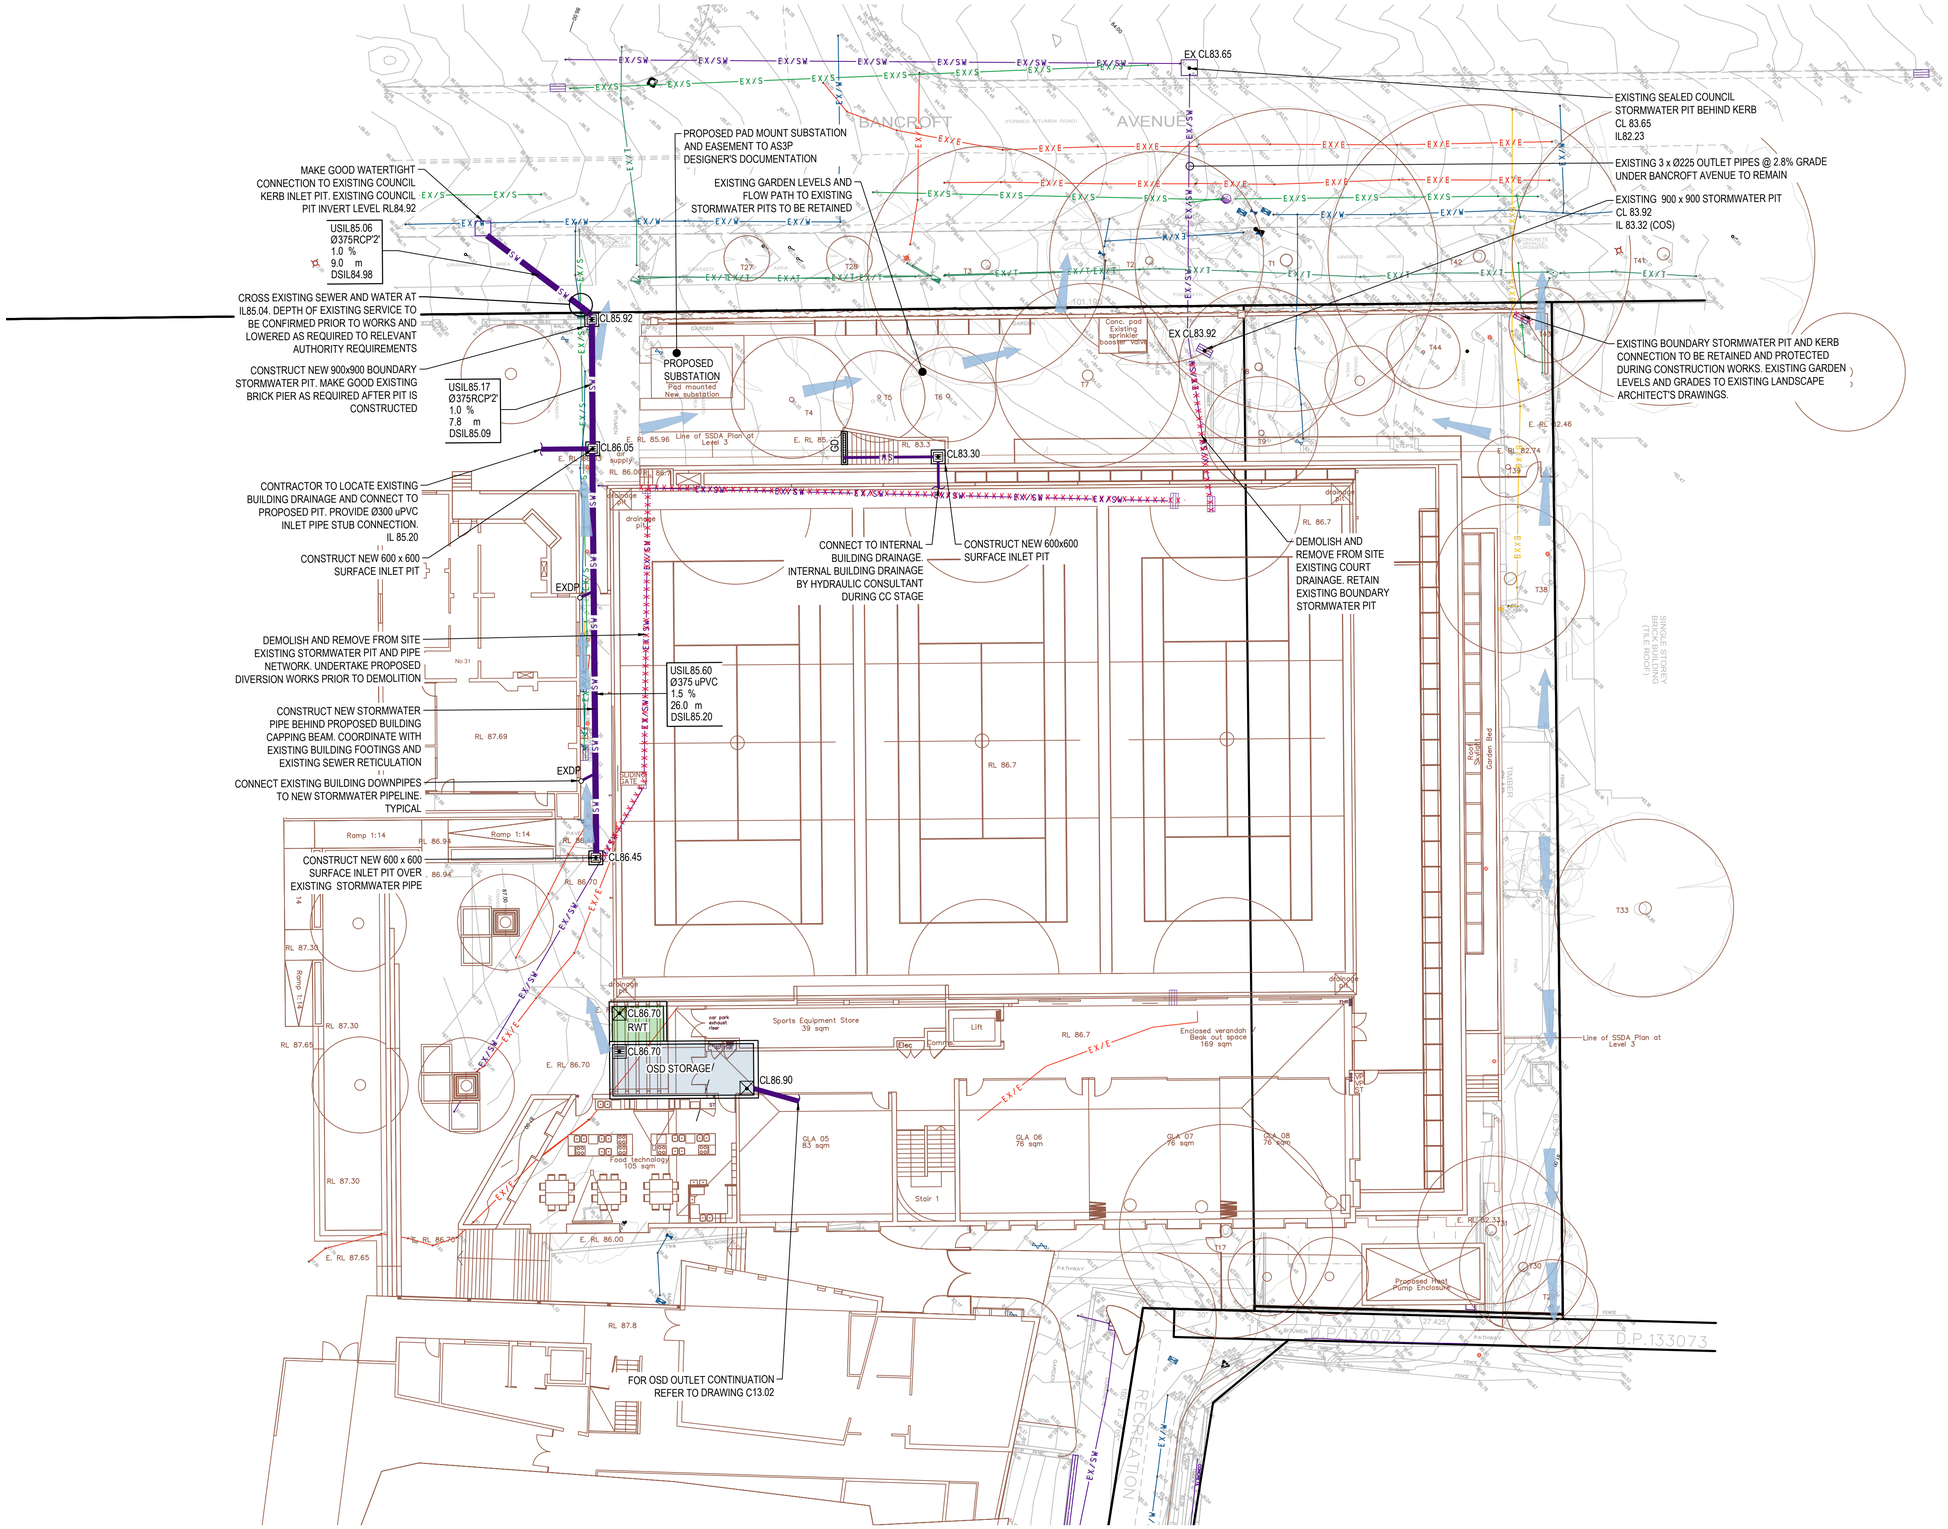

NOT FOR CONSTRUCTION

© COPYRIGHT of this design and plan is the property of ACOR Consultants Pty Ltd, ACN 079 306 246 ABN 40 079 306 246, all rights reserved. It must not be used, modified, reproduced or copied wholly or in part without written permission from ACOR Consultants Pty Ltd.

This drawing has been assigned an electronic code that signifies the drawing has been checked and approved by:

Issue	Description	Date	Drawn	Approved
B	ISSUE FOR DEVELOPMENT APPLICATION	27.10.20	KBM	MB
A	ISSUE FOR DEVELOPMENT APPLICATION	17.09.19	DK	MB

North

Client
ROSEVILLE COLLEGE
27-29 BANCROFT AVE, ROSEVILLE

Architect
BREWSTER HJORTH ARCHITECTS
4-14 FOSTER ST, SURRY HILLS NSW 2010
PHONE :+61 2 8231 7100

ACOR Consultants Pty Ltd
Suite 2, Level 1, 33 Herbert Street
St Leonards NSW 2065
T +61 2 9438 5098
ENGINEERS | MANAGERS | INFRASTRUCTURE PLANNERS | DEVELOPMENT CONSULTANTS

Project
ROSEVILLE COLLEGE
SWELL CENTRE
27-29 BANCROFT AVENUE, ROSEVILLE

Drawing Title
CIVIL WORKS PLAN
LEVEL 3

Drawn	Date	Scale	A1	Q.A. Check	Date
DK	AUG 2019	1:200			
Designed	Project No.	Dwg. No.	Issue		
MB	SY190030	C13.02	B		

192.168.0.8/prompt/Projects/SY190030/Drawings/CAD/Drawings/SY190030_C13.02.dwg
Oct 27, 2020 - 3:40pm