© FRANCIS-JONES MOREHEN THORP PTY LTD 2020 ABN 28 101 197 219 NOMINATED ARCHITECT: RICHARD FRANCIS-JONES (REG NO 5301)

1 SECTION Section At Bldg A
1:200

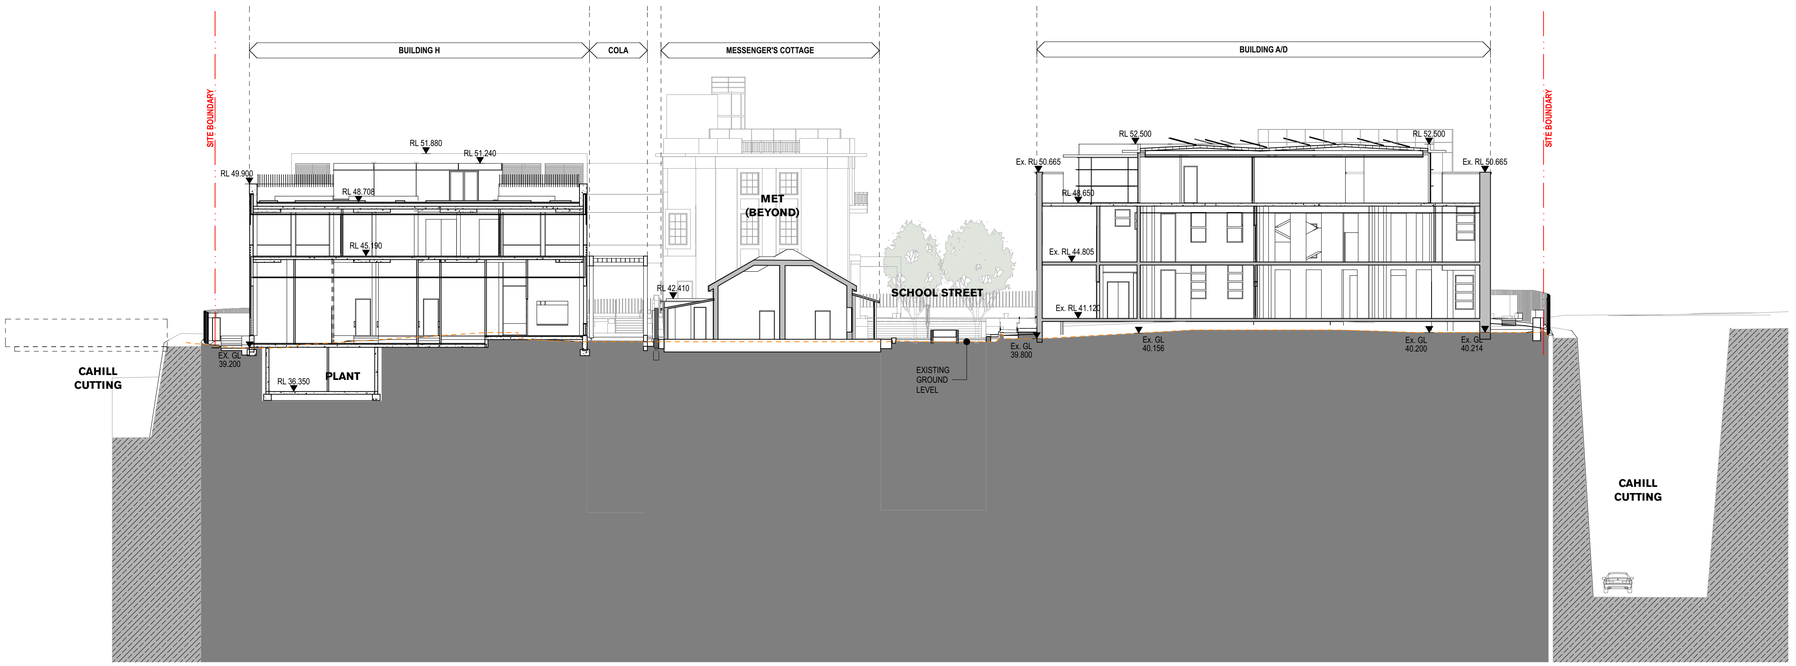

2 SECTION Section At Cottage
1:200

0 2 5 10m

GENERAL NOTES

- ALL DIMENSIONS AND EXISTING CONDITIONS SHALL BE CHECKED AND VERIFIED BY THE CONTRACTOR BEFORE PROCEEDING WITH THE WORK.
- ALL LEVELS RELATIVE TO 'AUSTRALIAN HEIGHT DATUM'.
- DO NOT SCALE DRAWINGS. USE FIGURED DIMENSIONS ONLY.

legend

rev	date	name	by	chk
SSDA02	29/5/20	Response to Submissions Issue	AWY	
SSDA01	18/12/19	State Significance Development Application	CTK	

fjmt studio architecture interiors landscape urban community
sydney melbourne uk
Level 5, 70 King Street t +61 2 9251 7077 w fjmtstudio.com

project
Fort Street Public School
Observatory Hill
Sydney NSW 2000

title
4000 1:200 Sections
Sections 1

scale	1:200 @ A1	first issued	30/9/19
project code	sheet no.	revision	
FSS	**DA-4001**	**SSDA02** 18/9/20	

State Significance Development Application