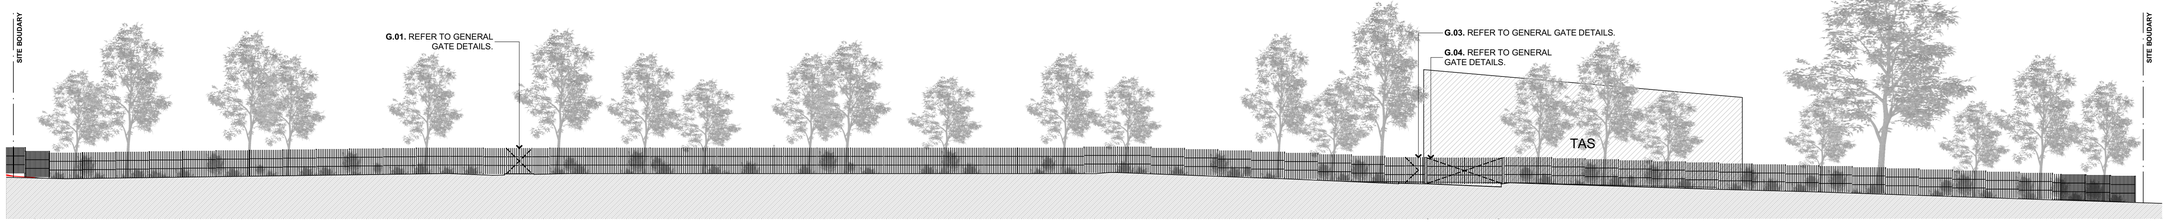

PROPOSED VINNY ROAD ELEVATION
1:250

NOTE: TREES INDICATED ON ELEVATIONS ARE INDICATIVE ONLY. REFER TO LANDSCAPE PLANS FOR FURTHER INFORMATION AND DETAILS.

PROPOSED GUILLEMONT ROAD ELEVATION - SECTION 1
1:250

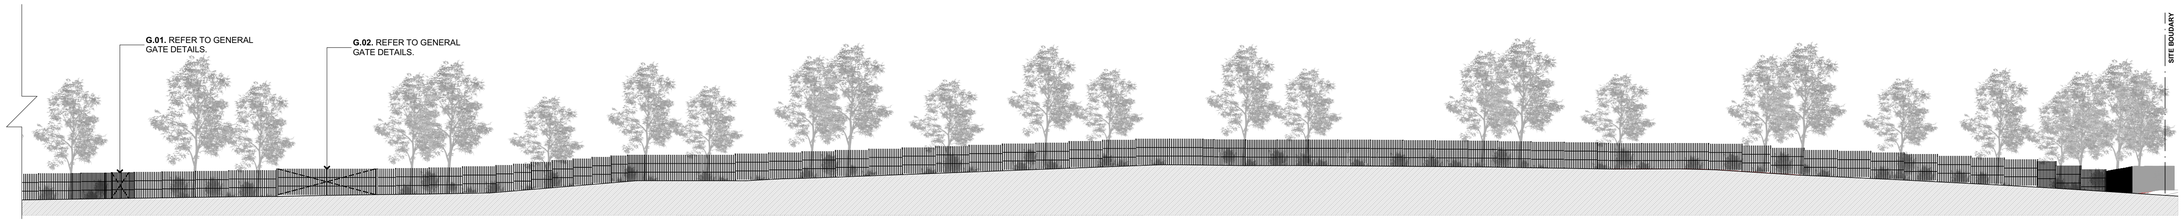

PROPOSED GUILLEMONT ROAD ELEVATION - SECTION 2
1:250

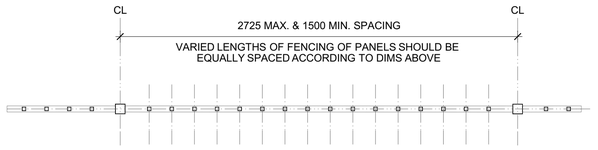

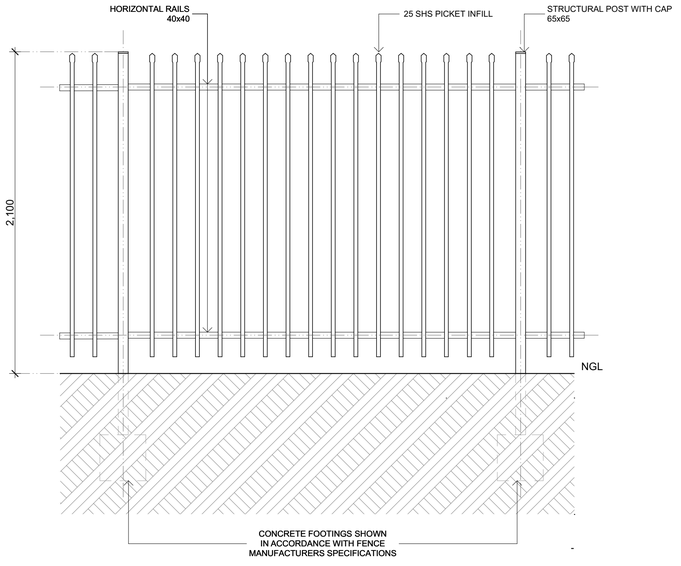

PROPOSED FENCE LAYOUT & ELEVATION
1:20

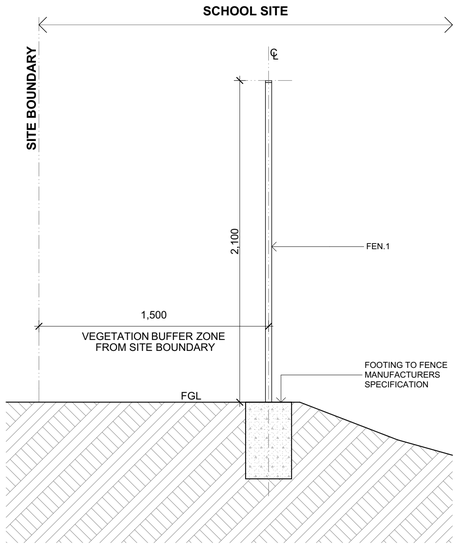

PROPOSED FENCE SETOUT DETAIL
1:20

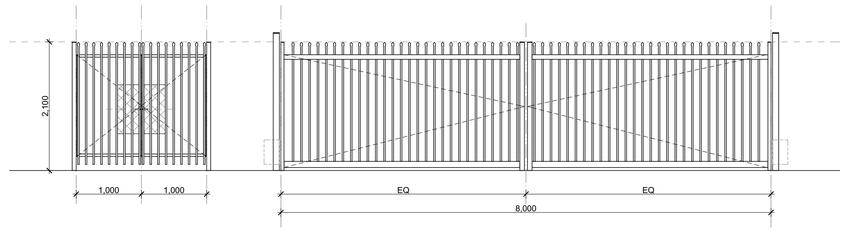

G.01 CARPARK SWING DUAL LEAF PEDESTRIAN GATE
LEDA PSWS SECURITY GATE WITH LEDA 'DD FREE' EGRESS. POWDER COATED BLACK TO MATCHING EXISTING.

G.02 CARPARK VEHICLE ENTRANCE GATE
LEDA STEEL INDUSTRIAL GATE DUAL SWING. GATE FRAME CONSTRUCTED USING STEEL RHS MITRED AND FULLY WELDED TO SHAPE. GATE INFILL 25x25 SHS PICKETS EQUALLY SPACED AT 140mm CENTRES AND FULLY WELDED TO GATE FRAME. POWDER COATED BLACK TO MATCH EXISTING.

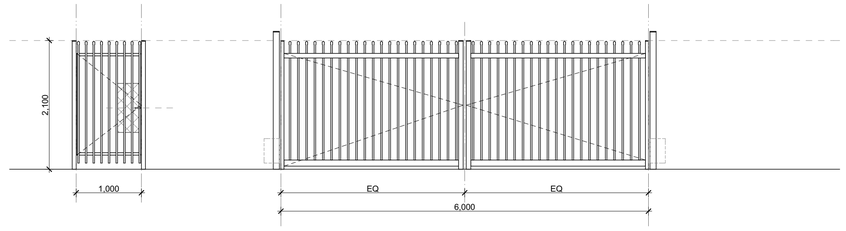

G.03 CARPARK SWING SINGLE LEAF PEDESTRIAN GATE
LEDA PSWS SECURITY GATE WITH LEDA 'DD FREE' EGRESS. POWDER COATED BLACK TO MATCH EXISTING.

G.04 CARPARK VEHICLE ENTRANCE GATE
LEDA STEEL INDUSTRIAL GATE DUAL SWING. GATE FRAME CONSTRUCTED USING STEEL RHS MITRED AND FULLY WELDED TO SHAPE. GATE INFILL 25x25 SHS PICKETS EQUALLY SPACED AT 140mm CENTRES AND FULLY WELDED TO GATE FRAME. POWDER COATED BLACK TO MATCH EXISTING.

PROPOSED GATE DETAILS
1:50

© COPYRIGHT JDH ARCHITECTS PTY. LTD.
THE CONTRACTOR SHALL CHECK AND VERIFY ALL DIMENSIONS AND VERIFY ALL ERRORS AND OMISSIONS TO THE ARCHITECT. USE FIGURATIVE DIMENSIONS. DO NOT SCALE THE DRAWINGS. DRAWINGS SHALL NOT BE USED FOR CONSTRUCTION PURPOSES UNTIL ISSUED BY THE ARCHITECT FOR CONSTRUCTION.

Rev	Date	By	Issue Name	CK
01	27/08/2020	JA	SSD RFI	JT
02	10/09/2020	JA	SSD RFI	JT

LEGEND

EXISTING WORKS

EXISTING BUILDING

FUTURE BUILDINGS

Planning	CITY PLAN SERVICES Suite 602, 120 Sussex St Sydney NSW 2000 02 8270 3500	CITY PLAN SERVICES
Landscape	SPACE LANDSCAPE DESIGNS Suite 13B, Level 1 117 Old Pittwater Road Brookvale NSW 2100 02 9905 7870	S P A C E
Traffic Engineering Consultant	BITZIOS CONSULTING Studio 203, 3 Gladstone St Newtown NSW 2042 02 9557 6202	BITZIOS CONSULTING traffic engineering • transport planning
Hydraulic Engineering Consultant	AJ WHIPPS CONSULTING 2/101 Union St McMahons Point NSW 2060 02 8923 8444	AJ Whipps Consulting Group
Electrical Engineering Consultant	JHA CONSULTING Level 3, 146 Arthur Street North Sydney NSW 2060 02 9437 1000	JHA

EDMUND RICE EDUCATION AUSTRALIA

Architect

JDHarchitects

JDH ARCHITECTS PTY. LTD.
info@jdharchitects.com.au
ABN 27 110 978 802
ACN 110 978 802
NOMINATED ARCHITECT:
JAYNE HARRISON (7403)

44 Little Oxford Street
Darlinghurst, NSW 2010
Telephone: 02 9281 8697
www.jdharchitects.com.au

Client

CATHOLIC EDUCATION DIOCESE OF WOLLONGONG MARIAN CENTRE

86-88 Market St
Wollongong, NSW 2500

www.dow.catholic.edu.au

Project Name

EDMONDSON PARK MASTER PLAN

130-160 JARDINE DRIVE
EDMONDSON PARK NSW, 2174

Drawing Title

PROPOSED FENCE & GATE DETAILS - SHEET 1

Scale : 1:20, 1:250, 1:50 @A1	Date : 10/09/2020
Drawn : JA	Checked : JT

Project No.	Drawing No.	Rev.
1130	SSDA-002	02

QUALITY CERTIFIED ISO 9001

INITIALLING THE 'DRAWN' AND THE 'CHECK' BOXES CONFIRMS THAT THIS DRAWING HAS BEEN PREPARED IN CONFORMITY WITH JDH ARCHITECTS Q.M.S. PROCEDURES.

Status: SEARS APPLICATION