
S19-0011
MAIN WORKS SSDA

VOLUME 1 OF 1
LANDSCAPE WORKS DRAWING SET
FINAL
3rd SEPTEMBER 2020

NOTE: THIS DOCUMENT IS PRELIMINARY UNLESS VERIFIED.

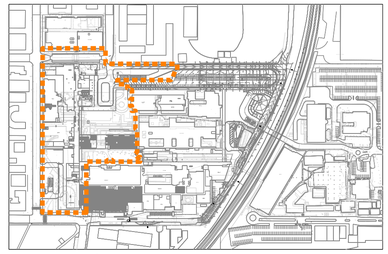

KEY PLAN

CLOUSTON associates

THE FOLLOWING FORM PART OF THE DRAWING SET:

DRAWING NO.	TITLE	SCALE	REV
L-SSDA-MW-00	COVER PAGE	N/A	08
L-SSDA-MW-01	EXISTING SITE	1:750@A1	07
L-SSDA-MW-02	TREE RETENTION AND REMOVALS	1:750@A1	07
L-SSDA-MW-03	SITE PLAN	1:750@A1	07
L-SSDA-MW-04	GROUND PLANE	1:750@A1	07
L-SSDA-MW-05	GOULBURN ST ENTRY & CAROLINE CHISHOLM COURTYARD	1:250@A1	07
L-SSDA-MW-06	FORBES ST ENTRY FORECOURT	1:250@A1	07
L-SSDA-MW-07	CAMPBELL ST SHARED WAY	1:200@A1	07
L-SSDA-MW-08	BUNKER COURTYARDS	1:200@A1	07
L-SSDA-MW-09	ROOF SITE PLAN	1:750@A1	07
L-SSDA-MW-10	ROOF PLAN	1:750@A1	07
L-SSDA-MW-11	NORTHERN & SOUTHERN BUNKER ROOFTOP - LEVEL 1	1:100@A1	07
L-SSDA-MW-12	NORTHERN & SOUTHERN ROOFTOP - LEVEL 3	1:100@A1	07
L-SSDA-MW-13	MATERNITY COURTYARD - LEVEL 2	1:100@A1	07
L-SSDA-MW-14	INDICATIVE MATERIALS PALETTE	N/A	07
L-SSDA-MW-15	INDICATIVE PLANTING PALETTE	N/A	08
L-SSDA-MW-16	PLANTING SCHEDULE SHEET 1 OF 3	N/A	08
L-SSDA-MW-17	PLANTING SCHEDULE SHEET 2 OF 3	N/A	08
L-SSDA-MW-18	PLANTING SCHEDULE SHEET 3 OF 3	N/A	08

Prepared by

CLOUSTON associates

LANDSCAPE ARCHITECTS URBAN DESIGNERS LANDSCAPE PLANNERS

65-69 KENT STREET
SYDNEY NSW 2000
EMAIL sydney@clouston.com.au
TELEPHONE (02) 8272 4999
www.clouston.com.au

NOTE: This document is Preliminary unless Verified.

REV	REVISION DESCRIPTION	REVISION DATE	REVIEW	VERIFY	VALIDATE
08	SSDA AMENDMENT	03.09.2020	AD	MOD	MOD
07	SSDA AMENDMENT	19.08.2020	AD	MOD	MOD
06	FINAL	07.05.2020	AD	MOD	MOD
05	FINAL	29.04.2020	JG	MOD	-
04	FINAL	05.03.2020	JG	MOD	-
03	REVISED EXTENT OF WORKS	26.02.2020	JG	MOD	-
02	FINAL FOR REVIEW	14.02.2020	JG	MOD	-
01	DRAFT FOR REVIEW	6.02.2020	JG	-	-

3/09/2020 4:49:10 PM P:\S19\S19-0011 LIVERPOOL HEALTH AND ACADEMIC PRECINCT\07 DOC\C VOL 1 PLAN\MAIN WORKS SSDA\S19-011_MAINWORKS SSDA-COVER.dgn


CLIENT
HEALTH INFRASTRUCTURE
CLIENT
14-77 PACIFIC HWY
NORTH SYDNEY
SYDNEY NSW 2060


LANDSCAPE ARCHITECTS
CLOUSTON Associates
LANDSCAPE ARCHITECTS
65-69 KENT STREET
SYDNEY NSW 2000
EMAIL sydney@clouston.com.au
TELEPHONE (02) 8272 4999

PROJECT MANAGER
JOHNSTAFF
LEVEL 5/9-13
CASTLEREAGH ST
SYDNEY NSW 2000

CLOUSTON associates

PROJECT LIVERPOOL HEALTH & ACADEMIC PRECINCT MAIN WORKS SSDA	CLIENT HEALTH INFRASTRUCTURE		SCALE
DRAWING TITLE COVER PAGE	DRAWING NUMBER L-SSDA-MW-00	DRAWN JG	REVISION 08

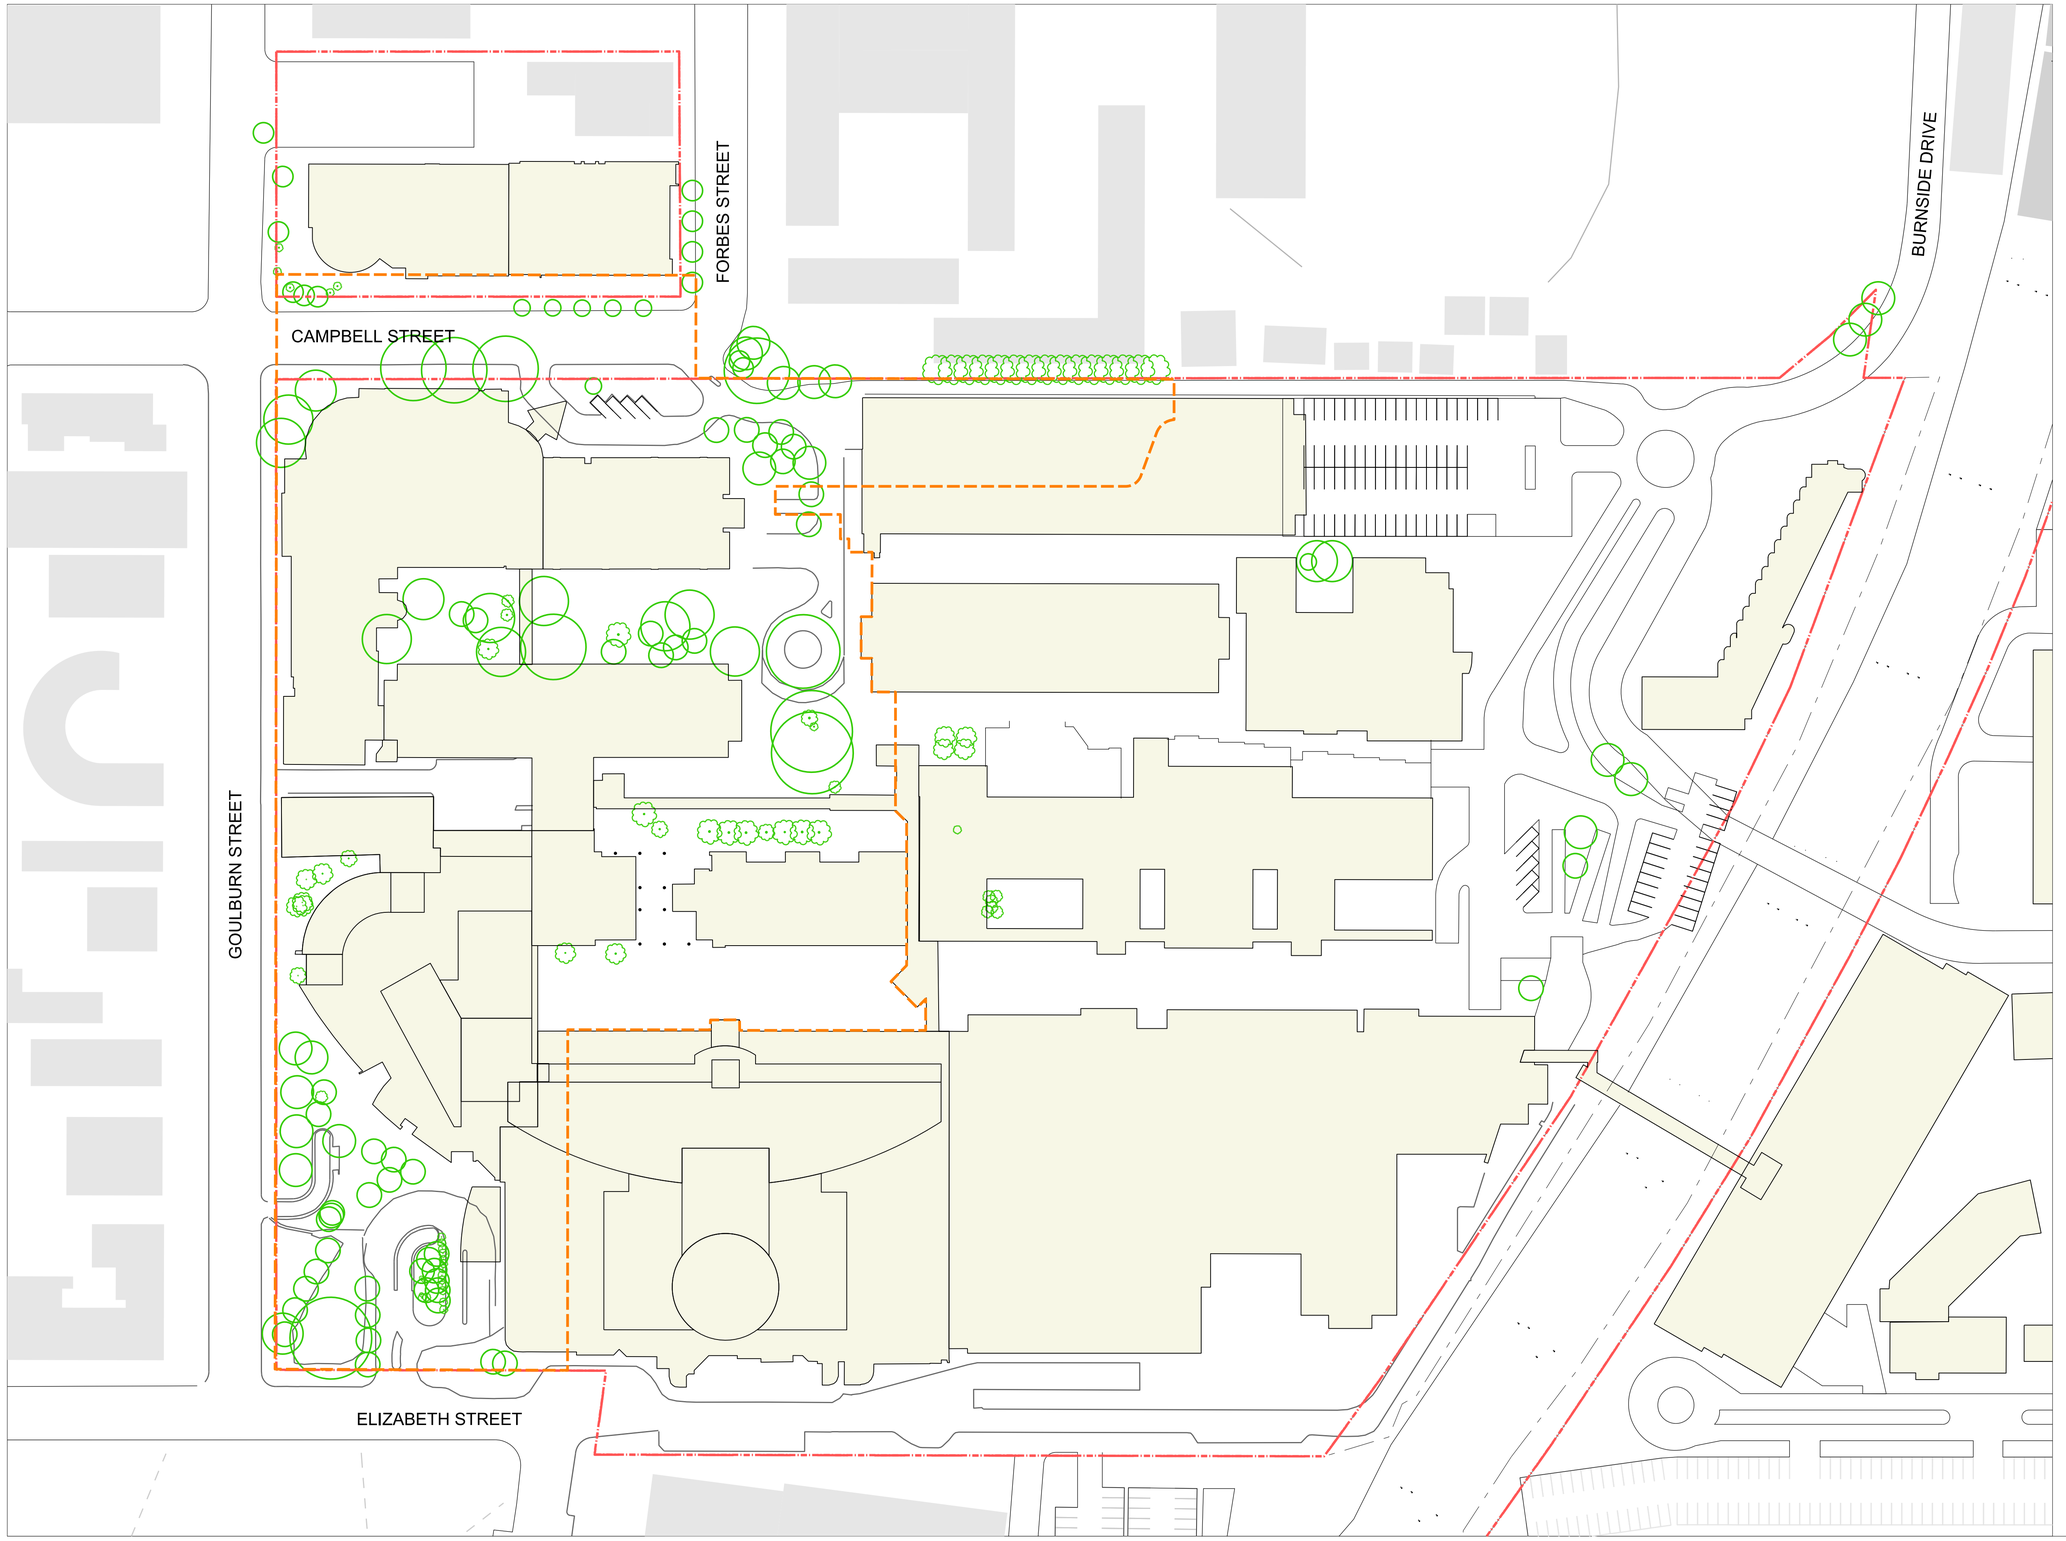

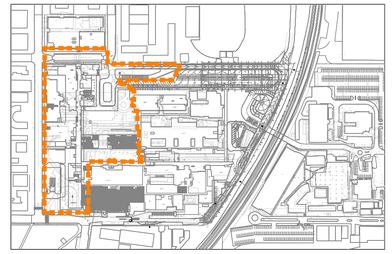

KEY PLAN

LEGEND

- Existing Trees
- Existing vegetation not included in arborist schedule
- LHAP Site Boundary
- Main Works SSDA Boundary

NOTE: This document is Preliminary unless Verified.

REV	REVISION DESCRIPTION	REVISION DATE	REVIEW	VERIFY	VALIDATE
07	SSDA AMENDMENT	19.08.2020	AD	MOD	MOD
06	FINAL	07.05.2020	AD	MOD	MOD
05	FINAL	29.04.2020	JG	MOD	-
04	FINAL	05.03.2020	JG	MOD	-
03	REVISED EXTENT OF WORKS	26.02.2020	JG	MOD	-
02	FINAL FOR REVIEW	14.02.2020	JG	MOD	-
01	DRAFT FOR REVIEW	6.02.2020	JG	-	-

3/09/2020 4:49:20 PM P:\S19\S19-20111 LIVERPOOL HEALTH AND ACADEMIC PRECINCT\07 DOC\C VOL 1 PLAN\MAIN WORKS SSDA\L-MAINWORKS SSDA_PLAN.dgn

CLIENT
HEALTH INFRASTRUCTURE
CLIENT
14-77 PACIFIC HWY
NORTH SYDNEY
SYDNEY NSW 2060

LANDSCAPE ARCHITECTS
CLOUSTON Associates
LANDSCAPE ARCHITECTS
65-69 KENT STREET
SYDNEY NSW 2000
EMAIL sydney@clouston.com.au
TELEPHONE (02) 8272 4999


PROJECT MANAGER
JOHNSTAFF
LEVEL 5/9-13
CASTLEREAGH ST
SYDNEY NSW 2000


0 7.5 15 22.5 30 37.5 75m

NORTH

CLOUSTON associates

PROJECT LIVERPOOL HEALTH & ACADEMIC PRECINCT MAIN WORKS SSDA	CLIENT HEALTH INFRASTRUCTURE		SCALE 1:750@A1
DRAWING TITLE EXISTING SITE	DRAWING NUMBER L-SSDA-MW-01	DRAWN JG	REVISION 07

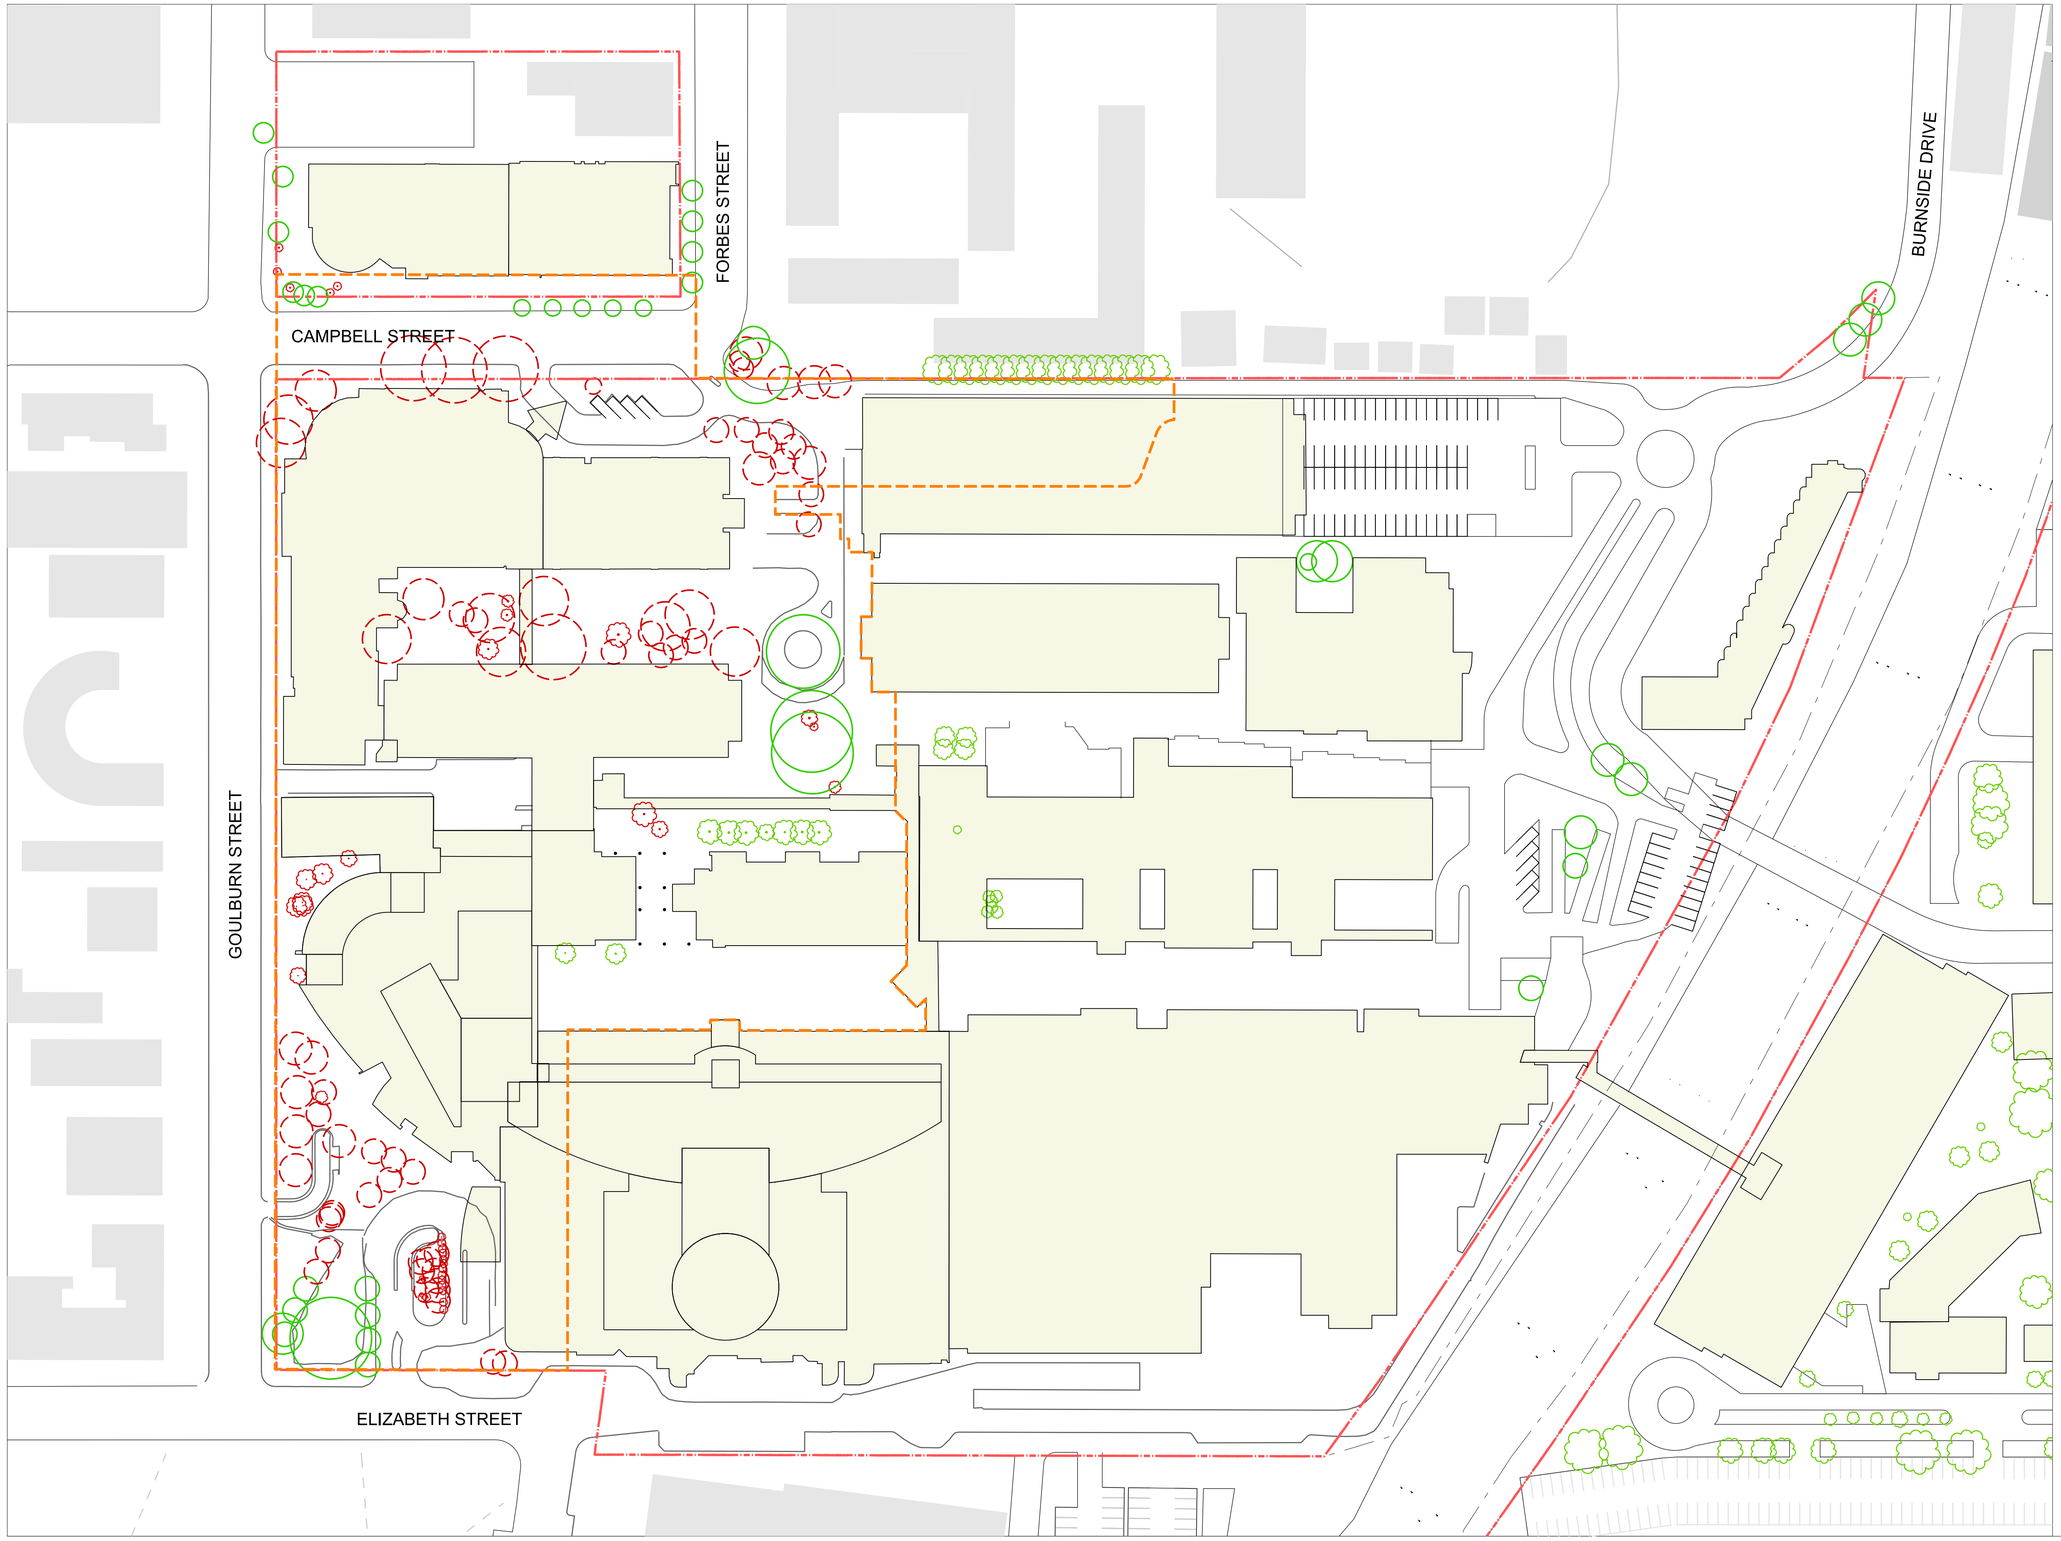

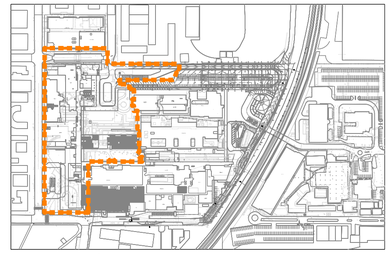

KEY PLAN

LEGEND

- Existing Trees to be Retained
- Trees to be Removed
- Vegetation not included in arborist schedule to be retained
- Vegetation not included in arborist schedule to be removed
- LHAP Site Boundary
- Main Works SSDA Boundary

NOTE: This document is Preliminary unless Verified.

REV	REVISION DESCRIPTION	REVISION DATE	REVIEW	VERIFY	VALIDATE
07	SSDA AMENDMENT	19.08.2020	AD	MOD	MOD
06	FINAL	07.05.2020	AD	MOD	MOD
05	FINAL	29.04.2020	JG	MOD	-
04	FINAL	05.03.2020	JG	MOD	-
03	REVISED EXTENT OF WORKS	26.02.2020	JG	MOD	-
02	FINAL FOR REVIEW	14.02.2020	JG	MOD	-
01	DRAFT FOR REVIEW	6.02.2020	JG	-	-

3/09/2020 4:49:28 PM P:\S19\S19-00111 LIVERPOOL HEALTH AND ACADEMIC PRECINCT\07 DOC\C VOL 1 PLAN\MAIN WORKS SSDA\L-MAINWORKS SSDA_PLAN.dgn

CLIENT
HEALTH INFRASTRUCTURE
CLIENT

14-77 PACIFIC HWY
NORTH SYDNEY
SYDNEY NSW 2060

LANDSCAPE ARCHITECTS
CLOUSTON Associates
LANDSCAPE ARCHITECTS

65-69 KENT STREET
SYDNEY NSW 2000
EMAIL sydney@clouston.com.au
TELEPHONE (02) 8272 4999

PROJECT MANAGER
JOHNSTAFF

LEVEL 5/9-13
CASTLEREAGH ST
SYDNEY NSW 2000

0 7.5 15 22.5 30 37.5 75m

NORTH

CLOUSTON associates

PROJECT LIVERPOOL HEALTH & ACADEMIC PRECINCT
MAIN WORKS SSDA

CLIENT
HEALTH INFRASTRUCTURE


SCALE
1:750@A1


DRAWING TITLE
TREE RETENTION AND REMOVALS

DRAWING NUMBER
L-SSDA-MW-02

DRAWN
JG

REVISION
07

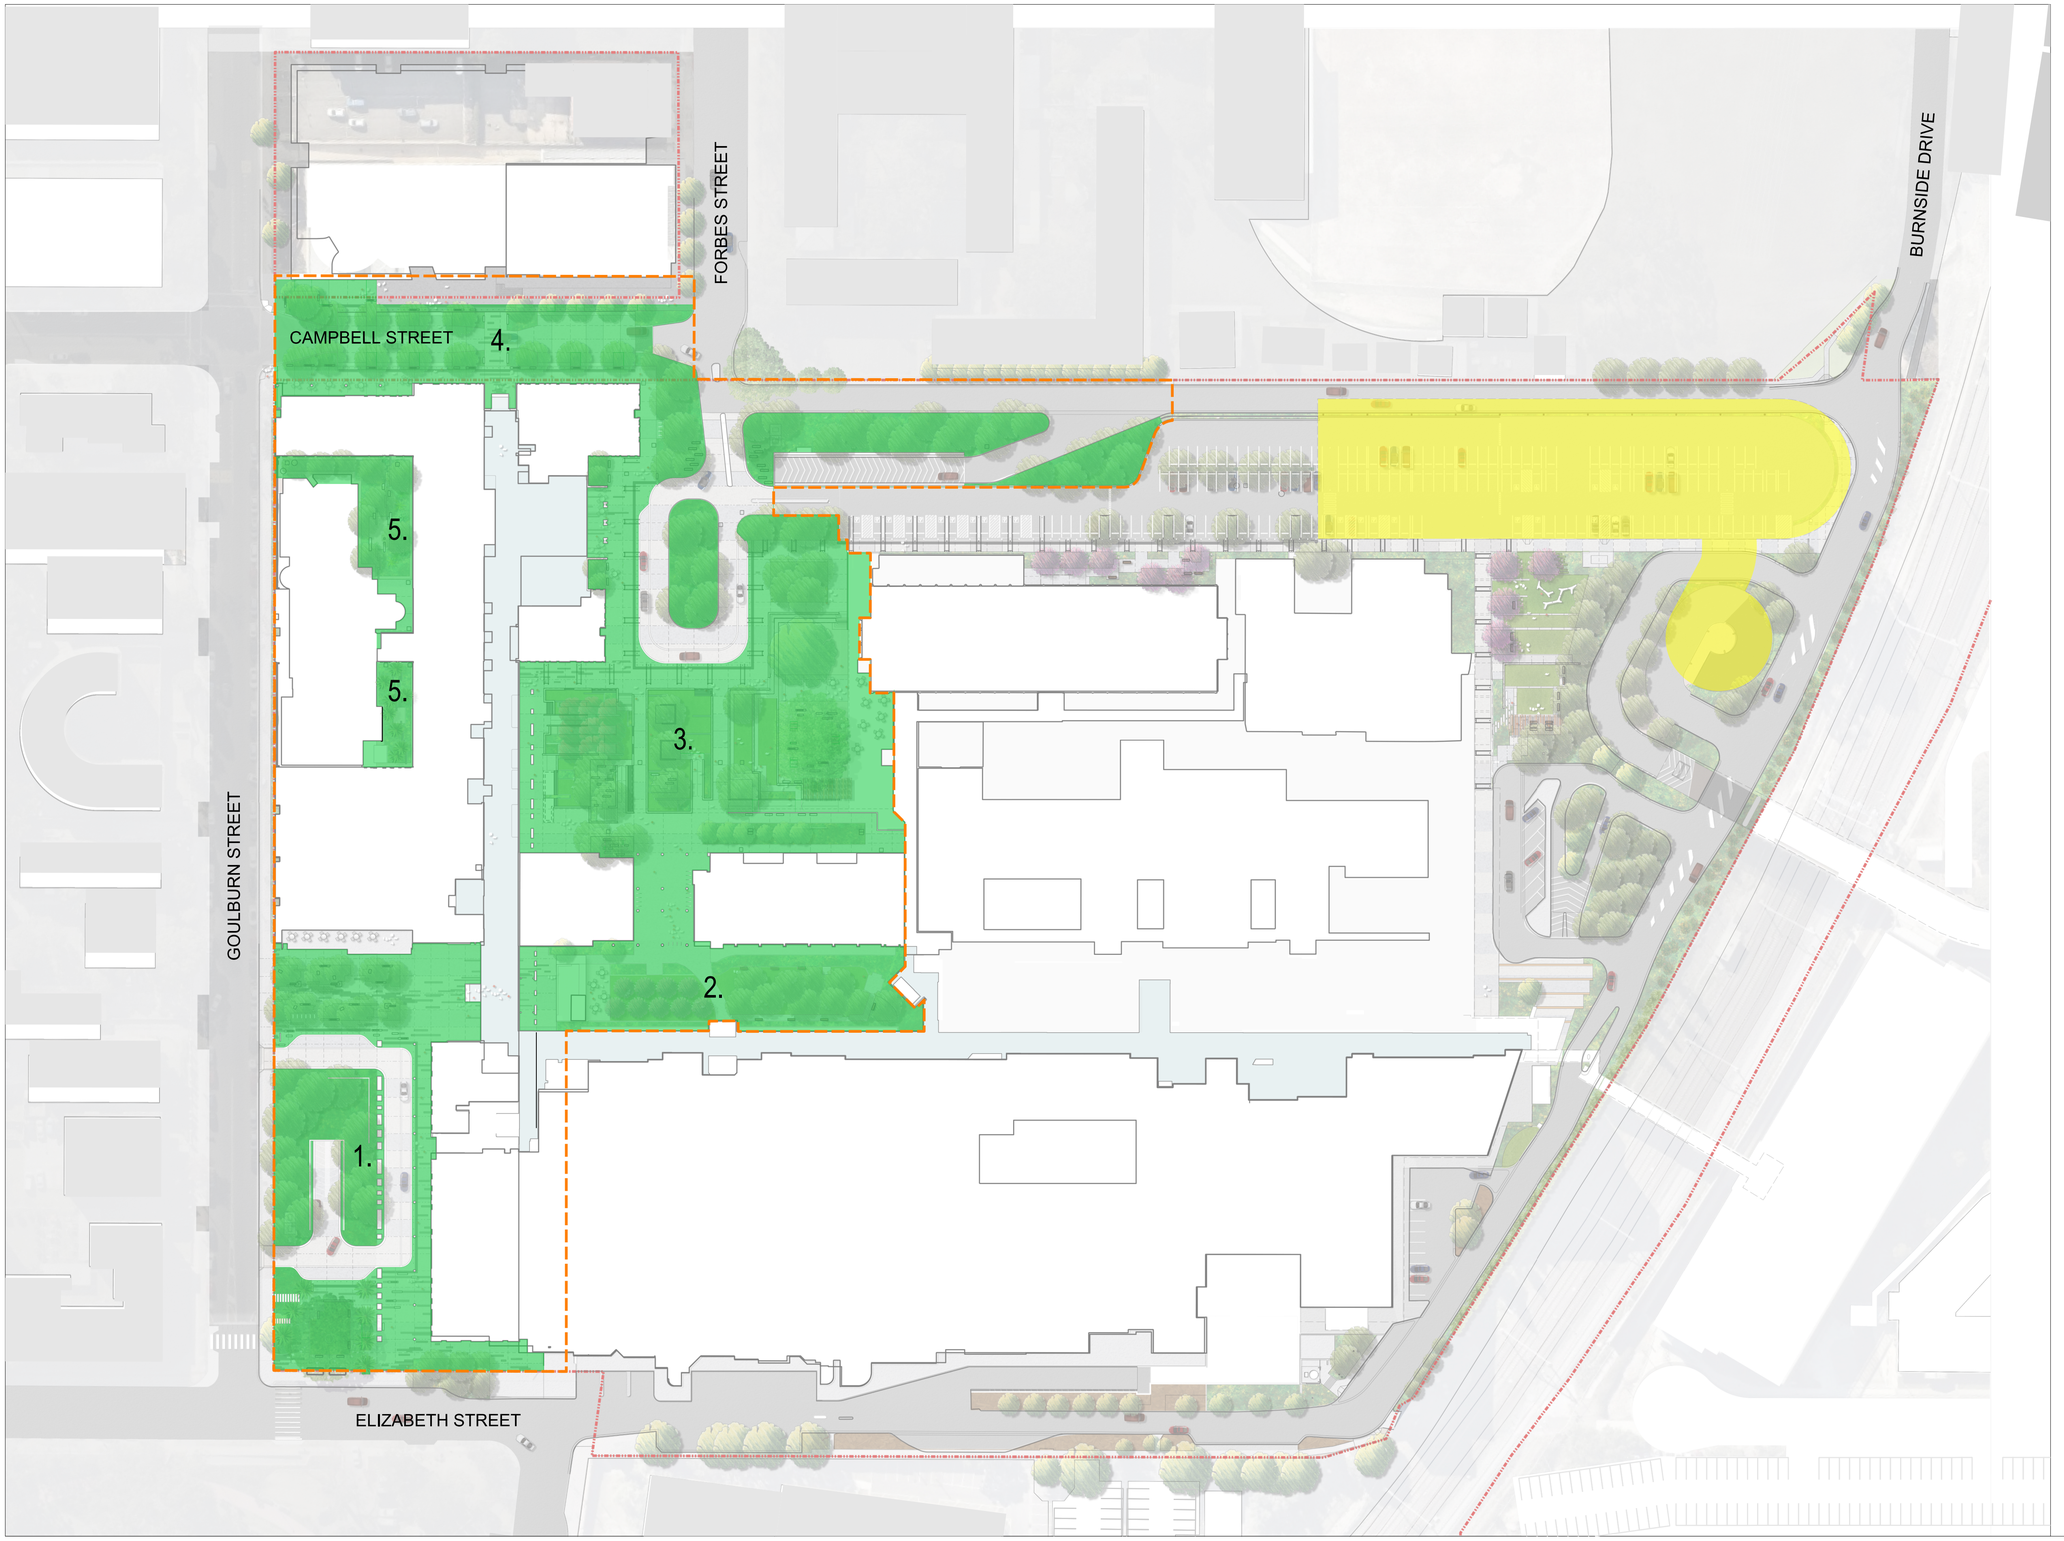

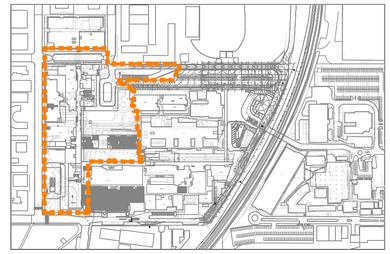

KEY PLAN

LEGEND

1. Goulburn St Forecourt
2. Caroline Chisholm Courtyard
3. Forbes St Forecourt
4. Campbell St
5. Bunker Courtyards

- Landscape scope of works
- New Multi Storey Carpark (Refer to separate SSDA)
- LHAP Site Boundary
- Main Works SSDA Boundary

NOTE: This document is Preliminary unless Verified.

REV	REVISION DESCRIPTION	REVISION DATE	REVIEW	VERIFY	VALIDATE
07	SSDA AMENDMENT	19.08.2020	AD	MOD	MOD
06	FINAL	07.05.2020	AD	MOD	MOD
05	FINAL	29.04.2020	JG	MOD	-
04	FINAL	05.03.2020	JG	MOD	-
03	REVISED EXTENT OF WORKS	26.02.2020	JG	MOD	-
02	FINAL FOR REVIEW	14.02.2020	JG	MOD	-
01	DRAFT FOR REVIEW	6.02.2020	JG	-	-

3/09/2020 4:49:38 PM P:\S19\S19-0011 LIVERPOOL HEALTH AND ACADEMIC PRECINCT\07 DOC\C VOL 1 PLAN\MAIN WORKS SSDA\L-AMNWORKS SSDA_PLAN.dgn

CLIENT
HEALTH INFRASTRUCTURE
CLIENT

14-77 PACIFIC HWY
NORTH SYDNEY
SYDNEY NSW 2060

LANDSCAPE ARCHITECTS
CLOUSTON Associates
LANDSCAPE ARCHITECTS

65-69 KENT STREET
SYDNEY NSW 2000
EMAIL sydney@clouston.com.au
TELEPHONE (02) 8272 4999

PROJECT MANAGER
JOHNSTAFF

LEVEL 5/9-13
CASTLEREAGH ST
SYDNEY NSW 2000


CLOUSTON associates


0 7.5 15 22.5 30 37.5 75m

NORTH

PROJECT	CLIENT	SCALE
LIVERPOOL HEALTH & ACADEMIC PRECINCT MAIN WORKS SSDA	HEALTH INFRASTRUCTURE	1:750@A1

DRAWING TITLE	DRAWING NUMBER	DRAWN	REVISION
SITE PLAN	L-SSDA-MW-03	JG	07

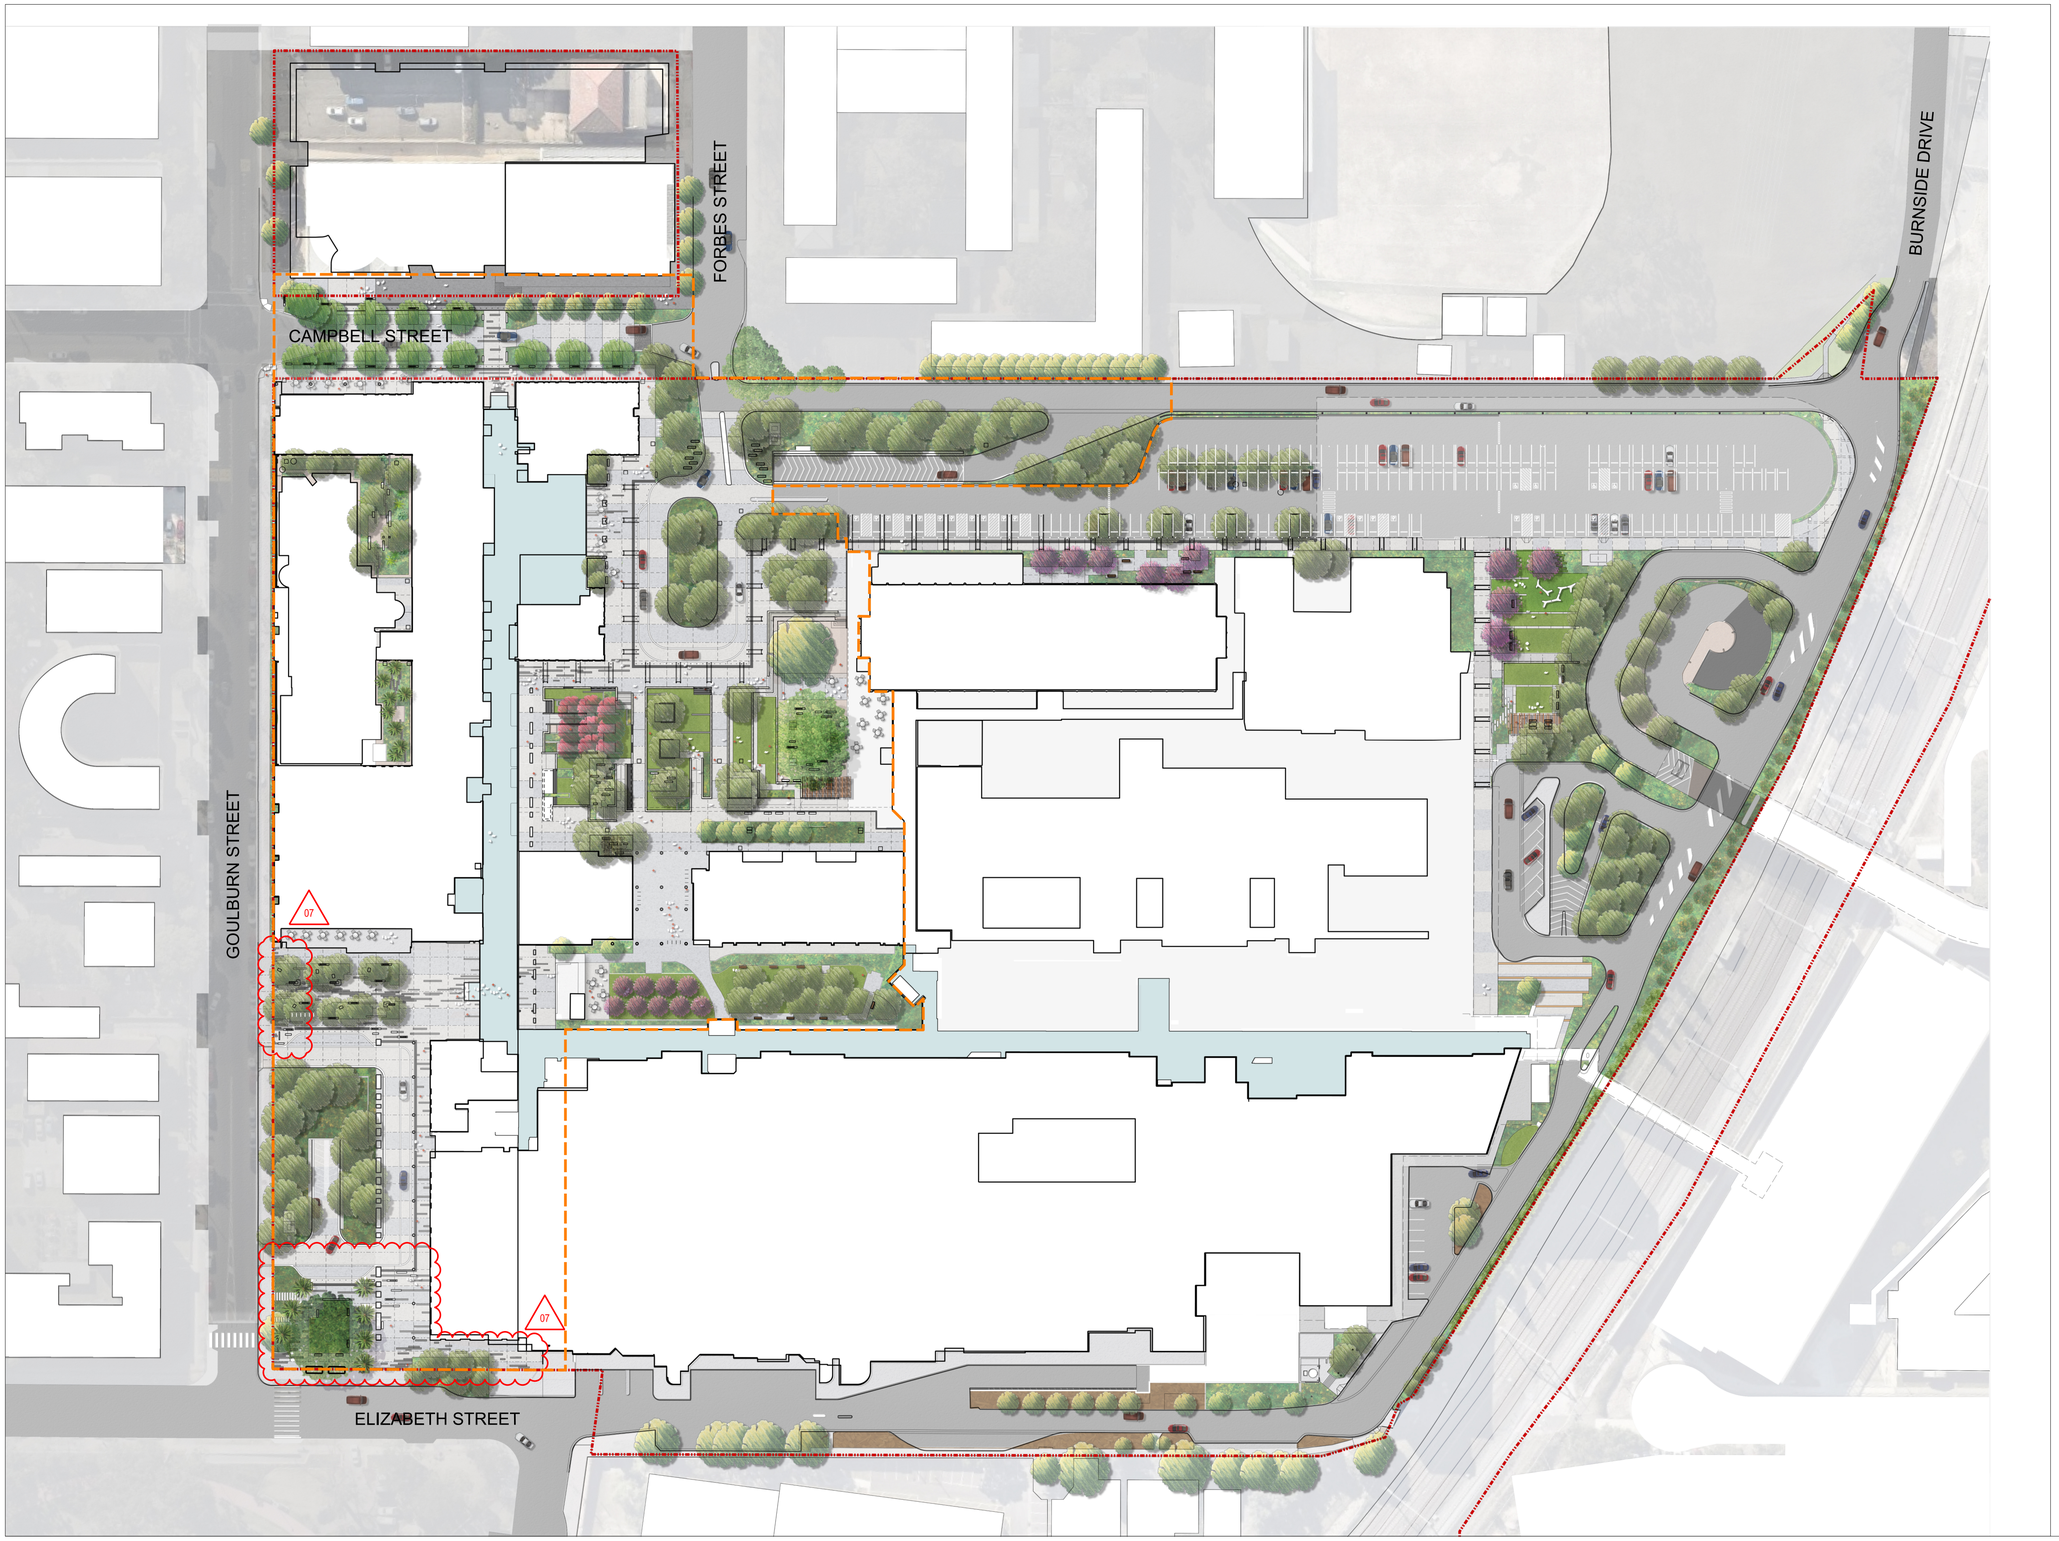

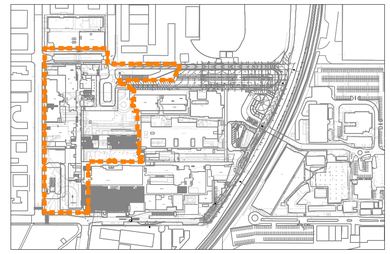

KEY PLAN

FOR LEGEND SEE DETAIL PAGES

NOTE: This document is Preliminary unless Verified.

REV	REVISION DESCRIPTION	REVISION DATE	REVIEW	VERIFY	VALIDATE
07	SSDA AMENDMENT	19.08.2020	AD	MOD	MOD
06	FINAL	07.05.2020	AD	MOD	MOD
05	FINAL	29.04.2020	JG	MOD	-
04	FINAL	05.03.2020	JG	MOD	-
03	REVISED EXTENT OF WORKS	26.02.2020	JG	MOD	-
02	FINAL FOR REVIEW	14.02.2020	JG	MOD	-
01	DRAFT FOR REVIEW	6.02.2020	JG	-	-

3/09/2020 4:49:53 PM P:\S19\S19-00111 LIVERPOOL HEALTH AND ACADEMIC PRECINCT\07 DOC\C VOL 1 PLAN\MAIN WORKS SSDA\L-AMNWORKS SSDA_PLAN.dgn

CLIENT
HEALTH INFRASTRUCTURE
CLIENT

14-77 PACIFIC HWY
NORTH SYDNEY
SYDNEY NSW 2060

LANDSCAPE ARCHITECTS
CLOUSTON Associates
LANDSCAPE ARCHITECTS

65-69 KENT STREET
SYDNEY NSW 2000
EMAIL sydney@clouston.com.au
TELEPHONE (02) 8272 4999

PROJECT MANAGER
JOHNSTAFF


LEVEL 5/9-13
CASTLEREAGH ST
SYDNEY NSW 2000


0 7.5 15 22.5 30 37.5 75m

NORTH

CLOUSTON associates

PROJECT LIVERPOOL HEALTH & ACADEMIC PRECINCT MAIN WORKS SSDA	CLIENT HEALTH INFRASTRUCTURE		SCALE 1:750@A1
DRAWING TITLE GROUND PLAN	DRAWING NUMBER L-SSDA-MW-04	DRAWN JG	REVISION 07

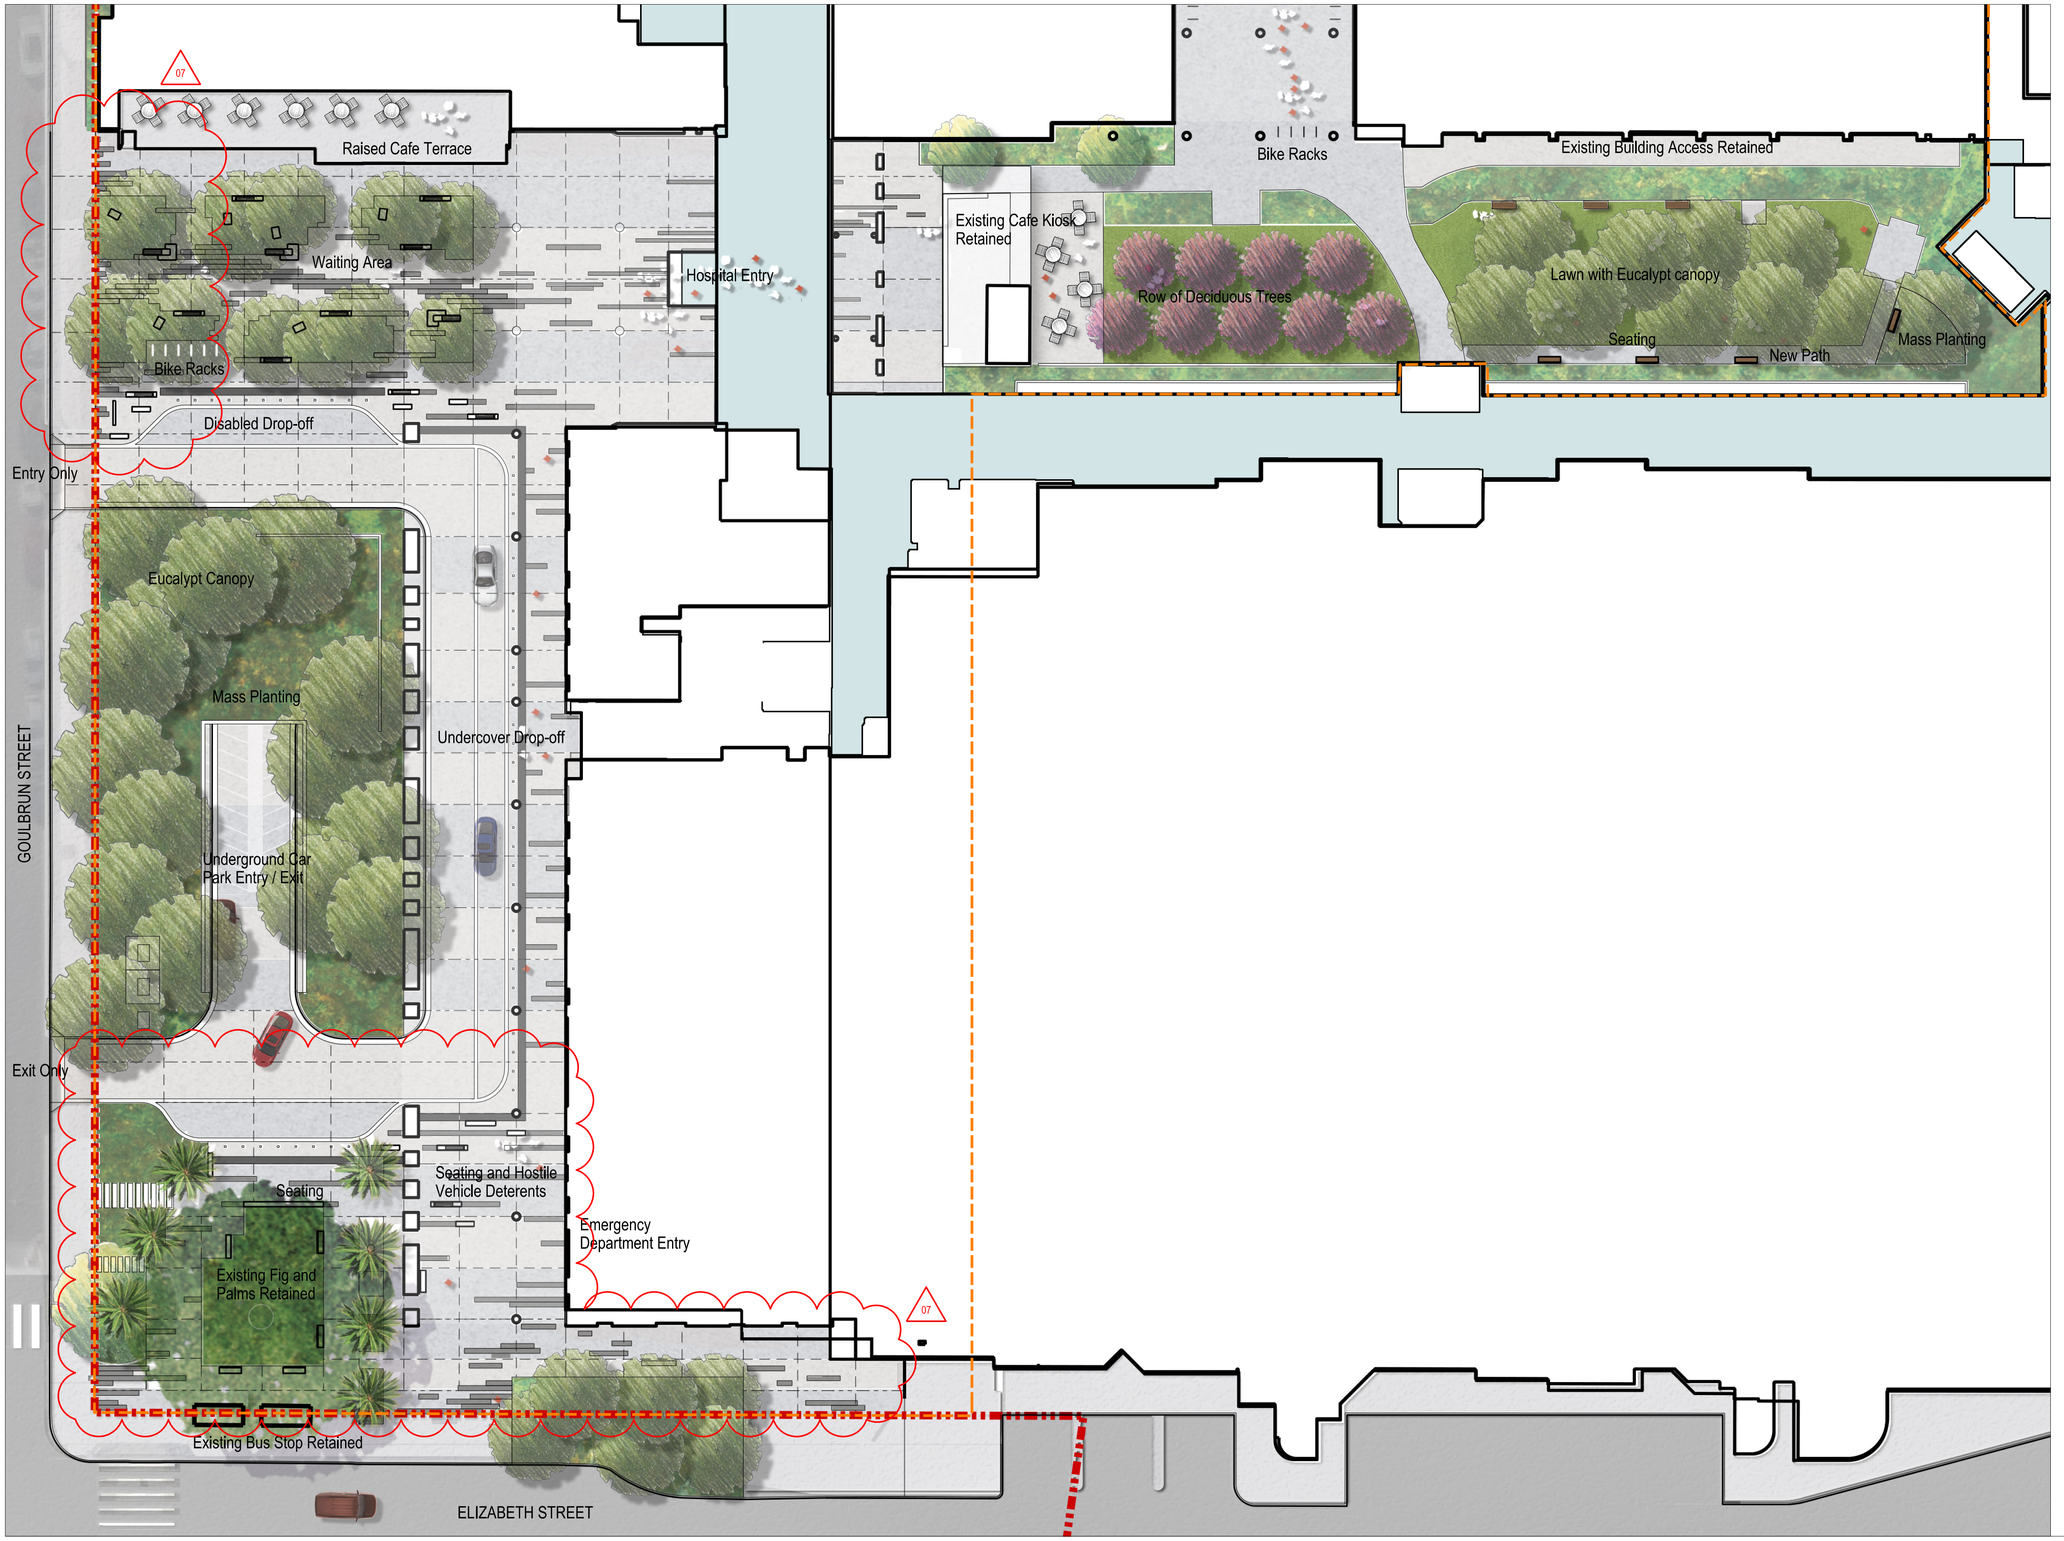

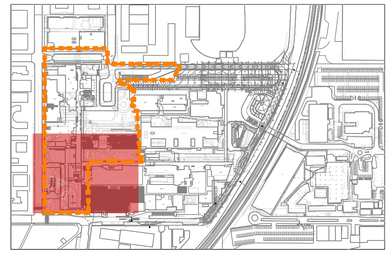

KEY PLAN

LEGEND

- Insitu Concrete or Unit Paving
- Feature Paving Inlay
- Mass Planting
- Turf
- Road
- Proposed Evergreen Trees
- Proposed Deciduous Trees
- Existing Trees
- LHAP Site Boundary
- Main Works SSDA Boundary

NOTE: This document is Preliminary unless Verified.

REV	REVISION DESCRIPTION	REVISION DATE	REVIEW	VERIFY	VALIDATE
07	SSDA AMENDMENT	19.08.2020	AD	MOD	MOD
06	FINAL	07.05.2020	AD	MOD	MOD
05	FINAL	29.04.2020	JG	MOD	-
04	FINAL	05.03.2020	JG	MOD	-
03	REVISED EXTENT OF WORKS	26.02.2020	JG	MOD	-
02	FINAL FOR REVIEW	14.02.2020	JG	MOD	-
01	DRAFT FOR REVIEW	6.02.2020	JG	-	-

3/09/2020 4:50:09 PM P:\S19\S19-20111 LIVERPOOL HEALTH AND ACADEMIC PRECINCT\07 DOC\C VOL 1 PLAN\MAIN WORKS SSDA\L-MAINWORKS SSDA_PLAN.dgn

CLIENT
HEALTH INFRASTRUCTURE
CLIENT

14-77 PACIFIC HWY
NORTH SYDNEY
SYDNEY NSW 2060

LANDSCAPE ARCHITECTS
CLOUSTON Associates
LANDSCAPE ARCHITECTS

65-69 KENT STREET
SYDNEY NSW 2000
EMAIL sydney@clouston.com.au
TELEPHONE (02) 8272 4999

PROJECT MANAGER
JOHNSTAFF

LEVEL 5/9-13
CASTLEREAGH ST
SYDNEY NSW 2000


0 7.5 15 22.5 30 37.5 75m


NORTH

CLOUSTON associates

PROJECT	CLIENT	SCALE
LIVERPOOL HEALTH & ACADEMIC PRECINCT MAIN WORKS SSDA	HEALTH INFRASTRUCTURE	1:250@A1

DRAWING TITLE	DRAWING NUMBER	DRAWN	REVISION
GOULBURN STREET ENTRY AND CAROLINE CHISHOLM COURTYARD	L-SSDA-MW-05	JG	07

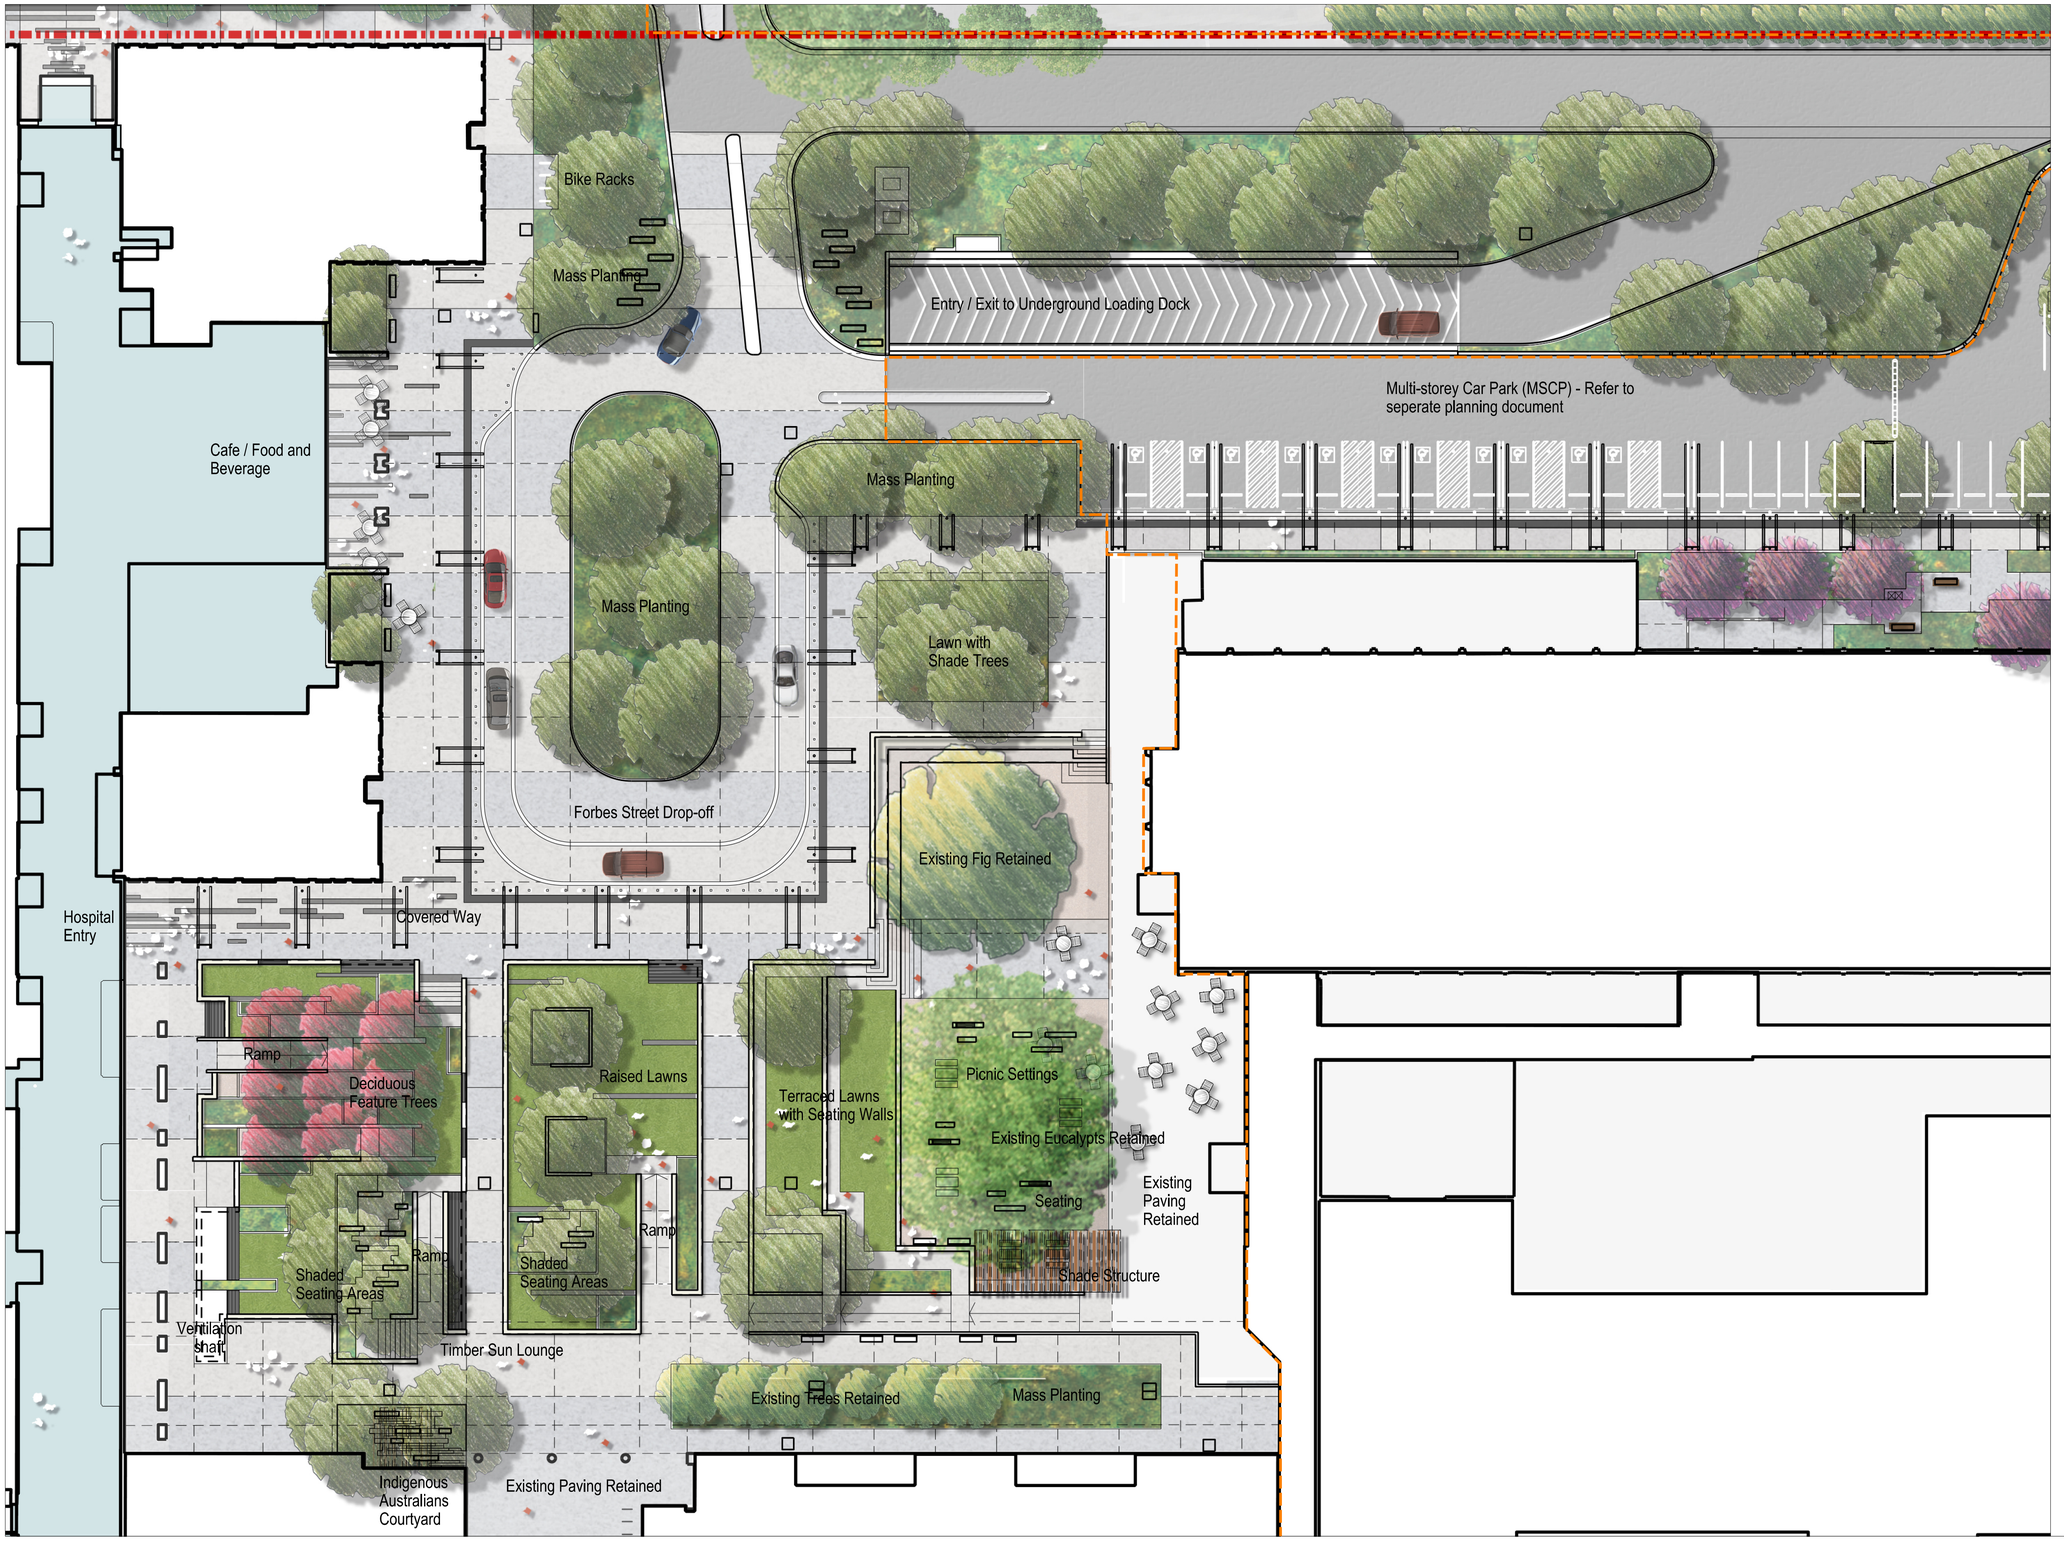

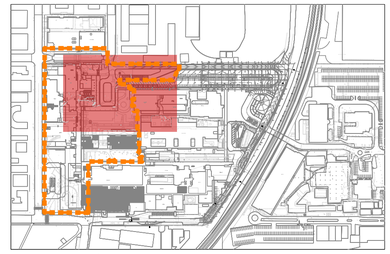

KEY PLAN

LEGEND

- Insitu Concrete or Unit Paving
- Feature Paving Inlay
- Mass Planting
- Turf
- Road
- Gravel
- Covered Way
- Proposed Evergreen Trees
- Proposed Deciduous Trees
- Existing Trees
- LHAP Site Boundary
- Main Works SSDA Boundary

NOTE: This document is Preliminary unless Verified.

REV	REVISION DESCRIPTION	REVISION DATE	REVIEW	VERIFY	VALIDATE
07	SSDA AMENDMENT	19.08.2020	AD	MOD	MOD
06	FINAL	07.05.2020	AD	MOD	MOD
05	FINAL	29.04.2020	JG	MOD	-
04	FINAL	05.03.2020	JG	MOD	-
03	REVISED EXTENT OF WORKS	26.02.2020	JG	MOD	-
02	FINAL FOR REVIEW	14.02.2020	JG	MOD	-
01	DRAFT FOR REVIEW	6.02.2020	JG	-	-

3/09/2020 4:50:22 PM P:\S19\S19-20011 LIVERPOOL HEALTH AND ACADEMIC PRECINCT\07 DOC\C VOL 1 PLAN\MAIN WORKS SSDA\L-AMNWORKS SSDA_PLAN.dgn

CLIENT
HEALTH INFRASTRUCTURE
CLIENT

14-77 PACIFIC HWY
NORTH SYDNEY
SYDNEY NSW 2060

LANDSCAPE ARCHITECTS
CLOUSTON Associates
LANDSCAPE ARCHITECTS

65-69 KENT STREET
SYDNEY NSW 2000
EMAIL sydney@clouston.com.au
TELEPHONE (02) 8272 4999

PROJECT MANAGER
JOHNSTAFF

LEVEL 5/9-13
CASTLEREAGH ST
SYDNEY NSW 2000

0 7.5 15 22.5 30 37.5 75m

NORTH

CLOUSTON associates

PROJECT LIVERPOOL HEALTH & ACADEMIC PRECINCT
MAIN WORKS SSDA

CLIENT
HEALTH INFRASTRUCTURE


SCALE
1:250@A1


DRAWING TITLE
FORBES ST ENTRY FORECOURT

DRAWING NUMBER
L-SSDA-MW-06

DRAWN
JG

REVISION
07

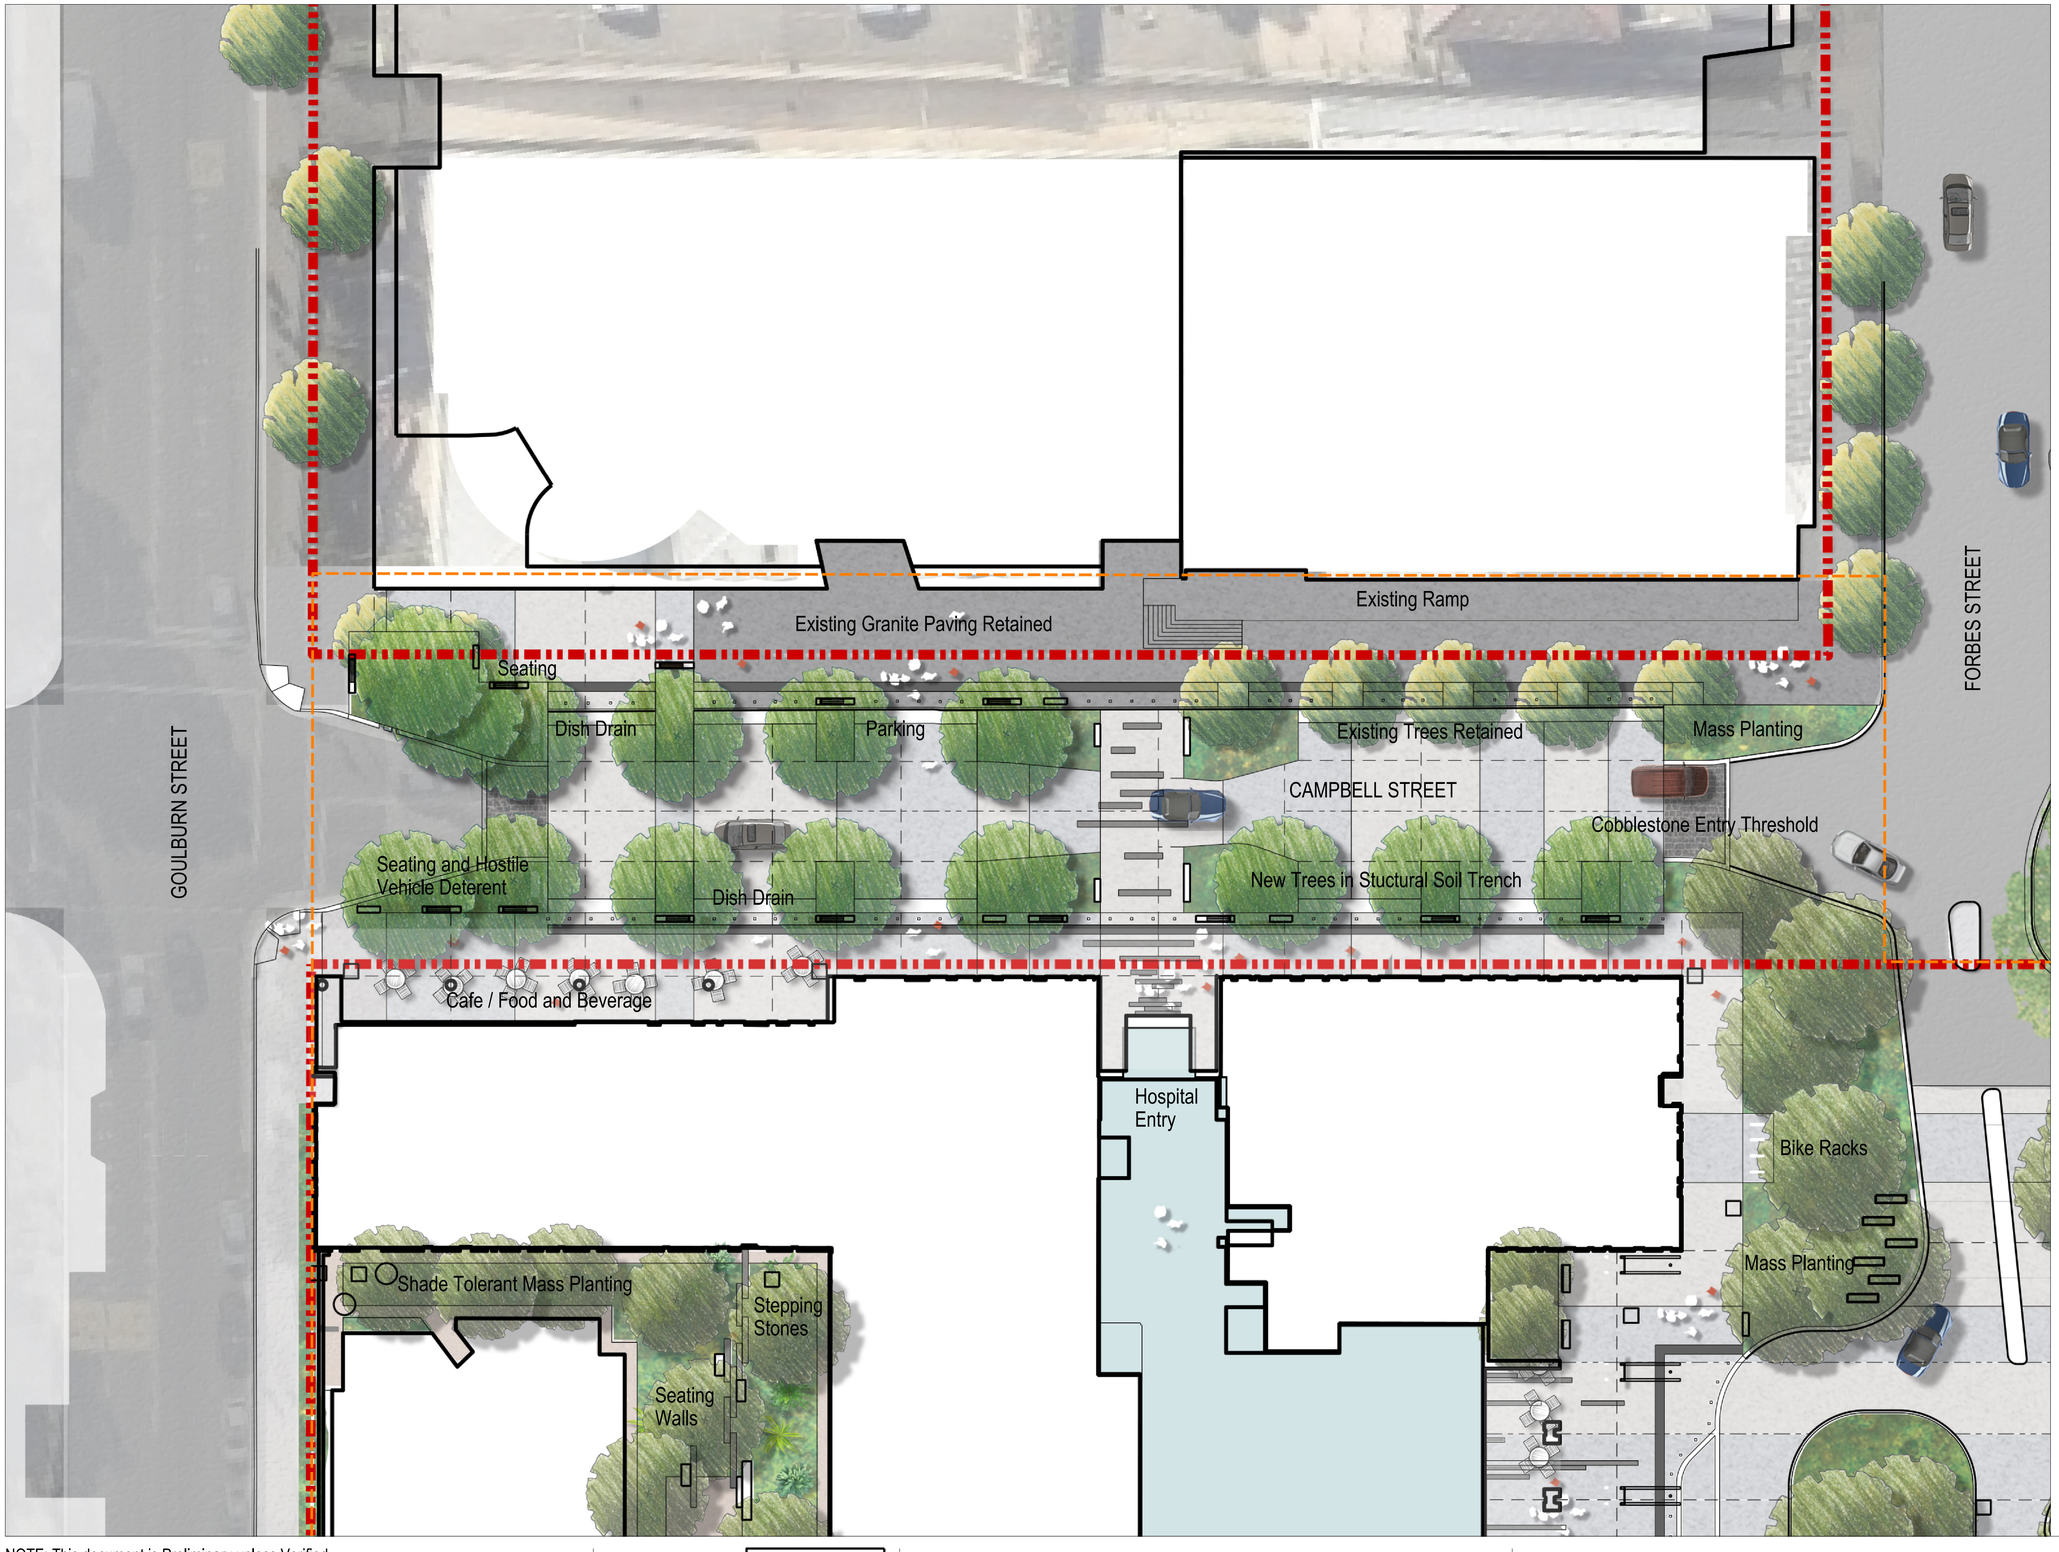

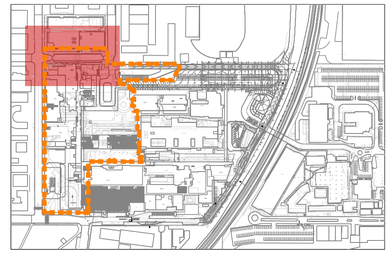

KEY PLAN

LEGEND

- Insitu Concrete or Unit Paving
- Feature Paving Inlay
- Mass Planting
- Seating
- Road
- Gravel
- Covered Way
- Proposed Evergreen Trees
- Existing Trees
- LHAP Site Boundary
- Main Works SSDA Boundary

NOTE: This document is Preliminary unless Verified.

REV	REVISION DESCRIPTION	REVISION DATE	REVIEW	VERIFY	VALIDATE
07	SSDA AMENDMENT	19.08.2020	AD	MOD	MOD
06	FINAL	07.05.2020	AD	MOD	MOD
05	FINAL	29.04.2020	JG	MOD	-
04	FINAL	05.03.2020	JG	MOD	-
03	REVISED EXTENT OF WORKS	26.02.2020	JG	MOD	-
02	FINAL FOR REVIEW	14.02.2020	JG	MOD	-
01	DRAFT FOR REVIEW	6.02.2020	JG	-	-

3/09/2020 4:50:36 PM P:\S19\S19-20011 LIVERPOOL HEALTH AND ACADEMIC PRECINCT\07 DOC\C VOL 1 PLAN\MAIN WORKS SSDA\L-AMWWORKS SSDA_PLAN.dgn

CLIENT
HEALTH INFRASTRUCTURE
CLIENT
14-77 PACIFIC HWY
NORTH SYDNEY
SYDNEY NSW 2060

LANDSCAPE ARCHITECTS
CLOUSTON Associates
LANDSCAPE ARCHITECTS
65-69 KENT STREET
SYDNEY NSW 2000
EMAIL sydney@clouston.com.au
TELEPHONE (02) 8272 4999


PROJECT MANAGER
JOHNSTAFF
LEVEL 5/9-13
CASTLEREAGH ST
SYDNEY NSW 2000

0 2 4 6 8 10 20m

NORTH

CLOUSTON associates


PROJECT LIVERPOOL HEALTH & ACADEMIC PRECINCT MAIN WORKS SSDA	CLIENT HEALTH INFRASTRUCTURE		SCALE 1:200@A1
DRAWING TITLE CAMPBELL ST SHARED WAY	DRAWING NUMBER L-SSDA-MW-07	DRAWN JG	REVISION 07

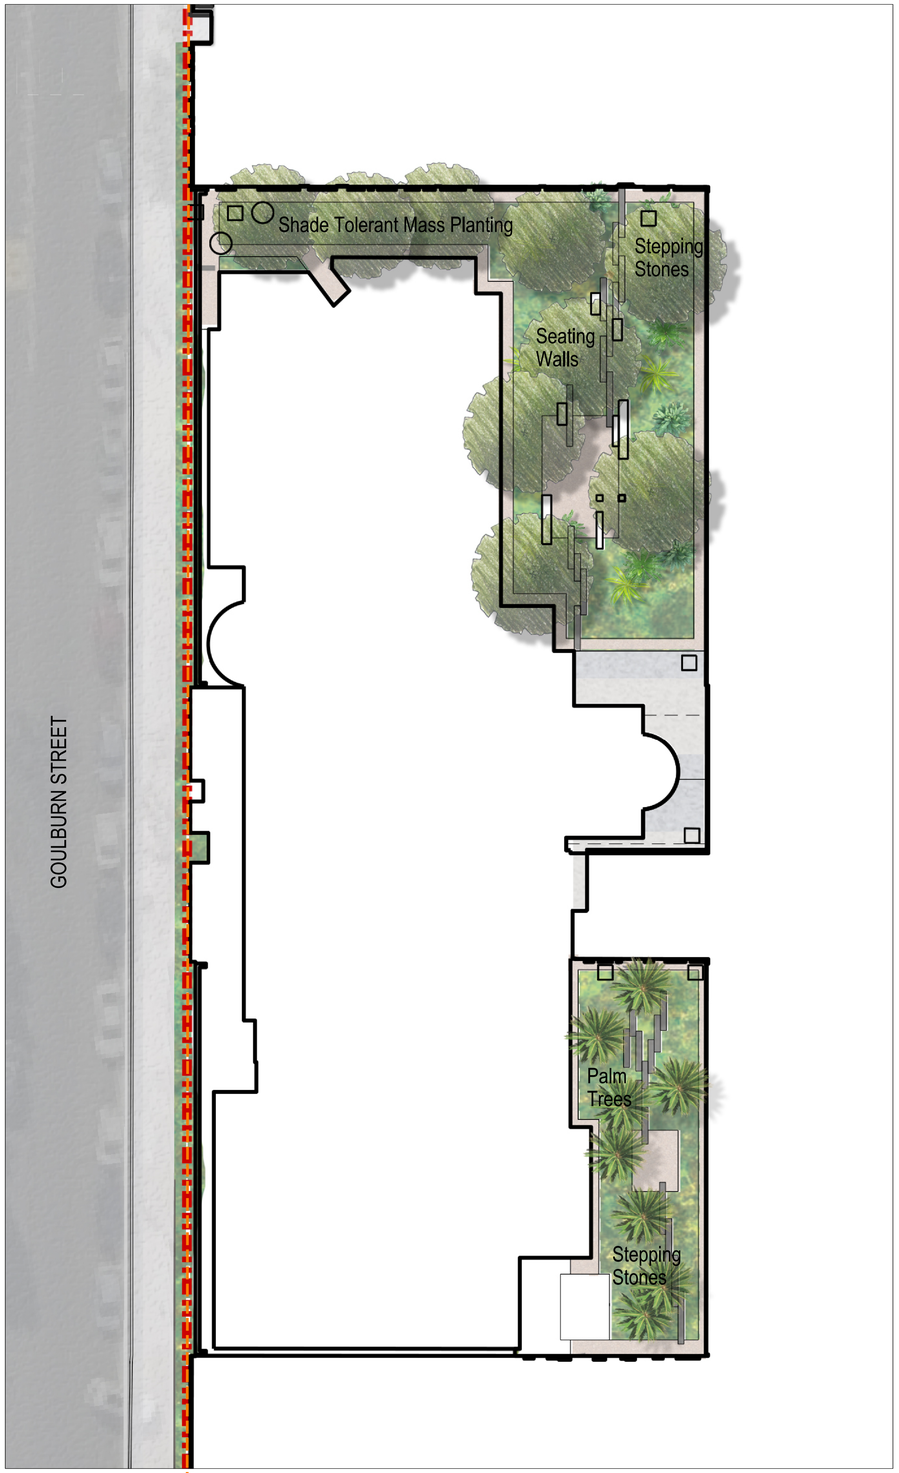


A SOUTHERN BUNKER COURTYARD
1:100 @ A1



B NORTHERN BUNKER COURTYARD
1:100 @ A1

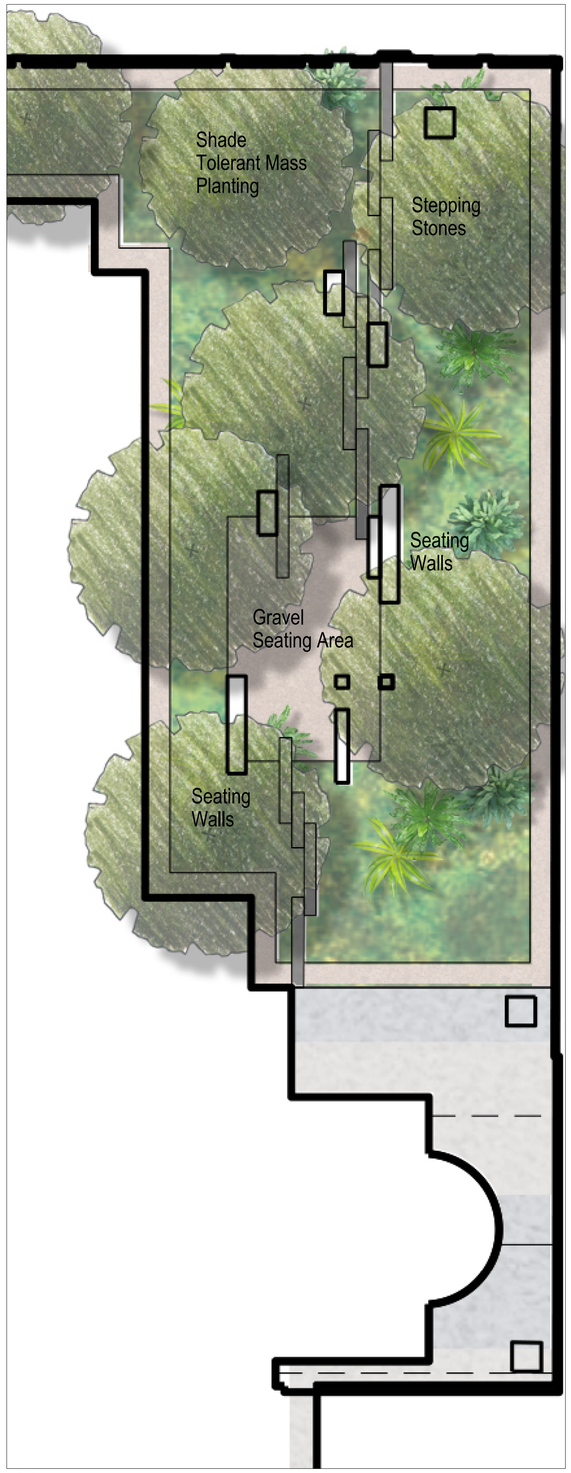

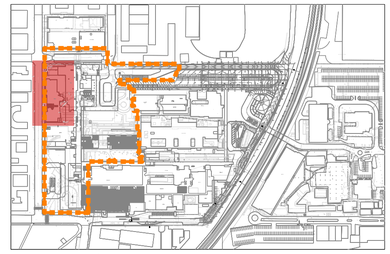

KEY PLAN

LEGEND

- Insitu Concrete or Unit Paving
- Stepping Stones
- Mass Planting
- Seating
- Road
- Gravel
- Covered Way
- Proposed Evergreen Trees
- Proposed Palm Trees
- LHAP Site Boundary
- Main Works SSDA Boundary

NOTE: This document is Preliminary unless Verified.

REV	REVISION DESCRIPTION	REVISION DATE	REVIEW	VERIFY	VALIDATE
07	SSDA AMENDMENT	19.08.2020	AD	MOD	MOD
06	FINAL	07.05.2020	AD	MOD	MOD
05	FINAL	29.04.2020	JG	MOD	-
04	FINAL	05.03.2020	JG	MOD	-
03	REVISED EXTENT OF WORKS	26.02.2020	JG	MOD	-
02	FINAL FOR REVIEW	14.02.2020	JG	MOD	-
01	DRAFT FOR REVIEW	6.02.2020	JG	-	-

3/09/2020 4:50:50 PM P:\S19\S19-00111 LIVERPOOL HEALTH AND ACADEMIC PRECINCT\07 DOC\C VOL 1 PLAN\MAIN WORKS SSDA\L-MAINWORKS SSDA_PLAN.dgn

CLIENT
HEALTH INFRASTRUCTURE
CLIENT

14-77 PACIFIC HWY
NORTH SYDNEY
SYDNEY NSW 2060

LANDSCAPE ARCHITECTS
CLOUSTON Associates
LANDSCAPE ARCHITECTS

65-69 KENT STREET
SYDNEY NSW 2000
EMAIL sydney@clouston.com.au
TELEPHONE (02) 8272 4999

PROJECT MANAGER
JOHNSTAFF


LEVEL 5/9-13
CASTLEREAGH ST
SYDNEY NSW 2000


0 2 4 6 8 10 20m

NORTH

CLOUSTON associates

PROJECT LIVERPOOL HEALTH & ACADEMIC PRECINCT MAIN WORKS SSDA	CLIENT HEALTH INFRASTRUCTURE		SCALE 1:200@A1
DRAWING TITLE BUNKER COURTYARDS	DRAWING NUMBER L-SSDA-MW-08	DRAWN JG	REVISION 07

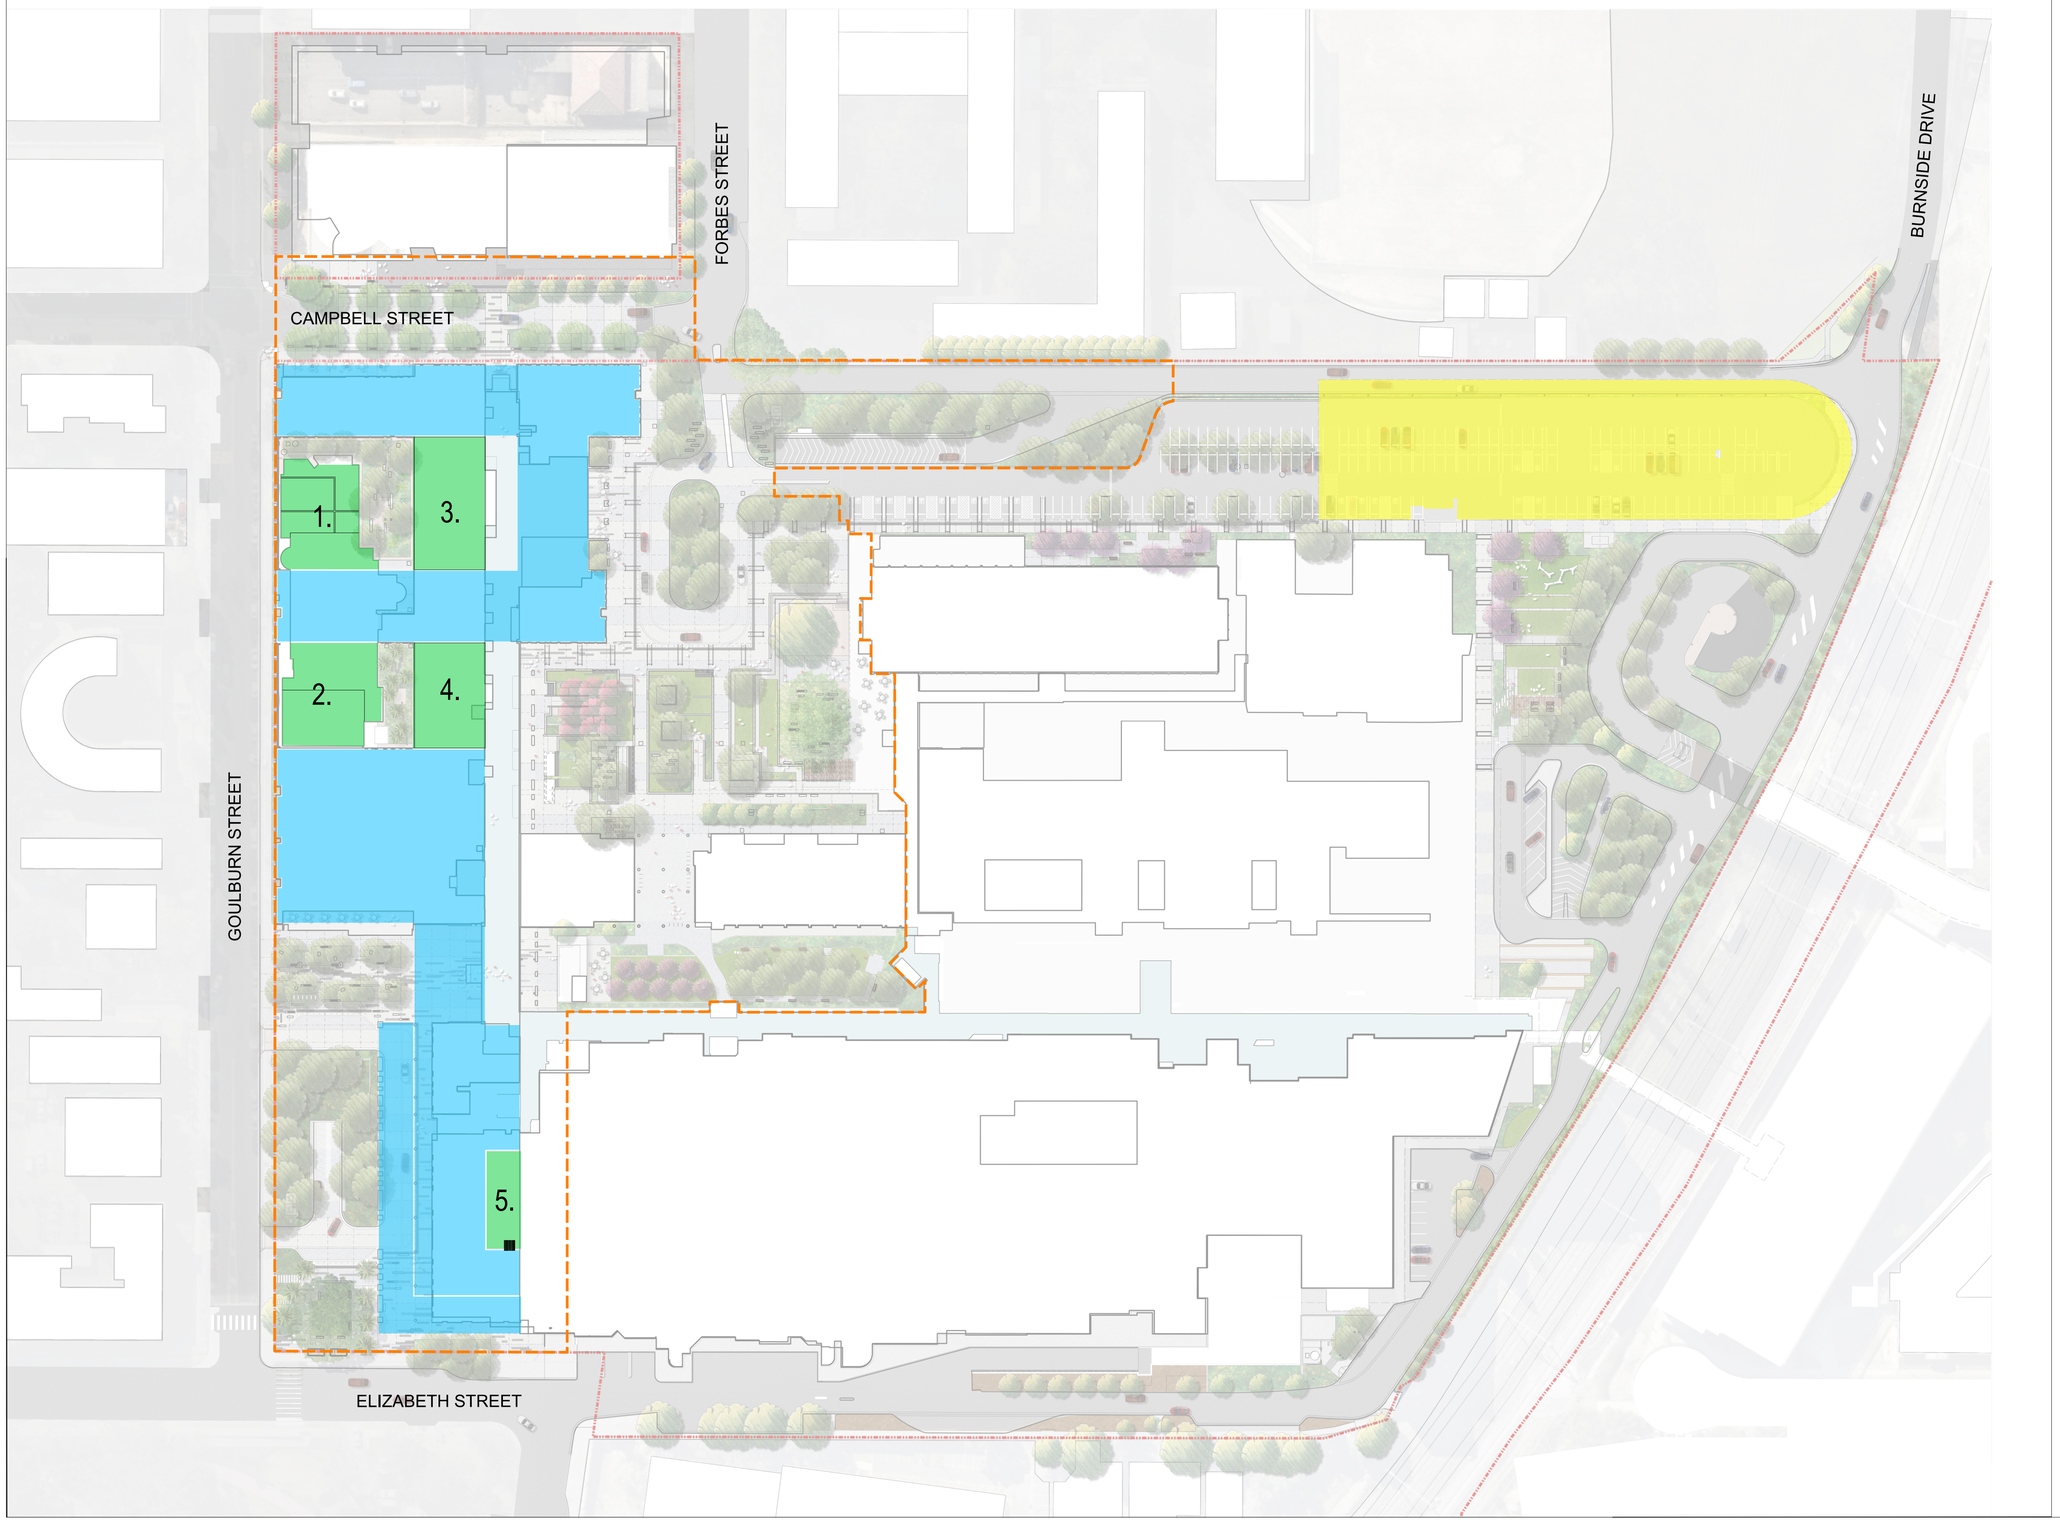

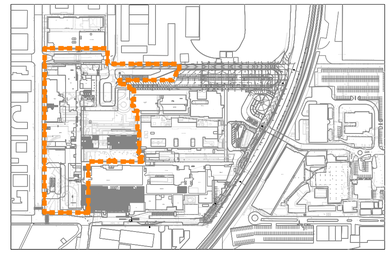

KEY PLAN

LEGEND

1. Northern Bunker
2. Southern Bunker
3. Northern Rooftop
4. Southern Rooftop
5. Maternity Courtyard

- Landscape scope of works
- New Multi Storey Carpark (Refer to separate SSDA)
- New Building (Refer to Architecturals)
- LHAP Site Boundary
- Main Works SSDA Boundary

NOTE: This document is Preliminary unless Verified.

REV	REVISION DESCRIPTION	REVISION DATE	REVIEW	VERIFY	VALIDATE
07	SSDA AMENDMENT	19.08.2020	AD	MOD	MOD
06	FINAL	07.05.2020	AD	MOD	MOD
05	FINAL	29.04.2020	JG	MOD	-
04	FINAL	05.03.2020	JG	MOD	-
03	REVISED EXTENT OF WORKS	26.02.2020	JG	MOD	-
02	FINAL FOR REVIEW	14.02.2020	JG	MOD	-
01	DRAFT FOR REVIEW	6.02.2020	JG	-	-

3/09/2020 4:51:03 PM P:\S19\S19-0011 LIVERPOOL HEALTH AND ACADEMIC PRECINCT\07 DOC'C VOL 1 PLAN\MAIN WORKS SSDA\L-MAINWORKS SSDA_PLAN.dgn

CLIENT
HEALTH INFRASTRUCTURE
CLIENT

14-77 PACIFIC HWY
NORTH SYDNEY
SYDNEY NSW 2060

LANDSCAPE ARCHITECTS
CLOUSTON Associates
LANDSCAPE ARCHITECTS

65-69 KENT STREET
SYDNEY NSW 2000
EMAIL sydney@clouston.com.au
TELEPHONE (02) 8272 4999

PROJECT MANAGER
JOHNSTAFF

LEVEL 5/9-13
CASTLEREAGH ST
SYDNEY NSW 2000

0 7.5 15 22.5 30 37.5 75m

NORTH

CLOUSTON associates

PROJECT LIVERPOOL HEALTH & ACADEMIC PRECINCT
MAIN WORKS SSDA

CLIENT
HEALTH INFRASTRUCTURE


SCALE
1:750@A1


DRAWING TITLE
ROOF SITE PLAN

DRAWING NUMBER
L-SSDA-MW-09

DRAWN
JG

REVISION
07

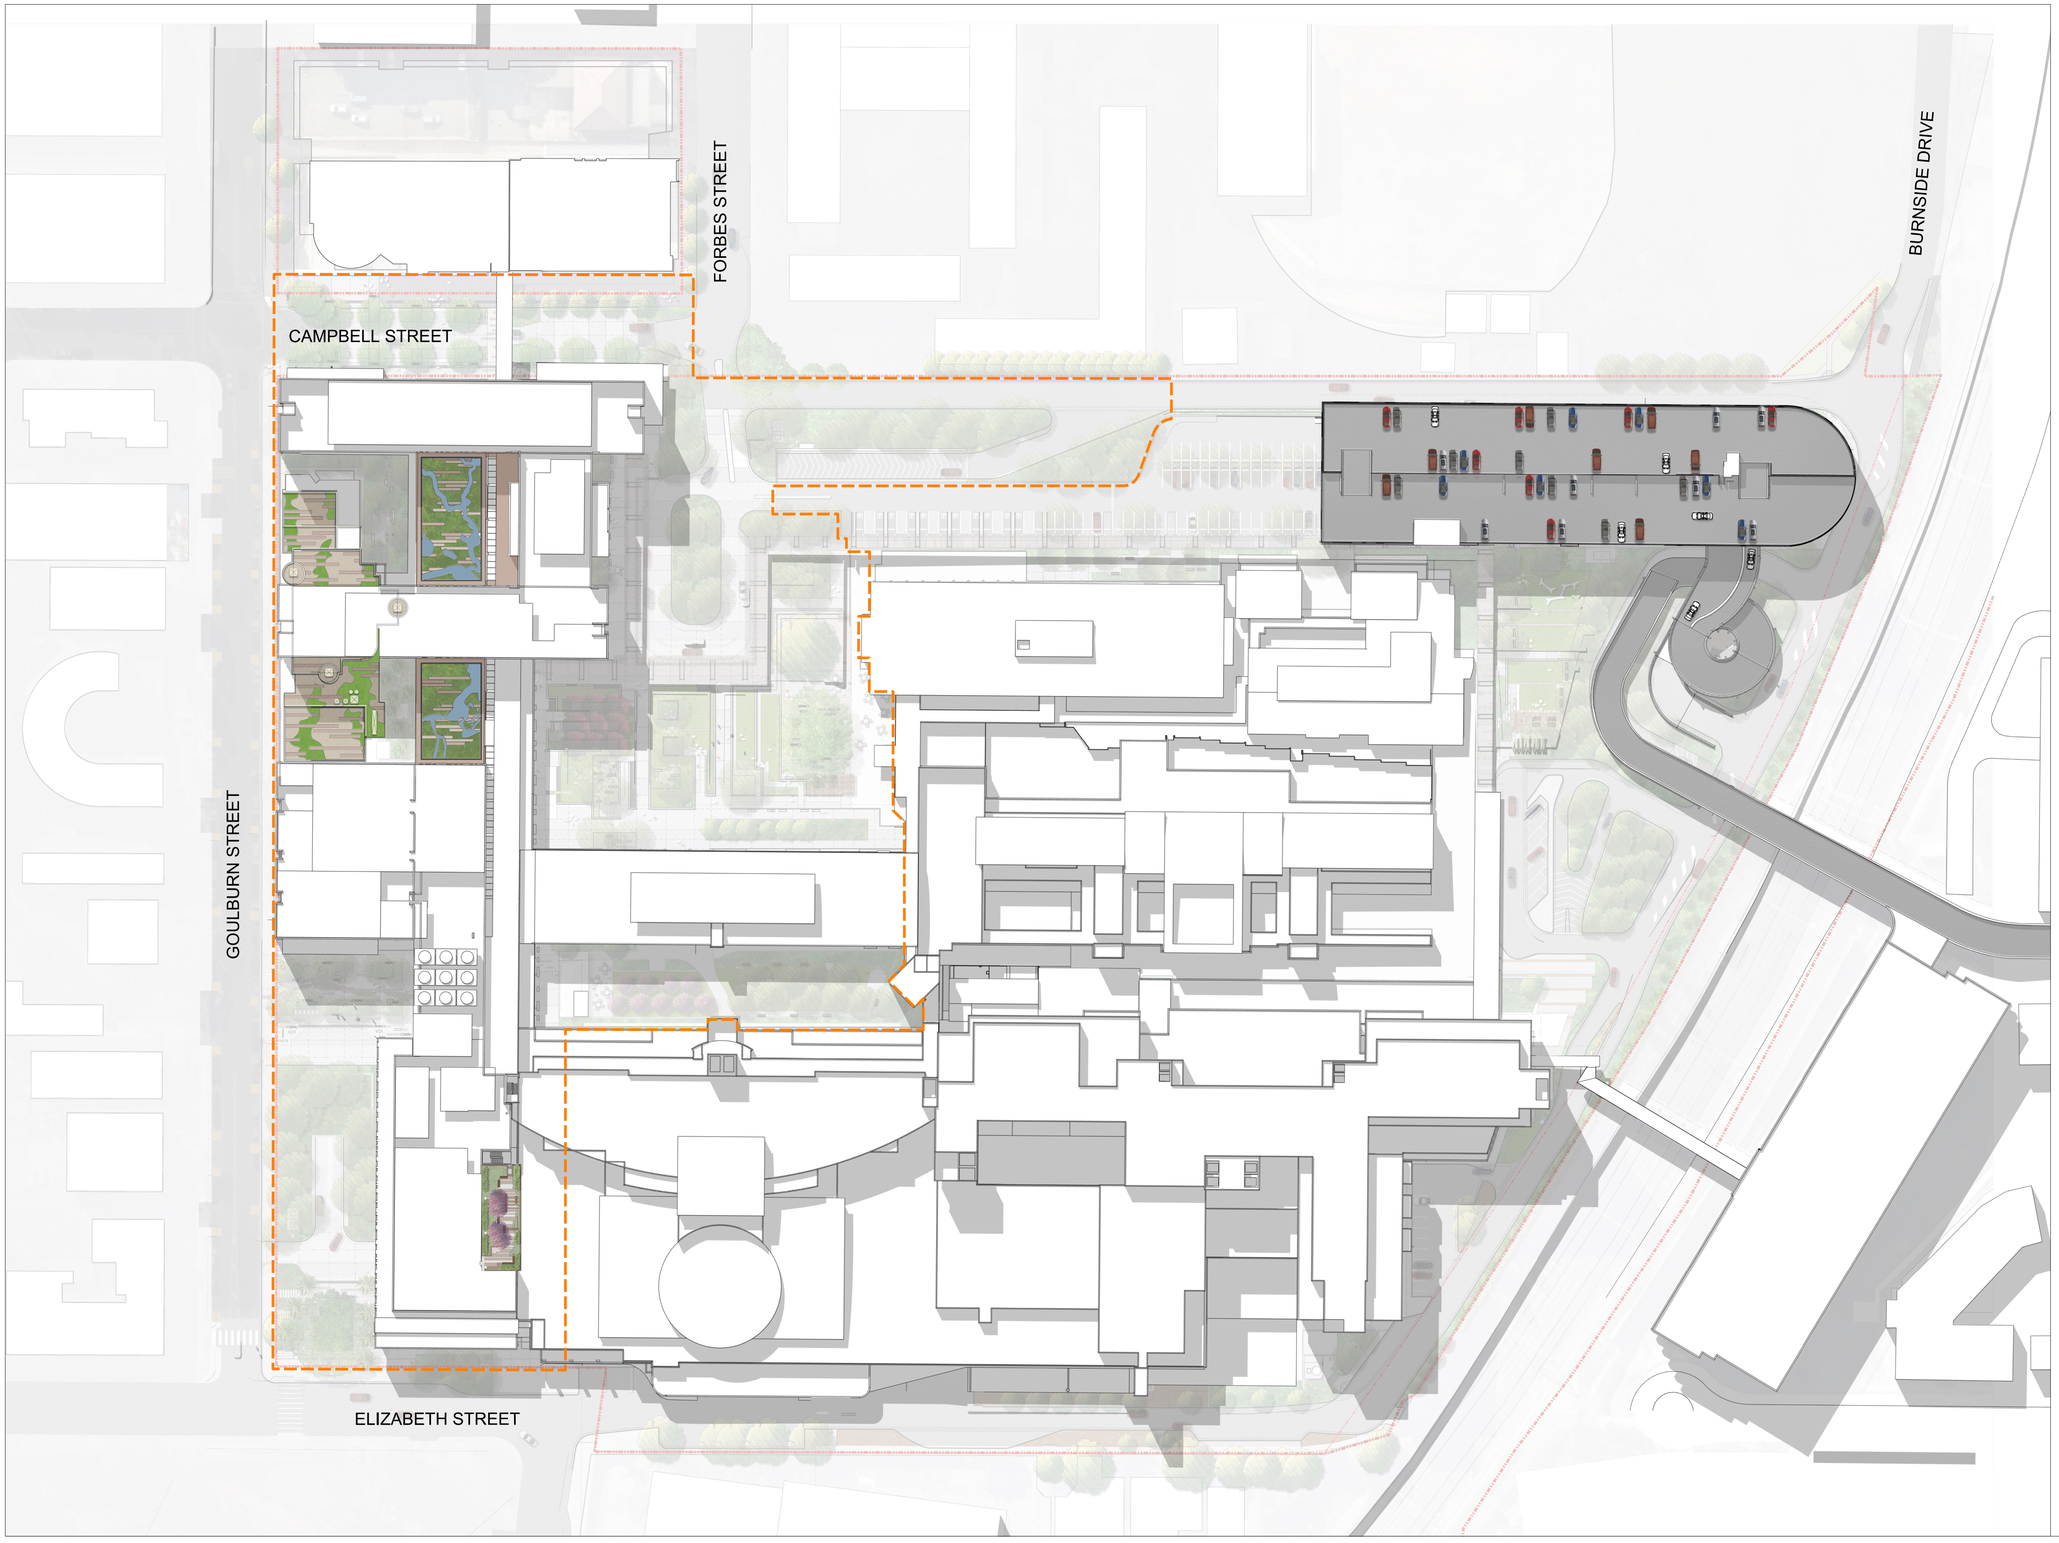

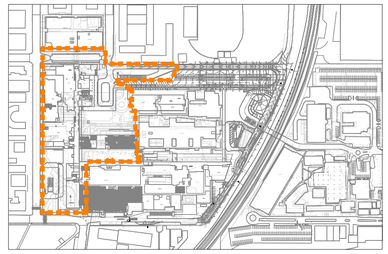

KEY PLAN

FOR LEGEND SEE DETAIL PAGES

NOTE: This document is Preliminary unless Verified.

REV	REVISION DESCRIPTION	REVISION DATE	REVIEW	VERIFY	VALIDATE
07	SSDA AMENDMENT	19.08.2020	AD	MOD	MOD
06	FINAL	07.05.2020	AD	MOD	MOD
05	FINAL	29.04.2020	JG	MOD	-
04	FINAL	05.03.2020	JG	MOD	-
03	REVISED EXTENT OF WORKS	26.02.2020	JG	MOD	-
02	FINAL FOR REVIEW	14.02.2020	JG	MOD	-
01	DRAFT FOR REVIEW	6.02.2020	JG	-	-

3/09/2020 4:51:18 PM P:\S19\S19-2011 LIVERPOOL HEALTH AND ACADEMIC PRECINCT\07 DOC\C VOL 1 PLAN\MAIN WORKS SSDA\L-MAINWORKS SSDA_PLAN.dgn

CLIENT
HEALTH INFRASTRUCTURE
CLIENT

14-77 PACIFIC HWY
NORTH SYDNEY
SYDNEY NSW 2060

LANDSCAPE ARCHITECTS
CLOUSTON Associates
LANDSCAPE ARCHITECTS

65-69 KENT STREET
SYDNEY NSW 2000
EMAIL sydney@clouston.com.au
TELEPHONE (02) 8272 4999

PROJECT MANAGER
JOHNSTAFF

LEVEL 5/9-13
CASTLEREAGH ST
SYDNEY NSW 2000

0 7.5 15 22.5 30 37.5 75m

NORTH

CLOUSTON associates

PROJECT LIVERPOOL HEALTH & ACADEMIC PRECINCT
MAIN WORKS SSDA

CLIENT
HEALTH INFRASTRUCTURE


SCALE
1:750@A1

DRAWING TITLE
ROOF PLAN

DRAWING NUMBER
L-SSDA-MW-10

DRAWN
JG

REVISION
07

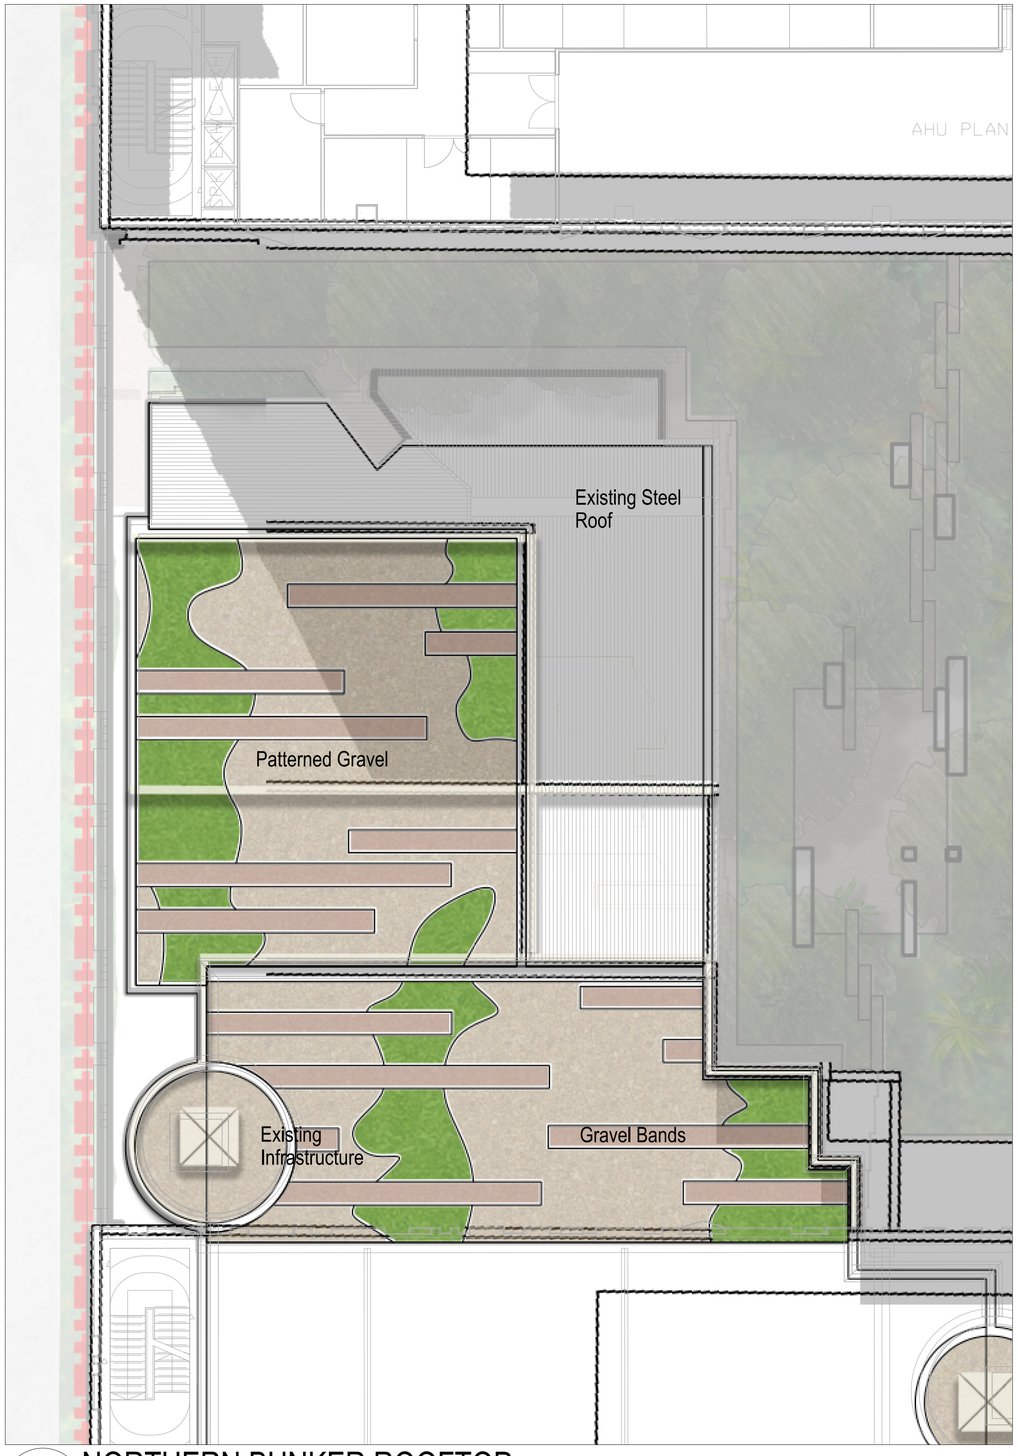


A NORTHERN BUNKER ROOFTOP

1:100 @ A1



B SOUTHERN BUNKER ROOFTOP

1:100 @ A1

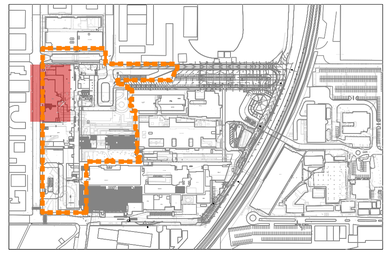

KEY PLAN

LEGEND

- Gravel Type 1
- Gravel Type 2
- Gravel Type 3
- Existing Infrastructure (Location/Size TBC)
- LHAP Site Boundary
- Main Works SSDA Boundary

NOTE: This document is Preliminary unless Verified.

REV	REVISION DESCRIPTION	REVISION DATE	REVIEW	VERIFY	VALIDATE
07	SSDA AMENDMENT	19.08.2020	AD	MOD	MOD
06	FINAL	07.05.2020	AD	MOD	MOD
05	FINAL	29.04.2020	JG	MOD	-
04	FINAL	05.03.2020	JG	MOD	-
03	REVISED EXTENT OF WORKS	26.02.2020	JG	MOD	-
02	FINAL FOR REVIEW	14.02.2020	JG	MOD	-
01	DRAFT FOR REVIEW	6.02.2020	JG	-	-

3/09/2020 4:51:38 PM P:\S19\S19-2011 LIVERPOOL HEALTH AND ACADEMIC PRECINCT\07 DOC\C VOL 1 PLAN\MAIN WORKS SSDA\L-MWNWORKS SSDA_PLAN.dgn

CLIENT
HEALTH INFRASTRUCTURE
CLIENT

14-77 PACIFIC HWY
NORTH SYDNEY
SYDNEY NSW 2060

LANDSCAPE ARCHITECTS
CLOUSTON Associates
LANDSCAPE ARCHITECTS

65-69 KENT STREET
SYDNEY NSW 2000
EMAIL sydney@clouston.com.au
TELEPHONE (02) 8272 4999

PROJECT MANAGER
JOHNSTAFF


LEVEL 5/9-13
CASTLEREAGH ST
SYDNEY NSW 2000

0 1 2 3 4 5 10m

NORTH


CLOUSTON associates

PROJECT LIVERPOOL HEALTH & ACADEMIC PRECINCT MAIN WORKS SSDA	CLIENT HEALTH INFRASTRUCTURE		SCALE 1:100@A1
DRAWING TITLE NORTHERN & SOUTHERN BUNKER ROOFTOP - LEVEL 2	DRAWING NUMBER L-SSDA-MW-11	DRAWN JG	REVISION 07

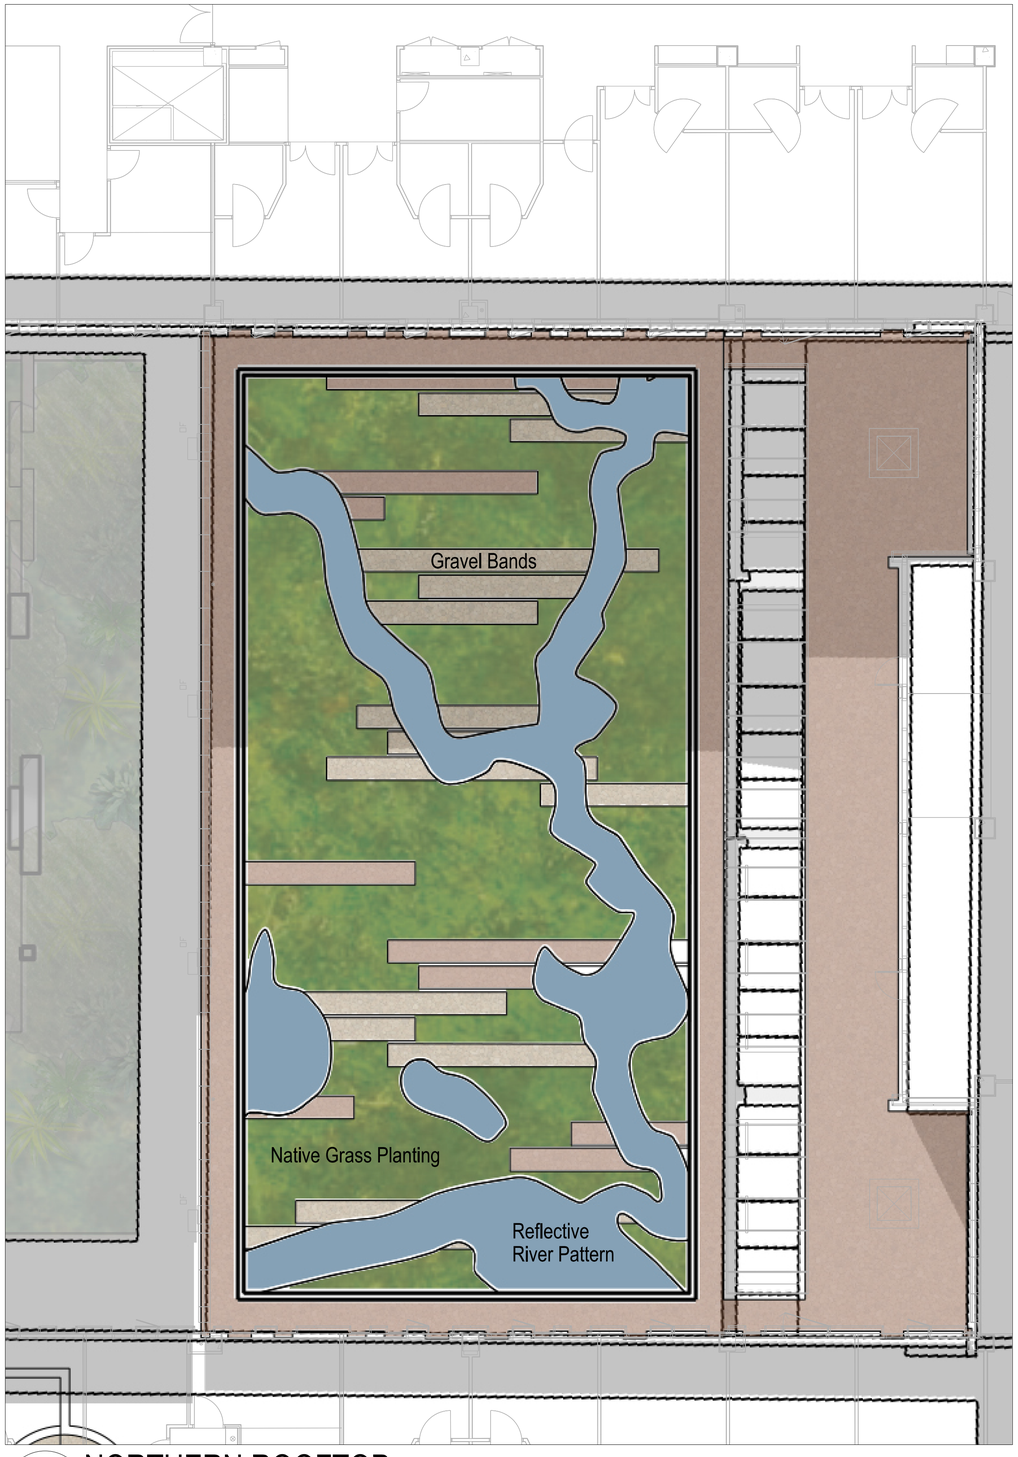


A NORTHERN ROOFTOP

1:100 @ A1

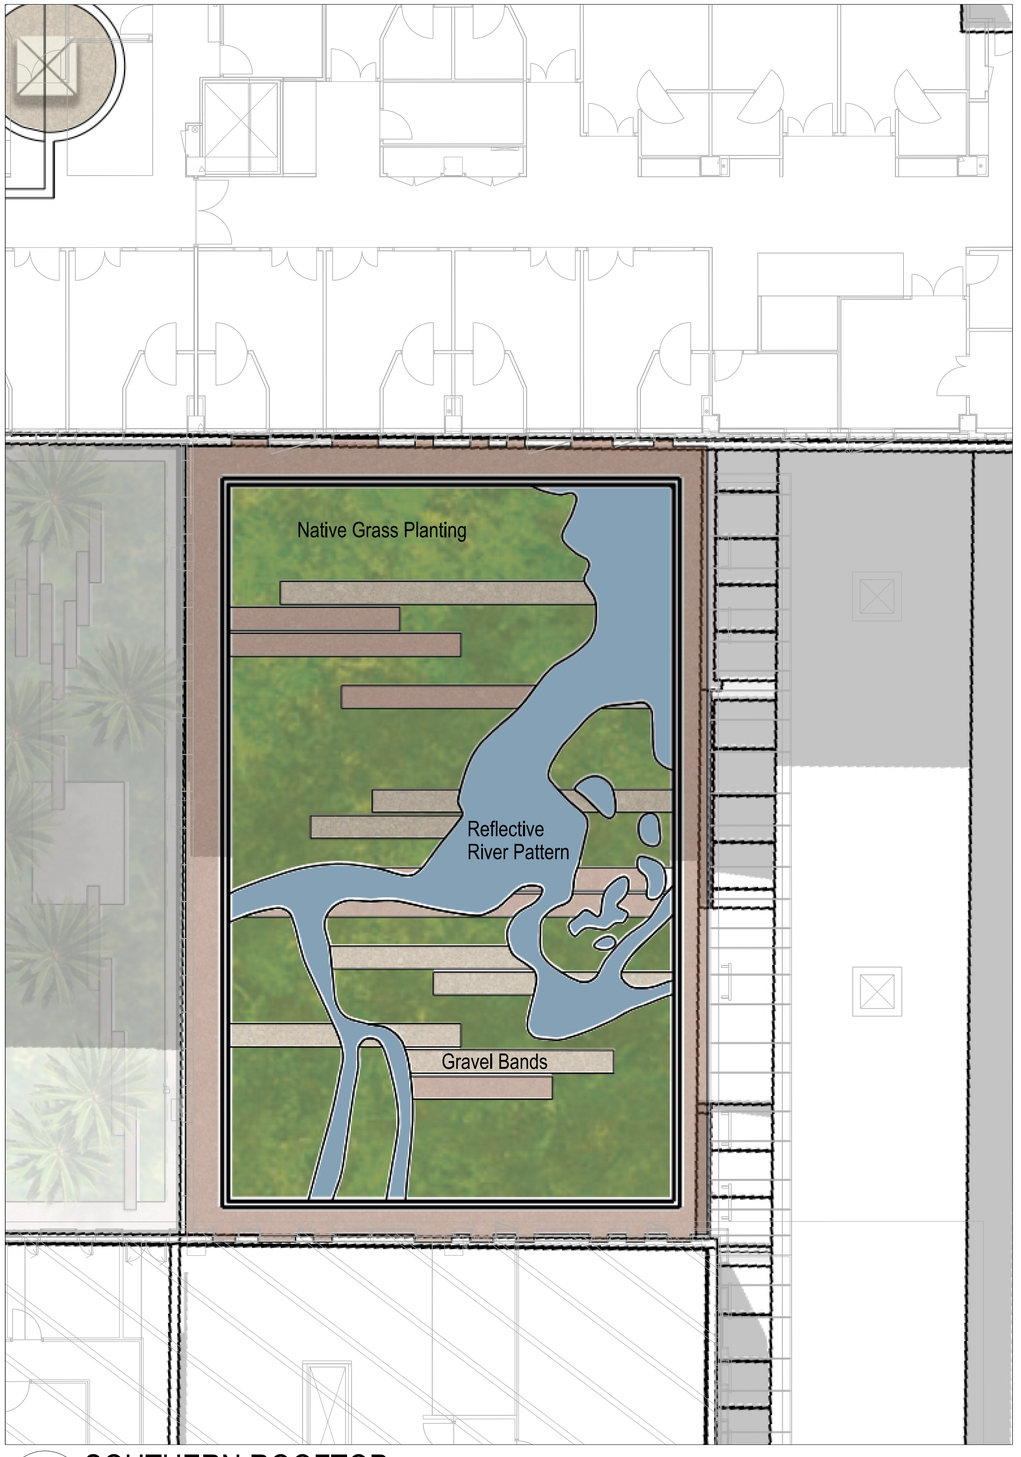

B SOUTHERN ROOFTOP

1:100 @ A1

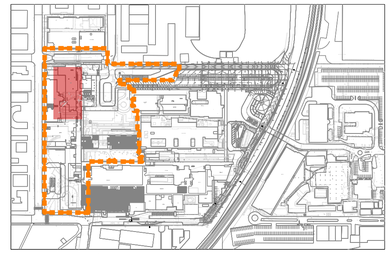

KEY PLAN

LEGEND

- Gravel Type 1
- Gravel Type 2
- Native Grasses
- Reflective Surface
- LHAP Site Boundary
- Main Works SSDA Boundary

NOTE: This document is Preliminary unless Verified.

REV	REVISION DESCRIPTION	REVISION DATE	REVIEW	VERIFY	VALIDATE
07	SSDA AMENDMENT	19.08.2020	AD	MOD	MOD
06	FINAL	07.05.2020	AD	MOD	MOD
05	FINAL	29.04.2020	JG	MOD	-
04	FINAL	05.03.2020	JG	MOD	-
03	REVISED EXTENT OF WORKS	26.02.2020	JG	MOD	-
02	FINAL FOR REVIEW	14.02.2020	JG	MOD	-
01	DRAFT FOR REVIEW	6.02.2020	JG	-	-

3/09/2020 4:51:53 PM P:\S19\S19-20011 LIVERPOOL HEALTH AND ACADEMIC PRECINCT\07 DOC\C VOL 1 PLAN\MAIN WORKS SSDA\L4MBWORKS SSDA_PLAN.dgn

CLIENT
HEALTH INFRASTRUCTURE
CLIENT

14-77 PACIFIC HWY
NORTH SYDNEY
SYDNEY NSW 2060

LANDSCAPE ARCHITECTS
CLOUSTON Associates
LANDSCAPE ARCHITECTS

65-69 KENT STREET
SYDNEY NSW 2000
EMAIL sydney@clouston.com.au
TELEPHONE (02) 8272 4999

PROJECT MANAGER
JOHNSTAFF


LEVEL 5/9-13
CASTLEREAGH ST
SYDNEY NSW 2000


0 1 2 3 4 5 10m

NORTH

CLOUSTON associates

PROJECT LIVERPOOL HEALTH & ACADEMIC PRECINCT MAIN WORKS SSDA	CLIENT HEALTH INFRASTRUCTURE		SCALE 1:100@A1
DRAWING TITLE NORTHERN & SOUTHERN ROOFTOP - LEVEL 3	DRAWING NUMBER L-SSDA-MW-12	DRAWN JG	REVISION 07

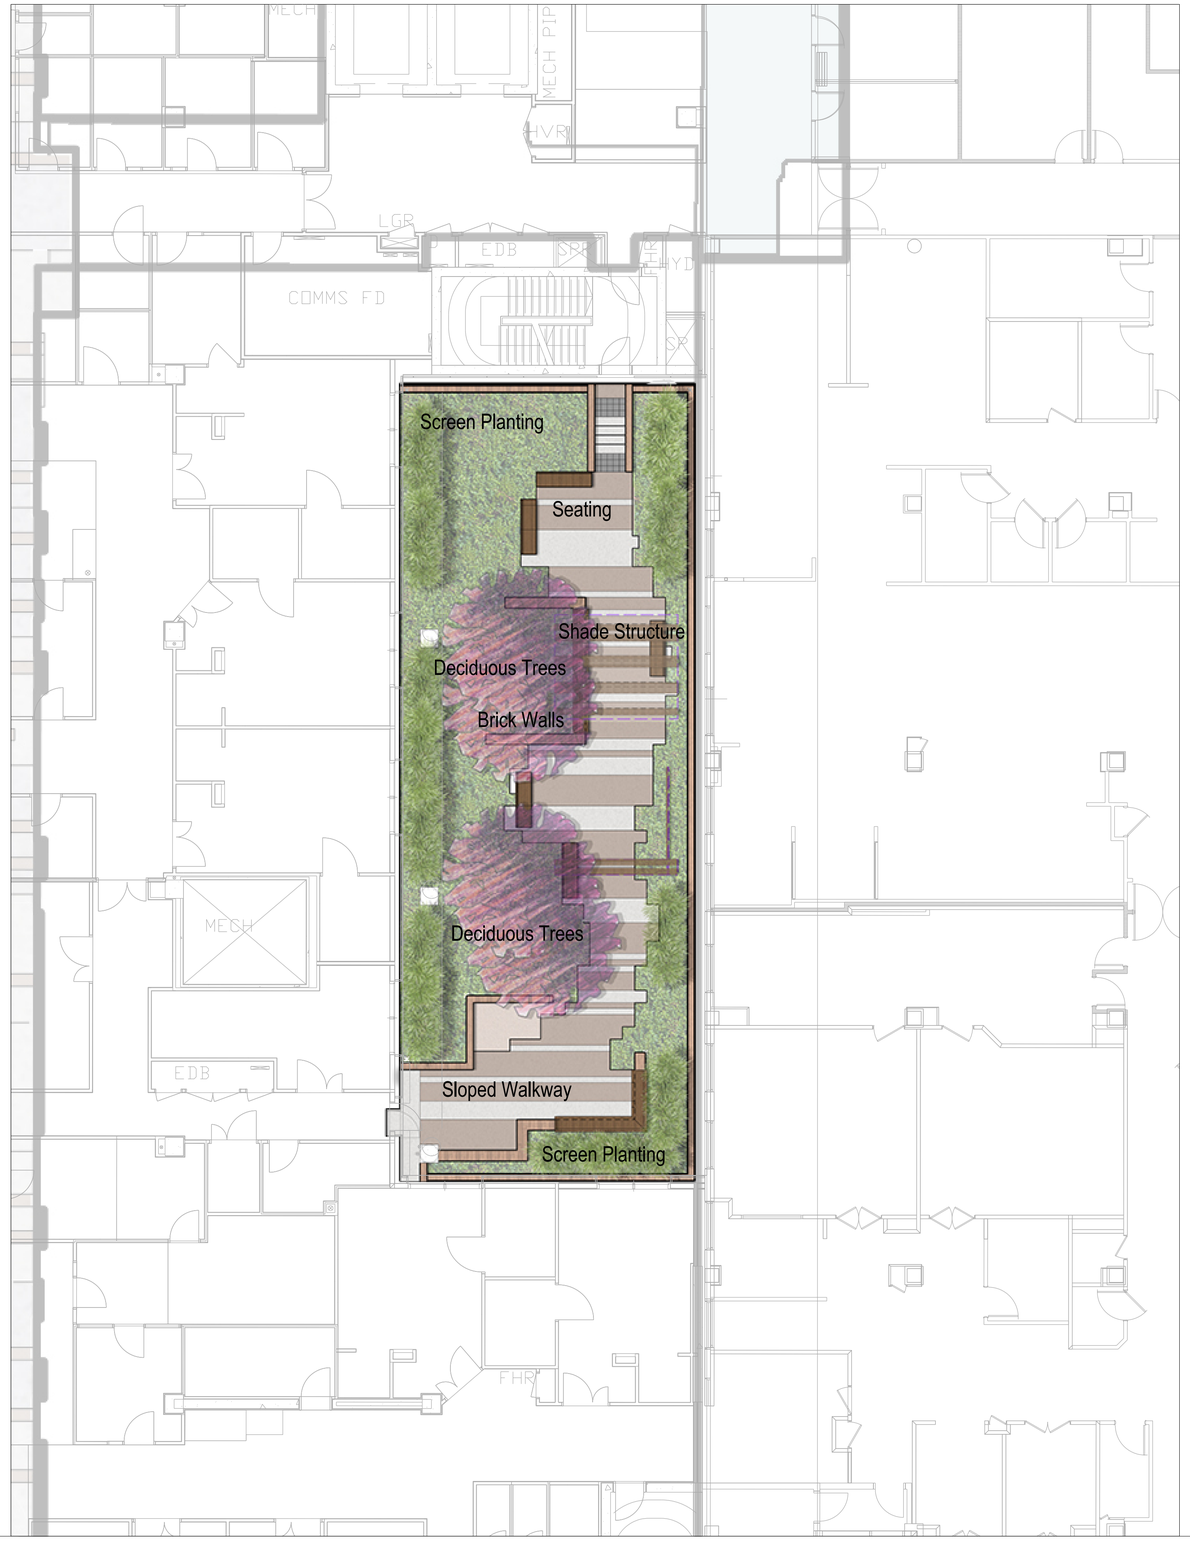

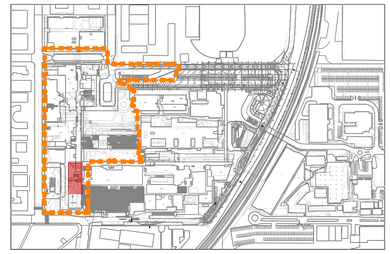

KEY PLAN

LEGEND

- Insitu Concrete or Unit Paving
- Feature Paving Inlay
- Mass Planting
- Timber Seating
- Proposed Deciduous Trees
- Proposed Screening Shrubs
- LHAP Site Boundary
- Main Works SSDA Boundary

NOTE: This document is Preliminary unless Verified.

REV	REVISION DESCRIPTION	REVISION DATE	REVIEW	VERIFY	VALIDATE
07	SSDA AMENDMENT	19.08.2020	AD	MOD	MOD
06	FINAL	07.05.2020	AD	MOD	MOD
05	FINAL	29.04.2020	JG	MOD	-
04	FINAL	05.03.2020	JG	MOD	-
03	REVISED EXTENT OF WORKS	26.02.2020	JG	MOD	-
02	FINAL FOR REVIEW	14.02.2020	JG	MOD	-
01	DRAFT FOR REVIEW	6.02.2020	JG	-	-

3/09/2020 4:52:10 PM P:\S19\S19-2011 LIVERPOOL HEALTH AND ACADEMIC PRECINCT\07 DOC\C VOL 1 PLAN\MAIN WORKS SSDA\L-4\MW\WORKS SSDA_PLAN.dgn

CLIENT
HEALTH INFRASTRUCTURE
CLIENT

14-77 PACIFIC HWY
NORTH SYDNEY
SYDNEY NSW 2060

LANDSCAPE ARCHITECTS
CLOUSTON Associates
LANDSCAPE ARCHITECTS

65-69 KENT STREET
SYDNEY NSW 2000
EMAIL sydney@clouston.com.au
TELEPHONE (02) 8272 4999

PROJECT MANAGER
JOHNSTAFF

LEVEL 5/9-13
CASTLEREAGH ST
SYDNEY NSW 2000

CLOUSTON associates

0 1 2 3 4 5 10m

NORTH

PROJECT LIVERPOOL HEALTH & ACADEMIC PRECINCT
MAIN WORKS SSDA

CLIENT
HEALTH INFRASTRUCTURE

SCALE
1:100@A1

DRAWING TITLE
MATERNITY COURTYARD - LEVEL 2

DRAWING NUMBER
L-SSDA-MW-13

DRAWN
JG

REVISION
07


MATERIALS AND FINISHES

PAVING / GROUND PLANE


Exposed Aggregate Concrete


Exposed Aggregate Concrete



Feature Banding

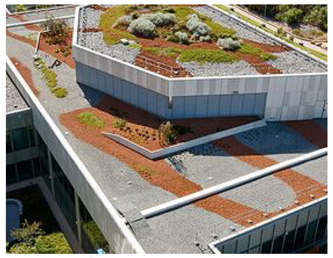
Patterned Gravel


Stepping Stones


Potential permeable pavements


SEAT WALLS AND STAIRS

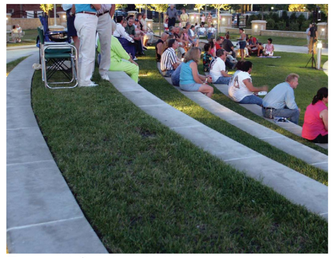
Terraced Seating Walls


Concrete steps


Concrete seat with timber


Raised Lawn Seating

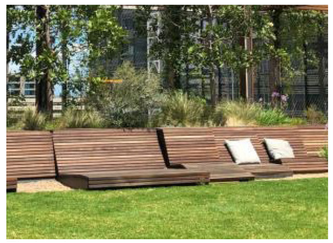
Timber lounge


Concrete seat wall

FURNITURE & FIXTURES


Bike Rack



Bollard



Bins


Custom pergola shelter


Free standing seat

NOTE: This document is Preliminary unless Verified.

REV	REVISION DESCRIPTION	REVISION DATE	REVIEW	VERIFY	VALIDATE
07	SSDA AMENDMENT	19.08.2020	AD	MOD	MOD
06	FINAL	07.05.2020	AD	MOD	MOD

3/09/2020 4:52:24 PM P:\S19\S19-2011 LIVERPOOL HEALTH AND ACADEMIC PRECINCT\07 DOC\C VOL 1 PLAN\MAIN WORKS SSDA\L-AMNWORKS SSDA_PLAN.dgn

CLIENT
HEALTH INFRASTRUCTURE
CLIENT
14-77 PACIFIC HWY
NORTH SYDNEY
SYDNEY NSW 2060

LANDSCAPE ARCHITECTS
CLOUSTON Associates
LANDSCAPE ARCHITECTS
65-69 KENT STREET
SYDNEY NSW 2000
EMAIL sydney@clouston.com.au
TELEPHONE (02) 8272 4999

PROJECT MANAGER
JOHNSTAFF
LEVEL 5/9-13
CASTLEREAGH ST
SYDNEY NSW 2000

CLOUSTON associates

PROJECT LIVERPOOL HEALTH & ACADEMIC PRECINCT
MAIN WORKS SSDA

CLIENT
HEALTH INFRASTRUCTURE

SCALE
N/A

DRAWING TITLE
INDICATIVE MATERIALS PALETTE

DRAWING NUMBER
L-SSDA-MW-14


DRAWN
JG

REVISION
07

EXAMPLES OF PLANTING PALETTE

TREES


Corymbia maculata | Spotted Gum

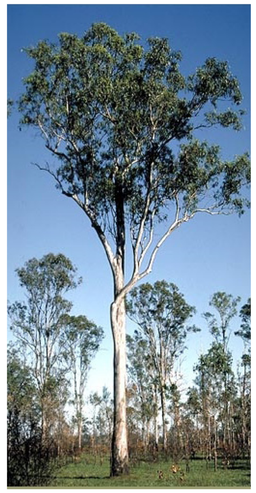
Eucalyptus teritocornis | Forest Red Gum


Lophostemon confertus | Brushbox


Largerstroemia indica | Crepe Myrtle


Acer Palmatum | Japanese Maple

SHADE TOLERANT


Cyathea cooperi | Australian Tree Fern


Cycas revoluta | Cycad

SMALL / MEDIUM SHRUBS


Westringia fruticosa 'Zena' | Coastal Rosemary


Grevillea 'Strawberry Smoothie'|
Grevillea Strawberry Smoothie


Colocasia esculenta antiquorum |
Elephant's Ears


Philodendron xanadu | Xanadu

PALMS


Livistona australis | Cabbage-tree Palm

SCREEN


Bambusa guangxiensis | Dwarf Chinese Bamboo

GRASSES & GROUNDCOVERS


Lomandra longifolia 'Tanika' | Tanika Mat Rush


Stachys byzantina 'Silver Carpet' | Lamb's Ear


Viola hederacea |Native Violet


Myoporum parvifolium 'Yareena' | Creeping Boobialla


Grevillea 'Royal Rambler' | Royal Rambler Grevillea


Rhaphiolepsis indica 'Pink Parfait' | Indian Hawthorn


Liriope muscari 'Amethyst' | Amethyst Lily Turf


Imperata Cylindrica | Blady grass


Trachelospermum jasminoides | Star jasmine


Brachyscome multifida 'White Bliss' | Native Daisy

NOTE: This document is Preliminary unless Verified.

REV	REVISION DESCRIPTION	REVISION DATE	REVIEW	VERIFY	VALIDATE
08	SSDA AMENDMENT	03.09.2020	AD	MOD	MOD
07	SSDA AMENDMENT	19.08.2020	AD	MOD	MOD
06	FINAL	07.05.2020	AD	MOD	MOD

3/09/2020 4:52:30 PM P:\S19\S19-0011 LIVERPOOL HEALTH AND ACADEMIC PRECINCT\07 DOC\C VOL 1 PLAN\MAIN WORKS SSDA\L-AMNWORKS SSDA_PLAN.dgn

CLIENT
HEALTH INFRASTRUCTURE
CLIENT
14-77 PACIFIC HWY
NORTH SYDNEY
SYDNEY NSW 2060

LANDSCAPE ARCHITECTS
CLOUSTON Associates
LANDSCAPE ARCHITECTS
65-69 KENT STREET
SYDNEY NSW 2000
EMAIL sydney@clouston.com.au
TELEPHONE (02) 8272 4999

PROJECT MANAGER
JOHNSTAFF
LEVEL 5/9-13
CASTLEREAGH ST
SYDNEY NSW 2000

CLOUSTON associates

PROJECT	CLIENT	SCALE
LIVERPOOL HEALTH & ACADEMIC PRECINCT MAIN WORKS SSDA	HEALTH INFRASTRUCTURE	N/A

DRAWING TITLE	DRAWING NUMBER	DRAWN	REVISION
INDICATIVE PLANTING PALETTE	L-SSDA-MW-15	JG	08

A

PLANT SCHEDULE - LIVERPOOL HEALTH & ACADEMIC PRECINCT - MW - STAGE 1 - GOULBURN ST FORECOURT

CODE	BOTANICAL NAME	COMMON NAME	MATURE HEIGHT	POT SIZE	INDICATIVE DENSITY /m2
ENTRY FORECOURT					
TREES					
Cor mac	*Corymbia maculata*	Spotted Gum	30m	200L	As Shown
Lag ind	*Lagerstroemia indica*	Crepe Myrtle	8m	200L	As Shown
SHRUBS					
Aca mol	*Acanthus mollis*	Oyster Plant	900mm	200mm	4
Aga ori	*Agapanthus orientalis 'Black Magic'*	Black Agapanthus	300mm	200mm	4
Cli min	*Clivia miniata*	Kaffir Lily	500mm	200mm	4
Eup pul	*Euphorbia pulcherrima*	Spurge	500mm	200mm	4
Gar jas	*Gardenia jasminoides radicans*	Gardenia	500mm	200mm	4
Hel pet	*Helichrysum petiolare*	Licorice plant	300mm	200mm	4
Hem stel	*Hemerocallis Stella Rouge*	Red Day Lily	300mm	200mm	4
Kni pra	*Kniphofia praecox 'Princess Beatrix'*	Red Hot Poker	700mm	200mm	4
Phil xan	*Philodendron xanadu*	Philodendron	500mm	200mm	4
Sed spe	*Sedum spectabile*	Sedum	400mm	200mm	4
GROUNDCOVER AND GRASSES					
Bra Whi	*Brachyscome multifida 'White Bliss'*	Native Daisy	400mm	140mm	6
Eri kar	*Erigeron karviskianus 'Spindrift'*	Seaside Daisy	500mm	140mm	6
Lir mus	*Liriope muscari 'Amethyst'*	Amethyst Lily Turf	500mm	150mm	6
Lom tan	*Lomandra longifolia 'Little Con'*	Lomandra	500mm	140mm	6
Mis sin	*Miscanthus sinensis*	Japanese Silver Grass	900mm	200mm	6
Pen pur	*Pennisetum alopecuroides 'Purple Lea'*	Fountain Grass	900mm	140mm	6
Poa lab	*Poa labillardieri 'Eskdale'*	Tussock Grass	500mm	140mm	6
Poa kin	*Poa poiformis 'Kingsdale'*	Poa	450mm	140mm	6
Sen man	*Senecio mandraliscae 'Blue Chalk Sticks'*	Chalk Sticks	200mm	140mm	6
Vio hed	*Viola hederacea*	Native Violet	300mm	140mm	6
CAR PARK ENTRY RAMP					
TREES					
Cor mac	*Corymbia maculata*	Spotted Gum	30m	200L	As Shown
Euc ter	*Eucalyptus teritocornis*	Forest Red Gum	25m	200L	As Shown
SHRUBS					
Cyc rev	*Cycas revoluta*	Cycad	1m	300mm	As Shown
Dor exc	*Doryanthes excelsa*	Gymea Lily	2m	300mm	As Shown
Gre lei	*Grevillea leiophylla 'Pink Midget'*	Grevillea	600mm	200mm	4
Hib sca	*Hibbertia scandens*	Guinea Flower	100mm	140mm	6
Lir mus	*Liriope muscari 'Amethyst'*	Amethyst Lily Turf	500mm	150mm	6
Phil xan	*Philodendron xanadu*	Philodendron	500mm	200mm	4
FIG TREE PLAZA					
SHRUBS (Area A - Streetfront)					
Gre bon	*Grevillea rosmarinifolia 'Bonnie Prince Charlie'*	Grevillea	600	140mm	4
Gre mol	*Grevillea juniperina 'Molonglo'*	Grevillea	800	140mm	4
Wes zen	*Westringia futicosa 'Zena'*	Coastal Rosemary	900mm	200mm	4
GROUNDCOVERS (Area B - Under Palms)					
Gre lei	*Grevillea leiophylla 'Pink Midget'*	Grevillea	600mm	200mm	4
GROUNDCOVERS (Area C - Under Fig Tree)					
Cis ant	*Cissus antarctica*	Kangaroo vine	100mm	140mm	6
Hib sca	*Hibbertia scandens*	Guinea Flower	100mm	140mm	6
Ken rub	*Kennedia prostrata*	Running Postman	50mm	140mm	6
ELIZABETH ST FRONTAGE					
TREES					
Cor mac	*Corymbia maculata*	Spotted Gum	30m	200L	As Shown
Euc ter	*Eucalyptus teritocornis*	Forest Red Gum	25m	200L	As Shown
SHRUBS					
Gre lad	*Grevillea rhyolitica 'Lady O'*	Grevillea	900mm	140mm	4
Phil xan	*Philodendron xanadu*	Philodendron	500mm	200mm	4
Wes zen	*Westringia fruticosa 'Zena'*	Coastal Rosemary	900mm	200mm	4

B


PLANT SCHEDULE - LIVERPOOL HEALTH & ACADEMIC PRECINCT - MW - STAGE 2 - CAMPBELL ST FORECOURT

CODE	BOTANICAL NAME	COMMON NAME	MATURE HEIGHT	POT SIZE	INDICATIVE DENSITY /m2
TREES					
Cor mac	*Corymbia maculata*	Spotted Gum	30m	200L	As Shown
Ban rob	*Banksia robur*	Swamp Banksia	2.5m	75L	As Shown
Euc ter	*Eucalyptus teritocornis*	Forest Red Gum	25m	200L	As Shown
Lop con	*Lophostemon Confertus*	Queensland Brush Box	12m	200L	As Shown
SHRUBS					
Cyc rev	*Cycas revoluta*	Cycad	1m	300mm	As Shown
Die gra	*Dietes grandiflora*	Wild Iris	800mm	140mm	4
Dor exc	*Doryanthes excelsa*	Gymea Lily	2m	300mm	As Shown
Fic nod	*Ficinia nodosa*	Club Rush	700mm	200mm	4
Gar jas	*Gardenia jasminoides radicans*	Gardenia	500mm	200mm	4
Imp cyl	*Imperata cylindrica*	Blady Grass	700mm	tube	8
Lav ang	*Lavender angustifolia*	English Lavender	700mm	200mm	4
Lir mus	*Liriope muscari 'Amethyst'*	Amethyst Lily Turf	500mm	150mm	6
Lom hys	*Lomandra hystrix*	Mat rush	700mm	200mm	4
Myo pav	*Myoporum parvifolium 'Yareena'*	Creeping Boobialla	150mm	200mm	3
Phil xan	*Philodendron xanadu*	Xanadu	700mm	200mm	4
Poa lab	*Poa labillardieri 'Eskdale'*	Tussock Grass	500mm	140mm	6

C

PLANT SCHEDULE - LIVERPOOL HEALTH & ACADEMIC PRECINCT - MW - STAGE 2 - FORBES STREET

CODE	BOTANICAL NAME	COMMON NAME	MATURE HEIGHT	POT SIZE	INDICATIVE DENSITY /m2
ENTRY ROAD					
TREES					
Cor mac	*Corymbia maculata*	Spotted Gum	30m	200L	As Shown
Euc ter	*Eucalyptus teritocornis*	Forest Red Gum	25m	200L	As Shown
Lag ind	*Lagerstroemia indica*	Crepe Myrtle	5m	200 L	As Shown
SHRUBS					
Aga gem	*Agave geminiflora*	Twin Flower Agave	1m	200mm	2
Cyc rev	*Cycas revoluta*	Cycad	1m	200mm	As shown
Dor exc	*Doryanthes excelsa*	Gymea Lily	2m	200mm	As shown
Imp cyl	*Imperata cylindrica*	Blady Grass	700mm	tube	8
Lir mus	*Liriope muscari 'Amethyst'*	Amethyst Lily Turf	500mm	150mm	6
Myo pav	*Myoporum parvifolium 'Yareena'*	Creeping Boobialla	150mm	200mm	3
Phil xan	*Philodendron xanadu*	Philodendron	500mm	200mm	4
Poa lab	*Poa labillardieri 'Eskdale'*	Tussock Grass	500mm	140mm	6
Zam fur	*Zamia furfuracea*	Cardboard Palm	1m	200mm	As shown
COURTYARD AREA					
TREES					
Cor mac	*Corymbia maculata*	Spotted Gum	30m	200L	As Shown
Lag ind	*Lagerstroemia indica*	Crepe Myrtle	5m	200 L	As Shown
SHRUBS					
Aga ori	*Agapanthus orientalis 'Black Magic'*	Black Agapanthus	300mm	140mm	4
Die gra	*Dietes grandiflora*	Wild Iris	800mm	140mm	4
Gar jas	*Gardenia jasminoides radicans*	Gardenia	500mm	200mm	4
Hem stel	*Hemerocallis Stella Rouge*	Red Day Lily	300mm	140mm	4
Rap ind	*Raphiolepis indica 'Snow Maiden'*	Indian Hawthorn	750mm	200mm	4
TURF					
Ste sec	*Stenotaphrum secundatum*	Shademaster Bufflo		turf roll	

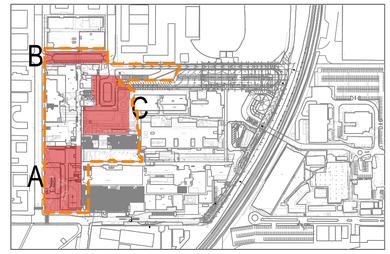

KEY PLAN

NOTE: This document is Preliminary unless Verified.

REV	REVISION DESCRIPTION	REVISION DATE	REVIEW	VERIFY	VALIDATE
08	SSDA AMENDMENT	03.09.2020	AD	MOD	MOD

3/09/2020 4:52:39 PM P:\S19\S19-2011 LIVERPOOL HEALTH AND ACADEMIC PRECINCT\07 DOC\C VOL 1 PLAN\MAIN WORKS SSDA\L-MAINWORKS SSDA_PLAN.dgn

CLIENT
HEALTH INFRASTRUCTURE
CLIENT
14-77 PACIFIC HWY
NORTH SYDNEY
SYDNEY NSW 2060

LANDSCAPE ARCHITECTS
CLOUSTON Associates
LANDSCAPE ARCHITECTS
65-69 KENT STREET
SYDNEY NSW 2000
EMAIL sydney@clouston.com.au
TELEPHONE (02) 8272 4999

PROJECT MANAGER
JOHNSTAFF
LEVEL 5/9-13
CASTLEREAGH ST
SYDNEY NSW 2000

CLOUSTON associates

PROJECT LIVERPOOL HEALTH & ACADEMIC PRECINCT MAIN WORKS SSDA	CLIENT HEALTH INFRASTRUCTURE		SCALE N/A
DRAWING TITLE PLANTING SCHEDULE SHEET 1 OF 3	DRAWING NUMBER L-SSDA-MW-16	DRAWN JG	REVISION 08

D

PLANT SCHEDULE - LIVERPOOL HEALTH & ACADEMIC PRECINCT - MW - STAGE 2 - CAROLYN CHISHOLM

CODE	BOTANICAL NAME	COMMON NAME	MATURE HEIGHT	POT SIZE	INDICATIVE DENSITY /m2
TREES					
Cor mac	*Corymbia maculata*	Spotted Gum	30m	200L	AS SHOWN
Lag ind	*Lagerstroemia indica*	Crepe Myrtle	5m	200 L	AS SHOWN
MASS PLANTING - SHRUB AND GRASSES					
Die gra	*Dietes grandiflora*	Wild Iris	800mm	140mm	4
Phil xan	*Philodendron xanadu*	Xanadu	700mm	200mm	4

E

PLANT SCHEDULE - LIVERPOOL HEALTH & ACADEMIC PRECINCT - MW - STAGE 2 - BUNKER COURTYARD, NORTH

CODE	BOTANICAL NAME	COMMON NAME	MATURE HEIGHT	POT SIZE	INDICATIVE DENSITY /m2
TREES					
Cor mac	*Corymbia maculata*	Spotted Gum	30m	200L	As Shown
Euc ter	*Eucalyptus teritocornis*	Forest Red Gum	25m	200L	As Shown
SHRUBS					
Asp bul	*Asplenium bulbiferum*	Hen and Chicken Fern	1m	200mm	2
Asp nid	*Asplenium nidus*	Birds Nest Fern	1.5m	200mm	2
Cyc rev	*Cycas revoluta*	Cycad	1m	300mm	As shown
Dor exc	*Doryanthes excelsa*	Gymea Lily	2m	300mm	As shown
Dic ant	*Dicksonia antarctica*	Soft Tree Fern	2.5m	200mm	As shown
Phil xan	*Philodendron xanadu*	Philodendron	500mm	200mm	4
GROUNDCOVERS					
Aju rep	*Ajuga reptans*	Bugle Flower	200mm	140mm	6
Hed hel	*Hedera helix*	English Ivy	100mm	140mm	3
Rho pin	*Rhoeo spathacea 'Strike Me Pink'*	Moses in the Cradle	100mm	140mm	5
Tra pal	*Tradescantia purpurea palida*	Wandering Jew	200mm	140mm	4


PLANT SCHEDULE - LIVERPOOL HEALTH & ACADEMIC PRECINCT - MW - STAGE 2 - BUNKER COURTYARD, SOUTH

CODE	BOTANICAL NAME	COMMON NAME	MATURE HEIGHT	POT SIZE	INDICATIVE DENSITY /m2
TREES					
Cya coo	*Cyathea cooperi*	Australian Tree Fern	25m	200L	As Shown
Liv aus	*Livistona australis*	Cabbage Tree Palm	30m	200L	As Shown
SHRUBS					
Aga Gem	*Agave geminiflora*	Twin Flower Agave	1m	200mm	3
Alc imp	*Alcantarea imperialis 'Silver Plum'*	Giant Bromeliad	1m	75L	1
Alc vin	*Alcantarea Vinicolor x imperialis*	Divine Plum	1m	75L	1
Cyc rev	*Cycas revoluta*	Cycad	1m	300mm	As shown
Dic ant	*Dicksonia antarctica*	Soft Tree Fern	2.5m	200mm	As shown
Zam fur	*Zamia furfuracea*	Cardboard Palm	1m	200mm	As shown
GROUNDCOVERS					
Cis ant	*Cissus antarctica*	Kangaroo vine	100mm	140mm	4
Cli min	*Clivea miniata*	Clivea	500mm	200mm	4
Gre Str	*Grevillea 'Strawberry Smoothie'*	Grevillea	100mm	140mm	4
Har Mee	*Hardenbergia violacae 'Meema'*	Hardenbergia	100mm	140mm	4
Vio hed	*Viola hederacea*	Native Violet	100mm	140mm	4

F

PLANT SCHEDULE - LIVERPOOL HEALTH & ACADEMIC PRECINCT - MW - STAGE 2 - MSCP ONGRADE

CODE	BOTANICAL NAME	COMMON NAME	MATURE HEIGHT	POT SIZE	INDICATIVE DENSITY /m2
TREES					
Cor mac	*Corymbia maculata*	Spotted Gum	30m	400L	As Shown
Euc ter	*Eucalyptus tereticornis*	Forest red Gum	12-18m	400L	As Shown
Lag ind	*Lagerstroemia indica*	Crepe Myrtle	5m	200 L	As Shown
MASS PLANTING - GRASSES					
Dia cae	*Dianella caerulea 'Little Jess'*	Little Jess Dianella	400mm	150mm	6
Imp cyl	*Imperata cylindrica*	Blady Grass	700mm	tube	8
Lir mus	*Liriope muscari 'Amethyst'*	Amethyst Lily Turf	500mm	150mm	6
Lom tan	*Lomandra longifolia 'Tanika'*	Tanika Mat rush	700mm	150mm	6
Pen alo PL	Pennisetum alopecuroides 'PA400'	Purple Lea	500mm	150mm	6
MASS PLANTING - GROUND COVERS					
Gre roy	*Grevillea 'Royal Rambler'*	Royal Rambler Grevillea	600mm	200mm	1
Myo pav	*Myoporum parvifolium 'Yareena'*	Creeping Boobialla	150mm	200mm	3
Sca hum	*Scaevola humilis 'Purple Fusion'*	Purple Fusion Scaevola	500mm	150mm	2
Sta byz	*Stachys byzantina 'Silver Carpet'*	Lamps Ear	200mm	150mm	4
Vio hed	*Viola hederacea*	Native Violet	300mm	tube	10
MASS PLANTING - CLIMBERS					Horizontal spacing
Cis ant	*Cissus antarctica*	Kangaroo Vine	4m	150mm	0.3m
Hib sca	*Hibbertia scandens*	Golden Guinea Vine	4m	150mm	0.3m
Pan jas	*Pandorea jasminoides 'Funky Bellz'*	Pandorea Funky Bellz	4m	150mm	0.5m
Pan Pan	*Pandorea pandorana*	Wonga Wonga Vine	1-9m	200mm	2m
Tra jas	*Trachelospermum jasminoides*	Star jasmine	3m	150mm	0.3m
MASS PLANTING - AT GRADE CAR PARK PLANTING					
Die gra	*Dietes grandiflora*	Wild Iris	800mm	200mm	4
Imp cyl	*Imperata cylindrica*	Blady Grass	700mm	tube	8
Lir mus	*Liriope muscari 'Amethyst'*	Amethyst Lily Turf	500mm	150mm	6
Myo pav	*Myoporum parvifolium 'Yareena'*	Creeping Boobialla	150mm	200mm	3
Phil xan	*Philodendron xanadu*	Xanadu	700mm	200mm	4
Vio hed	*Viola hederacea*	Native Violet	300mm	140mm	6
TURF					
Ste sec	*Stenotaphrum secundatum*	Shademaster Bufflo			turf roll

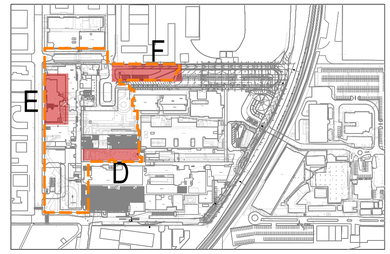

KEY PLAN

NOTE: This document is Preliminary unless Verified.

REV	REVISION DESCRIPTION	REVISION DATE	REVIEW	VERIFY	VALIDATE
08	SSDA AMENDMENT	03.09.2020	AD	MOD	MOD

3/09/2020 4:52:54 PM P:\S19\S19-0011 LIVERPOOL HEALTH AND ACADEMIC PRECINCT\07 DOCS' VOL 1 PLAN\MAIN WORKS SSDA\L-AMN\WORKS SSDA_PLAN.dgn

CLIENT
HEALTH INFRASTRUCTURE
CLIENT
14-77 PACIFIC HWY
NORTH SYDNEY
SYDNEY NSW 2060

LANDSCAPE ARCHITECTS
CLOUSTON Associates
LANDSCAPE ARCHITECTS
65-69 KENT STREET
SYDNEY NSW 2000
EMAIL sydney@clouston.com.au
TELEPHONE (02) 8272 4999

PROJECT MANAGER
JOHNSTAFF
LEVEL 5/9-13
CASTLEREAGH ST
SYDNEY NSW 2000

CLOUSTON associates

PROJECT LIVERPOOL HEALTH & ACADEMIC PRECINCT MAIN WORKS SSDA	CLIENT HEALTH INFRASTRUCTURE		SCALE N/A
DRAWING TITLE PLANTING SCHEDULE SHEET 2 OF 3	DRAWING NUMBER L-SSDA-MW-17	DRAWN JG	REVISION 08

G


PLANT SCHEDULE - LIVERPOOL HEALTH & ACADEMIC PRECINCT - MW - STAGE 2 - LEVEL 3 ROOF (North and South)

CODE	BOTANICAL NAME	COMMON NAME	MATURE HEIGHT	POT SIZE	INDICATIVE DENSITY /m2
NORTH AND SOUTH TERRACES *(Same species list for both terraces)*					
TREES					
Dra dra	*Dracaena draco*	Dragon Tree	3m	100L	As Shown
GROUNDCOVERS					
Bra whi	*Brachyscome multifida 'White Bliss'*	Native Daisy	400mm	140mm	5
Car aus	*Carpobrotus glaucescens 'Aussie Rambler'*	Pig Face	200mm	140mm	5
Gaz tom	*Gazania tomentosa*	Silver Gazania	300mm	140mm	5
Har mee	*Hardenbergia violacea 'Meema'*	Hardenbergia	300mm	140mm	5
Myo pav	*Myoporum parvifolium 'Yareena'*	Creeping Boobialla	150mm	200mm	4
Oph jap	*Ophiopogon japonicus*	Mondo Grass	100mm	140mm	9
Sca pur	*Scaevola 'Purple Fanfare'*	Purple Fan Flower	200mm	140mm	5
Vio hed	*Viola hederacea*	Native Violet	300mm	140mm	6
GRASSES					
Cal kar	*Calamgrostis acutiflora 'Karl Foerster'*	Feather Reed Grass	1m	140mm	6
Mis sin	*Miscanthus sinensis*	Japanese Silver Grass	900mm	140mm	6
Pen pen	*Pennisteum alopecuroides 'Pennstripe'*	Fountain Grass	900mm	140mm	6
Pen pur	*Pennisetum alopecuroides 'Purple Lea'*	Fountain Grass	900mm	140mm	6
Pen rub	*Pennisetum setaceum 'Rubrum'*	Fountain Grass	1.2m	140mm	6

H

PLANT SCHEDULE - LIVERPOOL HEALTH & ACADEMIC PRECINCT - MW - STAGE 2 - MATERNITY COURTYARD

CODE	BOTANICAL NAME	COMMON NAME	MATURE HEIGHT	POT SIZE	INDICATIVE DENSITY /m2
TREES					
Ace ben	*Acer palmatum 'Beni Maiko'*	Red Dragon Japanese	1.5m	100L	As Shown
Ace dis	*Acer palmatum Disectum*	Cut Leaf Maple	3m	200L	As Shown
Ace red	*Acer palmatum 'Red Dragon'*	Ben Maiko japanese Maple	1.5m	100L	As Shown
Pin mug	*Pinus Mugo (Dwarf Form)*	Dwarf Mountain Pine	1m	200L	As Shown
SHADED NORTHERN END					
Asp bul	*Asplenium bulbiferum*	Hen and Chicken Fern	1m	200mm	3
Asp nid	*Asplenium nidus*	Birds Nest Fern	1.5m	200mm	3
Ble sil	*Blechnum 'Silver Lady'*	Hard Fern	1m	200mm	3
Col bla	*Colocasia esculenta 'Black Magic'*	Black Elephant's Ears	1.5m	200mm	3
Col esc	*Colocasia esculenta antiquorum*	Elephant's Ears	1.5m	200mm	3
Zam fur	*Zamia furfuracea*	Cardboard Palm	1m	200mm	As shown
HEDGES					
Bam gua	*Bambusa guangxiensis*	Dwarf Chinese Bamboo	3m	200mm	3
Bam tex	*Bambusa textilis Var. Gracilis*	Slender Weavers Bamboo	5m	200mm	3
SHRUBS AND GROUNDCOVERS					
Aca lim	*Acacia cognata 'Limelight'*	Dwarf River Wattle	600mm	200mm	3
Aga ori	*Agapanthus orientalis 'Black Magic'*	Black Agapanthus	300mm	200mm	4
Aju rep	*Ajuga reptans*	Bugle Flower	100mm	140mm	6
Cli min	*Clivia miniata*	Kaffir Lily	300mm	200mm	5
Cyc rev	*Cycas revoluta*	Cycad	1m	300mm	As shown
Dic rep	*Dicondra repens*	Dicondra	50mm	140mm	8
Gar jas	*Gardenia jasminoides radicans*	Gardenia	500mm	200mm	4
Hel pet	*Helichrysum petiolare 'Petite Licorice'*	Licorice Plant	500mm	140mm	4
Lom tan	*Lomandra longifolia 'Little Con'*	Lomandra	500mm	140mm	4
Oph jap	*Ophiopogon japonicus*	Mondo Grass	100mm	140mm	9
Oph pla	*Ophiopogon planiscarrpus 'Nigrescens'*	Black Mondo Grass	100mm	140mm	9
Phil xan	*Philodendron xanadu*	Philodendron	500mm	200	4
Pho min	*Phormium 'Purple Mini Sport'*	NZ Flax - Purple Mini Sport	1m	140mm	4
Poa Kin	*Poa poiformis 'Kingsdale'*	Poa	450mm	140mm	4
Rap Ind	*Raphiolepis indica 'Snow Maiden'*	Indian Hawthorn	750mm	200mm	4
Sed spe	*Sedum spectabile*	Sedum	400mm	200mm	4
Sen man	*Senecio mandraliscae 'Blue Chalk Sticks'*	Chalk Sticks	200mm	140mm	4
Tul vio	*Tulbergia violacae*	Society Garlic	300mm	140mm	6
Vio hed	*Viola hederacea*	Native Violet	100mm	140mm	4
CLIMBERS ON PERGOLAS					
Cle tho	*Clerodendron thomsoniae*	Bleeding Heart	2m	200mm	as shown
Wis flo	*Wisteria foribunda alba*	White Wisteria	3m	200mm	as shown
Wis sin	*Wisteria sinensis*	Wisteria	3m	200mm	as shown
BULBS (INTEGRATED WITH GROUNDCOVERS)					
Ner bow	*Nerine bowdenii*	Guernsey Lily	50mm	Dry bulb	as shown
Zep can	*Zephyranthes candida*	Zephyr Lily	200mm	Dry bulb	as shown

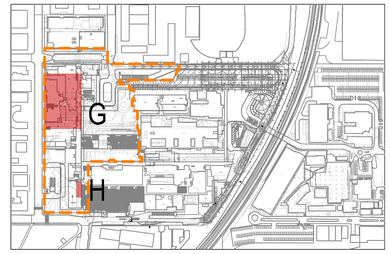

KEY PLAN

LEGEND

NOTE: This document is Preliminary unless Verified.

REV	REVISION DESCRIPTION	REVISION DATE	REVIEW	VERIFY	VALIDATE
08	SSDA AMENDMENT	03.09.2020	AD	MOD	MOD

3/09/2020 4:53:07 PM P:\S19\S19-2011 LIVERPOOL HEALTH AND ACADEMIC PRECINCT\07 DOC\C VOL 1 PLAN\MAIN WORKS SSDA\L-MAINWORKS SSDA_PLAN.dgn

CLIENT
HEALTH INFRASTRUCTURE
CLIENT
14-77 PACIFIC HWY
NORTH SYDNEY
SYDNEY NSW 2060

LANDSCAPE ARCHITECTS
CLOUSTON Associates
LANDSCAPE ARCHITECTS
65-69 KENT STREET
SYDNEY NSW 2000
EMAIL sydney@clouston.com.au
TELEPHONE (02) 8272 4999

PROJECT MANAGER
JOHNSTAFF
LEVEL 5/9-13
CASTLEREAGH ST
SYDNEY NSW 2000

CLOUSTON associates

PROJECT LIVERPOOL HEALTH & ACADEMIC PRECINCT
MAIN WORKS SSDA

CLIENT
HEALTH INFRASTRUCTURE

SCALE
N/A

DRAWING TITLE
PLANTING SCHEDULE SHEET 3 OF 3

DRAWING NUMBER
L-SSDA-MW-18

DRAWN
JG

REVISION
08