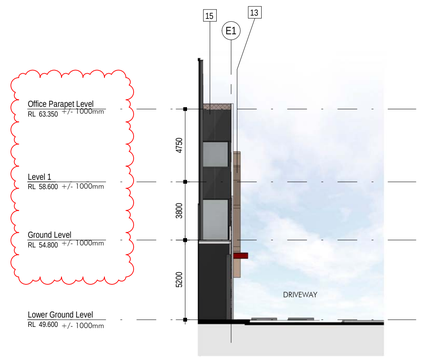

1 Office A - North Elevation
1 : 200

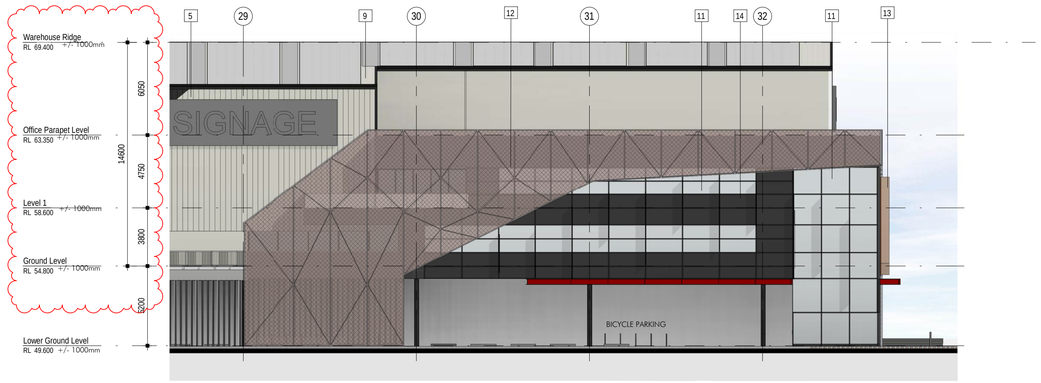

2 Office A - West Elevation
1 : 200

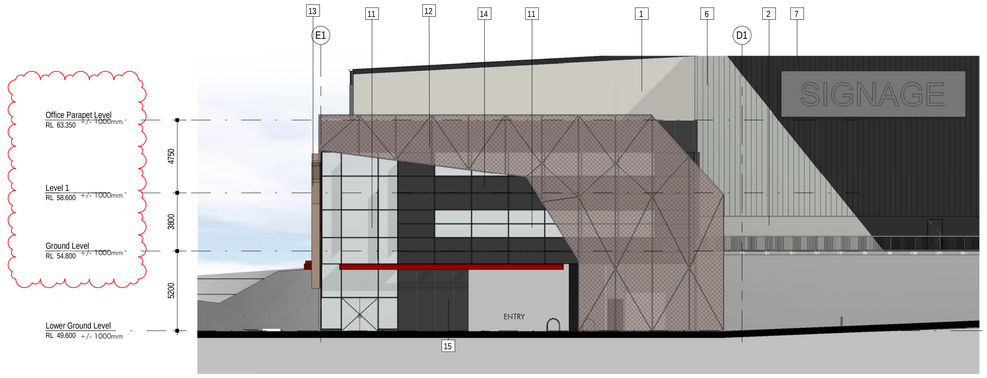

3 Office A - South Elevation
1 : 200

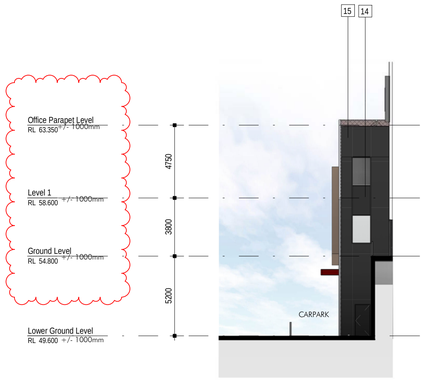

4 Office A - East Elevation
1 : 200

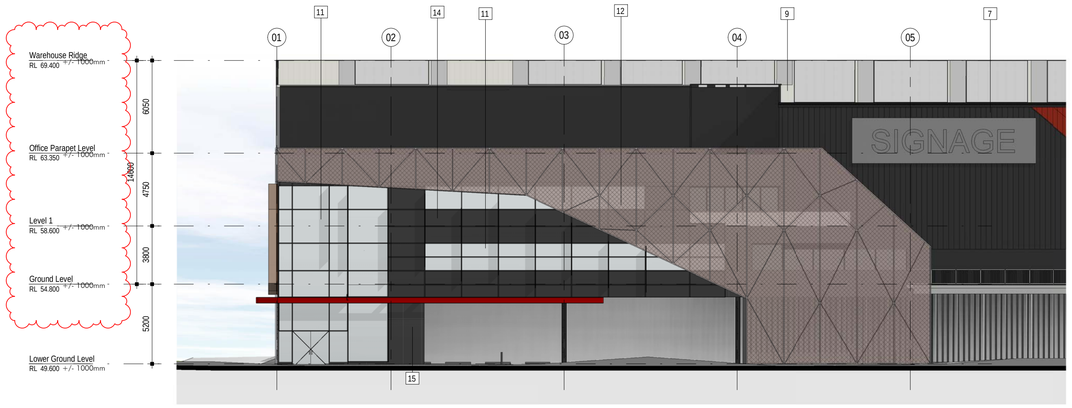

5 Office B - West Elevation
1 : 200

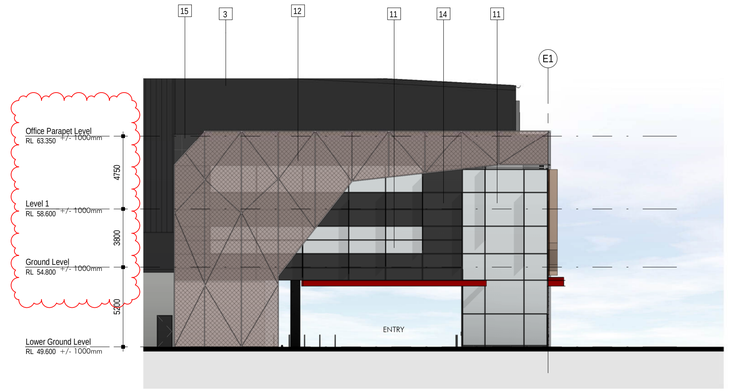

6 Office B - North Elevation
1 : 200

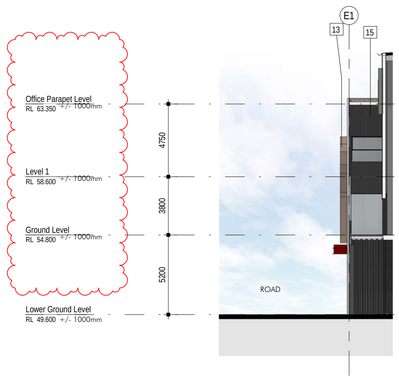

7 Office B - South Elevation
1 : 200

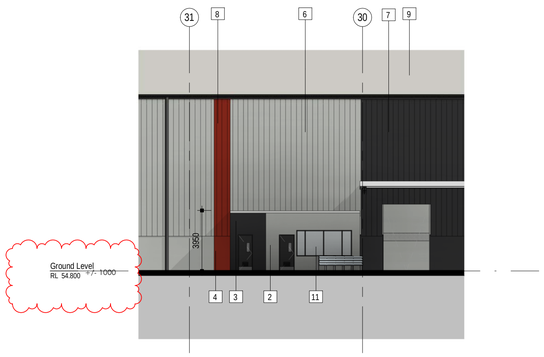

8 Dock Office A - East Elevation
1 : 200

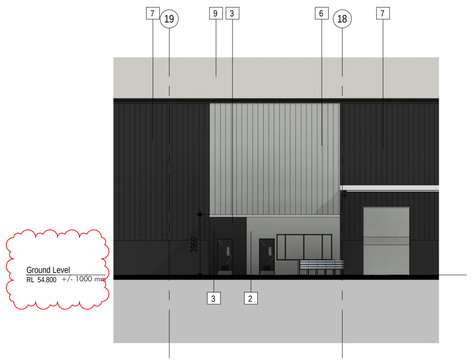

9 Dock Office B - East Elevation
1 : 200

15. FIBRE CEMENT CLADDING - DARK GREY

14. COLOURBACK GLASS DARK GREY

1. PRECAST CONCRETE DADO WALLS PAINTED TO MATCH COLORBOND SURFMIST

2. PRECAST CONCRETE DADO WALLS PAINTED TO MATCH COLORBOND SHALE GREY

3. PRECAST CONCRETE DADO WALLS PAINTED TO MATCH COLORBOND MONUMENT

4. PRECAST CONCRETE DADO PFC AWNING STRUCTURE WALLS PAINTED RED

5. COLORBOND MATT "SURFMIST" METAL SHEETING WALLS

6. COLORBOND MATT "SHALE GREY" METAL SHEETING WALLS

7. COLORBOND MATT "MONUMENT" METAL SHEETING WALLS

8. COLORBOND MATT METAL SHEETING WALLS PAINTED RED

9. COLORBOND ROOF SHEETING SURFMIST

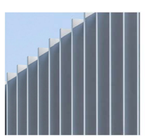

10. POWDERCOATED ALUMINIUM FACADE FINS

11. TRANSLUCENT GLAZING

12. BRONZE POWDERCOATED PERFORATED METAL MESH SCREEN

13. SUNSHADE BLADE TO MATCH TIMBER 'OAK'

Client

ALTIS PROPERTY PARTNERS

Issue	Description	Date
P12	SSDA UPDATED	11.11.2022
P11	SSDA UPDATED	11.08.2022
P10	SSDA UPDATED	22.07.2022
P9	SSDA UPDATED	18.07.2022
P8	SSDA UPDATED	31.03.2022
P7	SSDA UPDATED	30.03.2022
P6	SSDA UPDATED	08.03.2022
P5	SSDA UPDATED	28.02.2022
P4	ISSUE FOR SSDA	16.07.2021
P3	ISSUE FOR APPROVAL	13.07.2021
P2	ISSUE FOR APPROVAL	02.07.2021
P1	DRAFT	04.06.2021

Builder and/or subcontractors shall verify all project dimensions before commencing on-site work or off-site fabrication. Figured dimensions shall take precedence over scaled dimensions. This drawing is copyright and cannot be reproduced in whole or in part or by any medium without the written permission of Nettleton Tribe Partnership Pty Ltd.

ISSUE FOR SSDA

Project Manager

ProjectStrategy

Project Name
884-928 Mamre Road

Project Address
884-928 Mamre Road, Kemps Creek, NSW

Key Plan

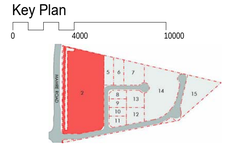

Drawing Title:
LOT 2 - Office Elevations

Author: BC
Checker: MA
Sheet Size: A1
Scale: 1 : 200
Drawing Number: 11213_DA025
Issue: P12

nettletontribe

nettleton tribe partnership pty ltd ABN 58 161 683 122

117 Willoughby Road, Crows Nest, NSW 2065
t +61 2 9431 6431
e: sydney@nettletontribe.com.au w: nettletontribe.com.au

11/11/2022 11:03:25 AM C:\REVIT LOCAL 2022\11894_884 MAMRE RD_AR_MCH_S33A_YeluChen.rvt