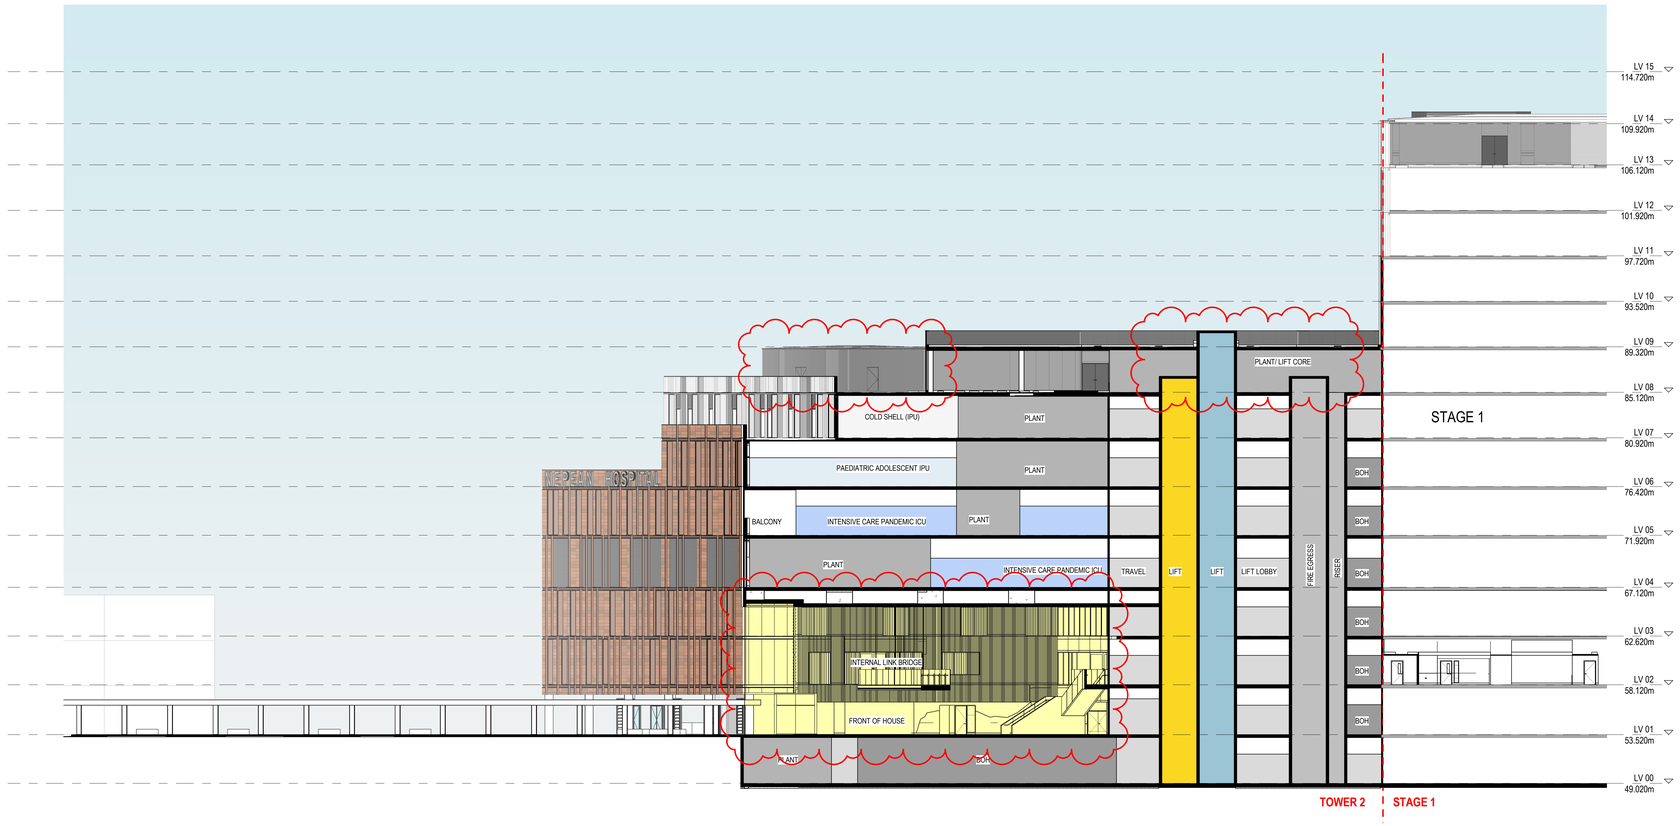

1 SECTION F

KEY/LEGEND

- BOH & END OF TRIP
- CLINICAL SUPPORT
- COLD SHELL
- EDUCATION
- FRONT OF HOUSE
- INTENSIVE CARE PANDEMIC ICU
- RENAL IPU & IHU
- INTERVENTIONAL RADIOLOGY
- KITCHEN
- MEDICAL IMAGING
- PAEDIATRIC ADOLESCENT IPU
- PLANT
- TRANSIT LOUNGE
- TRAVEL
- LOGISTIC LINK
- LIFT - PUBLIC
- LIFT - PATIENT

BVN

Telephone +61 2 8297 7200
Facsimile +61 2 8297 7299
www.bvn.com.au

ARCHITECTS REGISTRATION BOARD
/ NOMINATED ARCHITECTS

NSW
6281 WIKTORIA TITOWSKY
4001 JAMES GROSE
7115 JULIAN ASHTON
7500 MATTHEW BLAIR
7101 PHILIP ROSSINGTON
7300 ALEX MACKEY
10947 ALISON BOUNDS
10705 CATHERINE SKINNER

5627 NEIL LOGAN
2700 RYAN STADYAN
7285 MARK GRIMMER
5025 DAVID KELLY
3866 KEVIN O'BRIEN

INTELLECTUAL PROPERTY
COPYRIGHT BVN ARCHITECTURE PTY LIMITED. UNLESS OTHERWISE AGREED IN WRITING ALL RIGHTS TO THIS DOCUMENT ARE SUBJECT TO PAYMENT IN FULL OF ALL BVN CHARGES.THIS DOCUMENT MAY ONLY BE USED FOR THE EXPRESS PURPOSE AND PROJECT FOR WHICH IT HAS BEEN CREATED AND DELIVERED. AS NOTIFIED IN WRITING USED, OR COPIED. ANY UNAUTHORISED USE OF THIS DOCUMENT IS AT THE USER'S SOLE RISK AND WITHOUT LIMITING BVN'S RIGHTS THE USER RELEASES AND INDEMNIFIES BVN FROM AND AGAINST ALL LOSS SO ARISING.

NOTE
CONTRACTOR TO CHECK AND VERIFY ALL DIMENSIONS ON SITE PRIOR TO COMMENCEMENT OF WORK OR FABRICATION OF SHOP DRAWINGS. DO NOT SCALE THIS DRAWING.

ISSUE	DATE	FOR
A	13/08/2021	DRAFT SSDA ISSUE
B	12/11/2021	SSDA ISSUE
C	14/04/2022	SSDA UPDATES

NOTE:
REFER TO CIVIL AND LANDSCAPE PACKAGE FOR ALL THE EXTERNAL WORKS. INTENT SHOWN ON ARCHITECTURAL DRAWINGS ARE INDICATIVE ONLY.

CLIENT
NSW GOVERNMENT Health Infrastructure
HEALTH INFRASTRUCTURE
MANAGING CONTRACTOR

PROJECT MANAGERS
CBRE
TEL 02 9333 3333
ARCHITECT
BVN Architecture
TEL 02 8297 7200
STRUCTURE / CIVIL
ACOR
TEL 02 9438 5098
MECHANICAL
ARUP
TEL 02 9320 9320
ELECTRICAL / COMMS
JHA
TEL 02 9437 1000
HYDRAULIC
ARUP
TEL 02 9320 9320
FIRE ENGINEERING
ARUP
TEL 02 9320 9320
LANDSCAPE
ARCADIA
TEL 02 8571 2900
BCA / DDA
BLACKETT MAGUIRE + GOLDSMITH
TEL 02 9211 7777

PROJECT
NEPEAN HOSPITAL - STAGE 2

DERBY ST
KINGSWOOD NSW 2747
NEPEAN
BVN PROJECT NUMBER
1903020.000
DRAWING KEY

SCALE
As indicated @A0 DO NOT SCALE
0 1000 4000 8000
1:200mm
DRAWN BY: -
CHECKED BY: -
DESIGNED BY: -
APPROVED BY: -
STATUS
SSDA
DRAWING

SECTION F

DRAWING NUMBER
NHR-BVN-DRW-ARC-TB2-A0-316
ISSUE
C