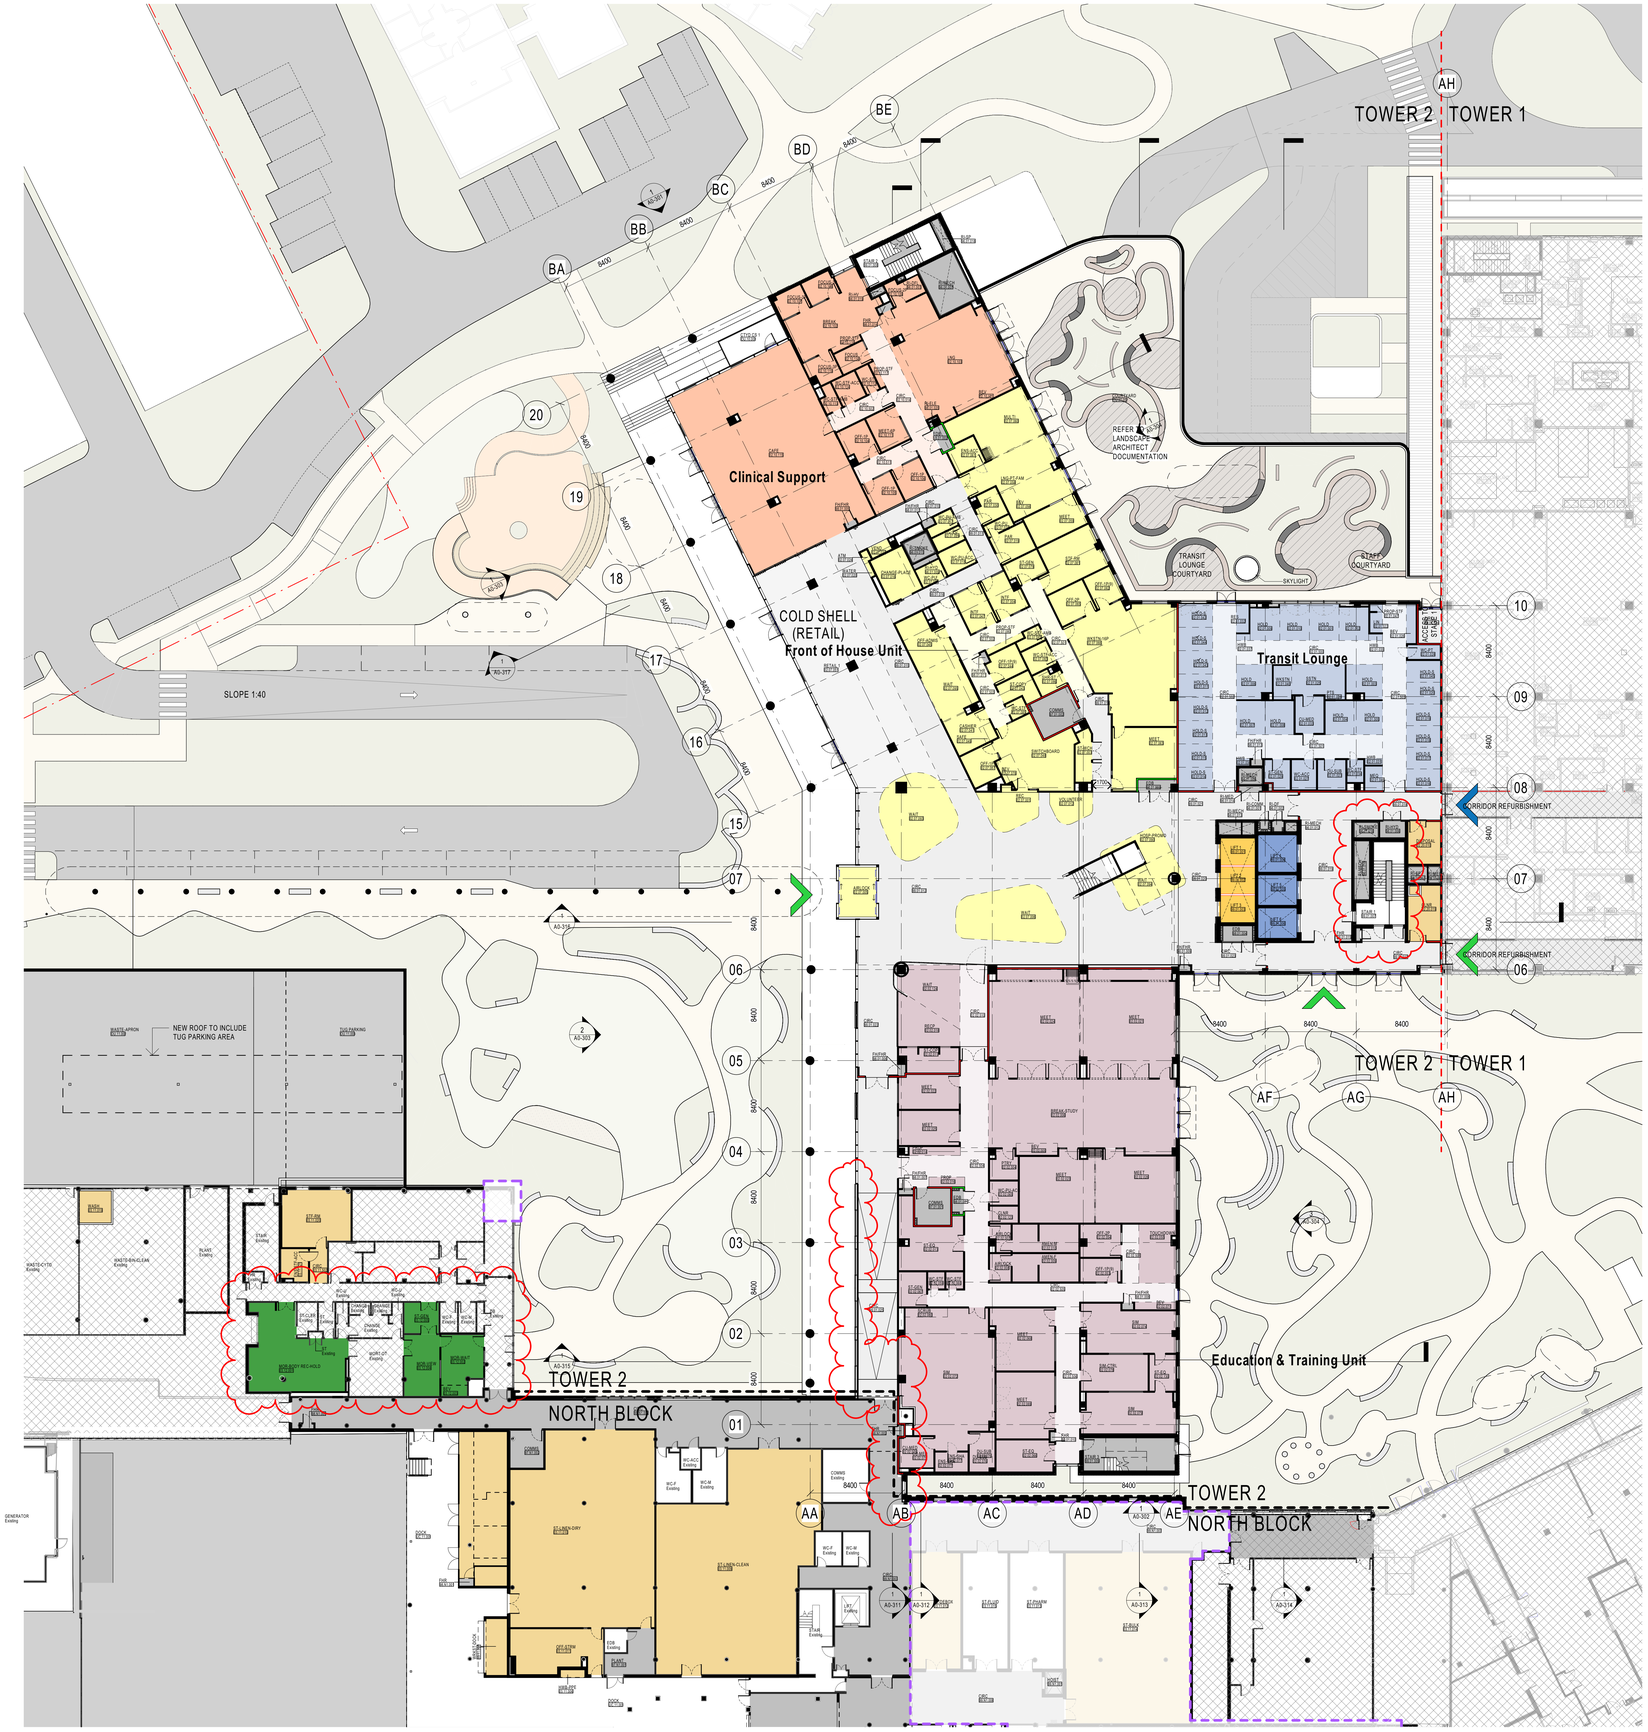


## KEY/LEGEND

- BOH & END OF TRIP
- BOH & LOADING DOCK
- CLINICAL
- COLD SHELL
- EDUCATION
- FRONT OF HOUSE
- INTENSIVE CARE PANDEMIC ICU
- RENAL IPU & IHU
- INTERVENTIONAL RADIOLOGY
- KITCHEN
- MEDICAL IMAGING
- MORTUARY
- NUCLEAR MEDICINE
- PAEDIATRIC ADOLESCENT IPU
- PLANT
- PV ARRAY
- TRANSIT LOUNGE
- TRAVEL
- LOGISTIC LINK
- LIFT - PUBLIC
- LIFT - PATIENT
- PUBLIC LIFT
- PATIENT LIFT
- FM / BED ACCESS
- PUBLIC ACCESS
- CAMPUS BOUNDARY LINE
- EXISTING BUILDINGS
- REF APPROVED ZONE

BVN
Telephone +61 2 8297 7200
Facsimile +61 2 8297 7299
www.bvn.com.au

ARCHITECTS REGISTRATION BOARD
/ NOMINATED ARCHITECTS
NSW
6261 NINOTCHKA TITCHKOSKY
4001 JAMES GROSE
7115 JULIAN ASHTON
7500 MATTHEW BLAIR
7101 PHILIP ROSSINGTON
7121 JOSHUA HO
10447 ALISON BOUNDS
10705 CATHERINE SKINNER
5627 NEIL LOGAN
2700 RYAN STADYAN
1580 MARK GRIMMER
5020 DAVID KELLY
3806 KEVIN O'BRIEN

INTELLECTUAL PROPERTY
COPYRIGHT BVN ARCHITECTURE PTY LIMITED. UNLESS OTHERWISE AGREED IN WRITING ALL RIGHTS TO THIS DOCUMENT ARE SUBJECT TO PAYMENT IN FULL OF ALL BVN CHARGES.THIS DOCUMENT MAY ONLY BE USED FOR THE EXPRESS PURPOSE AND PROJECT FOR WHICH IT WAS BEING CREATED AND DELIVERED. AS NOTIFIED IN WRITING USED, OR COPIED. ANY UNAUTHORISED USE OF THIS DOCUMENT IS AT THE USER'S SOLE RISK AND WITHOUT LIMITING BVN'S RIGHTS THE USER RELEASES AND INDEMNIFIES BVN FROM AND AGAINST ALL LOSS SO ARISING.

NOTE
CONTRACTOR TO CHECK AND VERIFY ALL DIMENSIONS ON SITE PRIOR TO COMMENCEMENT OF WORK OR PREPARATION OF SHOP DRAWINGS. DO NOT SCALE THIS DRAWING.

| ISSUE | DATE | FOR |
|---|---|---|
| A | 04/08/2021 | PRELIMINARY |
| B | 13/08/2021 | DRAFT SSDA ISSUE |
| C | 12/11/2021 | SSDA ISSUE |
| D | 14/04/2022 | SSDA UPDATES |

NOTE:
REFER TO CIVIL AND LANDSCAPE PACKAGE FOR ALL THE EXTERNAL WORKS. INTENT SHOWN ON ARCHITECTURAL DRAWINGS ARE INDICATIVE ONLY.

CLIENT
NSW GOVERNMENT Health Infrastructure
HEALTH INFRASTRUCTURE
MANAGING CONTRACTOR

PROJECT MANAGERS
CBRE
TEL 02 9333 3333
ARCHITECT
BVN Architecture
TEL 02 8297 7200
STRUCTURE / CIVIL
ACOR
TEL 02 9438 5098
MECHANICAL
ARUP
TEL 02 9320 9320
ELECTRICAL / COMMS
JHA
TEL 02 9437 1000
HYDRAULIC
ARUP
TEL 02 9320 9320
FIRE ENGINEERING
ARUP
TEL 02 9320 9320
LANDSCAPE
ARCADIA
TEL 02 8571 2900
BCA / DDA
BLACKETT MAGUIRE + GOLDSMITH
TEL 02 9211 7777

PROJECT
NEPEAN HOSPITAL - STAGE 2
DERBY ST
KINGSWOOD NSW 2747
NEPEAN
BVN PROJECT NUMBER
1903020.000
DRAWING KEY

TRUE NORTH
PROJECT NORTH
SCALE
As indicated @A0 DO NOT SCALE
0 1000 4000 8000
1:200mm
DRAWN BY: -
CHECKED BY: -
DESIGNED BY: -
APPROVED BY: -
STATUS
SSDA
DRAWING

# GENERAL ARRANGEMENT PLAN - LEVEL 01

DRAWING NUMBER
NHR-BVN-DRW-ARC-TB2-A0-201
ISSUE
D