


Nominated Architect: David Dove
BArch (Hons), AssocApSoc (Arch), Cert IV (Building)
Registered Architect (NSW) No. 8932
Registered Architect (Vic) No. 10113
Licenced Building Contractor (NSW) 253780C
29/104 Elizabeth Bay Road
Elizabeth Bay, NSW, 2011
M. 0410 025 852
E. david.dove@sparcdevelopment.com



EG Funds Management
Level 21
Governor Philip Tower
11 Farrer Place
Sydney, NSW
2000
P. (02) 9220 7000
W. www.eg.com.au

EG



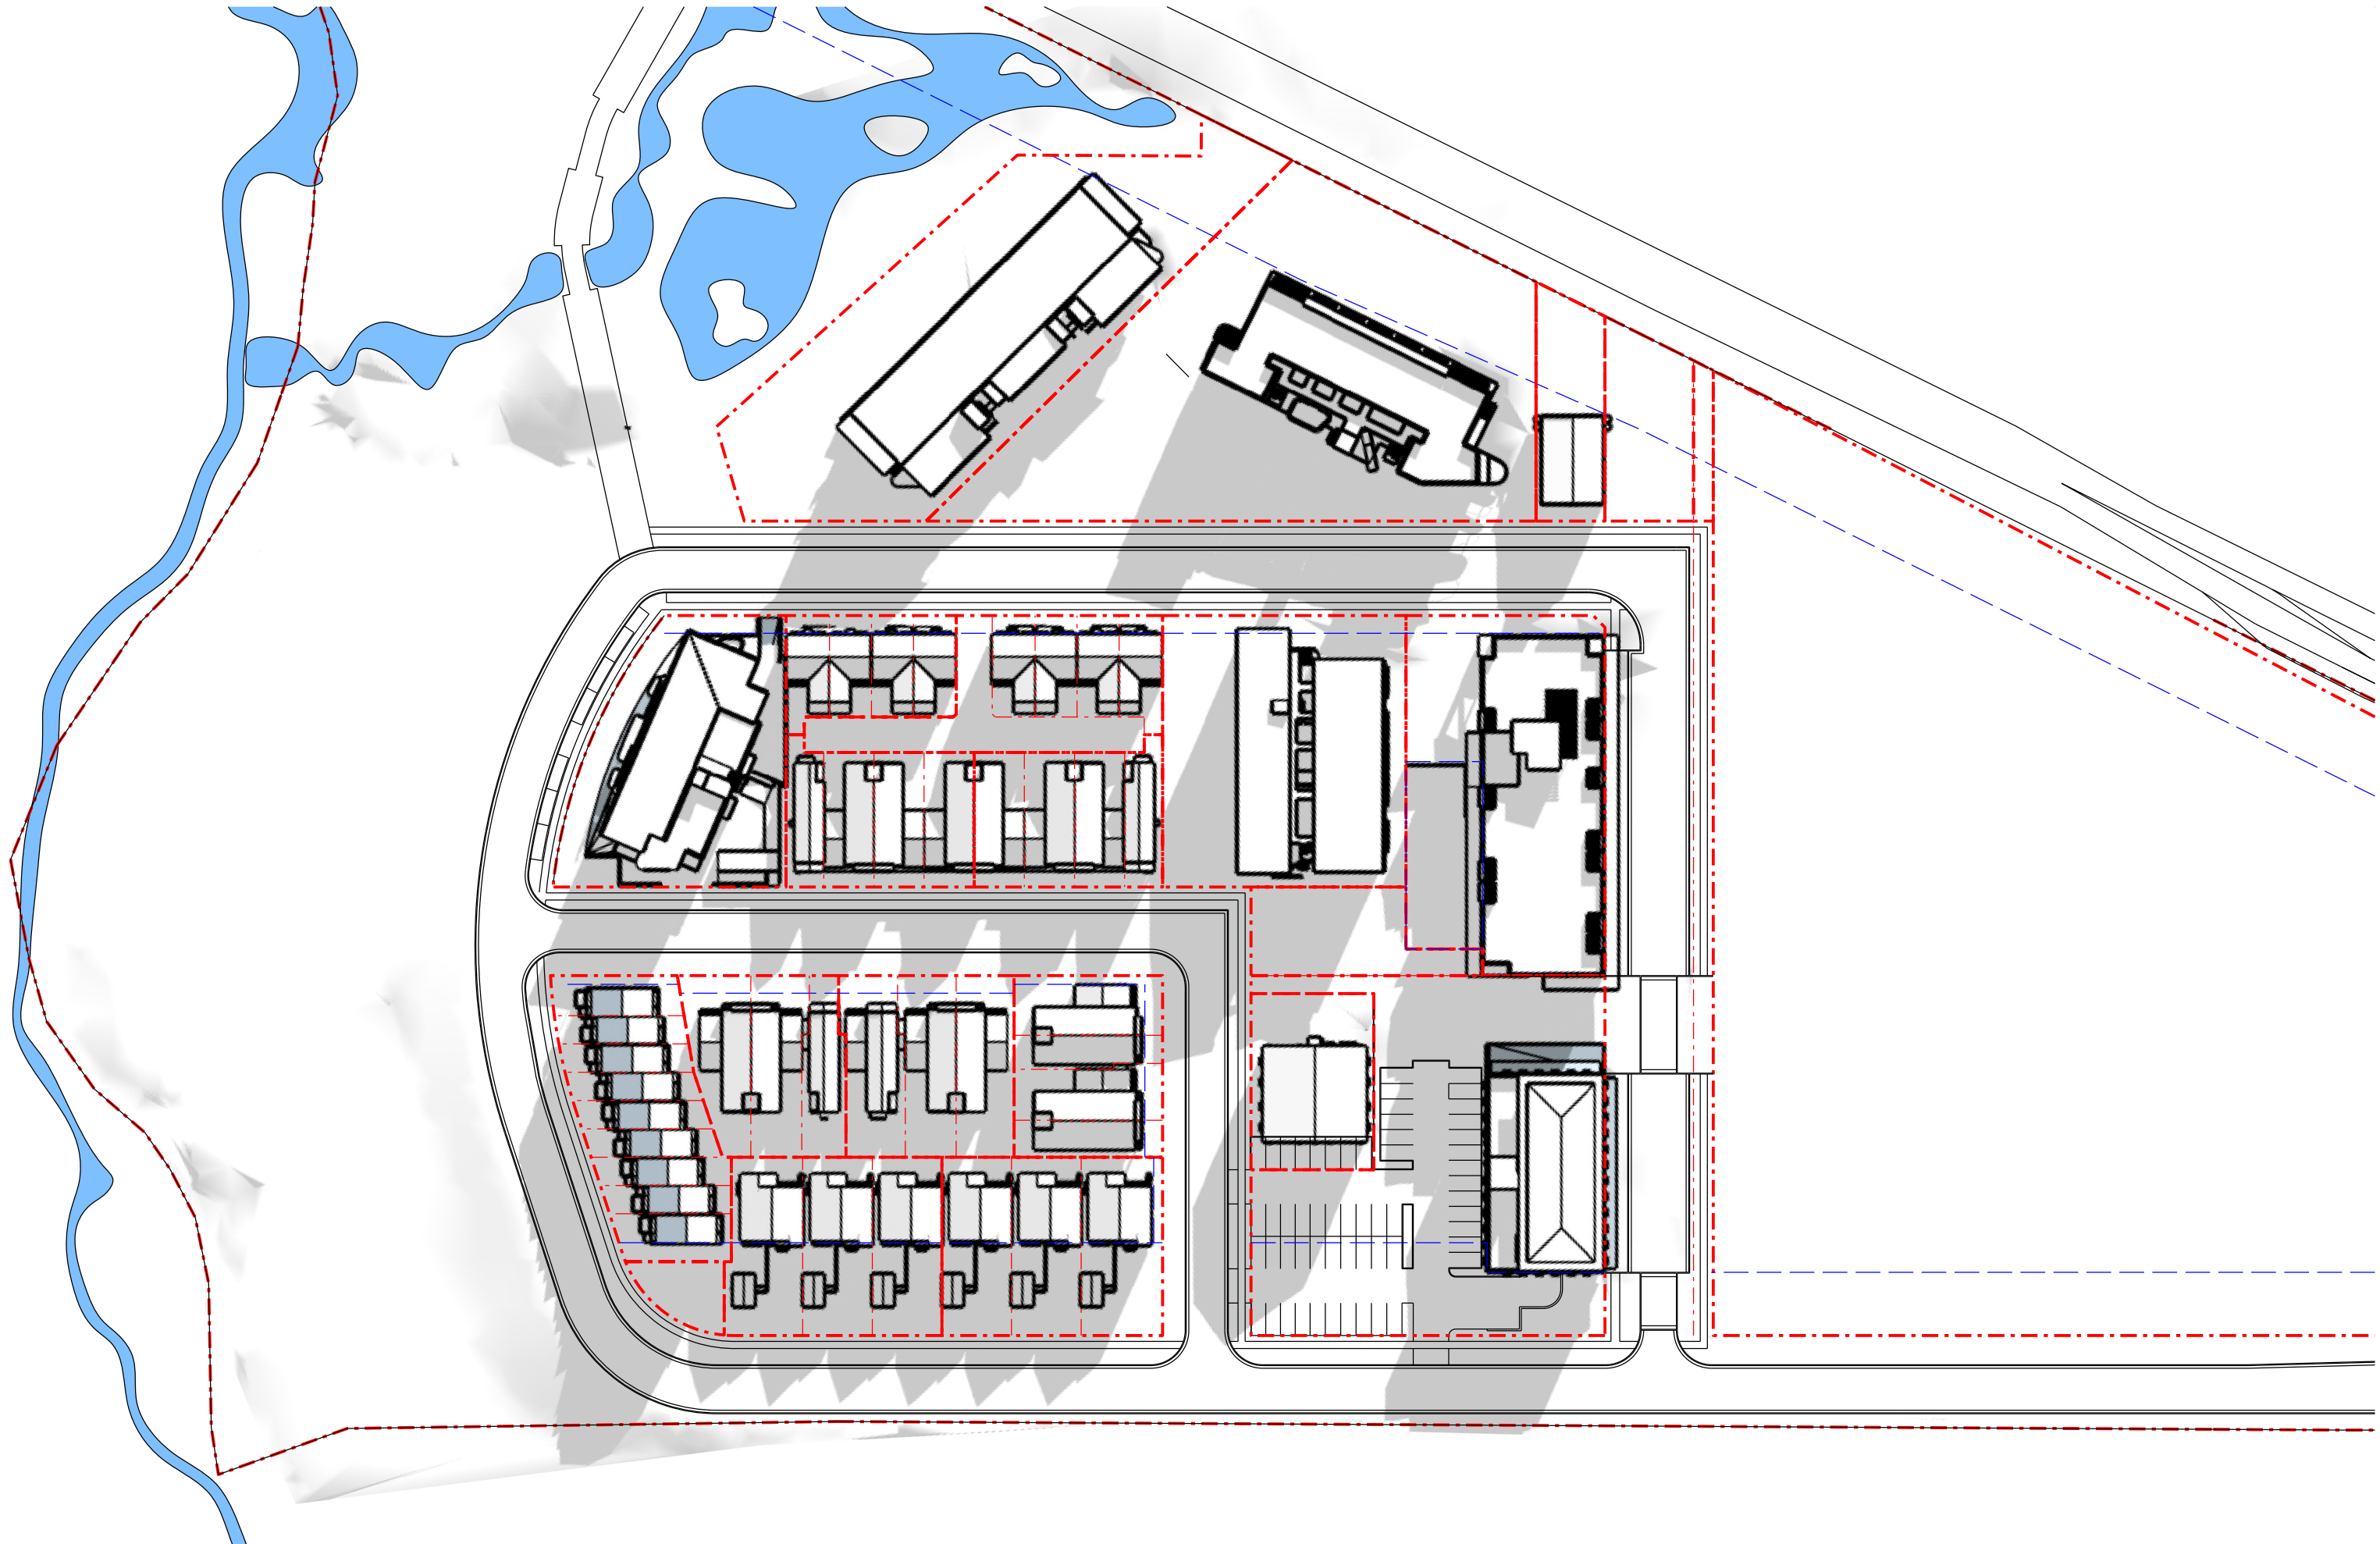


The Yards

Moss Vale Road, Bomaderry

Drawing Title
Master Plan Shadow Diagrams - SSDA
Shadows 09:00 21st June (Winter Solstice)

Date	13th October 2024		
Drawn	DJD	Scale	1:1000 @ A3
Job No.	SYB01	Dwg No.	MP500
		Rev.	A

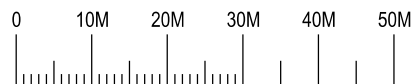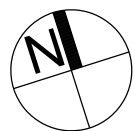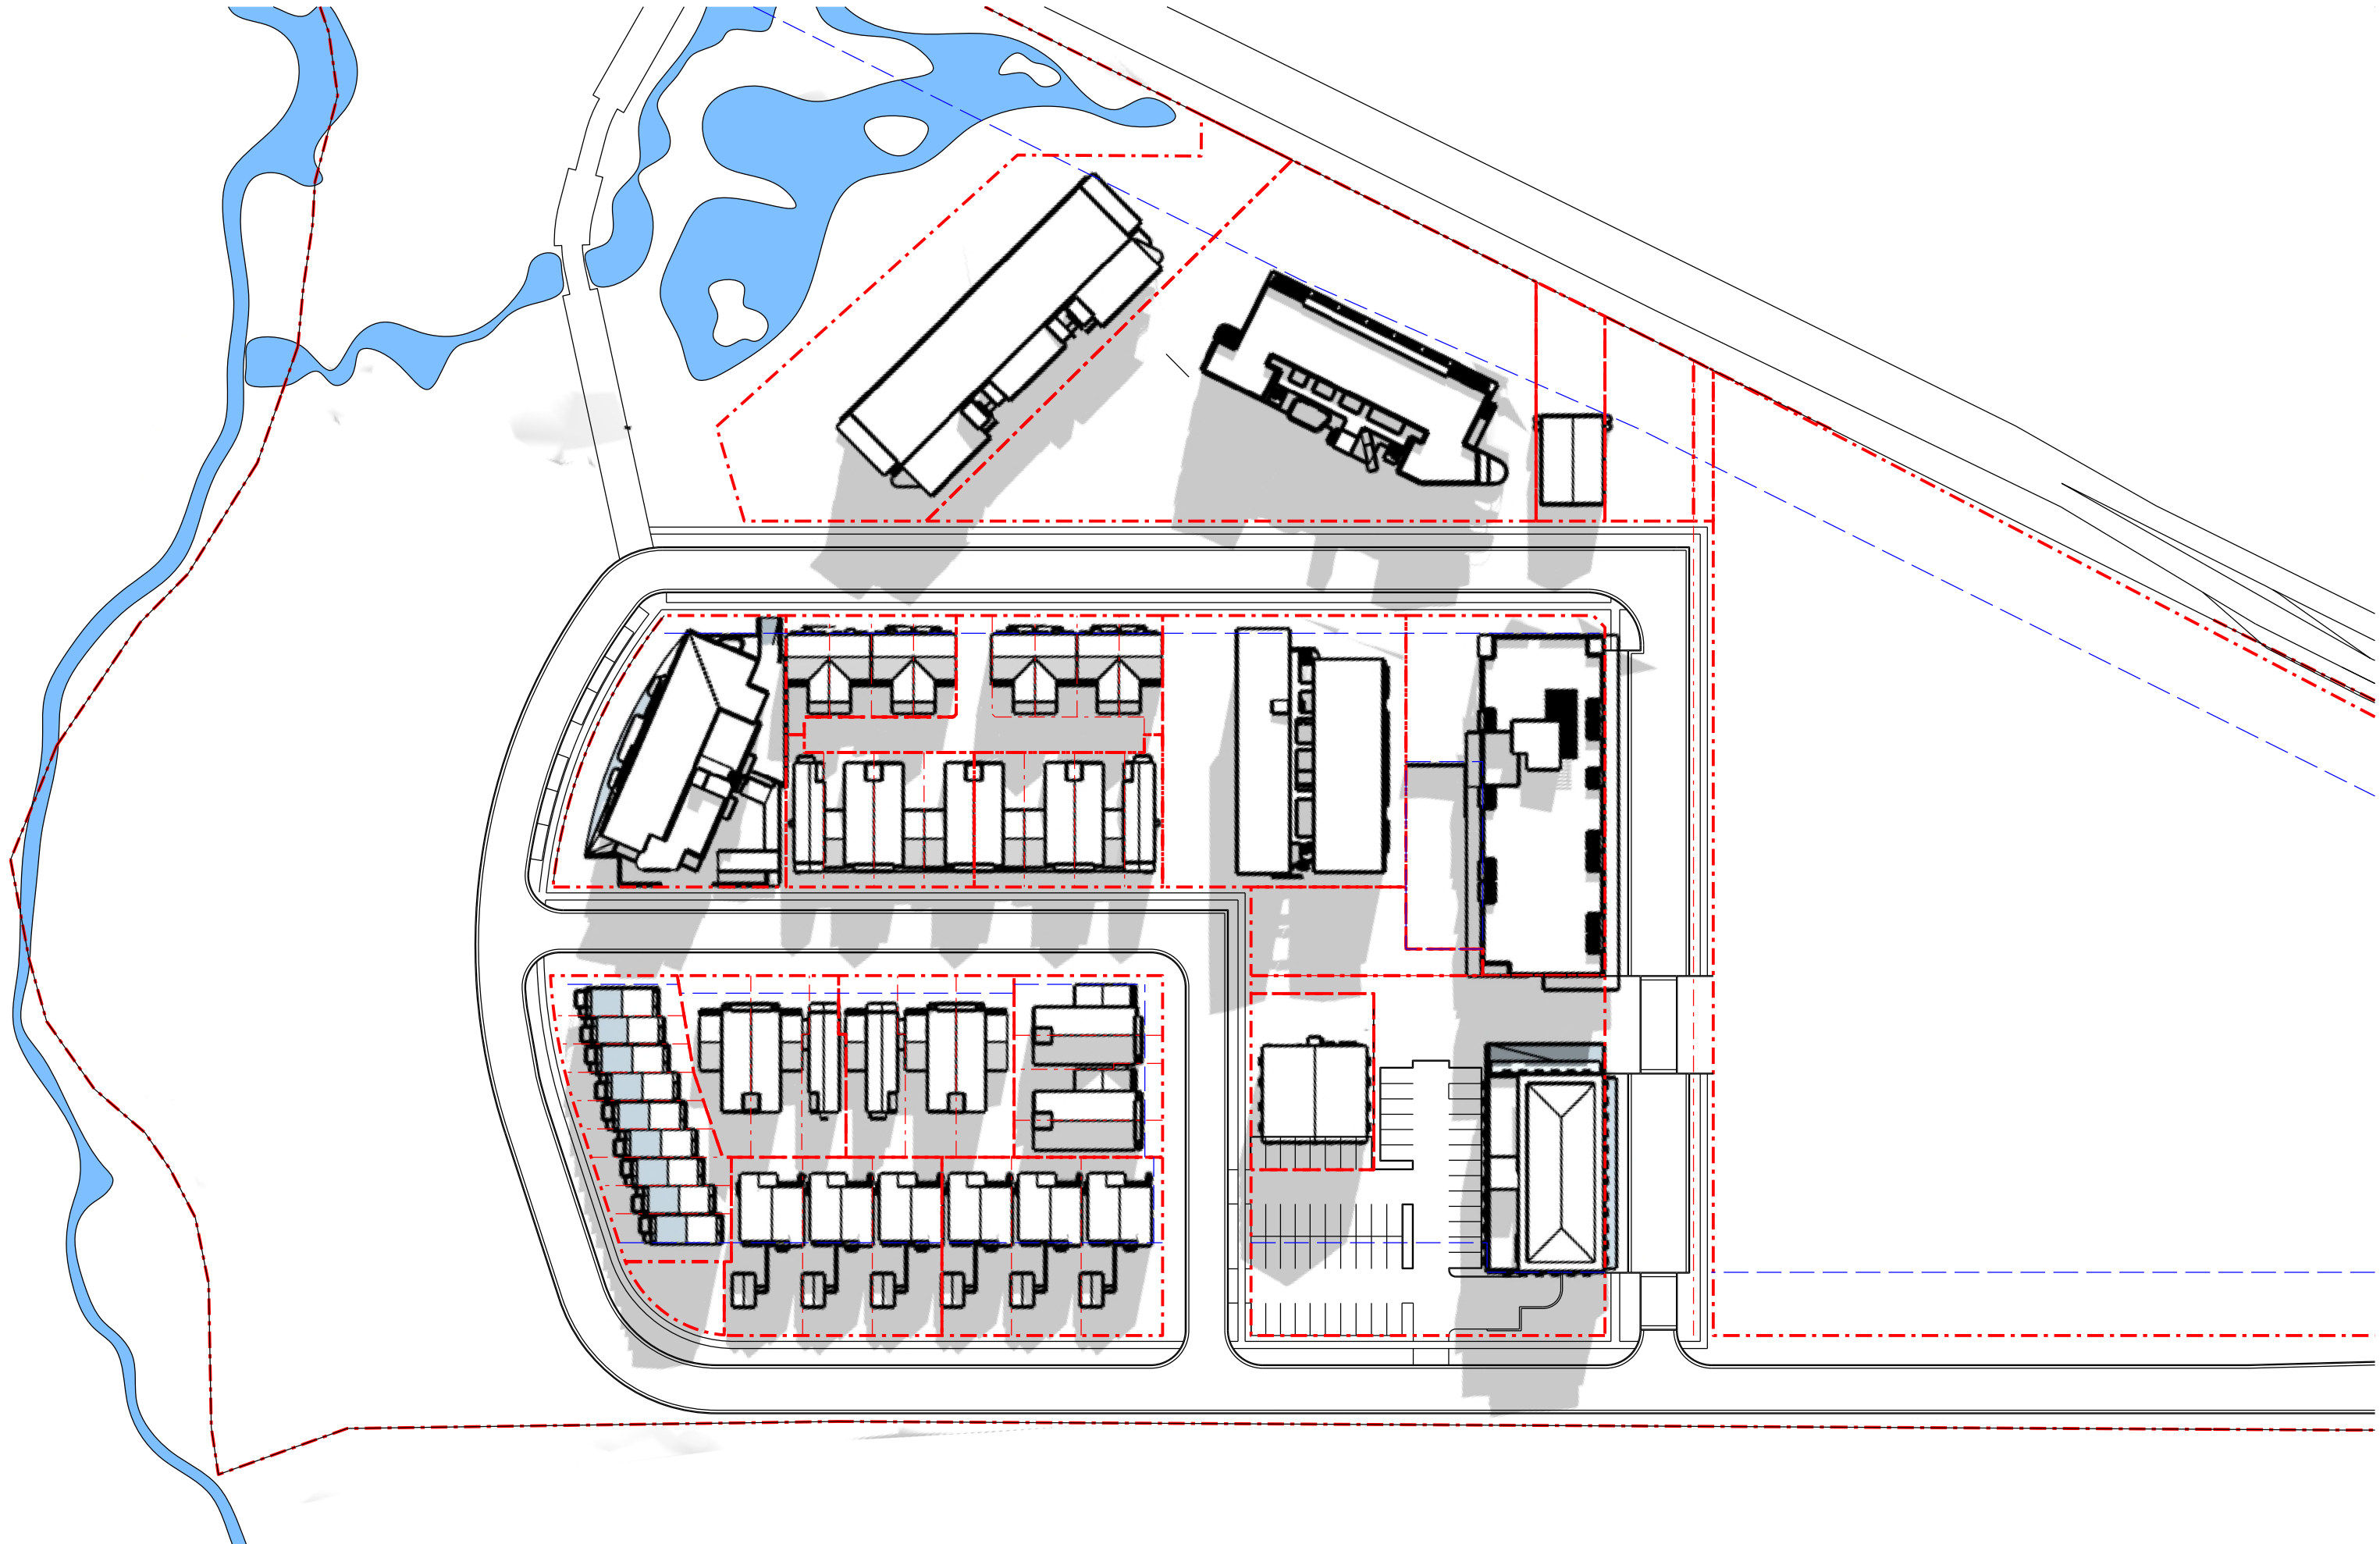

Nominated Architect: David Dove
Architect (Hons), AssocApSoc (Arch), Cert IV (Building)
Registered Architect (NSW) No. 8932
Registered Architect (Vic) No. 10813
Licenced Building Contractor (NSW) 253780C
29/104 Elizabeth Bay Road
Elizabeth Bay, NSW, 2011
M. 0410 025 852
E. david.dove@sparcdevelopment.com



EG Funds Management
Level 21
Governor Philip Tower
11 Farmer Place
Sydney, NSW
2000
P. (02) 9230 7000
W. www.eg.com.au

EG





The Yards

Moss Vale Road, Bomaderry

Drawing Title
Master Plan Shadow Diagrams - SSDA
Shadows 10:00 21st June (Winter Solstice)

Date		13th October 2024	
Drawn	DJD	Scale	1:1000 @ A3
Job No.	SYB01	Dwg No.	MP501
		Rev.	A

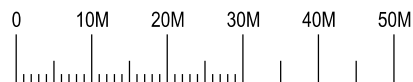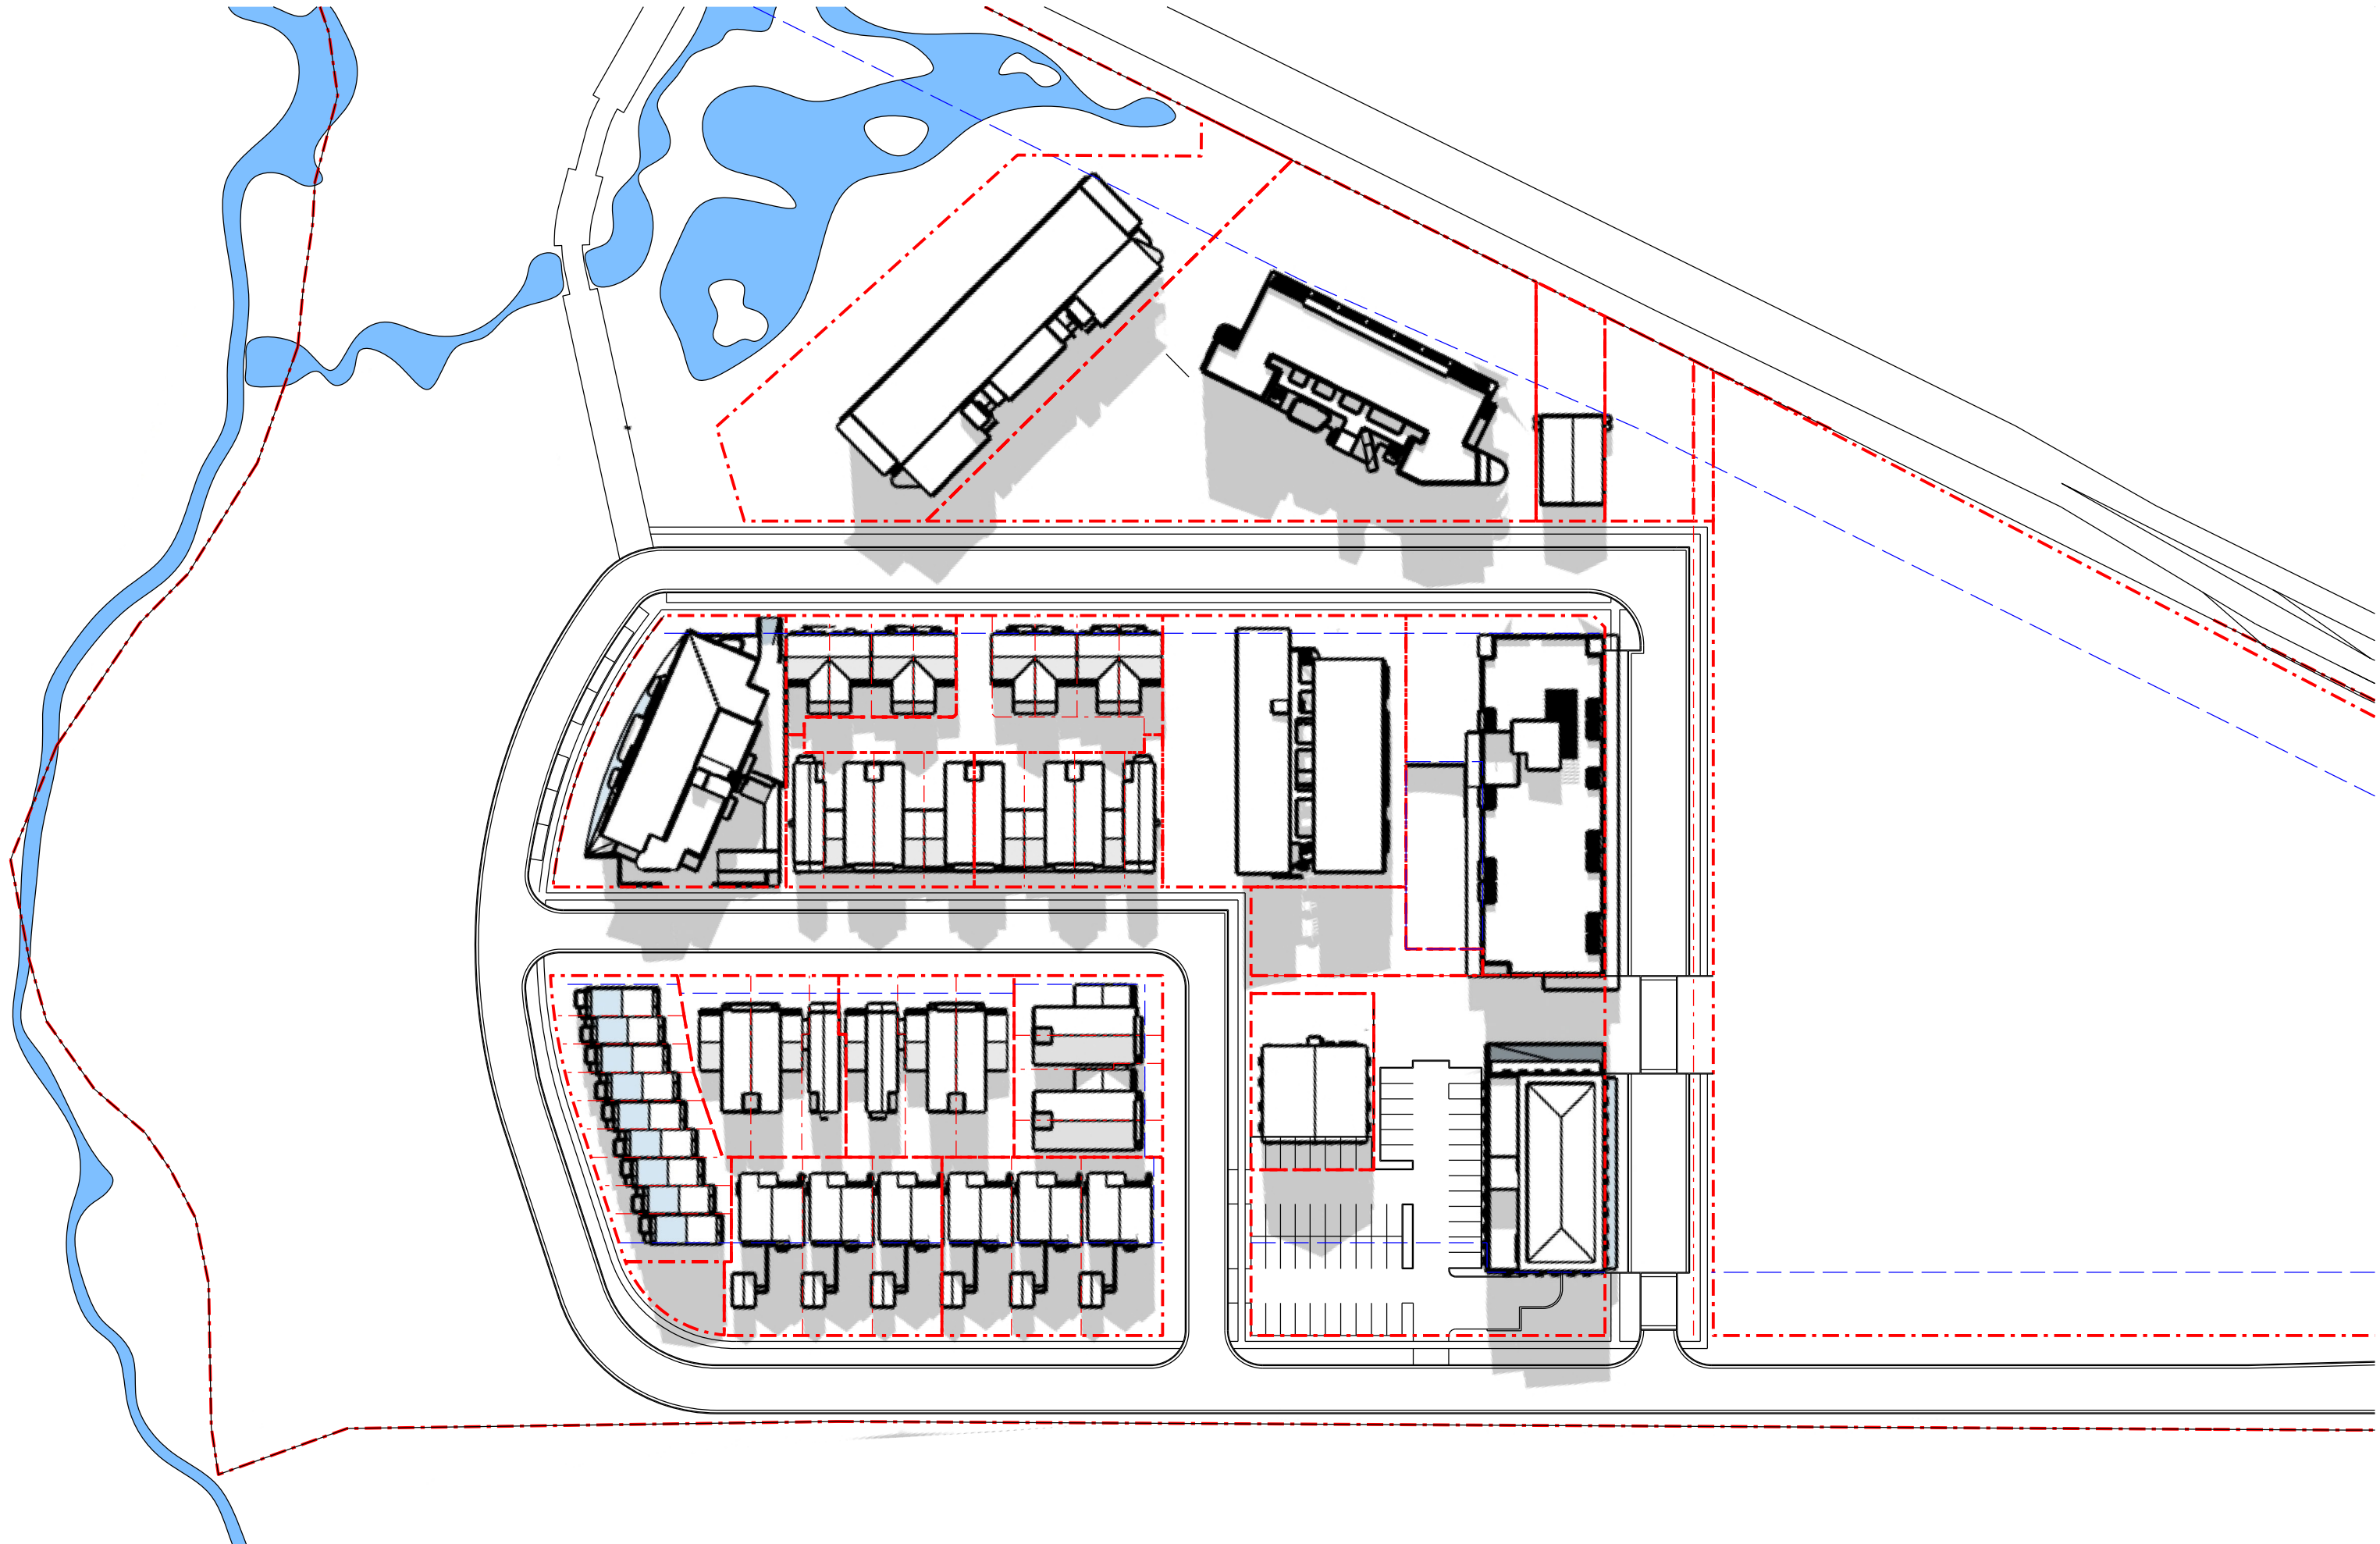

Nominated Architect: David Dove
Blach (Hons), AssocAppSci (Arch), Cert IV (Building)
Registered Architect (NSW) No. 8932
Registered Architect (Vic) No. 15813
Licenced Building Contractor (NSW) 253780C
29/104 Elizabeth Bay Road
Elizabeth Bay, NSW, 2011
M. 0410 025 852
E. david.dove@sparcdevelopment.com



EG Funds Management
Level 21
Governor Philip Tower
11 Farmer Place
Sydney, NSW
2000
P. (02) 9220 7000
W. www.eg.com.au

EG






The Yards

Moss Vale Road, Bomaderry

Drawing Title
Master Plan Shadow Diagrams - SSDA
Shadows 11:00 21st June (Winter Solstice)

Date		13th October 2024	
Drawn	DJD	Scale	1:1000 @ A3
Job No.	SYB01	Dwg No.	MP502
		Rev.	A

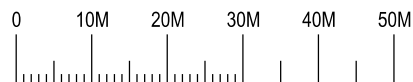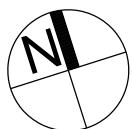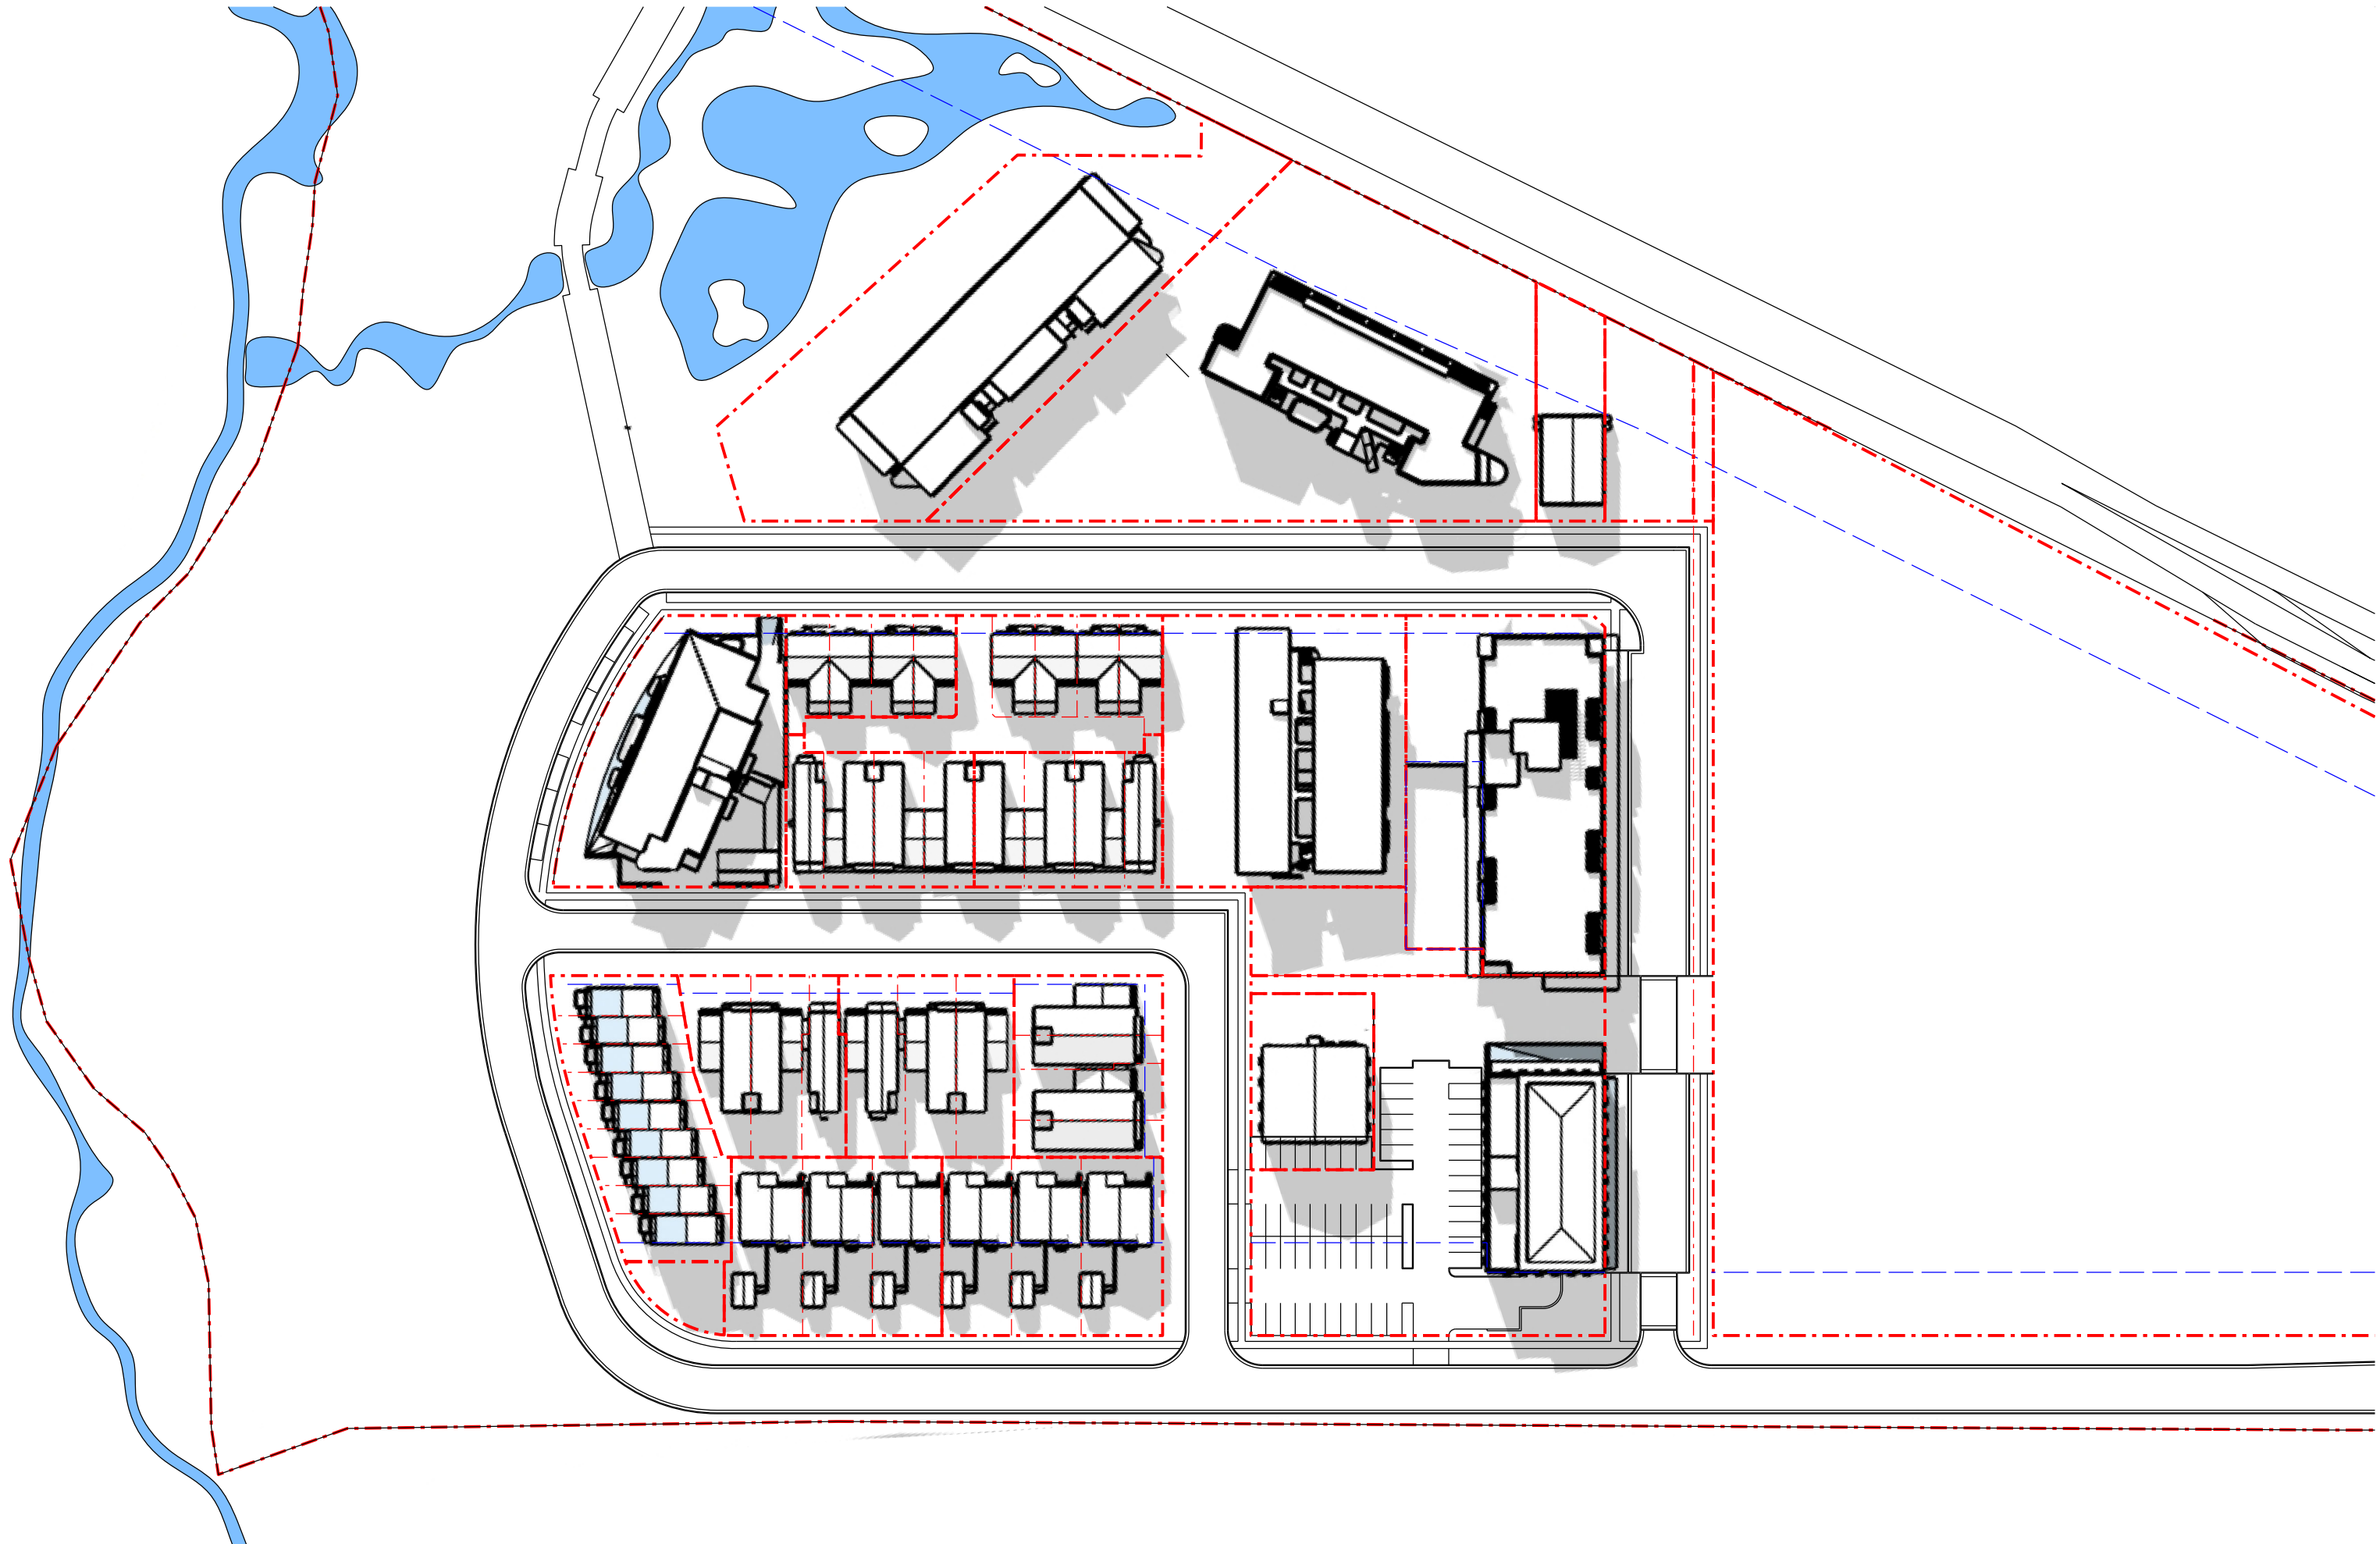

Nominated Architect: David Dove
BArch (Hons), AssocAppSci (Arch), Cert IV (Building)
Registered Architect (NSW) No. 8932
Registered Architect (Vic) 15813
Licenced Building Contractor (NSW) 253780C
29/104 Elizabeth Bay Road
Elizabeth Bay, NSW, 2011
M. 0410 025 852
E. david.dove@sparcdevelopment.com



EG Funds Management
Level 21
Governor Philip Tower
11 Farmer Place
Sydney, NSW
2000
P. (02) 9230 7000
W. www.eg.com.au

EG





The Yards

Moss Vale Road, Bomaderry

Drawing Title
Master Plan Shadow Diagrams - SSDA
Shadows 12:00 21st June (Winter Solstice)

Date		13th October 2024	
Drawn	DJD	Scale	1:1000 @ A3
Job No.	SYB01	Dwg No.	MP503
		Rev.	A

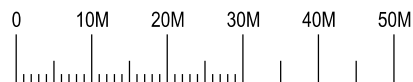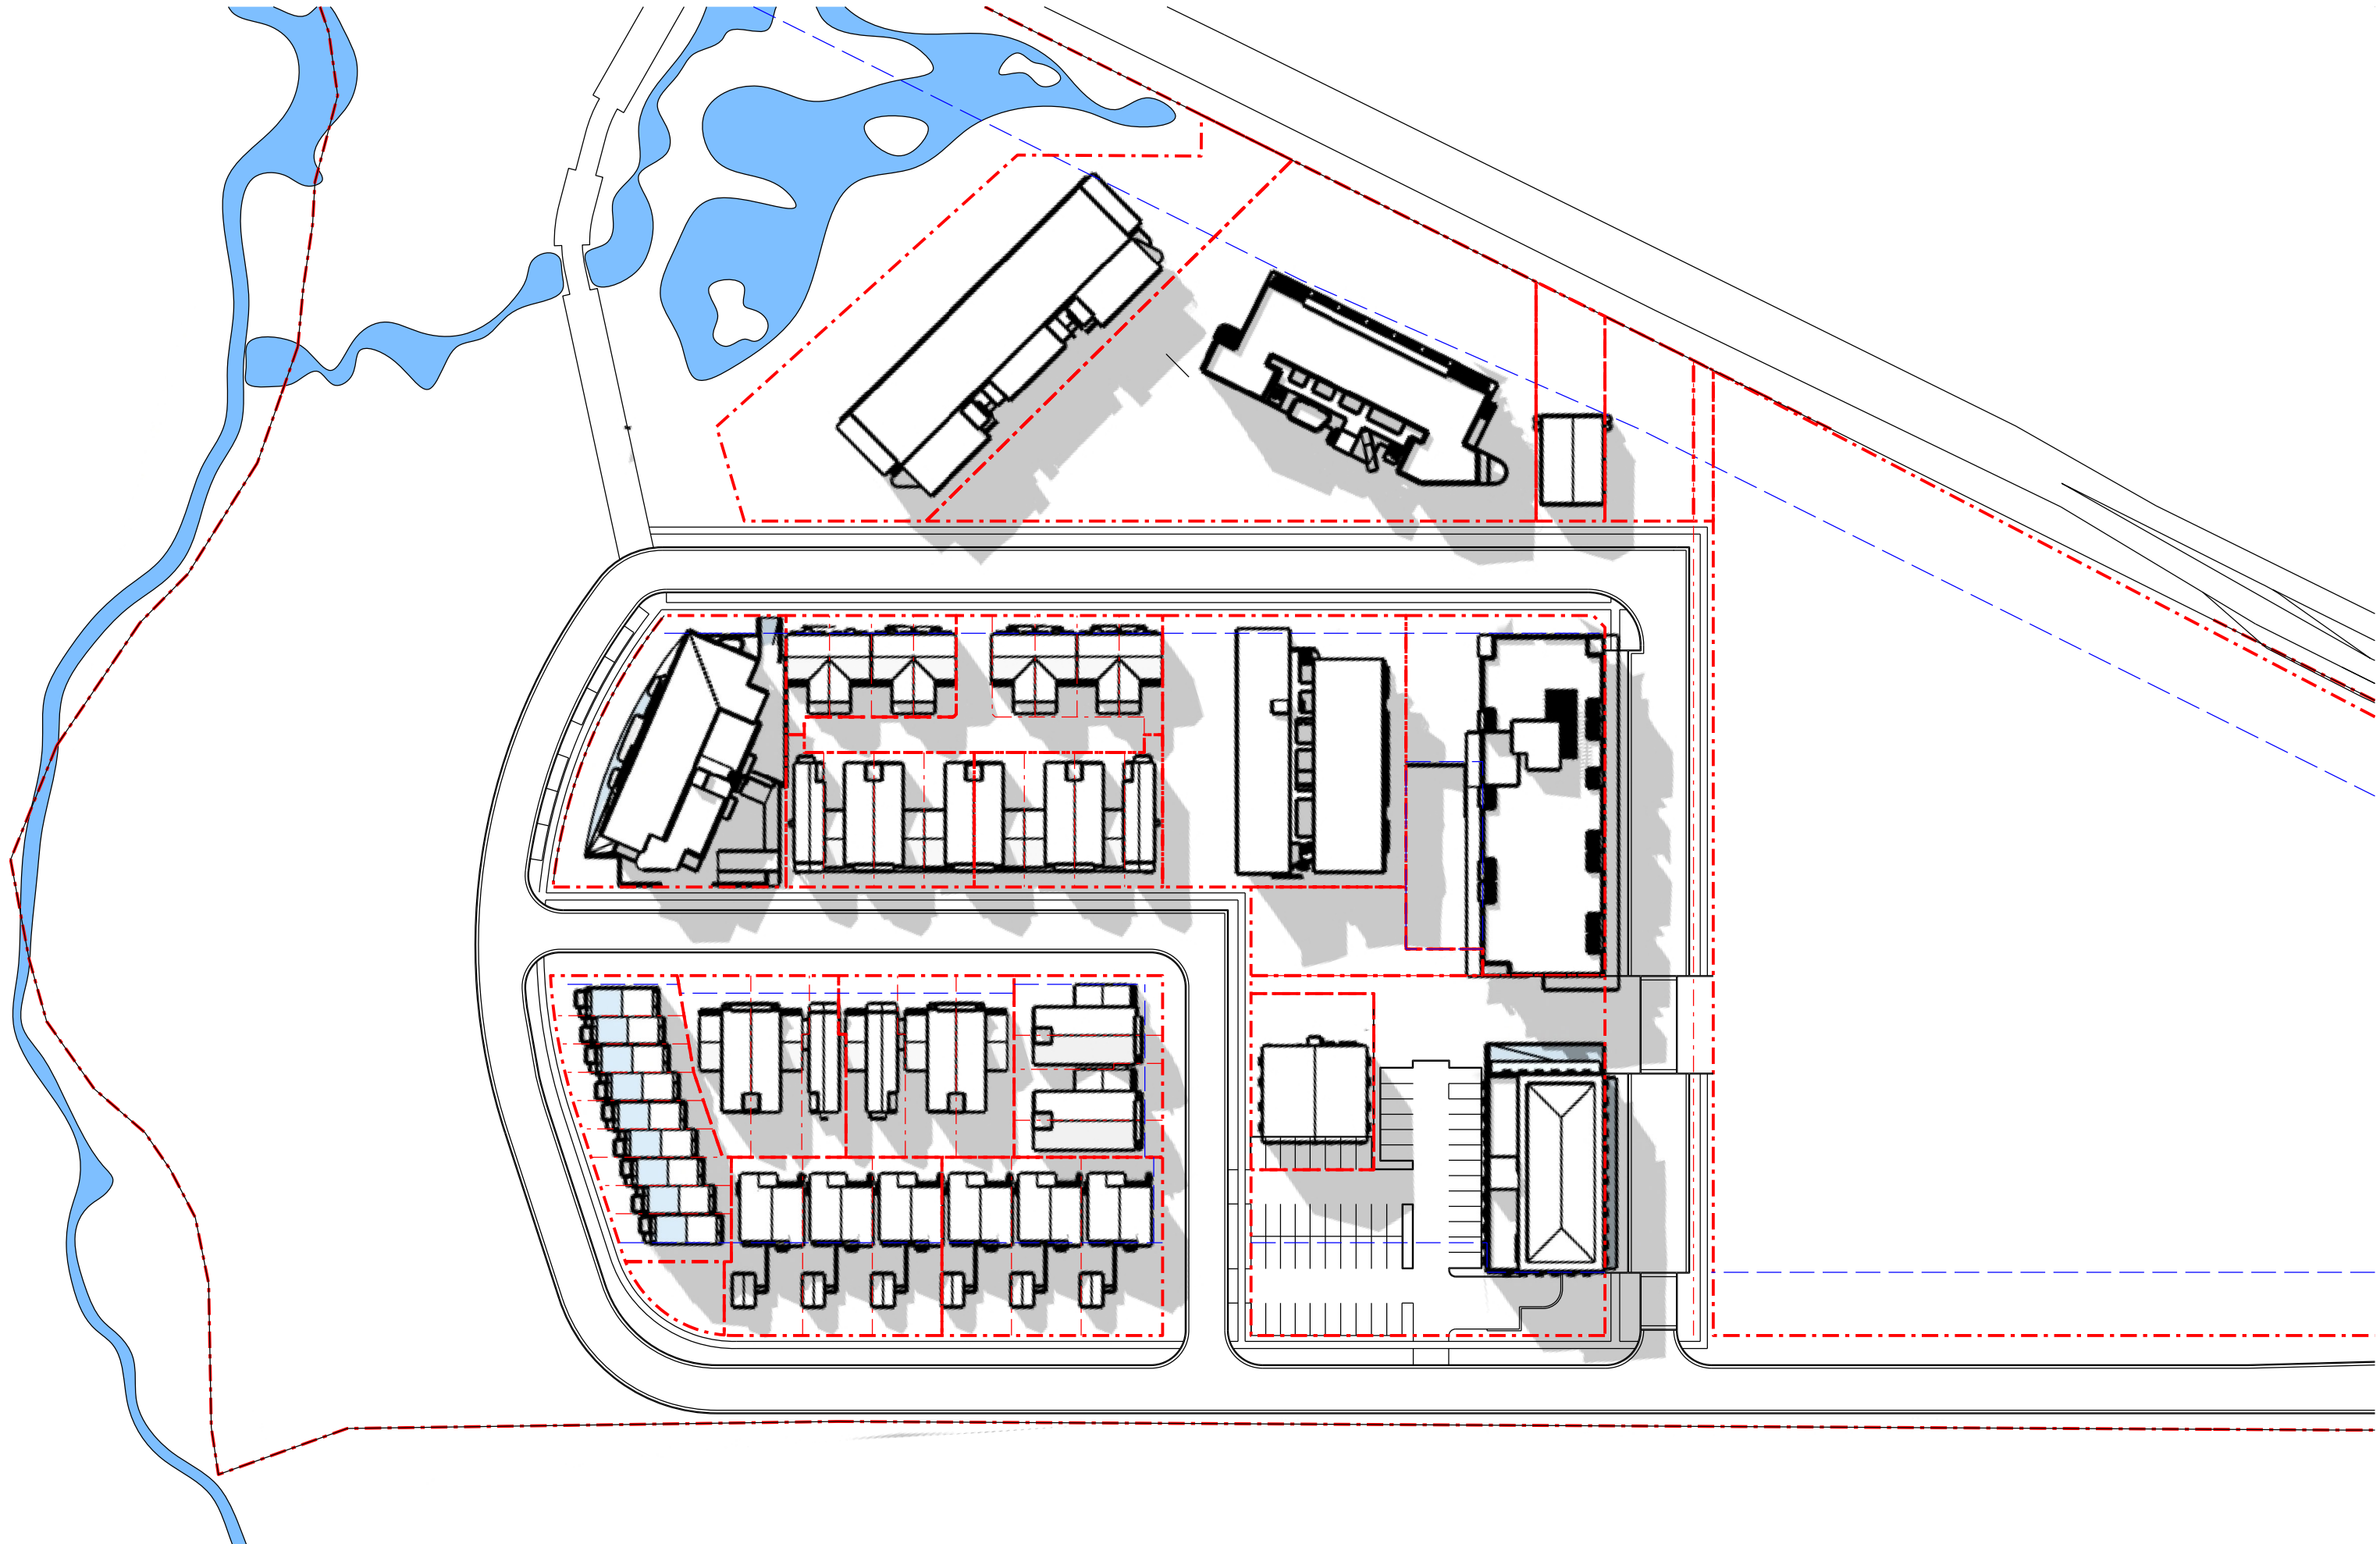

Nominated Architect: David Dove
Sketch (Hons), AssocAppSci (Arch), Cert IV (Building)
Registered Architect (NSW) No. 8932
Registered Architect (Vic) 15813
Licenced Building Contractor (NSW) 253780C
29/104 Elizabeth Bay Road
Elizabeth Bay, NSW, 2011
M. 0410 025 852
E. david.dove@sparcdevelopment.com



EG Funds Management
Level 21
Governor Philip Tower
11 Farmer Place
Sydney, NSW
2000
P. (02) 9220 7000
W. www.eg.com.au

EG






The Yards

Moss Vale Road, Bomaderry

Drawing Title
Master Plan Shadow Diagrams - SSDA
Shadows 13:00 21st June (Winter Solstice)

Date	13th October 2024		
Drawn	DJD	Scale	1:1000 @ A3
Job No.	SYB01	Dwg No.	MP504
		Rev.	A

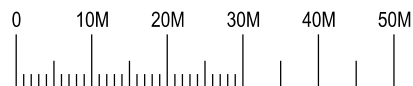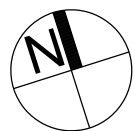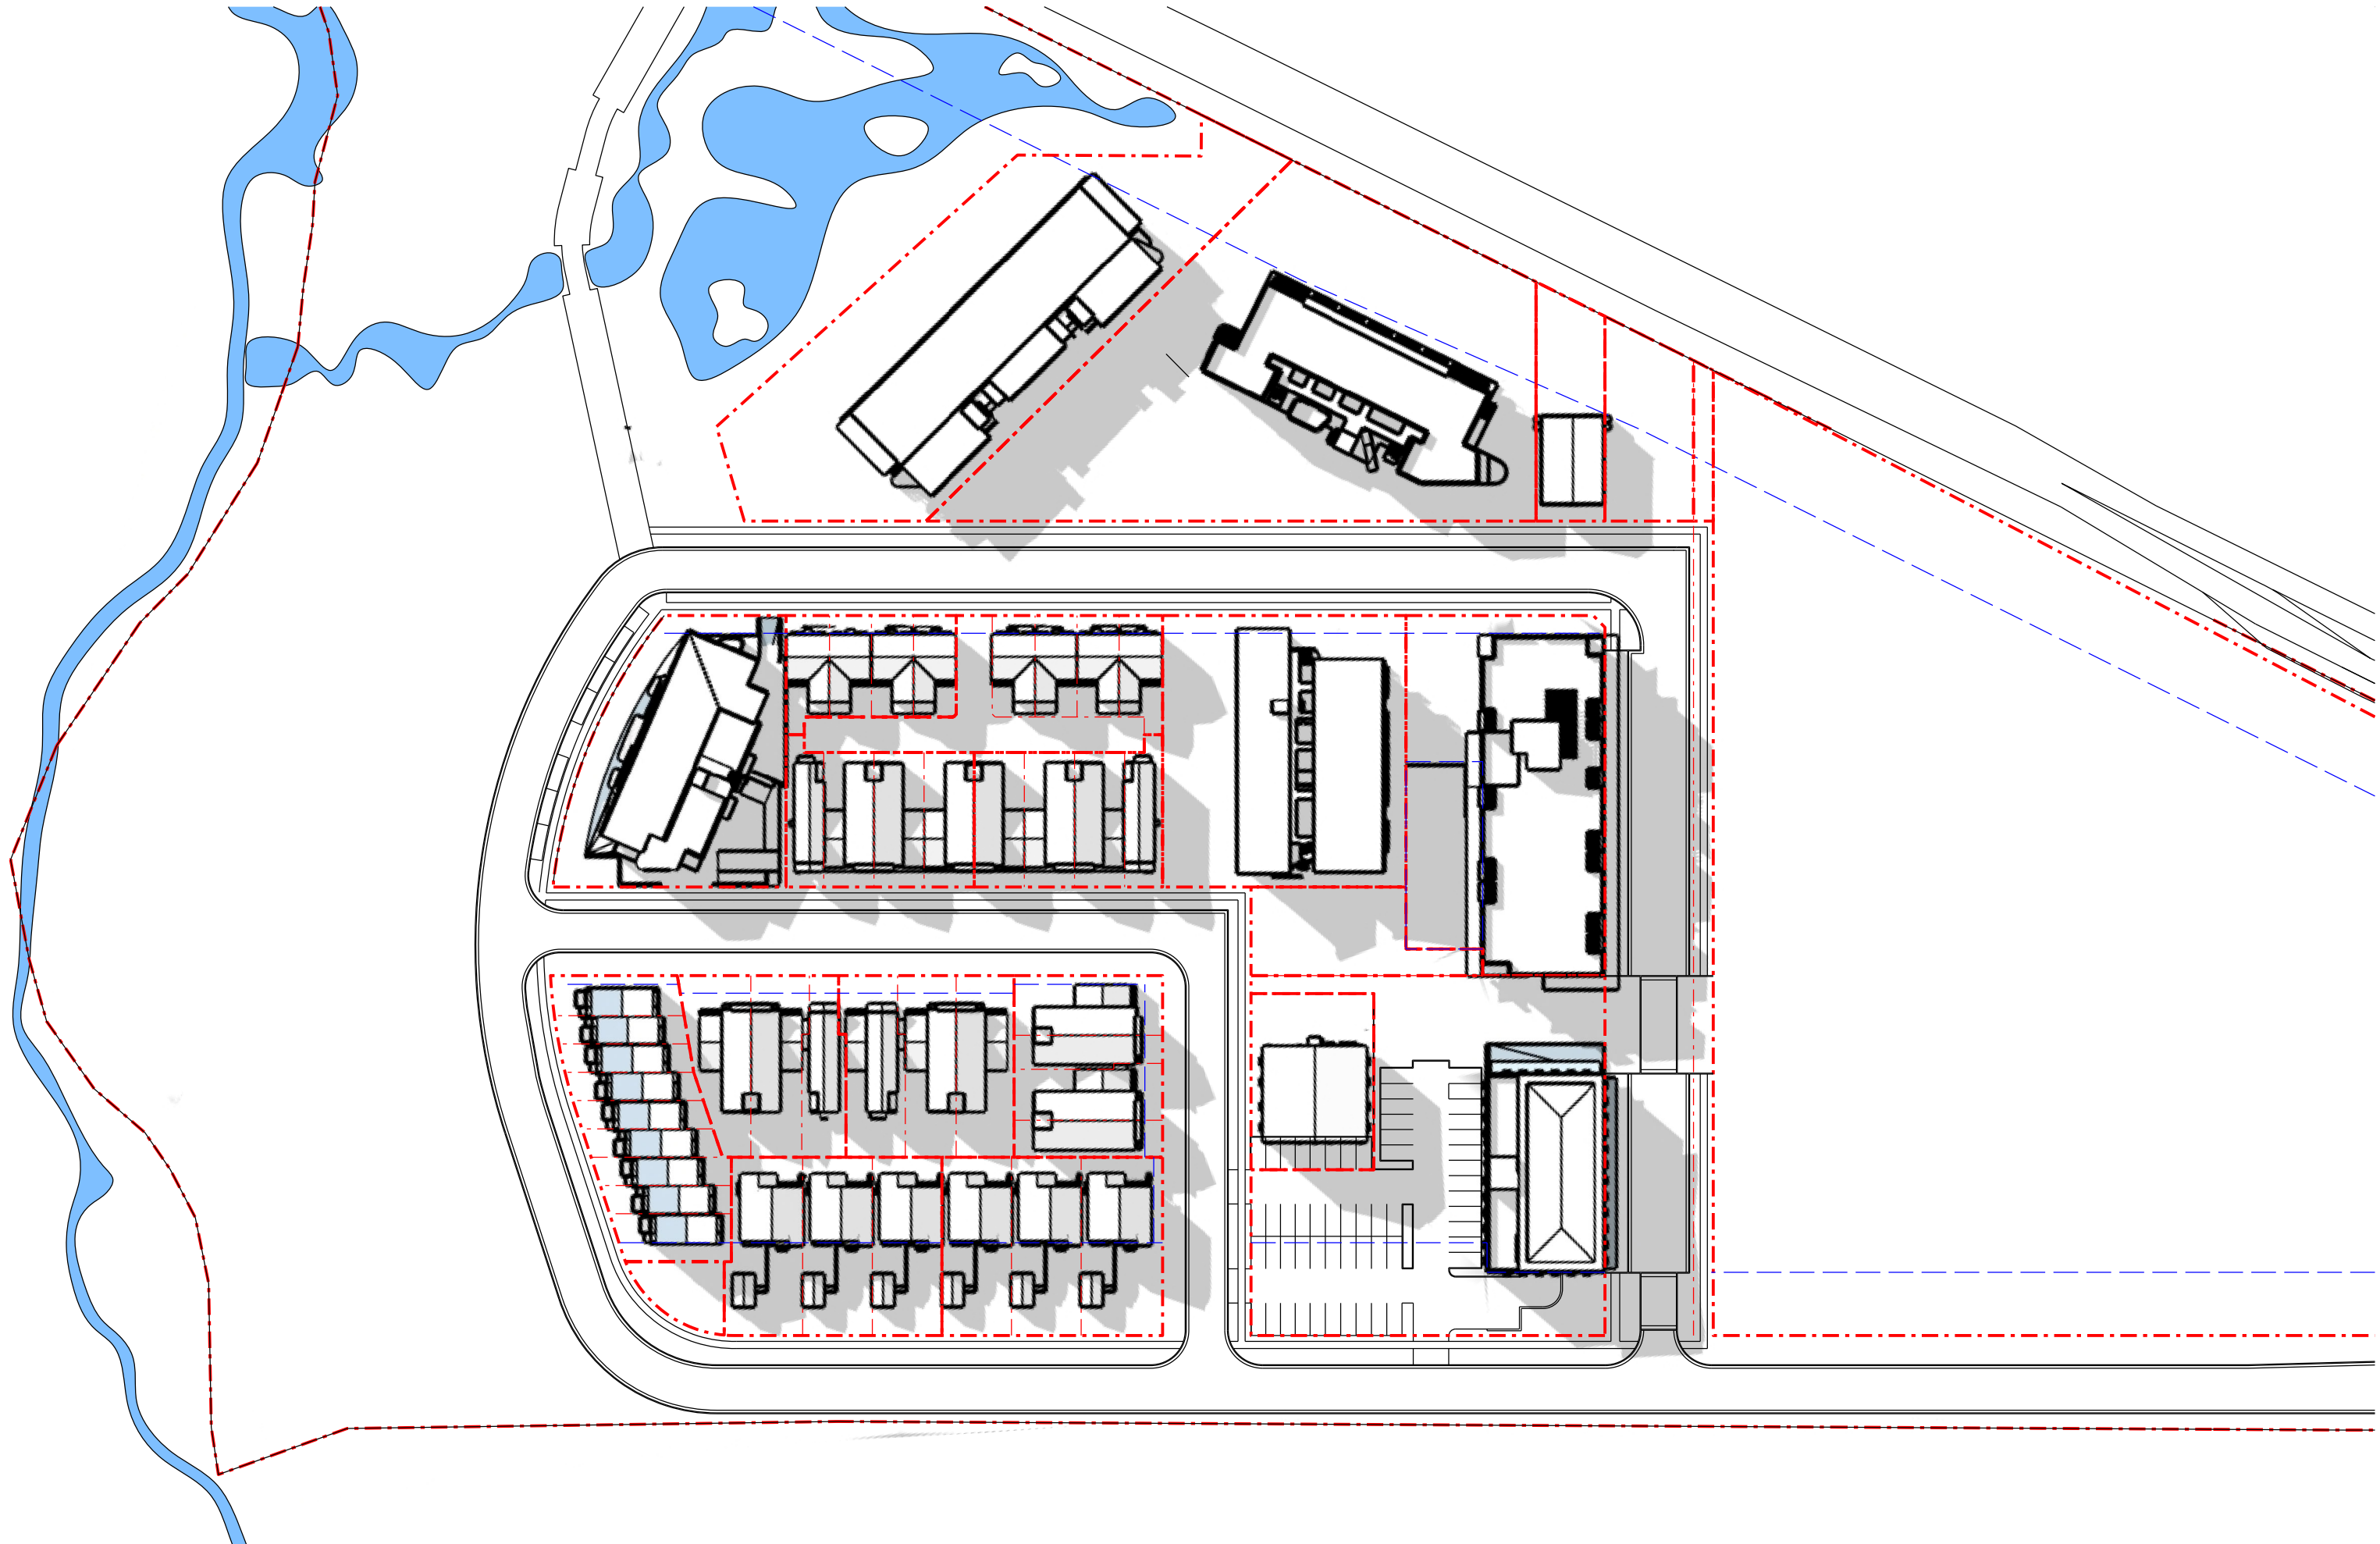

Nominated Architect: David Dove
Sketch (Hons), AssocAppSci (Arch), Cert IV (Building)
Registered Architect (NSW) No. 8932
Registered Architect (Vic) 15813
Licenced Building Contractor (NSW) 253780C
29/104 Elizabeth Bay Road
Elizabeth Bay, NSW, 2011
M. 0410 025 852
E. david.dove@sparcdevelopment.com



EG Funds Management
Level 21
Governor Philip Tower
11 Farmer Place
Sydney, NSW
2000
P. (02) 9230 7000
W. www.eg.com.au

EG





The Yards

Moss Vale Road, Bomaderry

Drawing Title
Master Plan Shadow Diagrams - SSDA
Shadows 14:00 21st June (Winter Solstice)

Date		13th October 2024	
Drawn	DJD	Scale	1:1000 @ A3
Job No.	SYB01	Dwg No.	MP505
		Rev.	A

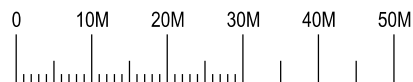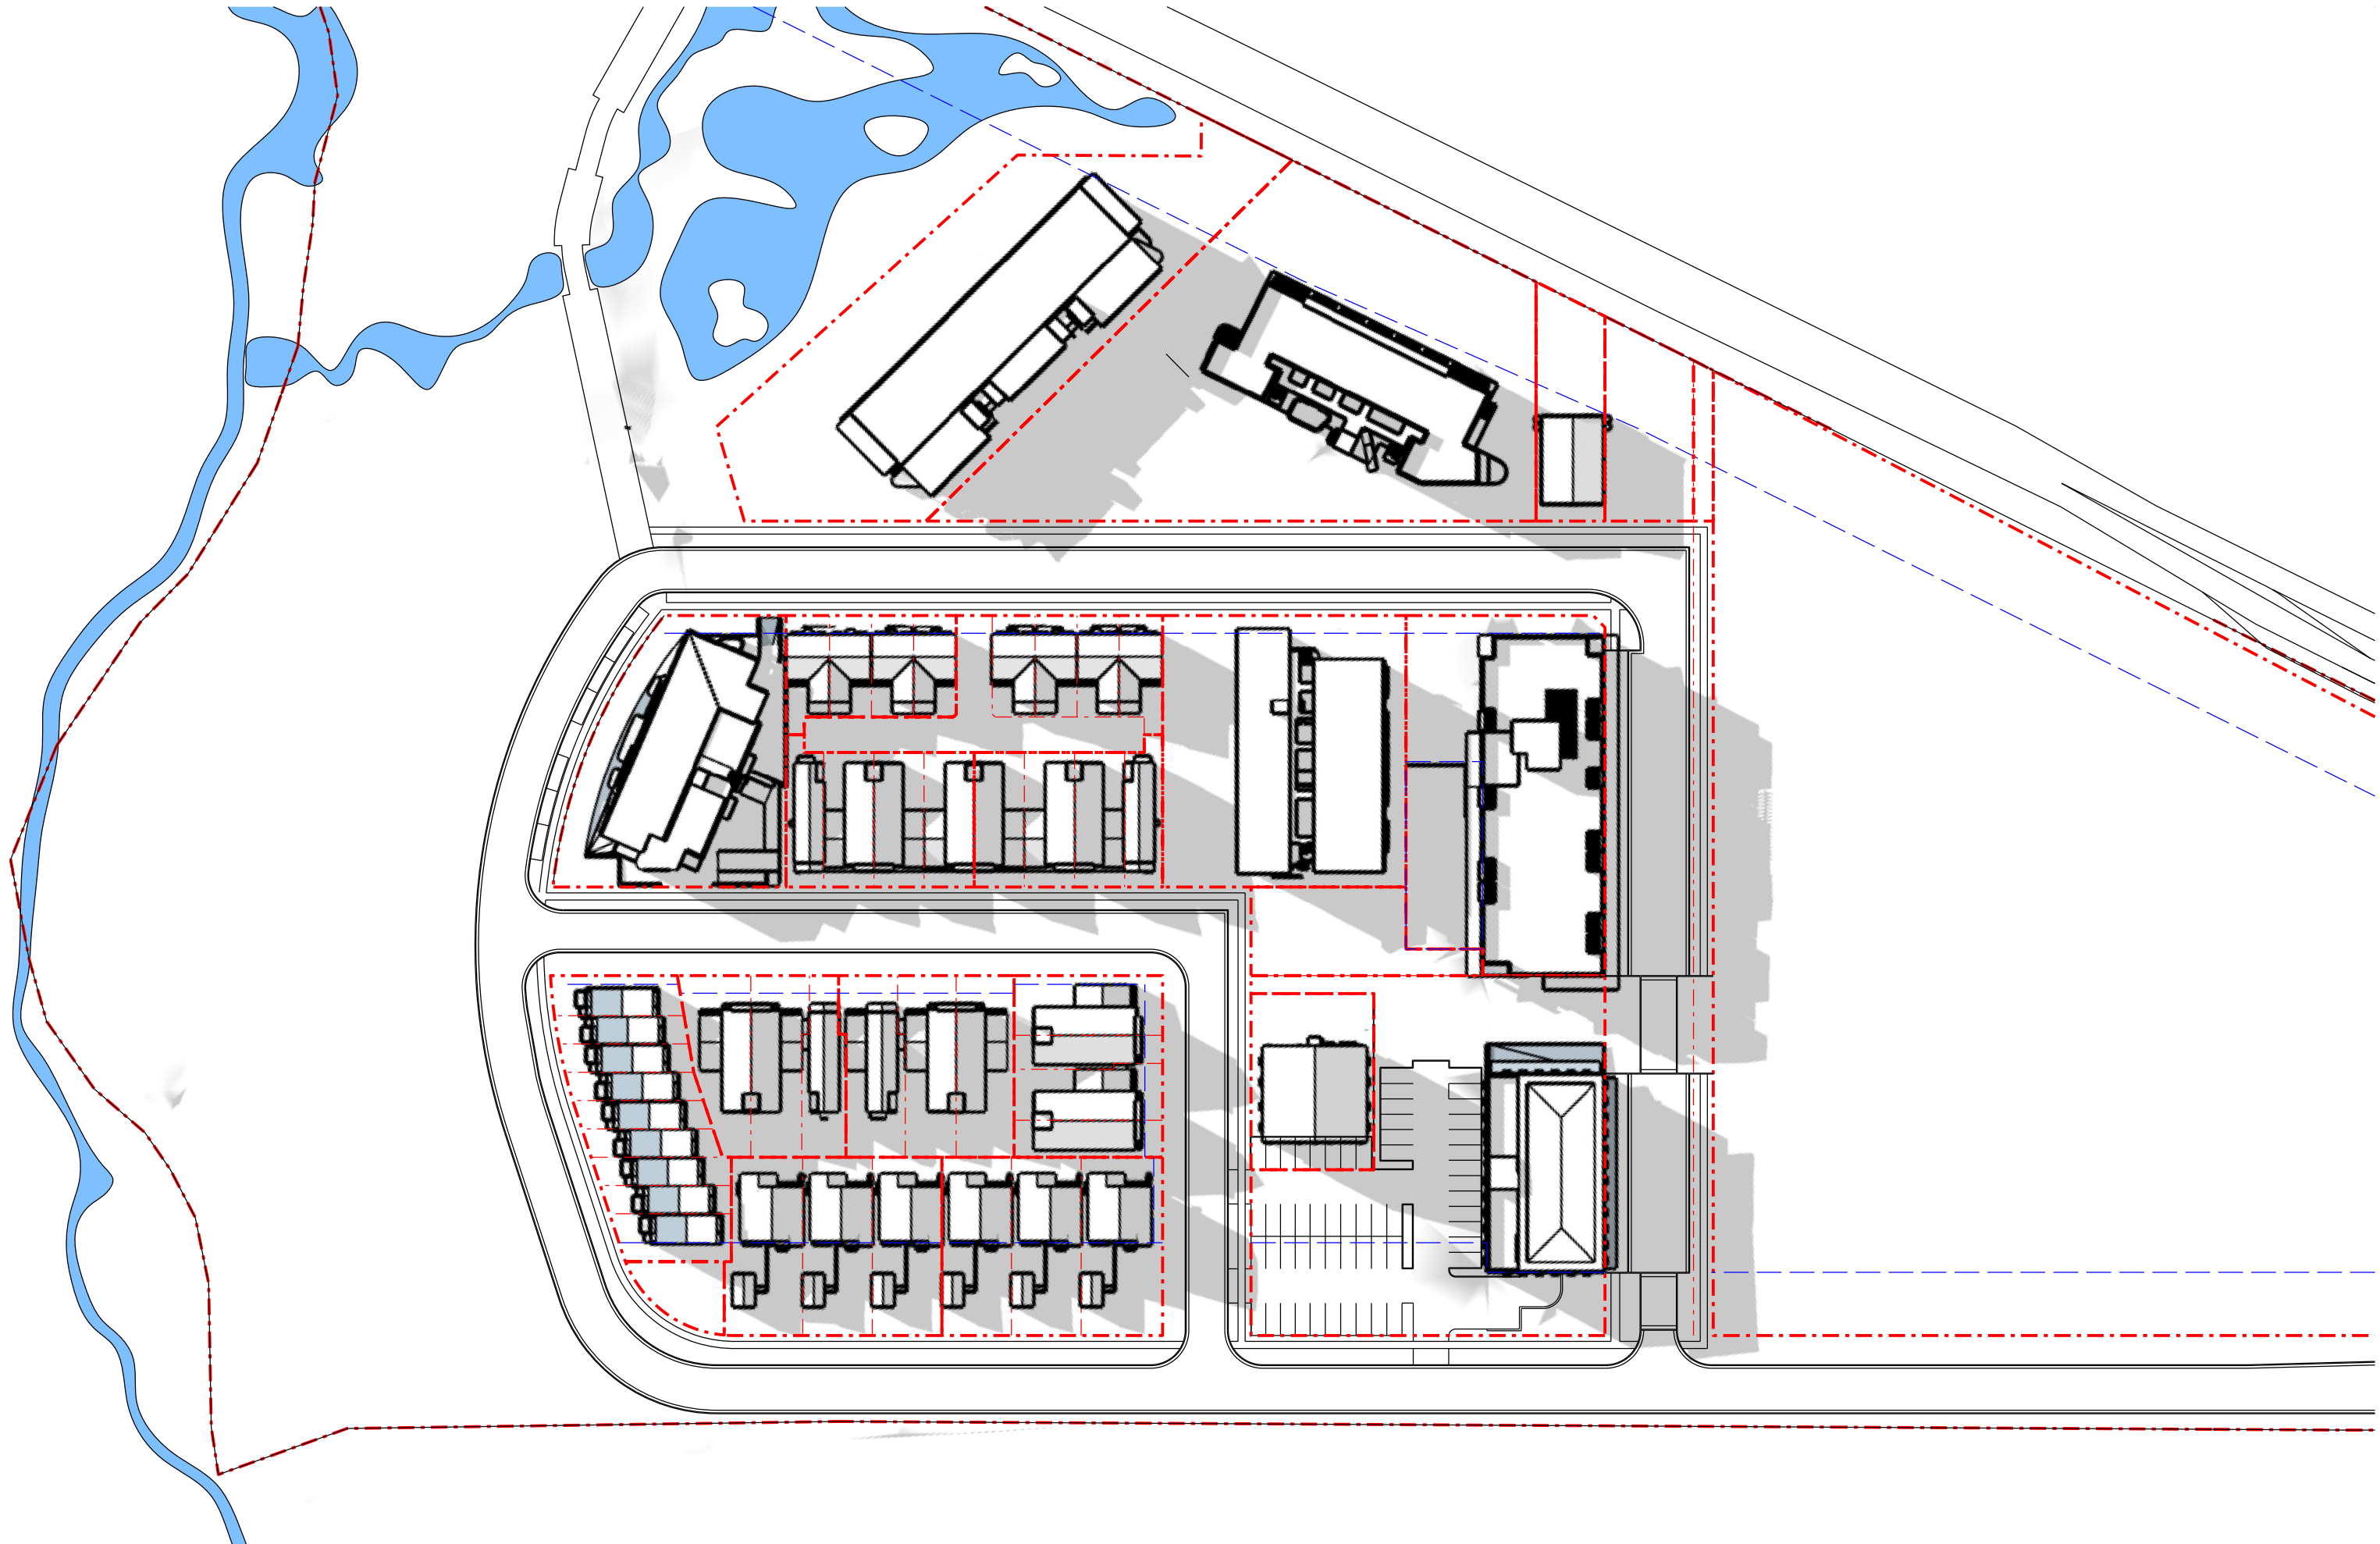

Nominated Architect: David Dove
Sketch (Hons), AssocAppSci (Arch), Cert IV (Building)
Registered Architect (NSW) No. 8932
Registered Architect (Vic) No. 15813
Licenced Building Contractor (NSW) 253780C
29/104 Elizabeth Bay Road
Elizabeth Bay, NSW, 2011
M. 0410 025 852
E. david.dove@sparcdevelopment.com



EG Funds Management
Level 21
Governor Philip Tower
11 Farmer Place
Sydney, NSW
2000
P. (02) 9220 7000
W. www.eg.com.au

EG






The Yards

Moss Vale Road, Bomaderry

Drawing Title
Master Plan Shadow Diagrams - SSDA
Shadows 15:00 21st June (Winter Solstice)

Date	13th October 2024		
Drawn	DJD	Scale	1:1000 @ A3
Job No.	SYB01	Dwg No.	MP506
		Rev.	A

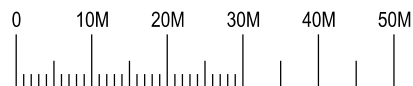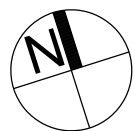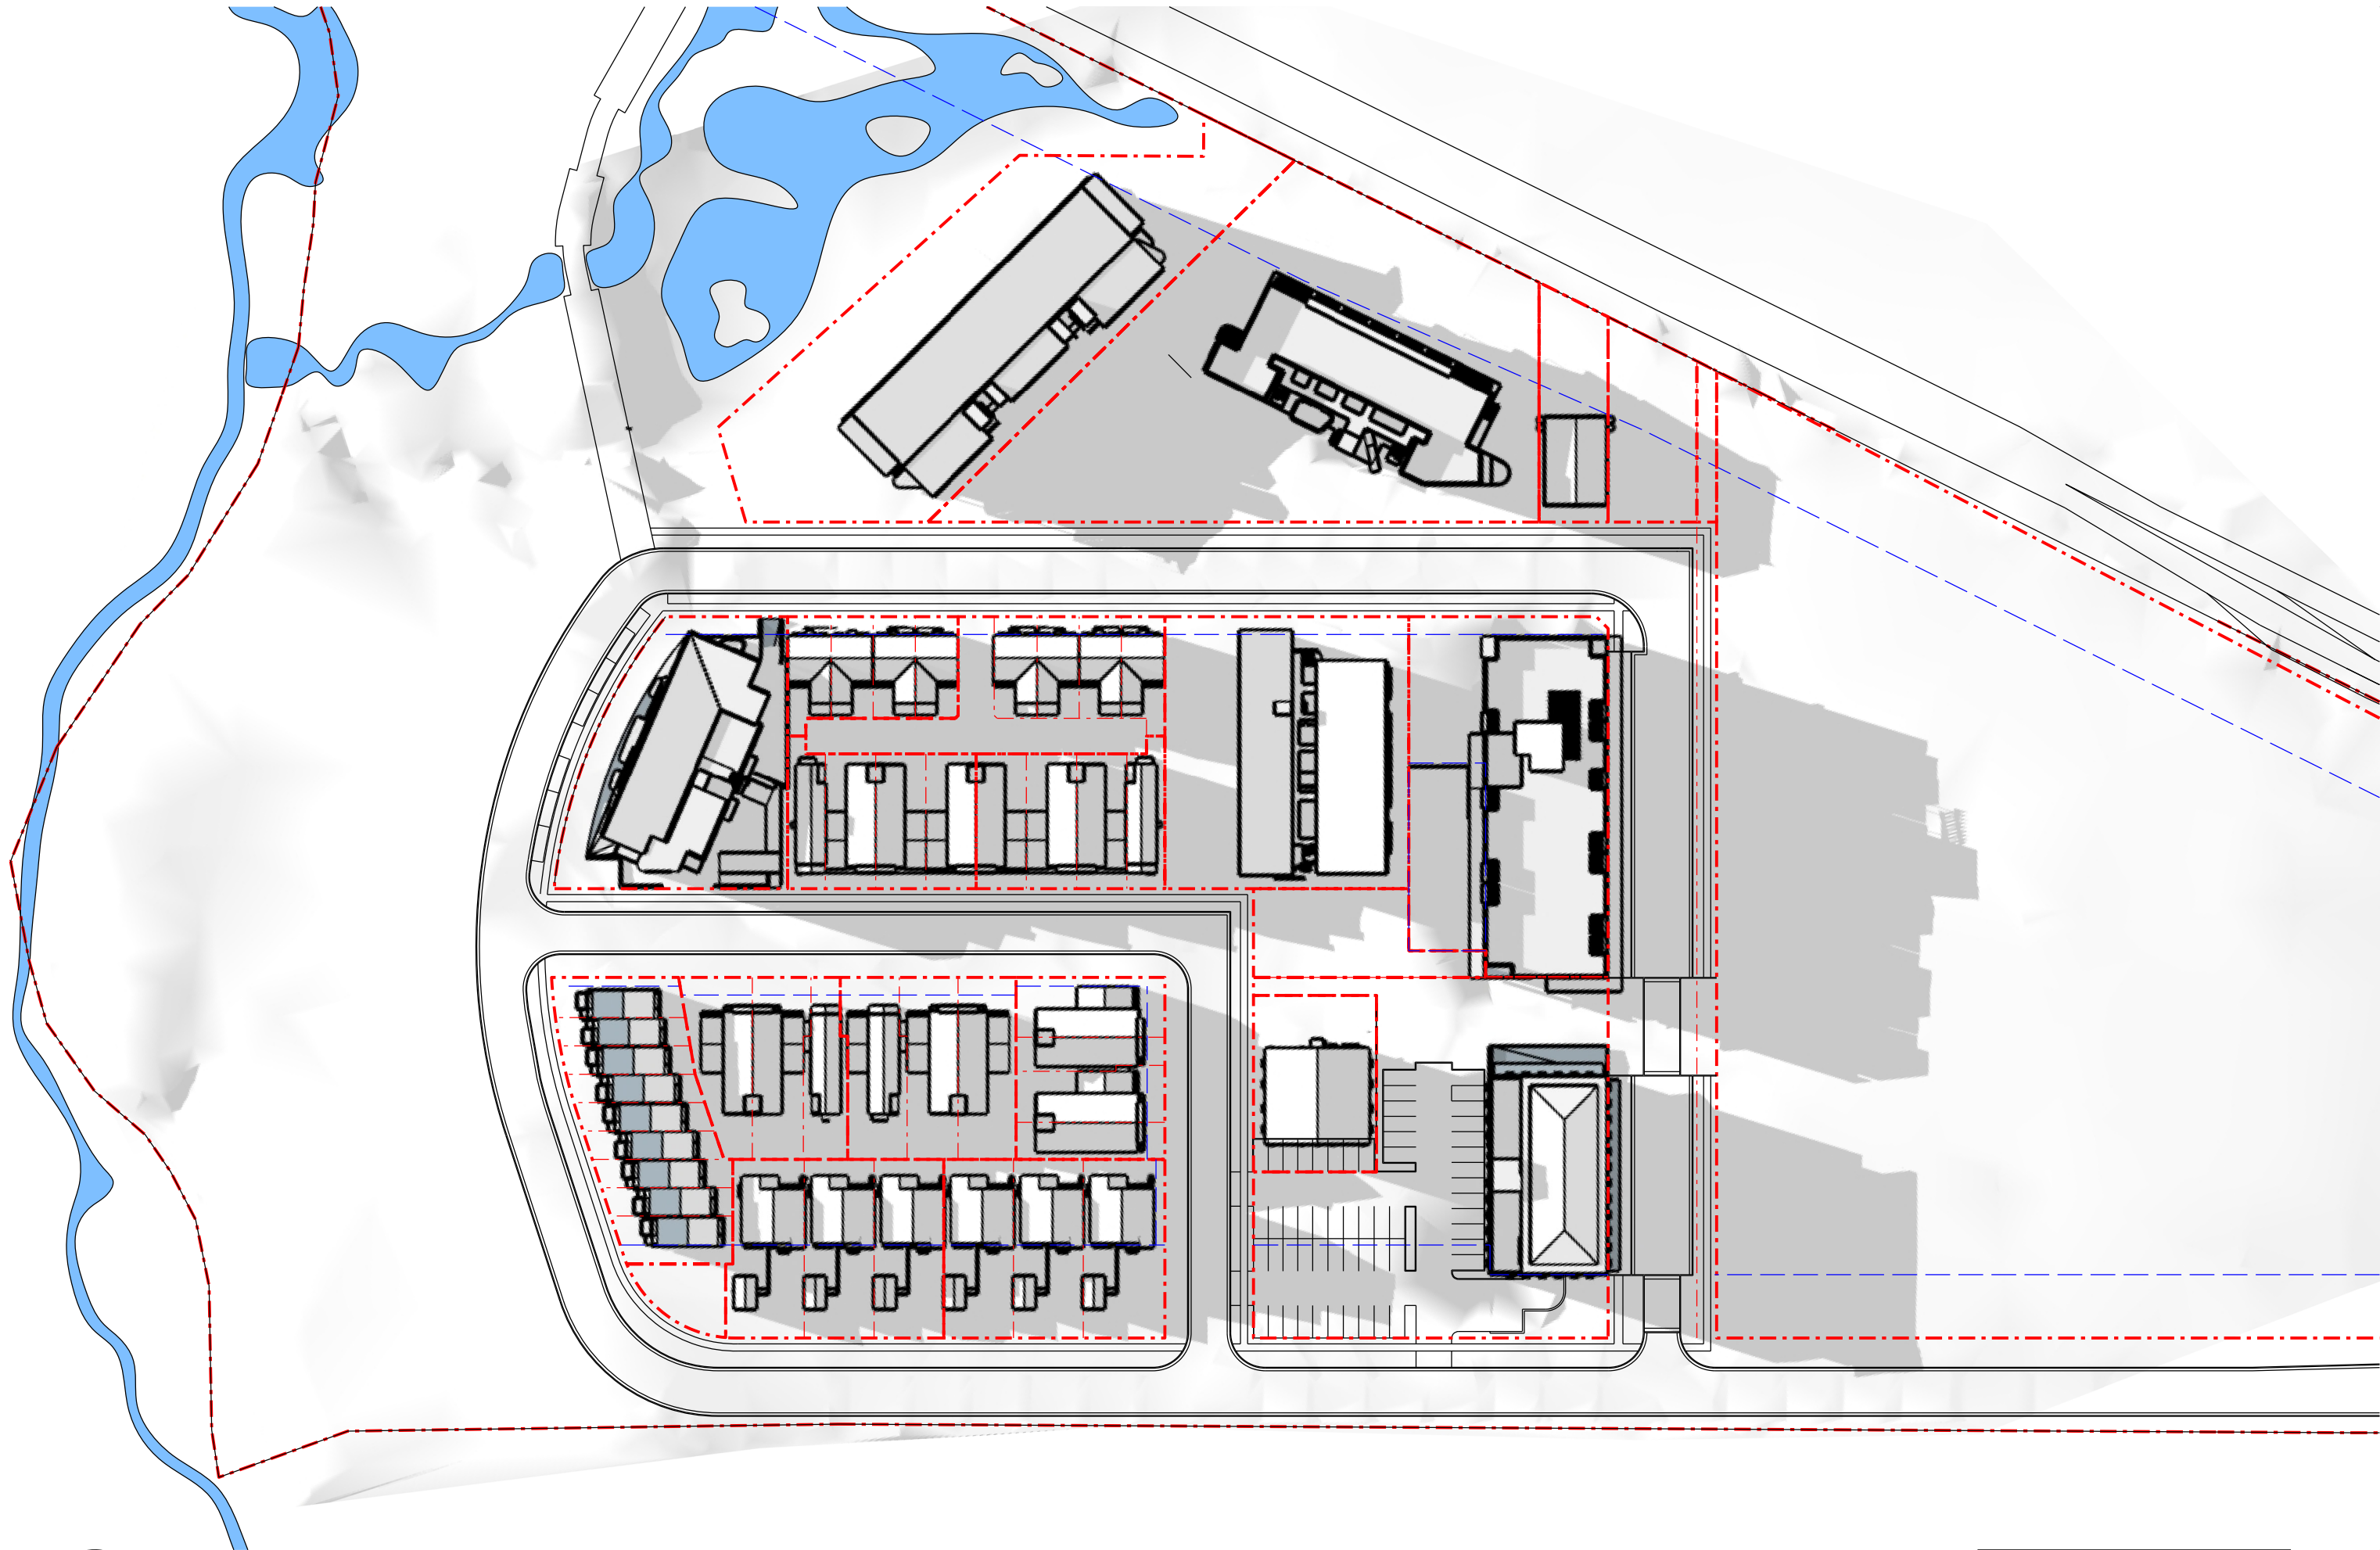

Nominated Architect: David Dove
Sketch (Hons), AssocApSocSci (Arch), Cert IV (Building)
Registered Architect (NSW) No. 8632
Registered Architect (Vic) No. 10813
Licenced Building Contractor (NSW) 253780C
29/104 Elizabeth Bay Road
Elizabeth Bay, NSW, 2011
M. 0410 025 862
E. david.dove@sparcdevelopment.com



EG Funds Management
Level 21
Governor Philip Tower
11 Farmer Place
Sydney, NSW
2000
P. (02) 9220 7000
W. www.eg.com.au

EG





The Yards

Moss Vale Road, Bomaderry

Drawing Title
Master Plan Shadow Diagrams - SSDA
Shadows 16:00 21st June (Winter Solstice)

Date		13th October 2024	
Drawn	DJD	Scale	1:1000 @ A3
Job No.	SYB01	Dwg No.	MP507
		Rev.	A

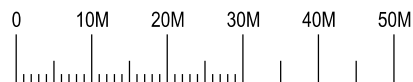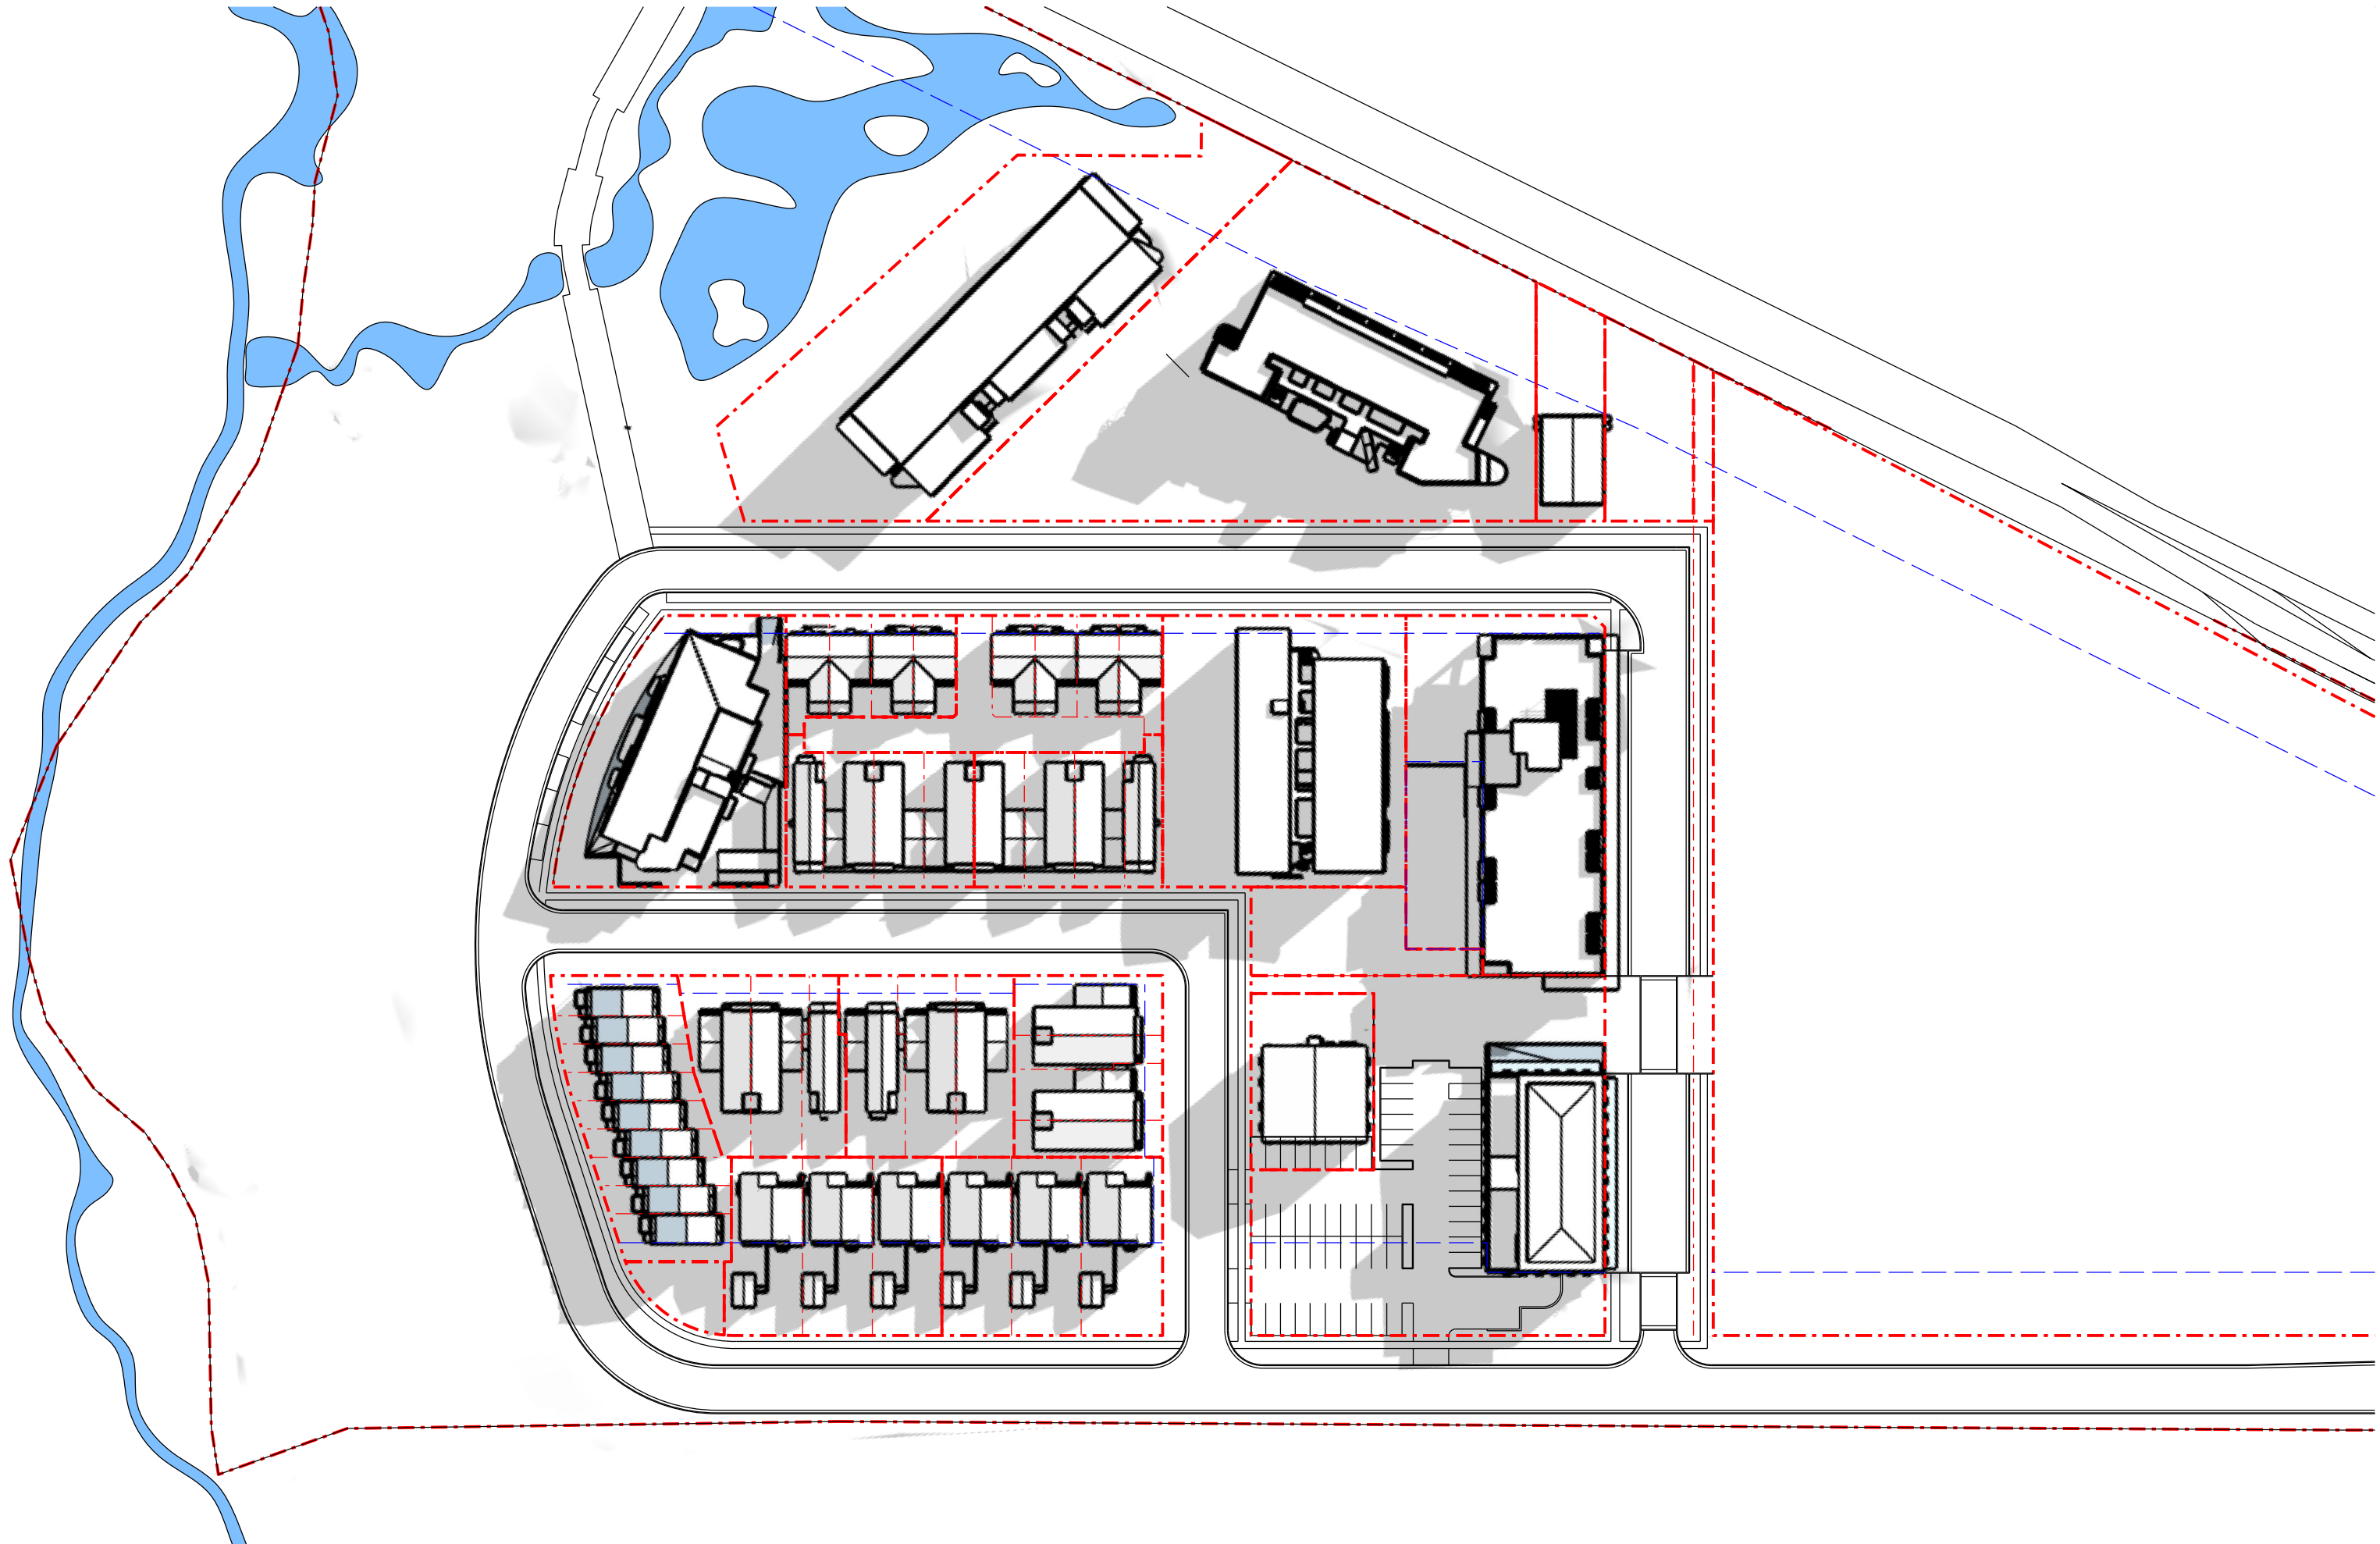

Nominated Architect: David Dove
BArch (Hons), AssocAppSci (Arch), Cert IV (Building)
Registered Architect (NSW) No. 8932
Registered Architect (Vic) No. 15813
Licenced Building Contractor (NSW) 253780C
29/04 Elizabeth Bay Road
Elizabeth Bay, NSW, 2011
M. 0410 025 852
E. david.dove@sparcdevelopment.com

SPARC
DEVELOPMENT

EG Funds Management
Level 21
Governor Philip Tower
11 Farrer Place
Sydney, NSW
2000
P. (02) 9220 7000
W. www.eg.com.au

EG






The Yards

Moss Vale Road, Bomaderry

Drawing Title
Master Plan Shadow Diagrams - SSDA
Shadows 08:00 21st Sept. (Mid Season)

Date	13th October 2024		
Drawn	DJD	Scale	1:1000 @ A3
Job No.	SYB01	Dwg No.	MP510 Rev. A

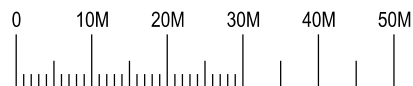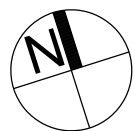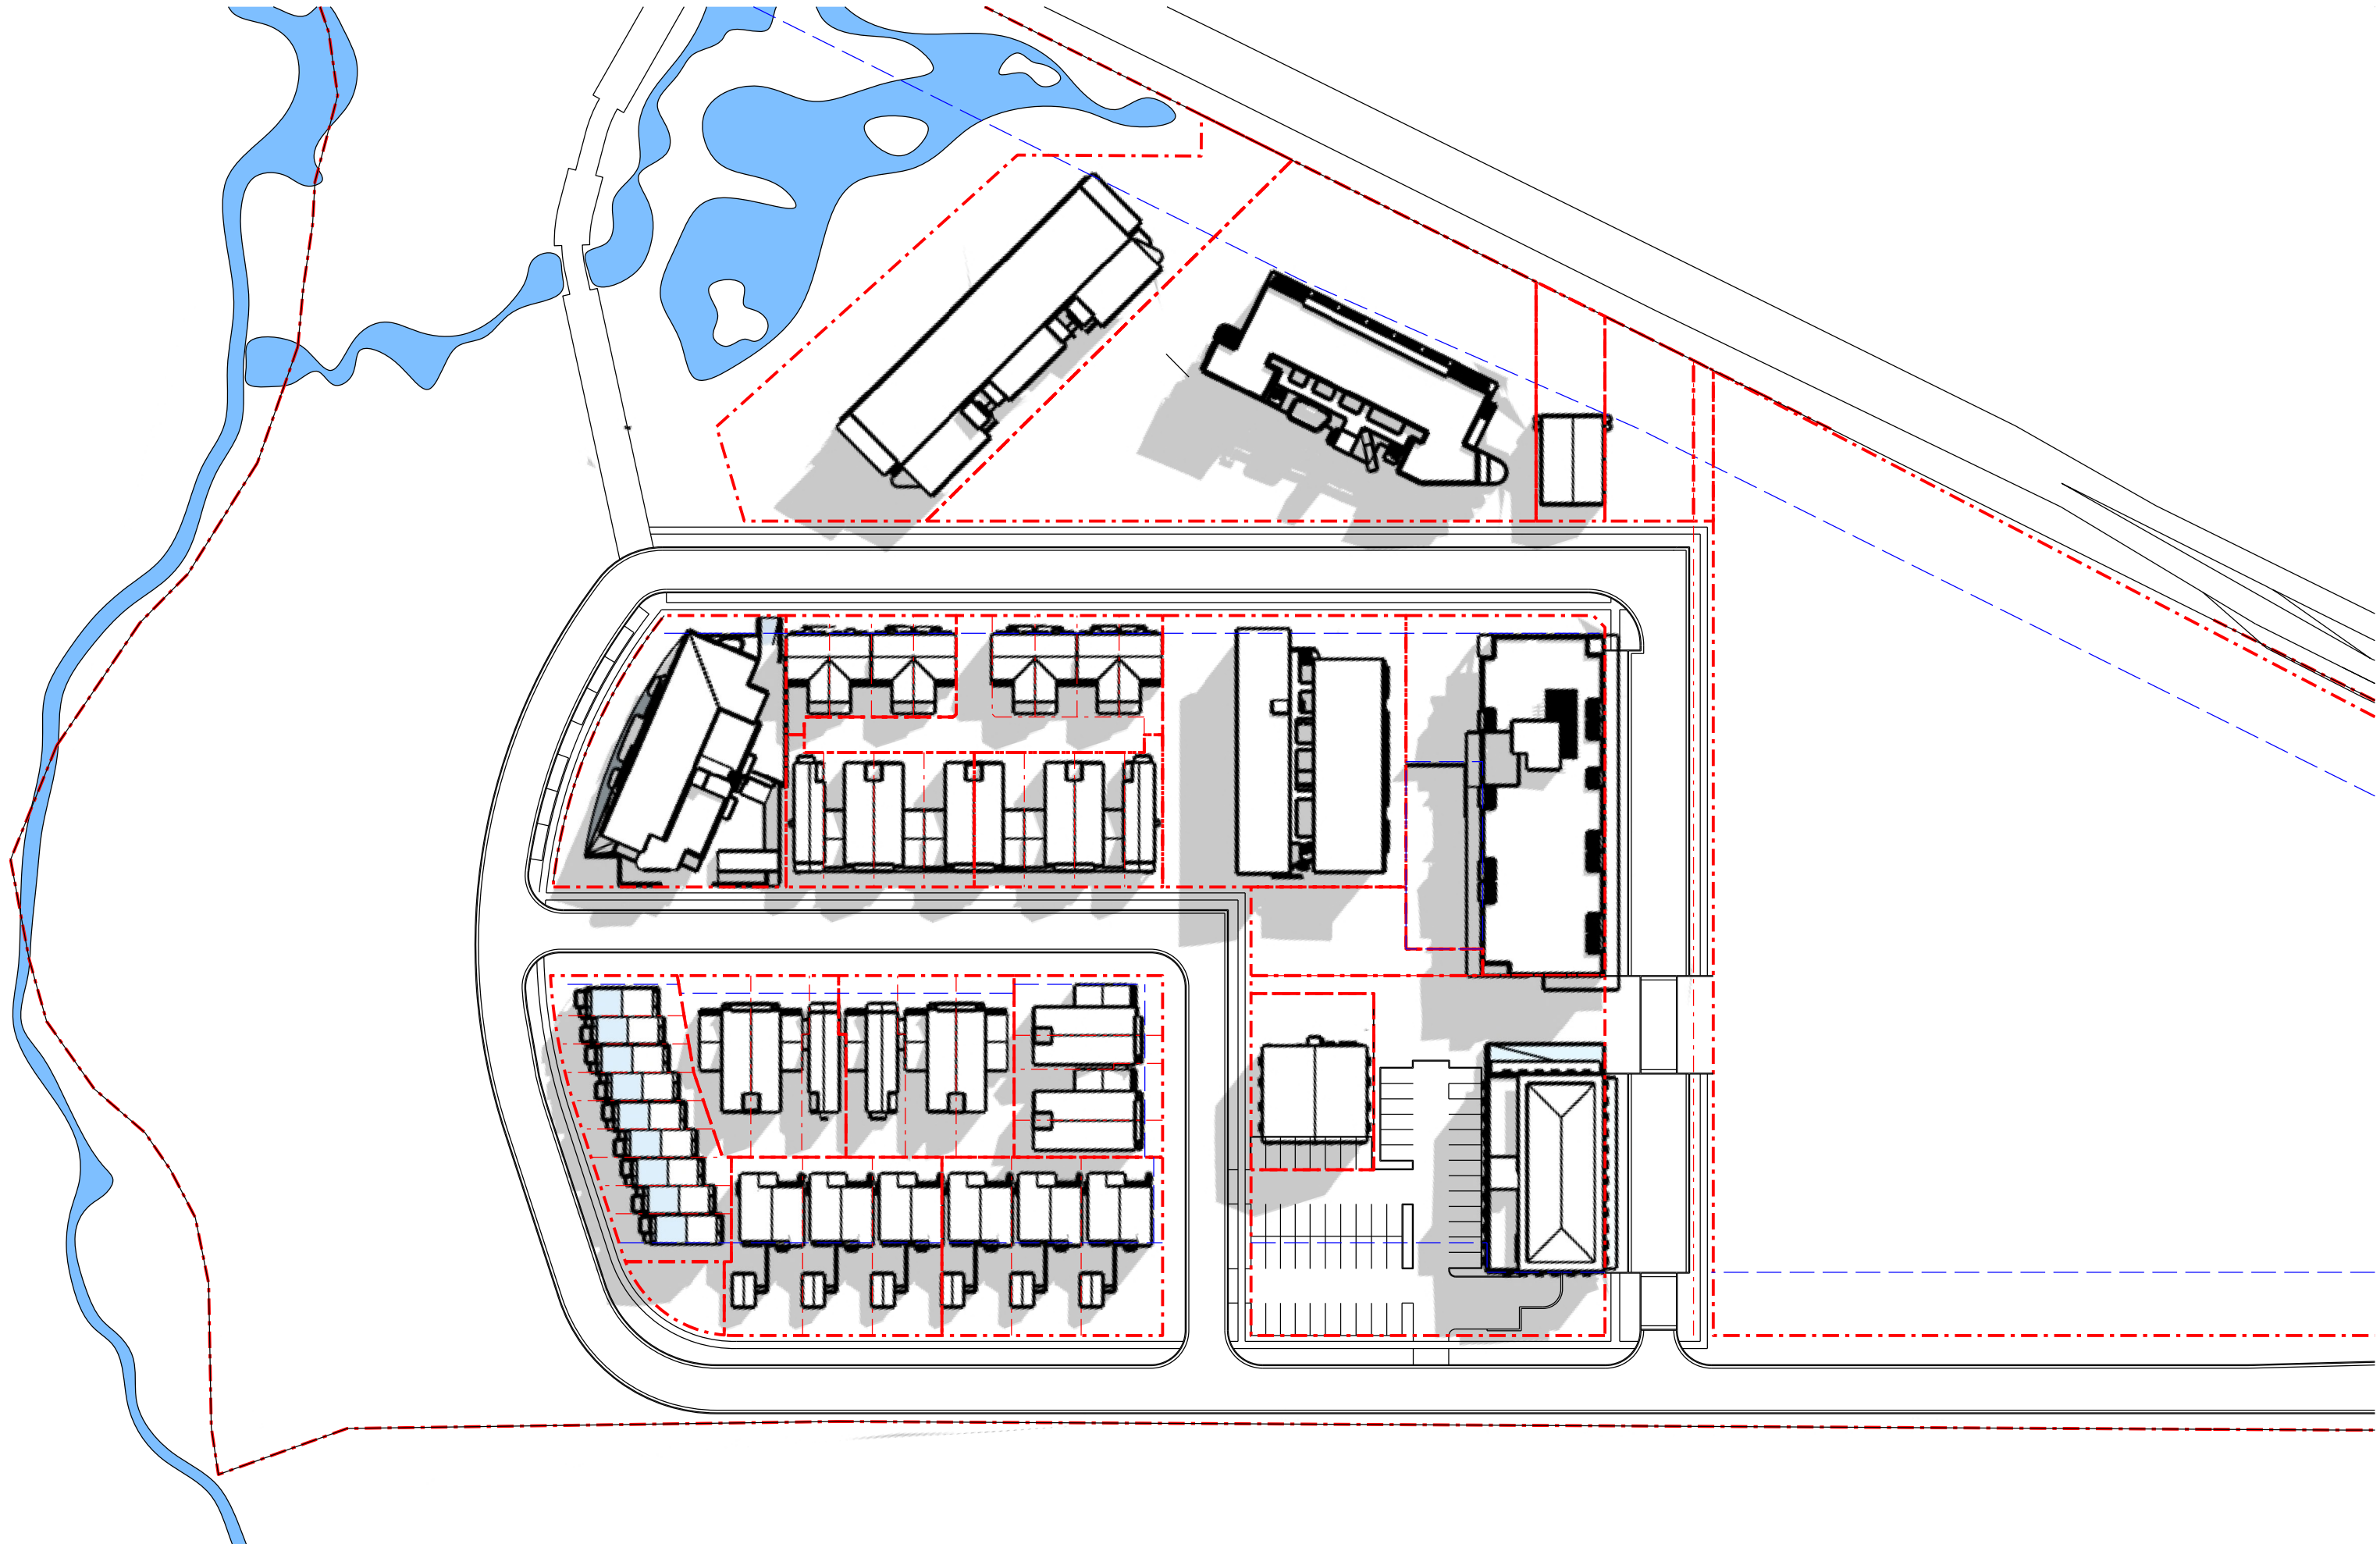

Nominated Architect: David Dove
BArch (Hons), AssocAppSci (Arch), Cert IV (Building)
Registered Architect (NSW) No. 8932
Registered Architect (Vic) No. 15813
Licenced Building Contractor (NSW) 253780C
29/104 Elizabeth Bay Road
Elizabeth Bay, NSW, 2011
M. 0410 025 852
E. david.dove@sparcdevelopment.com



EG Funds Management
Level 21
Governor Philip Tower
11 Farrer Place
Sydney, NSW
2000
P. (02) 9220 7000
W. www.eg.com.au

EG






The Yards

Moss Vale Road, Bomaderry

Drawing Title
Master Plan Shadow Diagrams - SSDA
Shadows 09:00 21st Sept. (Mid Season)

Date		13th October 2024	
Drawn	DJD	Scale	1:1000 @ A3
Job No.	SYB01	Dwg No.	MP511
		Rev.	A

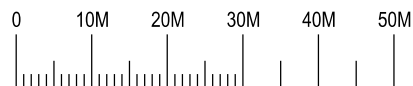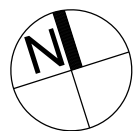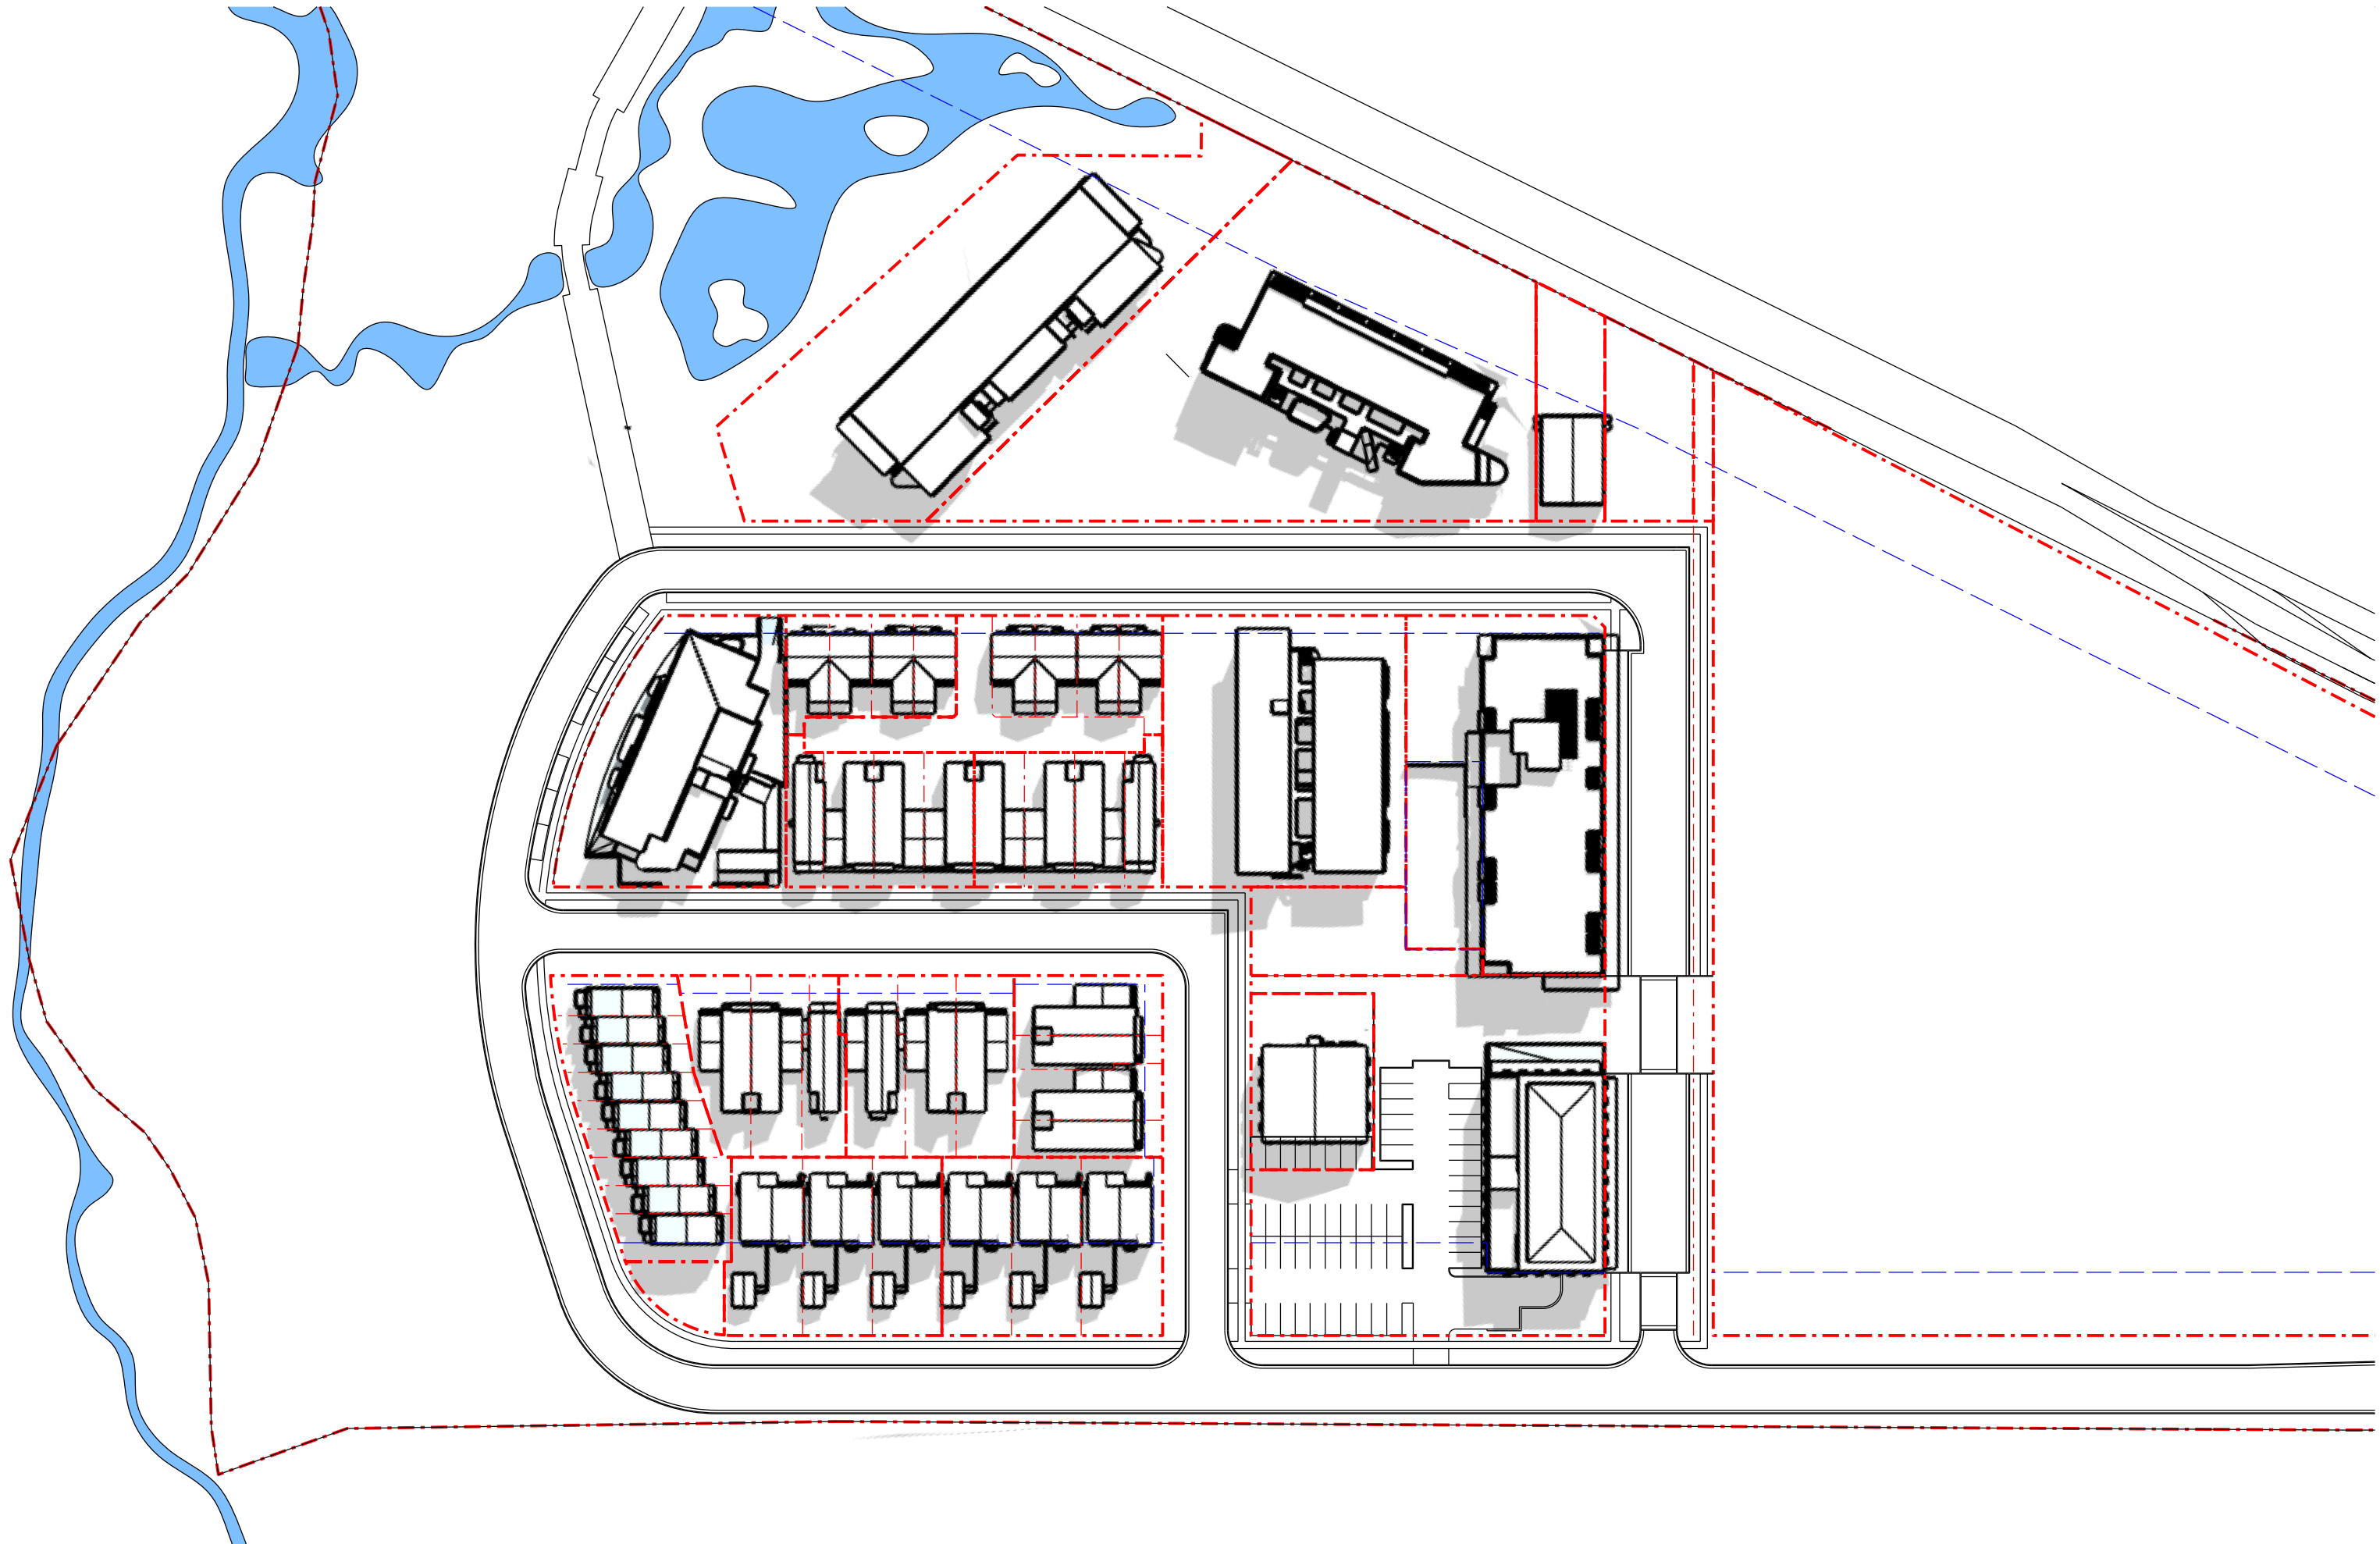

Nominated Architect: David Dove
BArch (Hons), AssocAppSci (Arch), Cert IV (Building)
Registered Architect (NSW) No. 8632
Registered Architect (Vic) 15813
Licenced Building Contractor (NSW) 253780C
29/104 Elizabeth Bay Road
Elizabeth Bay, NSW, 2011
M. 0410 025 852
E. david.dove@sparcdevelopment.com



EG Funds Management
Level 21
Governor Philip Tower
11 Farrer Place
Sydney, NSW
2000
P. (02) 9230 7000
W. www.eg.com.au





The Yards

Moss Vale Road, Bomaderry

Drawing Title
Master Plan Shadow Diagrams - SSDA
Shadows 10:00 21st Sept. (Mid Season)

Date		13th October 2024	
Drawn	DJD	Scale	1:1000 @ A3
Job No.	SYB01	Dwg No.	MP512
		Rev.	A

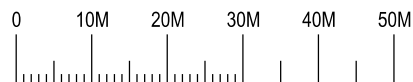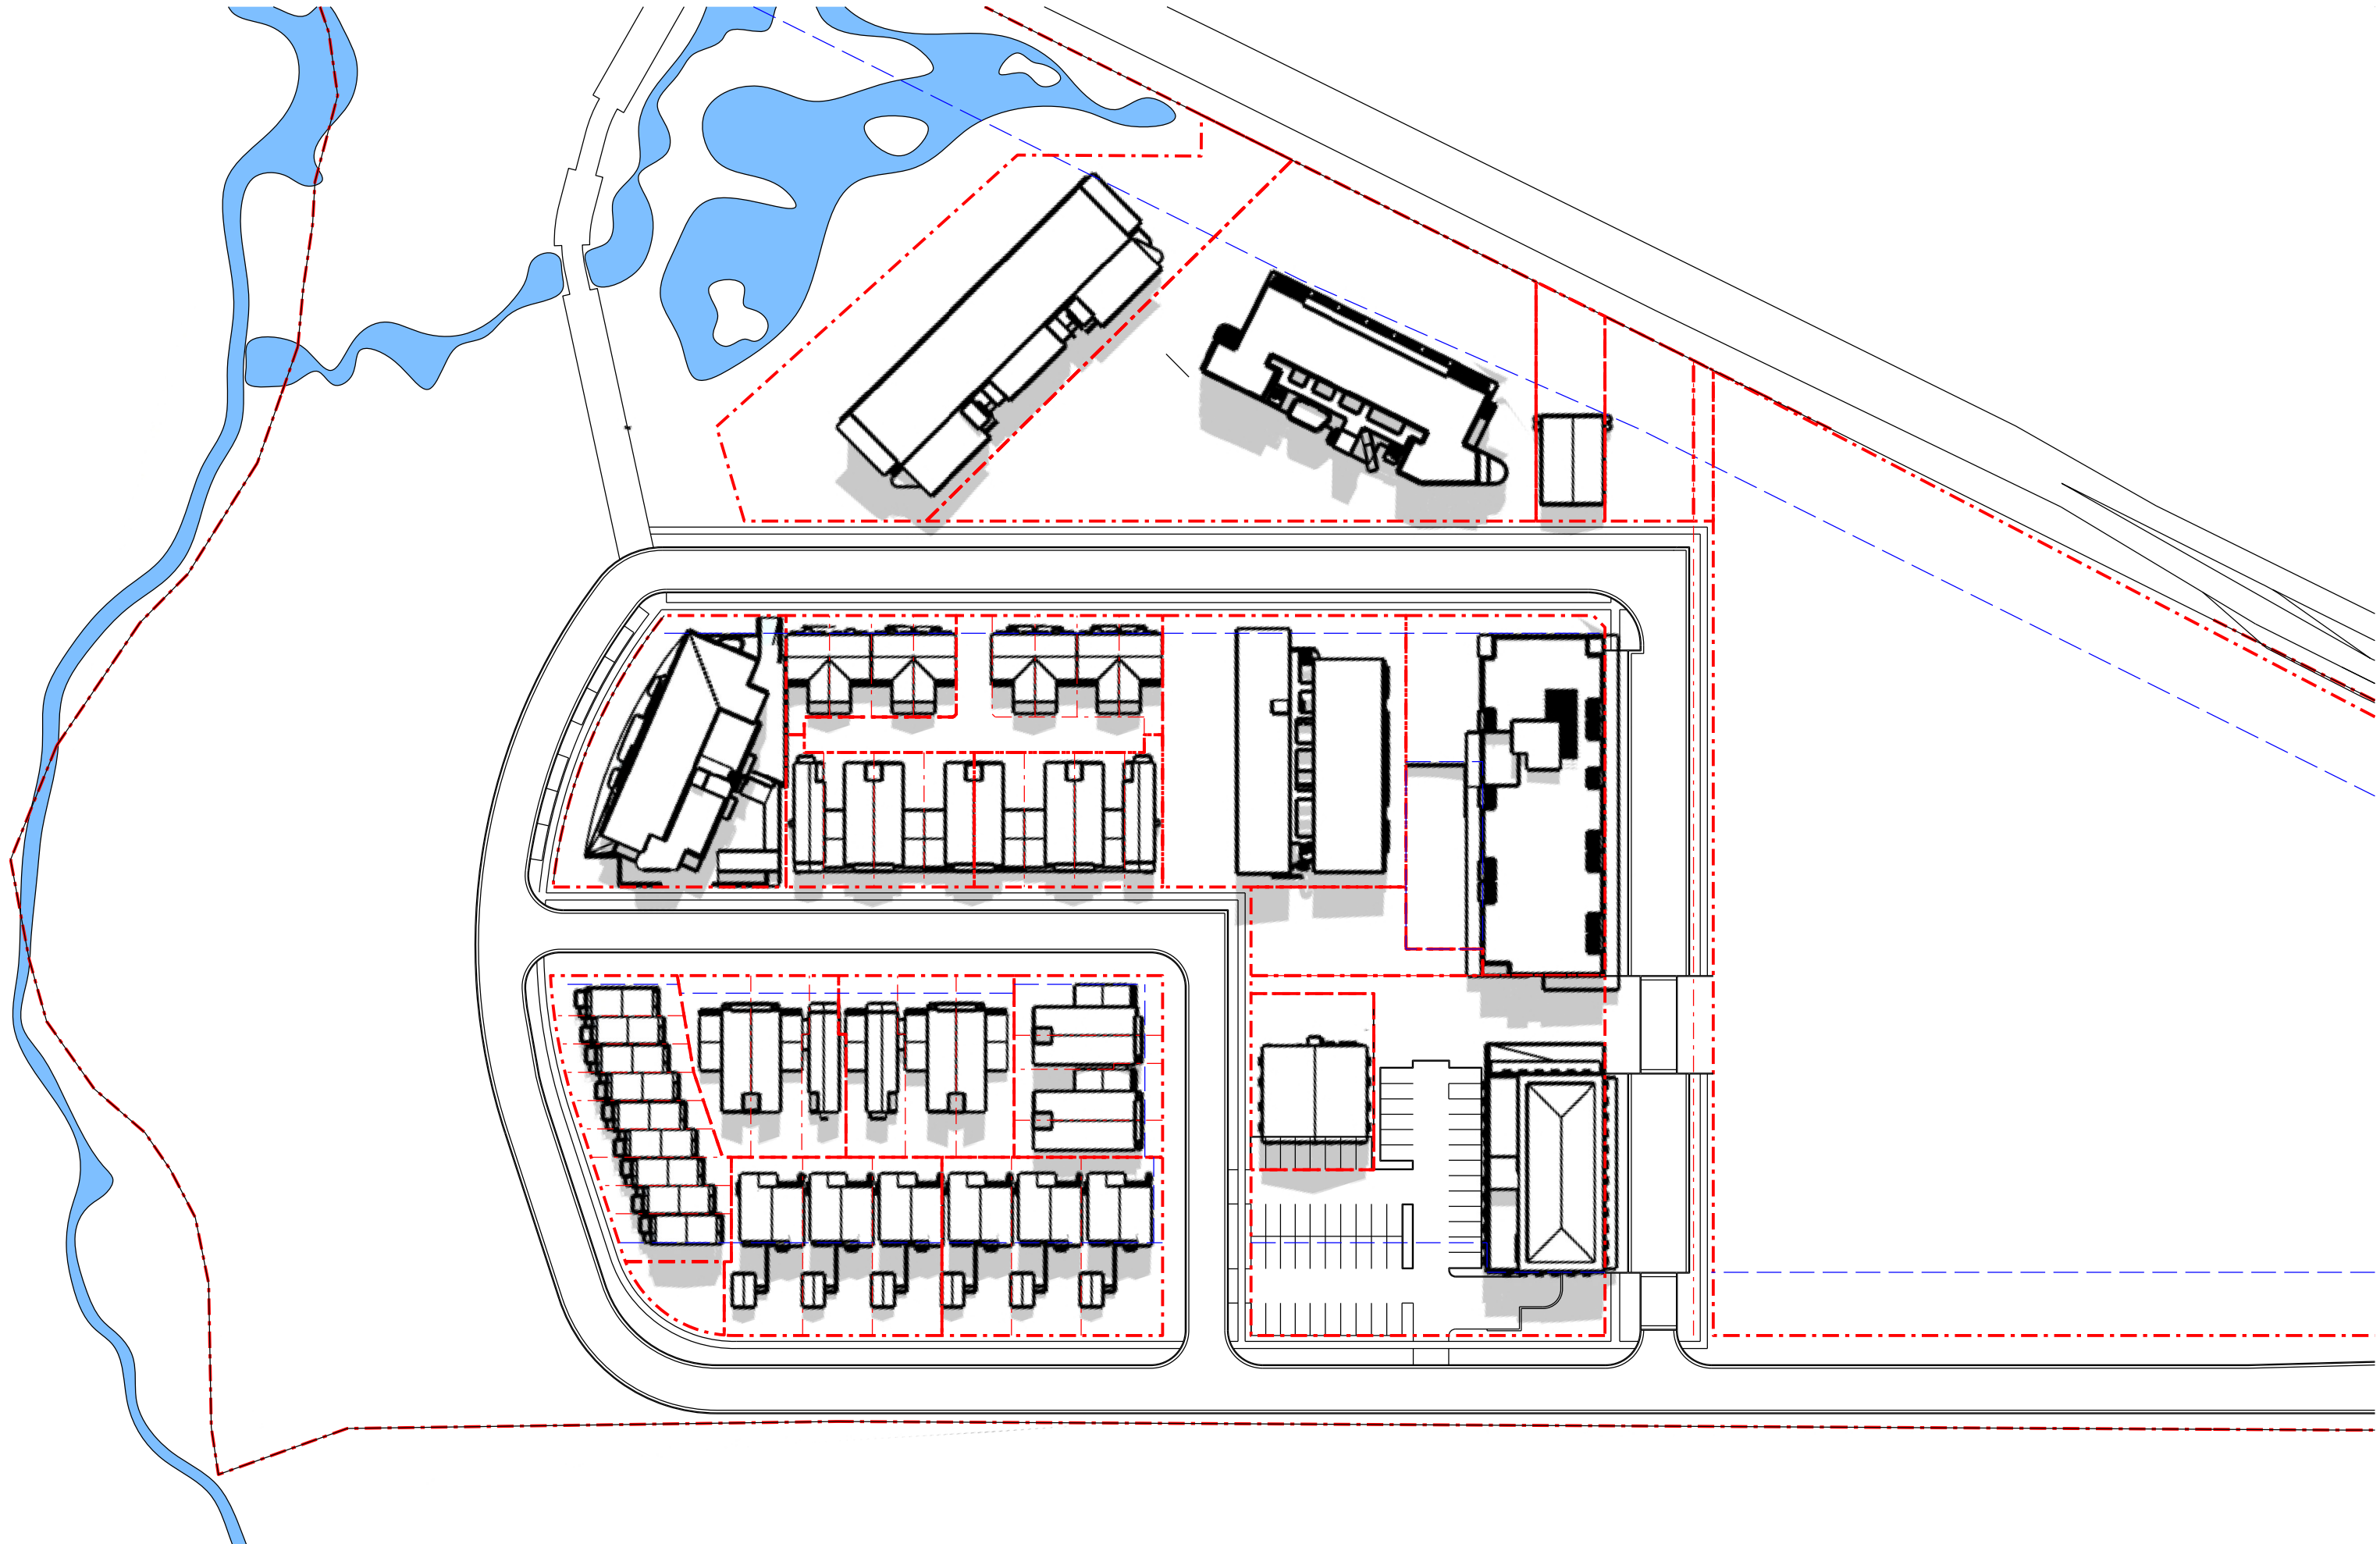

Nominated Architect: David Dove
Sketch (Hons), AssocAppSci (Arch), Cert IV (Building)
Registered Architect (NSW) No. 8932
Registered Architect (Vic) 15813
Licenced Building Contractor (NSW) 253780C
29/104 Elizabeth Bay Road
Elizabeth Bay, NSW, 2011
M. 0410 025 852
E. david.dove@sparcdevelopment.com



EG Funds Management
Level 21
Governor Philip Tower
11 Farmer Place
Sydney, NSW
2000
P. (02) 9220 7000
W. www.eg.com.au

EG






The Yards

Moss Vale Road, Bomaderry

Drawing Title
Master Plan Shadow Diagrams - SSDA
Shadows 11:00 21st Sept. (Mid Season)

Date	13th October 2024		
Drawn	DJD	Scale	1:1000 @ A3
Job No.	SYB01	Dwg No.	MP513
		Rev.	A

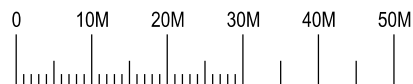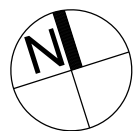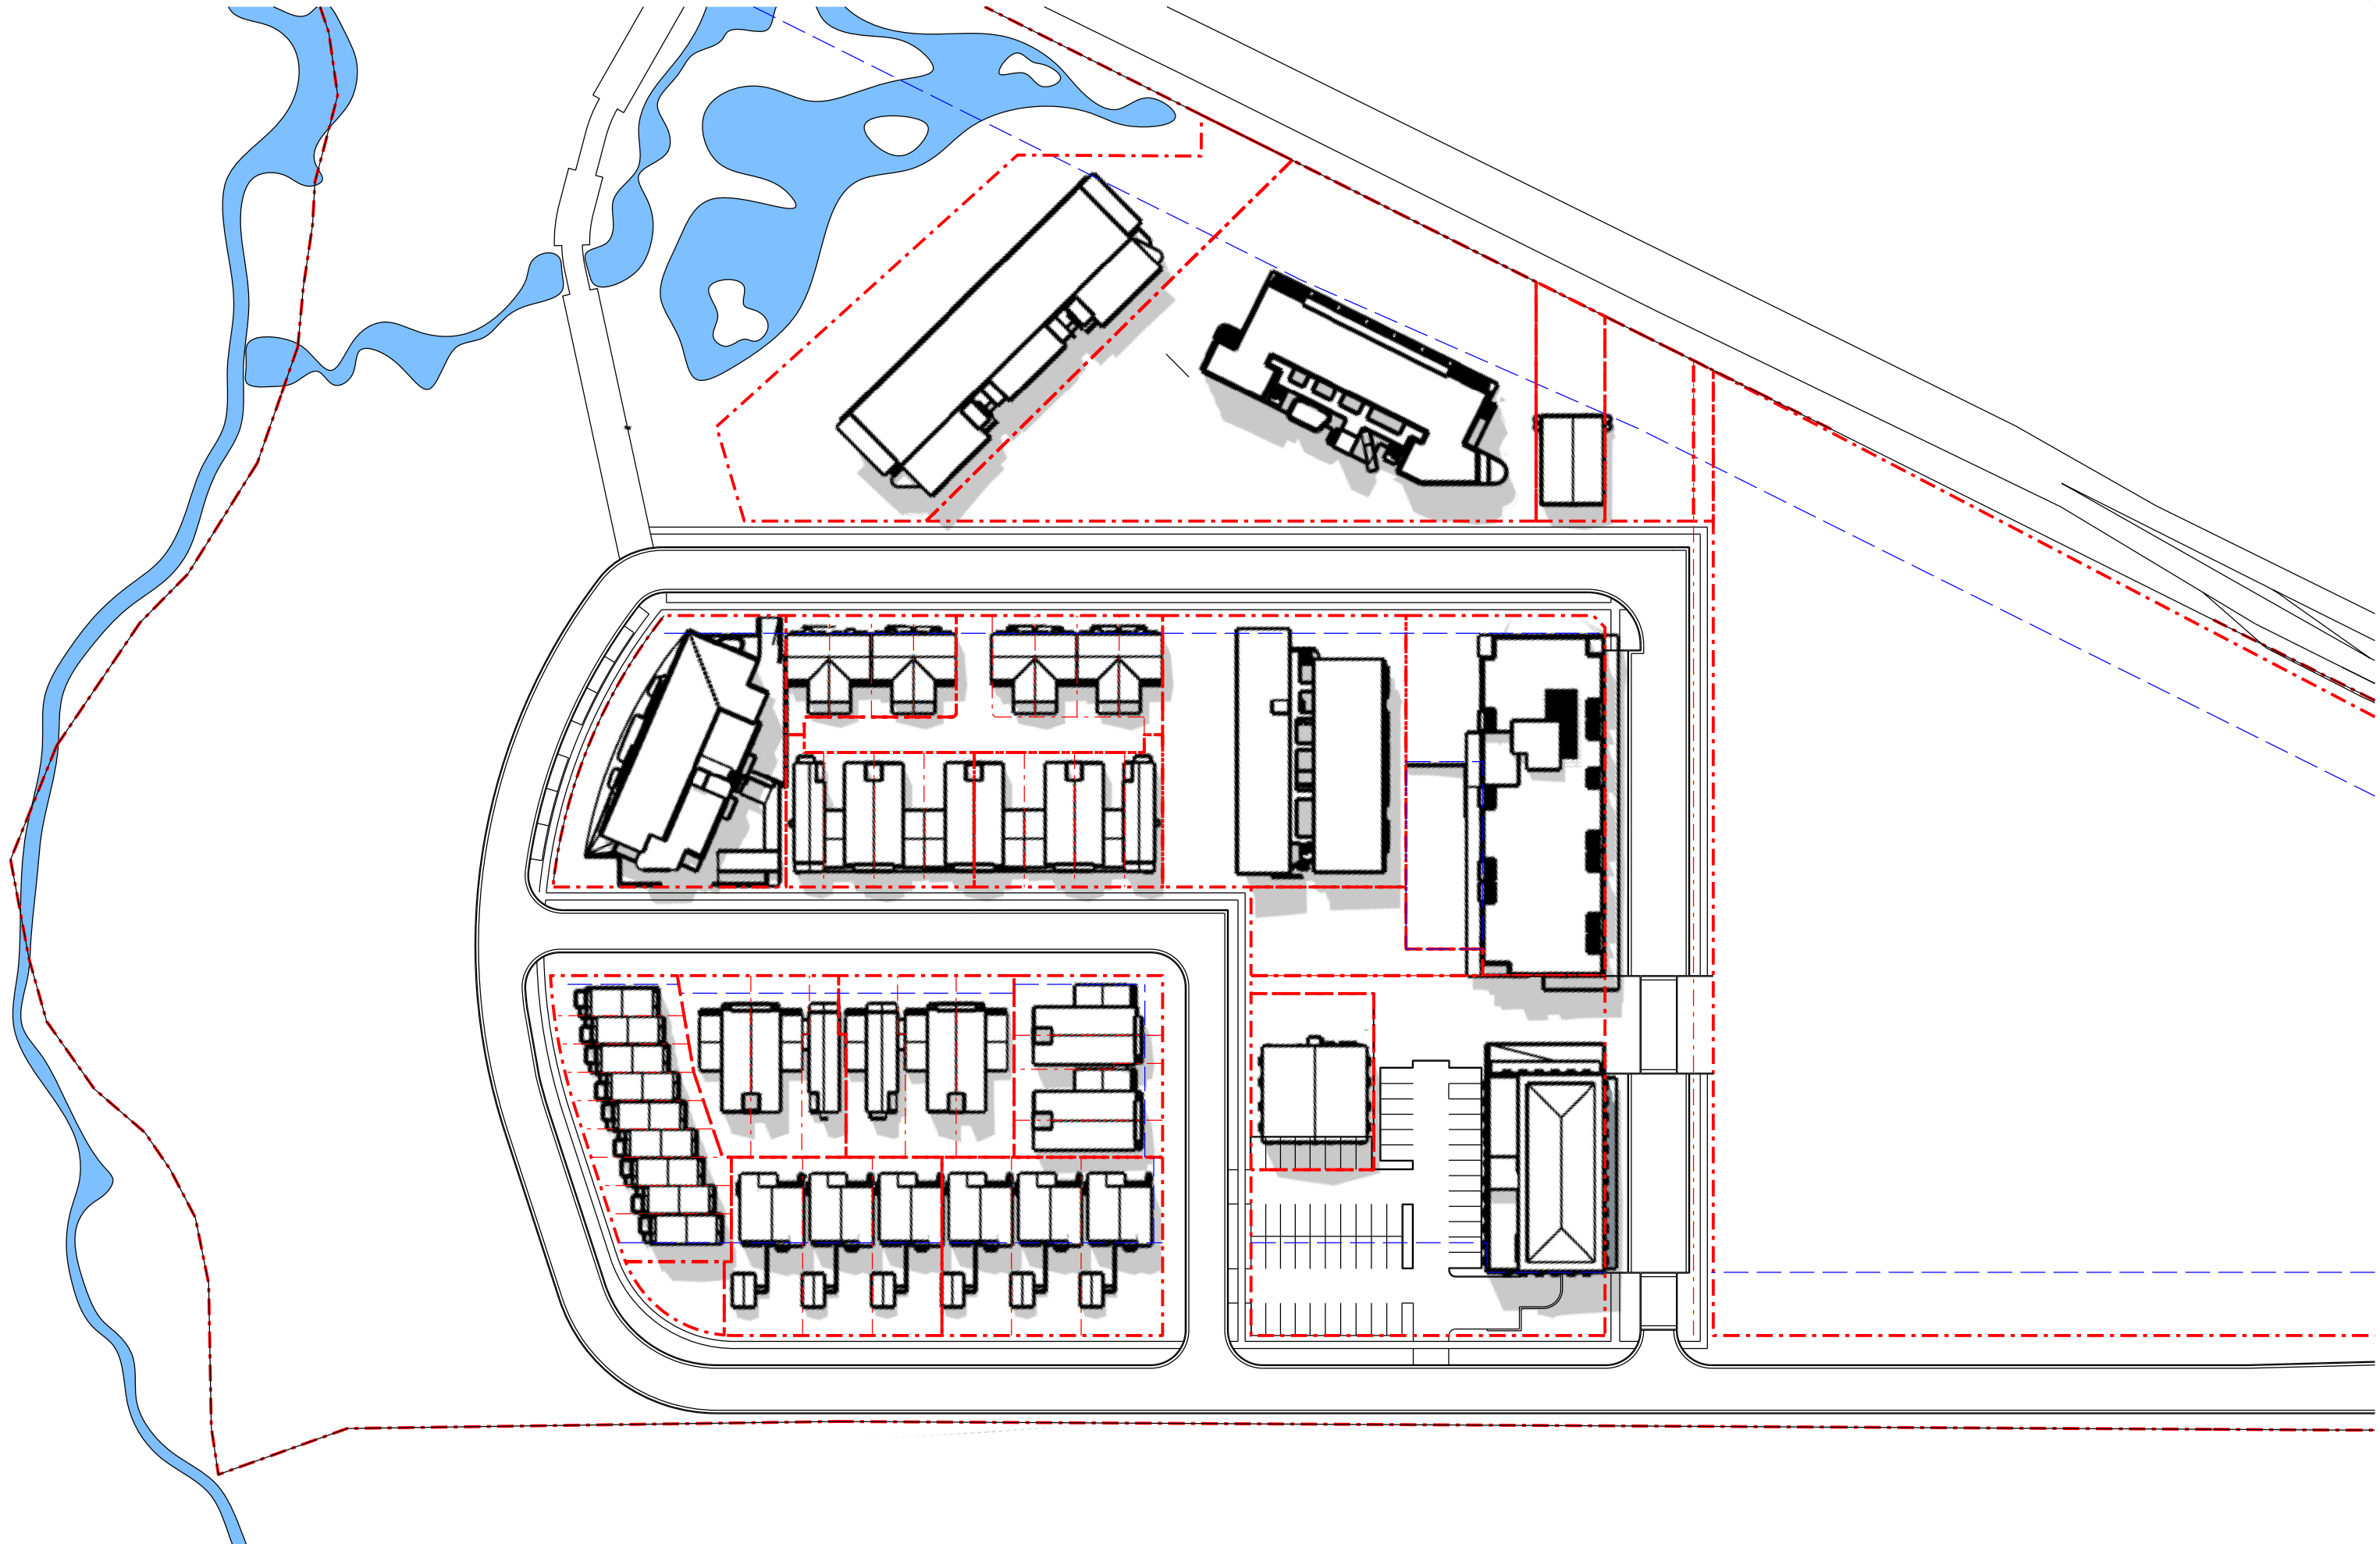

Nominated Architect: David Dove
BArch (Hons), AssocAppSci (Arch), Cert IV (Building)
Registered Architect (NSW) No. 8632
Registered Architect (Vic) 15813
Licenced Building Contractor (NSW) 253780C
29/104 Elizabeth Bay Road
Elizabeth Bay, NSW, 2011
M. 0410 025 852
E. david.dove@sparcdevelopment.com



EG Funds Management
Level 21
Governor Philip Tower
11 Farmer Place
Sydney, NSW
2000
P. (02) 9220 7000
W. www.eg.com.au

EG






The Yards

Moss Vale Road, Bomaderry

Drawing Title
Master Plan Shadow Diagrams - SSDA
Shadows 12:00 21st Sept. (Mid Season)

Date		13th October 2024	
Drawn	DJD	Scale	1:1000 @ A3
Job No.	SYB01	Dwg No.	MP514
		Rev.	A

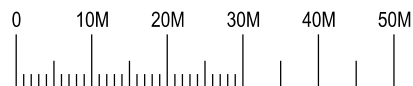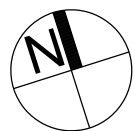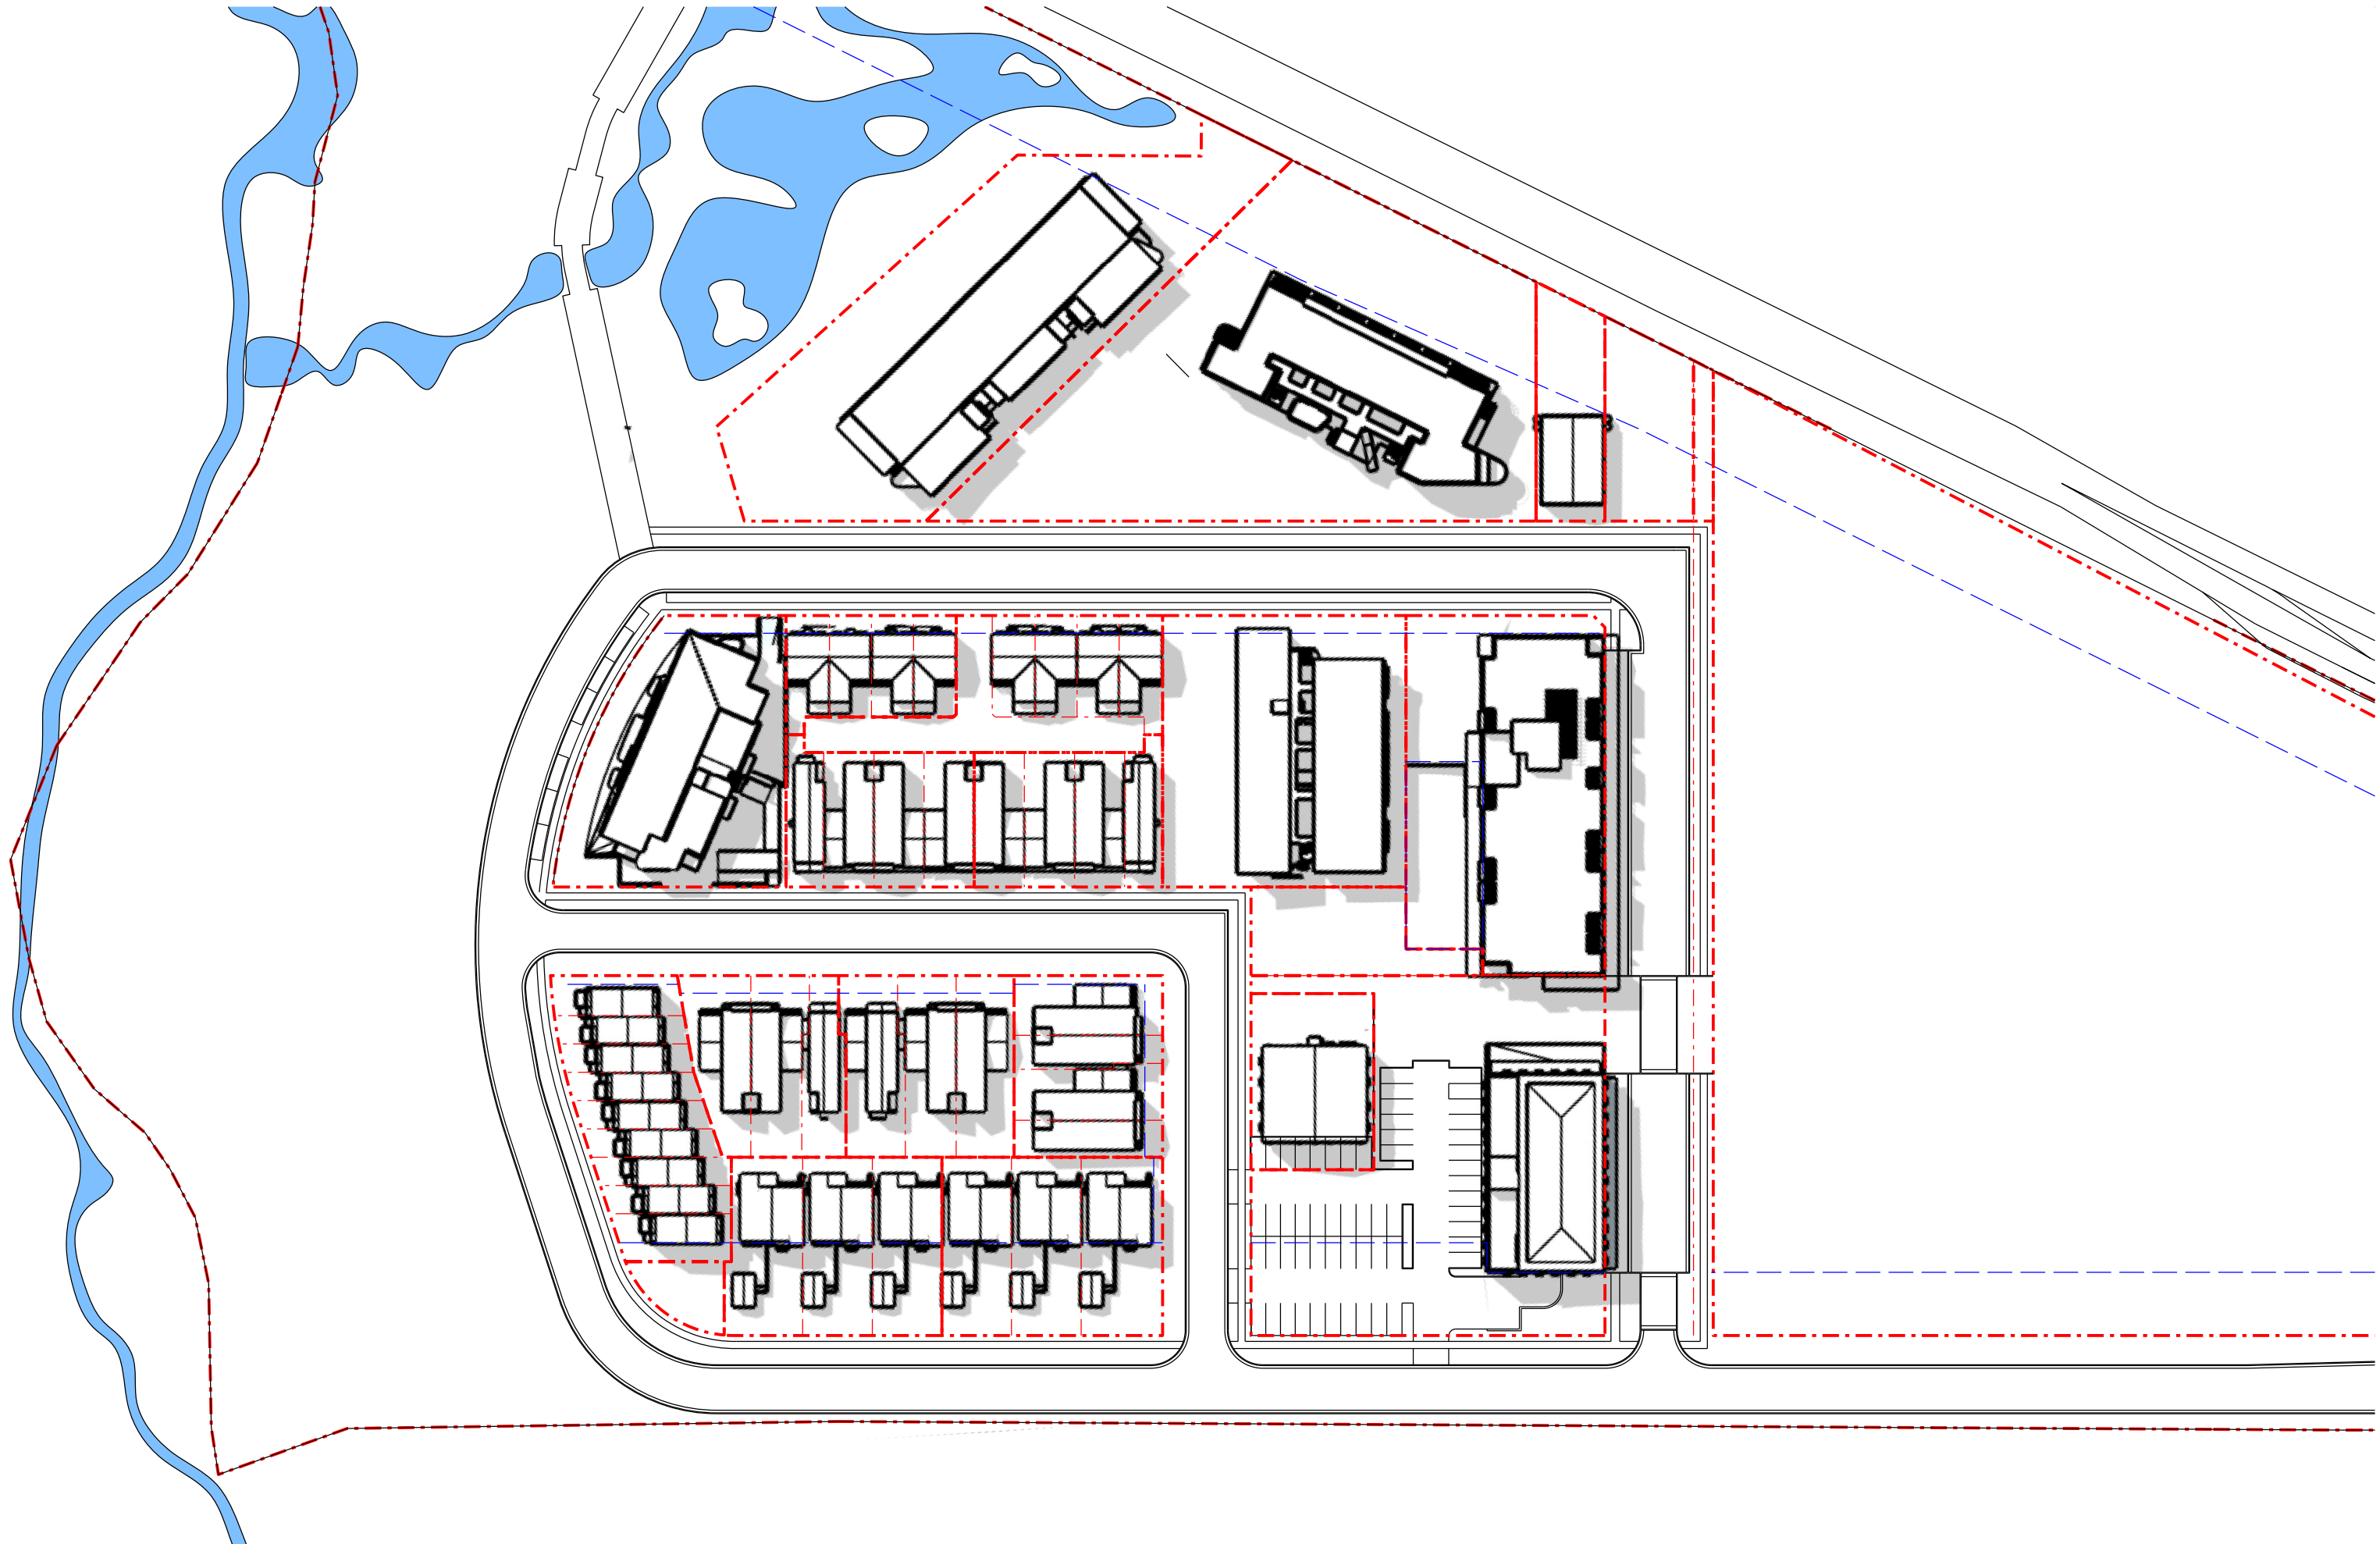

Nominated Architect: David Dove
BArch (Hons), AssocAppSci (Arch), Cert IV (Building)
Registered Architect (NSW) No. 8932
Registered Architect (Vic) No. 15813
Licenced Building Contractor (NSW) 253780C
29/104 Elizabeth Bay Road
Elizabeth Bay, NSW, 2011
M. 0410 025 852
E. david.dove@sparcdevelopment.com



EG Funds Management
Level 21
Governor Philip Tower
11 Farmer Place
Sydney, NSW
2000
P. (02) 9230 7000
W. www.eg.com.au

EG






The Yards

Moss Vale Road, Bomaderry

Drawing Title
Master Plan Shadow Diagrams - SSDA
Shadows 13:00 21st Sept. (Mid Season)

Date		13th October 2024	
Drawn	DJD	Scale	1:1000 @ A3
Job No.	SYB01	Dwg No.	MP515
		Rev.	A

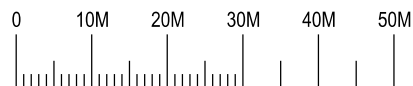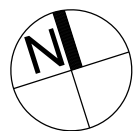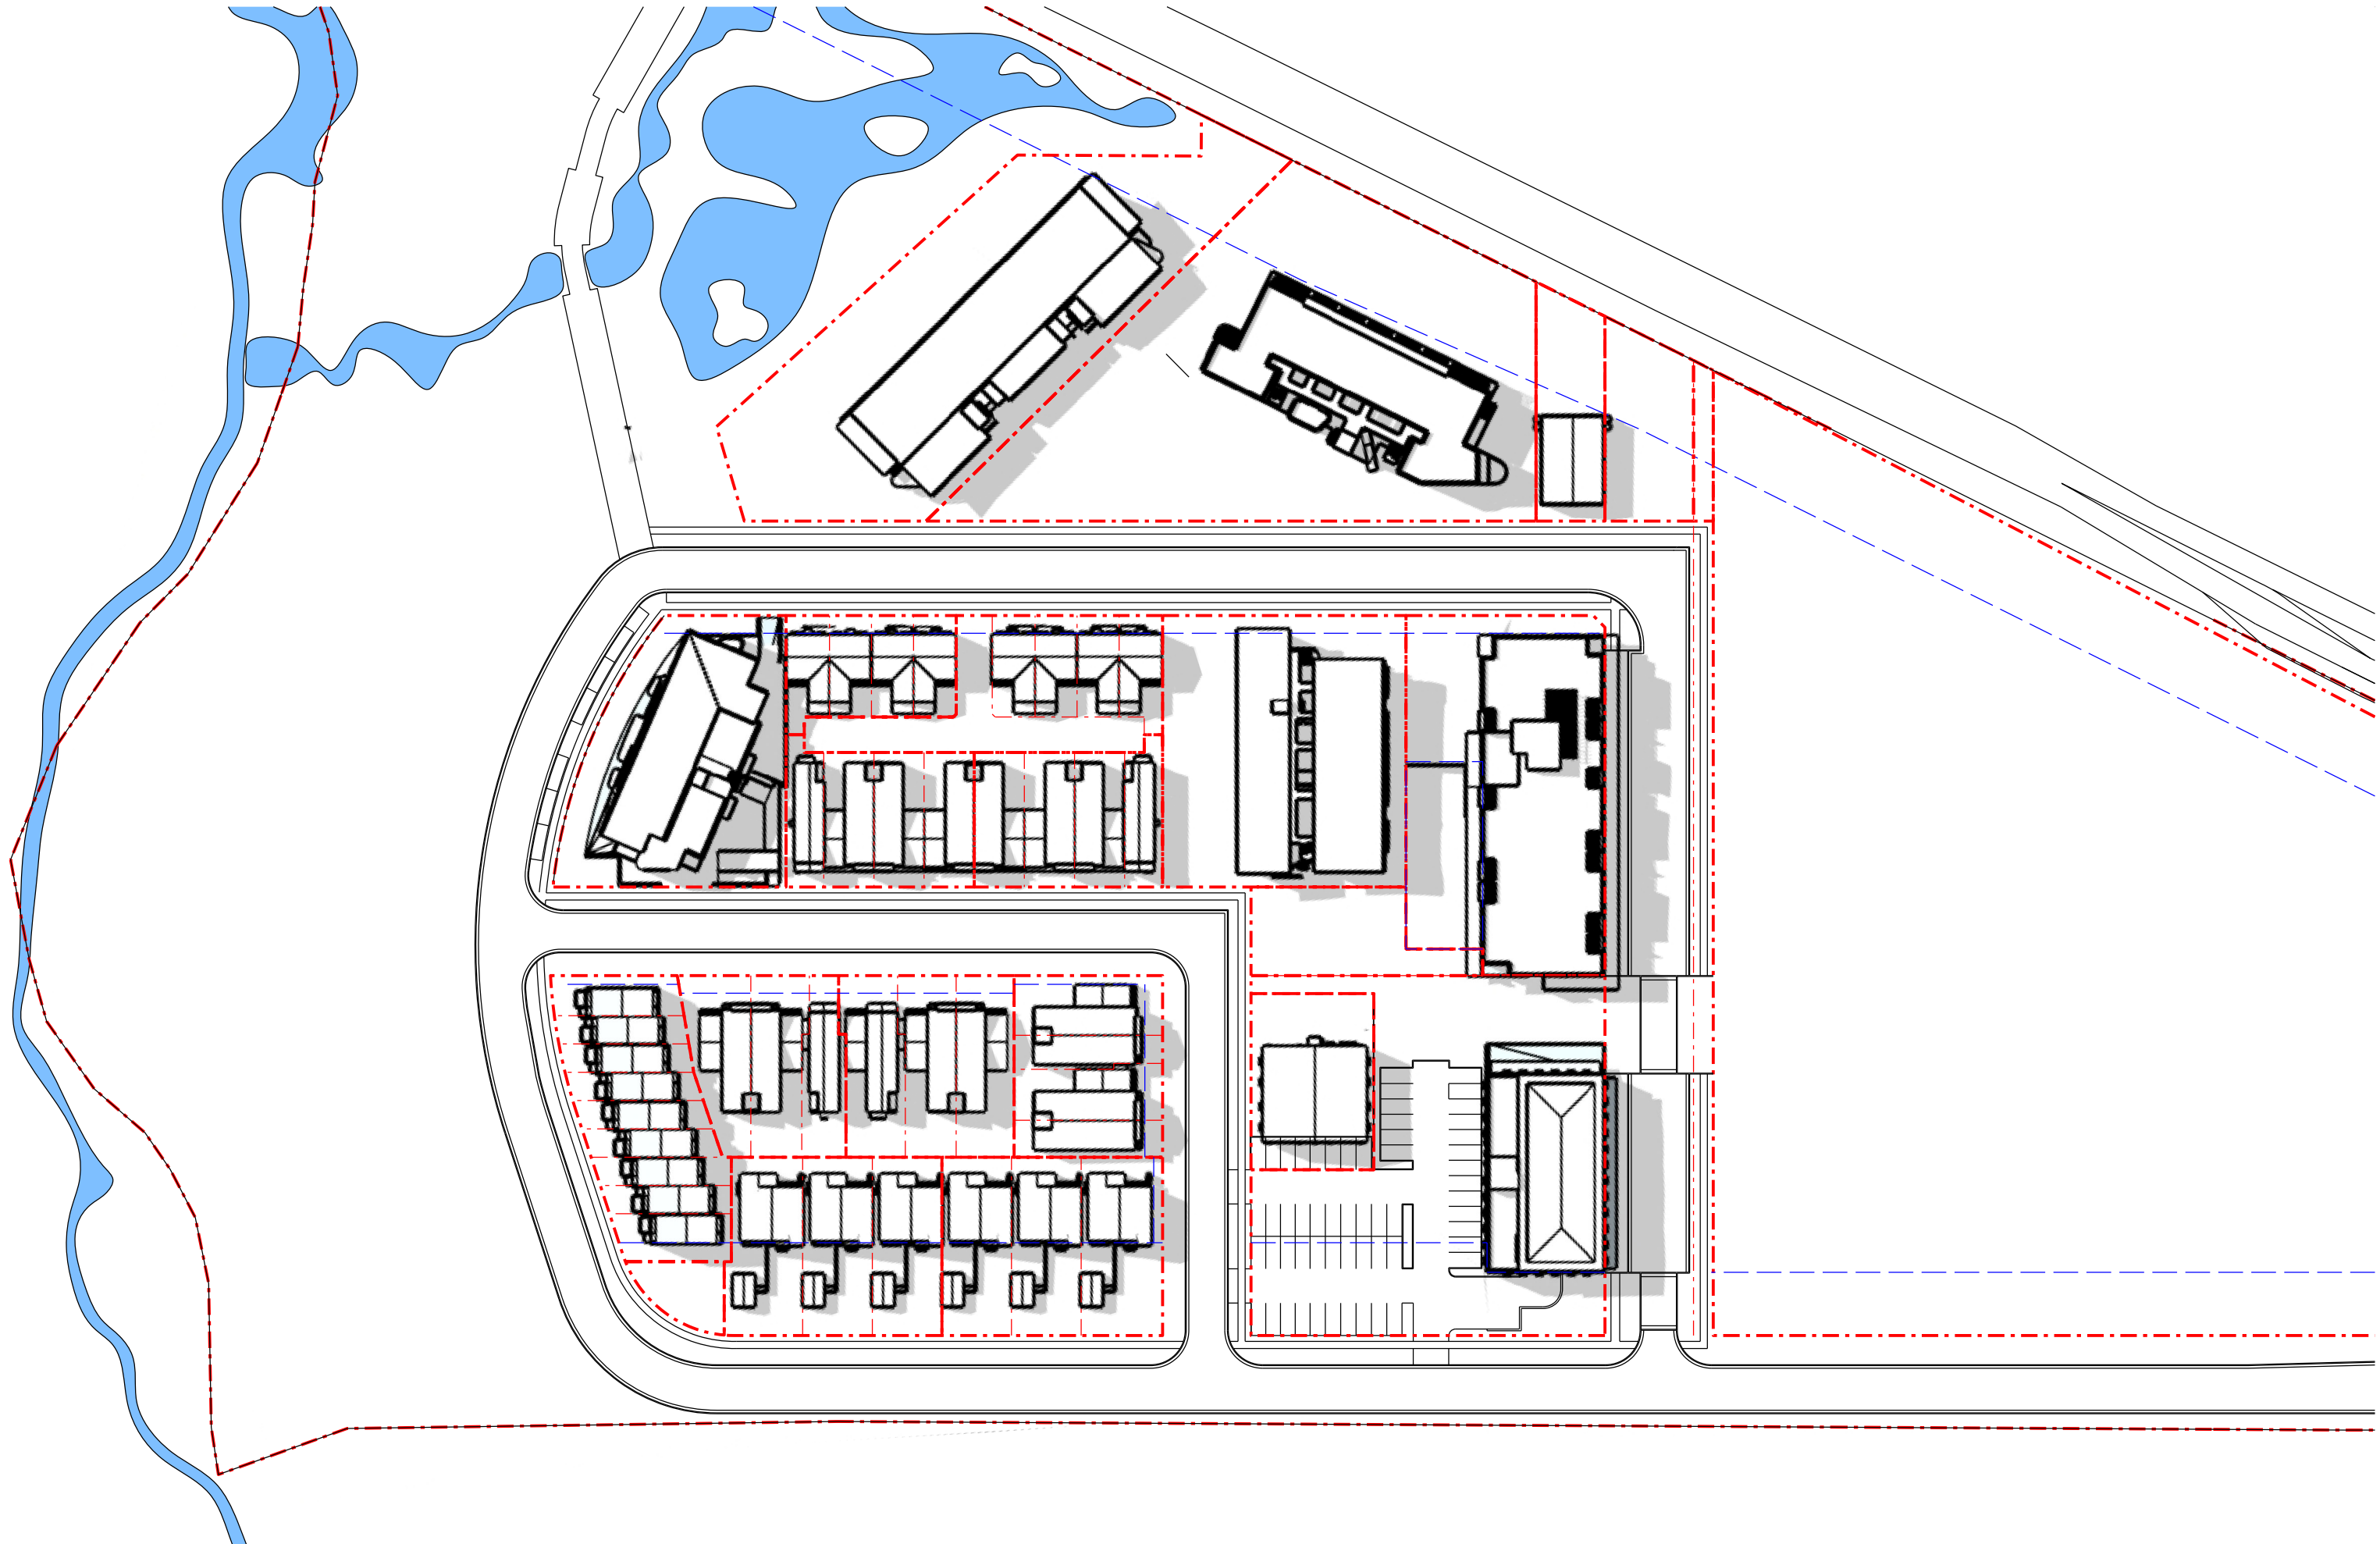

Nominated Architect: David Dove
BArch (Hons), AAACipApSoc (Arch), Cert IV (Building)
Registered Architect (NSW) No. 8932
Registered Architect (Vic) No. 15813
Licenced Building Contractor (NSW) 253780C
29/104 Elizabeth Bay Road
Elizabeth Bay, NSW, 2011
M. 0410 025 852
E. david.dove@sparcdevelopment.com



EG Funds Management
Level 21
Governor Philip Tower
11 Farmer Place
Sydney, NSW
2000
P. (02) 9230 7000
W. www.eg.com.au

EG





The Yards

Moss Vale Road, Bomaderry

Drawing Title
Master Plan Shadow Diagrams - SSDA
Shadows 14:00 21st Sept. (Mid Season)

Date		13th October 2024	
Drawn	DJD	Scale	1:1000 @ A3
Job No.	SYB01	Dwg No.	MP516
		Rev.	A

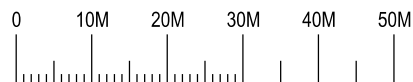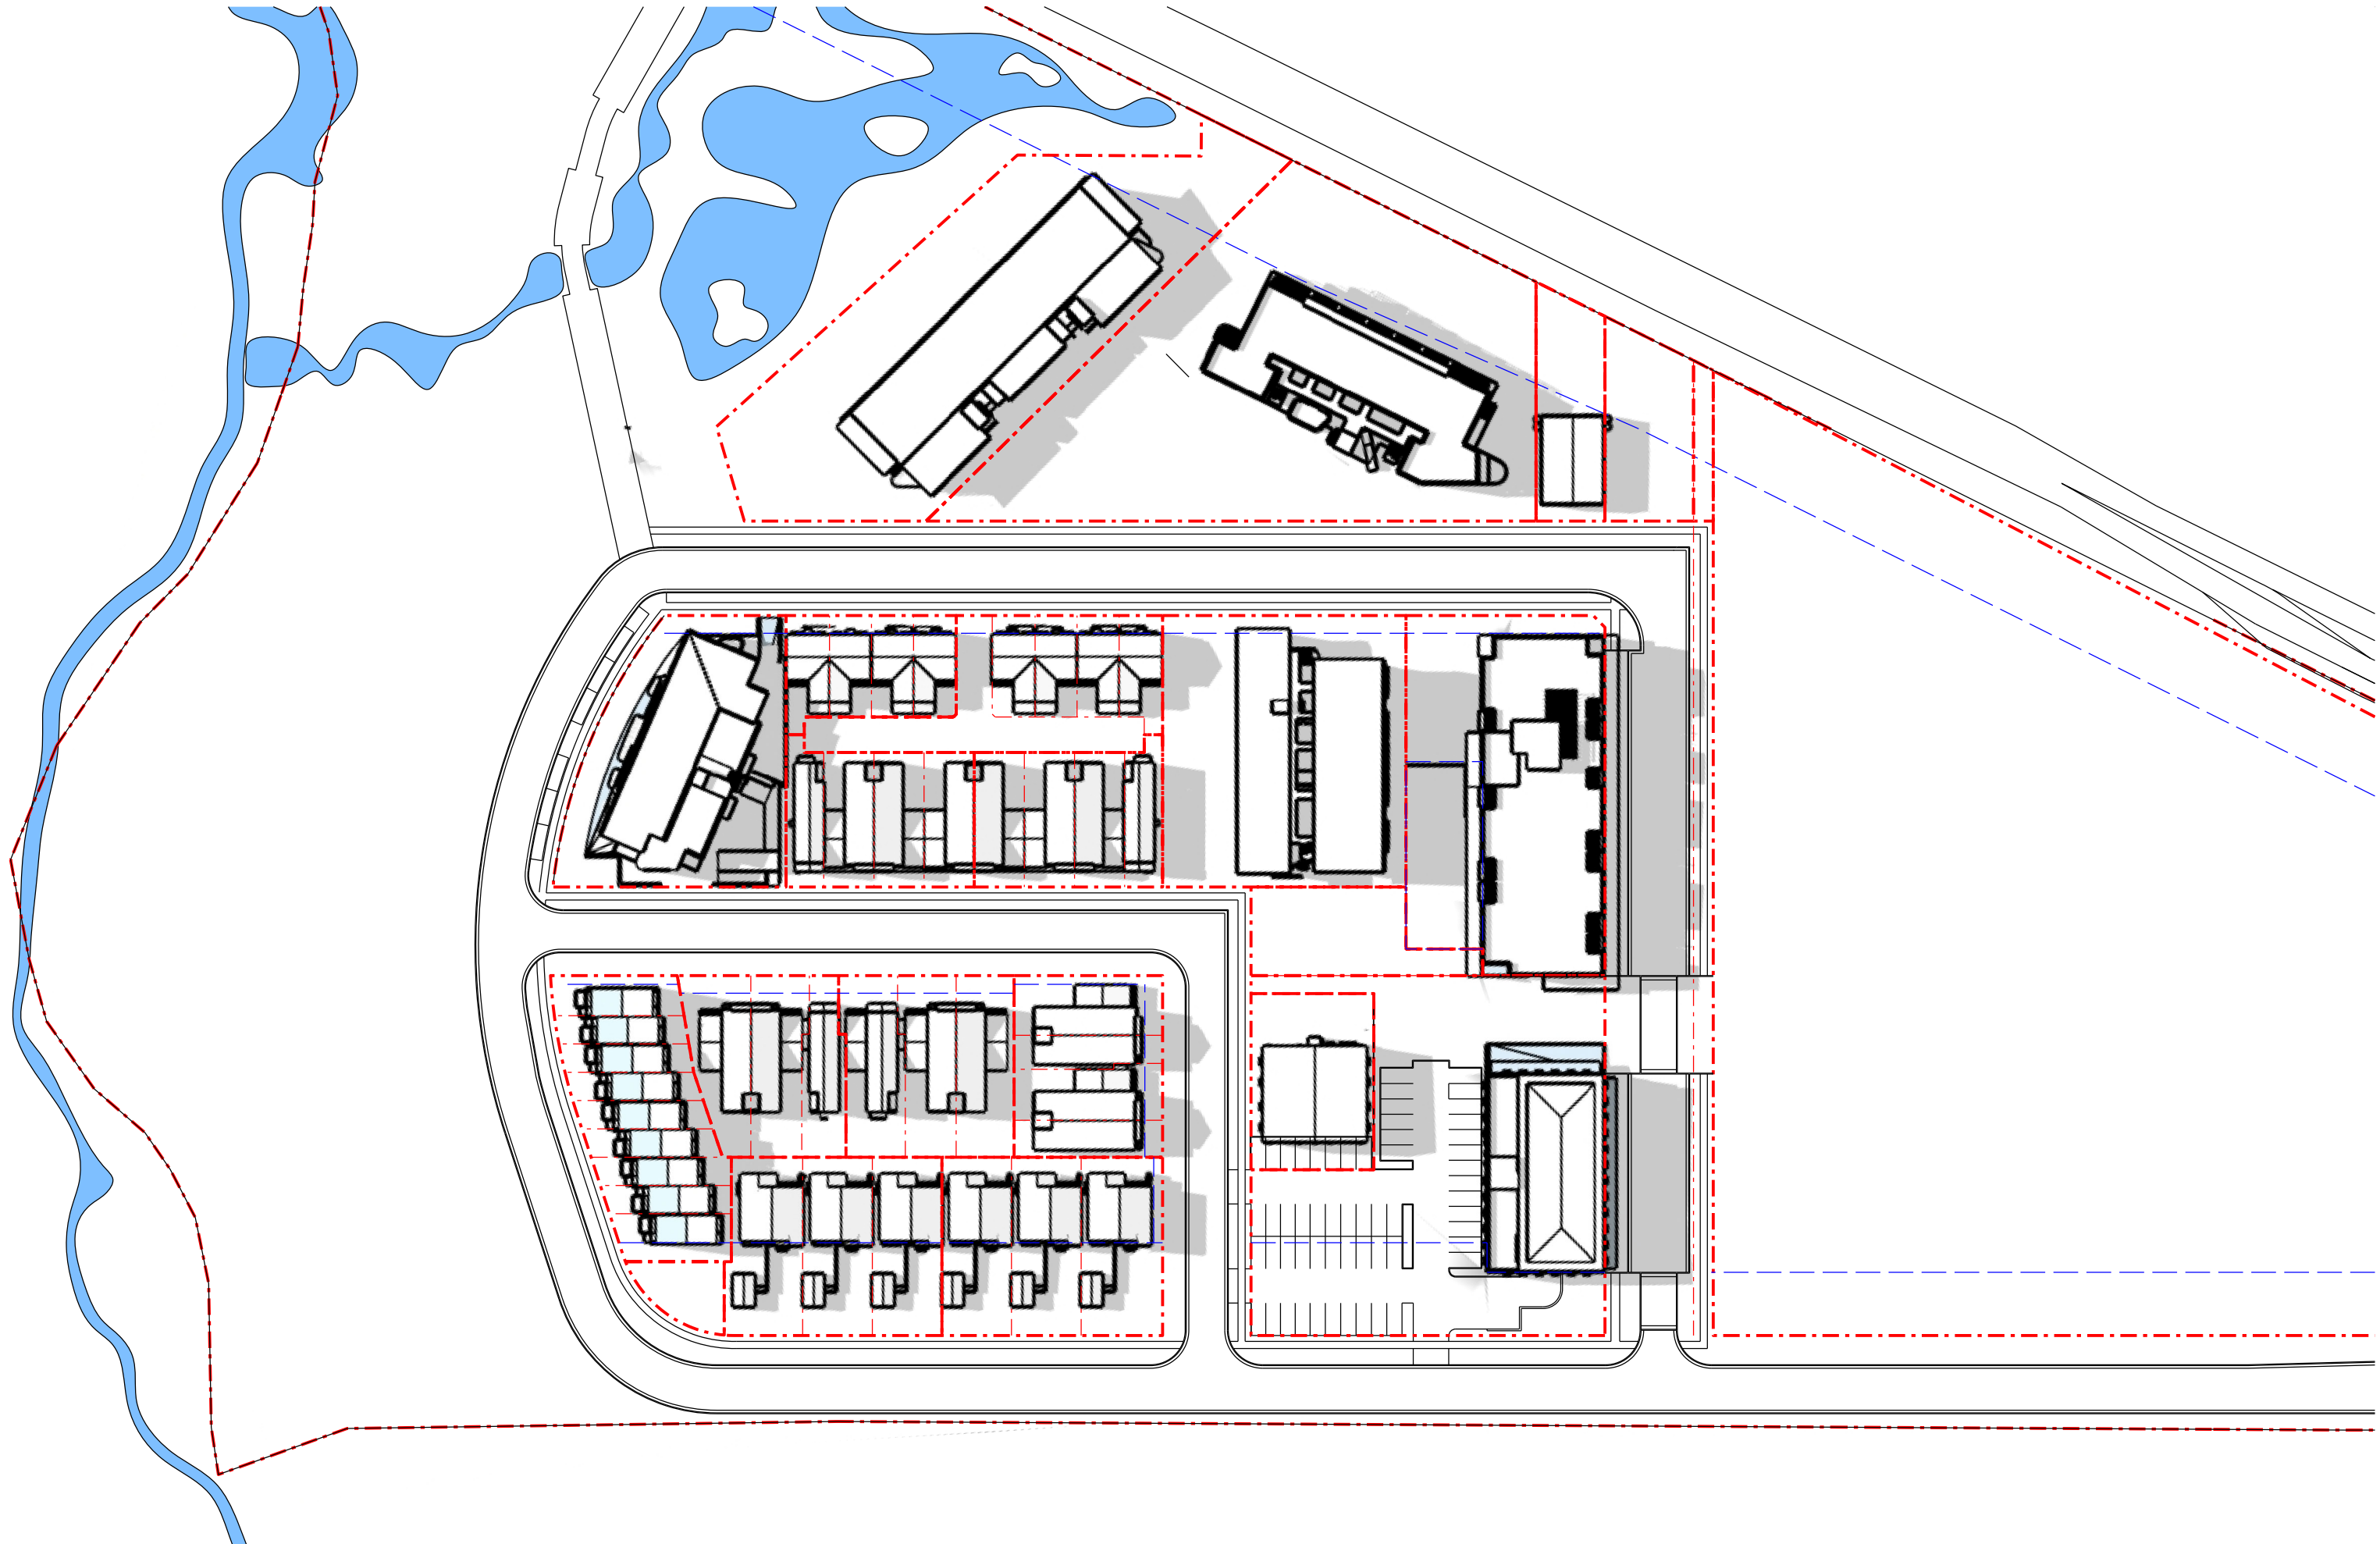

Nominated Architect: David Dove
Architect (Hons), AssocAppSci (Arch), Cert IV (Building)
Registered Architect (NSW) No. 8932
Registered Architect (Vic) No. 15813
Licenced Building Contractor (NSW) 253780C
29/104 Elizabeth Bay Road
Elizabeth Bay, NSW, 2011
M. 0410 025 852
E. david.dove@sparcdevelopment.com



EG Funds Management
Level 21
Governor Philip Tower
11 Farmer Place
Sydney, NSW
2000
P. (02) 9220 7000
W. www.eg.com.au

EG






The Yards

Moss Vale Road, Bomaderry

Drawing Title
Master Plan Shadow Diagrams - SSDA
Shadows 15:00 21st Sept. (Mid Season)

Date	13th October 2024		
Drawn	DJD	Scale	1:1000 @ A3
Job No.	SYB01	Dwg No.	MP517
		Rev.	A

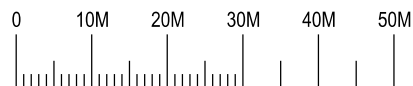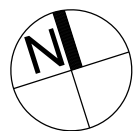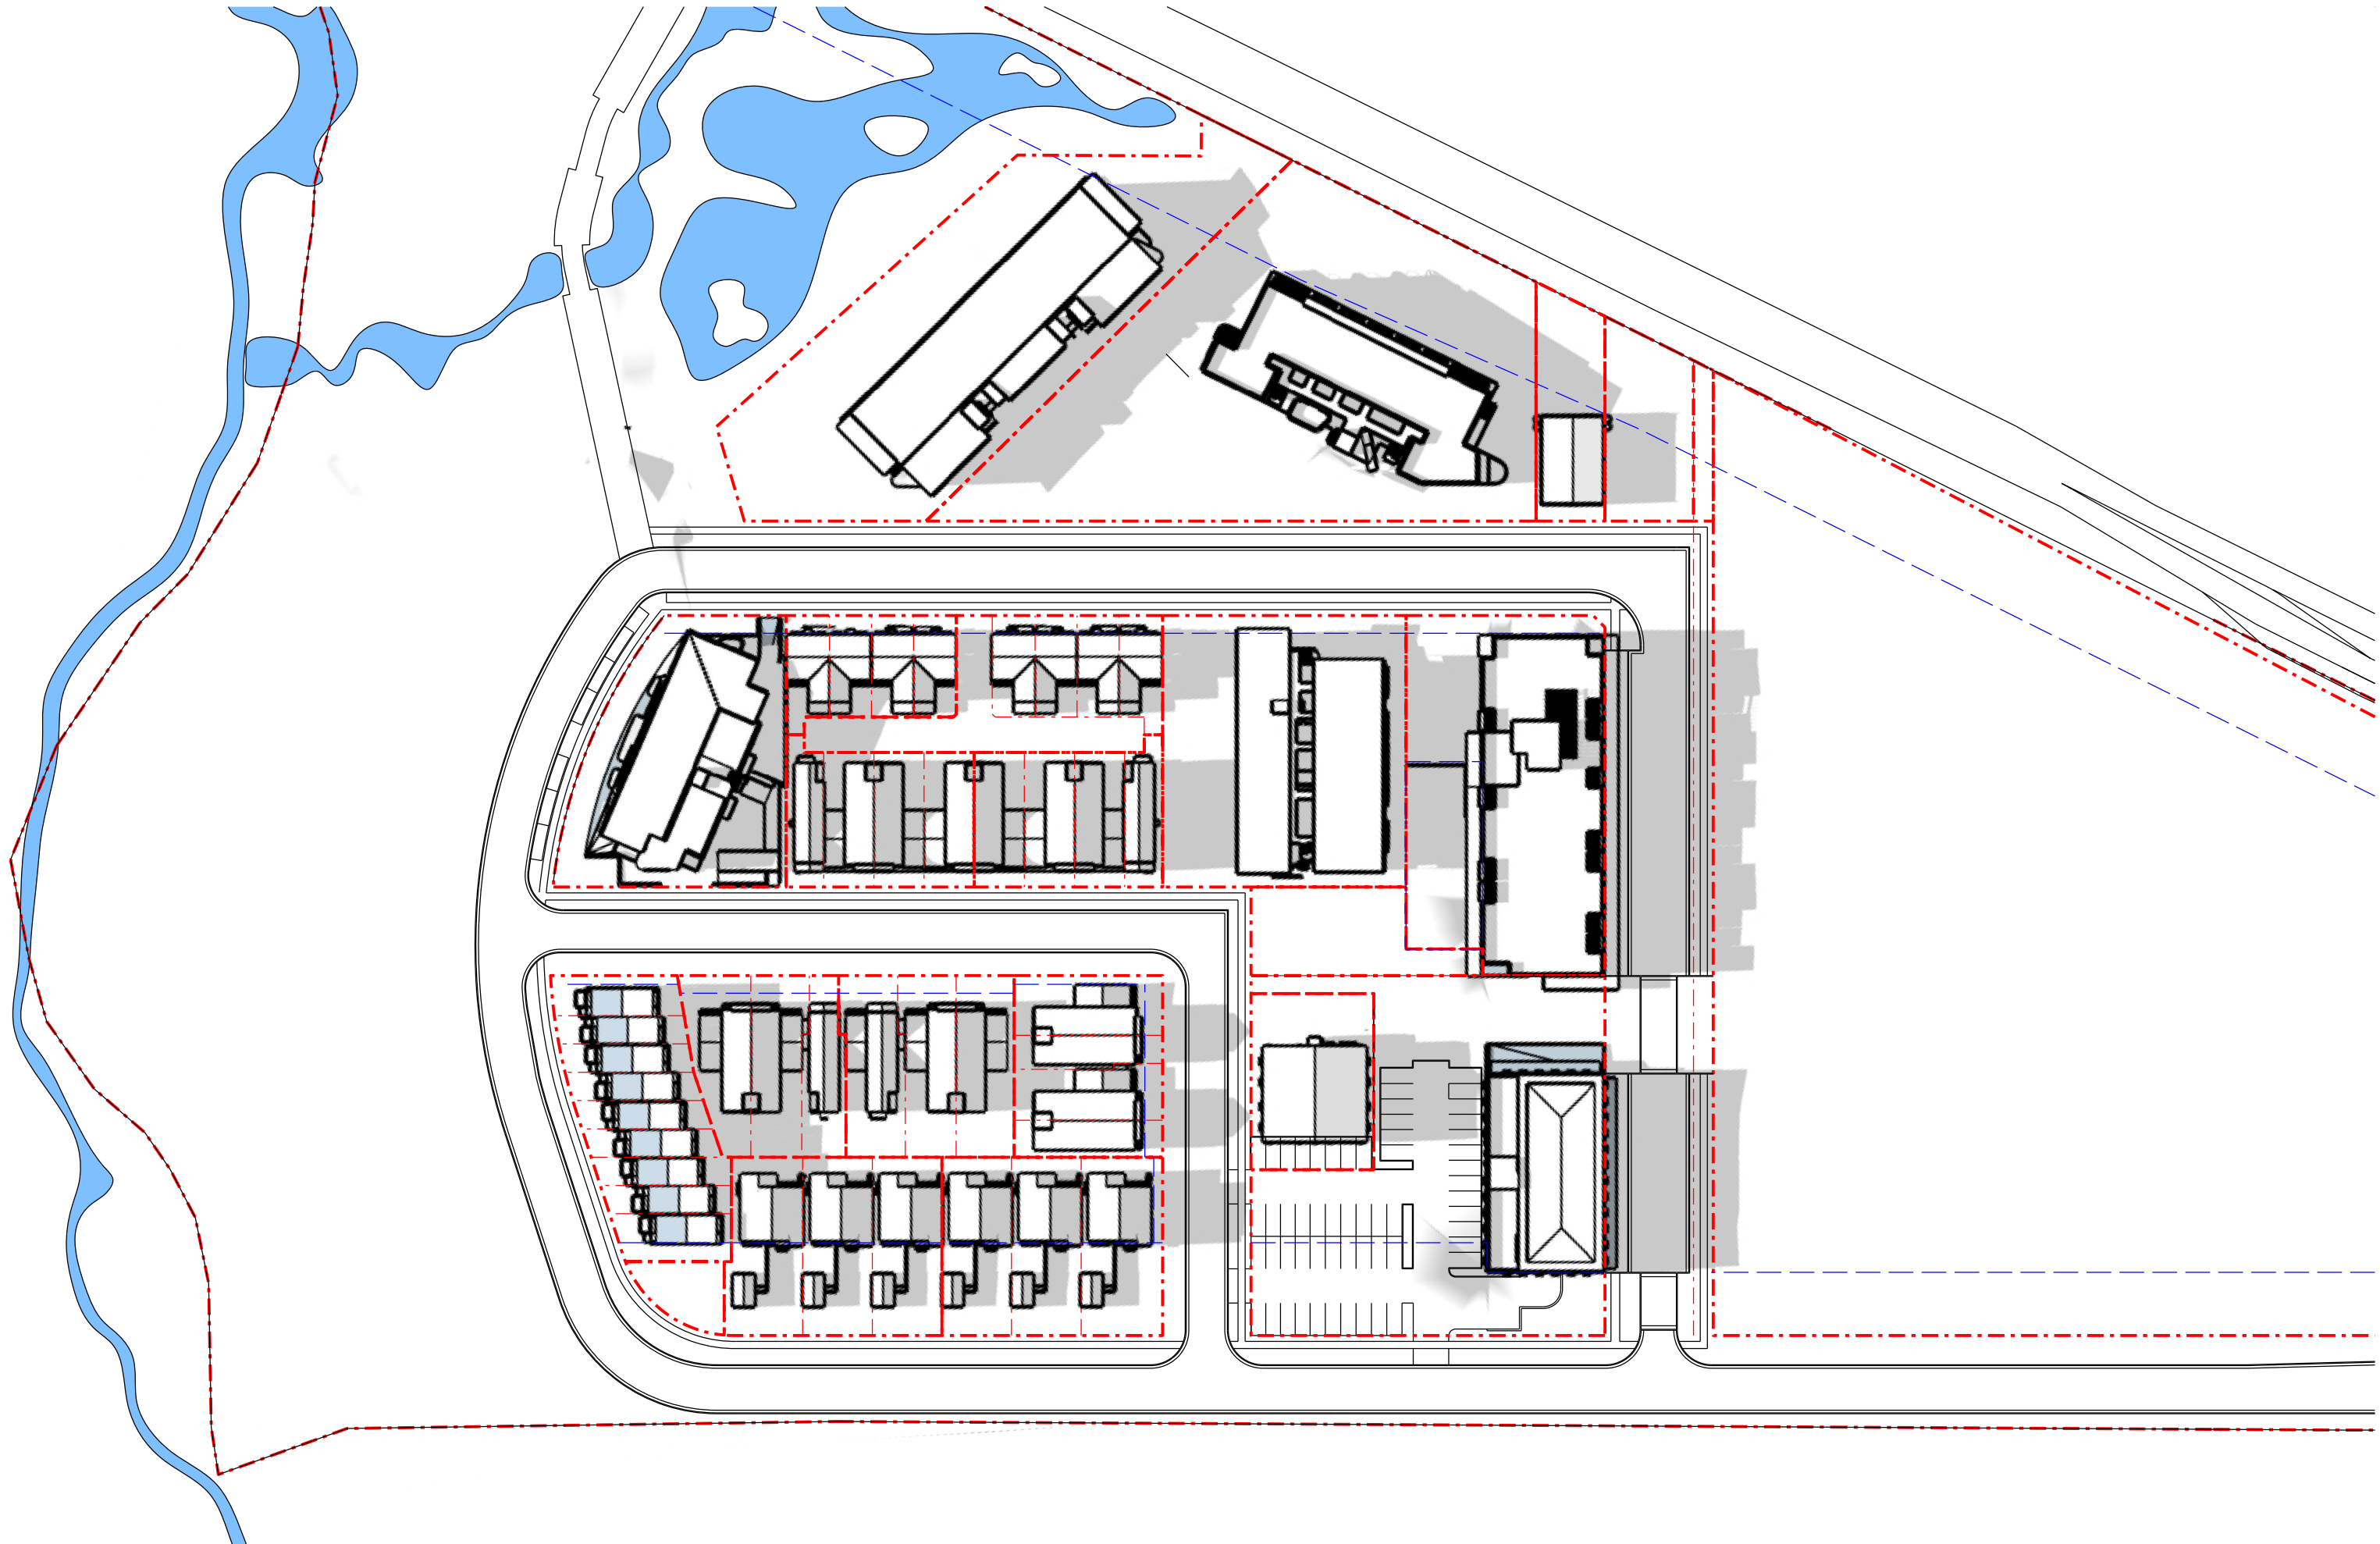

Nominated Architect: David Dove
BArch (Hons), AIA (AIPSA) (Arch), Cert IV (Building)
Registered Architect (NSW) No. 8932
Registered Architect (Vic) No. 15813
Licenced Building Contractor (NSW) 253780C
29/104 Elizabeth Bay Road
Elizabeth Bay, NSW, 2011
M. 0410 025 852
E. david.dove@sparcdevelopment.com

SPARC
DEVELOPMENT

EG Funds Management
Level 21
Governor Philip Tower
11 Farrer Place
Sydney, NSW
2000
P. (02) 9220 7000
W. www.eg.com.au

EG





The Yards

Moss Vale Road, Bomaderry

Drawing Title
Master Plan Shadow Diagrams - SSDA
Shadows 16:00 21st Sept. (Mid Season)

Date		13th October 2024	
Drawn	DJD	Scale	1:1000 @ A3
Job No.	SYB01	Dwg No.	MP518
		Rev.	A

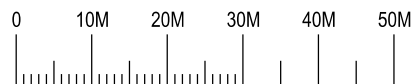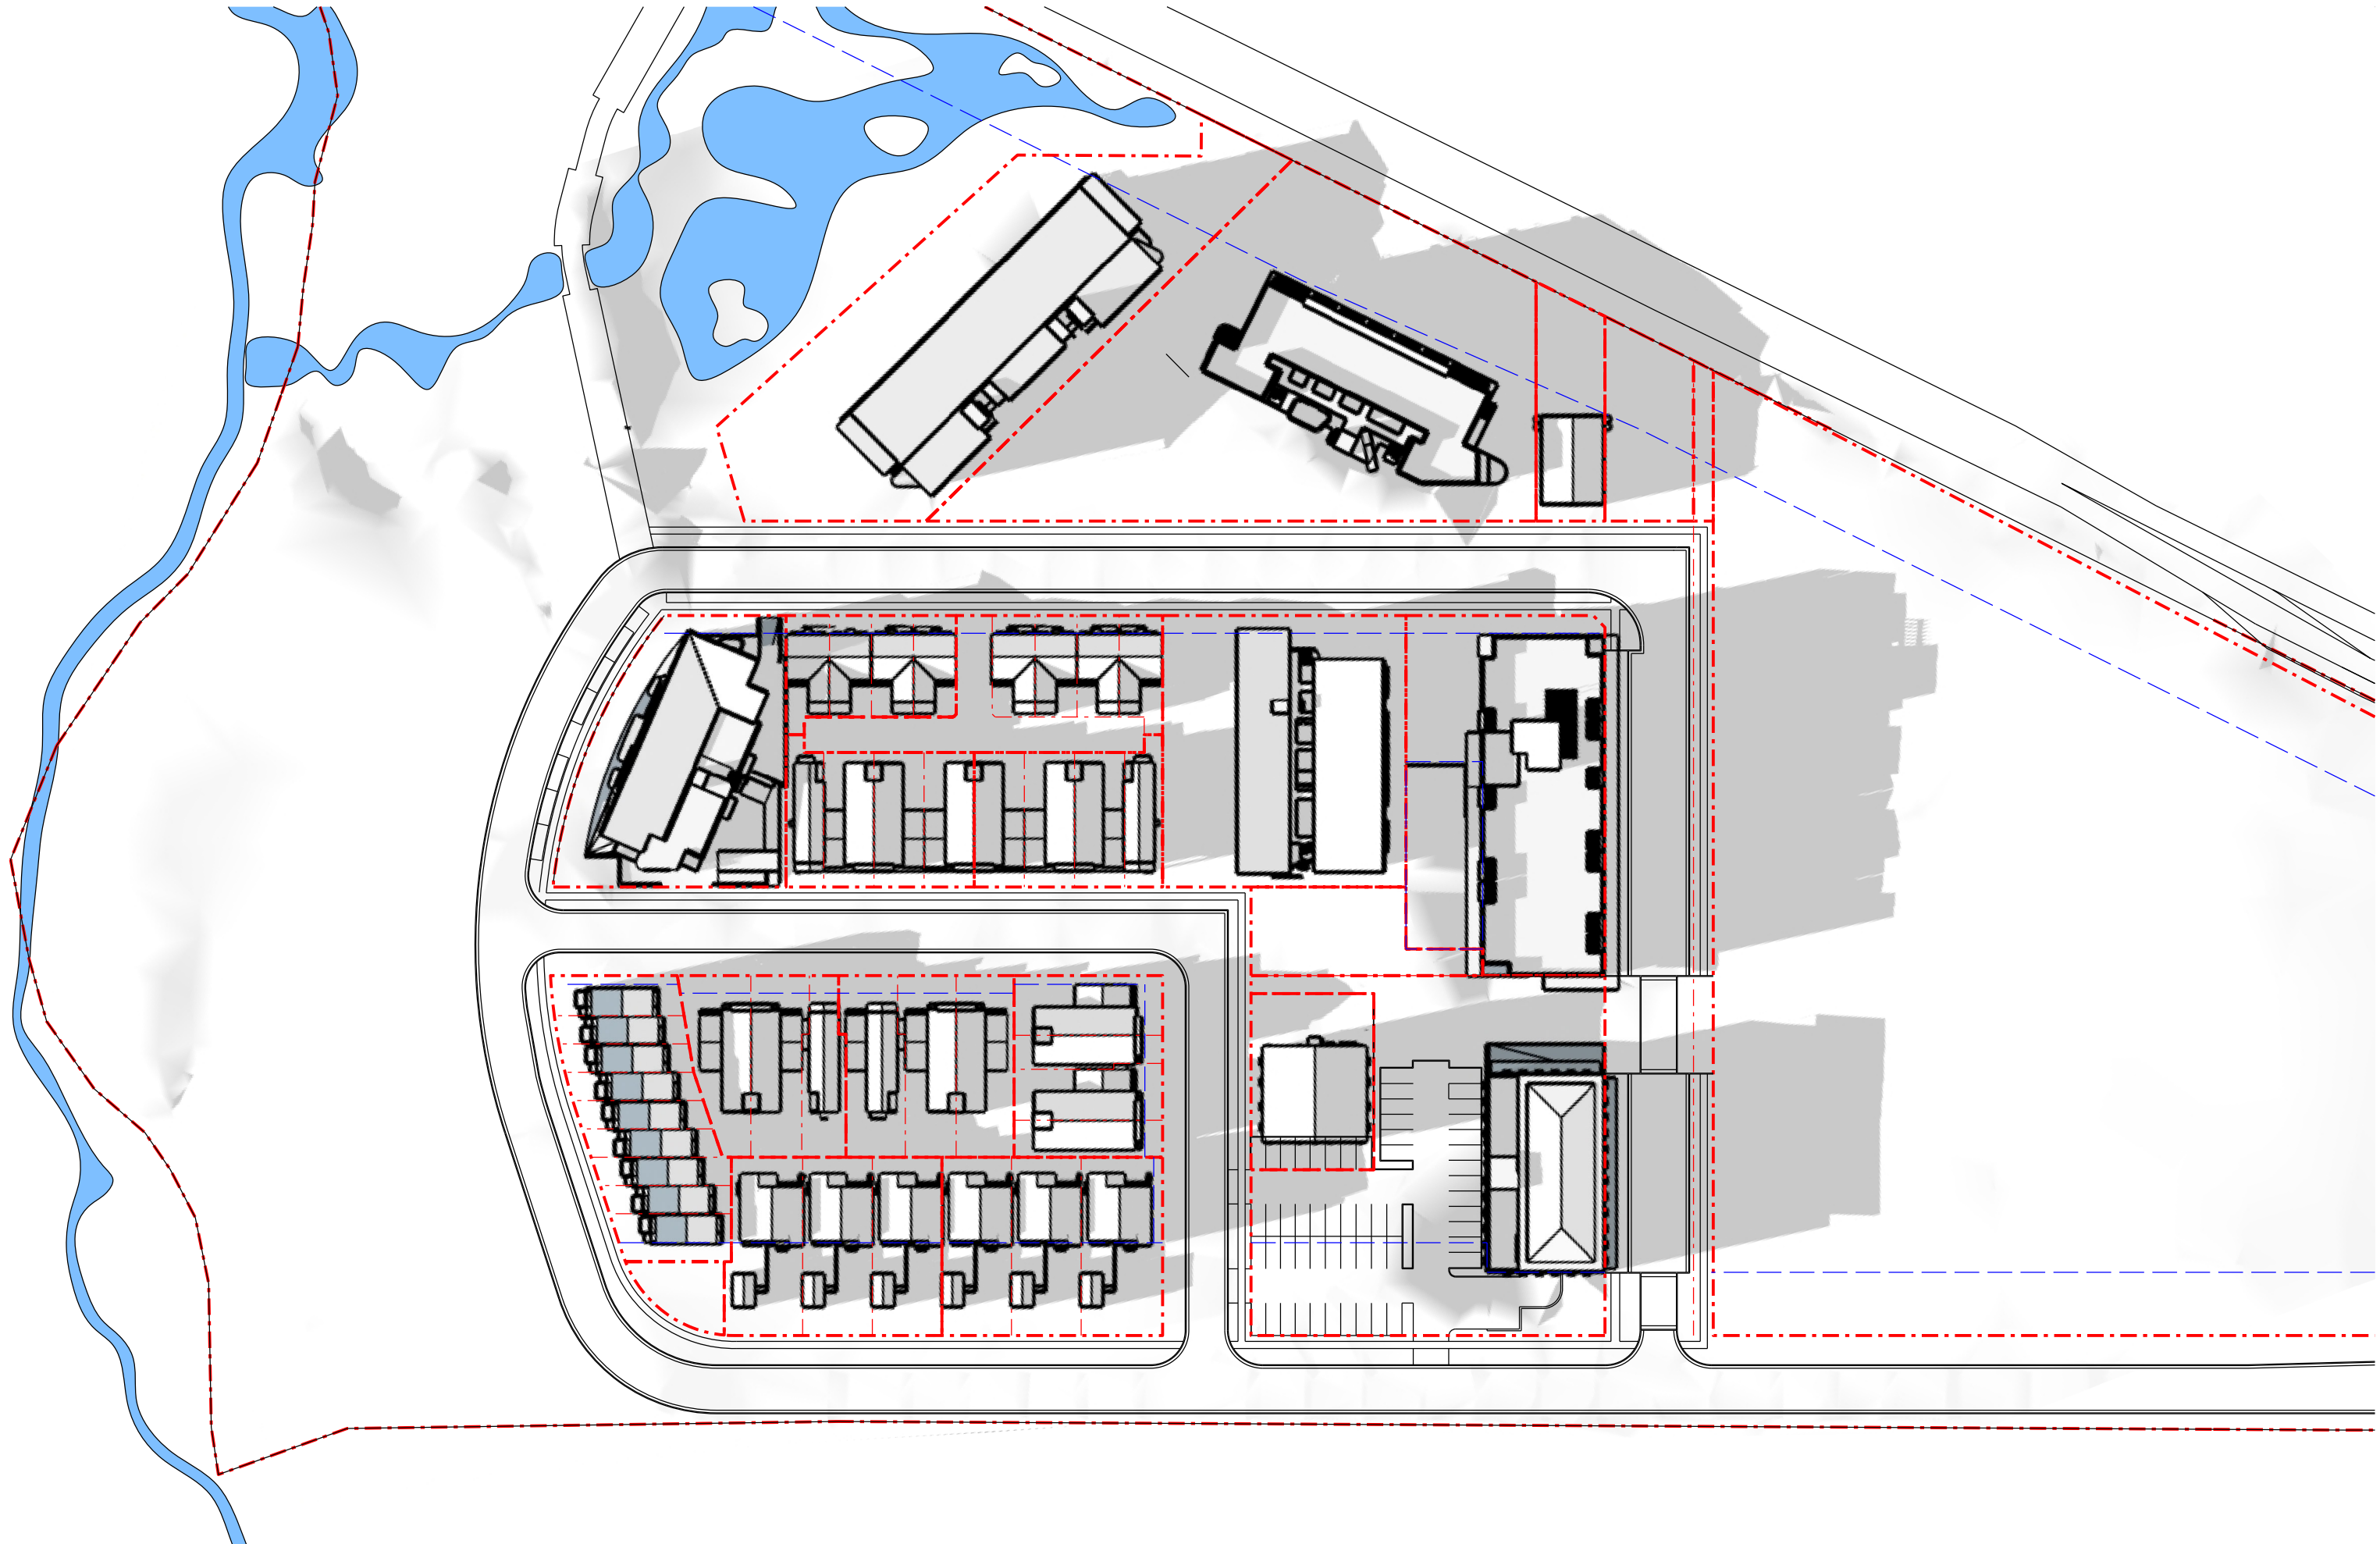

Nominated Architect: David Dove
 BA(arch) (Hons), AA(CompSci) (Arch), Cert IV (Building)
 Registered Architect (NSW) No. 8632
 Registered Architect (Vic) 15813
 Licensed Building Contractor (NSW) 253780C
 29/104 Elizabeth Bay Road
 Elizabeth Bay, NSW, 2011
 M. 0410 025 852
 E. david.dove@sparcdevelopment.com



EG Funds Management
 Level 21
 Governor Philip Tower
 11 Farmer Place
 Sydney, NSW
 2000
 P. (02) 9230 7000
 W. www.eg.com.au




EG



The Yards **Moss Vale Road, Bomaderry**

Drawing Title
Master Plan Shadow Diagrams - SSDA
Shadows 17:00 21st Sept. (Mid Season)

Date		13th October 2024	
Drawn	DJD	Scale	1:1000 @ A3
Job No.	SYB01	Dwg No.	MP519
		Rev.	A

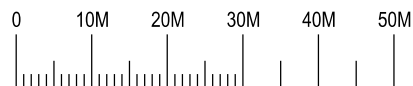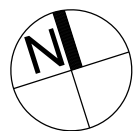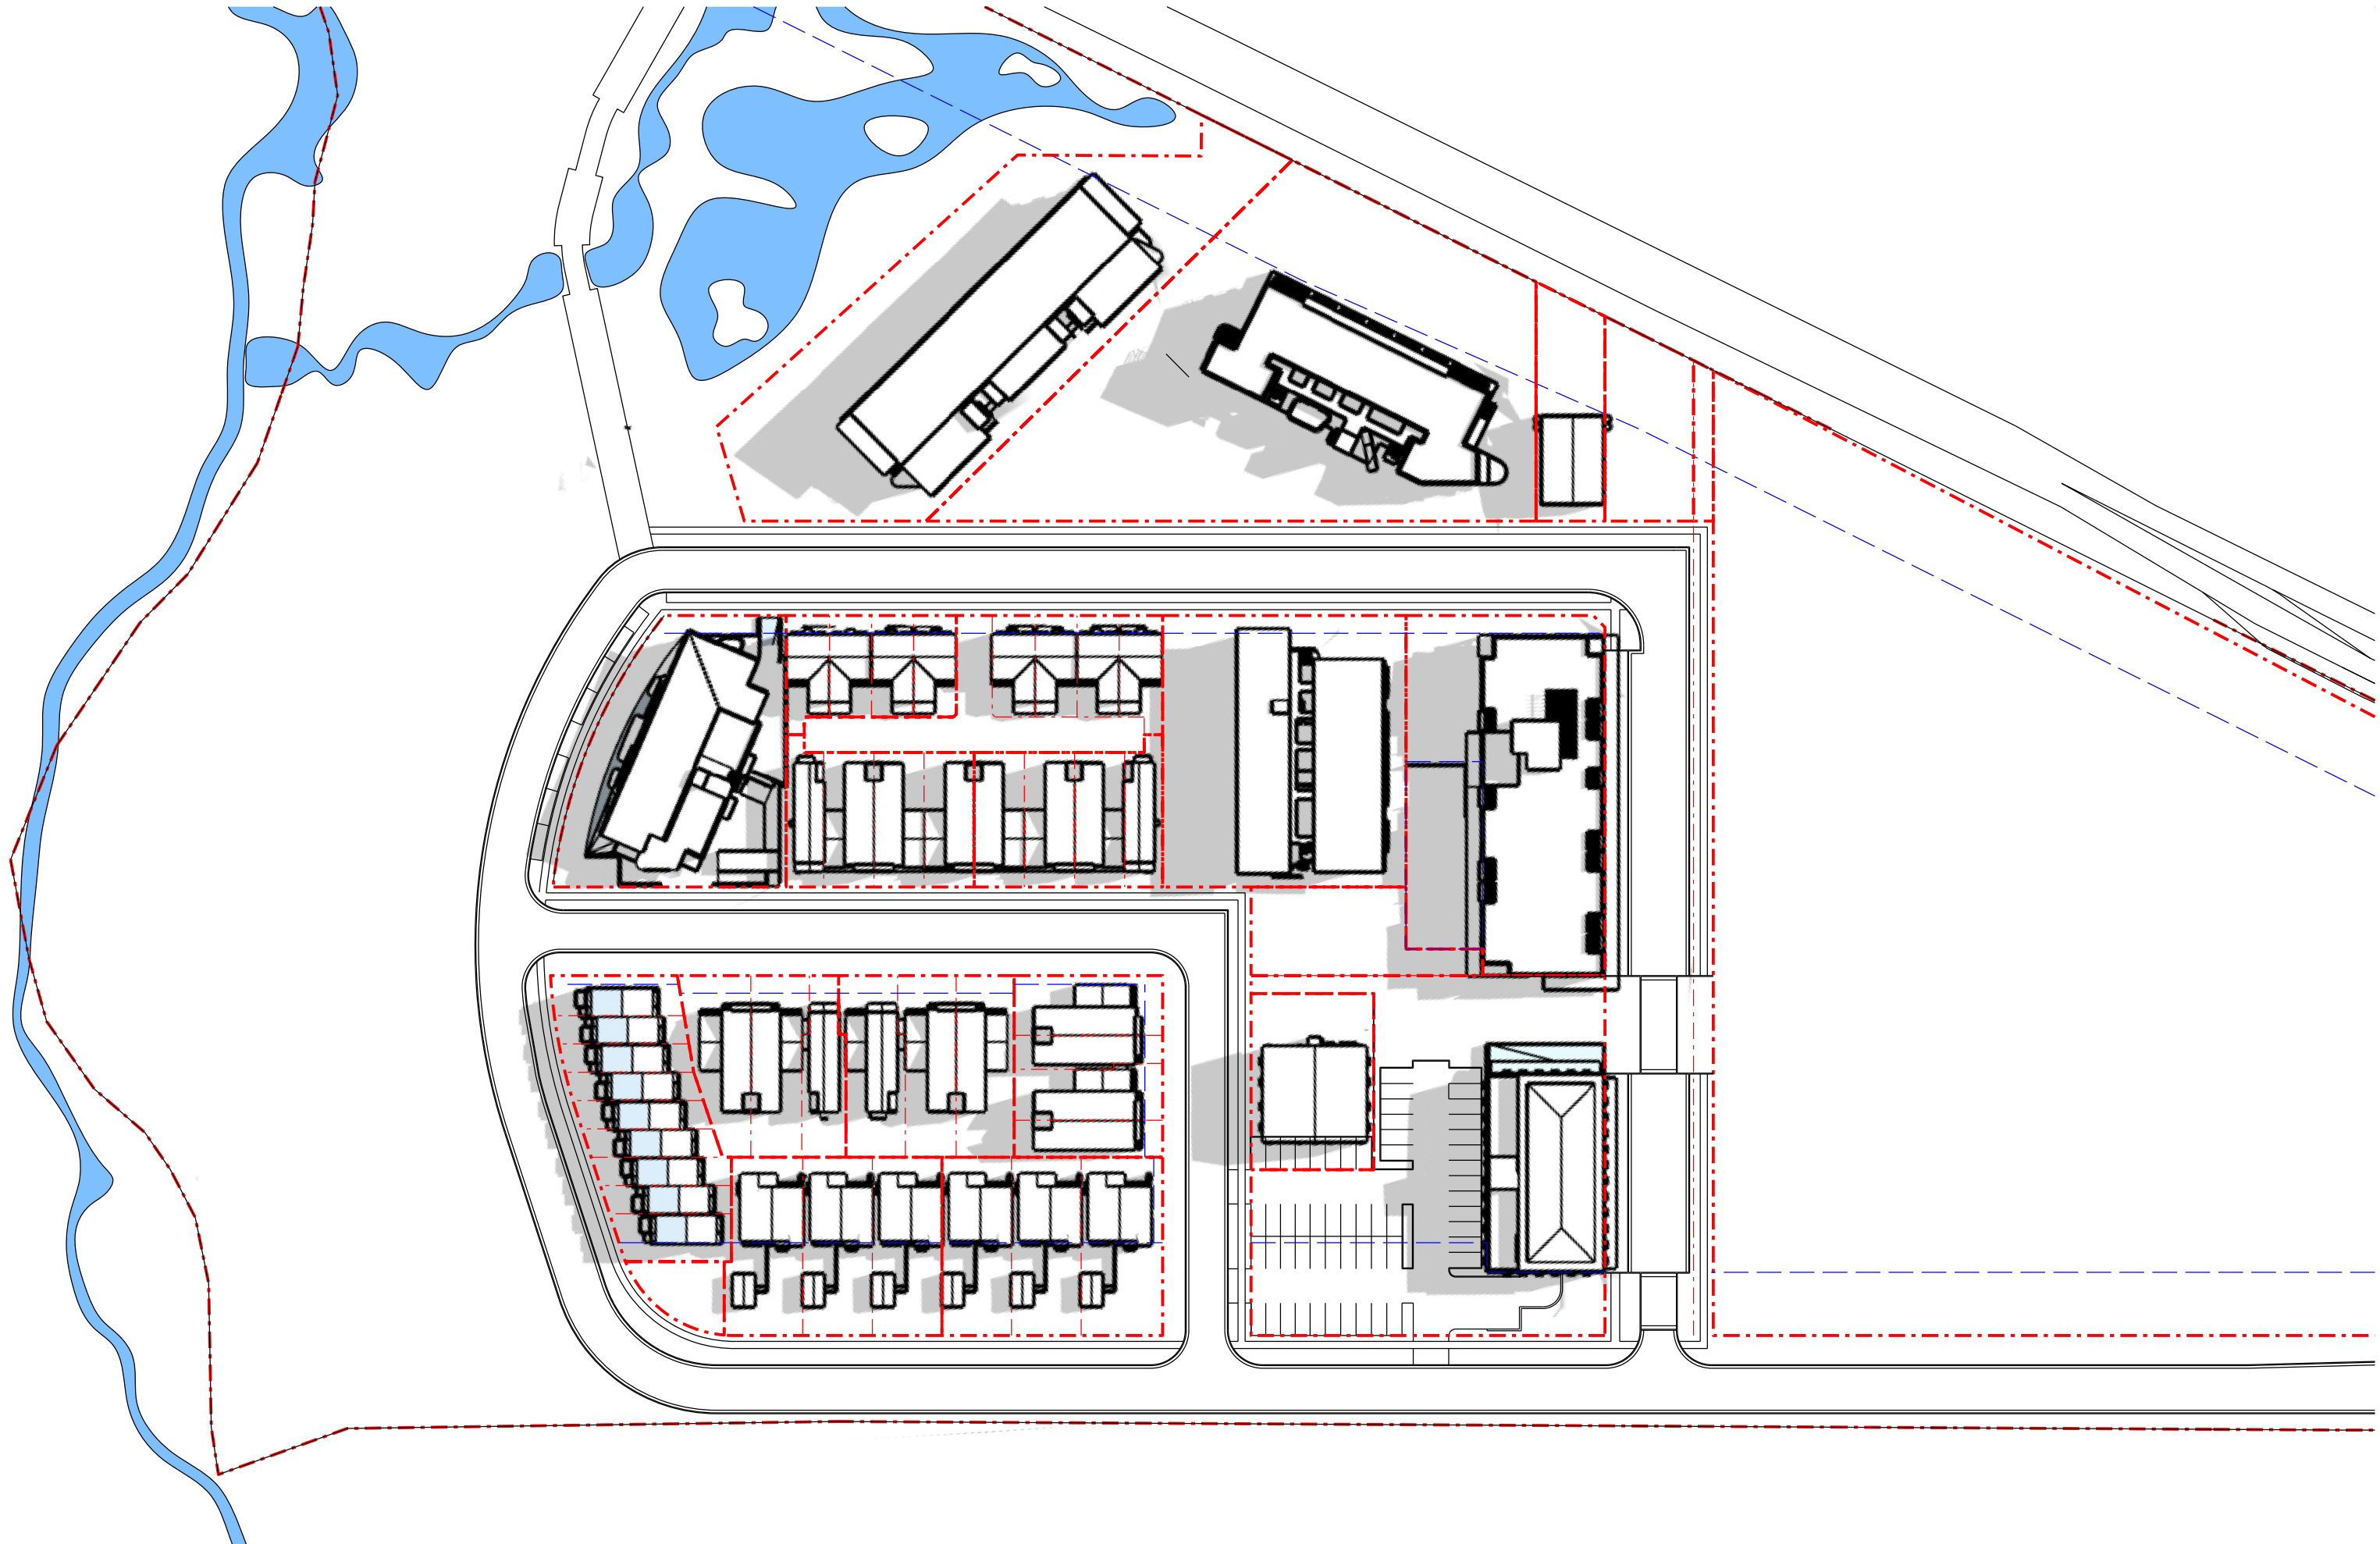

Nominated Architect: David Dove
BArch (Hons), AssocAppSci (Arch), Cert IV (Building)
Registered Architect (NSW) No. 8932
Registered Architect (Vic) 15813
Licenced Building Contractor (NSW) 253780C
29/104 Elizabeth Bay Road
Elizabeth Bay, NSW, 2011
M. 0410 025 852
E. david.dove@sparcdevelopment.com

SPARC
DEVELOPMENT

EG Funds Management
Level 21
Governor Philip Tower
11 Farmer Place
Sydney, NSW
2000
P. (02) 9230 7000
W. www.eg.com.au

EG






The Yards

Moss Vale Road, Bomaderry

Drawing Title
Master Plan Shadow Diagrams - SSDA
Shadows 08:00 21st Dec. (Summer Solstice)

Date		13th October 2024	
Drawn	DJD	Scale	1:1000 @ A3
Job No.	SYB01	Dwg No.	MP520
		Rev.	A

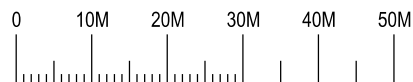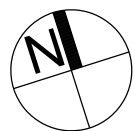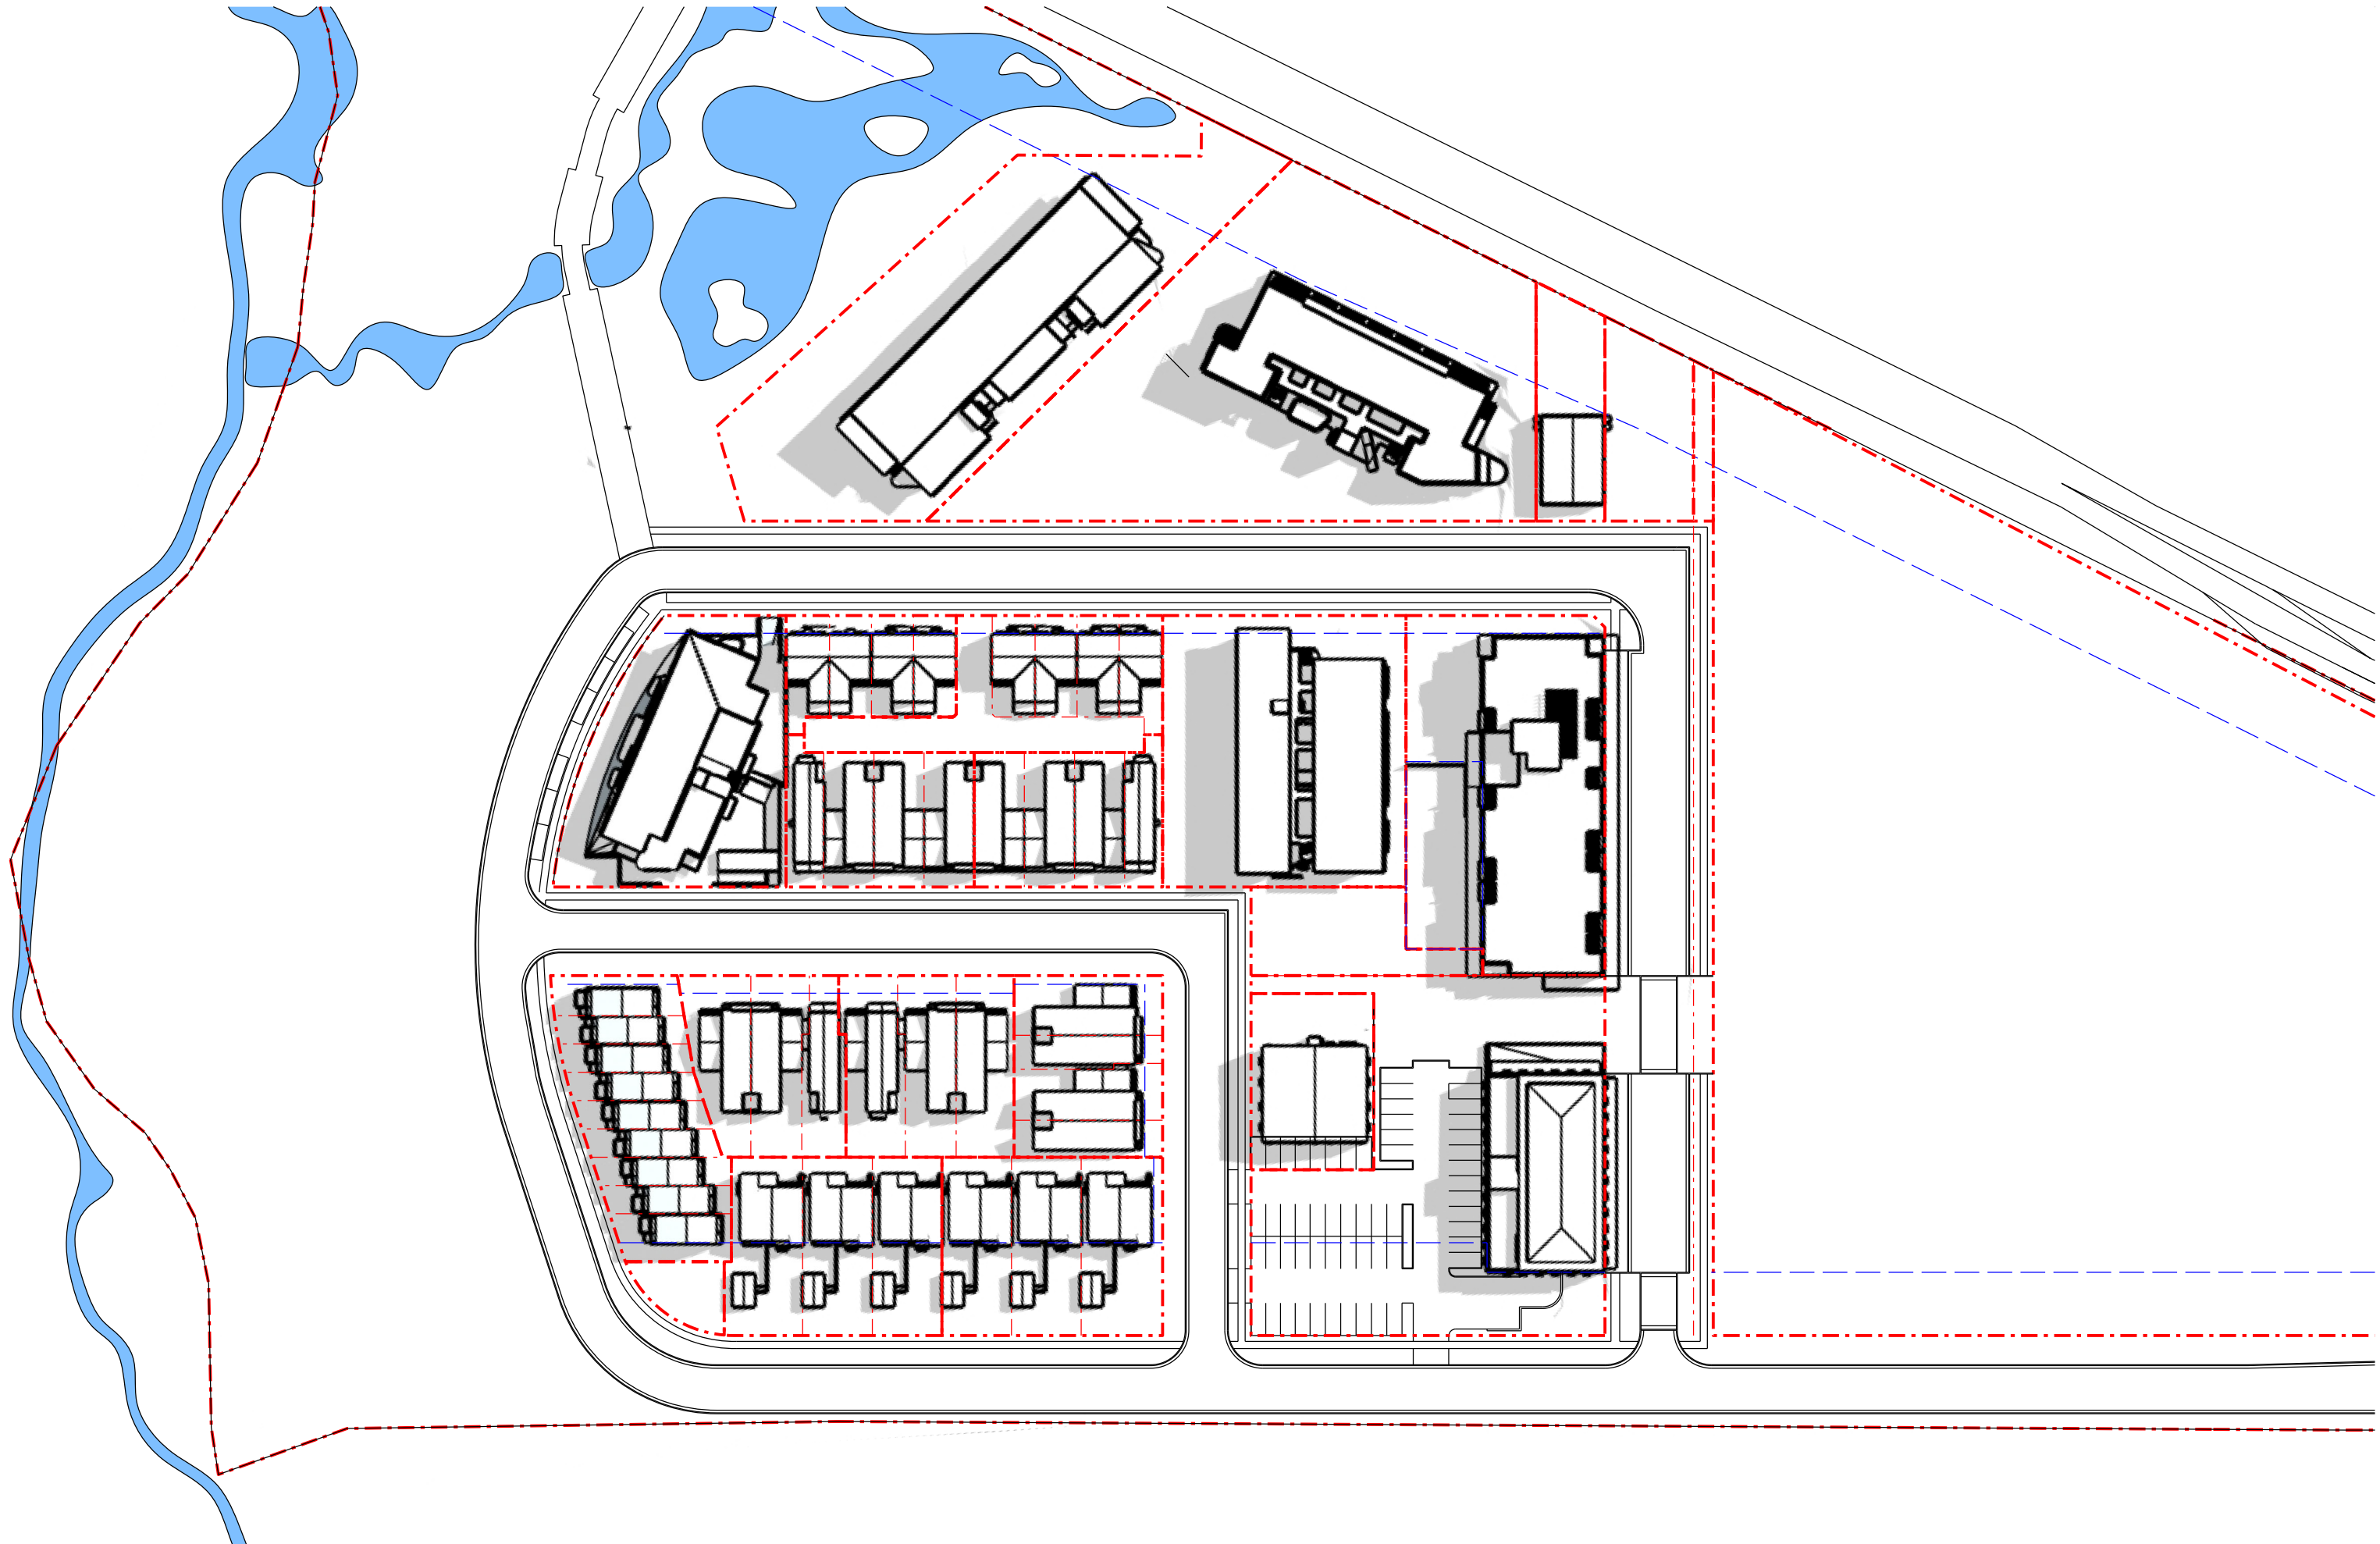

Nominated Architect: David Dove
 BAarch (Hons), AIA(AIP)Sci(Arch), Cert IV (Building)
 Registered Architect (NSW) No. 8932
 Registered Architect (Vic) 15813
 Licensed Building Contractor (NSW) 253780C
 28/104 Elizabeth Bay Road
 Elizabeth Bay, NSW, 2011
 M. 0410 025 852
 E. david.dove@sparcdevelopment.com



EG Funds Management
 Level 21
 Governor Philip Tower
 11 Farmer Place
 Sydney, NSW
 2000
 P. (02) 9220 7000
 W. www.eg.com.au

EG






The Yards

Moss Vale Road, Bomaderry

Drawing Title
 Master Plan Shadow Diagrams - SSDA
 Shadows 09:00 21st Dec. (Summer Solstice)

Date	13th October 2024		
Drawn	DJD	Scale	1:1000 @ A3
Job No.	SYB01	Dwg No.	MP521
		Rev.	A

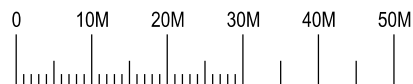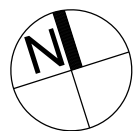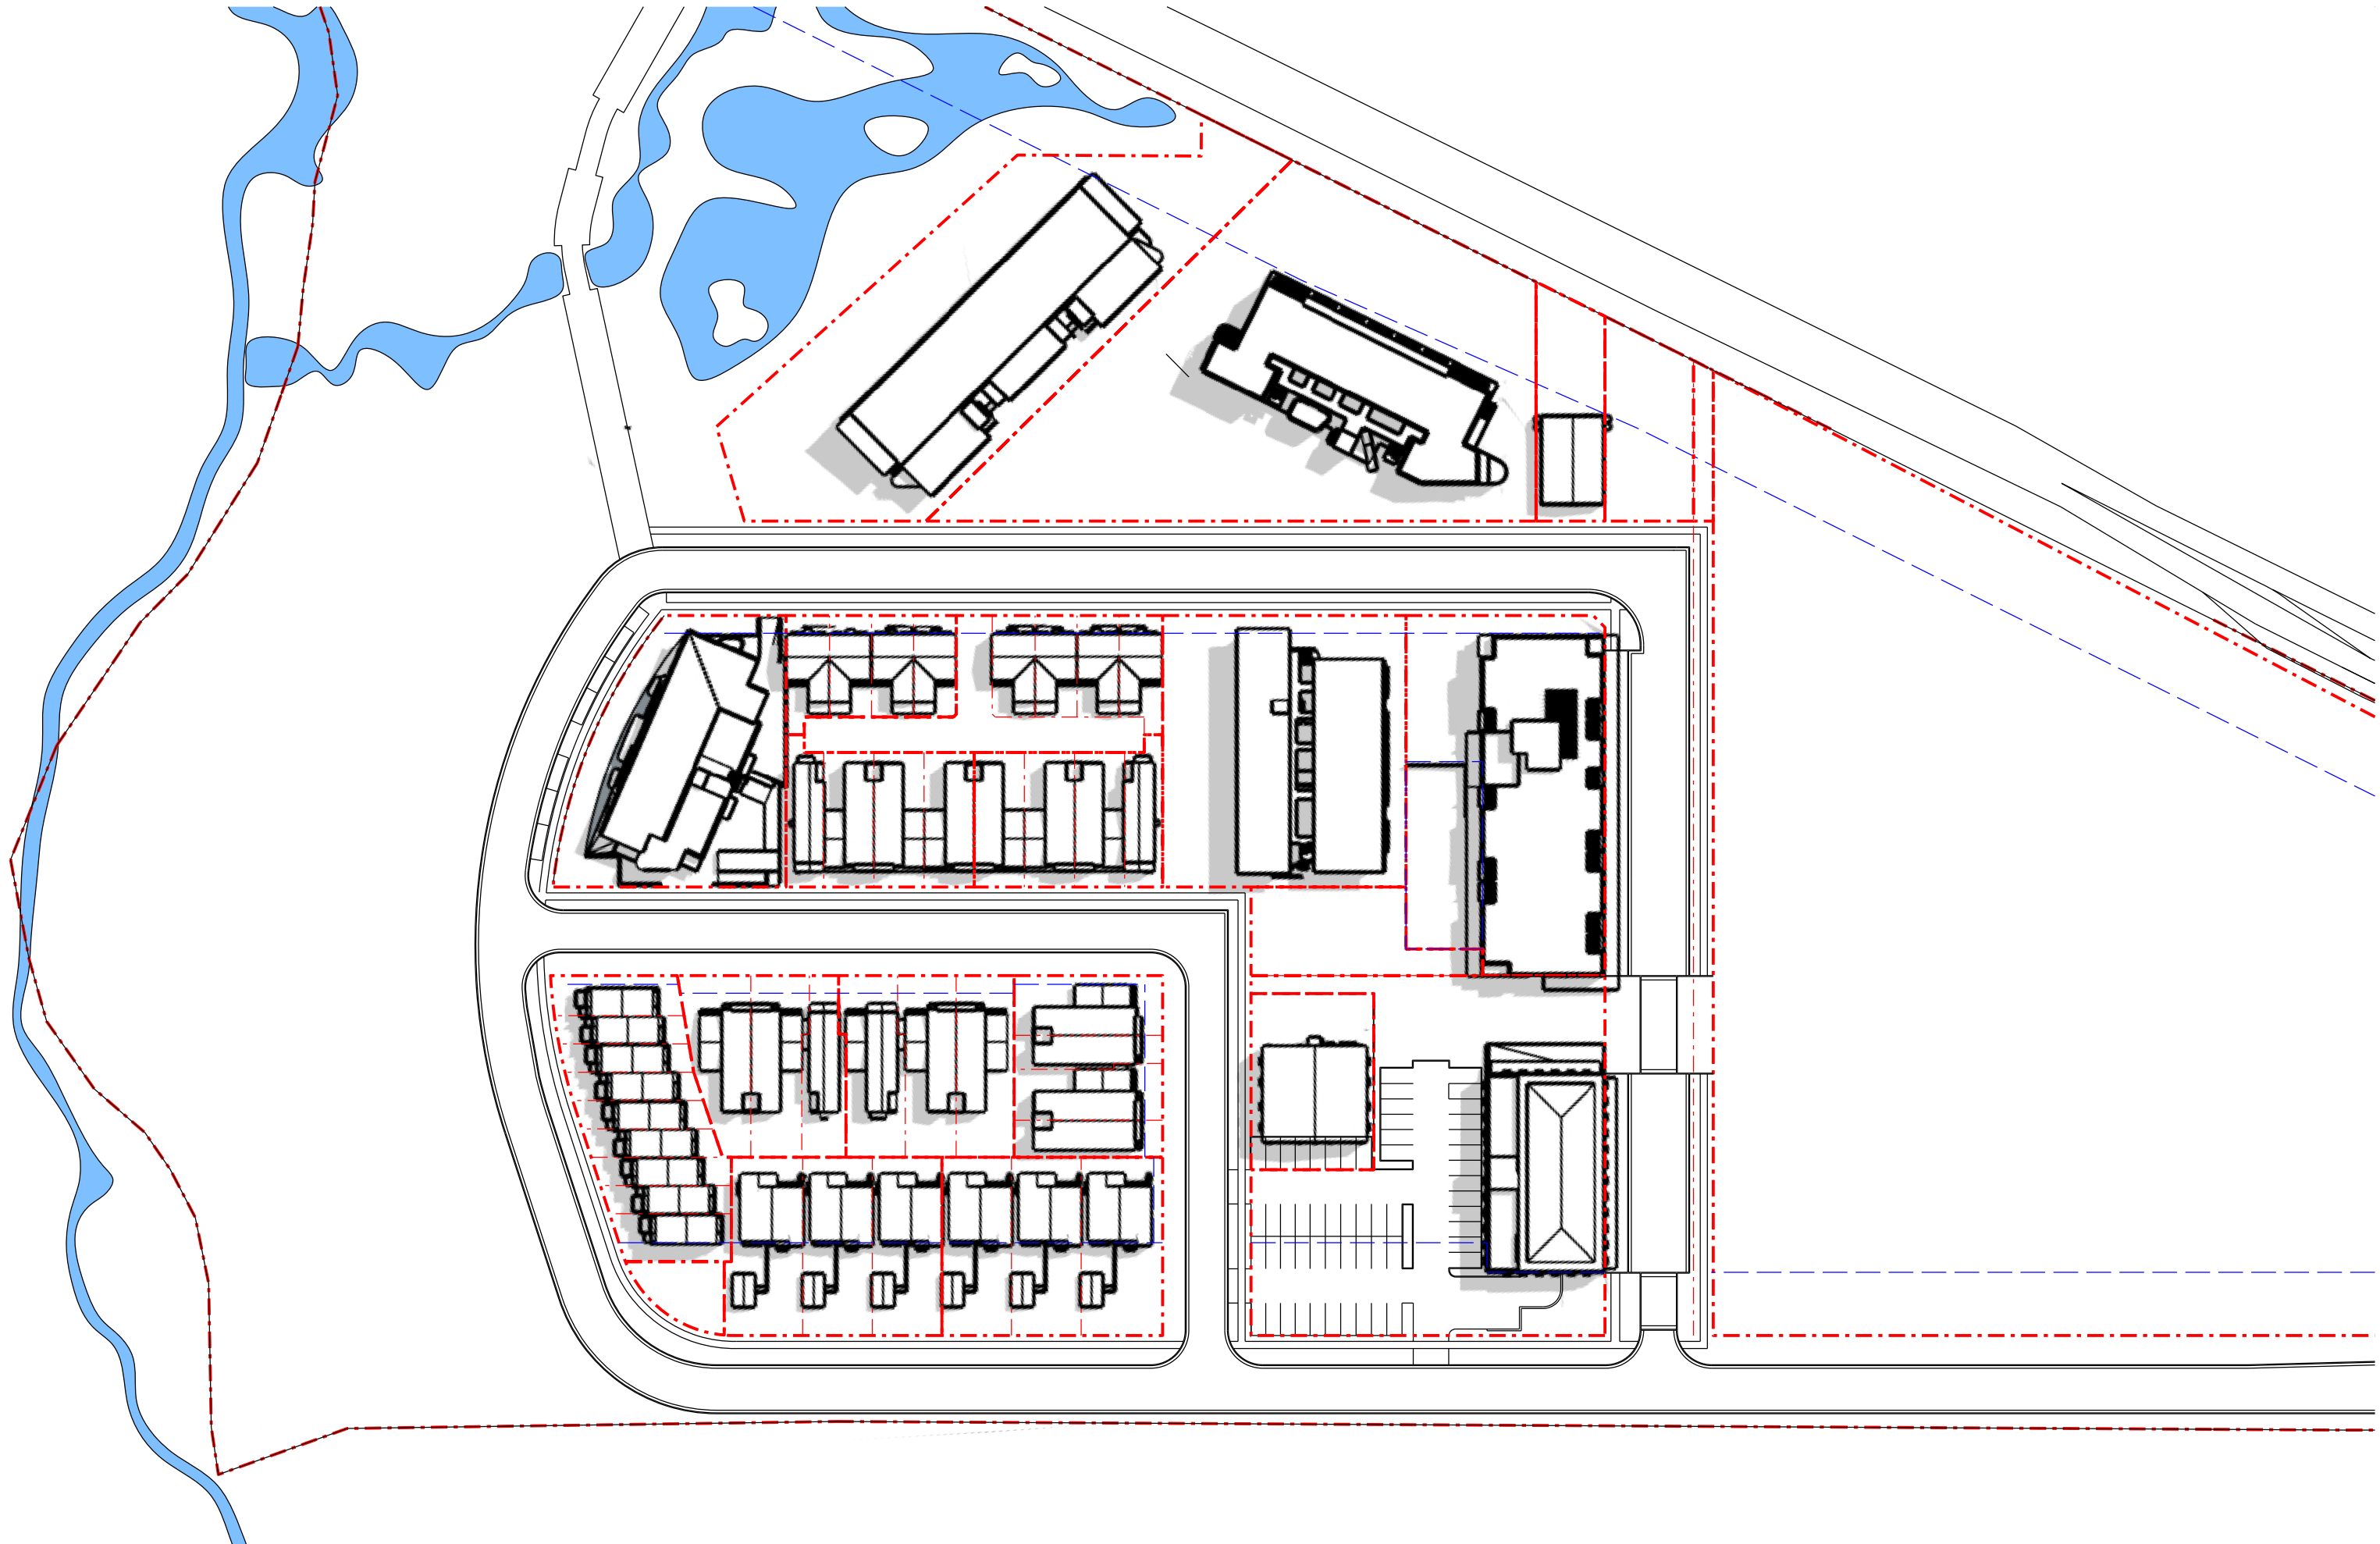

Nominated Architect: David Dove
Architect (Hons), AssocAppSci (Arch), Cert IV (Building)
Registered Architect (NSW) No. 8932
Registered Architect (Vic) No. 15813
Licenced Building Contractor (NSW) 253780C
29/104 Elizabeth Bay Road
Elizabeth Bay, NSW, 2011
M. 0410 025 852
E. david.dove@sparcdevelopment.com



EG Funds Management
Level 21
Governor Philip Tower
11 Farmer Place
Sydney, NSW
2000
P. (02) 9220 7000
W. www.eg.com.au

EG





The Yards

Moss Vale Road, Bomaderry

Drawing Title
Master Plan Shadow Diagrams - SSDA
Shadows 10:00 21st Dec. (Summer Solstice)

Date	13th October 2024		
Drawn	DJD	Scale	1:1000 @ A3
Job No.	SYB01	Dwg No.	MP522
		Rev.	A

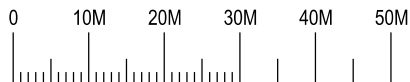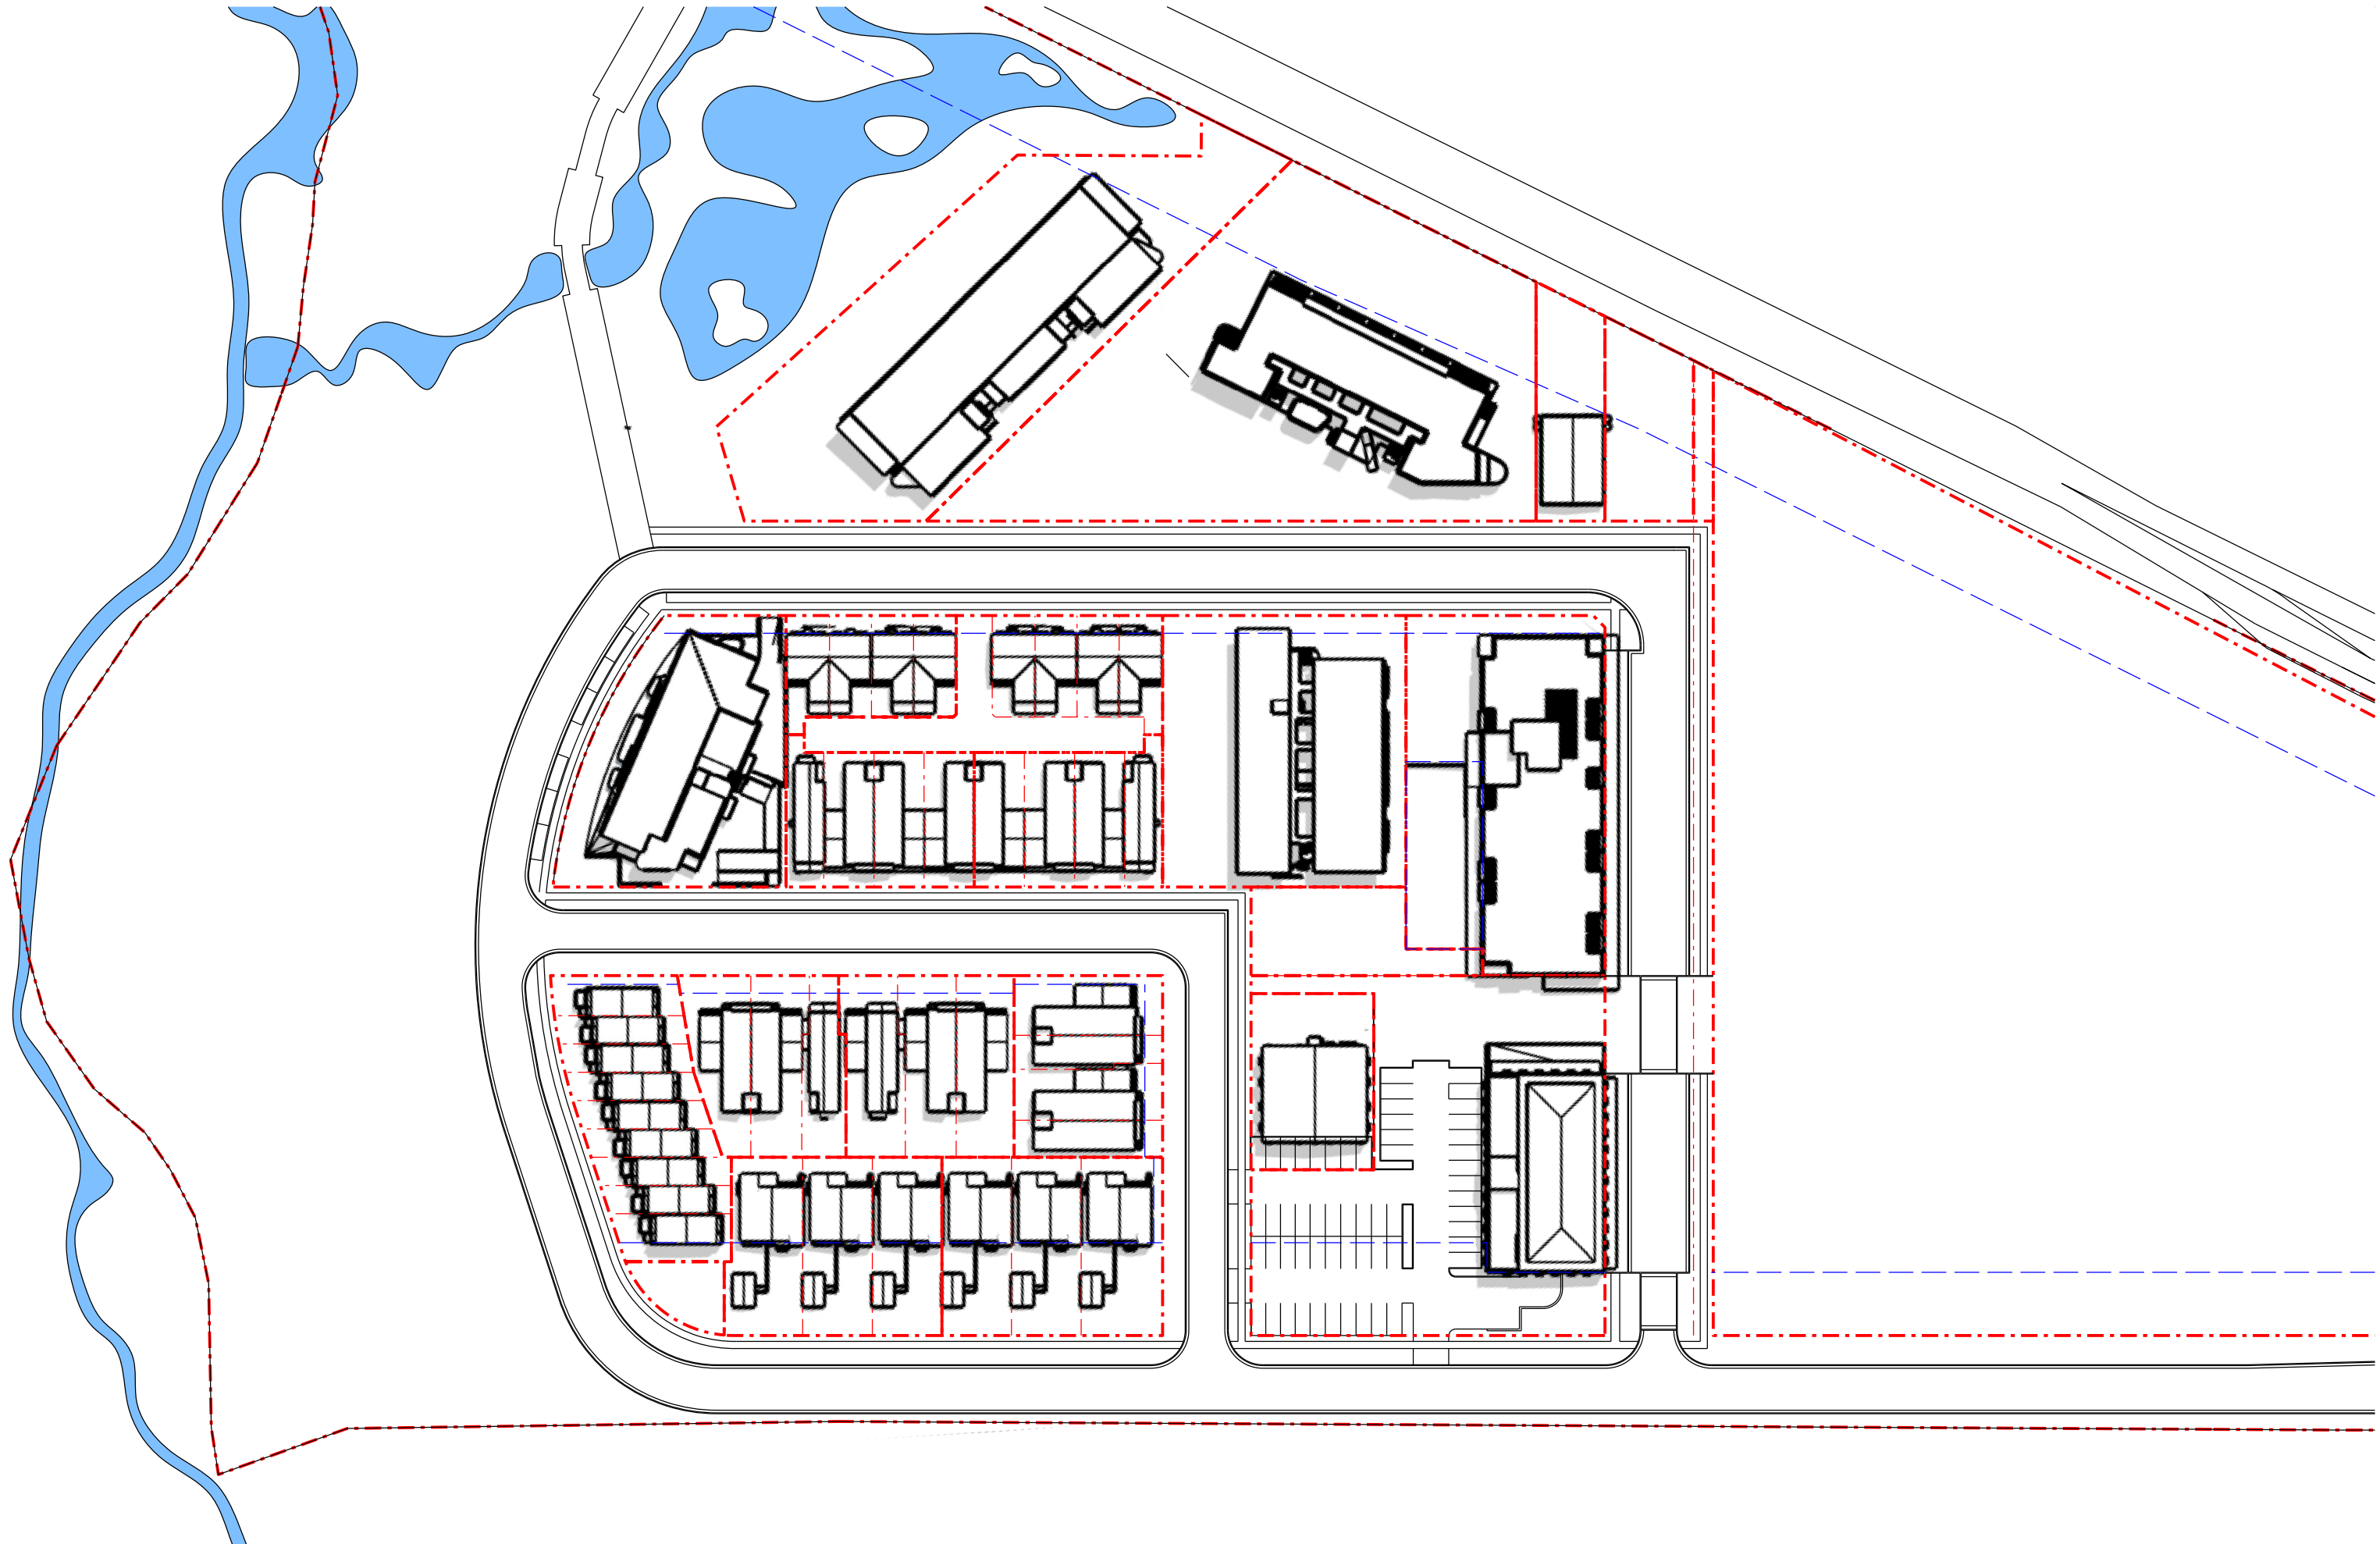

Nominated Architect: David Dove
Architect (Hons), AssocAppSci (Arch), Cert IV (Building)
Registered Architect (NSW) No. 8932
Registered Architect (Vic) No. 15813
Licenced Building Contractor (NSW) 253780C
28/104 Elizabeth Bay Road
Elizabeth Bay, NSW, 2011
M. 0410 025 852
E. david.dove@sparcdevelopment.com



EG Funds Management
Level 21
Governor Philip Tower
11 Farmer Place
Sydney, NSW
2000
P. (02) 9230 7000
W. www.eg.com.au

EG





The Yards

Moss Vale Road, Bomaderry

Drawing Title
Master Plan Shadow Diagrams - SSDA
Shadows 11:00 21st Dec. (Summer Solstice)

Date		13th October 2024	
Drawn	DJD	Scale	1:1000 @ A3
Job No.	SYB01	Dwg No.	MP523
		Rev.	A

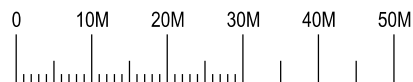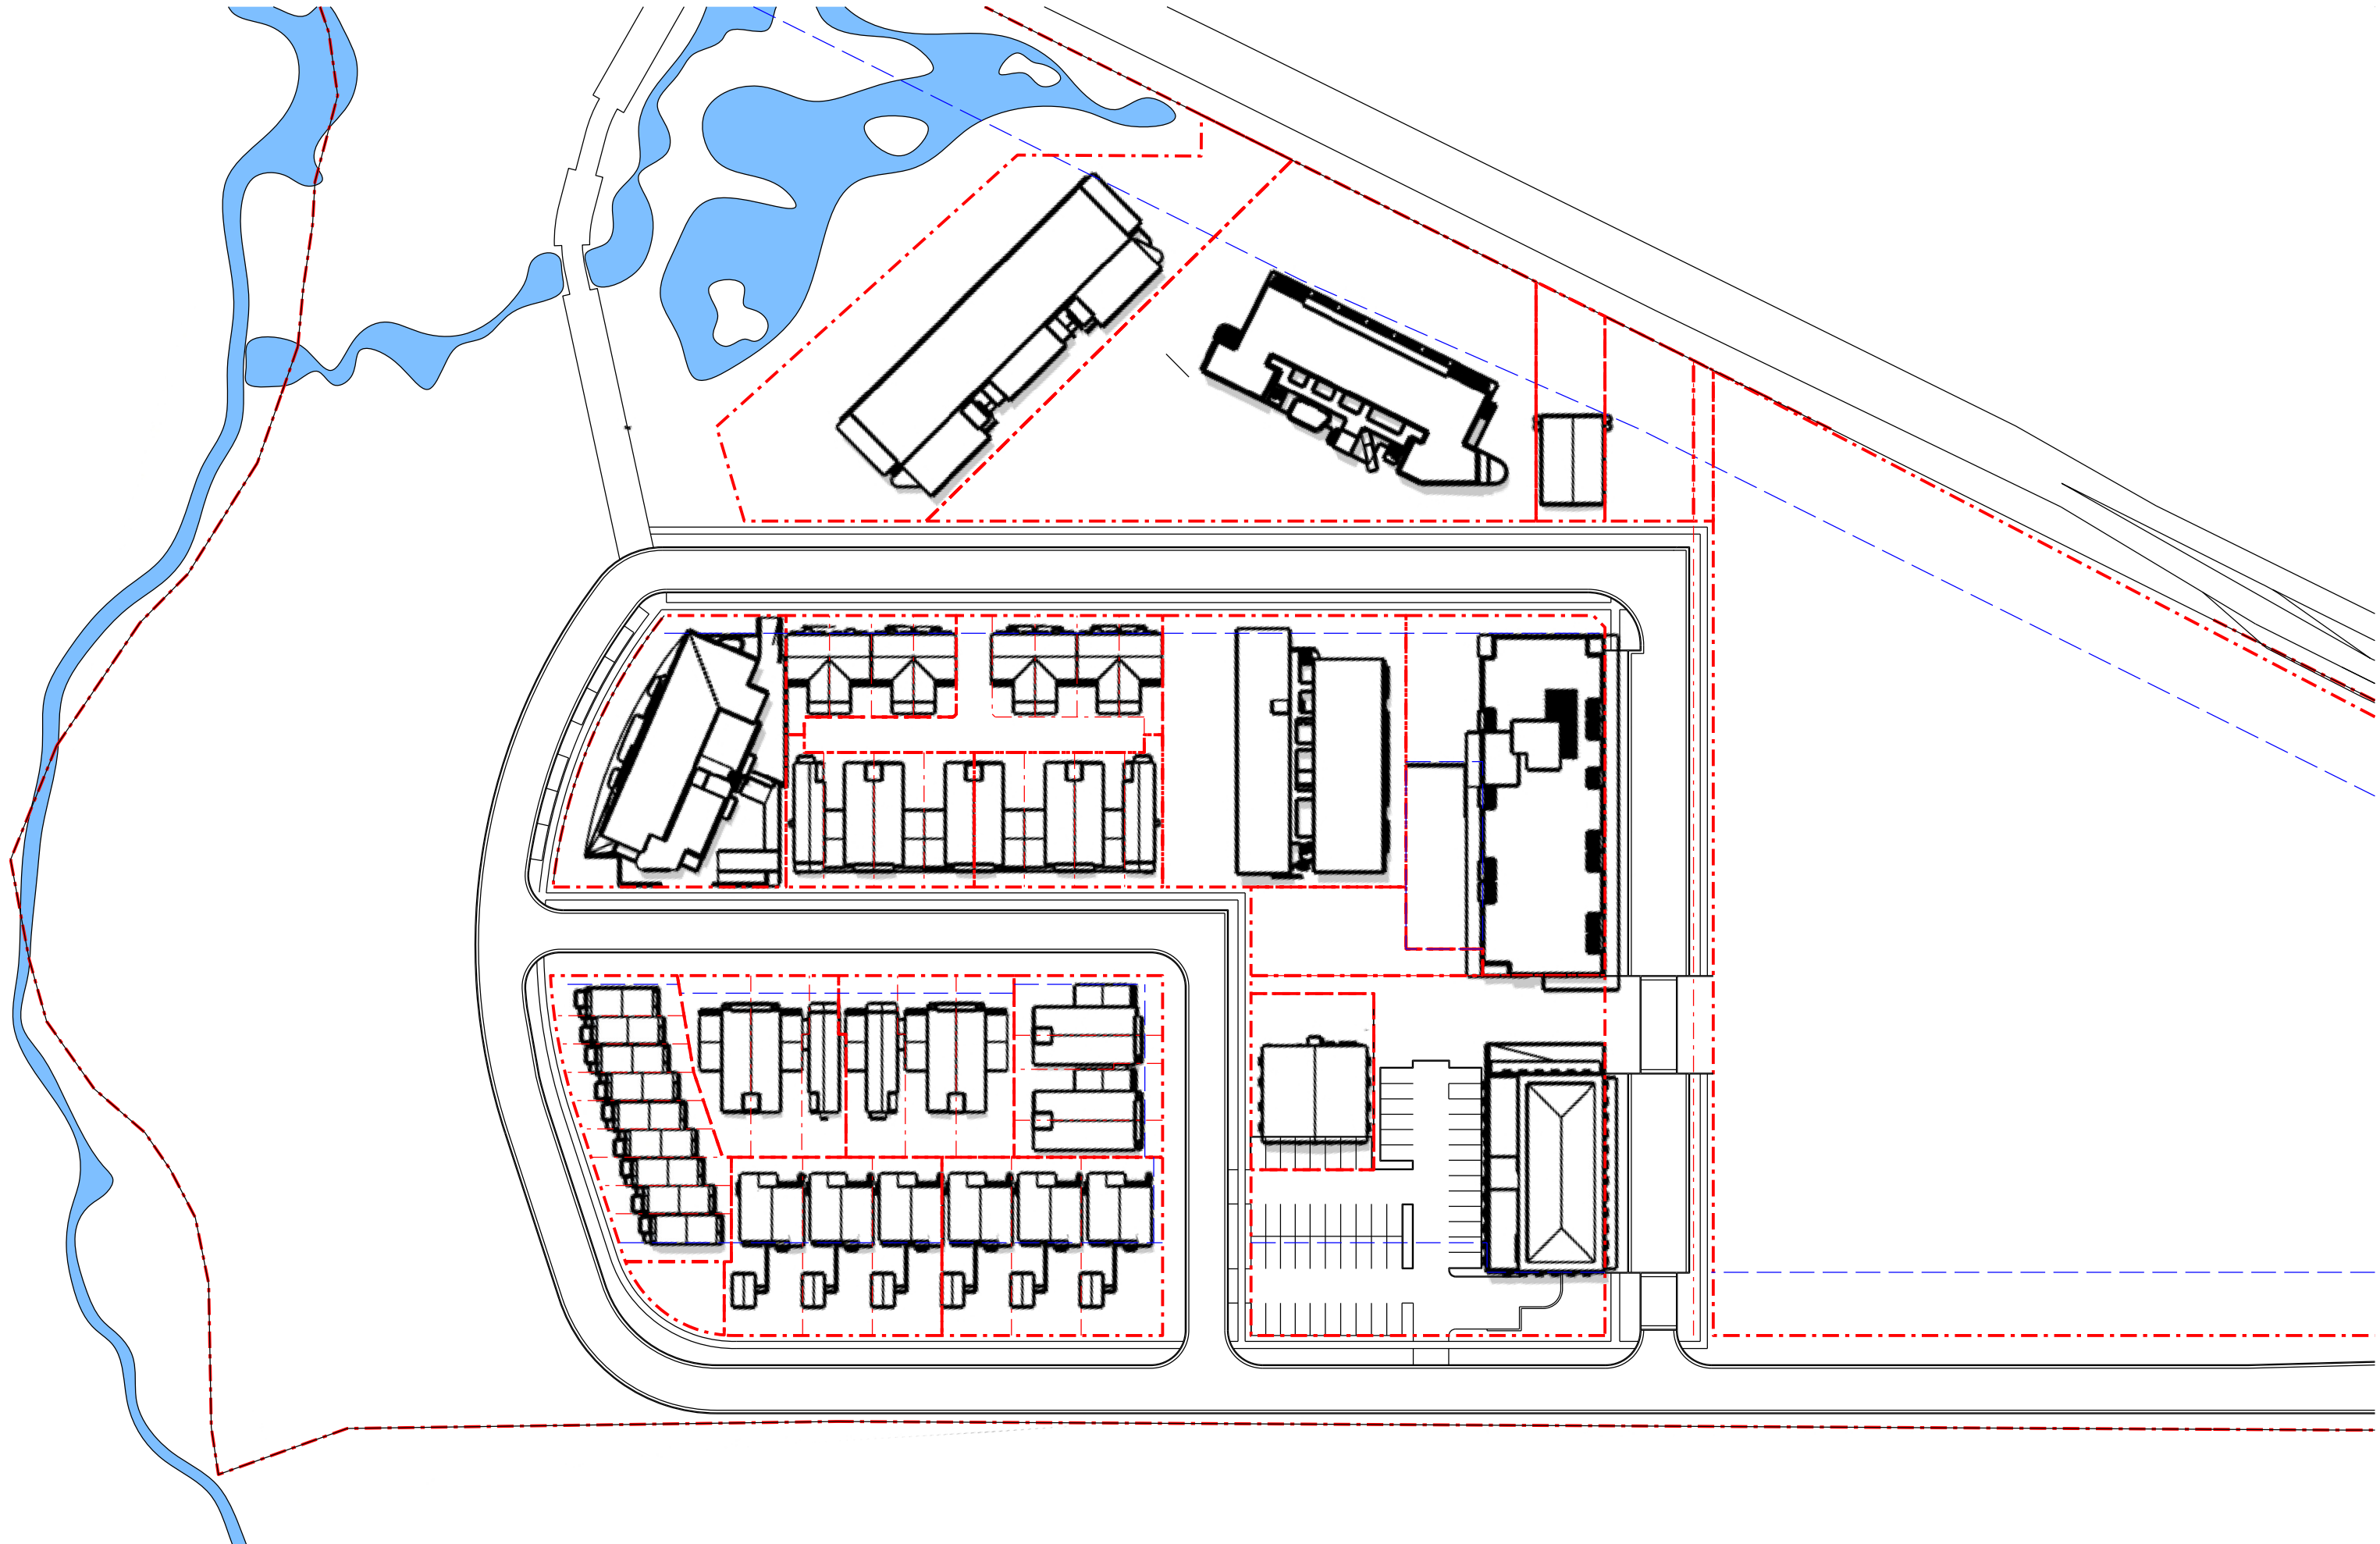

Nominated Architect: David Dove
Blach (Hons), AssocAppSci (Arch), Cert IV (Building)
Registered Architect (NSW) No. 8932
Registered Architect (Vic) 15813
Licenced Building Contractor (NSW) 253780C
28/104 Elizabeth Bay Road
Elizabeth Bay, NSW, 2011
M. 0410 025 852
E. david.dove@sparcdevelopment.com

SPARC
DEVELOPMENT

EG Funds Management
Level 21
Governor Philip Tower
11 Farmer Place
Sydney, NSW
2000
P. (02) 9230 7000
W. www.eg.com.au

EG





The Yards

Moss Vale Road, Bomaderry

Drawing Title
Master Plan Shadow Diagrams - SSDA
Shadows 12:00 21st Dec. (Summer Solstice)

Date		13th October 2024	
Drawn	DJD	Scale	1:1000 @ A3
Job No.	SYB01	Dwg No.	MP524
		Rev.	A

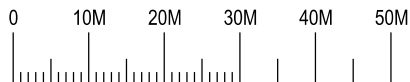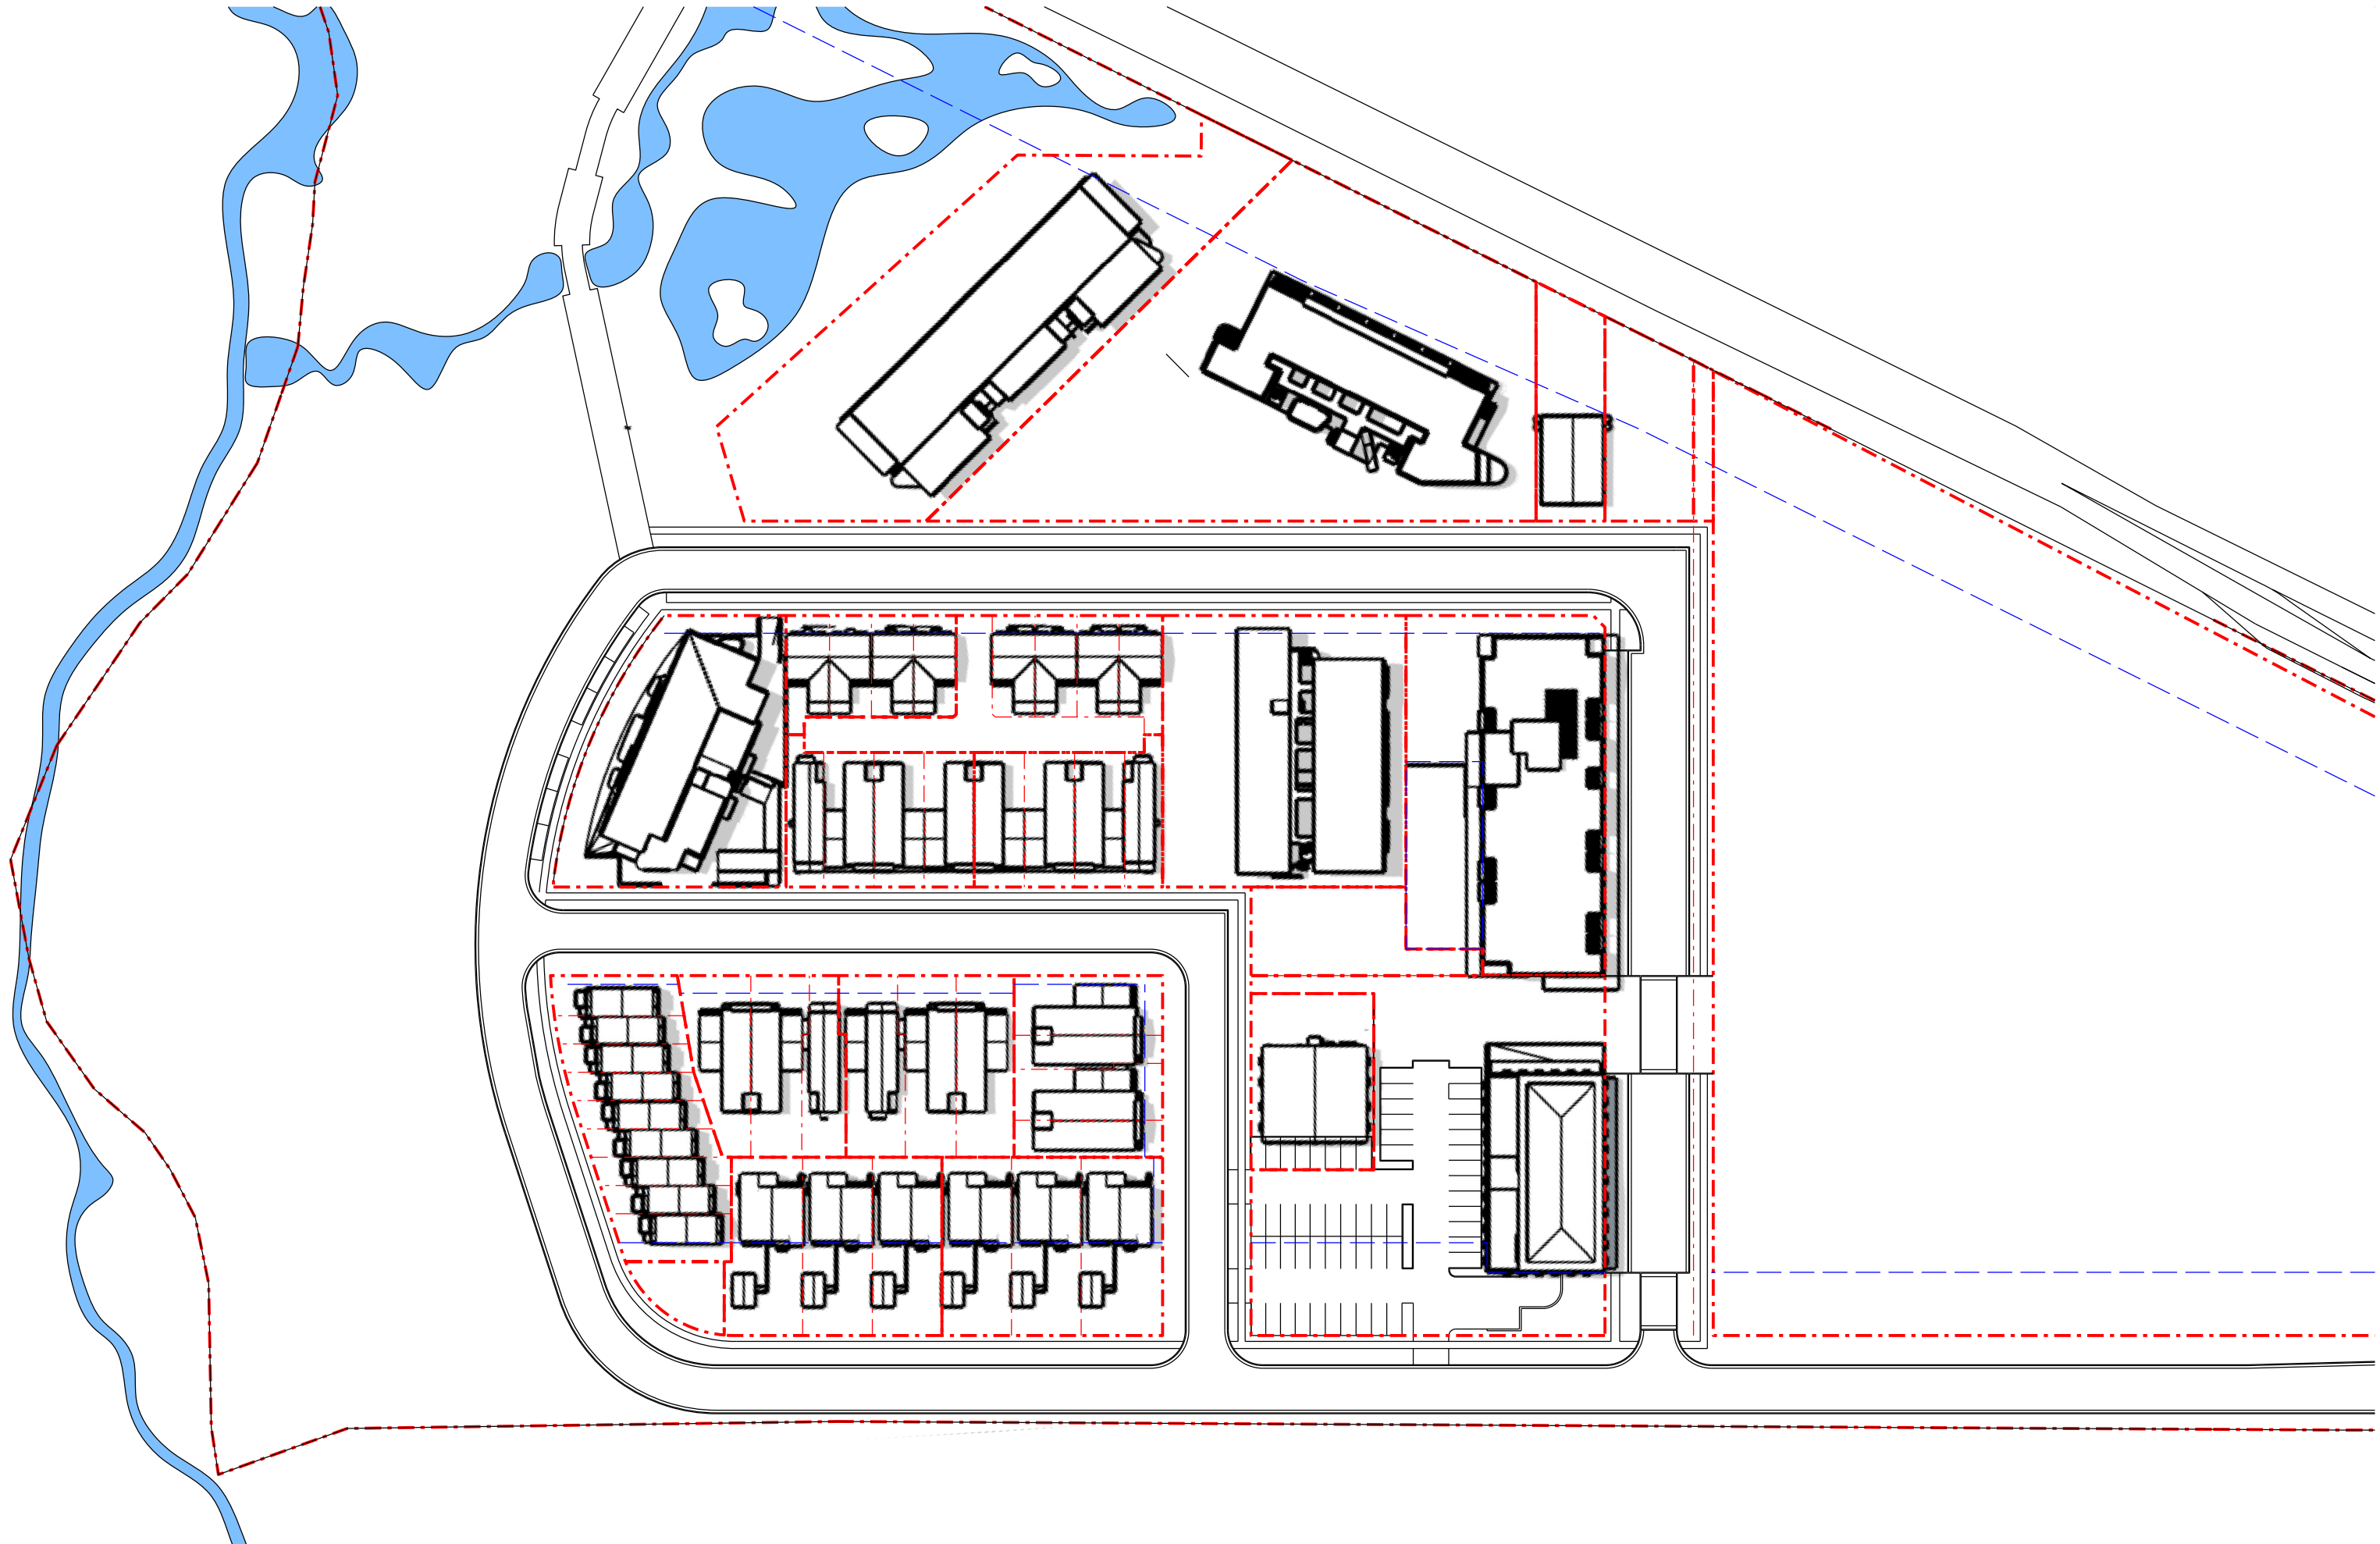

Nominated Architect: David Dove
Sketch (Hons), AssocAppSci (Arch), Cert IV (Building)
Registered Architect (NSW) No. 8932
Registered Architect (Vic) 15813
Licenced Building Contractor (NSW) 253780C
29/104 Elizabeth Bay Road
Elizabeth Bay, NSW, 2011
M. 0410 025 852
E. david.dove@sparcdevelopment.com



EG Funds Management
Level 21
Governor Philip Tower
11 Farmer Place
Sydney, NSW
2000
P. (02) 9230 7000
W. www.eg.com.au

EG






The Yards

Moss Vale Road, Bomaderry

Drawing Title
Master Plan Shadow Diagrams - SSDA
Shadows 13:00 21st Dec. (Summer Solstice)

Date		13th October 2024	
Drawn	DJD	Scale	1:1000 @ A3
Job No.	SYB01	Dwg No.	MP525
		Rev.	A

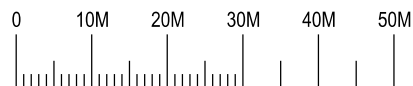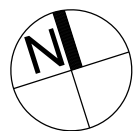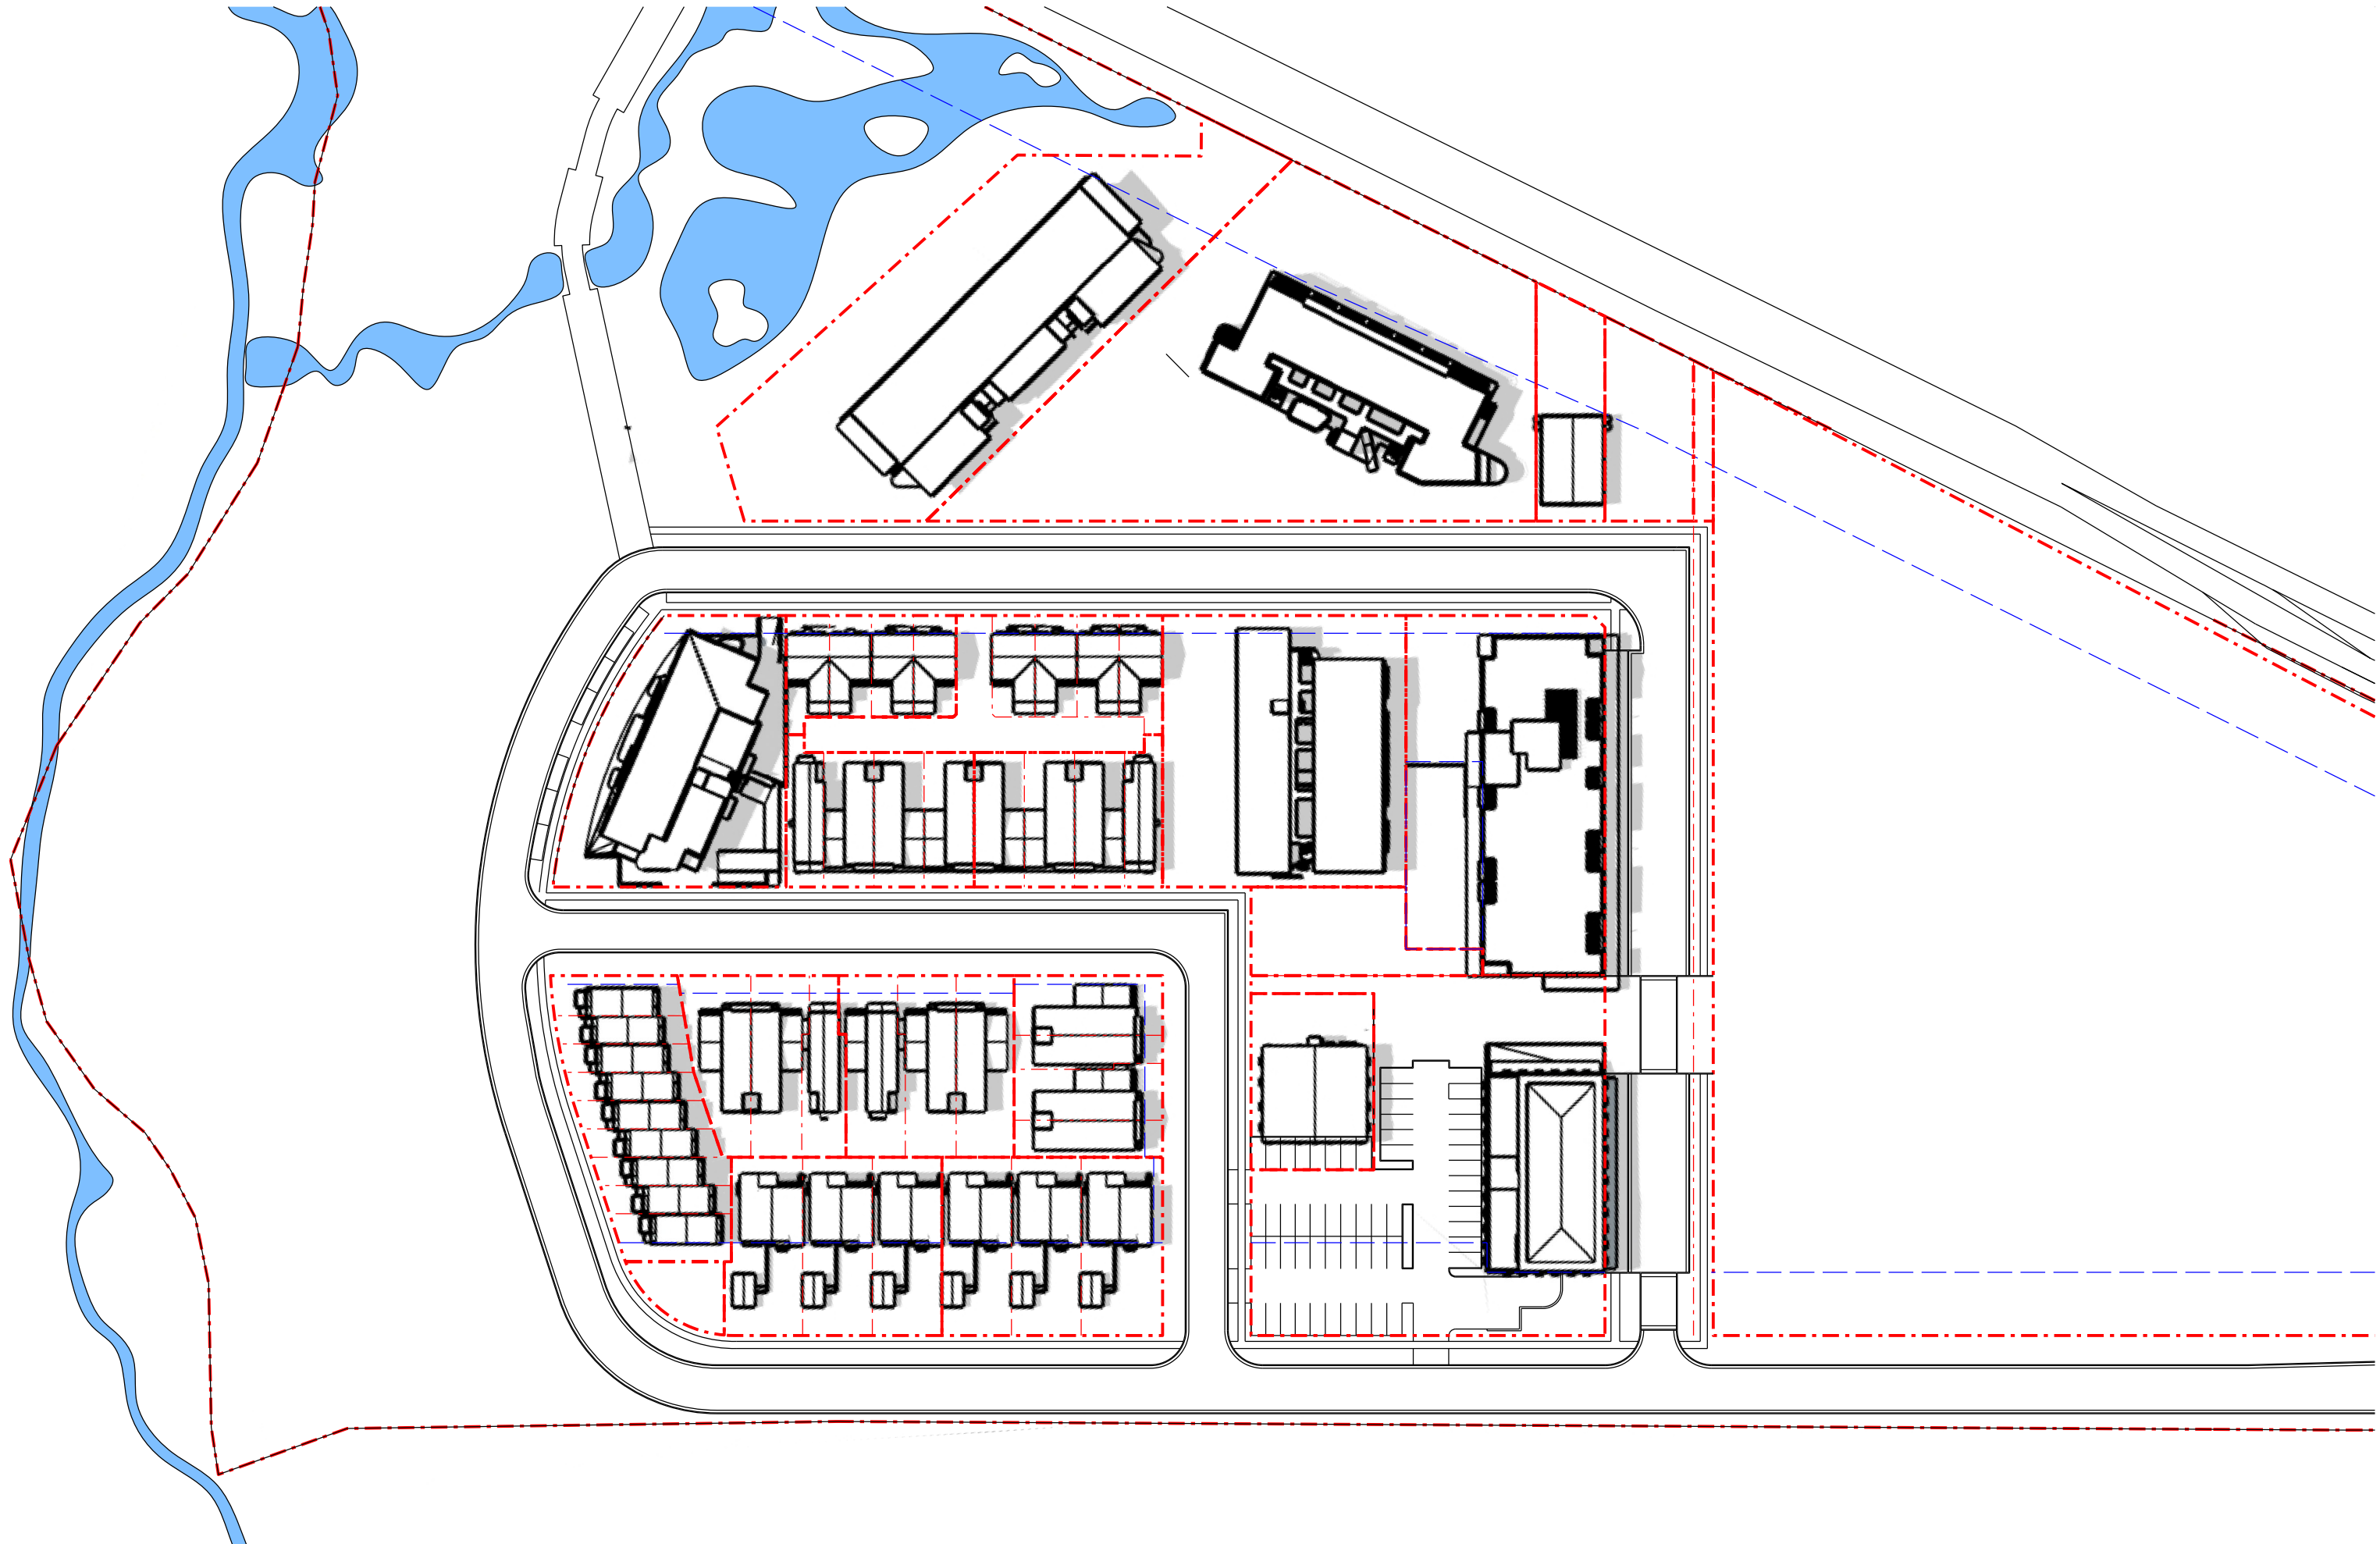

Nominated Architect: David Dove
Architect (Hons), AssocAppSci (Arch), Cert IV (Building)
Registered Architect (NSW) No. 8932
Registered Architect (Vic) No. 15813
Licenced Building Contractor (NSW) 253780C
29/104 Elizabeth Bay Road
Elizabeth Bay, NSW, 2011
M. 0410 025 852
E. david.dove@sparcdevelopment.com



EG Funds Management
Level 21
Governor Philip Tower
11 Farmer Place
Sydney, NSW
2000
P. (02) 9230 7000
W. www.eg.com.au






The Yards

Moss Vale Road, Bomaderry

Drawing Title
Master Plan Shadow Diagrams - SSDA
Shadows 14:00 21st Dec. (Summer Solstice)

Date		13th October 2024	
Drawn	DJD	Scale	1:1000 @ A3
Job No.	SYB01	Dwg No.	MP526
		Rev.	A

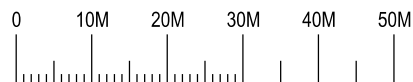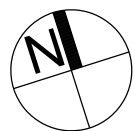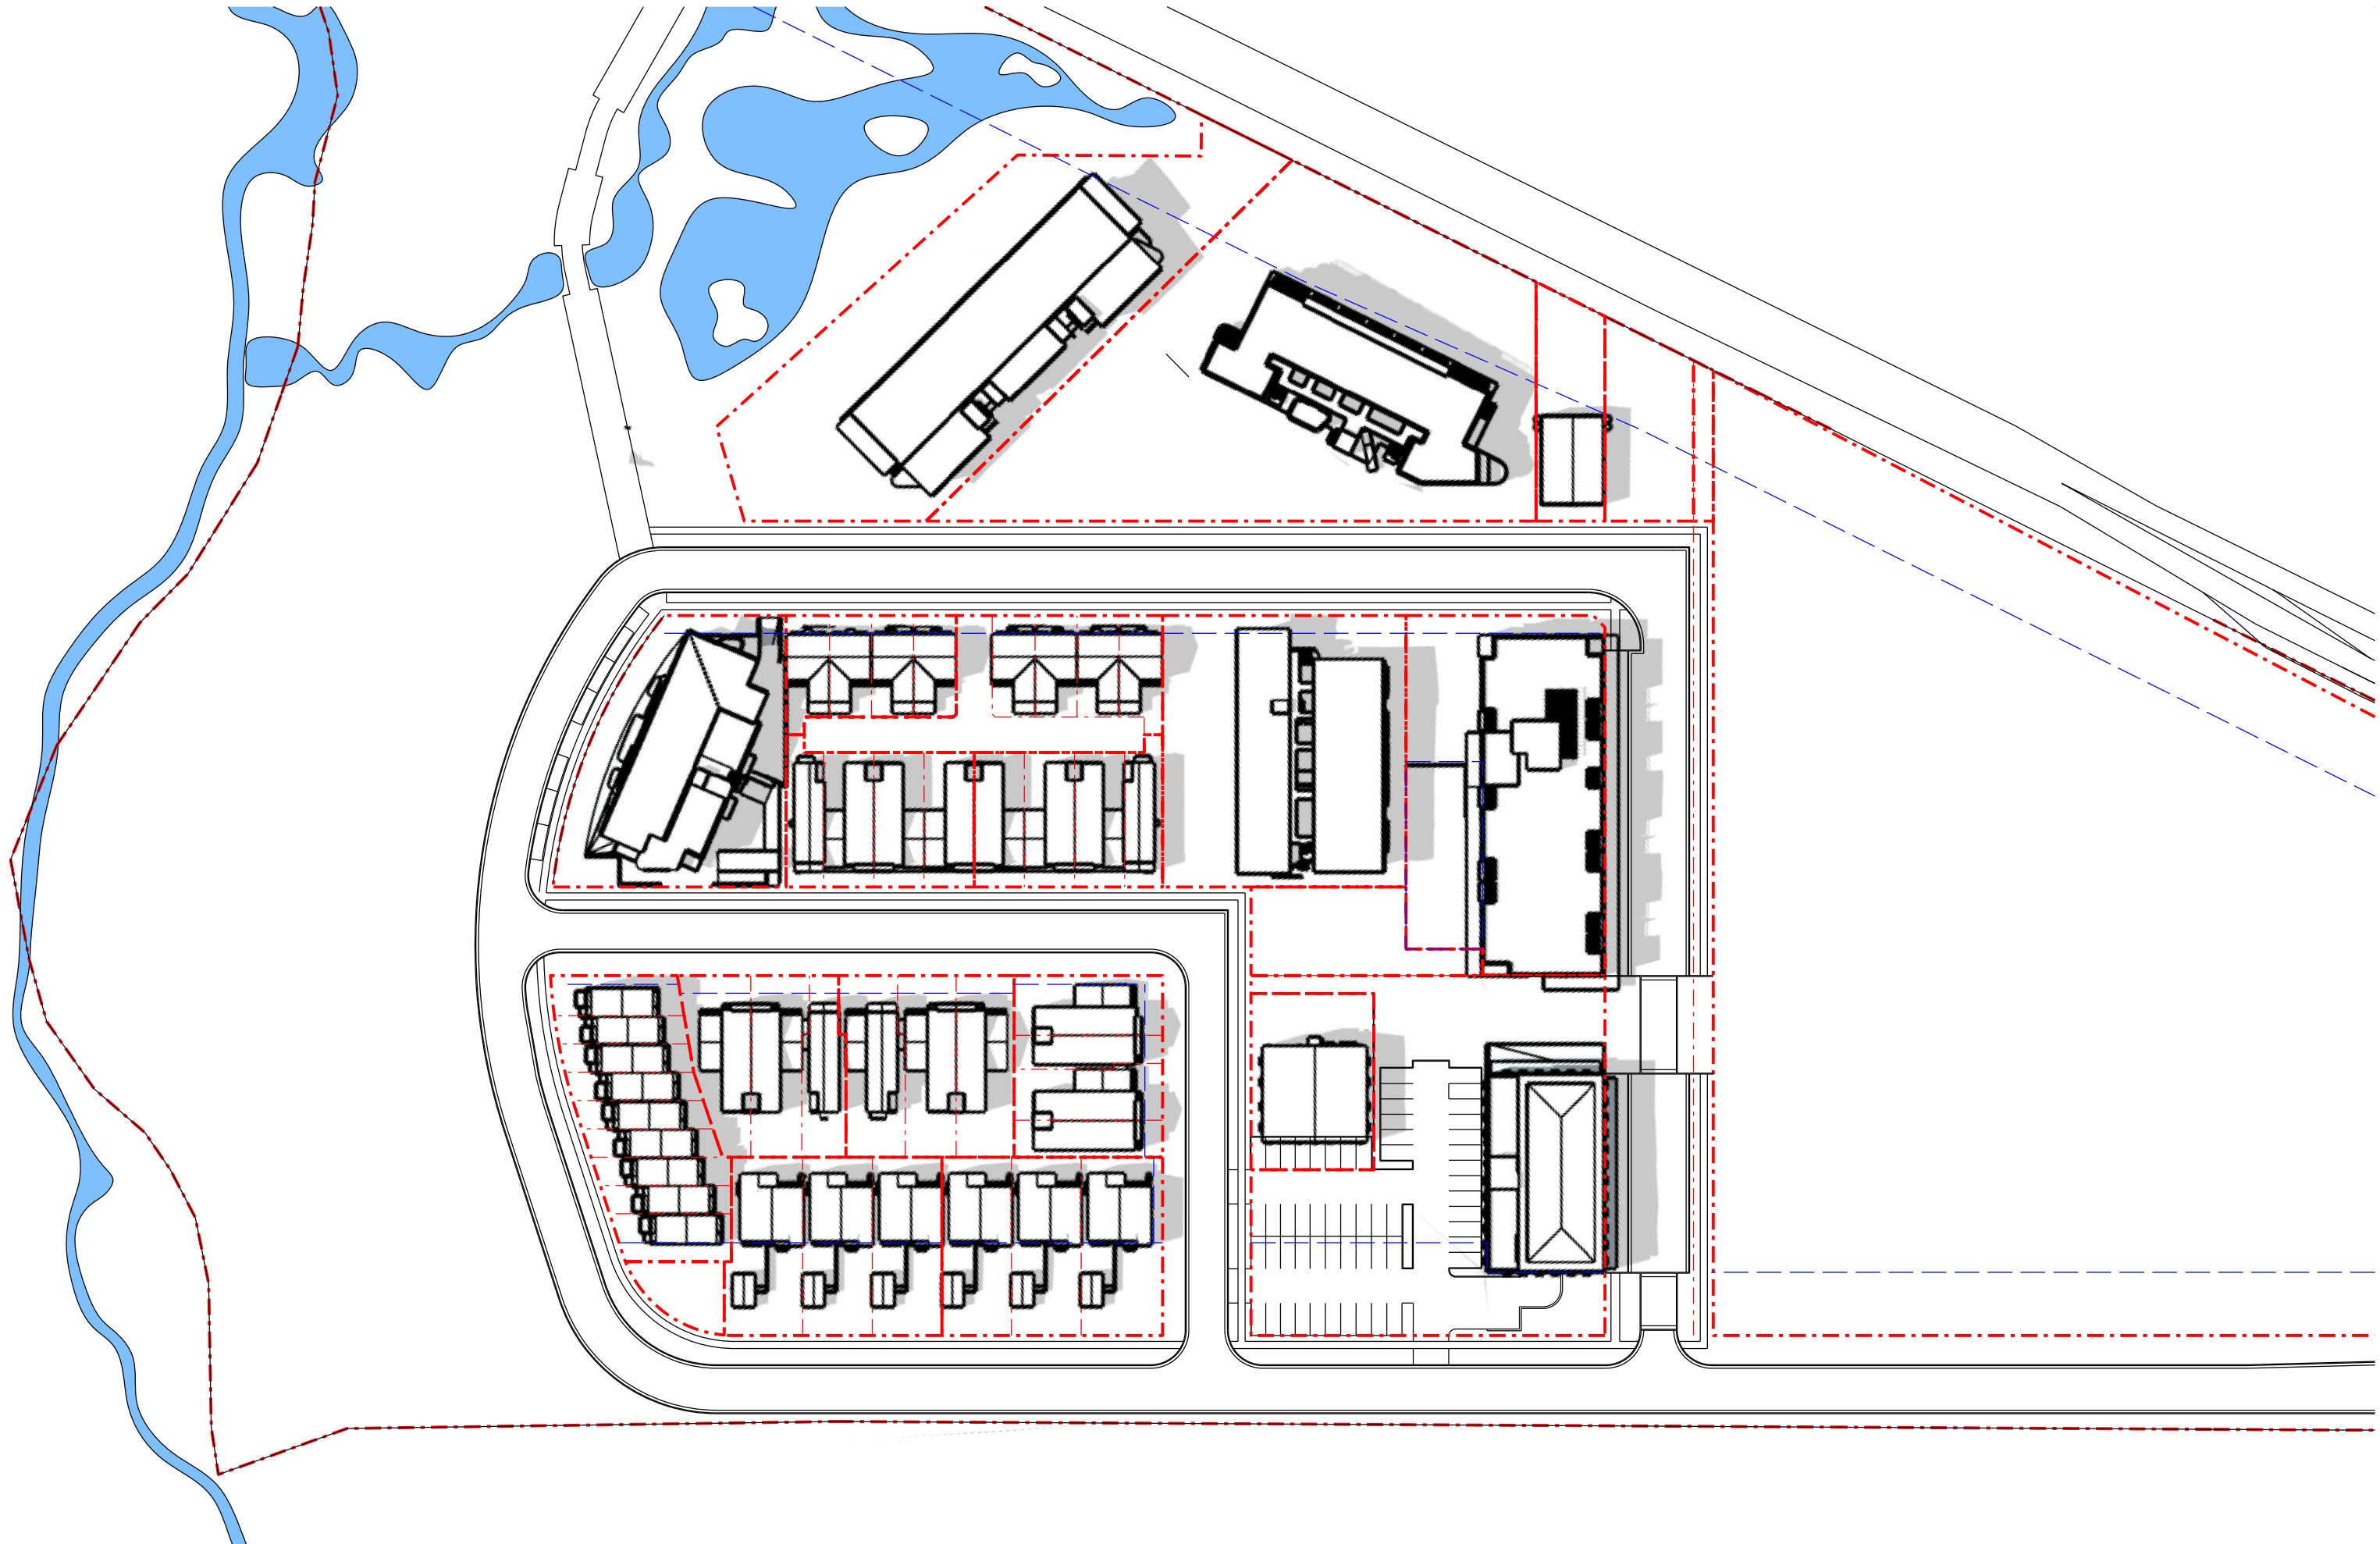

Nominated Architect: David Dove
Sketch (Hons), AssocAppSci (Arch), Cert IV (Building)
Registered Architect (NSW) No. 8932
Registered Architect (Vic) 15813
Licenced Building Contractor (NSW) 253780C
29/104 Elizabeth Bay Road
Elizabeth Bay, NSW, 2011
M. 0410 025 852
E. david.dove@sparcdevelopment.com



EG Funds Management
Level 21
Governor Philip Tower
11 Farmer Place
Sydney, NSW
2000
P. (02) 9230 7000
W. www.eg.com.au






The Yards

Moss Vale Road, Bomaderry

Drawing Title
Master Plan Shadow Diagrams - SSDA
Shadows 15:00 21st Dec. (Summer Solstice)

Date	13th October 2024		
Drawn	DJD	Scale	1:1000 @ A3
Job No.	SYB01	Dwg No.	MP527
		Rev.	A

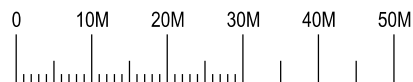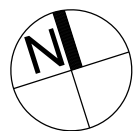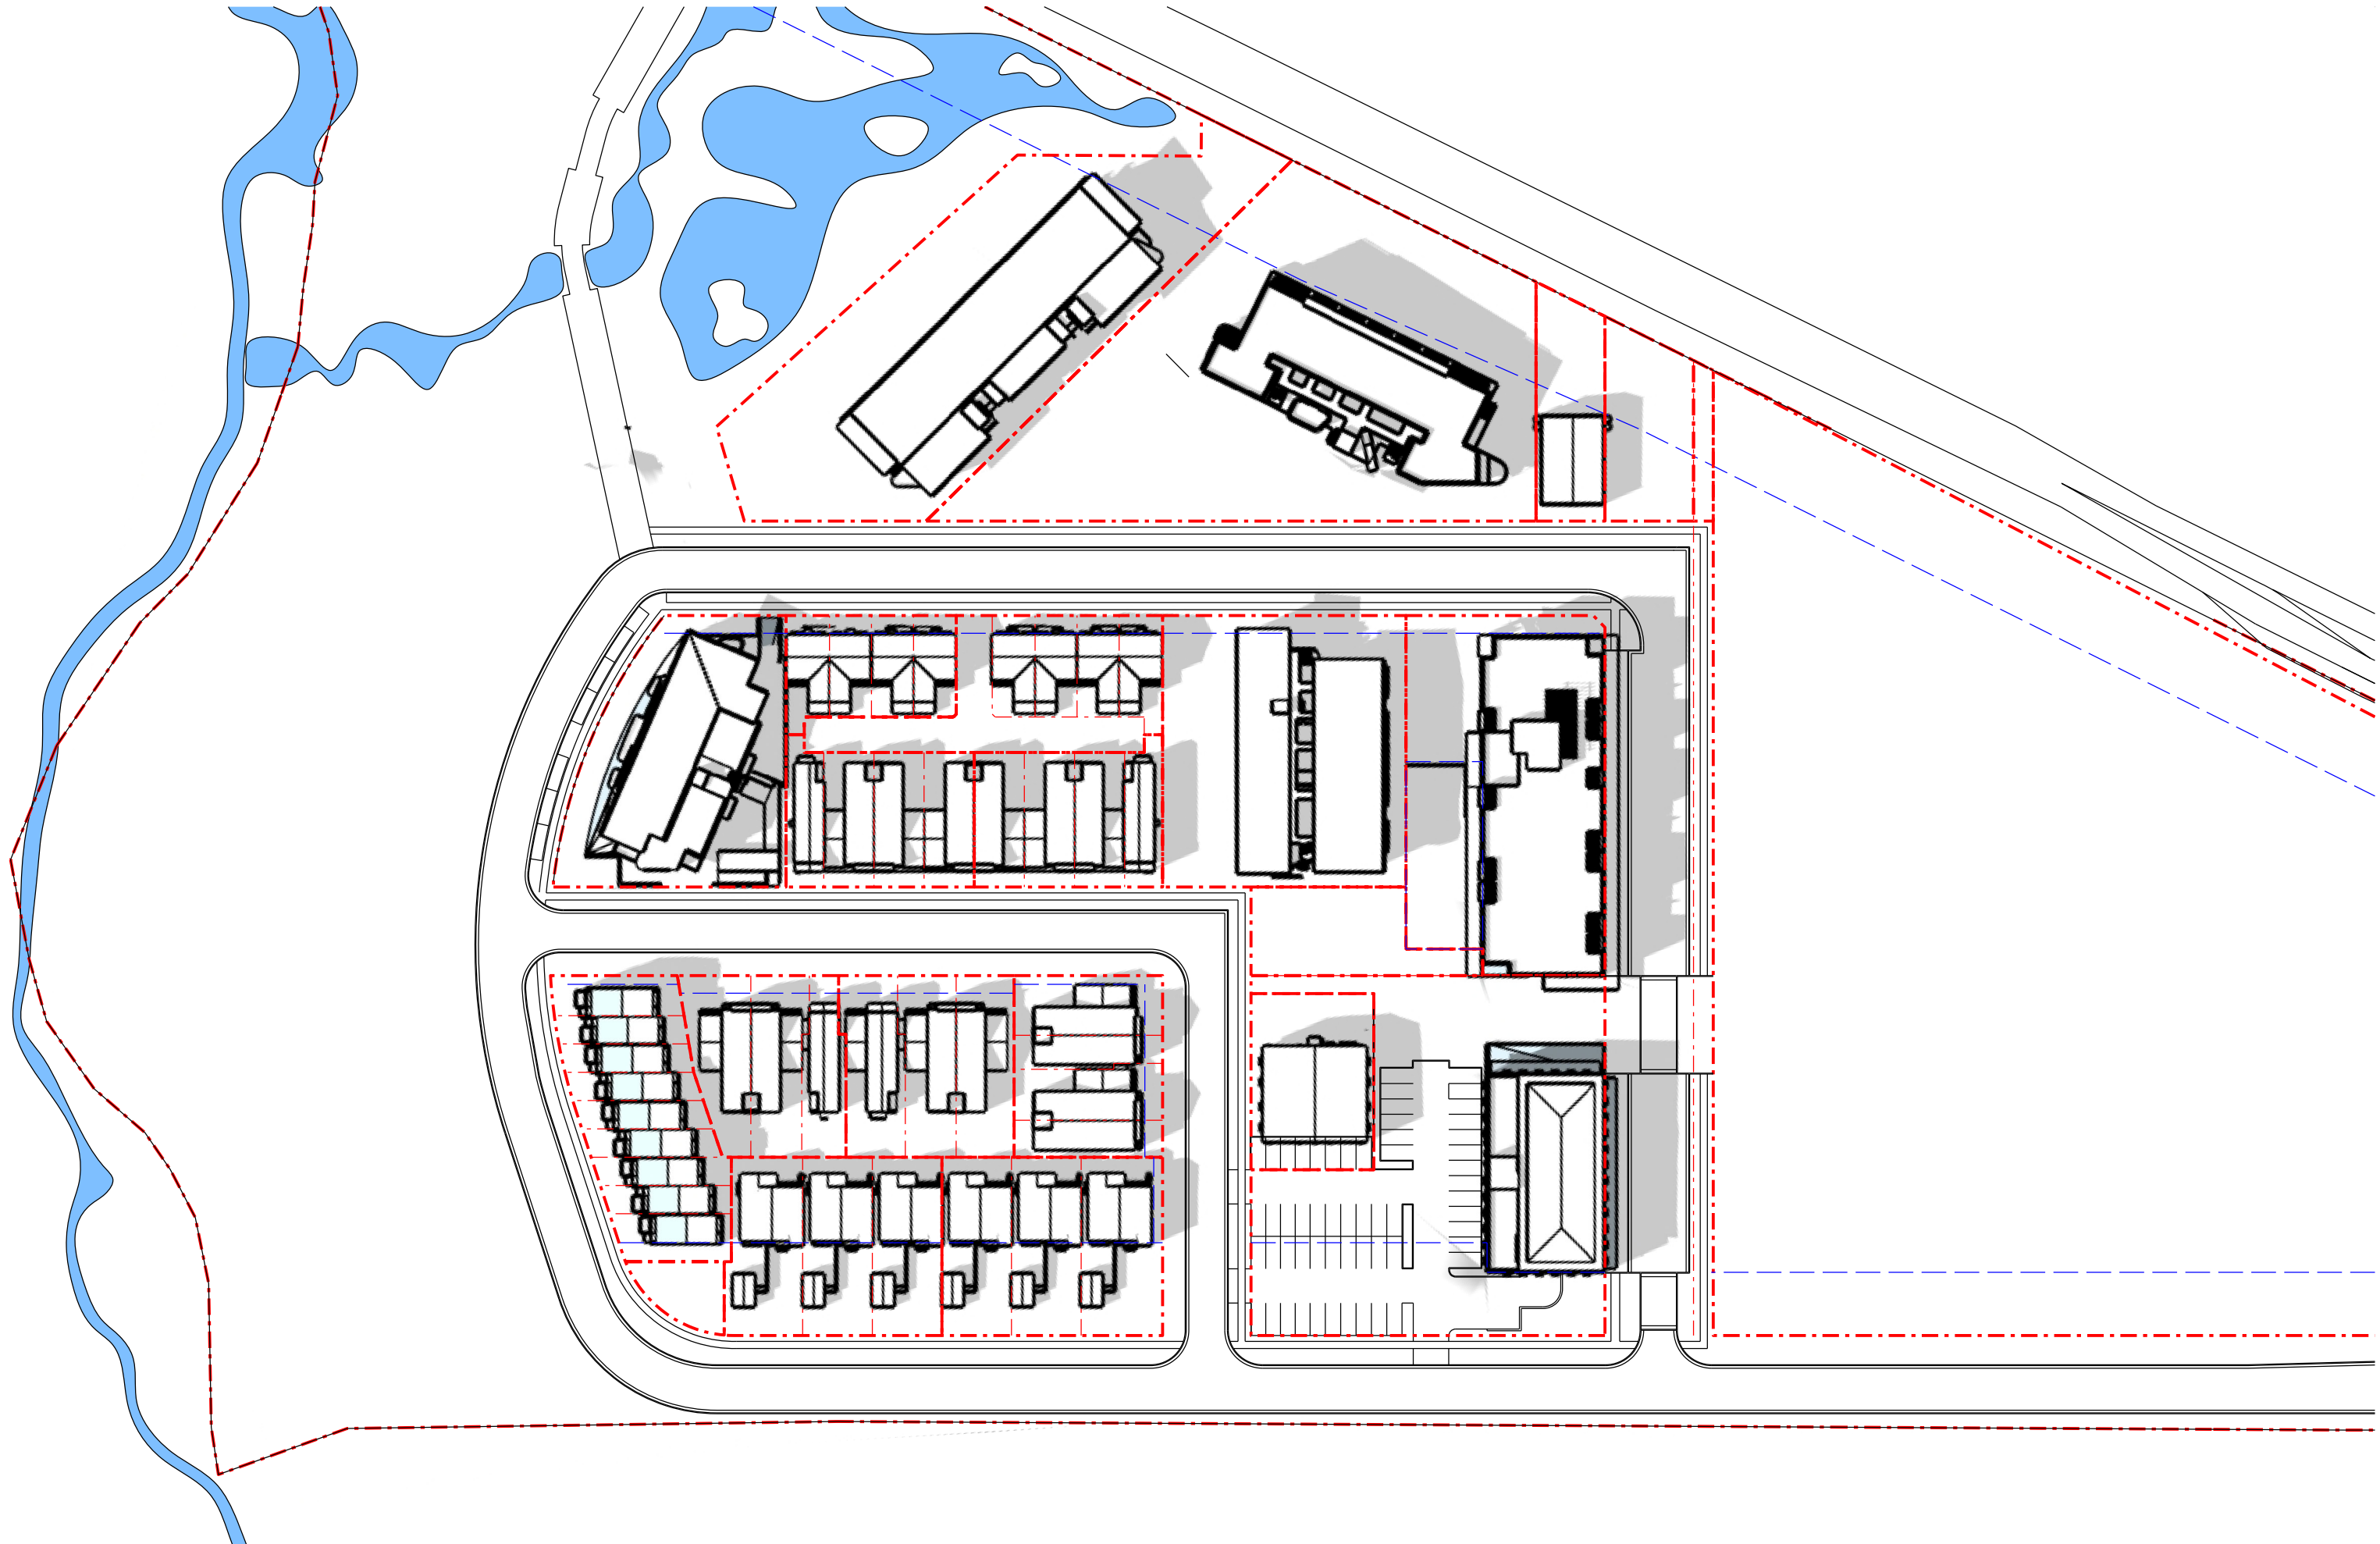

Nominated Architect: David Dove
Sketch (Hons), AssocAppSci (Arch), Cert IV (Building)
Registered Architect (NSW) No. 8932
Registered Architect (Vic) 15813
Licenced Building Contractor (NSW) 253780C
28/104 Elizabeth Bay Road
Elizabeth Bay, NSW, 2011
M. 0410 025 852
E. david.dove@sparcdevelopment.com



EG Funds Management
Level 21
Governor Philip Tower
11 Farmer Place
Sydney, NSW
2000
P. (02) 9230 7000
W. www.eg.com.au

EG






The Yards

Moss Vale Road, Bomaderry

Drawing Title
Master Plan Shadow Diagrams - SSDA
Shadows 16:00 21st Dec. (Summer Solstice)

Date	13th October 2024		
Drawn	DJD	Scale	1:1000 @ A3
Job No.	SYB01	Dwg No.	MP528
		Rev.	A

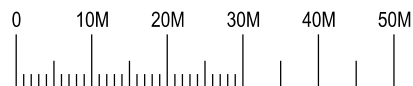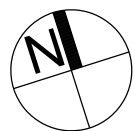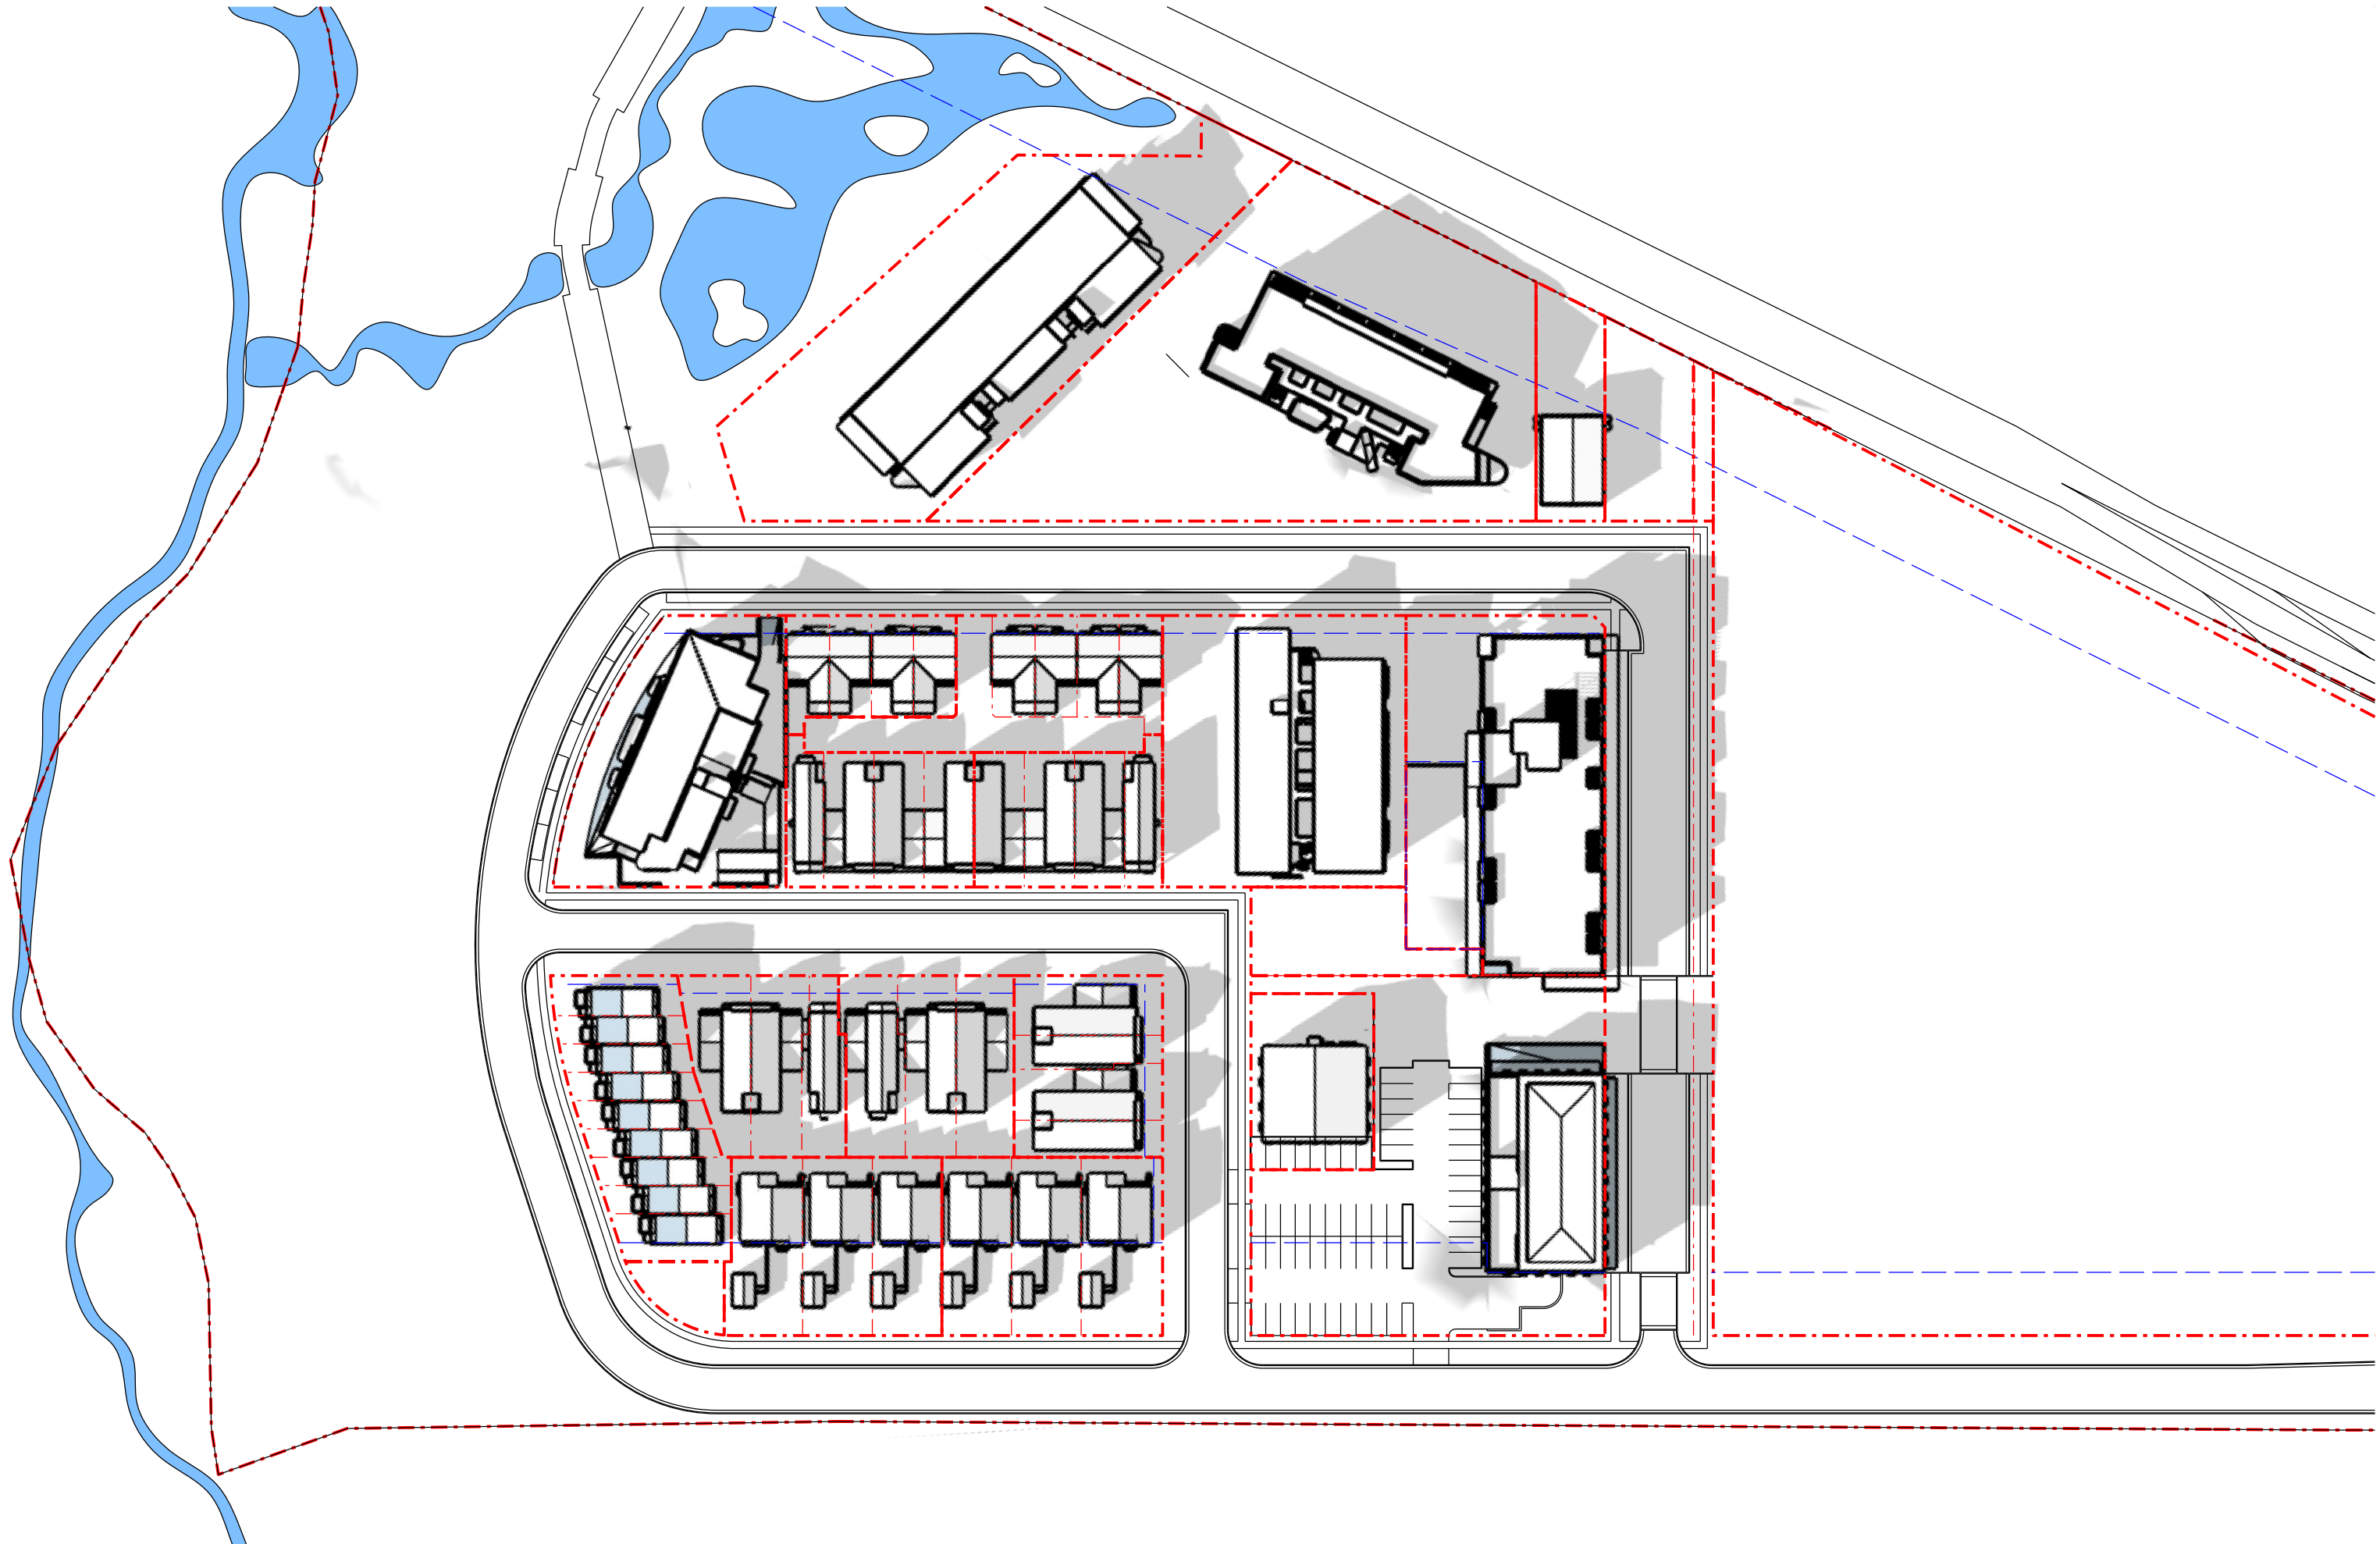

Nominated Architect: David Dove
Architect (Hons), AssocAppSci (Arch), Cert IV (Building)
Registered Architect (NSW) No. 8932
Registered Architect (Vic) No. 15813
Licenced Building Contractor (NSW) 253780C
29/104 Elizabeth Bay Road
Elizabeth Bay, NSW, 2011
M. 0410 025 852
E. david.dove@sparcdevelopment.com



EG Funds Management
Level 21
Governor Philip Tower
11 Farmer Place
Sydney, NSW
2000
P. (02) 9230 7000
W. www.eg.com.au

EG






The Yards

Moss Vale Road, Bomaderry

Drawing Title
Master Plan Shadow Diagrams - SSDA
Shadows 17:00 21st Dec. (Summer Solstice)

Date		13th October 2024	
Drawn	DJD	Scale	1:1000 @ A3
Job No.	SYB01	Dwg No.	MP529
		Rev.	A

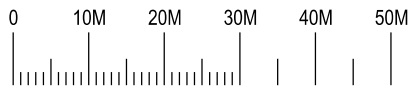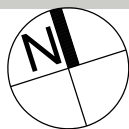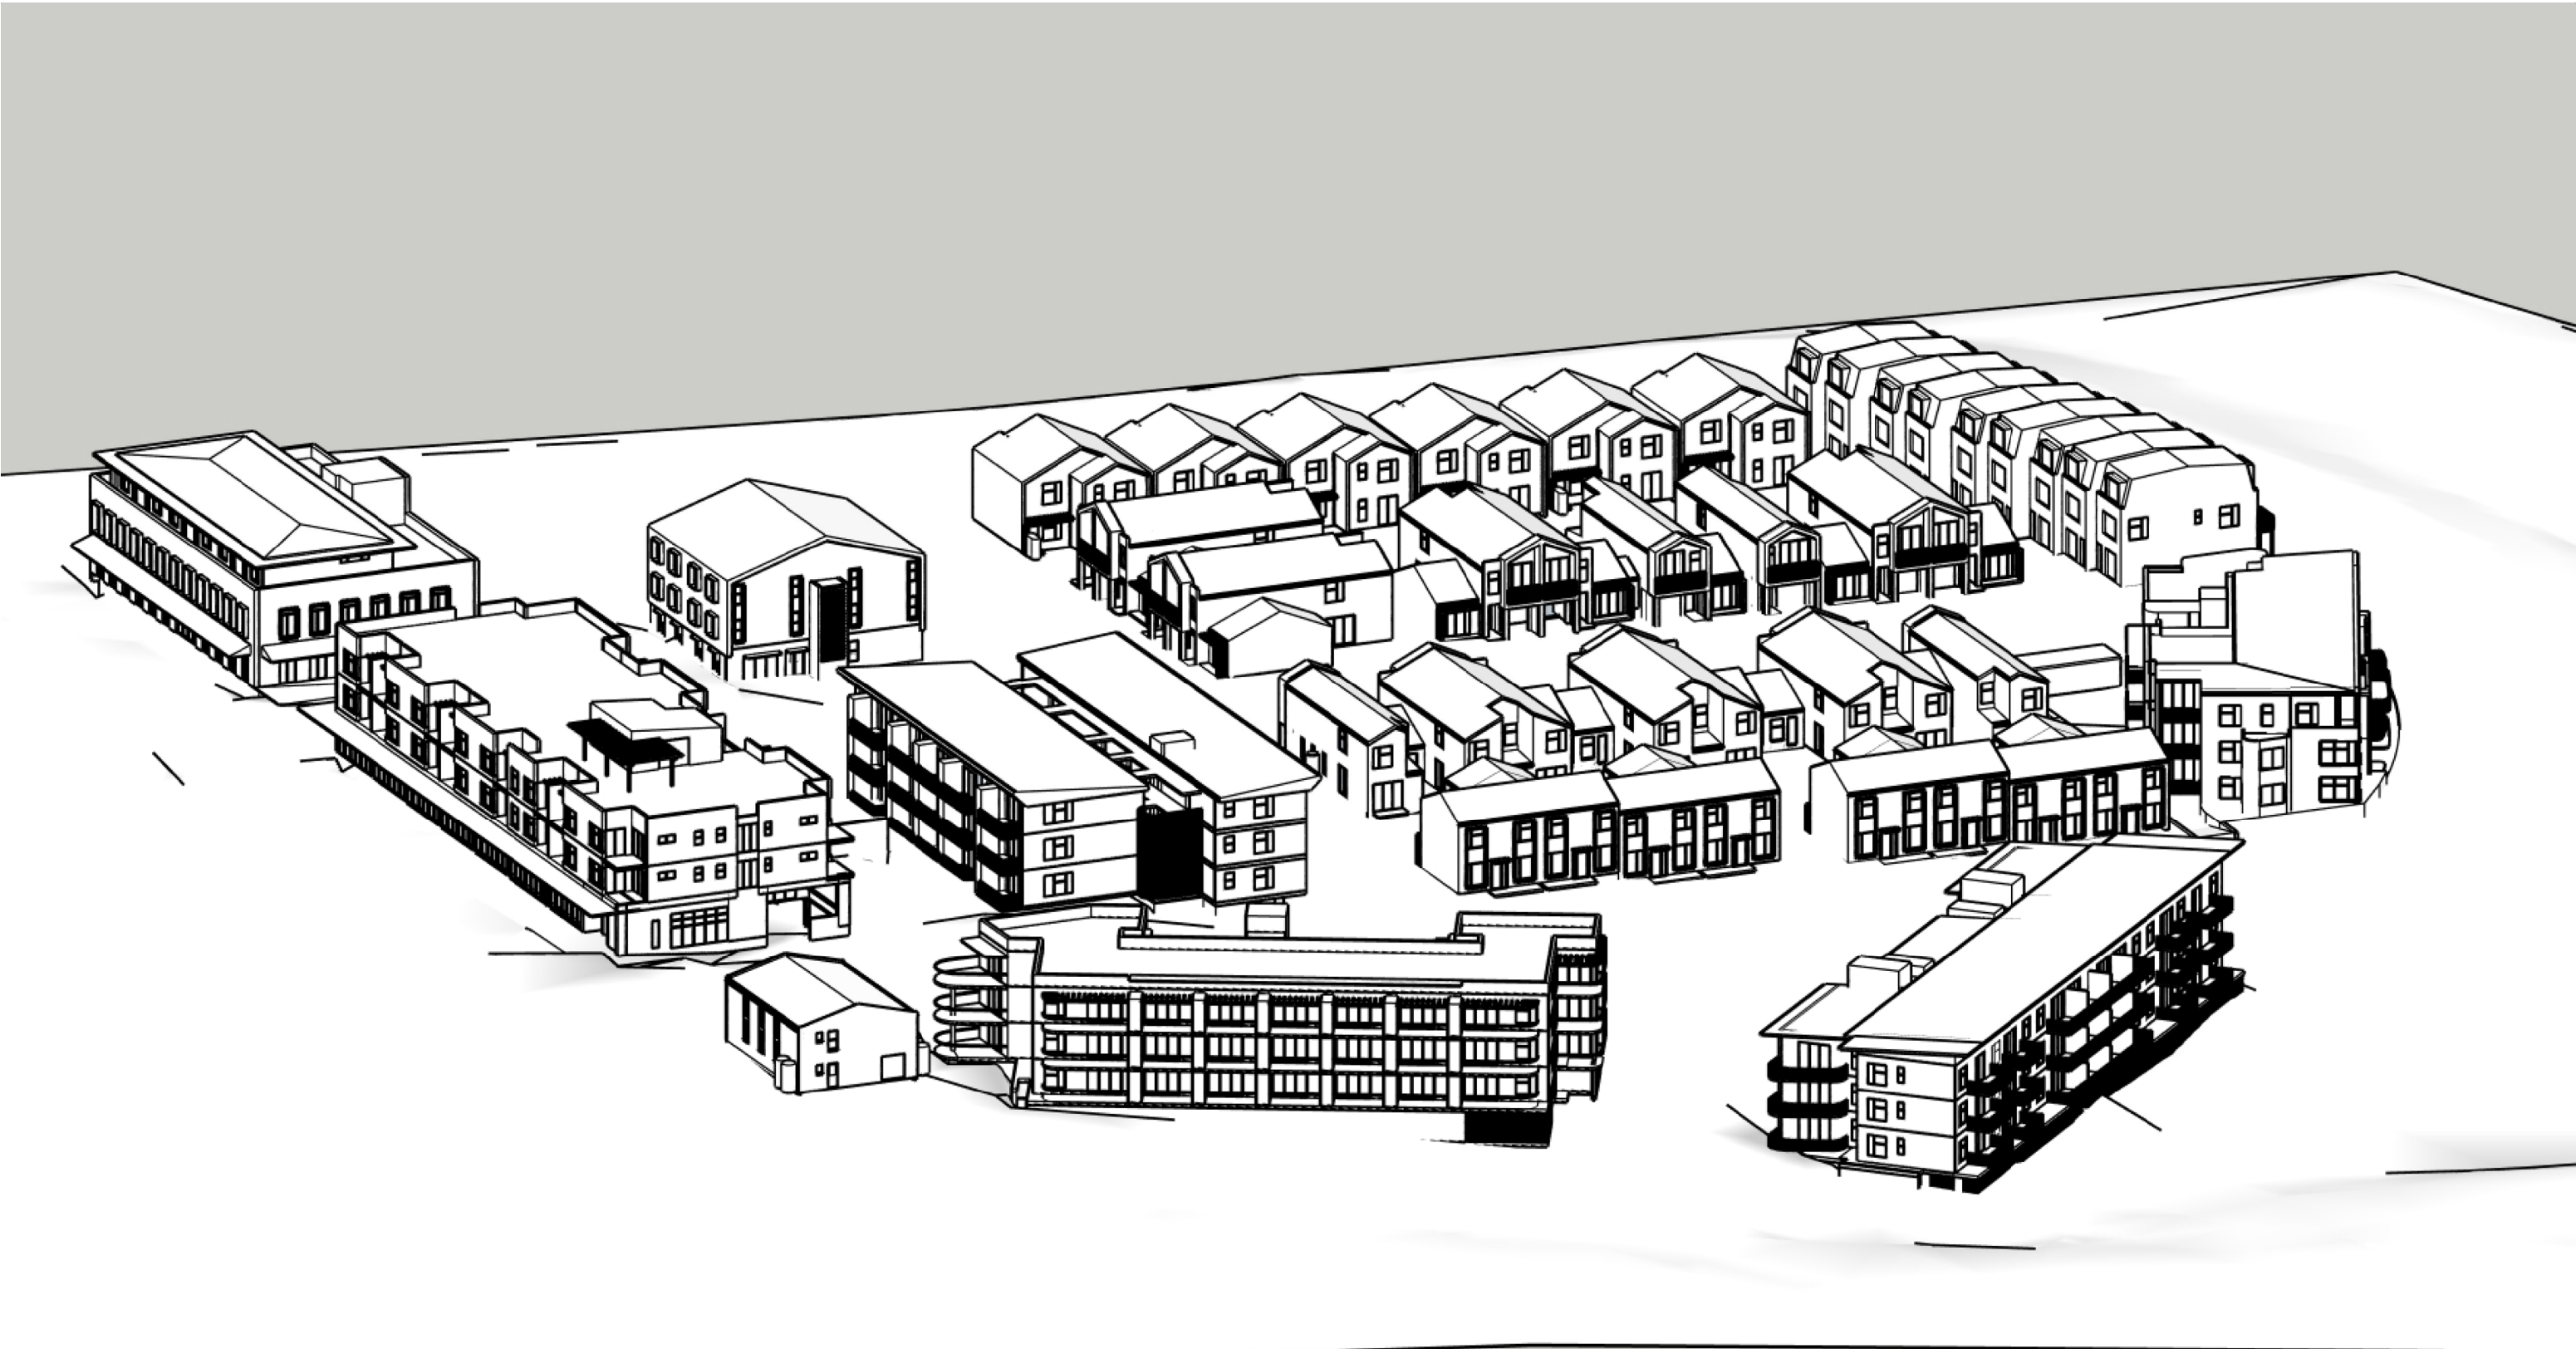

Nominated Architect: David Dove
Architect (Hons), AssocAppSci (Arch), Cert IV (Building)
Registered Architect (NSW) No. 8932
Registered Architect (Vic) No. 15813
Licenced Building Contractor (NSW) 253780C
28/104 Elizabeth Bay Road
Elizabeth Bay, NSW, 2011
M. 0410 025 852
E. david.dove@sparcdevelopment.com



EG Funds Management
Level 21
Governor Philip Tower
11 Farrer Place
Sydney, NSW
2000
P. (02) 9220 7000
W. www.eg.com.au

EG





The Yards

Moss Vale Road, Bomaderry

Drawing Title
Master Plan Sun Eye View - SSDA
Shadows 09:00 21st June (Winter Solstice)

Date		13th October 2024	
Drawn	DJD	Scale	NTS
Job No.	SYB01	Dwg No.	MP550
		Rev.	A

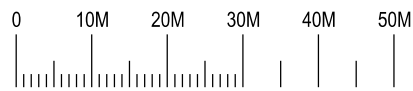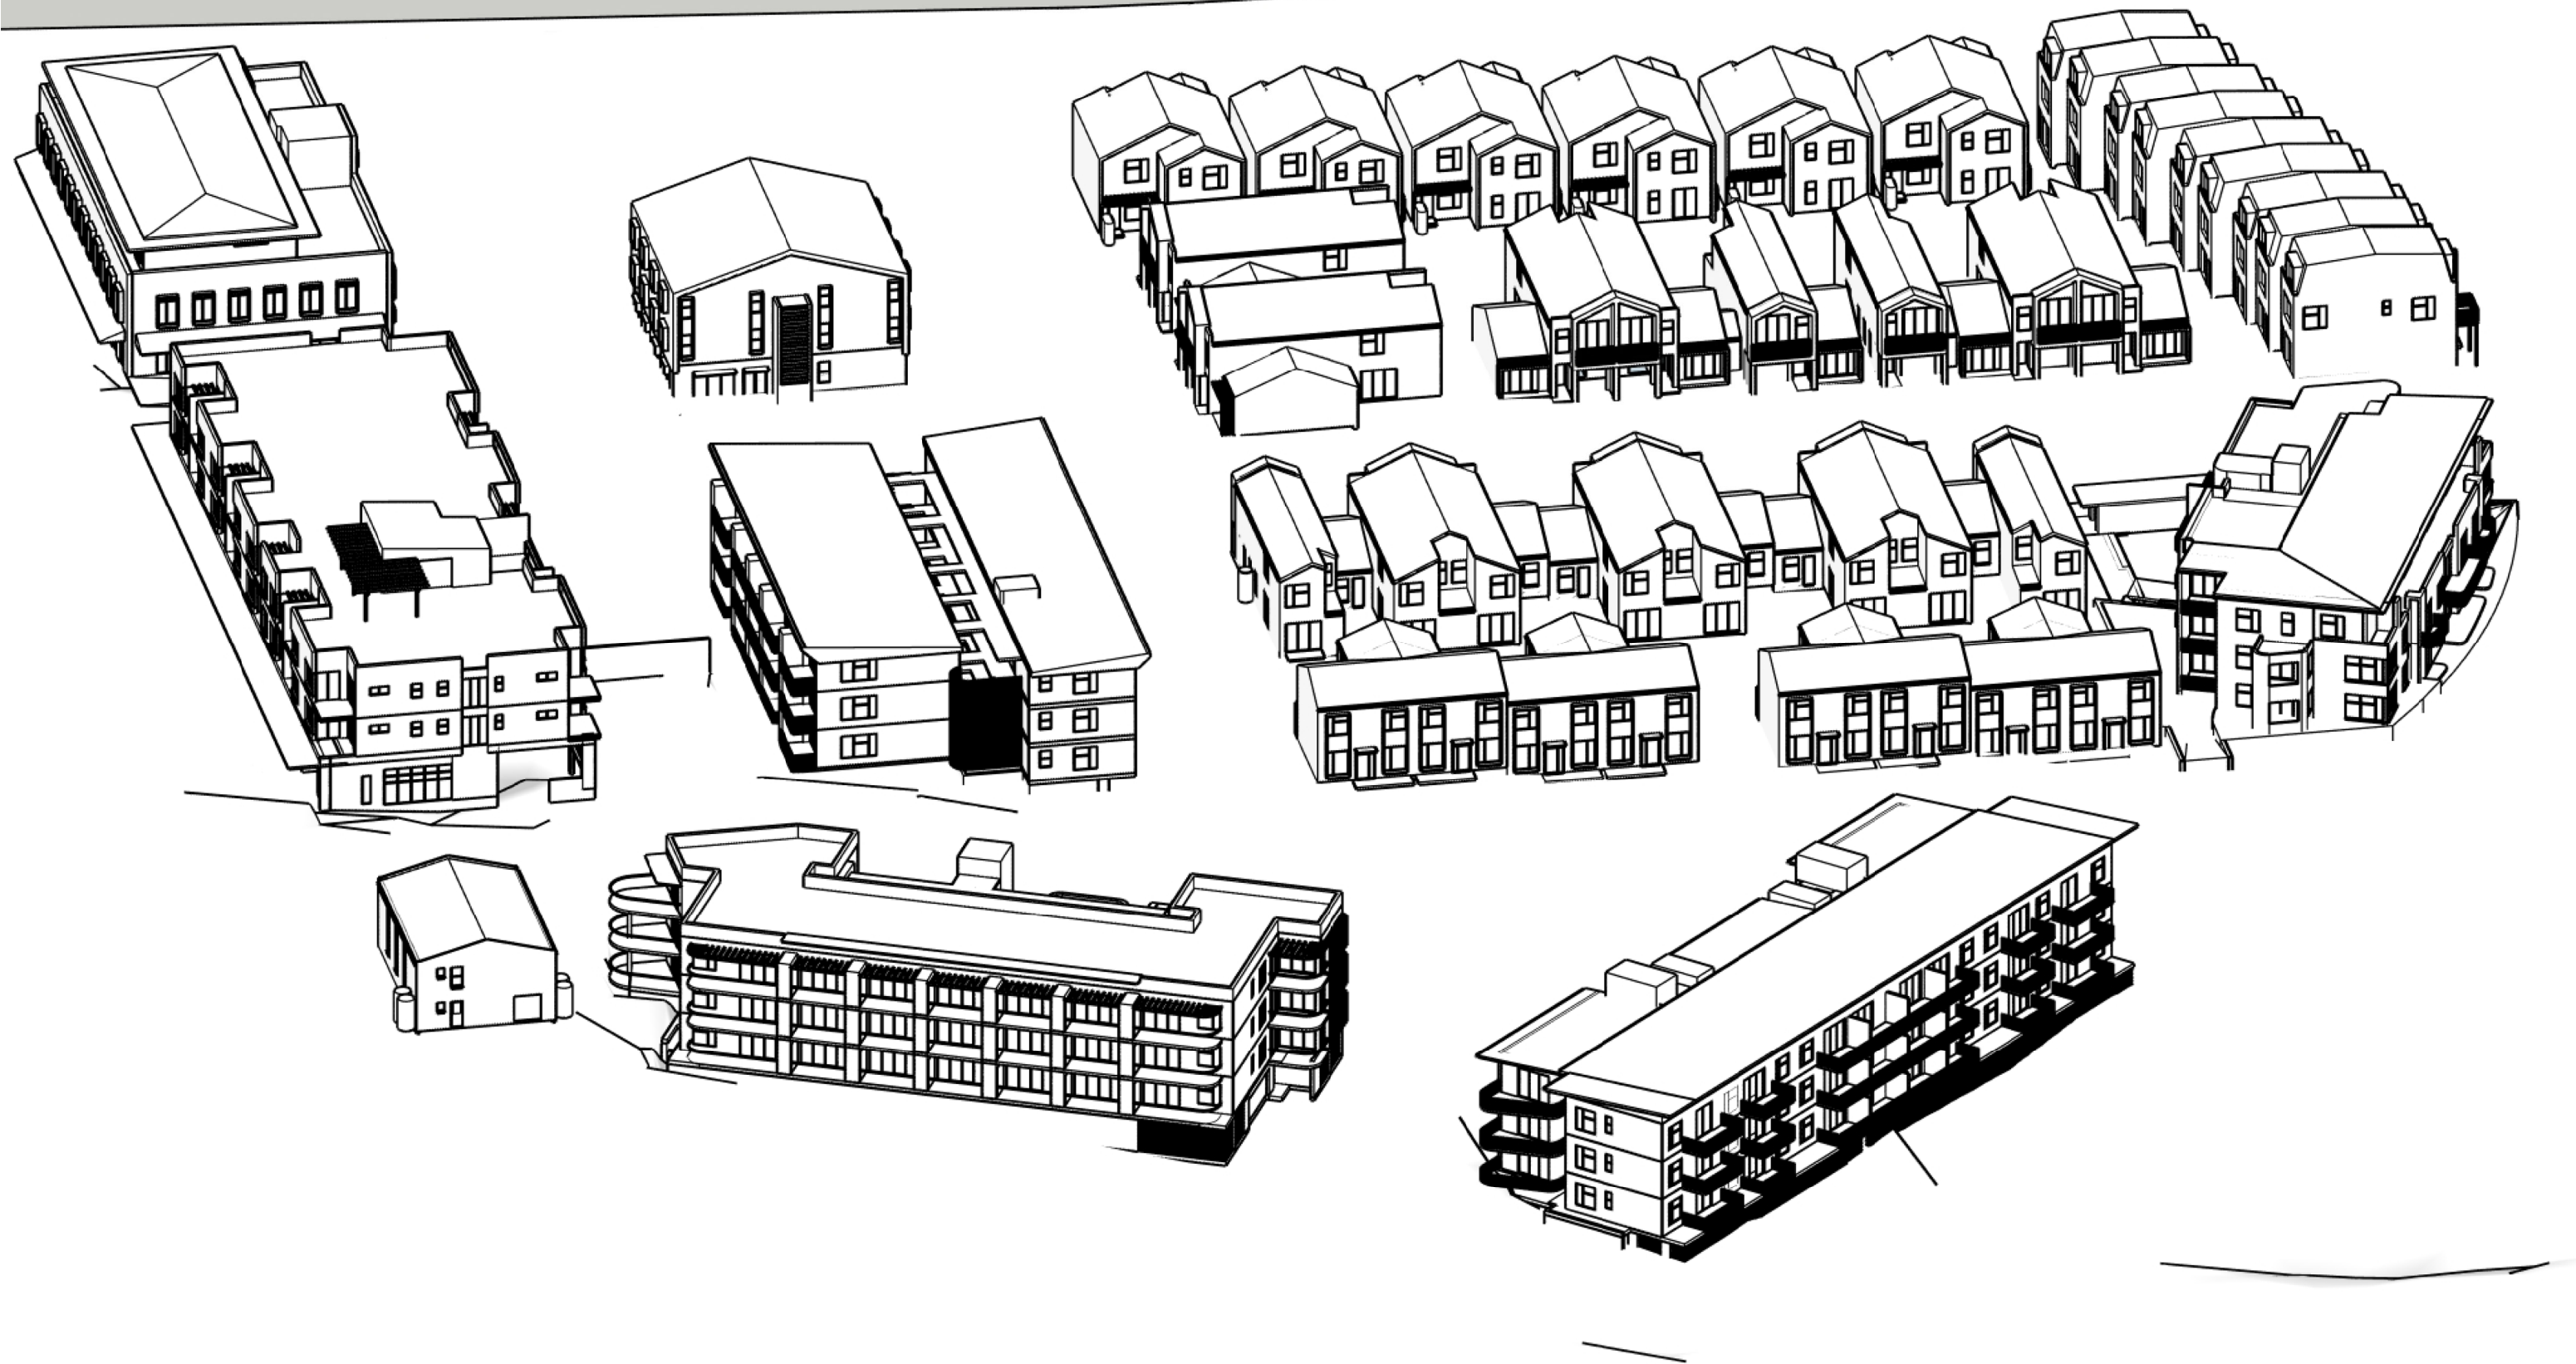

Nominated Architect: David Dove
Sketch (Home), AssUpAppSci (Arch), Cert IV (Building)
Registered Architect (NSW) No. 8932
Registered Architect (Vic) 15813
Licence Building Contractor (NSW) 253780C
29104 Elizabeth Bay Road
Elizabeth Bay, NSW, 2011
M. 0410 025 852
E. david.dove@sparcdevelopment.com

SPARC
DEVELOPMENT

EG Funds Management
Level 21
Governor Philip Tower
11 Farrer Place
Sydney, NSW
2000
P. (02) 9220 7000
W. www.eg.com.au

EG





The Yards

Moss Vale Road, Bomaderry

Drawing Title
Master Plan Sun Eye View - SSDA
Shadows 10:00 21st June (Winter Solstice)

Date		13th October 2024	
Drawn	DJD	Scale	NTS
Job No.	SYB01	Dwg No.	MP551
		Rev.	A

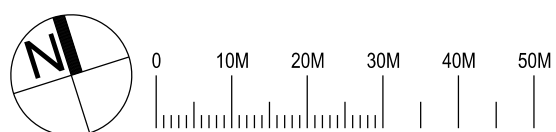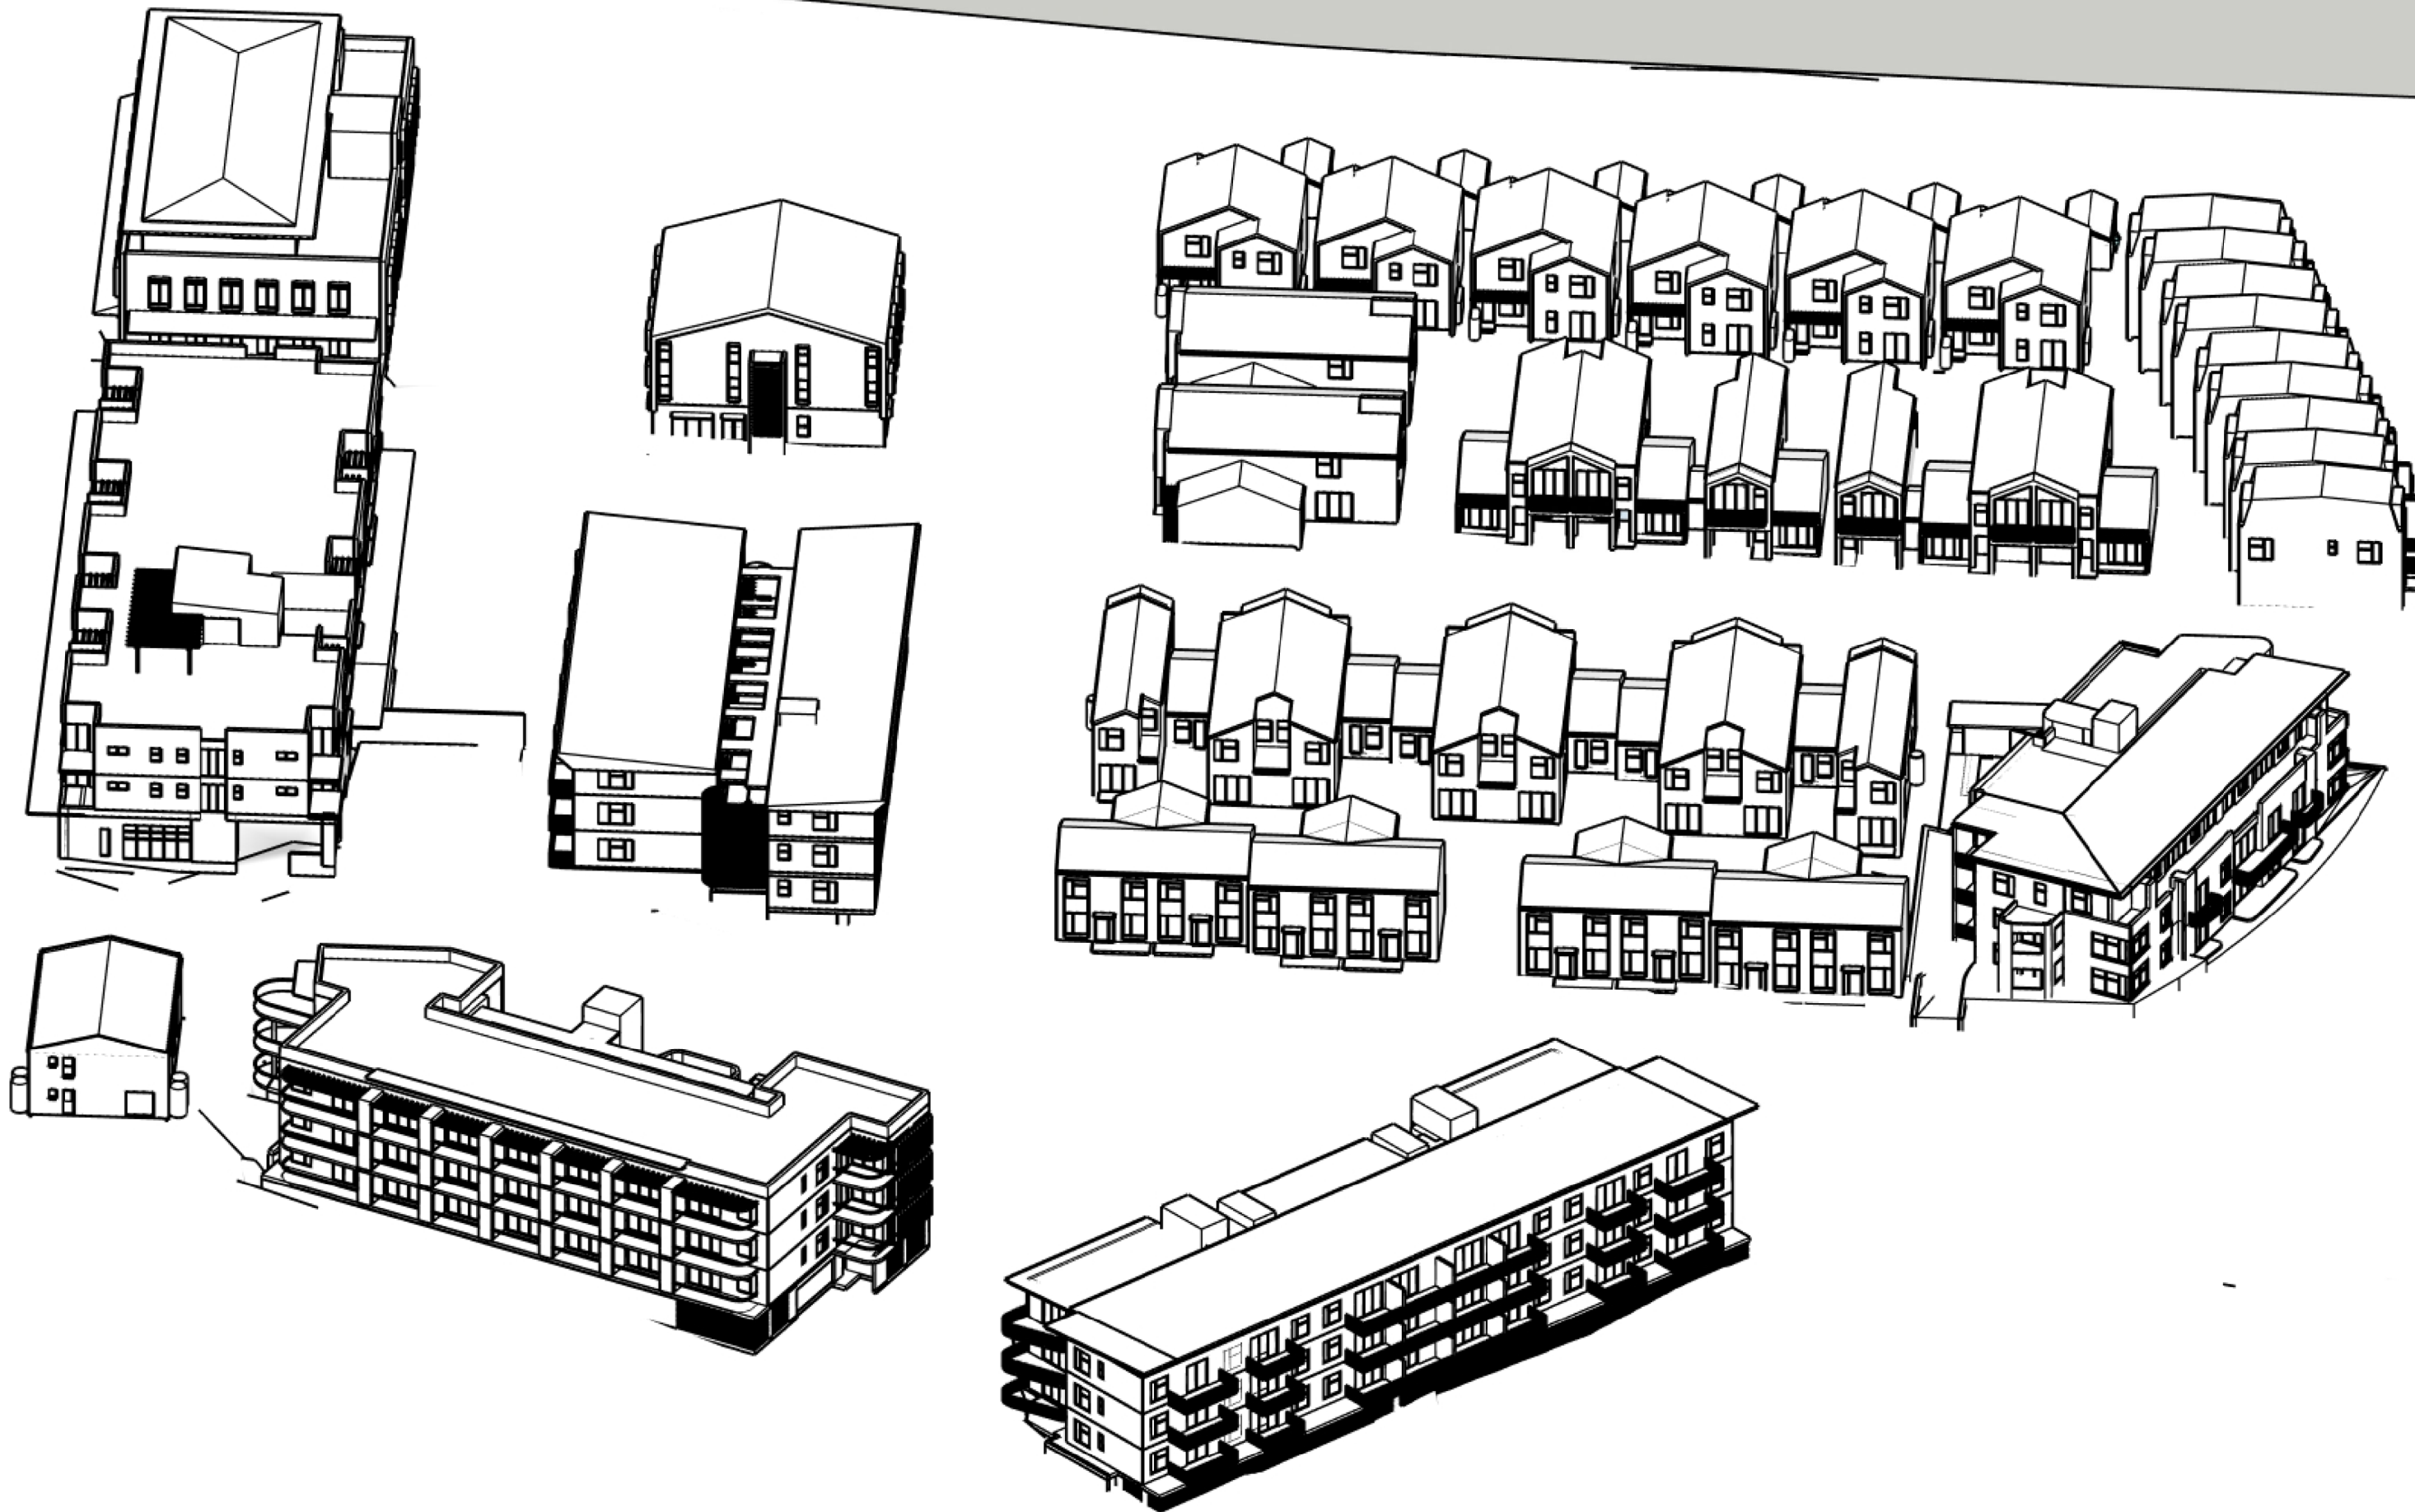

Nominated Architect: David Dove
 BArch (Hons), AssocAppSci (Arch), Cert IV (Building)
 Registered Architect (NSW) No. 8932
 Registered Architect (Vic) No. 15813
 Licensed Building Contractor (NSW) 253780C
 29/04 Elizabeth Bay Road
 Elizabeth Bay, NSW, 2011
 M. 0410 025 852
 E. david.dove@sparcdevelopment.com



EG Funds Management
 Level 21
 Governor Philip Tower
 1 Farrer Place
 Sydney, NSW
 2000
 P. (02) 9220 7000
 W. www.eg.com.au





The Yards

Moss Vale Road, Bomaderry

Drawing Title
 Master Plan Sun Eye View - SSDA
 Shadows 11:00 21st June (Winter Solstice)

Date		13th October 2024	
Drawn	DJD	Scale	NTS
Job No.	SYB01	Dwg No.	MP552
		Rev.	A

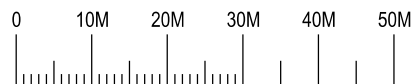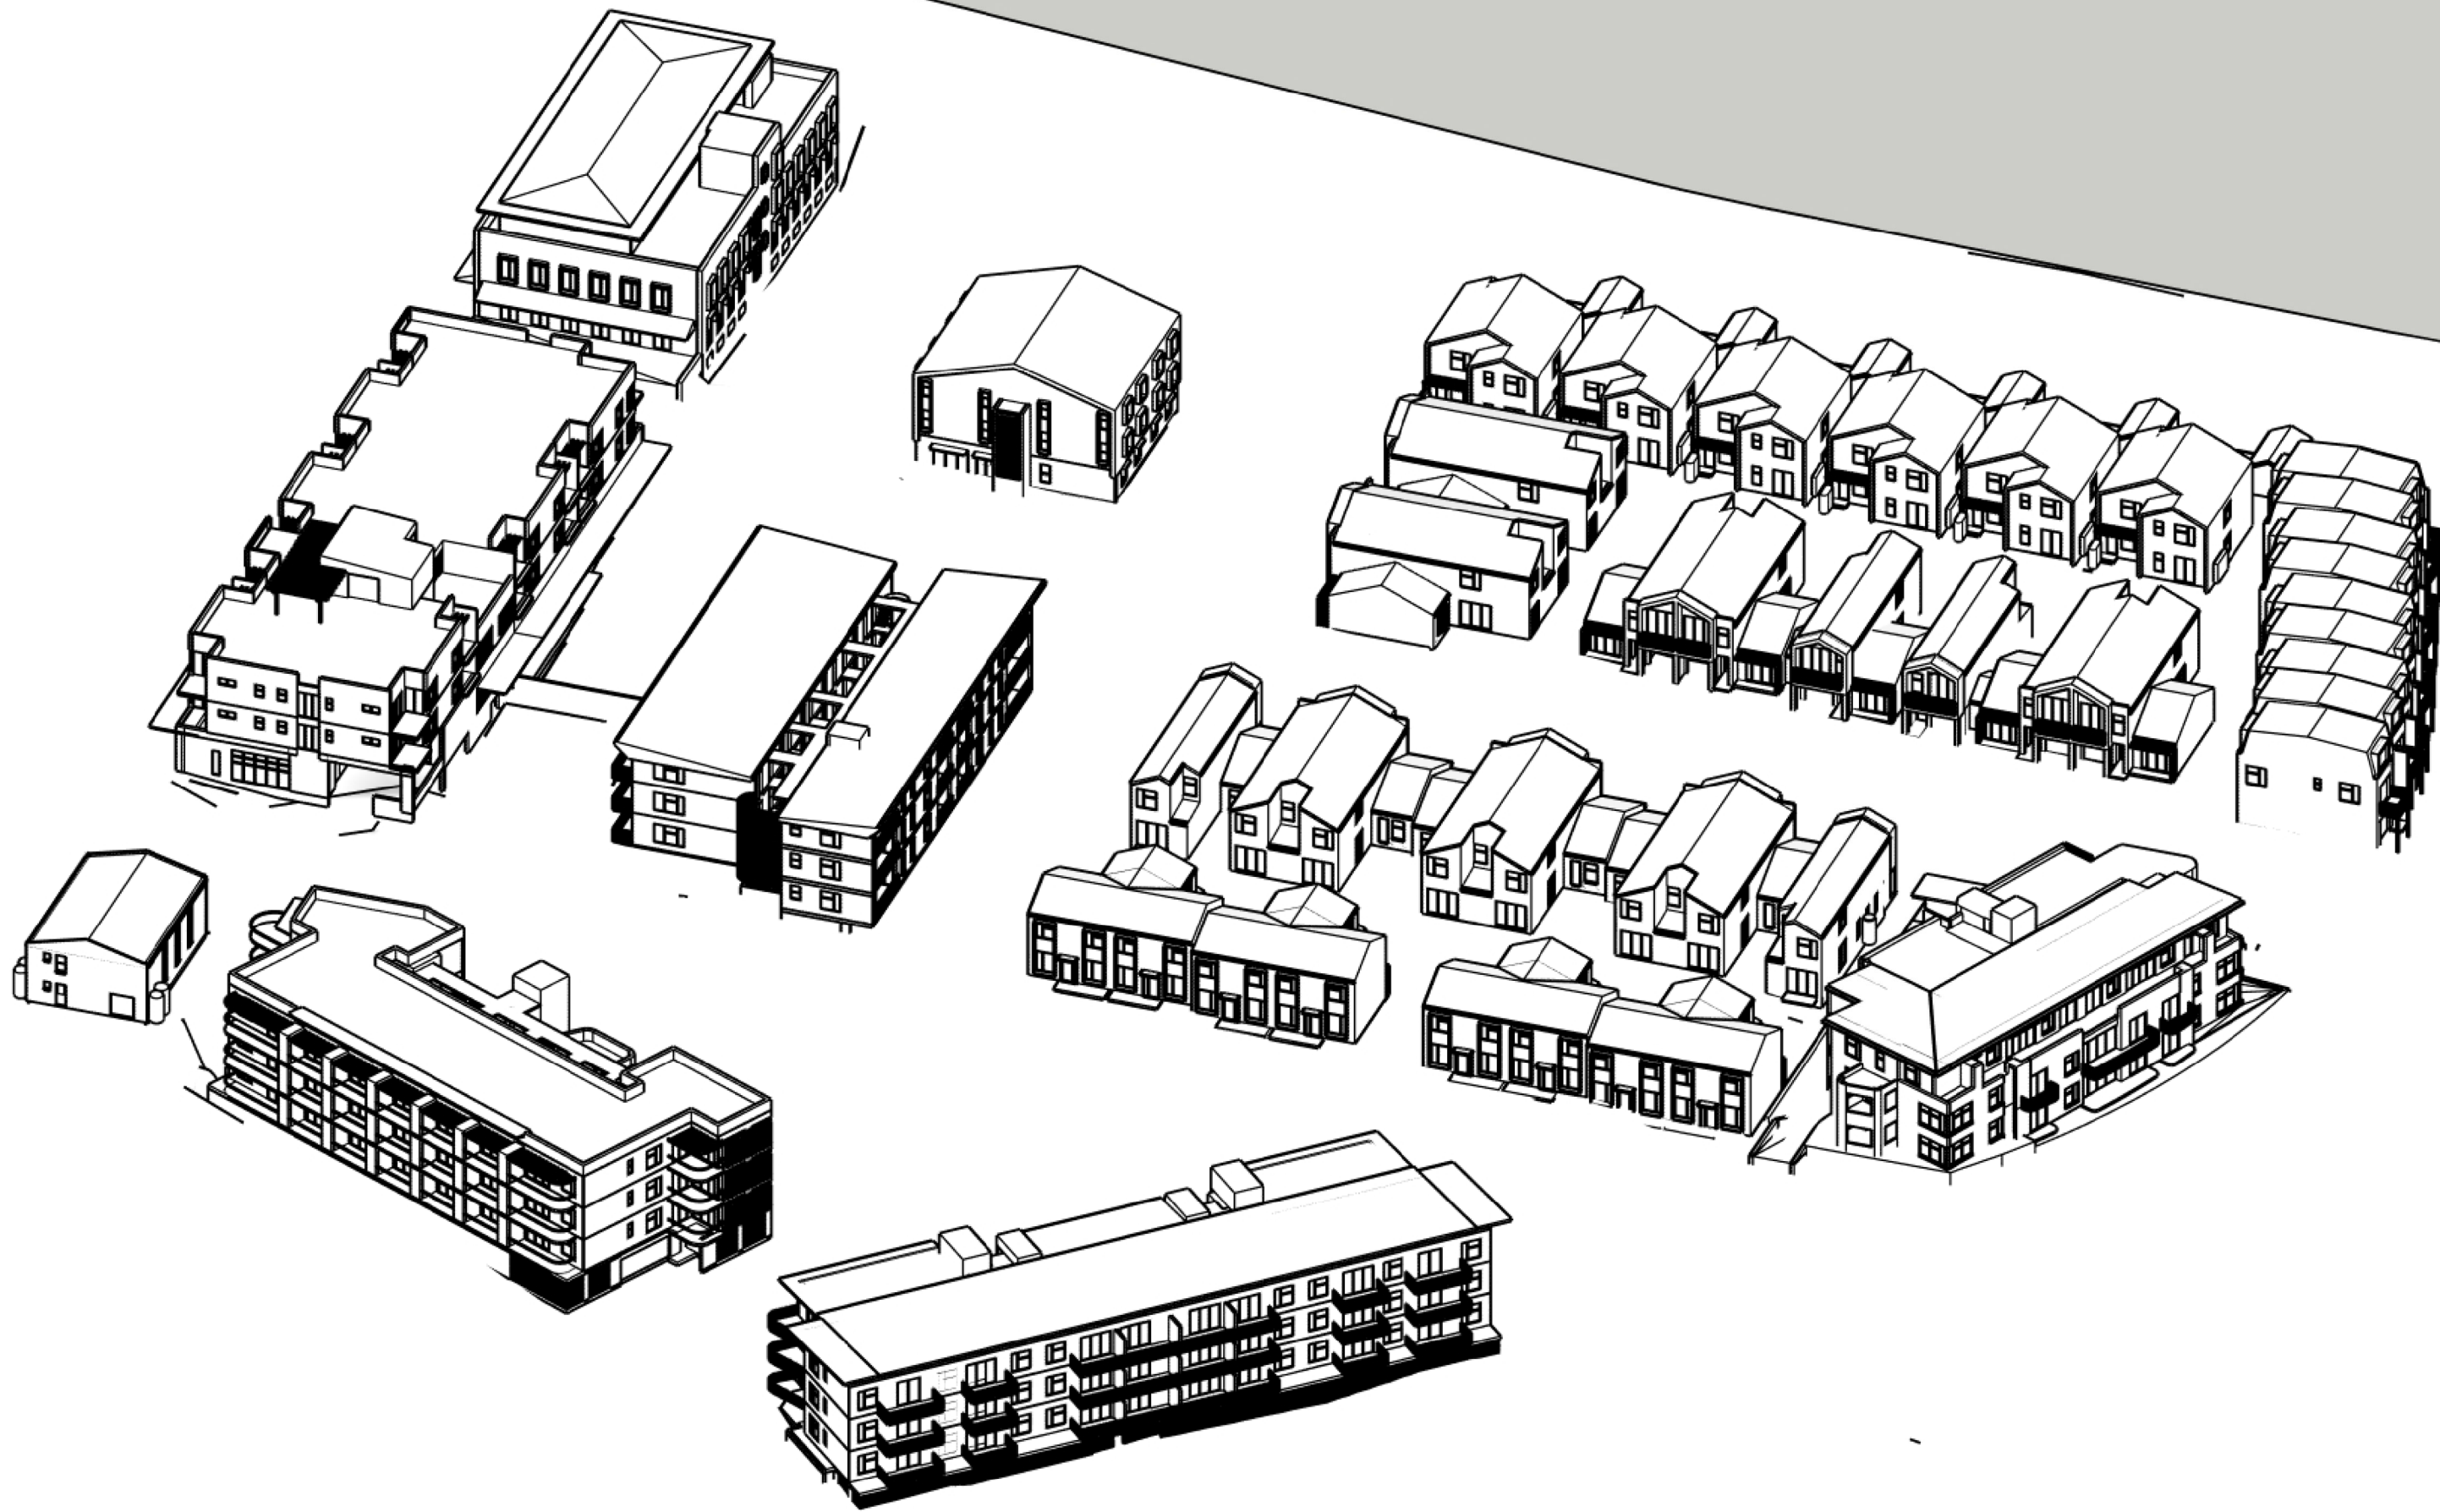

Nominated Architect: David Dove
Sketch (Hons), AssocApSd (Arch), Cert IV (Building)
Registered Architect (NSW) No. 8932
Registered Architect (Vic) 15813
Licenced Building Contractor (NSW) 253780C
29/04 Elizabeth Bay Road
Elizabeth Bay, NSW, 2011
M. 0410 025 852
E. david.dove@sparcdevelopment.com



EG Funds Management
Level 21
Governor Philip Tower
11 Farrer Place
Sydney, NSW
2000
P. (02) 9220 7000
W. www.eg.com.au

EG




The Yards

Moss Vale Road, Bomaderry

Drawing Title
Master Plan Sun Eye View - SSDA
Shadows 12:00 21st June (Winter Solstice)

Date		13th October 2024	
Drawn	DJD	Scale	NTS
Job No.	SYB01	Dwg No.	MP553
		Rev.	A

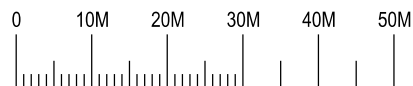

Nominated Architect: David Dove
Sketch (Hons), AssocAppSci (Arch), Cert IV (Building)
Registered Architect (NSW) No. 8932
Registered Architect (Vic) 15813
Licensed Building Contractor (NSW) 253780C
29/104 Elizabeth Bay Road
Elizabeth Bay, NSW, 2011
M. 0410 025 852
E. david.dove@sparcdevelopment.com



EG Funds Management
Level 21
Governor Philip Tower
11 Farrer Place
Sydney, NSW
2000
P. (02) 9220 7000
W. www.eg.com.au

EG





The Yards

Moss Vale Road, Bomaderry

Drawing Title
Master Plan Sun Eye View - SSDA
Shadows 13:00 21st June (Winter Solstice)

Date	13th October 2024		
Drawn	DJD	Scale	NTS
Job No.	SYB01	Dwg No.	MP554 Rev. A

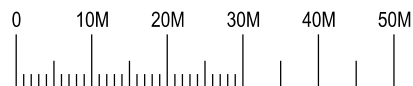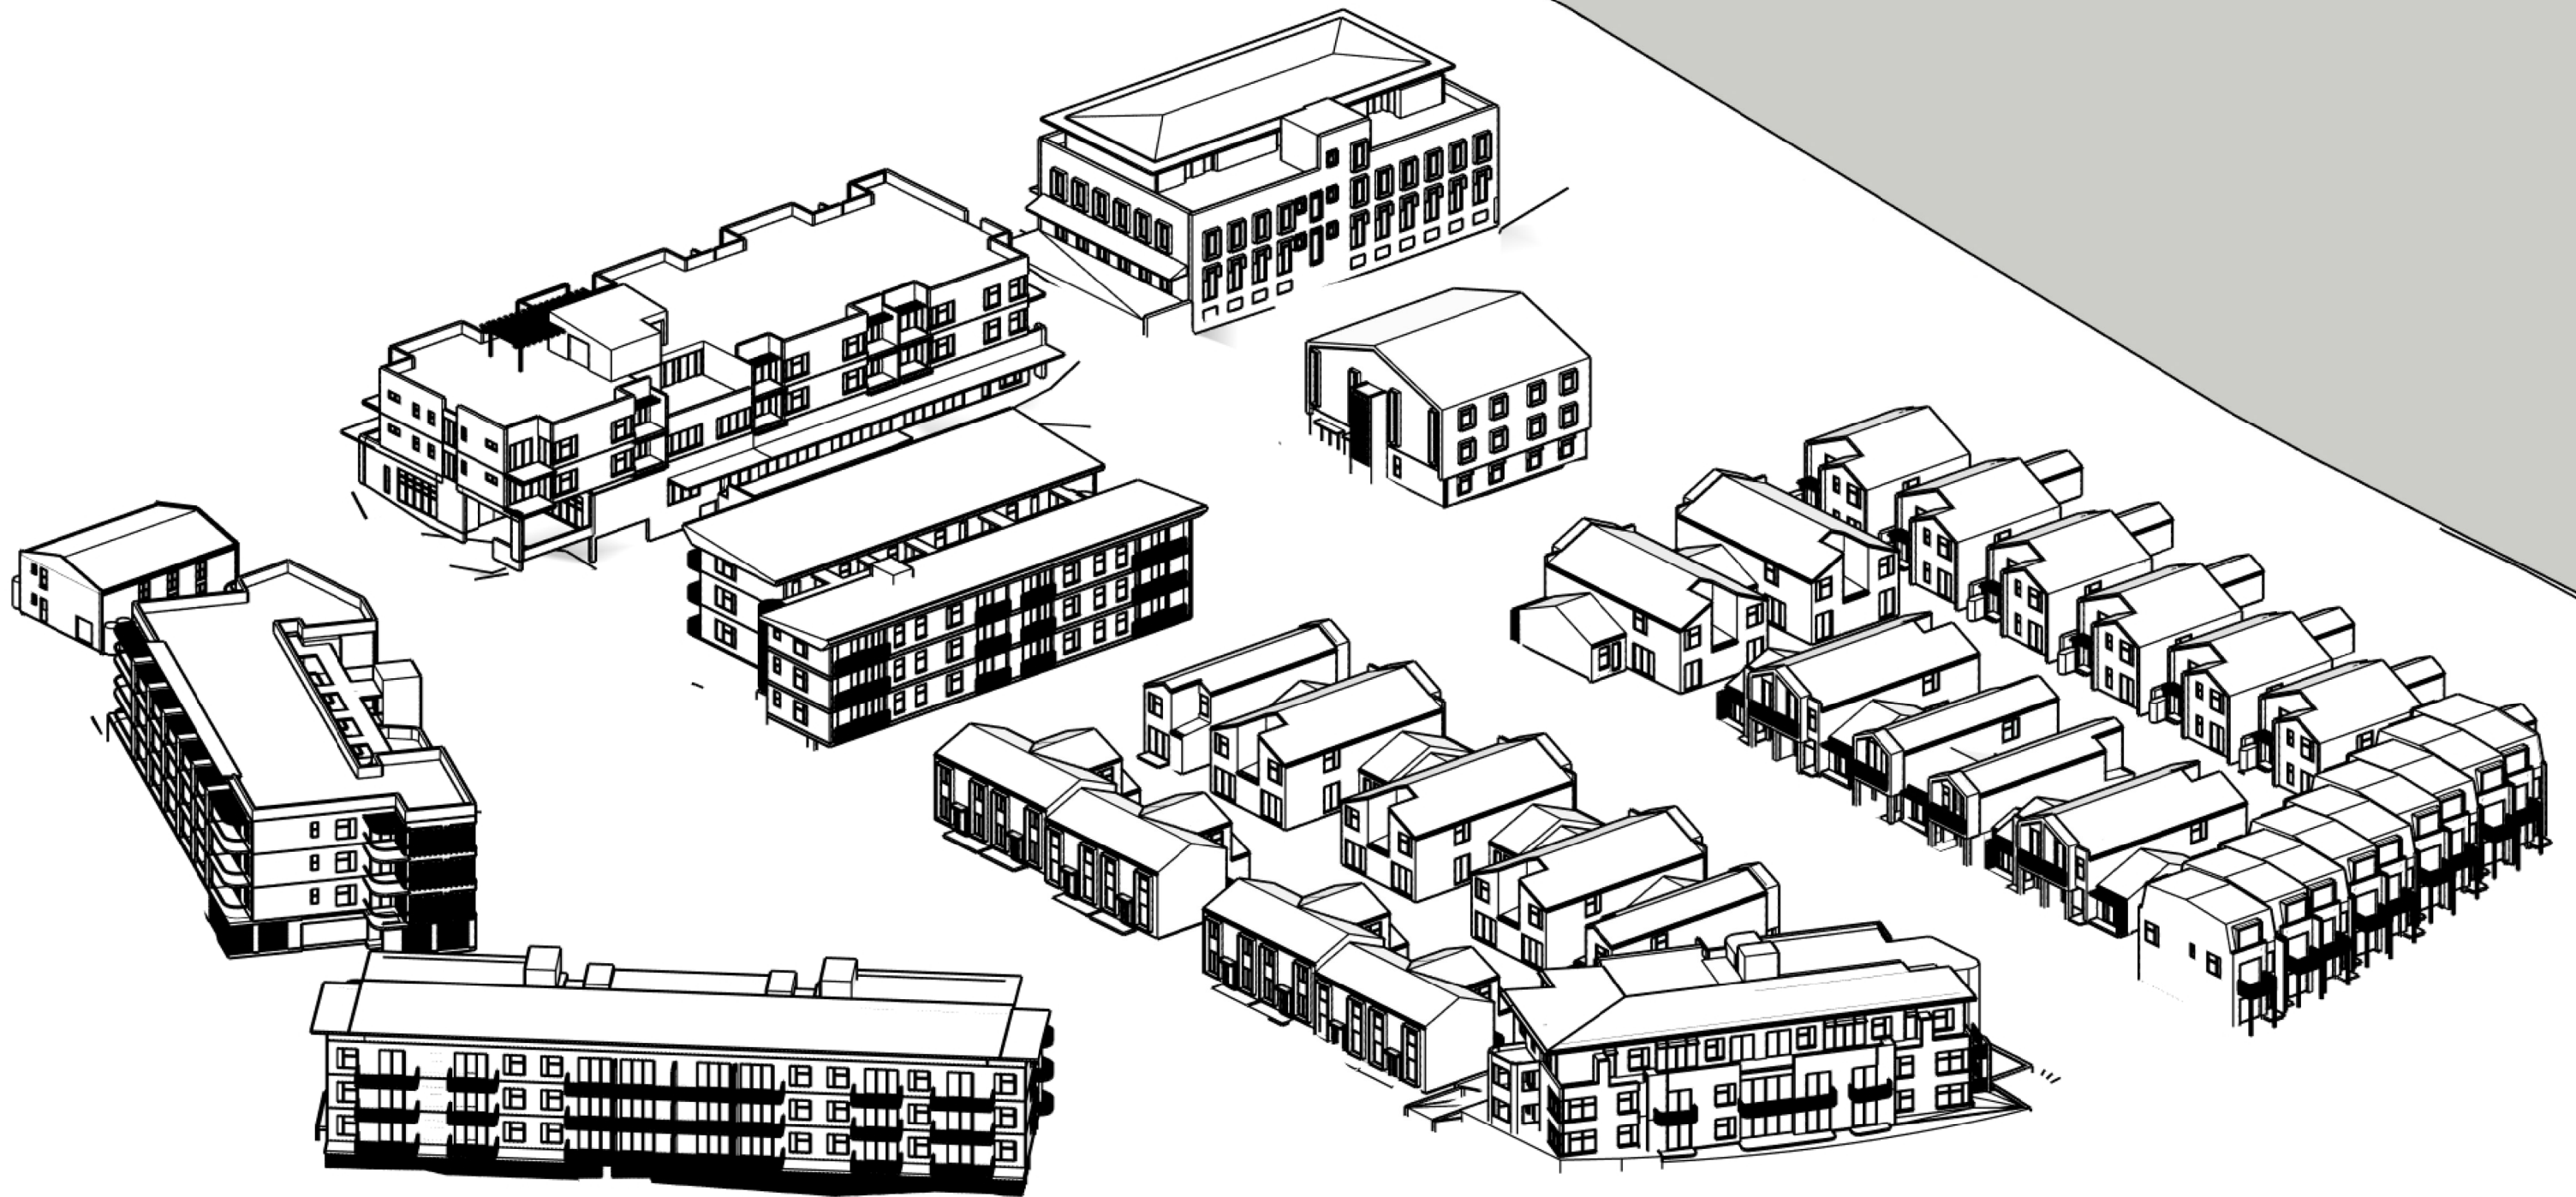

Nominated Architect: David Dove
Architect (Hons), AssocApSoc (Arch), Cert IV (Building)
Registered Architect (NSW) No. 8932
Registered Architect (Vic) No. 15813
Licenced Building Contractor (NSW) 253780C
29/104 Elizabeth Bay Road
Elizabeth Bay, NSW, 2011
M: 0410 025 852
E: david.dove@sparcdevelopment.com



EG Funds Management
Level 21
Governor Philip Tower
11 Farrer Place
Sydney, NSW
2000
P: (02) 9220 7000
W: www.eg.com.au





The Yards

Moss Vale Road, Bomaderry

Drawing Title
Master Plan Sun Eye View - SSDA
Shadows 14:00 21st June (Winter Solstice)

Date		13th October 2024	
Drawn	DJD	Scale	NTS
Job No.	SYB01	Dwg No.	MP555
		Rev.	A

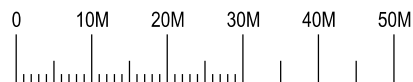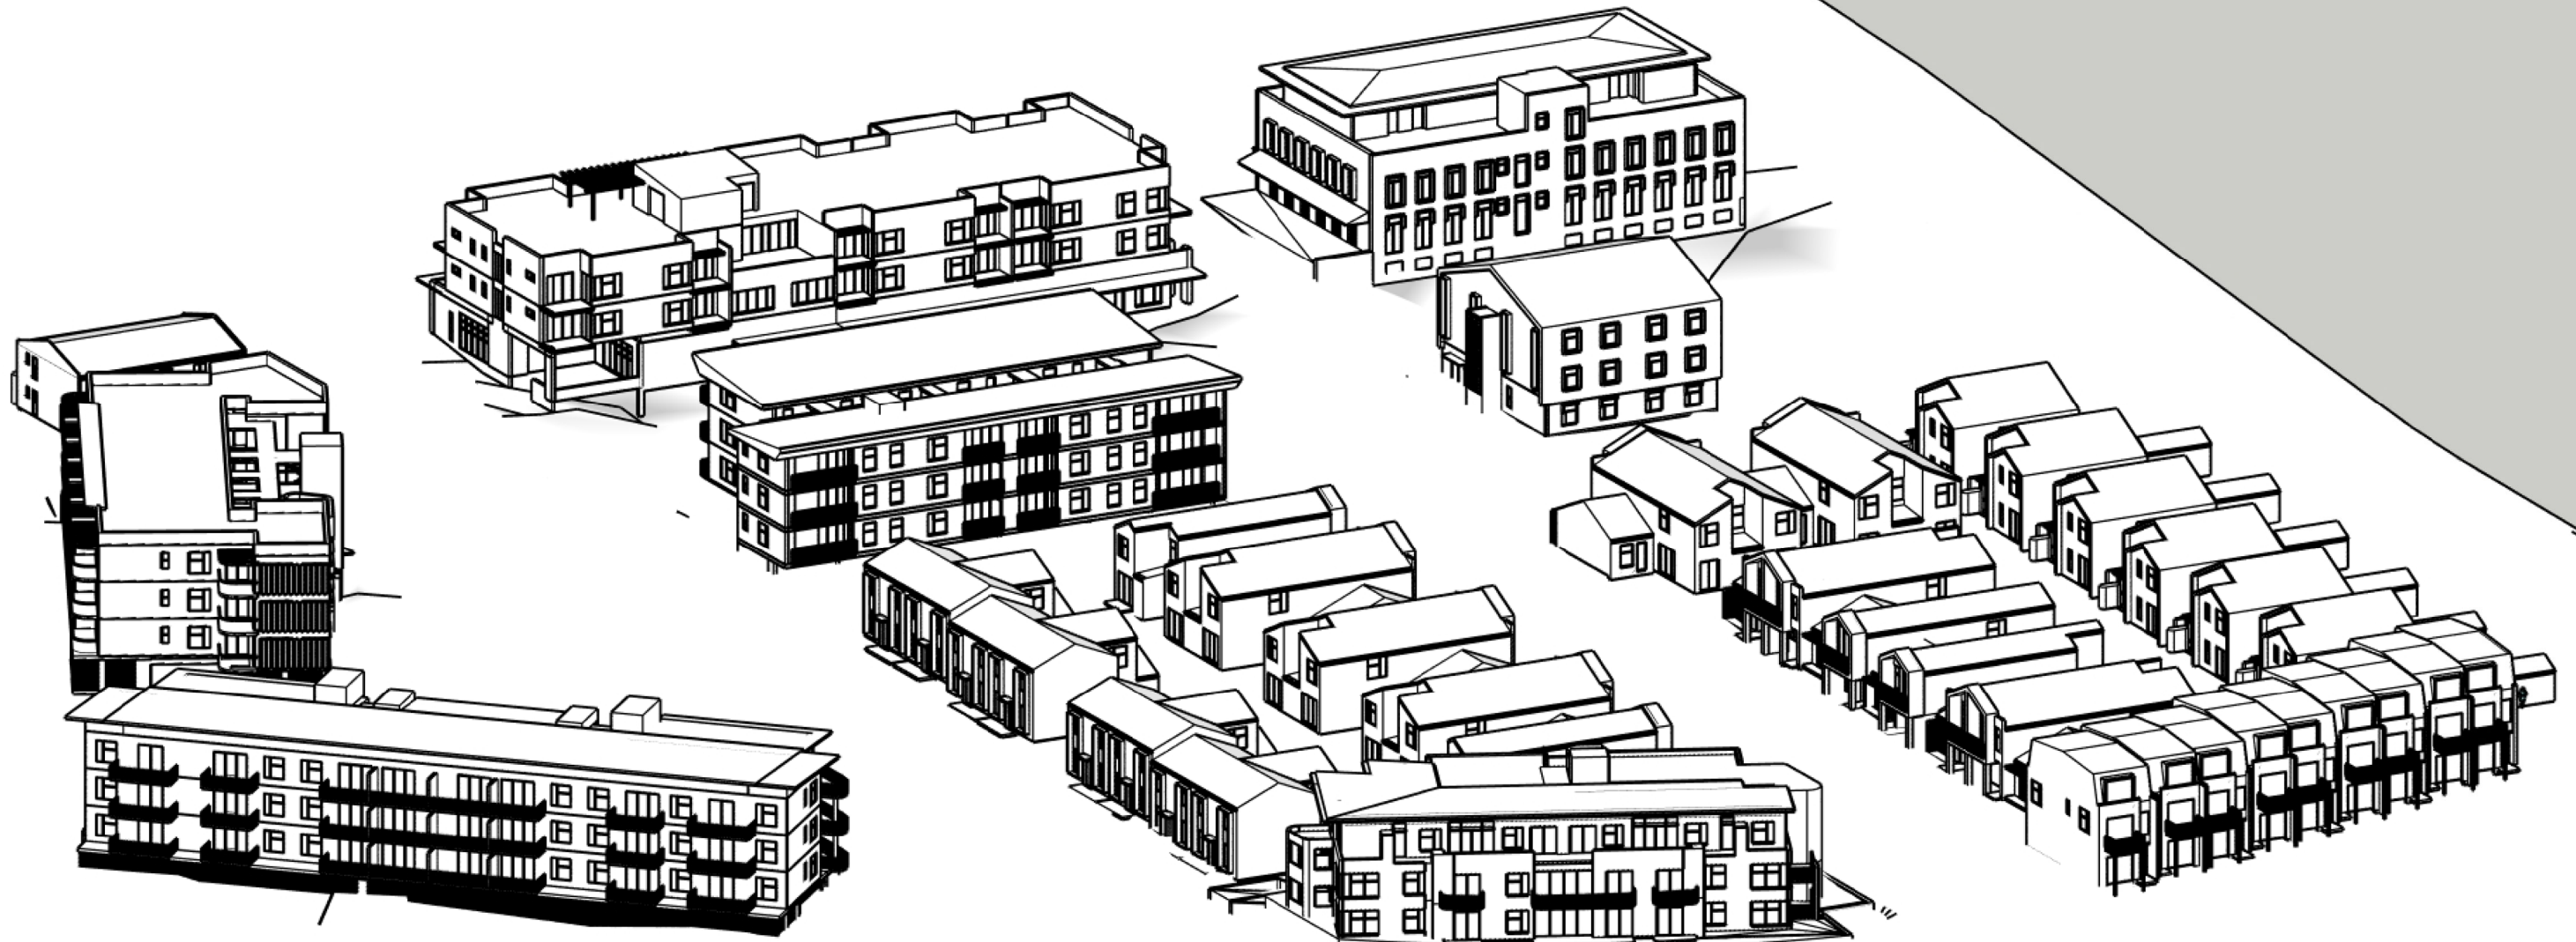

Nominated Architect: David Dove
Architect (Hons), AssocArch (Arch), Cert IV (Building)
Registered Architect (NSW) No. 8632
Registered Architect (Vic) No. 15813
Licenced Building Contractor (NSW) 253780C
28/104 Elizabeth Bay Road
Elizabeth Bay, NSW, 2011
M. 0410 025 852
E. david.dove@sparcdevelopment.com



EG Funds Management
Level 21
Governor Philip Tower
11 Farrer Place
Sydney, NSW
2000
P. (02) 9220 7000
W. www.eg.com.au

EG




The Yards

Moss Vale Road, Bomaderry

Drawing Title
Master Plan Sun Eye View - SSDA
Shadows 15:00 21st June (Winter Solstice)


Date		13th October 2024	
Drawn	DJD	Scale	NTS
Job No.	SYB01	Dwg No.	MP556
		Rev.	A

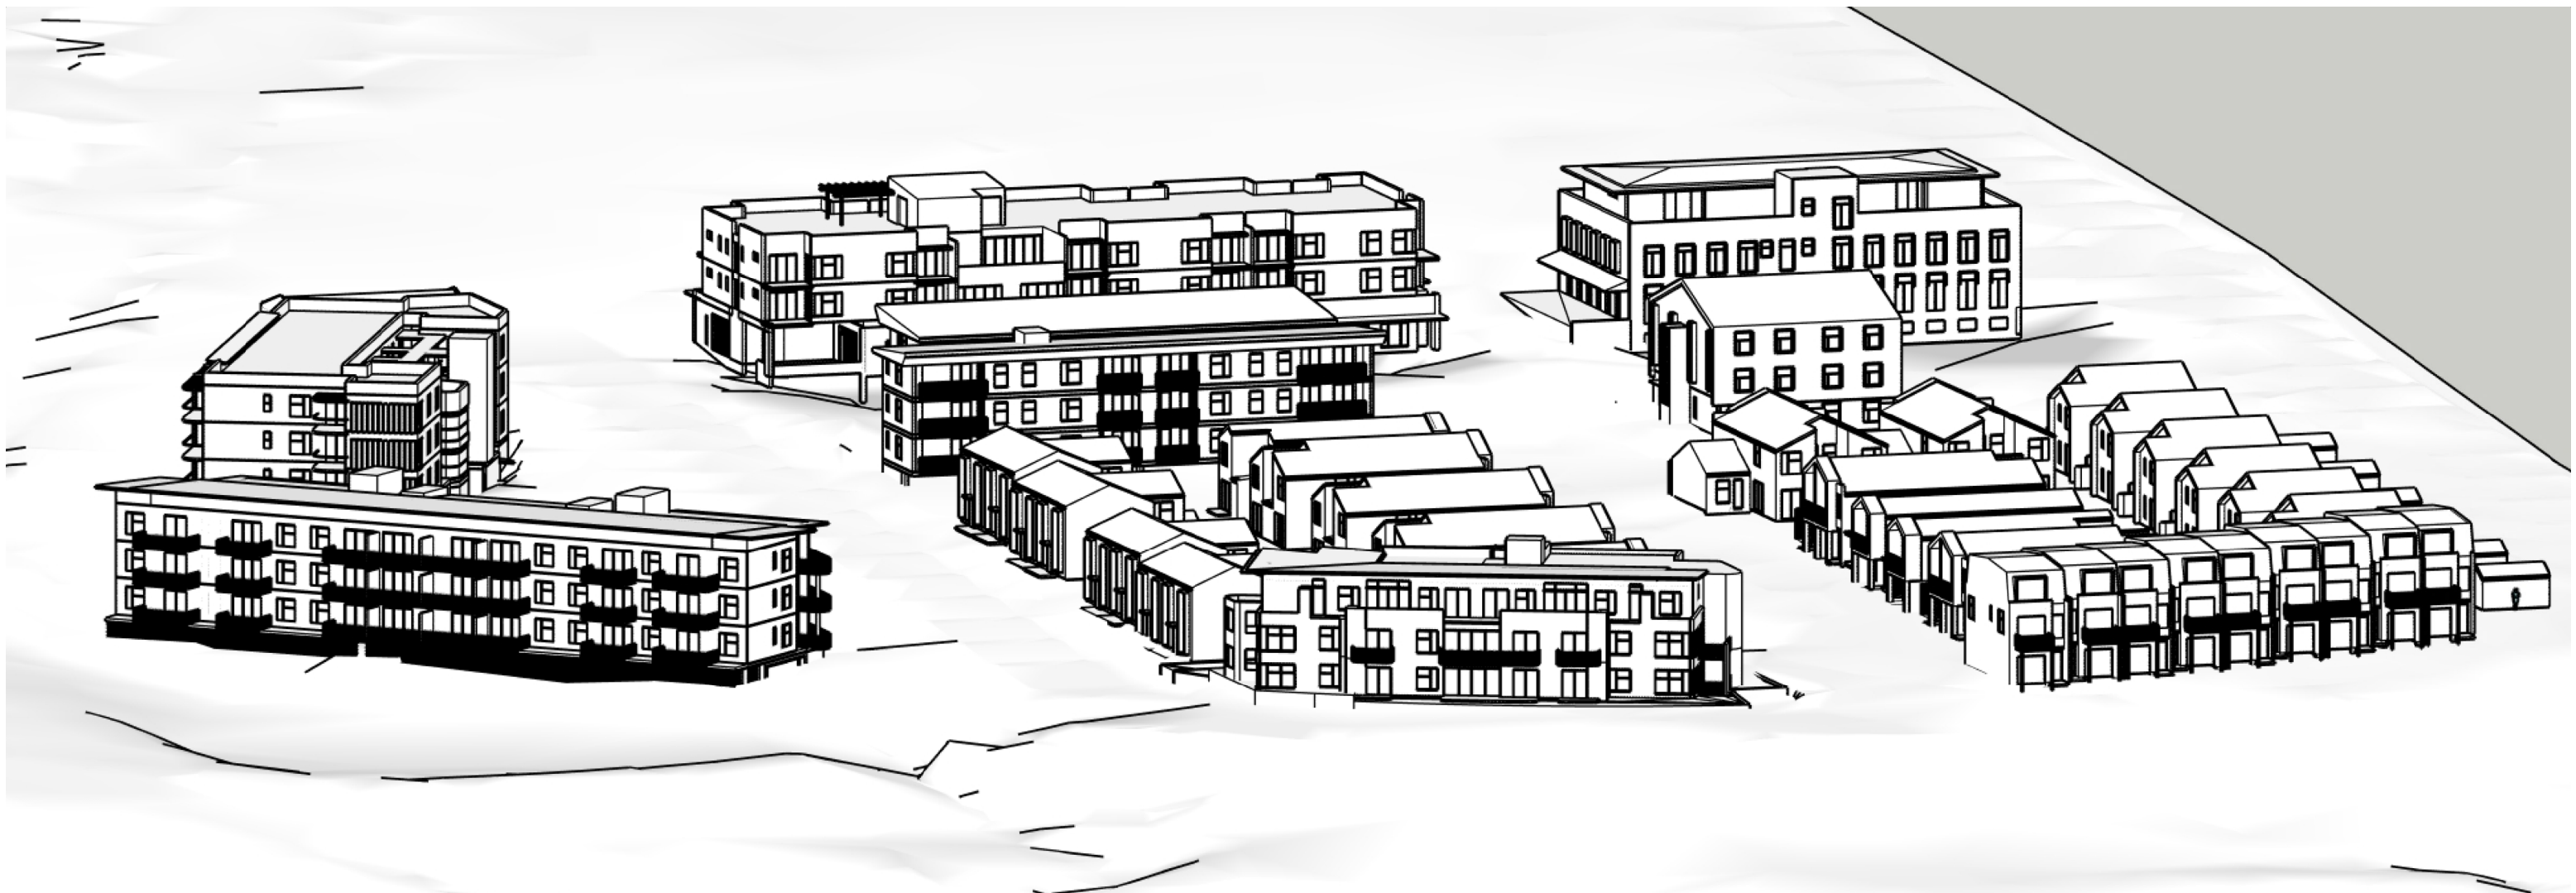

Sun Eye View
16:00 21 June



Sun Eye View
17:00 21 June

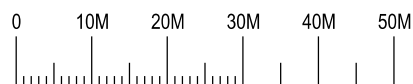

Nominated Architect: David Dove
BArch (Hons), AAACipAppSci (Arch), Cert IV (Building)
Registered Architect (NSW) No. 8632
Registered Architect (Vic) 15813
Licence Building Contractor (NSW) 253780C
29/04 Elizabeth Bay Road
Elizabeth Bay, NSW, 2011
M. 0410 025 852
E. david.dove@sparcdevelopment.com



EG Funds Management
Level 21
Governor Philip Tower
11 Farrer Place
Sydney, NSW
2000
P. (02) 9220 7000
W. www.eg.com.au



The Yards

Moss Vale Road, Bomaderry

Drawing Title
Master Plan Sun Eye View - SSDA
Shadows 16/17:00 21st June (Winter Solstice)

Date		13th October 2024	
Drawn	DJD	Scale	NTS
Job No.	SYB01	Dwg No.	MP557
		Rev.	A