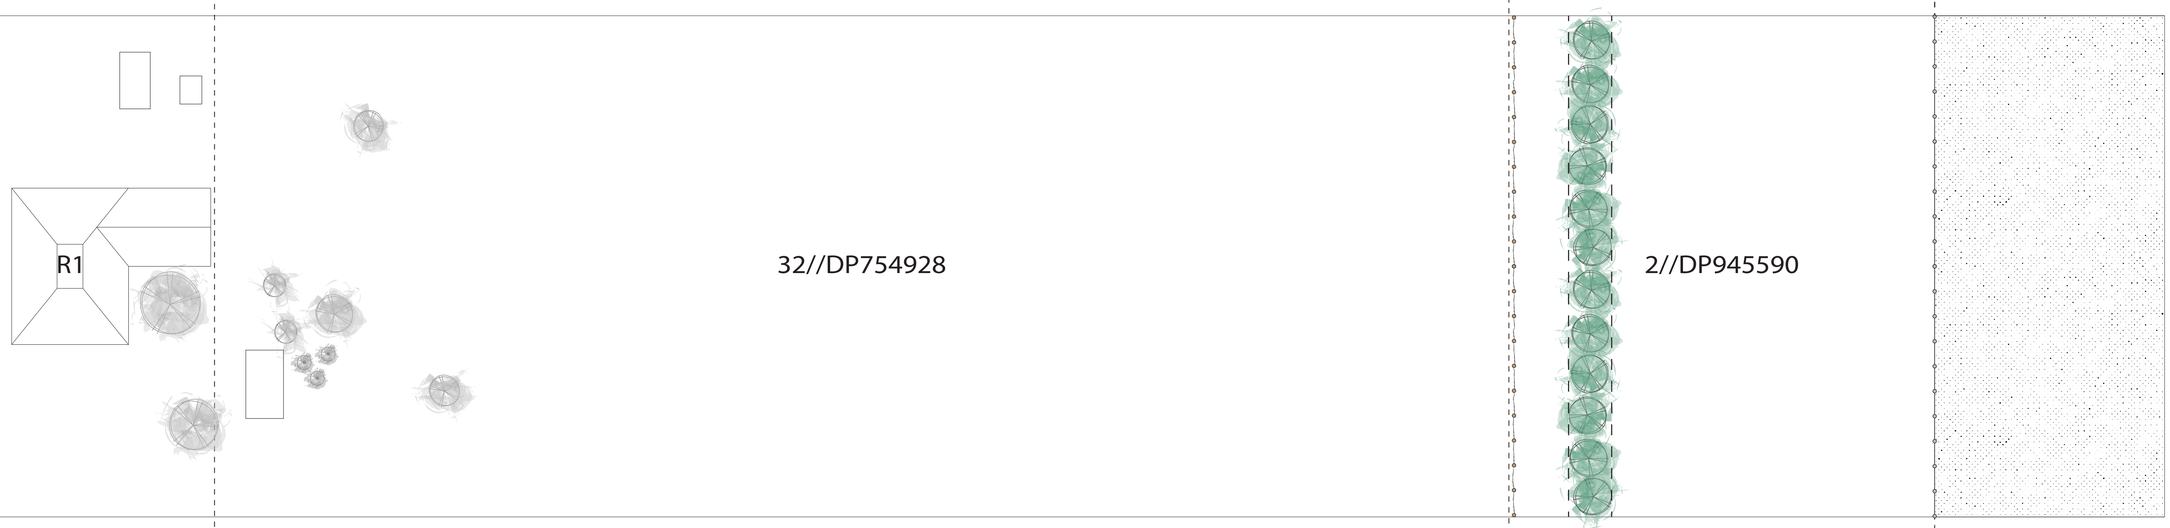

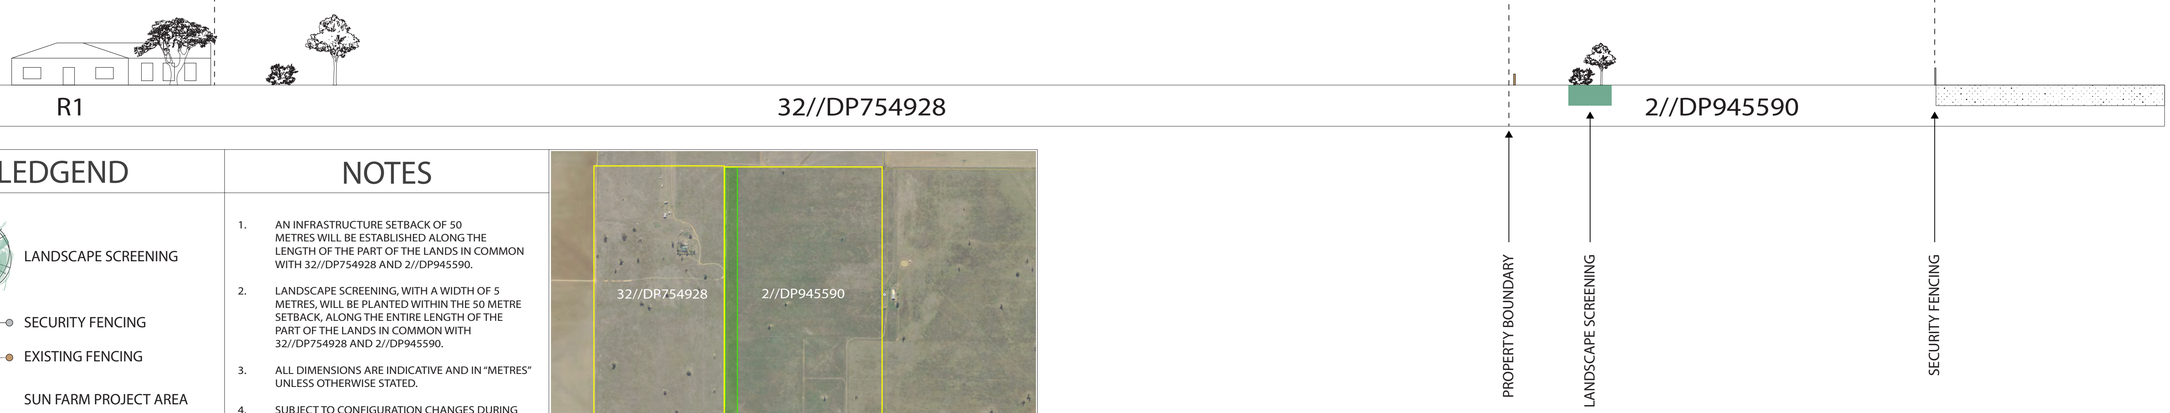

LEDGEND

- LANDSCAPE SCREENING
- SECURITY FENCING
- EXISTING FENCING
- SUN FARM PROJECT AREA

NOTES

1. AN INFRASTRUCTURE SETBACK OF 50 METRES WILL BE ESTABLISHED ALONG THE LENGTH OF THE PART OF THE LANDS IN COMMON WITH 32//DP754928 AND 2//DP945590.
2. LANDSCAPE SCREENING, WITH A WIDTH OF 5 METRES, WILL BE PLANTED WITHIN THE 50 METRE SETBACK, ALONG THE ENTIRE LENGTH OF THE PART OF THE LANDS IN COMMON WITH 32//DP754928 AND 2//DP945590.
3. ALL DIMENSIONS ARE INDICATIVE AND IN "METRES" UNLESS OTHERWISE STATED.
4. SUBJECT TO CONFIGURATION CHANGES DURING DETAILED DESIGN.

OVERLAND SUN FARMING

PRELIMINARY NOT FOR CONSTRUCTION

APPENDIX 4

SETBACK AND LANDSCAPE CROSS SECTION

ORANGE GROVE SUN FARM PTY LTD

REV	DATE	DESCRIPTION	DWN	CHKD

SHEET