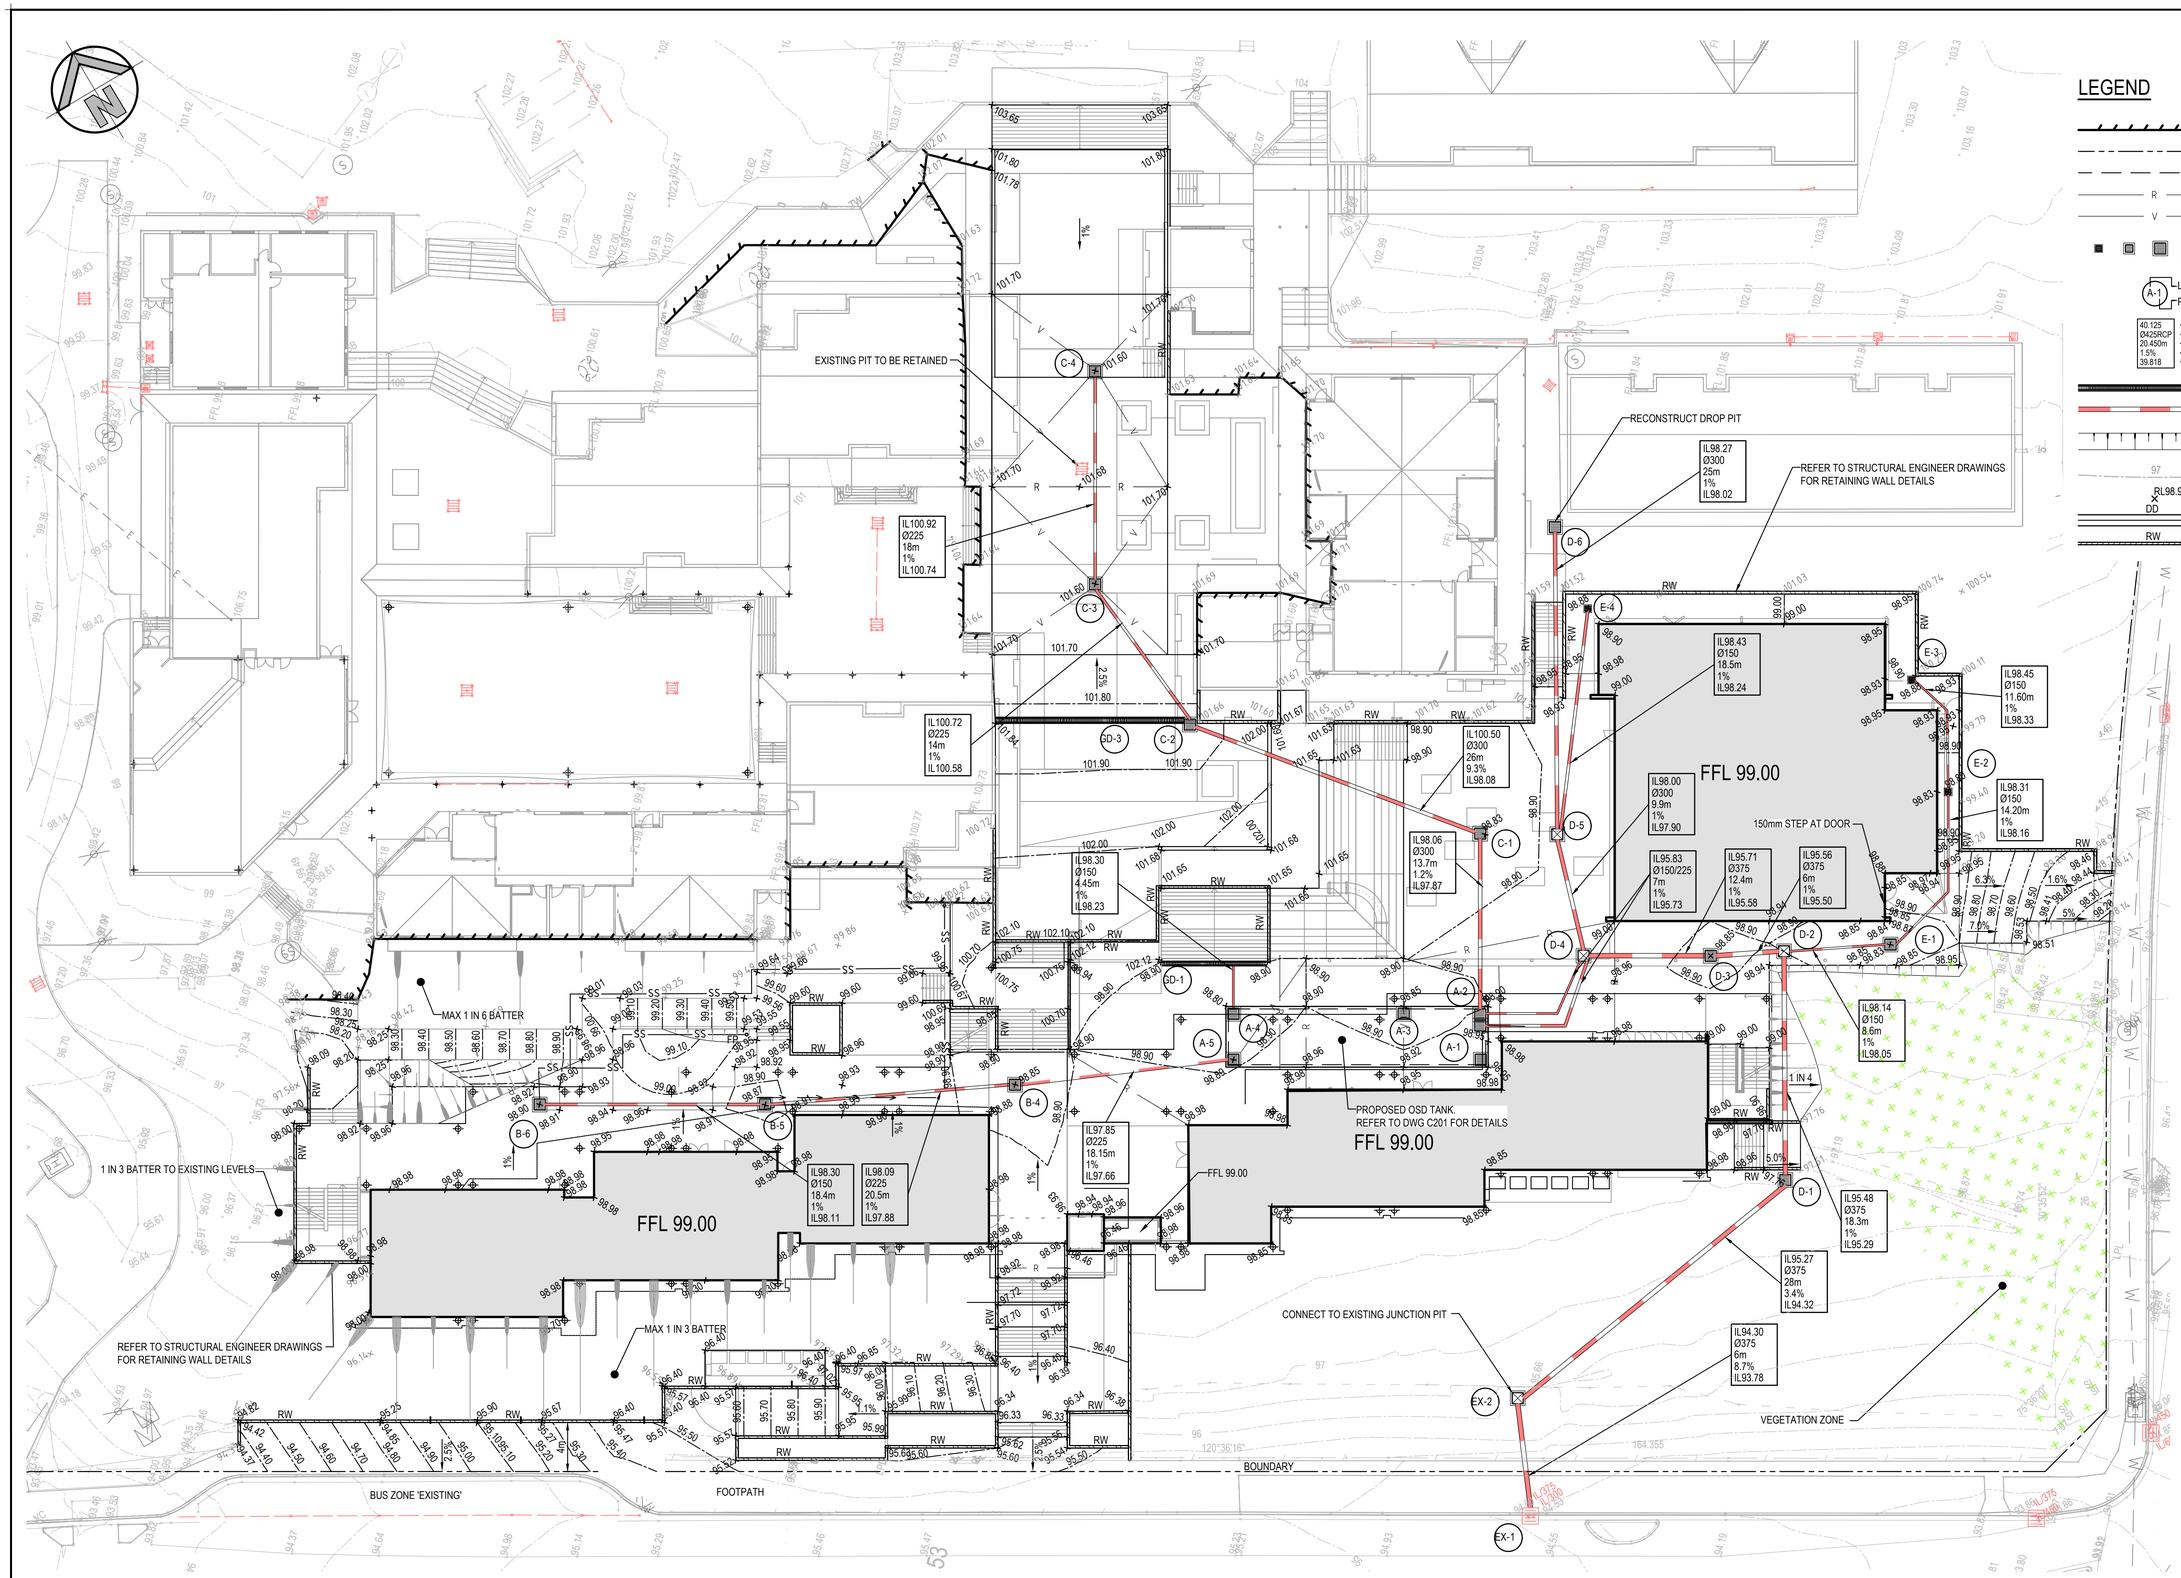

LEGEND

- PROPOSED LIMIT OF WORK
- EXISTING BOUNDARY
- LINE OF ROOF OVER
- R — PROPOSED RIDGE LINE
- V — PROPOSED VALLEY LINE
- PROPOSED SURFACE INLET PITS
- A-1 — LINE LETTER / PIT NUMBER — PROPOSED PIT TAG
- 40.125 — STORMWATER UPSTREAM INVERT RL.
- Ø425RCP — STORMWATER PIPE DIAMETER & CLASS
- 20.450m — STORMWATER PIPE LENGTH
- 1.5% — STORMWATER PIPE GRADE
- 39.818 — STORMWATER DOWNSTREAM INVERT RL.
- PROPOSED GRATED DRAIN
- PROPOSED STORMWATER PIPE
- PROPOSED BATTER LINE
- 97 — EXISTING CONTOURS
- RL98.90 — PROPOSED SPOT LEVEL
- DD — PROPOSED DISH GUTTER
- RW — PROPOSED DISH GUTTER

0 5 10 15 20 25m

5 4 3 2 1

SCALE 1:250

DETAIL PLAN

SCALE: 1:250

FOR DA ONLY

SURVEY INFORMATION
SURVEYED BY:
LANDPARTNERS LIMITED
DATUM: SSM 46207
ORIGIN OF LEVELS: 108.657

REVISION	AMENDMENT	DRAWN	DESIGNED	DATE	REVISION	AMENDMENT	DRAWN	DESIGNED	DATE
07	ISSUED FOR DA ONLY	JK	TC	09.10.2018					
06	ISSUED FOR DA ONLY	JK	TC	05.10.2018					
05	ISSUED FOR DA ONLY	JK	TC	21.09.2018					
04	ISSUED FOR DA ONLY	JK	TC	03.09.2018					
03	ISSUED FOR DA ONLY	IK	TC	28.08.2018					
02	ISSUED FOR DA ONLY	MC	TC	02.07.2018	09	ISSUED FOR DA ONLY	JK	TC	28.02.2019
01	ISSUED FOR DA ONLY	IK	TC	22.05.2018	08	ISSUED FOR DA ONLY	JK	TC	09.11.2018

Client
FULTON TROTTER ARCHITECT'S

Architect
FULTON TROTTER ARCHITECT'S

This drawing and design remains the property of Henry & Hymas and may not be copied in whole or in part without the prior written approval of Henry & Hymas.

Level 5,
79 Victoria Avenue
Chatswood NSW 2067

Telephone +61 2 9417 8400
Facsimile +61 2 9417 8337
Email email@hhconsult.com.au
Web www.henryandhymas.com.au

henry&hymas

Project
PROPOSED ADDITIONS, SAMUEL GILBERT PUBLIC SCHOOL, CASTLE HILL NSW

Title
GENERAL ARRANGEMENT PLAN

Drawn	Designed	Date
I.Khachab	T.Chan	MAR 2018
Checked	Approved	Scale
T.Chan	A.Francis	1:250 @ A1

Drawing number: 17787_DA_C100

Revision: 09