Aliro

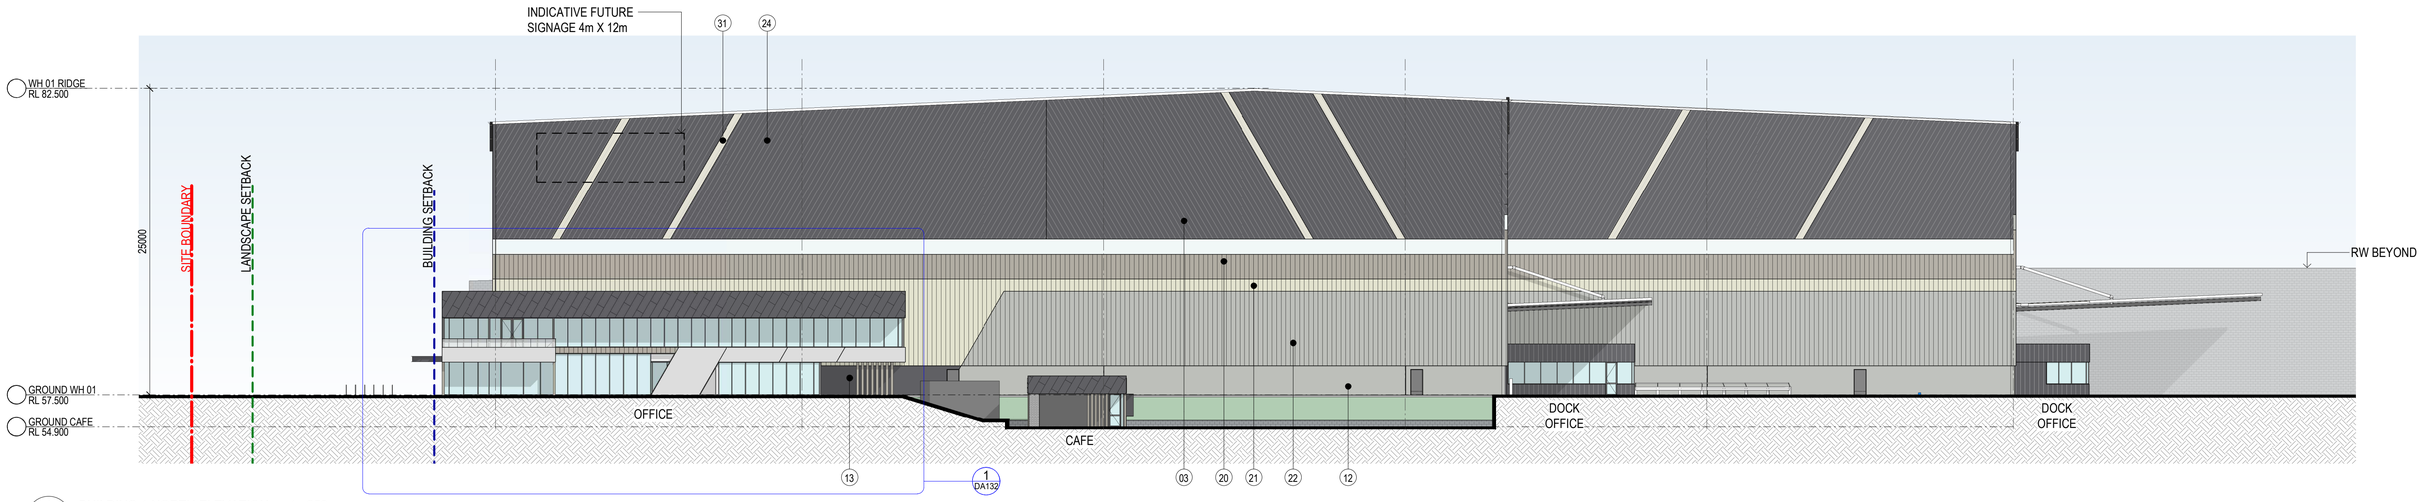

1 BUILDING 1 NORTH ELEVATION 1 : 250

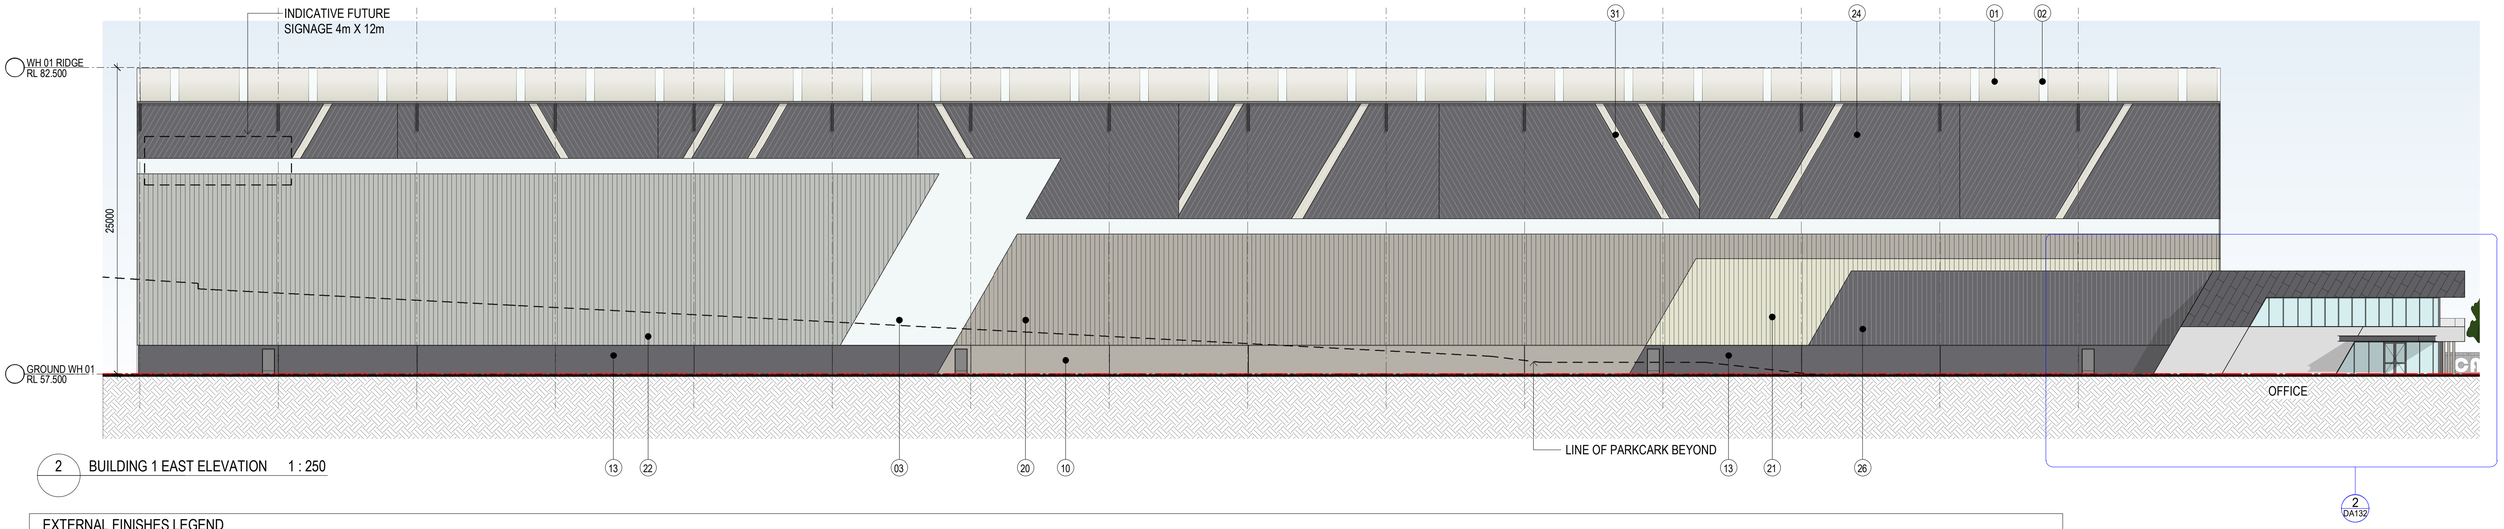

2 BUILDING 1 EAST ELEVATION 1 : 250

EXTERNAL FINISHES LEGEND

1. METAL ROOF - SURFMIST
2. TRANSLUCENT ROOF SHEETING (TRS)
3. TRANSLUCENT SHEETING
4. AWNING FASCIA - MONUMENT
5. EAVES GUTTER - MONUMENT
6.DOWNPIPES/ PROTECTORS - DUNE
7. DOWNPIPES - MONUMENT
8. CONCRETE BRICKS
9. PRECAST CONCRETE PANEL - MONUMENT - PAINT FINSH
10. PRECAST CONCRETE PANEL - DUNE - PAINT FINISH
11. PRECAST CONCRETE PANEL - MONUMENT - PAINT FINSH
12. PRECAST CONCRETE PANEL - SHALE GREY - PAINT FINISH
13. PRECAST CONCRETE PANEL - MONUMENT - PAINT FINISH
14. PRECAST CONCRETE PANEL - SURFMIST - PAINT FINISH
15. PRECAST CONCRETE PANEL - OFF - FORM NATURAL FINISH
16. WINDOW FRAME - POWDER COAT
17. WINDOW GLAZING
18. GLAZED BALUSTRADE
19. ROLLER SHUTTER DOORS - MONUMENT
20. PROFILED METAL CLADDING TRIMDECK - DUNE
21. PROFILED METAL CLADDING TRIMDECK - SURFMIST
22. PROFILED METAL CLADDING TRIMDECK - SHALE GREY
23. PROFILED METAL CLADDING TRIMDECK (DIAGONAL PATTERN) - SHALE GREY
24. PROFILED METAL CLADDING TRIMDECK (DIAGONAL PATTERN) - MONUMENT
25. PROFILED METAL CLADDING (DIAGONAL PATTERN - SOLID ALUMINIUM PANELLING) - MONUMENT
26. PROFILED METAL CLADDING TRIMDECK - MONUMENT
27. PROFILED METAL CLADDING TRIMDECK - MONUMENT
28. METAL BATTENS - PREFINISHED DUNE
29.STEEL COLUMN - PREFINISHED DUNE
30.SPRAY PAINT FINISH TO MATCH ASTRO GREY
31. SPRAY PAINT FINISH TO MATCH SURFMIST
32. KEYSTONE RETAINING WALL - STEEL
33. HOOD AWNING - PREFINISHED MONUMENT
34. COLOURBACK GLAZING - MONUMENT

0m 5m 10m 15m 20m 25m

VISUAL SCALE 1:250 @ A1

SBA ARCHITECTS
Commercial Industrial Residential Retail Interior Design
Phone: 02 9929 9988 Web: www.sbaarch.com.au

#	DESCRIPTION	DATE
F	AMENDED DRAWINGS	28.10.20
E	ISSUED FOR DA	04.06.20
D	ISSUED FOR DA	29.05.20
C	ISSUED FOR DA	22.05.20
B	PRELIMINARY ISSUED	21.04.20
A	PRELIMINARY ISSUED	09.04.20

CLIENT

Aliro ISPT SUPER PROPERTY

ELEVATION @ GREYSTANES

LOTS 107, 63 & 10 CLUNIES ROSS STREET, GREYSTANES

THESE DESIGNS, PLANS & SPECIFICATIONS AND THE COPYRIGHT THEREIN ARE THE PROPERTY OF THE ARCHITECTAND MUST NOT BE USED, REPRODUCED OR COPIED WHOLLY OR IN PART WITHOUT THE WRITTEN PERMISSION OF THIS OFFICE.

FIGURED DIMENSIONS TO BE USED IN PREFERENCE TO SCALING. ALL DIMENSIONS TO BE CHECKED ONSITE.

THIS DOCUMENT NOT TO BE USED FOR CONSTRUCTION UNLESS SIGNED & ISSUED FOR CONSTRUCTION.

TITLE
BUILDING 1 - WAREHOUSE ELEVATIONS

DATE	SCALE	PROJECT NO.	DWG NO.	REVISION
28.10.20	1 : 250 @ A1	19280	DA130	F