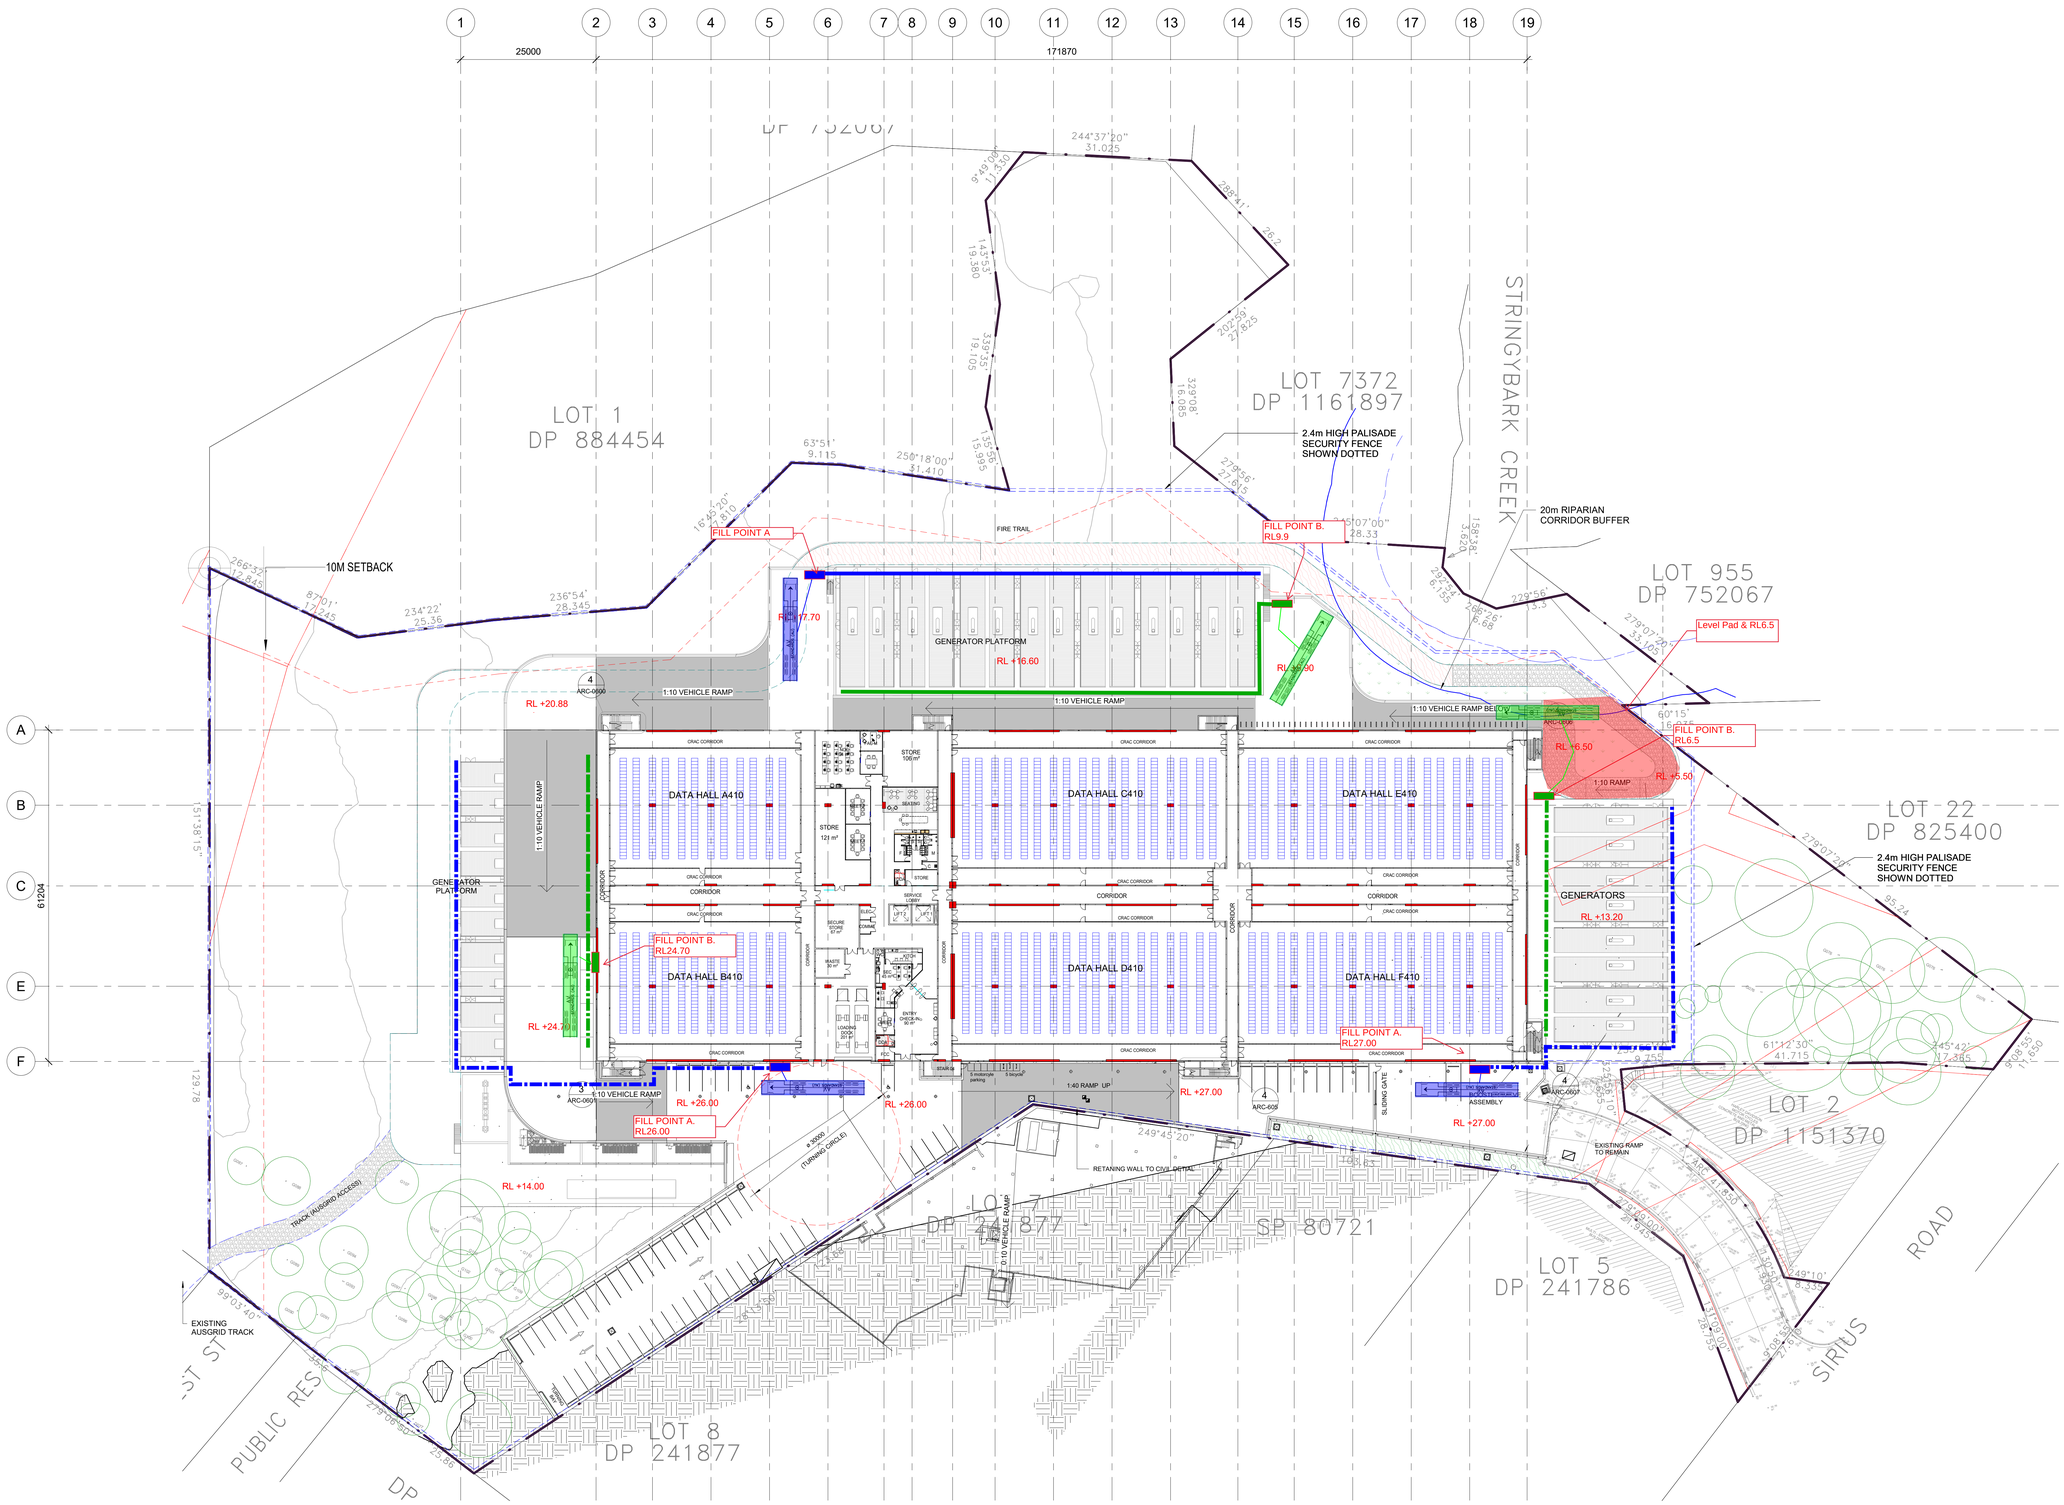


| Issue | Date | Description |
|---|---|---|
| 01 | 28.08.19 | ISSUED FOR REVIEW |

**DRAWING IS COLOUR CODED- PRINT ALL COPIES IN COLOUR**

Sc. 1:400 0 1 5 10 20m

Construction Manager

AW EDWARDS

Client

AIRTRUNK

Architect

GREENBOX

- Use written dimensions only
- Do not scale from drawing
- Confirm all existing services, dimensions on-site prior to commencing any work
- All materials to be used in accordance with the manufacturer's specifications and instructions and shall comply with the relevant Australian Standards

Project

AirTrunk SYD2

1 Sirius Rd,
Lane Cove West NSW 2066

| | |
|---|---|
| Drawn By: WG,CB | Scale: 1 : 500 @ A0 |
| Checked By: DW | Approved By: AO |
| Date: 28.08.19 | Job Number: 180095 |

Project Status: PRELIMINARY

Drawing Title: **GA PLAN - LEVEL 4**

Project Identifier: ATSYD2-A-DRG-GBX

Drawing Number & Revision: ARC-0103 01

PRELIMINARY

A0