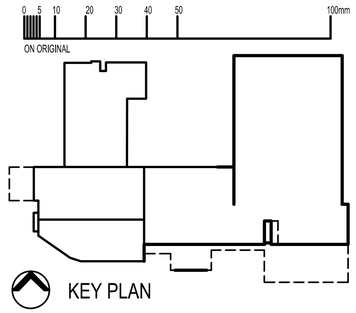

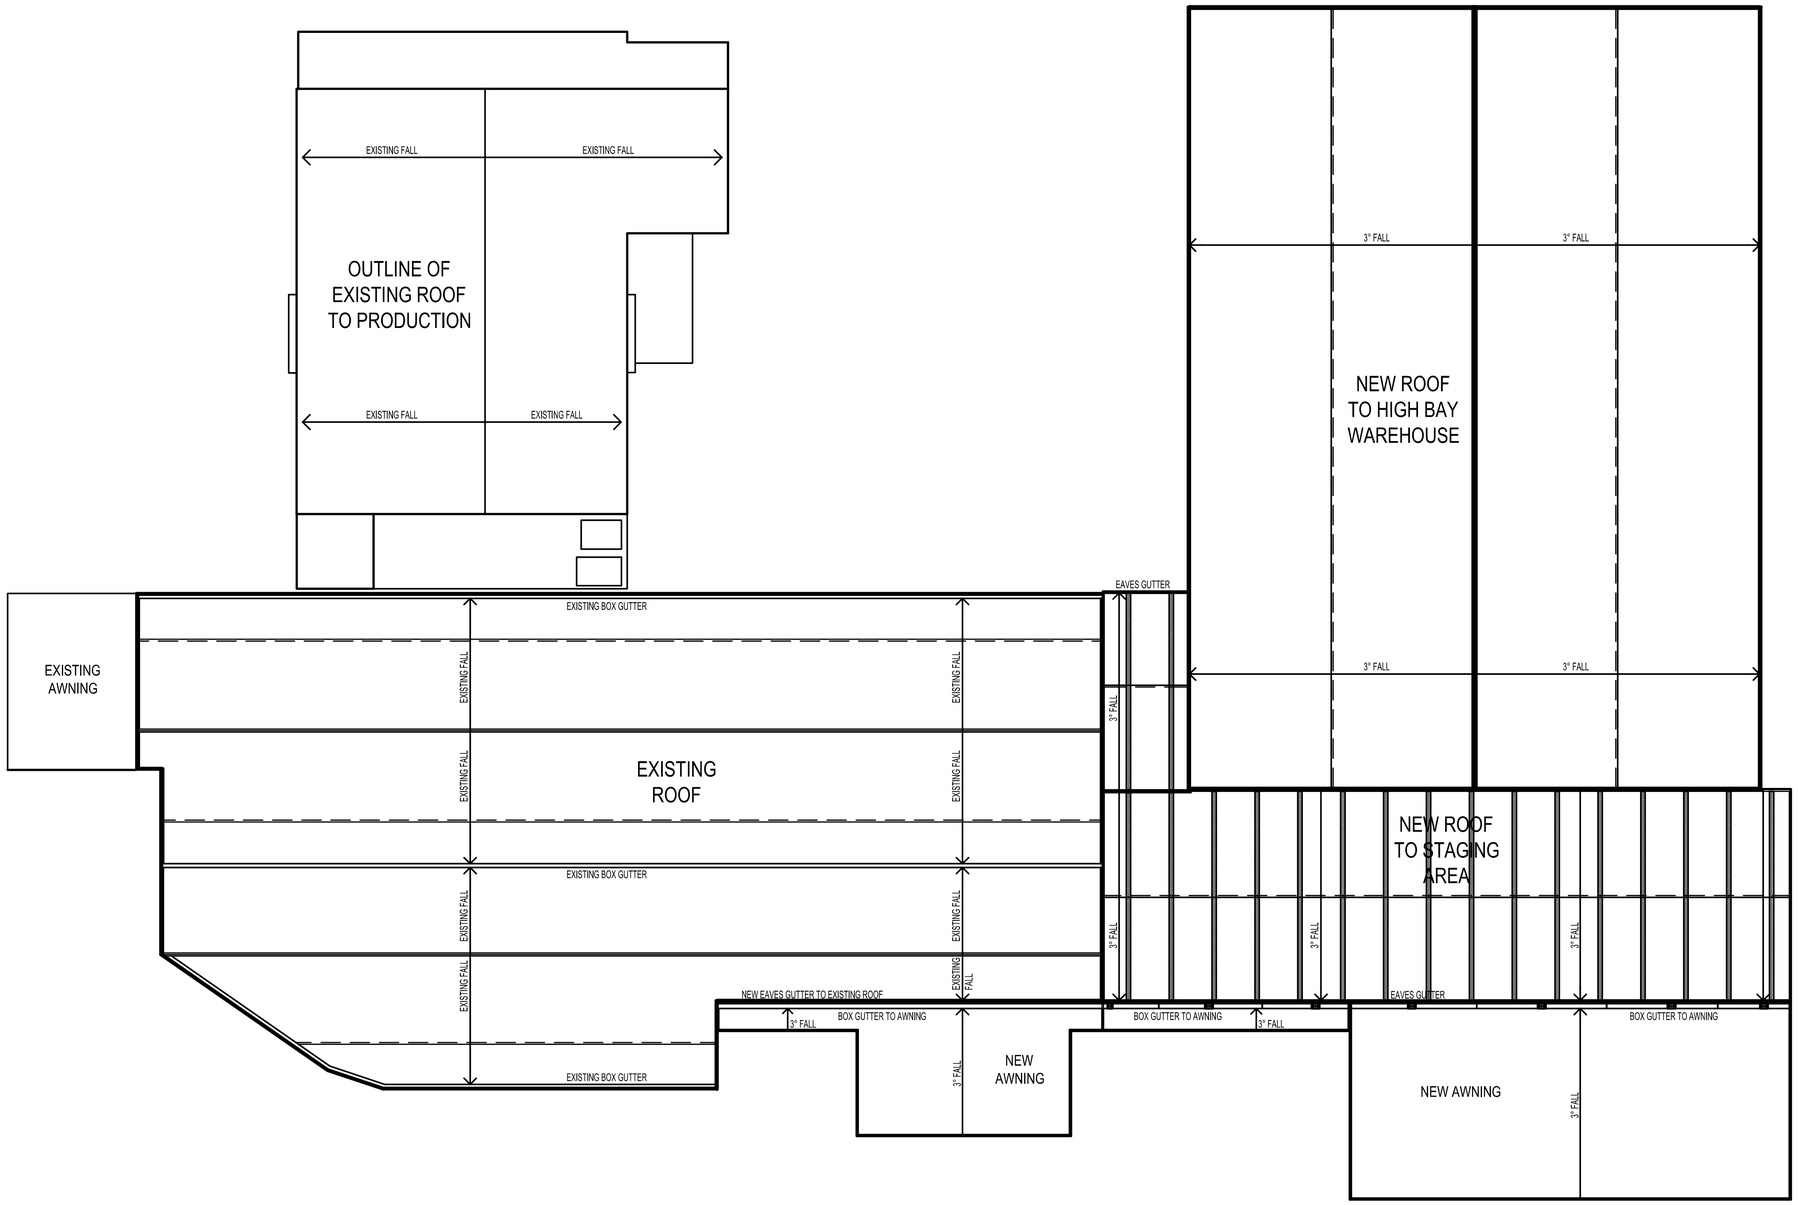

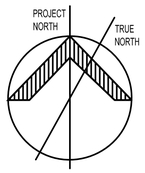

REV.	DATE	AMENDMENT	SIGNED
A	16-08-06	NEW DRAWING	JTC

CLIENT

COCA-COLA AMATIL

Coca-Cola Amatil (Aust) Pty Ltd
Level 15, 71 Maquarie Street Sydney NSW 2000

PROJECT

COCA-COLA AMATIL
NORTHMEAD
REDEVELOPMENT PROJECT

ARCHITECT

MNIA ARCHITECTS

Level 4, 8 Help Street
PO Box 1212
Chatswood NSW 2067

Telephone (02) 9495 6400
Facsimile (02) 9495 6444
mail@mnia.com.au

PROJECT MANAGER

BURNS BRIDGE SERVICES PTY LTD
Level 9, 8-10 Loftus Street Sydney NSW 2000
Tel: (02) 8220 0800 Fax: (02) 8220 0800

PLANNING AND LAND USE

JBA URBAN PLANNING CONSULTANTS PTY LTD
Level 2, 97 Pacific Highway North Sydney NSW 2060
Tel: (02) 9956 6962 Fax: (02) 9956 6143

TITLE

ROOF PLAN

DATE	24-07-06	PROJECT No. 0538	STATUS AR/EA
SCALE	1:500 A1 - 1:1000 A3		
DRAWN	JTC		
CHECKED		DWG No. EA 03	REV No. /A
APPROVED			