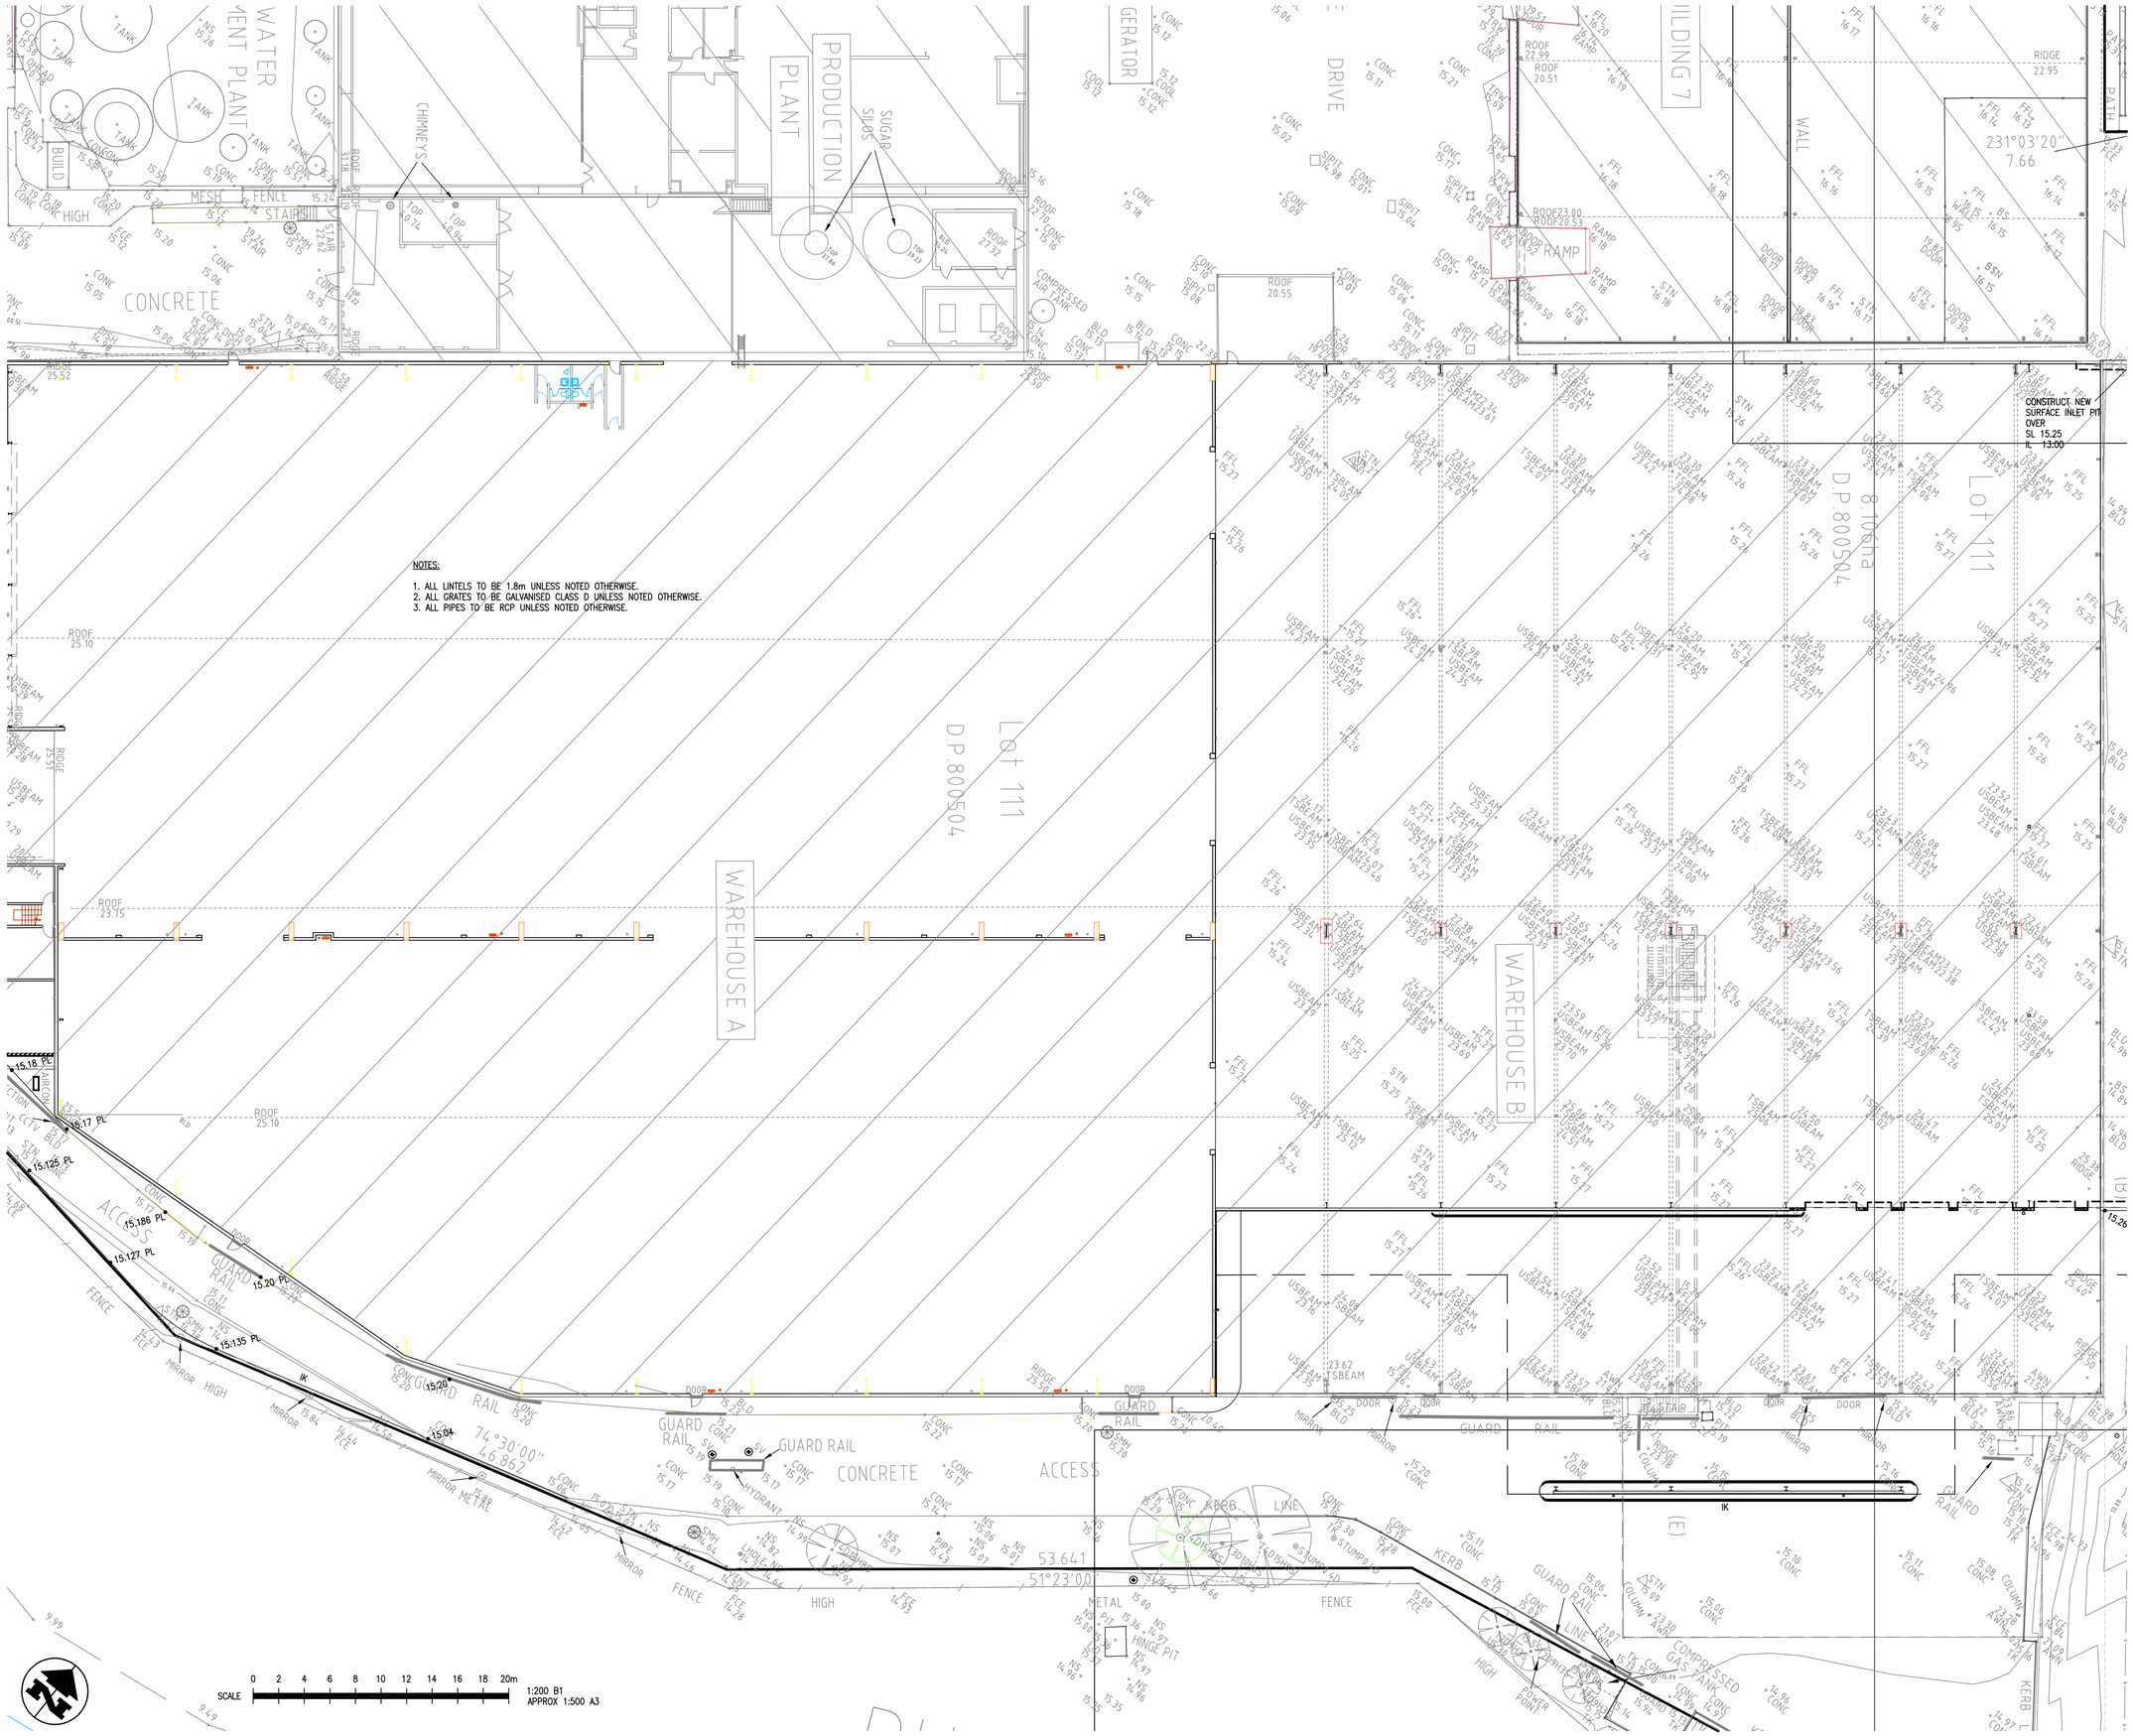

NOTES:

1. ALL LINTELS TO BE 1.8m UNLESS NOTED OTHERWISE.
2. ALL GRATES TO BE GALVANISED CLASS D UNLESS NOTED OTHERWISE.
3. ALL PIPES TO BE RCP UNLESS NOTED OTHERWISE.

KEY PLAN

THE PROPERTY IN THIS DRAWING AND IN THE CONCEPTS REMAIN WITH MARK NEWTON PTY. LTD. ANY UNAUTHORISED USE OF THIS DRAWING WHETHER AS THE WHOLE OR PART MAY RENDER THE USER LIABLE IN AN ACTION FOR DAMAGES.
CONSEQUENTIAL DAMAGES ARISING FROM UNWARRANTED OR UNAUTHORISED USE SHALL NOT RENDER MARK NEWTON PTY. LTD. LIABLE.

DIMENSIONS MUST NOT BE SCALED FROM DRAWINGS.

ALL DIMENSIONS TO BE CONFIRMED ON SITE PRIOR TO THE COMMENCEMENT OF ANY WORK.

REFER BELOW FOR MORE AMENDMENTS

REV	REVISION DESCRIPTION	BY	APP.	DATE
3	ISSUED FOR PROJECT APPLICATION	SH	JH	17.08.06
2	FOR PROJECT APPLICATION	TO	JH	16.08.06
1	ISSUED FOR INFORMATION	CW	JH	14.08.06

CLIENT

COCA-COLA AMATIL

Coca-Cola Amatil (Aust) Pty Ltd
Level 15, 71 Maquarie Street Sydney NSW 2000

PROJECT

Coca-Cola Amatil Northmead
Redevelopment Project
Briens Road
Northmead
EA Submission Application No: 05-0121

STRUCTURAL & CIVIL ENGINEERS

RobertBirdGroup

SYDNEY:
Robert Bird Group Pty Ltd
PO Box H38, Australia Square,
Sydney NSW 1215
Level 5
9 Castlereagh St, Sydney NSW
Ph. (02) 9221 6611
Fax. (02) 9221 6633
ACN 010 580 248
BRISBANE:
Ph. (07) 3319 2777 Fax.(07) 3319 2799
MELBOURNE:
Ph. (03) 9620 1877 Fax.(03) 9620 1911
OTHER OFFICES: NORTH QLD, LONDON
Web Site: www.robertbird.com

ARCHITECT

MNIA ARCHITECTS
Level 4, 8 Help Street, PO Box 1212 Chatswood NSW 2067
Tel: (02) 9495 6400 Fax: (02) 9495 6444

PROJECT MANAGER

BURNS BRIDGE SERVICES PTY LTD
Level 9, 8-10 Loftus Street Sydney NSW 2000
Tel: (02) 8220 0800 Fax: (02) 8220 0800

ELECTRICAL & MECHANICAL ENGINEERS

SHELMERDINES
55 Hume Street Crows Nest NSW 2065
Tel: (02) 9436 3021 Fax: (02) 9439 8709

FIRE ENGINEERS

BASSETT
Level 11, 44 Market St Sydney
Tel: (02) 8295 7555 Fax: (02) 8295 7500

HYDRAULIC ENGINEERS

NIVEN DONNELLY & PARTNERS
Suite 1, 769 Pacific Highway Chatswood NSW 2067
Tel: (02) 9884 8911 Fax: (02) 9884 8977

COST MANAGER

RIDER HUNT
Level 5, 41 McLaren Street North Sydney NSW 2060
Tel: (02) 9922 2277 Fax: (02) 9957 4197

TITLE

GENERAL ARRANGEMENT PLAN SHEET 5 OF 8

DATE	29.04.2006	PROJECT No. 06220	STATUS CV/PR
SCALE	1:200@ (B1)		
DRAWN	C.WAITE		
CHECKED		DWG No. C24	REV No. 3
APPROVED			