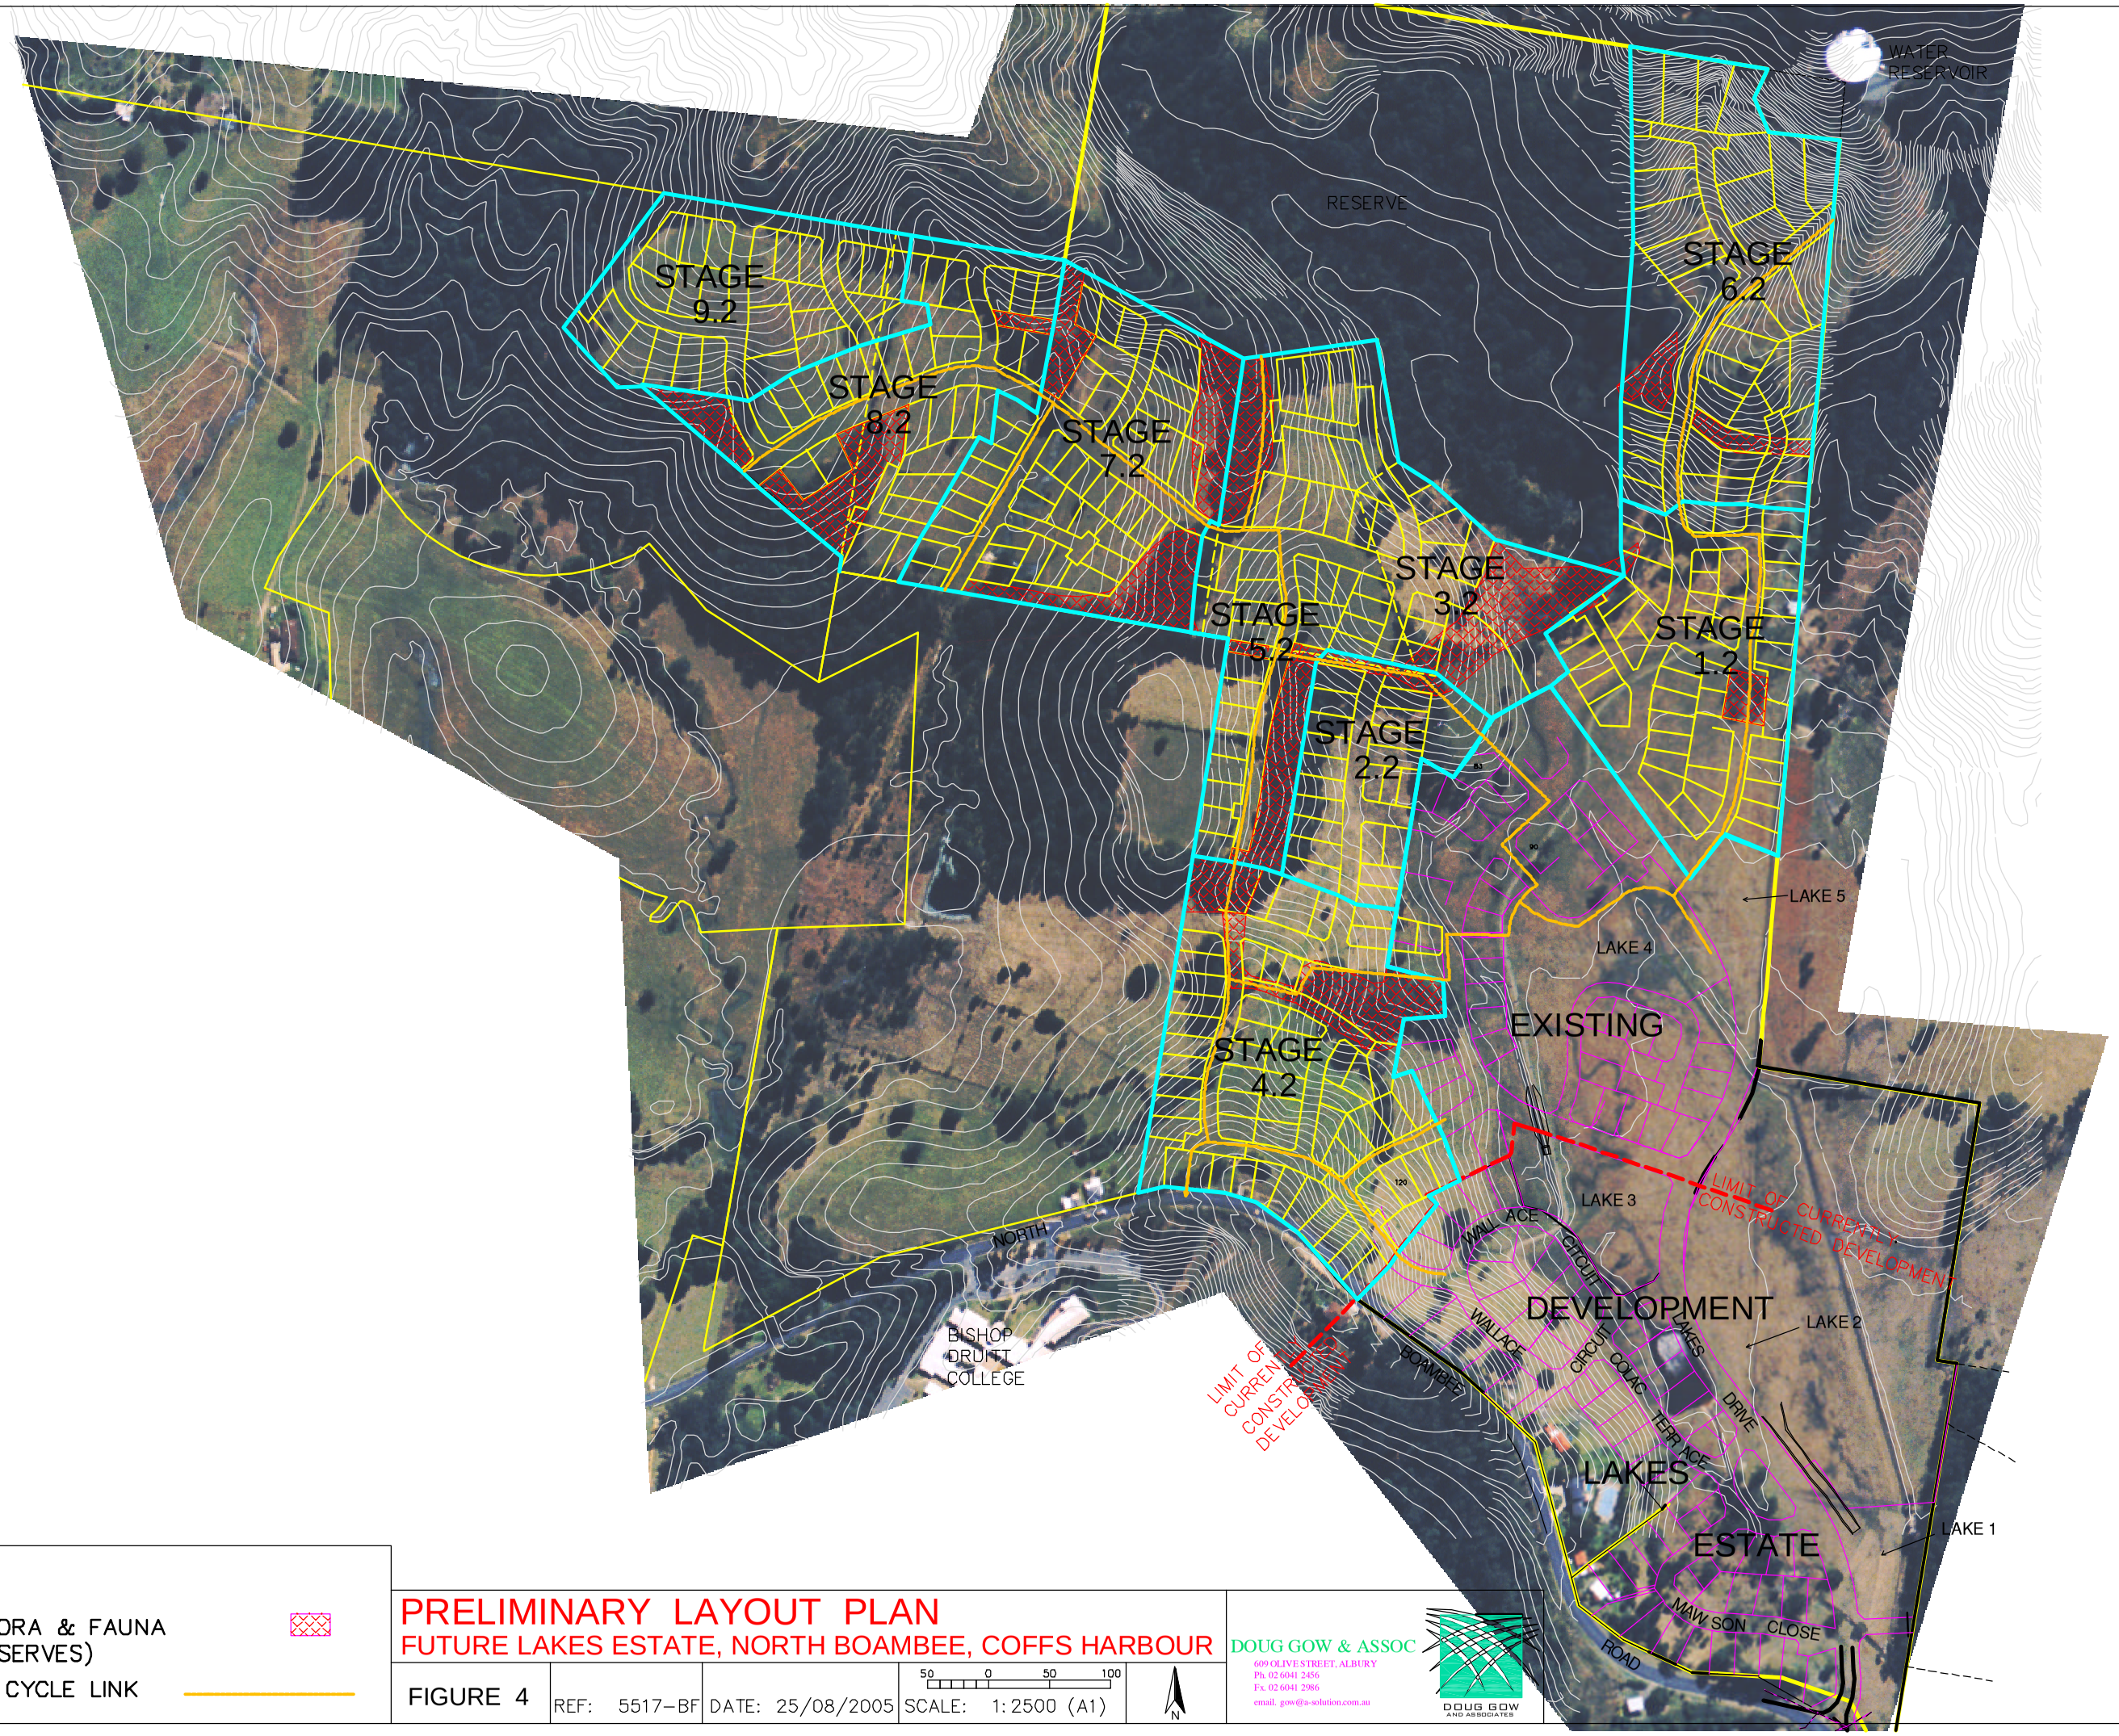

KEY:

PROPOSED FLORA & FAUNA LINKAGES (RESERVES)

PEDESTRIAN/ CYCLE LINK

PRELIMINARY LAYOUT PLAN

FUTURE LAKES ESTATE, NORTH BOAMBEE, COFFS HARBOUR

FIGURE 4 | REF: 5517-BF | DATE: 25/08/2005 | SCALE: 1:2500 (A1)

50 0 50 100

N

DOUG GOW & ASSOC
609 OLIVE STREET, ALBURY
Ph. 02 6041 2456
Fx. 02 6041 2986
email. gow@a-solution.com.au
DOUG GOW AND ASSOCIATES