SITE PLAN – KIOLOA BEACH HOLIDAY PARK

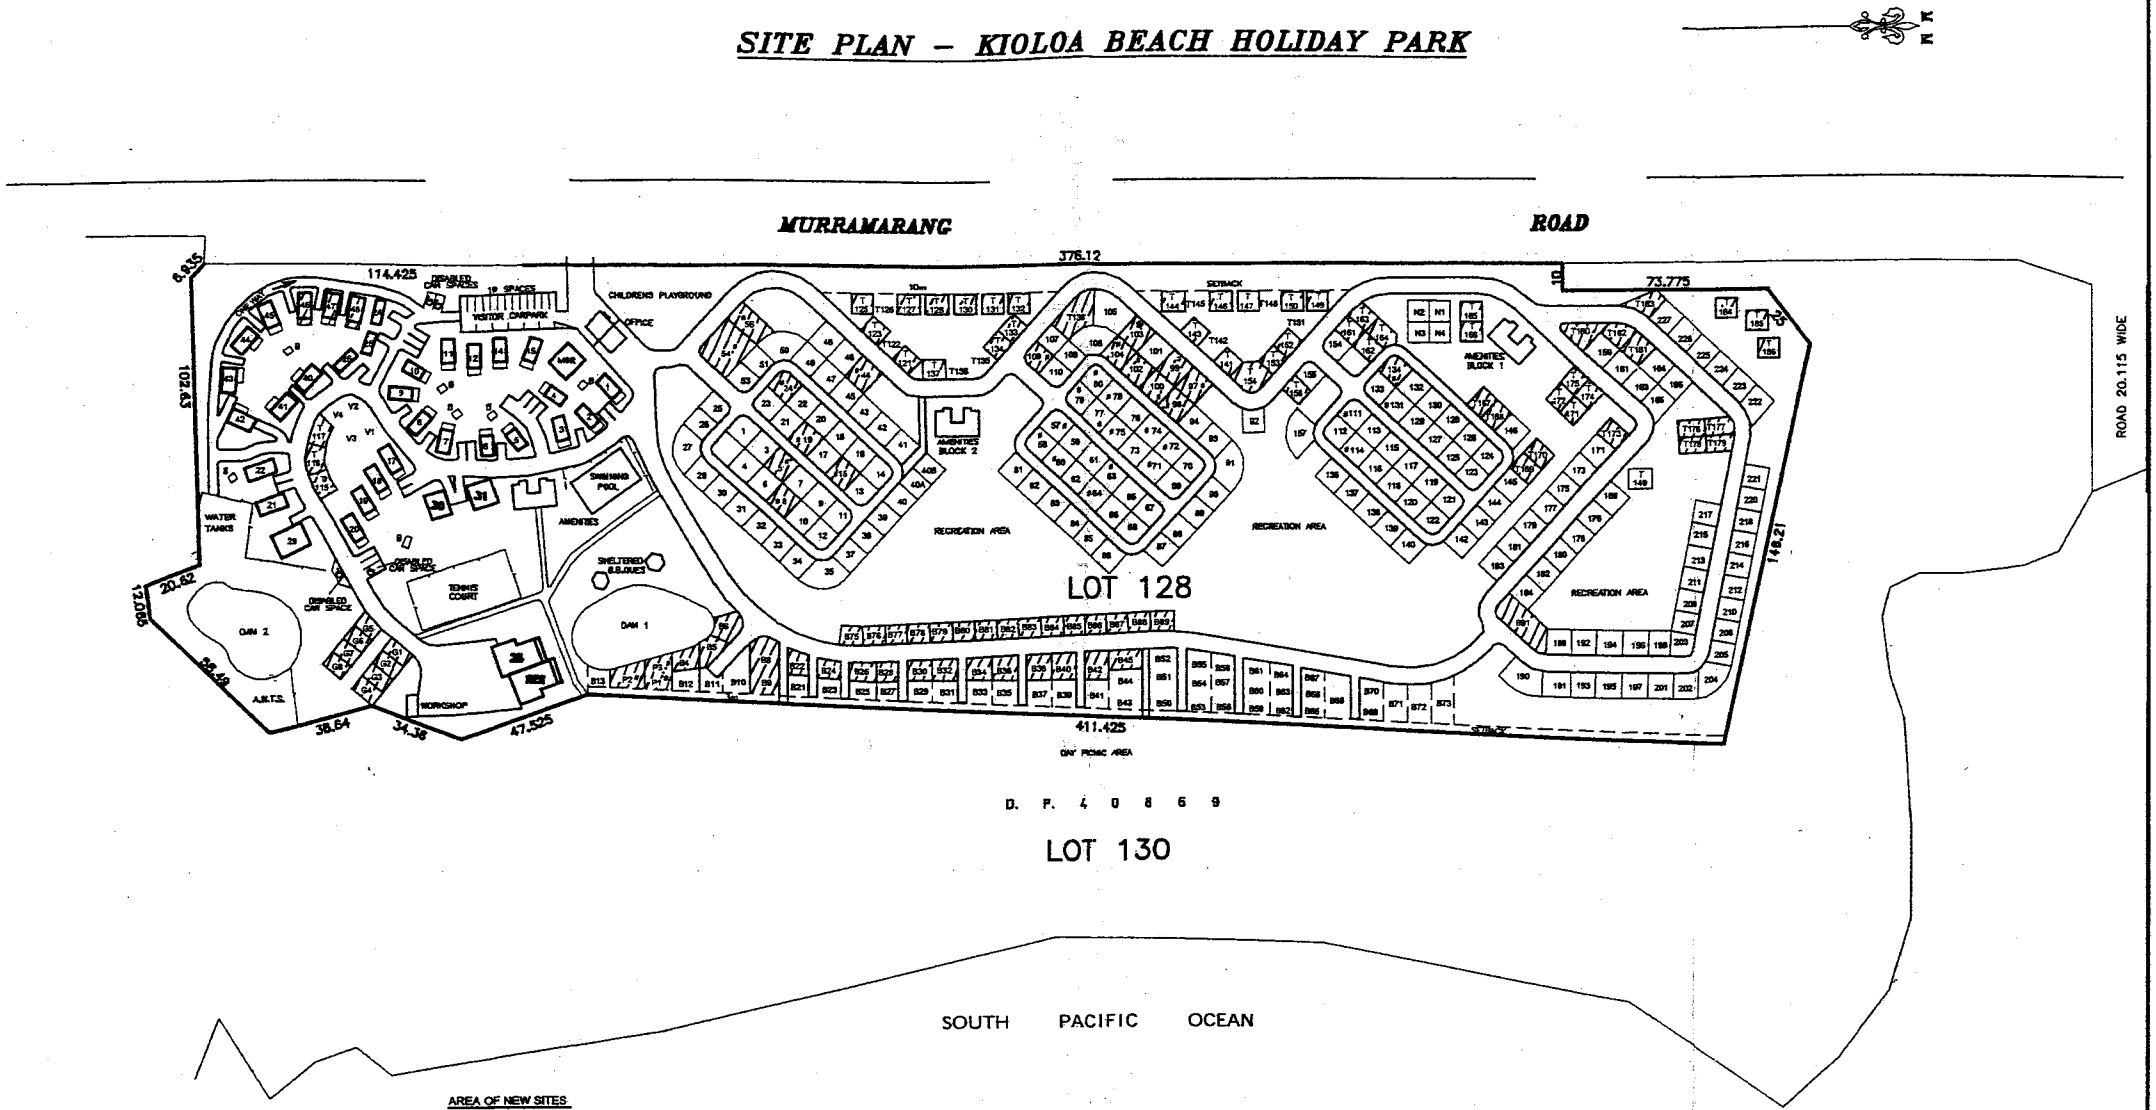

LEGEND

45	CABINS
46	NEW SHORT-TERM CABINS
78	SHORT-TERM CASUAL POWERED SITES
56	NEW SHORT-TERM CASUAL POWERED SITES
30	SHORT-TERM POWERED SITES
951	UNPOWERED TENT SITES
T154	NEW UNPOWERED TENT SITES

AREA OF NEW SITES

NEW SHORT TERM SITES		NEW TENT SITES									
SITE NUMBER	AREA (m²)	SITE NUMBER	AREA (m²)	SITE NUMBER	AREA (m²)	SITE NUMBER	AREA (m²)	SITE NUMBER	AREA (m²)	SITE NUMBER	AREA (m²)
P1	103	B4	78	B78	56	G8	55	T147	56	T174	56
P2	115	B5	73	B79	56	T115	62	T148	56	T175	56
P3	143	B6	84	B80	56	T116	56	T150	56	T176	60
5#	82	B8	101	B81	56	T117	65	T152	56	T177	62
8#	82	B9	101	B82	56	T121	56	T153	56	T178	60
15#	82	B22	62	B83	56	T123	56	T154	109	T179	56
18#	82	B24	57	B84	56	T125	56	T156	60	T180	100
24#	79	B26	65	B85	56	T127	56	T161	60	T181	81
44#	91	B28	56	B86	56	T128	56	T162	63	T182	69
34#	219	B30	68	B87	56	T130	56	T163	56	T183	71
36#	139	B32	71	B88	56	T131	56	T164	70	T184	56
97#	92	B34	75	B89	56	T132	56	T165	64	T185	56
98#	82	B36	61	B91	158	T133	56	T166	56	T186	56
99#	92	B38	84	G1	55	T134	56	T167	63		
100#	82	B40	85	G2	60	T137	56	T168	63		
102#	82	B42	92	G3	60	T138	161	T169	63		
103#	93	B45	86	G4	60	T141	56	T170	63		
104#	83	B75	90	G5	60	T143	56	T171	56		
108#	65	B76	58	G6	60	T144	56	T172	56		
134#	79	B77	58	G7	60	T146	56	T173	63		

AMENDMENTS: 24/11/05
IDENTIFICATION OF ALL NEW SITES
AREAS OF ALL NEW SITES
TABLE OF NEW SITE NUMBERS AND AREAS
RELOCATION OF VARIOUS SITE AREAS
VISITOR CARPARKING
DISABLED CARPARKING
PATH BEHIND TENNIS COURT
NEW B.B.Qs

0 10 20 30 40 50 100m

SCALE:	1:1000
DATE:	25/8/05
REFERENCE:	3000.NEWSITES

Phillip Brown Registered Surveyor
P.O. Box 168 Milton N.S.W. 2538 Phone 02 44540842
Email: pbrown@shoal.net.au Fax 02 44545900