FIGURE 1

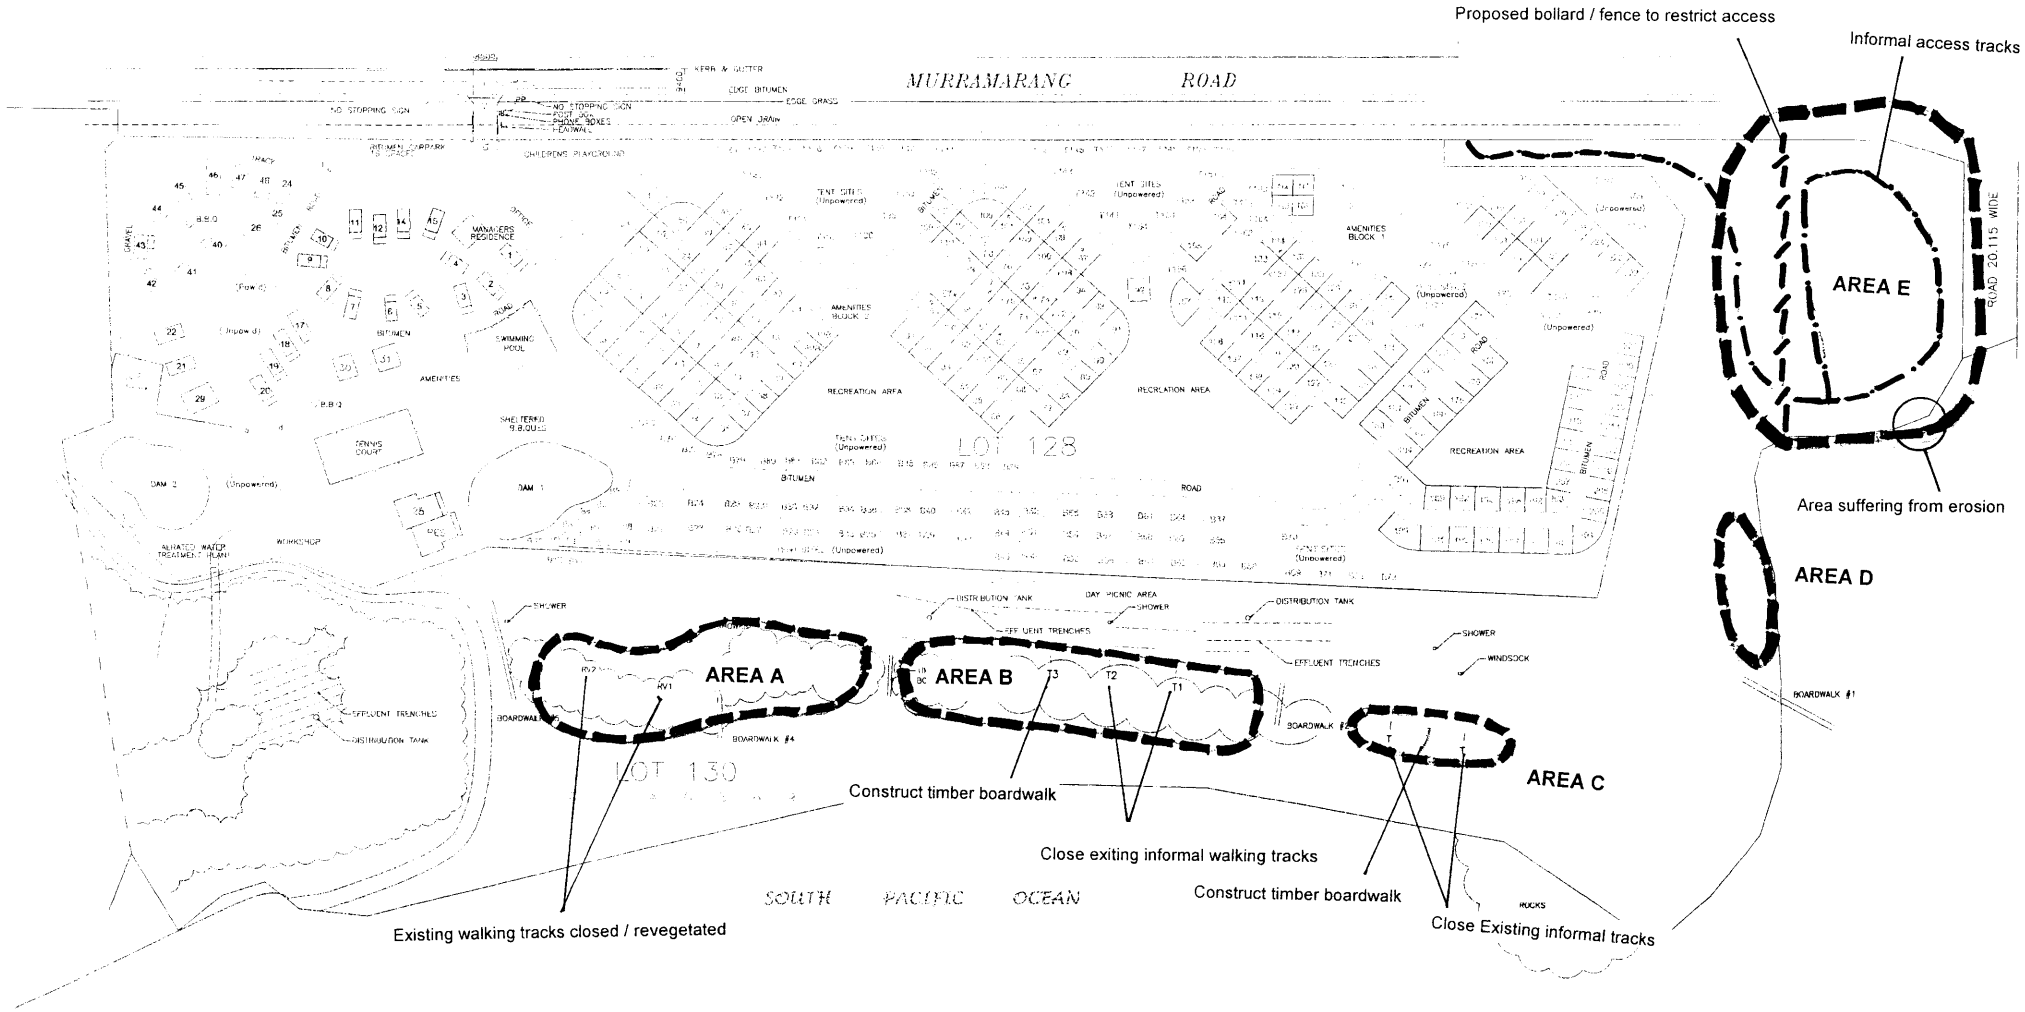

SITE PLAN – KIOLOA BEACH HOLIDAY PARK

SCALE 1:1000 ON A1 SHEET

LEGEND:

BOARDWALKS =

REVEGETATED AREA – OLD TRACK CLOSED = RV

TRACK THROUGH VEGETATION = T

OLD CHAIN / TIMBER BOARDWALK =

41 CABINS

SHORT-TERM CASUAL POWERED SITES

LONG-TERM CASUAL POWERED SITES

TENT SITES UNPOWERED

NOTES:
1. DRAWING DERIVED FROM SITE PLAN REF 3010.1 DATED 25/8/05 BY PHILLIP BROWN REGISTERED SURVEYOR, MILTON NSW.

Pacific Westlake Pty Ltd
A.B.N. 18 120 122 534

No.	Amendment	Date	Signed

DRAWN: DWG NO: V06269A | DATE: | CHECKED: Phil Milton | Signed: PJM

All dimensions shall be verified on site. Where dimensions differ from those shown on Architectural details, direction shall be obtained from Pacific Westlake Pty Ltd.

This drawing is copyright and cannot be reproduced in whole or in part or by any medium without the written permission of Pacific Westlake Pty Ltd.

SITE PLAN
KIOLOA BEACH HOLIDAY PARK
655 MURRAMARANG ROAD
KIOLOA NSW