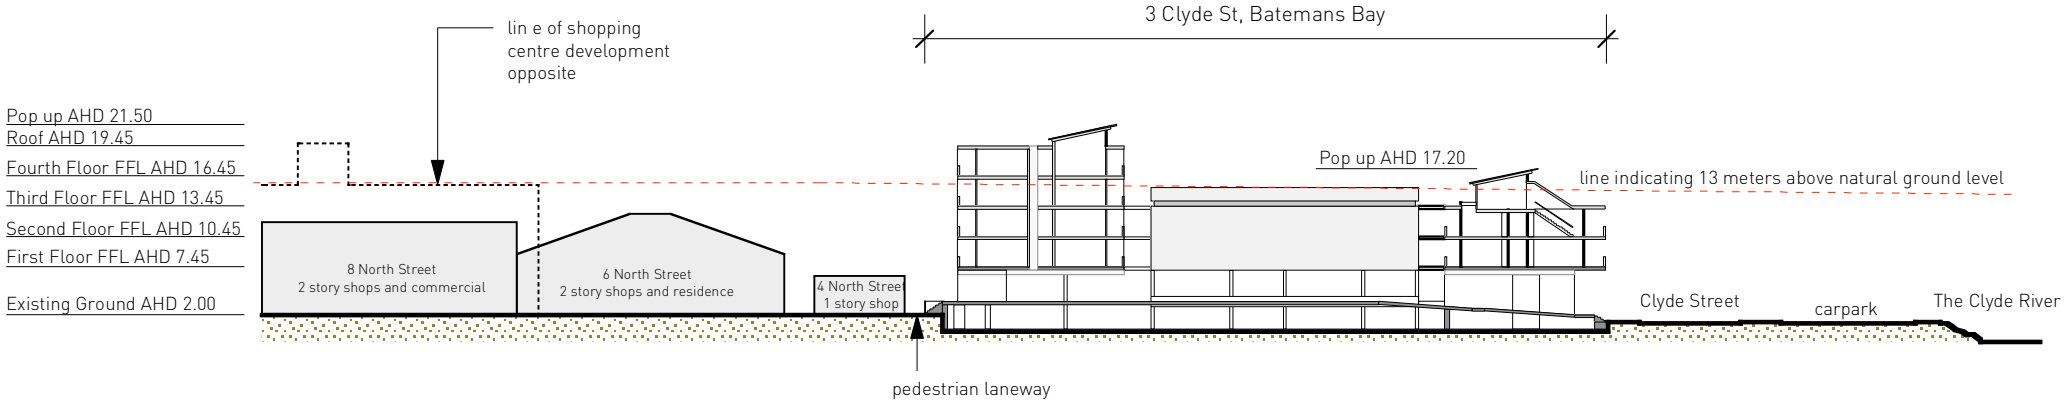

Site Section Indicating Current Building Height

scale: nts Date: 19.12.05