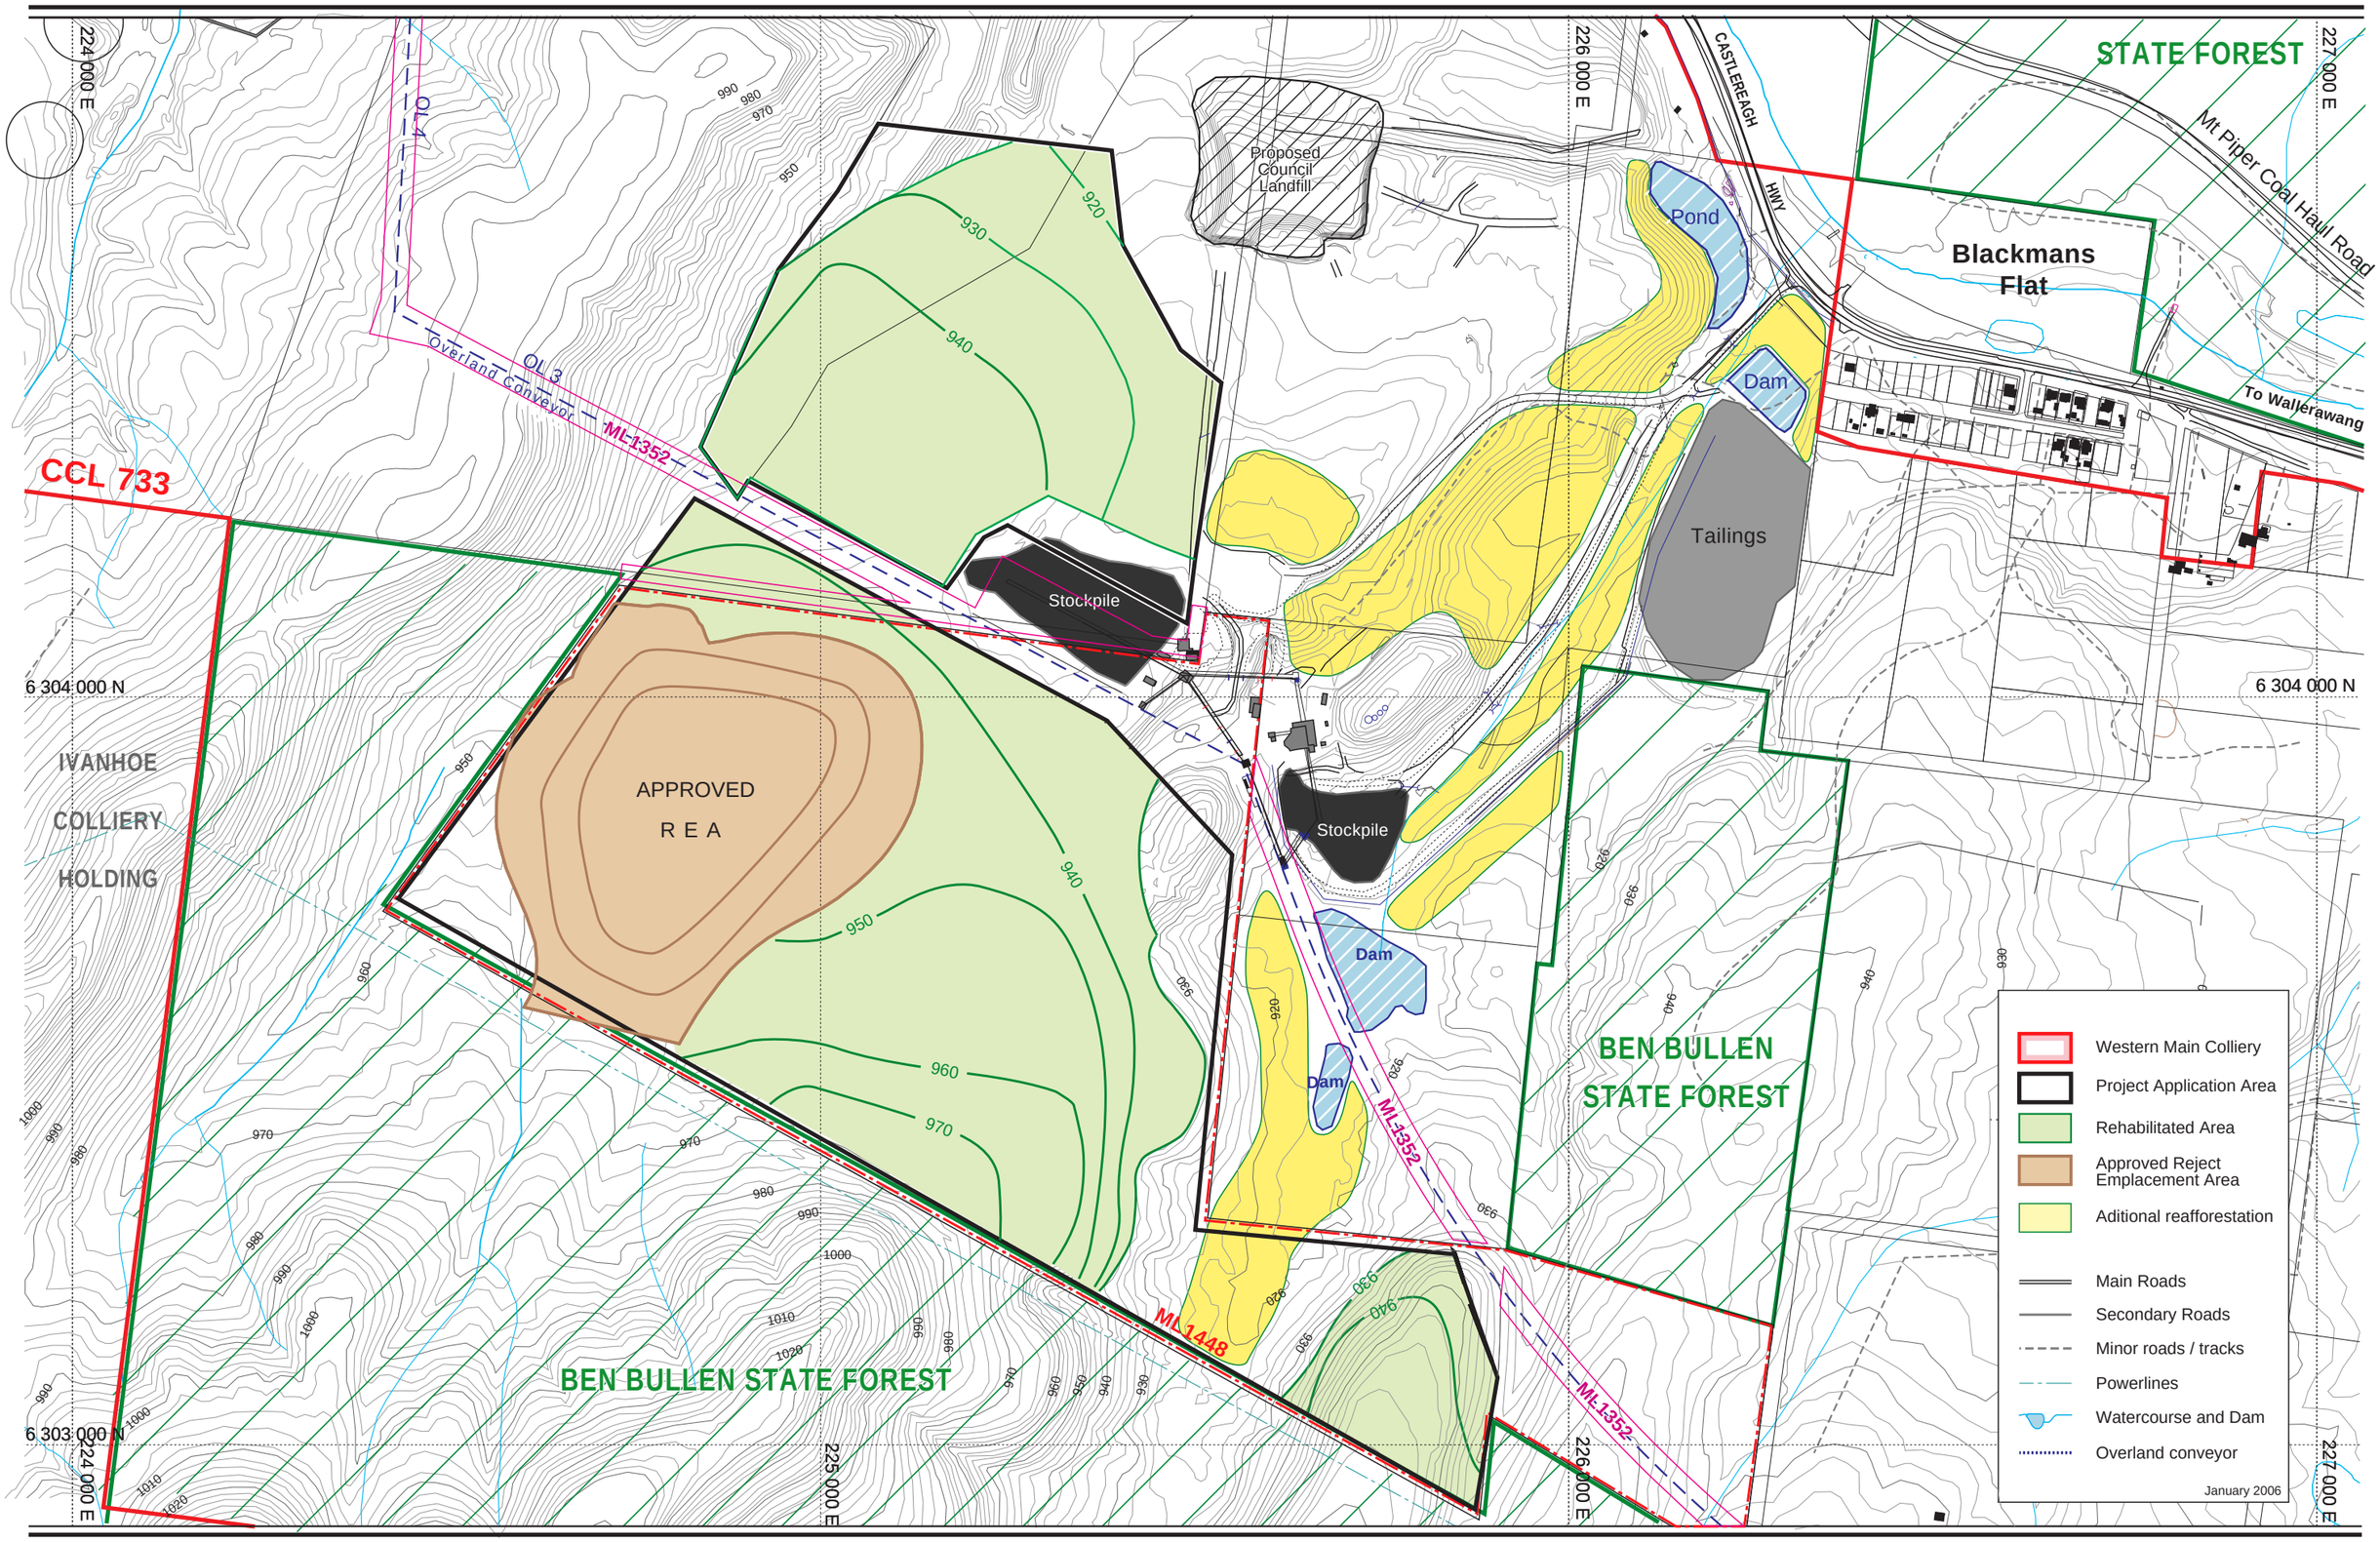

FIGURE 6

Lamberts Gully - Rehabilitation Plan