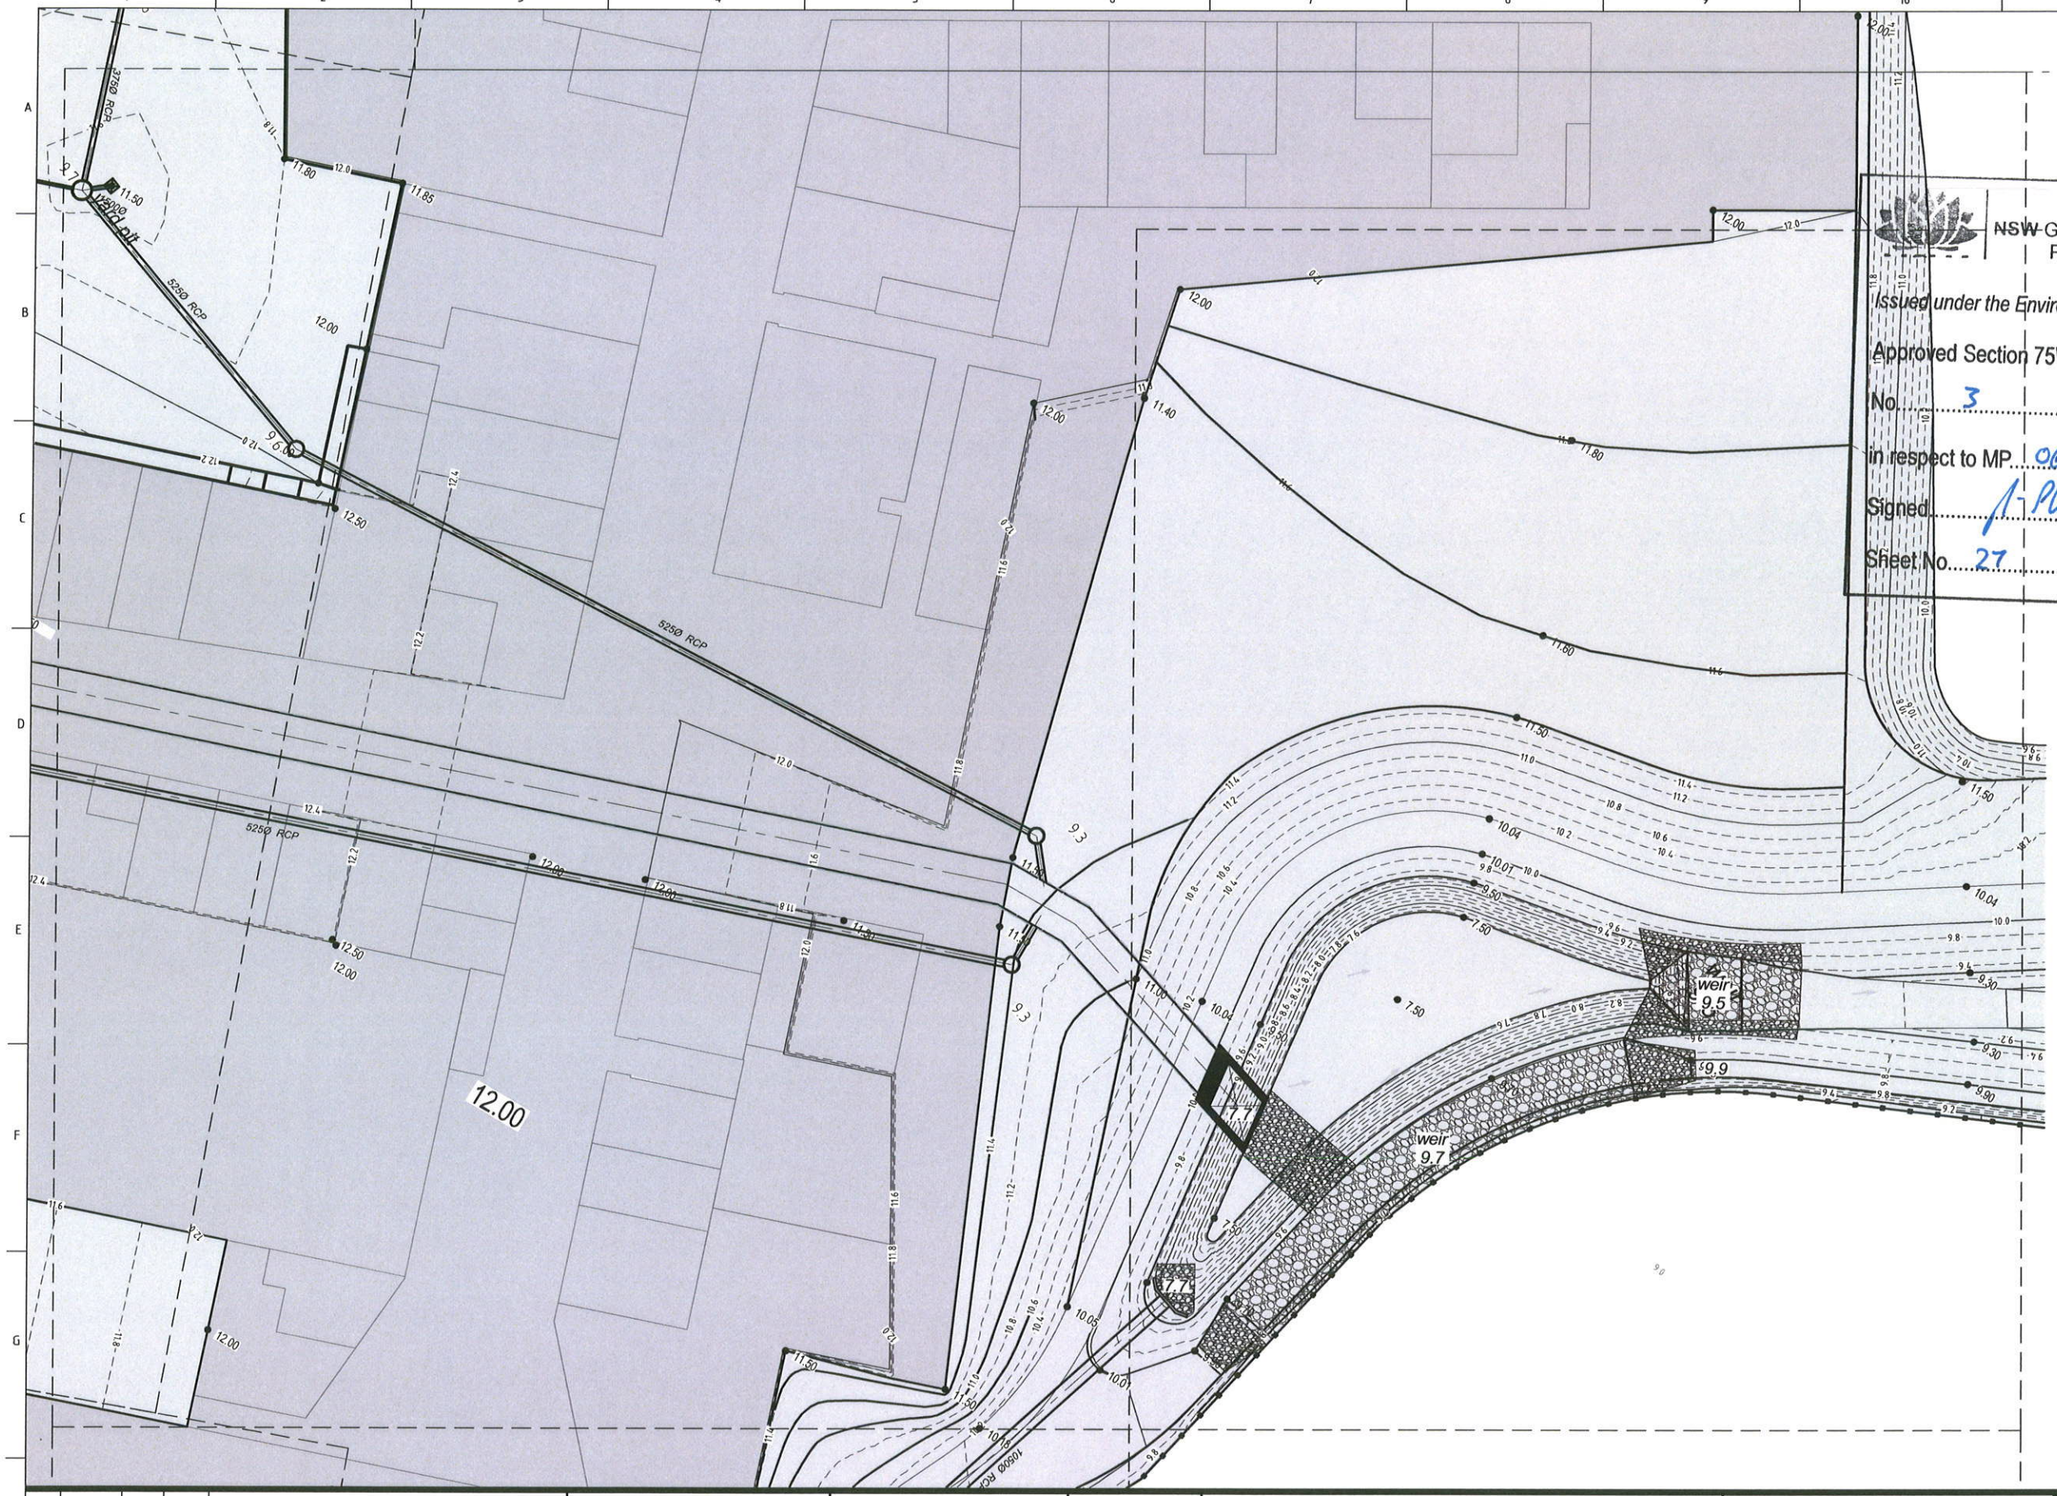

NSW GOVERNMENT
Planning

Issued under the Environmental Planning and Assessment Act 1979

Approved Section 75W Modification Application

No. 3 granted on the 8 AUG 2011

in respect to MP 06_0025

Signed

Sheet No. 27 of 48

NOTES:

1. REFER DWG 46871 FOR PAVEMENT TYPES AND EXTENTS
2. REFER DWG 46870 FOR KERB TYPES AND RETAINING WALLS
3. REFER DWG 46872 & 873 FOR EARTHWORKS
4. REFER DWG 46875 FOR TYPICAL DETAILS

N W E S

0 12.5
SCALE 1:250

NOT CONSTRUCTION ISSUE

REV	DATE	BY	APP.	DETAILS
P0				REVISION IN PROGRESS

DRAWING STATUS		
DESIGN BY	J Blenkhorn	JUNE 2010
DRAWN BY	J Blenkhorn	18/03/11
DRAFTING CHECK	MAK	24/03/11
DESIGN CHECK	MAK	24/03/11
FINAL APPROVAL	MAK	24/03/2011

PRELIMINARY

MODIFICATION #3 ISSUE MARCH 2011

SCALE: (on A1 Original) 1:250

HEIGHT DATUM AHD

Cardno
278 KEIRA STREET, WOLLONGONG, NSW 2500
Ph: (02) 4228 4133 Facsimile: (02) 4228 6811 ACN 003 936 981
This drawing is subject to COPYRIGHT. It remains the property of Forbes Rigby Pty Ltd

PROJECT TITLE
VINCENTIA DISTRICT CENTRE
SHOPPING CENTRE PA
VINCENTIA
for
FABCOT PTY LTD

DRAWING TITLE
CIVILWORKS
ROADING AND DRAINAGE
SHEET 6
NOT CONSTRUCTION ISSUE

Project No.	Com No.	Drawing No.	REV
104016	46	46866	P0

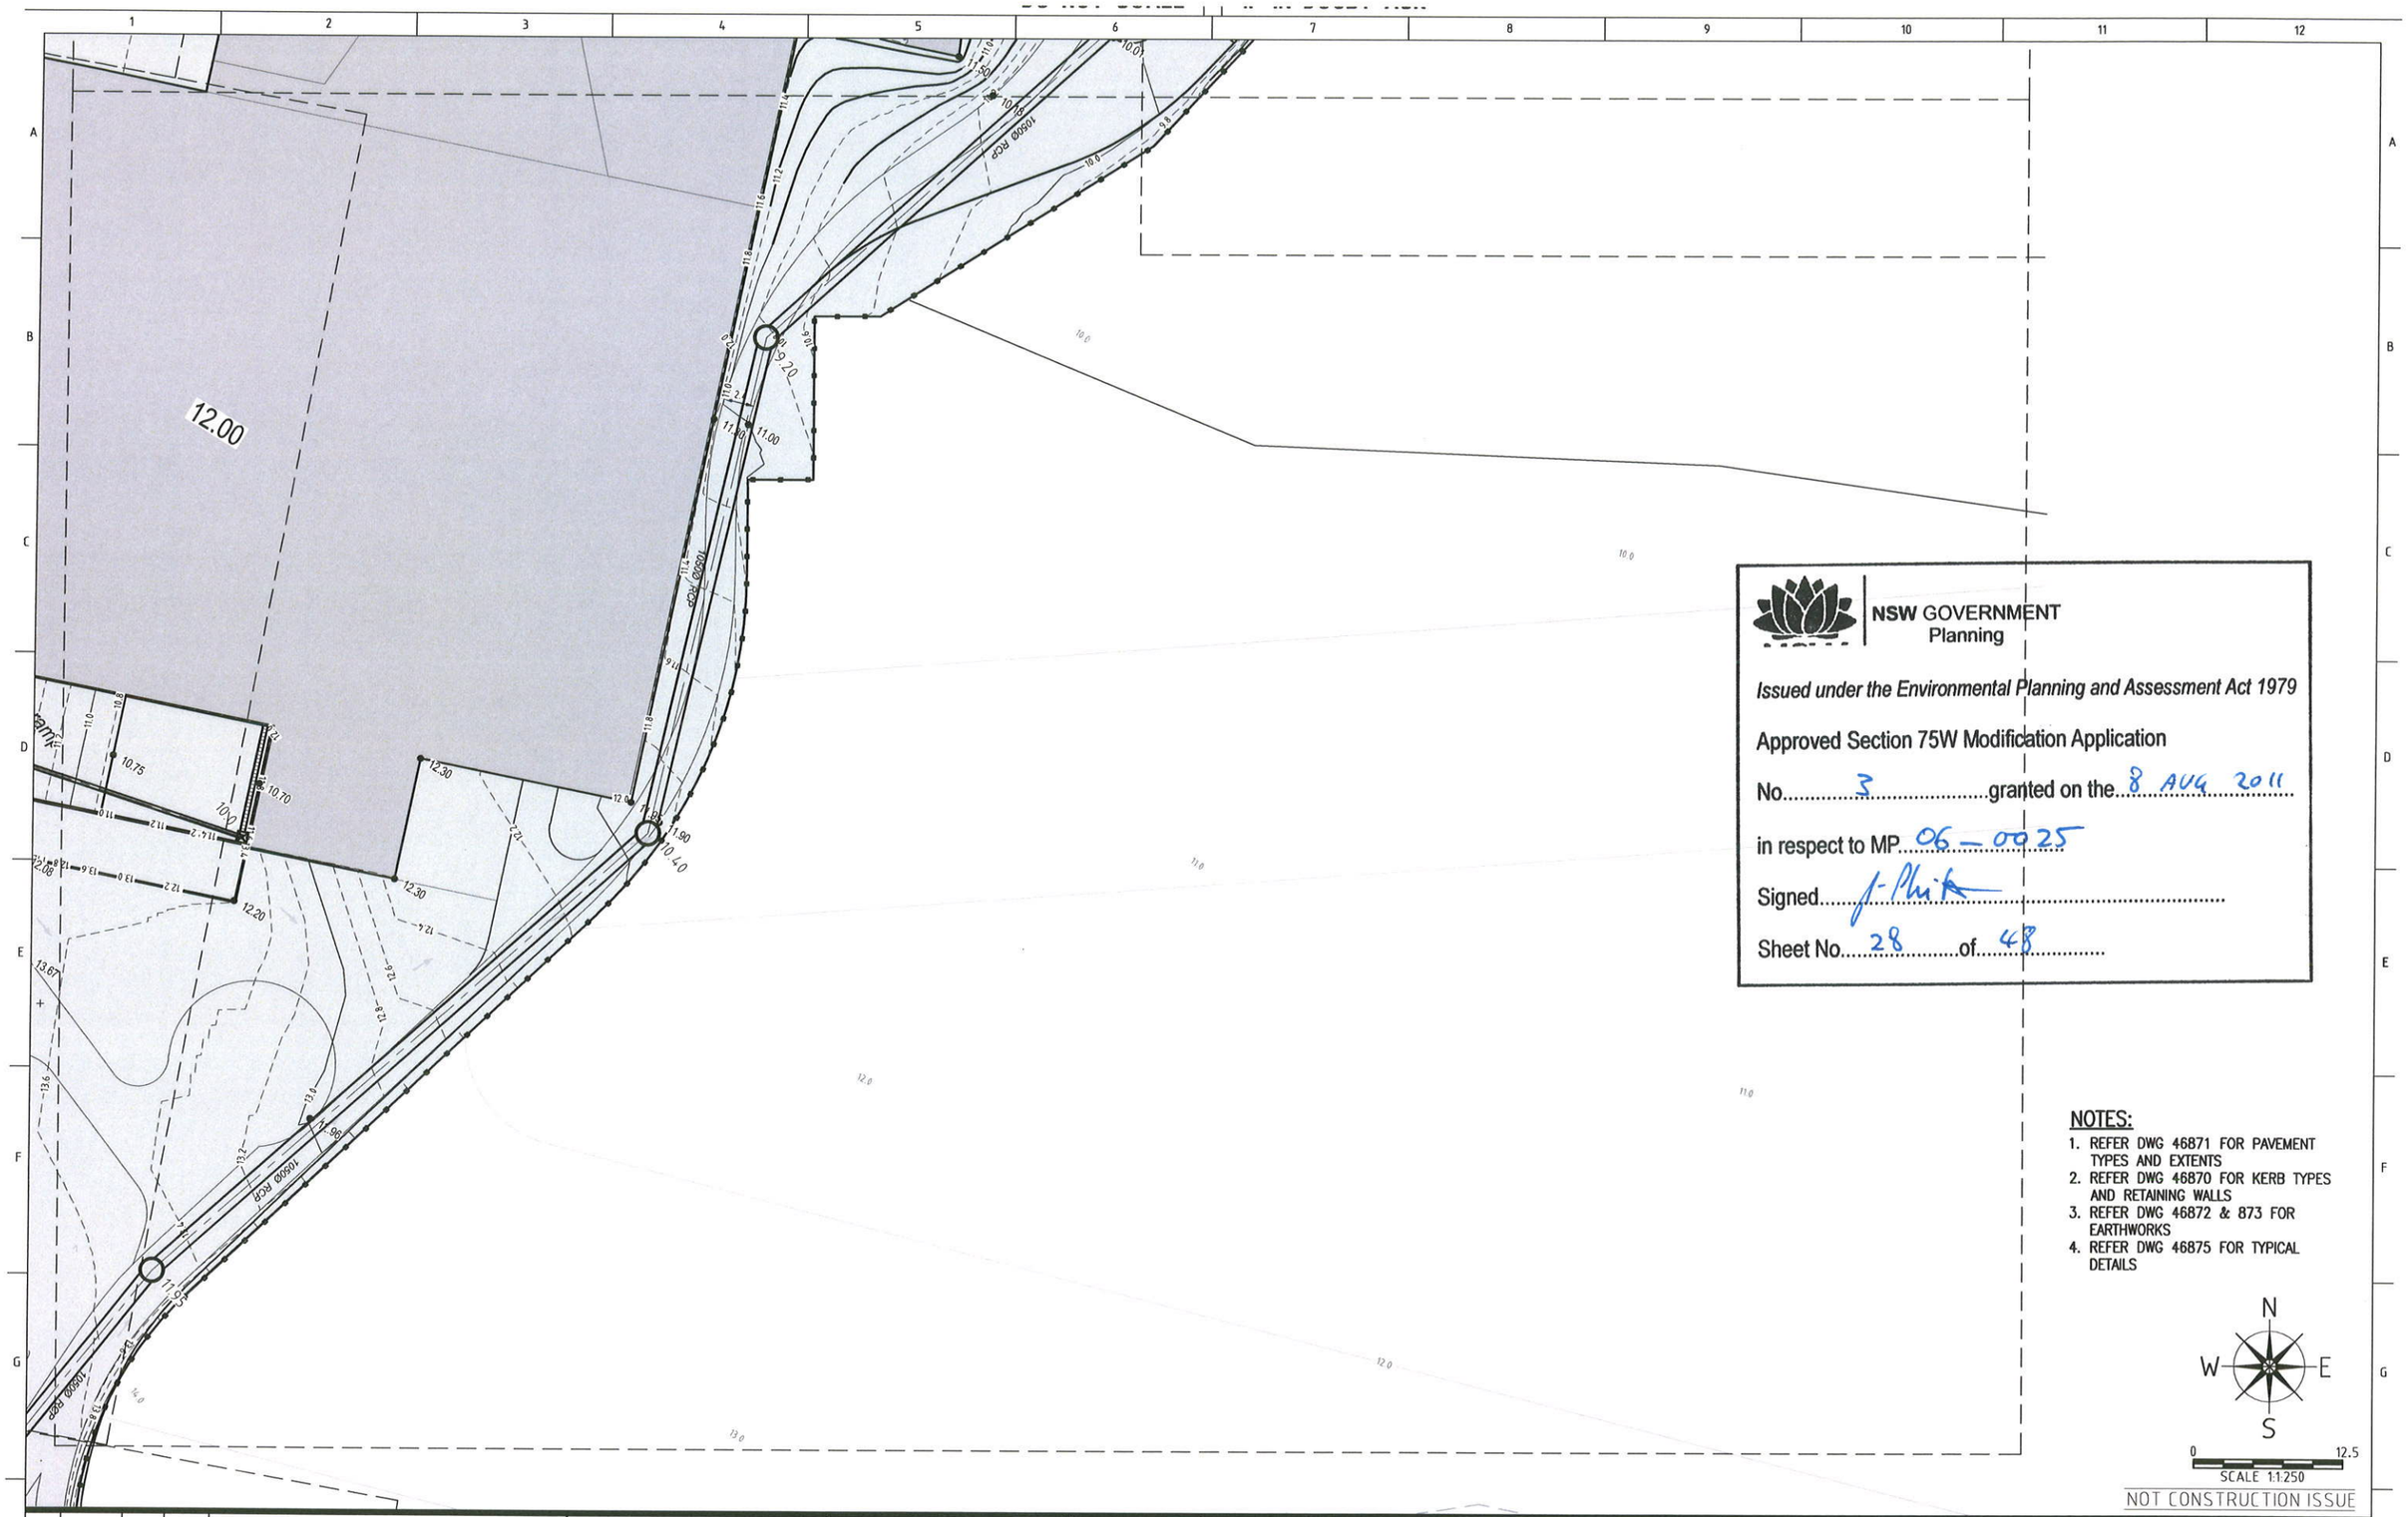

REV	DATE	BY	APP.	DETAILS
P0				REVISION IN PROGRESS

DRAWING STATUS		
DESIGN BY	J Blenkhorn	JUNE 2010
DRAWN BY	J Blenkhorn	18/03/11
DRAFTING CHECK	MAK	24/03/11
DESIGN CHECK	MAK	24/03/11
FINAL APPROVAL	MAK	24/03/2011

PRELIMINARY

MODIFICATION #3 ISSUE MARCH 2011

SCALE: (on A1 Original) 1:250

HEIGHT DATUM AHD

Cardno
278 KEIRA STREET, WOLLONGONG, NSW 2500
Ph: (02) 4228 4133 Facsimile: (02) 4228 6811 ACN 003 936 981
This drawing is subject to COPYRIGHT. It remains the property of Forbes Rigby Pty Ltd

PROJECT TITLE
VINCENTIA DISTRICT CENTRE SHOPPING CENTRE PA
VINCENTIA
for
FABCOT PTY LTD

DRAWING TITLE
CIVILWORKS
ROADING AND DRAINAGE
SHEET 7
NOT CONSTRUCTION ISSUE

Project No.	Com No.	Drawing No.	REV
104016	46	46867	P0

NSW GOVERNMENT
Planning

Issued under the Environmental Planning and Assessment Act 1979

Approved Section 75W Modification Application

No. 3 granted on the 8 AUG 2011

in respect to MP 06_0025

Signed

Sheet No. 29 of 48

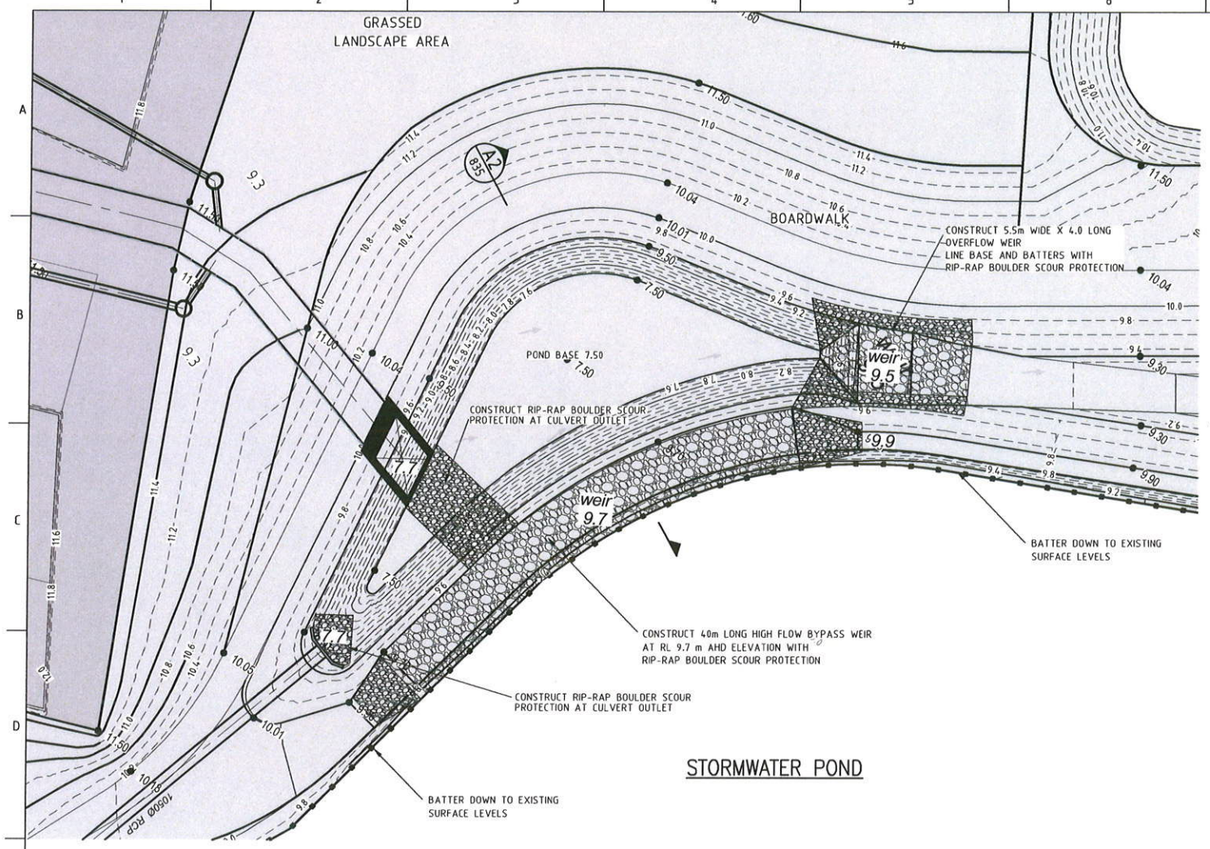

STORMWATER POND

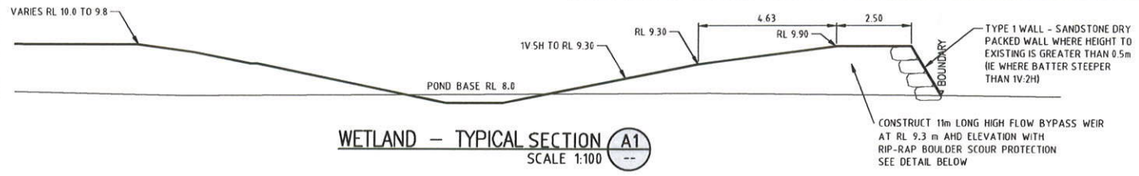

WETLAND – TYPICAL SECTION A1
SCALE 1:100

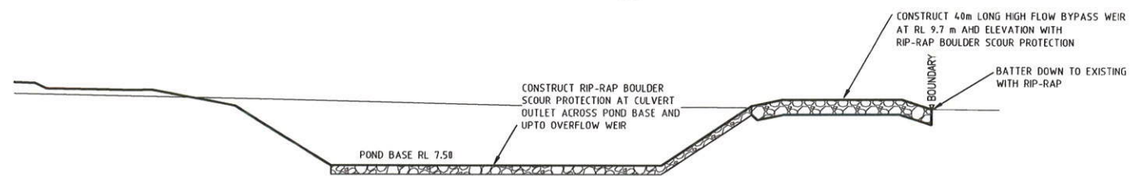

STORMWATER POND – TYPICAL SECTION
1:250

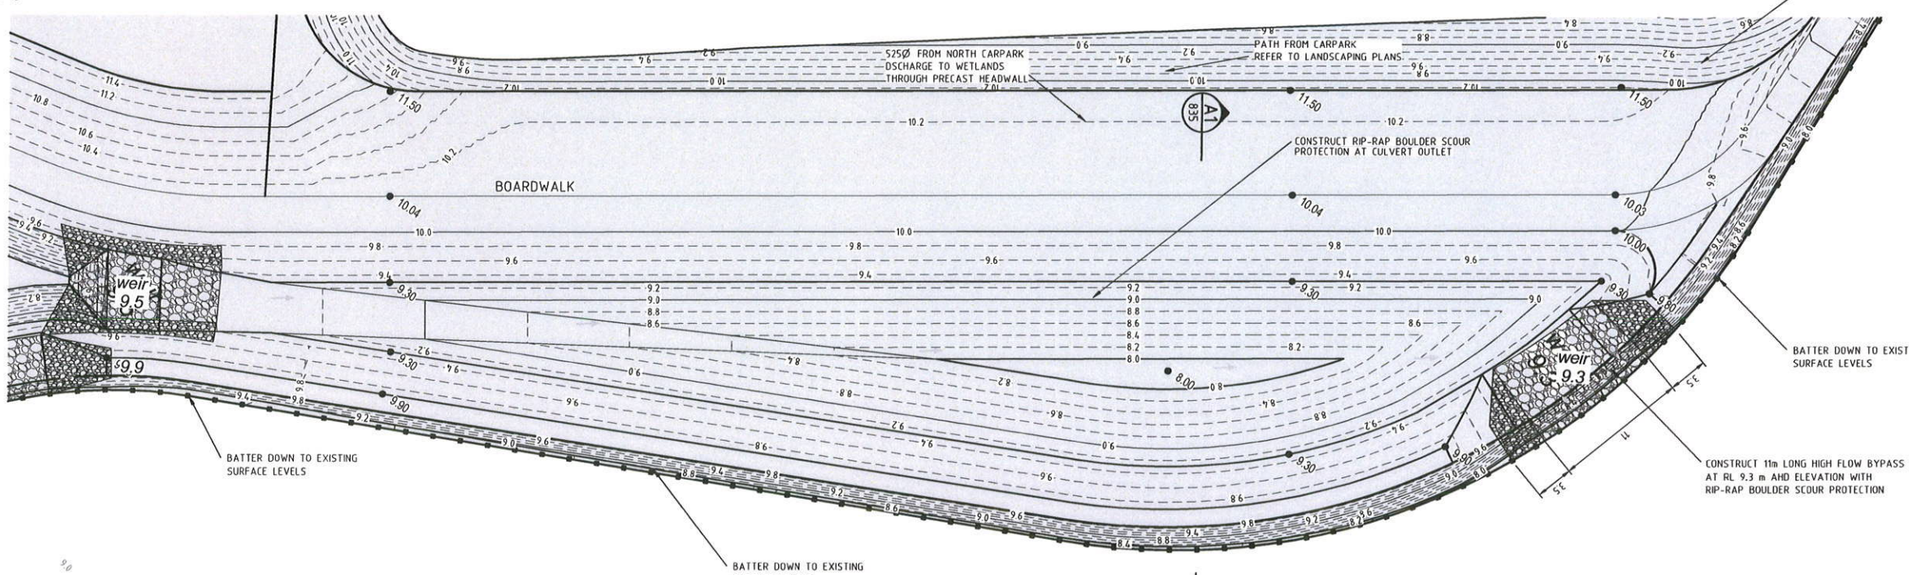

WETLAND

N
W E
S

0 12.5
SCALE 1:250

NOT CONSTRUCTION ISSUE

REV	DATE	BY	APP.	DETAILS
P0				

REVISION IN PROGRESS

DRAWING STATUS		
DESIGN BY	J Blenkhorn	JUNE 2010
DRAWN BY	J Blenkhorn	18/03/11
DRAFTING CHECK	MAK	24/03/11
DESIGN CHECK	MAK	24/03/11
FINAL APPROVAL	MAK	24/03/2011

PRELIMINARY

MODIFICATION
#3 ISSUE
MARCH 2011

SCALE:
(on A1 Original)
1:250

HEIGHT DATUM
AHD

Cardno
278 KEIRA STREET, WOLLONGONG, NSW 2500
Ph: (02) 4228 4133 Facsimile: (02) 4228 6811 ACN 003 936 981

This drawing is subject to COPYRIGHT. It remains the property of Forbes Rigby Pty Ltd

PROJECT TITLE
VINCENTIA DISTRICT CENTRE
SHOPPING CENTRE PA
VINCENTIA
for
FABCOT PTY LTD

DRAWING TITLE
CIVILWORKS
POND 5

NOT CONSTRUCTION ISSUE

Project No.	Com No.	Drawing No.	REV
104016	46	46868	P0