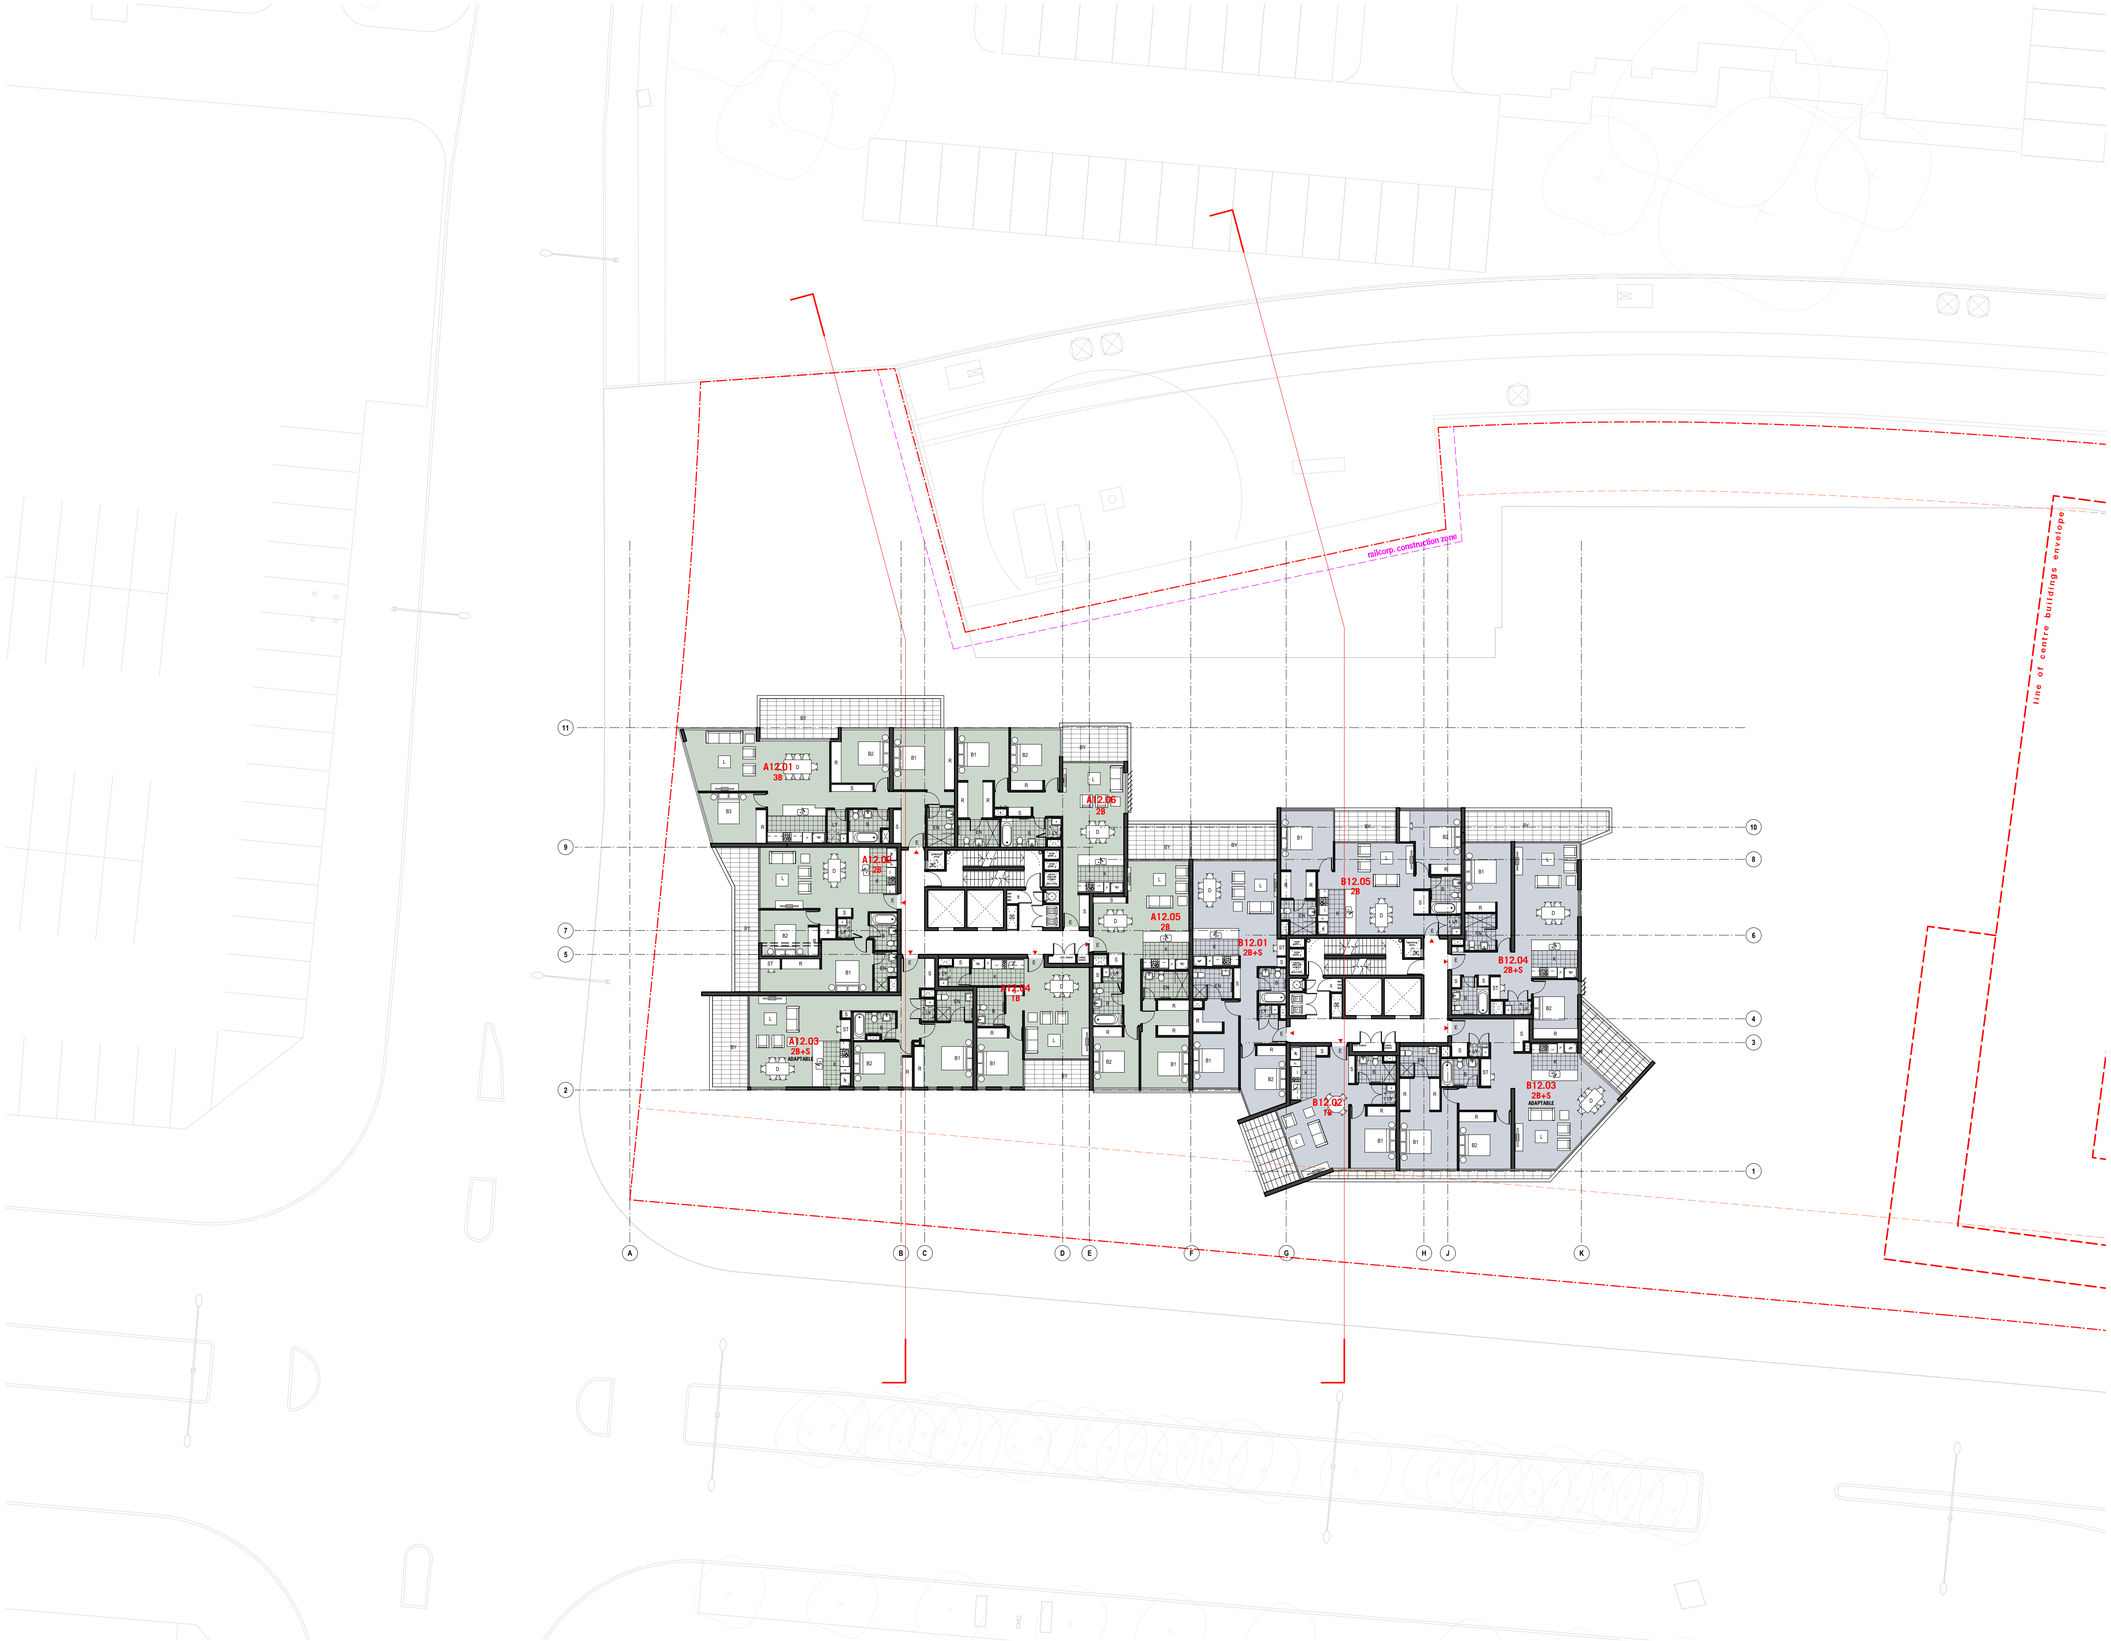

job no.: **04059**	scale: **1 : 200**	drawn by: **jk + nh + rb + ct**	project: **SITE 3. Sydney Olympic Park**
			client: SITE 3 DEVELOPMENT CO. PTY LTD

This drawing is copyright and shall remain the property of Turner+Associates Architects. No reproduction without permission.
Unless noted otherwise this drawing is **NOT FOR CONSTRUCTION**. Do not scale from drawings, figured dimensions shall take precedence.

TURNER + ASSOCIATES - NOMINATED ARCHITECTS Nicholas Turner 6695 Jane Anderson 7050
FENDER KATSALIDIS Architects - NOMINATED ARCHITECTS Karl Fender 14277 Nonda Katsalidis 11681 David Sutherland 14354

BABCOCK & BROWN

MULTIPLEX LIVING

TURNER+ASSOCIATES
FENDER KATSALIDIS Architects
in association

LEVEL 1_586 CROWN STREET SURRY HILLS NSW 2010
T 02 9690 2855 F 02 9690 2411

drawing: **Level 12-13**

drawing no.: DA **018**
issue: DA_STAGE 01

revision: **AD**
date: 25.05.06