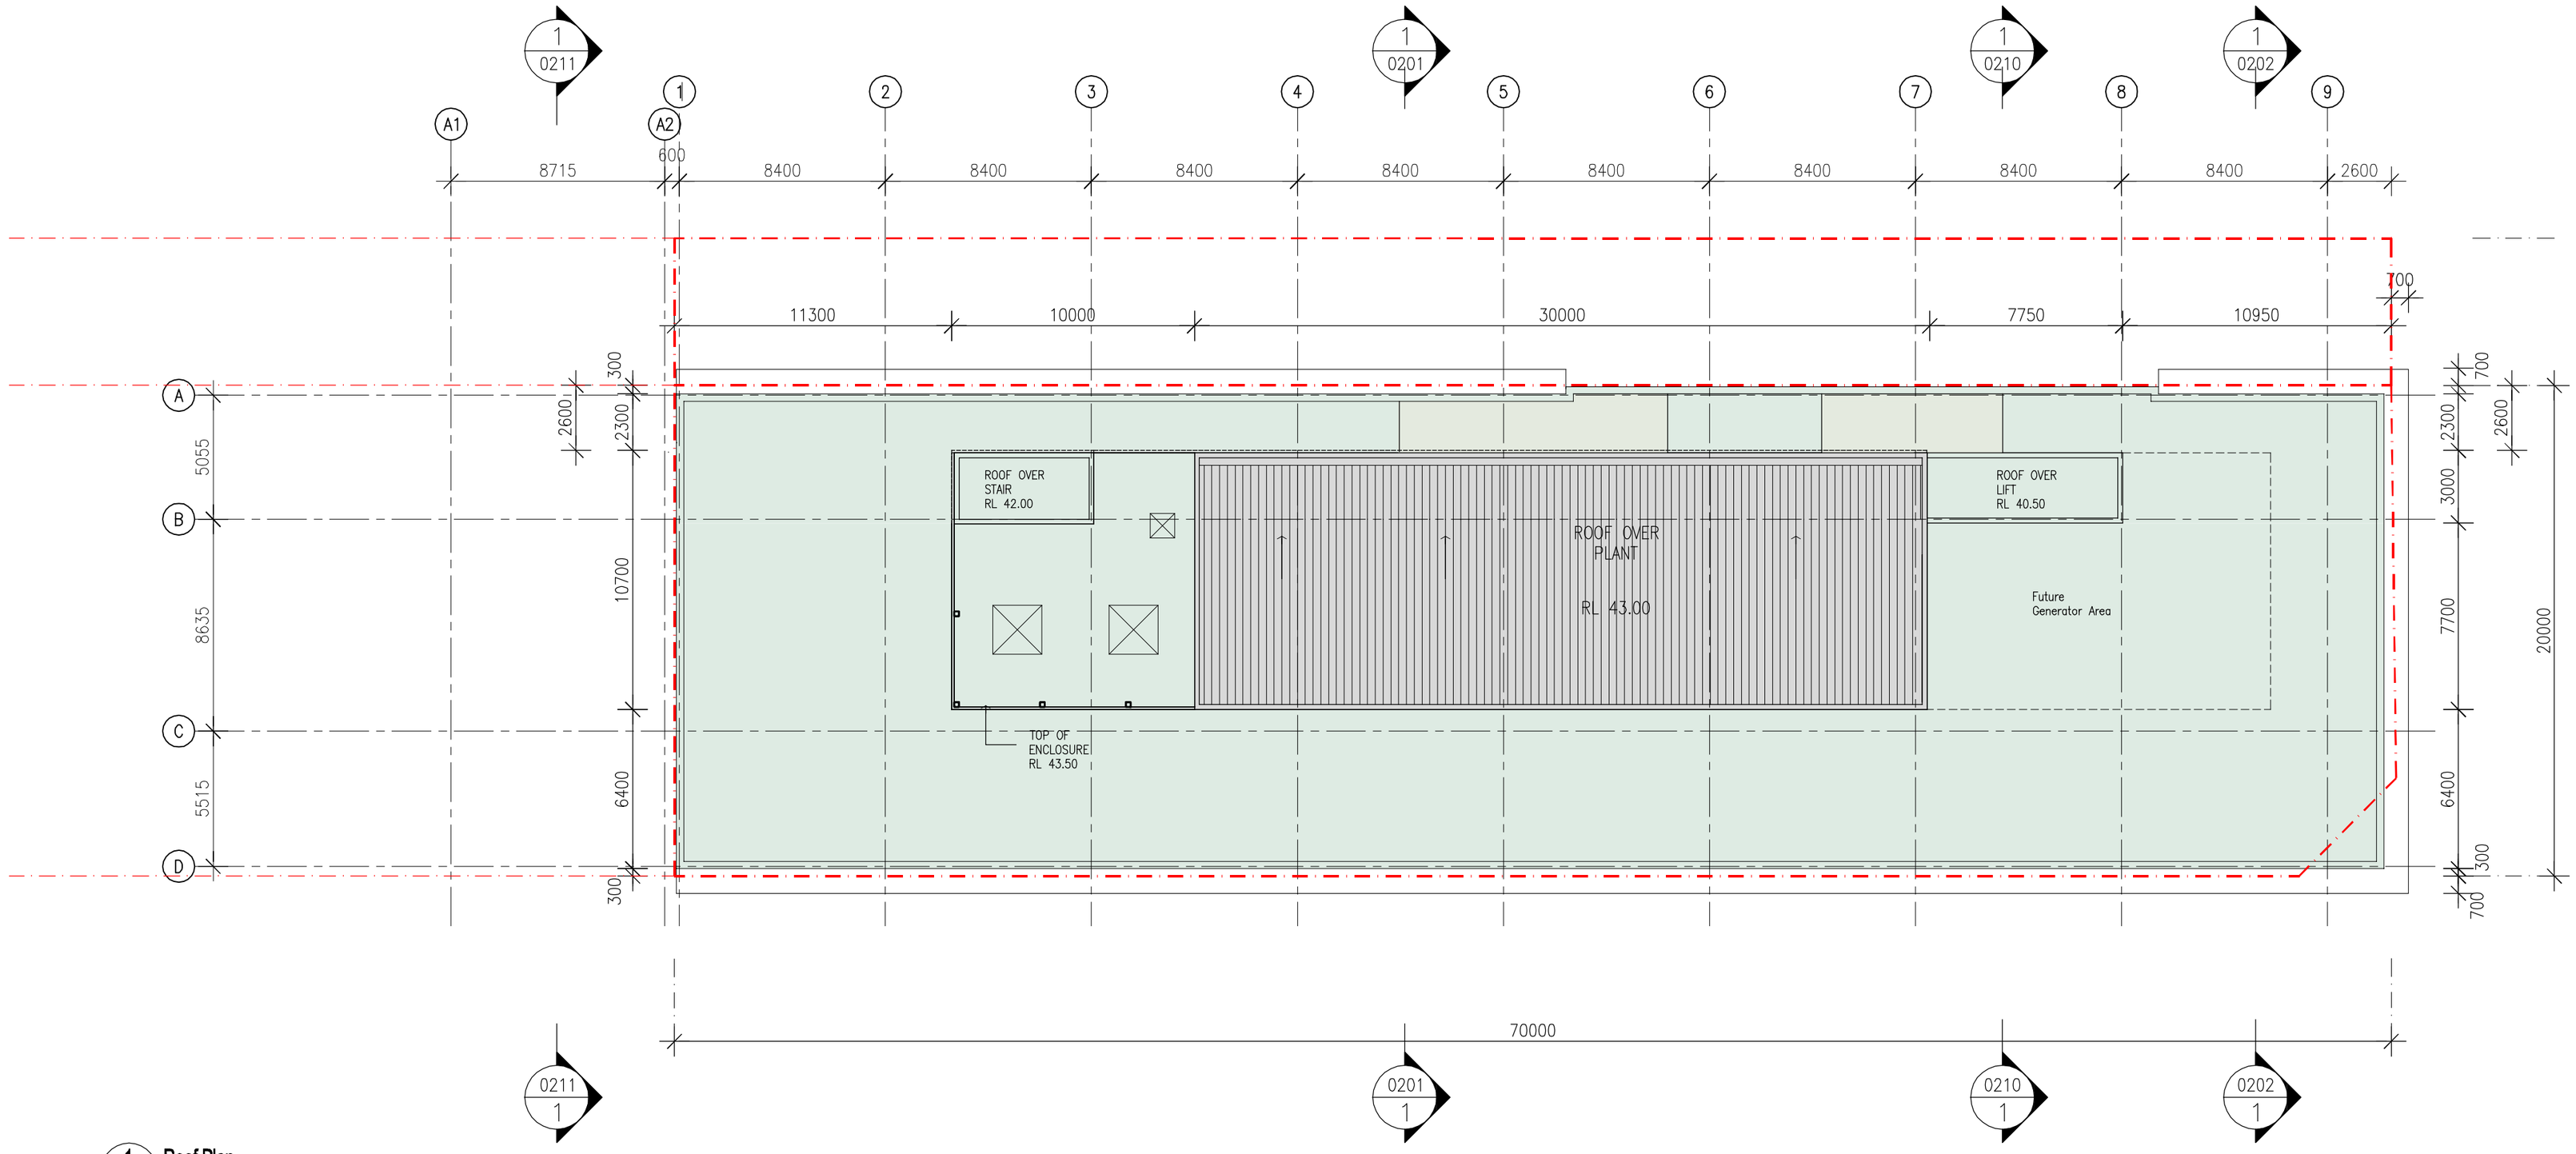

1 Roof Plan
1:200 @ A2

REFERENCE MAP

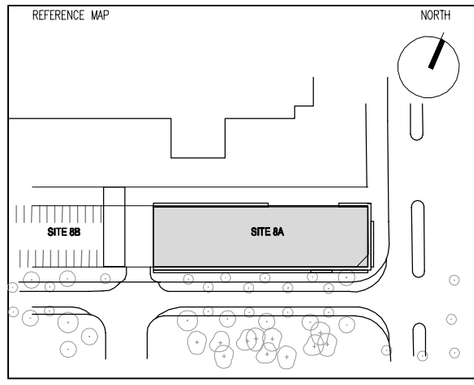

NOTES

1. DO NOT SCALE DRAWINGS. WRITTEN DIMENSIONS GOVERN.
2. ALL DIMENSIONS ARE IN MILLIMETRES UNLESS NOTED OTHERWISE.
3. ALL DIMENSIONS SHALL BE VERIFIED ON SITE BEFORE PROCEEDING WITH THE WORK. HASSELL SHALL BE NOTIFIED IN WRITING OF ANY DISCREPANCIES.
4. THIS DRAWING MUST BE READ IN CONJUNCTION WITH ALL RELEVANT CONTRACTS, SPECIFICATIONS, REPORTS AND DRAWINGS.

0 2 4 10

© COPYRIGHT OF THIS DRAWING IS VESTED IN HASSELL. LIMITED 2007 HASSELL. LIMITED

THIS DRAWING IS AN UNCONTROLLED COPY. UNLESS NOTED OTHERWISE

REV	DESCRIPTION	DATE

REV	DESCRIPTION	DATE

REV	DESCRIPTION	DATE
C	DA ISSUE	26.06.2007
B	PRE-DA	28.05.2007
A	PRE-DA	18.05.2007

CONSULTANT

HASSELL LIMITED ACN 007 711 435
88 CUMBERLAND STREET SYDNEY NSW 2000
AUSTRALIA
SYDNEY@HASSELL.COM.AU
T 61 2 9273 2300 F 61 2 9273 2345

HASSELL

CLIENT

WATPAC DEVELOPMENT PTY LTD

WATPAC PROPERTY

PROJECT

PSA7515
SITE 8A

DRAWING TITLE

Roof Plan

STATUS

DA-SUBMISSION

SCALE AT A2	DRAWN	CO-ORDINATED	CHECKED	APPROVED
1:200	CW,EB	CW	SO	SO

JOB NO.	DRAWING NUMBER	REV
PSA 7515	0108	C