Check all dimensions and site conditions prior to commencement of any work, the purchase or ordering of any materials, fittings, plant, services or equipment and the preparation of shop drawings and/or the fabrication of any components.

Do not scale drawings - refer to figured dimensions only. Any discrepancies shall immediately be referred to the architect for clarification.

All drawings may not be reproduced or distributed without prior permission from the architect.

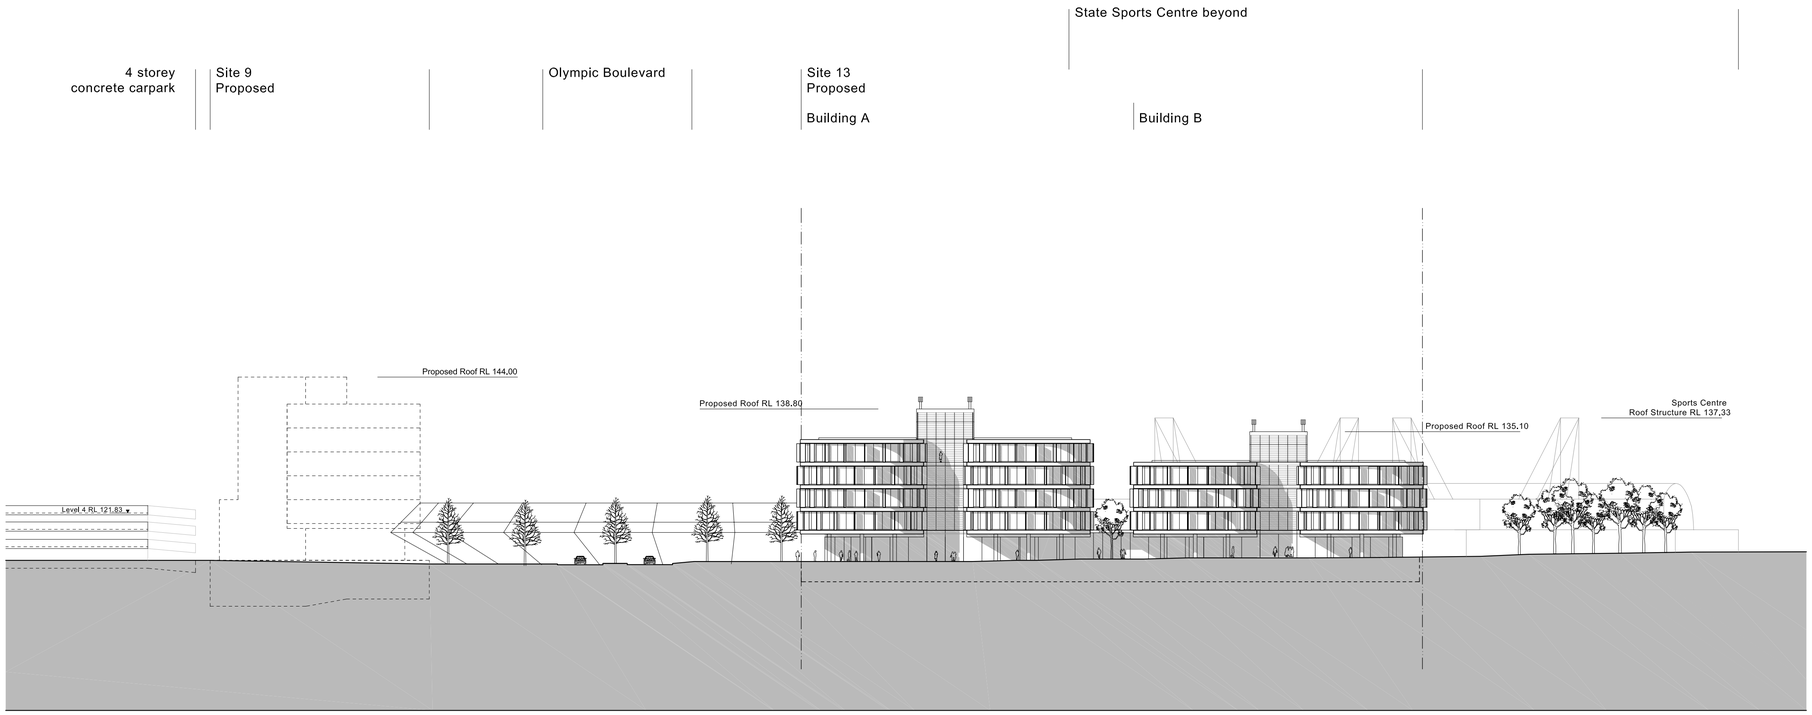

Sarah Durack Avenue Elevation

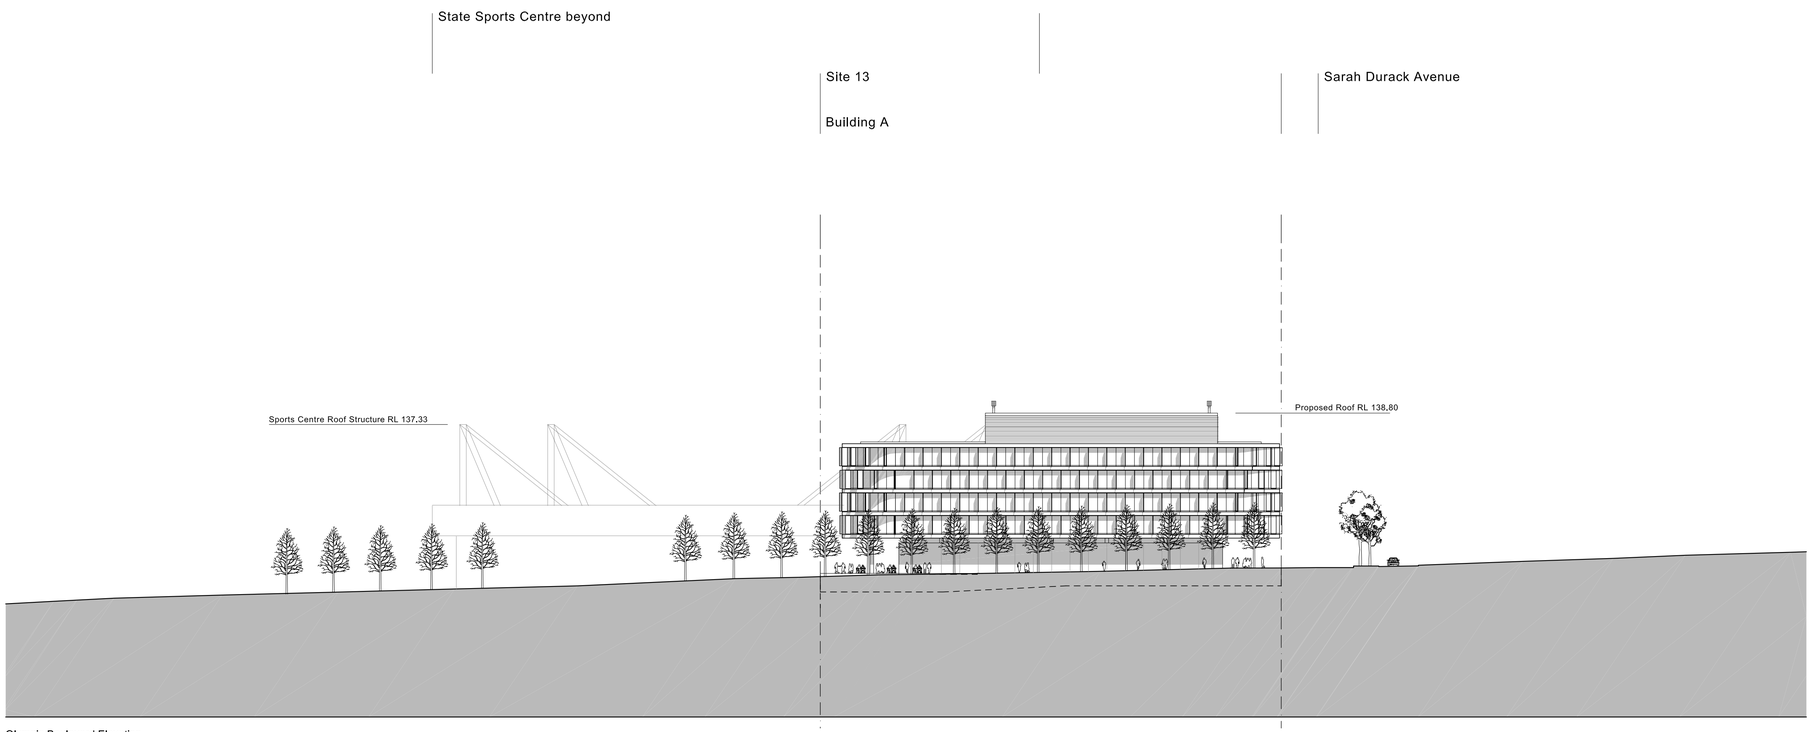

Olympic Boulevard Elevation

Rev.	Date	Description	Initial	Checked

OD | PARTNERSHIP PTY LIMITED

A Joint Venture between:
AVJennings DEVELOPMENTS
ASHE MORGAN PROPERTY

Sydney Olympic Park
Site 13

Street Context Elevations

Status	Major Project Application
Scale	1:500@A1, 1:1000@A3
Drawn	NM
Project no.	S10849
Date	May 14, 2008
Plot file	N:\ACADDWG\S10849 AVJENNINGS_SOPA_SITE13\PLOT SID\AR_DA_5-07.DWG
Drawing no.	AR EA 5 07 -

Discipline. | Stage/ Package. | Type. | No. | Revision.

Melbourne 1 Nicholson Street
Melbourne VIC 3000 Australia
T 03 8664 6200 F 03 8664 6300
email melb@batessmart.com.au
http://www.batessmart.com.au

Sydney 1/243 Liverpool Street
East Sydney NSW 2010 Australia
T 02 9380 7288 F 02 9380 7280
email syd@batessmart.com.au
http://www.batessmart.com.au

Bates Smart Pty Ltd ABN 70 004 999 400

BATESSMART