Check all dimensions and site conditions prior to commencement of any work, the purchase or ordering of any materials, fittings, plant, services or equipment and the preparation of shop drawings and/or the fabrication of any components.

Do not scale drawings - refer to figured dimensions only. Any discrepancies shall immediately be referred to the architect for clarification.

All drawings may not be reproduced or distributed without prior permission from the architect.

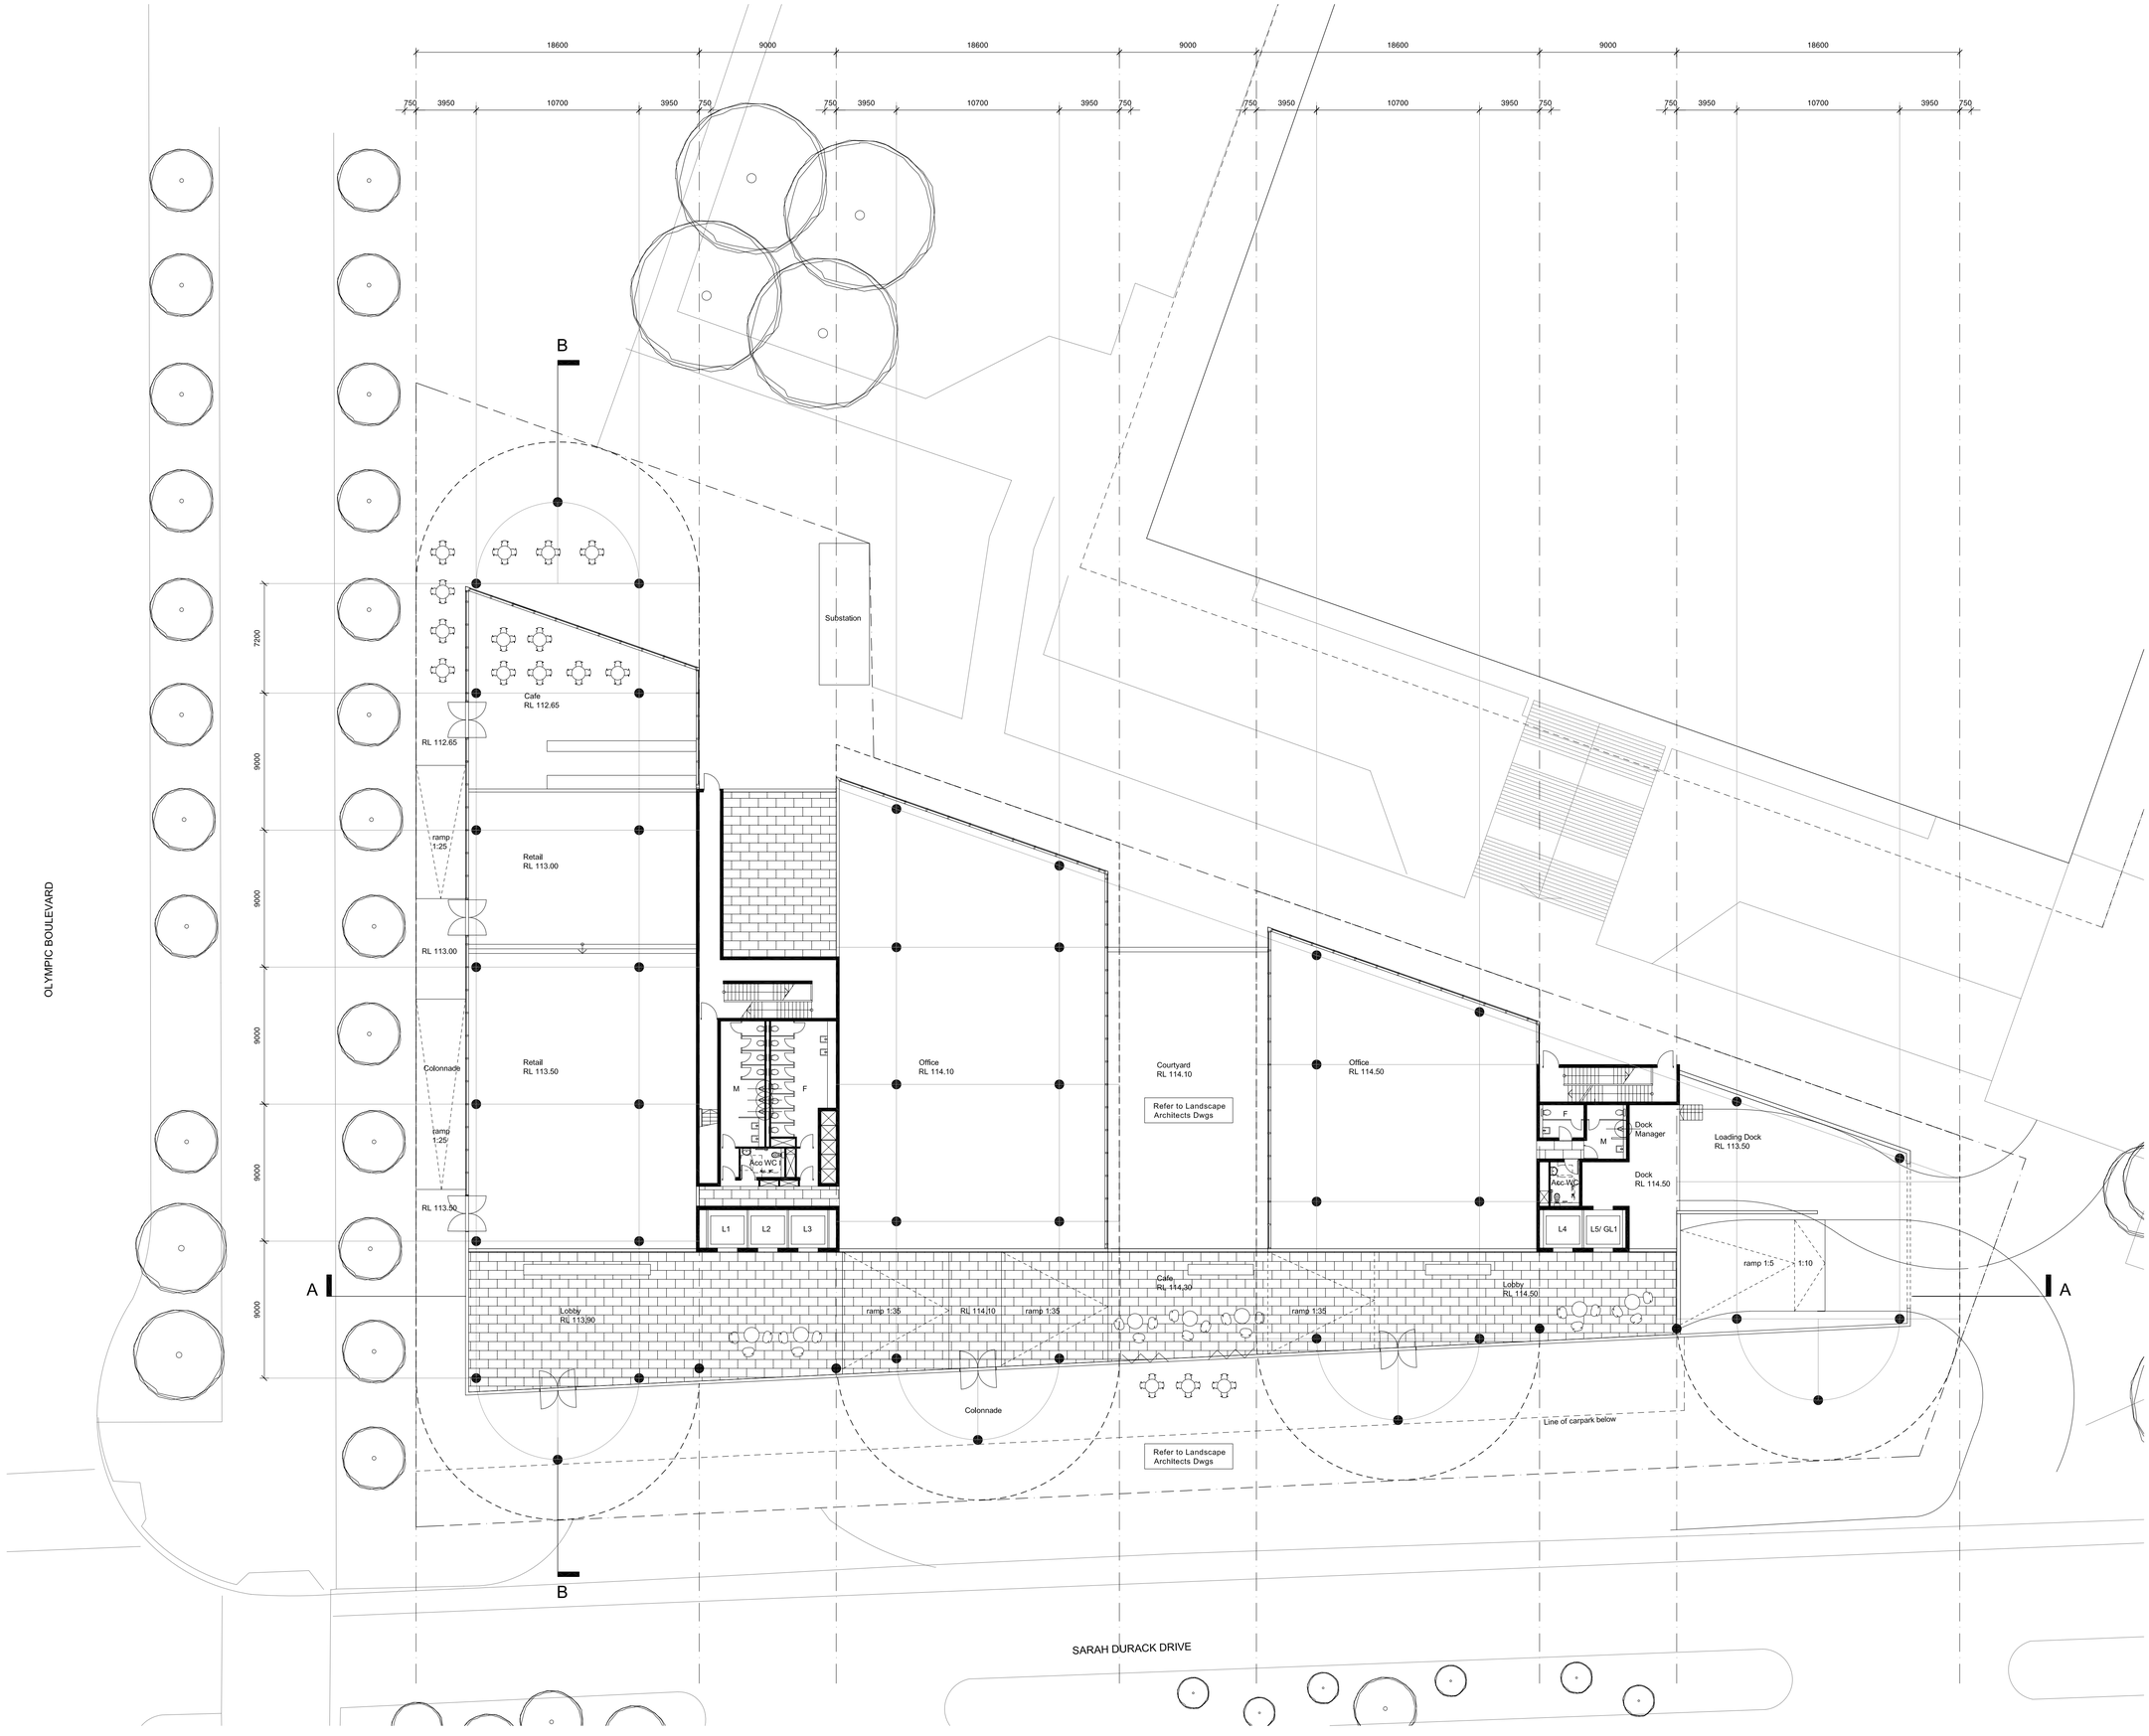


Rev. Date Description Initial Checked

OD | PARTNERSHIP PTY LIMITED

A Joint Venture between:
AVJennings DEVELOPMENTS
ASHE MORGAN PROPERTY

# Sydney Olympic Park
# Site 13
## L00
## Ground Floor Plan

| | |
|---|---|
| Status | Major Project Application |
| Scale | 1:200@A1, 1:400@A3 |
| Drawn | NM |
| Project no. | S10849 |
| Date | May 14, 2008 |
| Plot file | N:\ACADDWG\S10849 AVJENNINGS_SOPA_SITE13\PLOT SID\AIAR_DA_2-03.DWG |
| Drawing no. | AR EA 2 03 - |

Discipline. Stage/ Package. Type. No. Revision.

**Melbourne** 1 Nicholson Street
Melbourne VIC 3000 Australia
T 03 8664 6200 F 03 8664 6300
email melb@batessmart.com.au
http://www.batessmart.com.au

**Sydney** 1/243 Liverpool Street
East Sydney NSW 2010 Australia
T 02 9380 7288 F 02 9380 7280
email syd@batessmart.com.au
http://www.batessmart.com.au

**Bates Smart** Pty Ltd ABN 70 004 999 400

BATESSMART