EXISTING APPROVED PLANT.

MOD 33.

APPROVED PLANT YET TO BE CONSTRUCTED OR UNDER CONSTRUCTION.

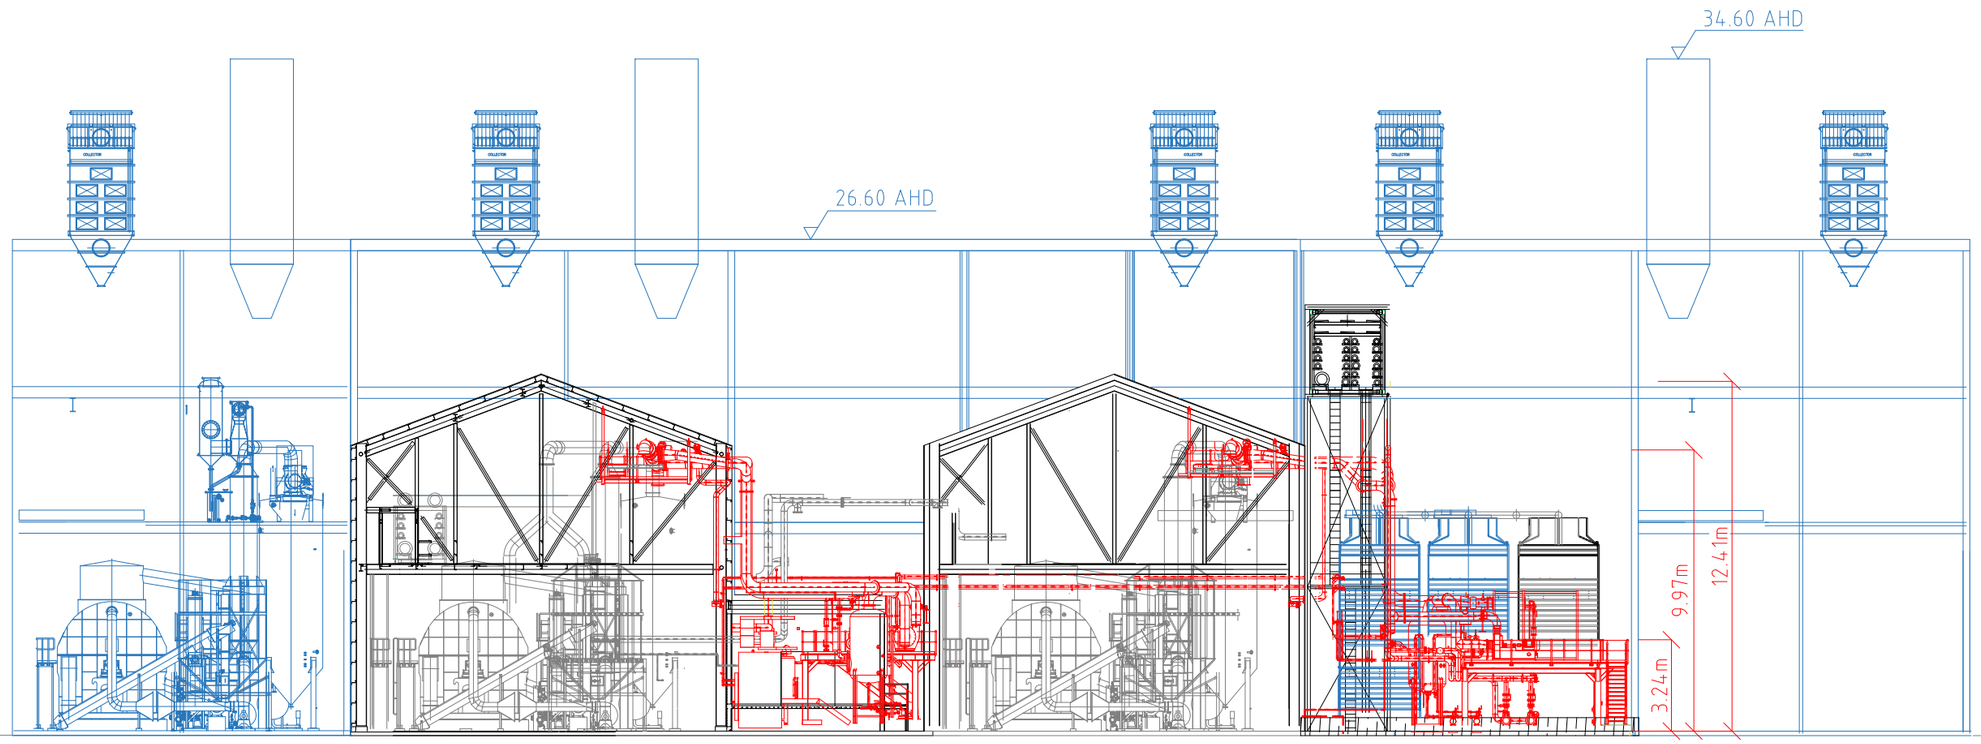

#4 DDG HEAT EXCHANGERS.

#5 DDG HEAT EXCHANGERS.

EASTERN ELEVATION.

REV	ZONE		DRN	DATE	CHKD	APPD
P05	ALL	Amended to suit current layout	B.M.	28/08/25	C.J.	
P04	ALL	Dimensions Added	B.M.	08/08/25	J.S.	
P03	ALL	Changed to Mod 33	B.M.	04/08/25	J.S.	
P02	ALL	Mod 29 now approved,Mod 22 removed.	P.C.	22-01-25	AT	
P01	ALL	First issue.	P.C.	12-11-24	AT	

Commitment to Excellence
GEM OF THE WEST

MANILDRA GROUP
100% AUSTRALIAN

P.C.	15-1-24	SHOALHAVEN STARCHES.BOMADERRY. NSW	A3
CHKD	DATE	DWG TITLE: DDG HEAT EXCHANGERS. SITE ELEVATION.	REV.
APPD	DATE		
	SCALE 1:250	PROJECT No. 7462-019 / DWG No. MN7462-025	P05