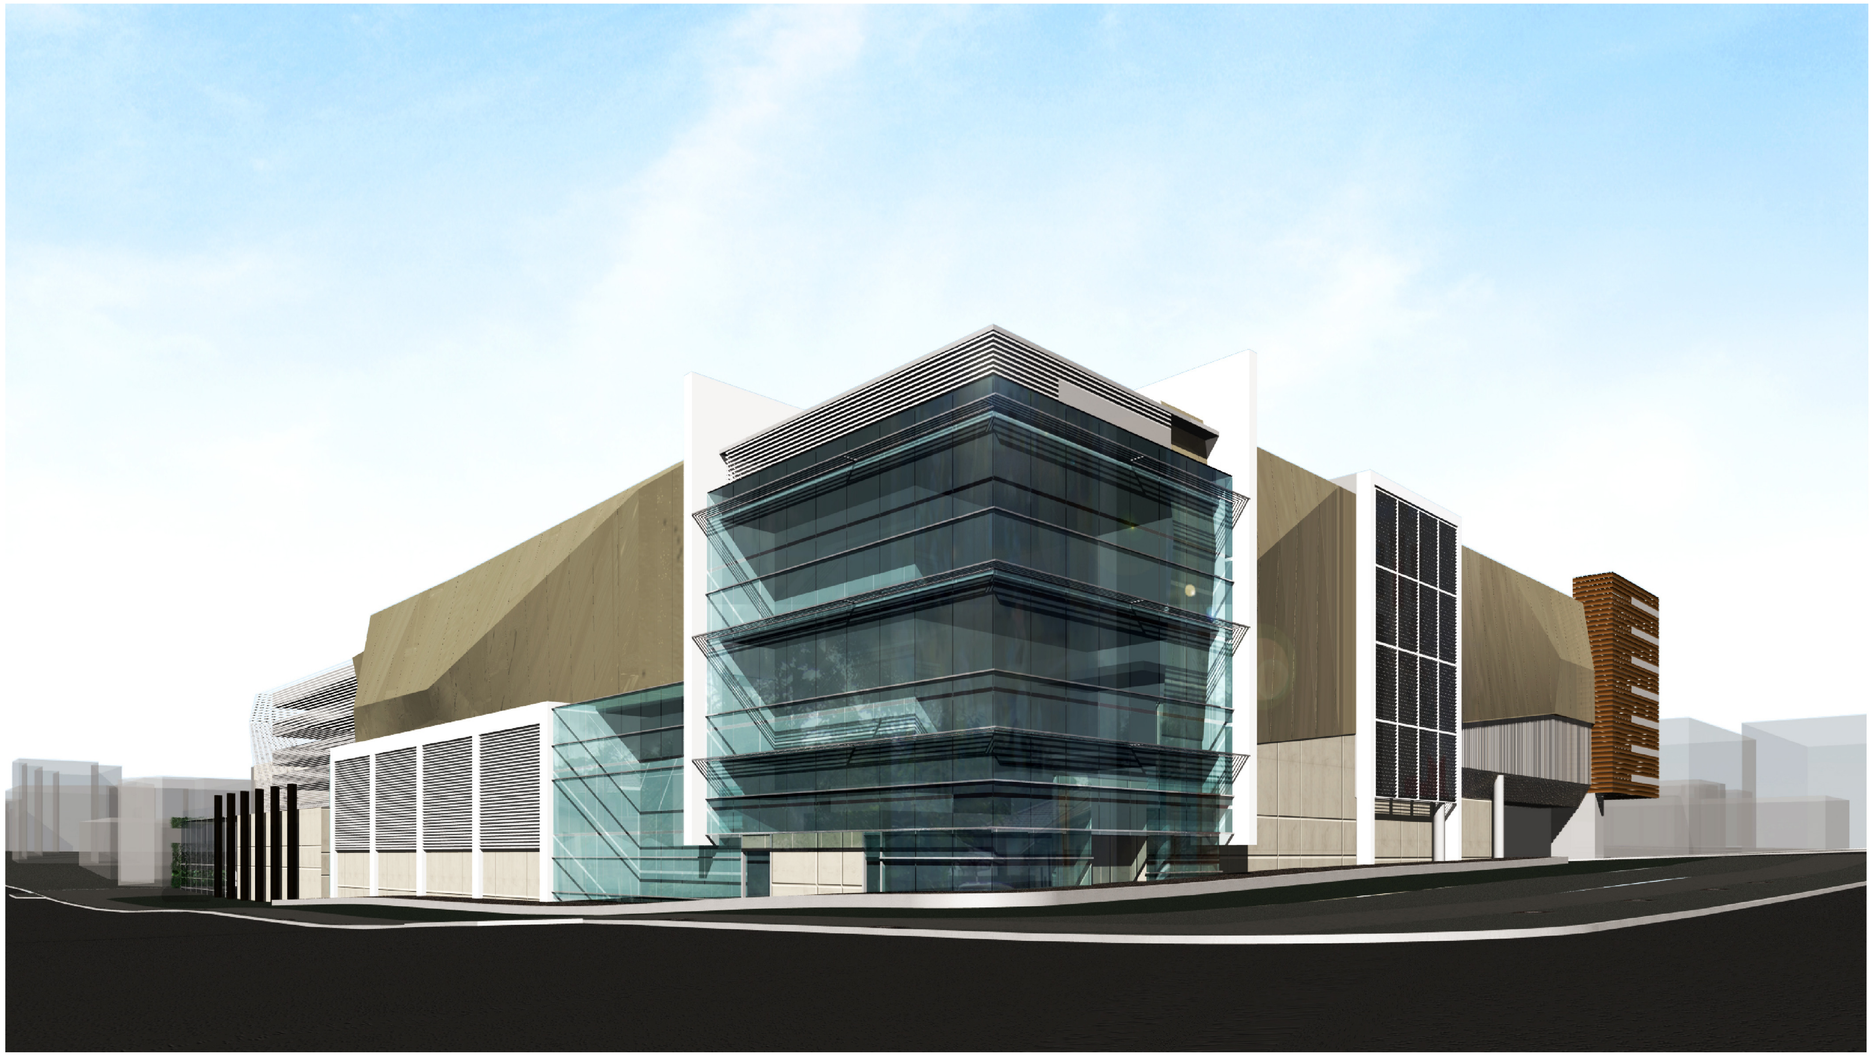

Revisions			
No.	Description	By	Date
00	DA SUBMISSION	JJ	11.04.07
01	DA INTERIM SUBMISSION	JJ	20.04.07
02	ISSUED TO JBA	JJ	21.05.07
03	ISSUED FOR RESUBMISSION	JJ	03.09.07

Chatswood Chase *Beautiful on Every Level*

Colonial First State
Property Management

THE BUCHAN GROUP
MELBOURNE

Buchan Laird & Bawden (Vic) Pty Ltd
A.C.N. 007 272 826
Architects Planners & Interior Designers
133 Rosslyn Street West Melbourne
Victoria 3003, AUSTRALIA
Tel : +613 **9329 1077** Fax : +613 9329 0481
Email: tbg@melbourne.buchan.com.au

© THE BUCHAN GROUP 2007

Project
CHATSWOOD CHASE
REDEVELOPMENT

Drawing Title
VIEW - HAVILAH ST & MALVERN AVE (NO TREES)

This drawing has not been checked or approved, unless signed.

Checked by:	
Approved by:	
Drawn by:	RW1
Date	23-03-07
Scale	NTS

Project Number	Drawing Number	Revision
305059	ATP 609	03