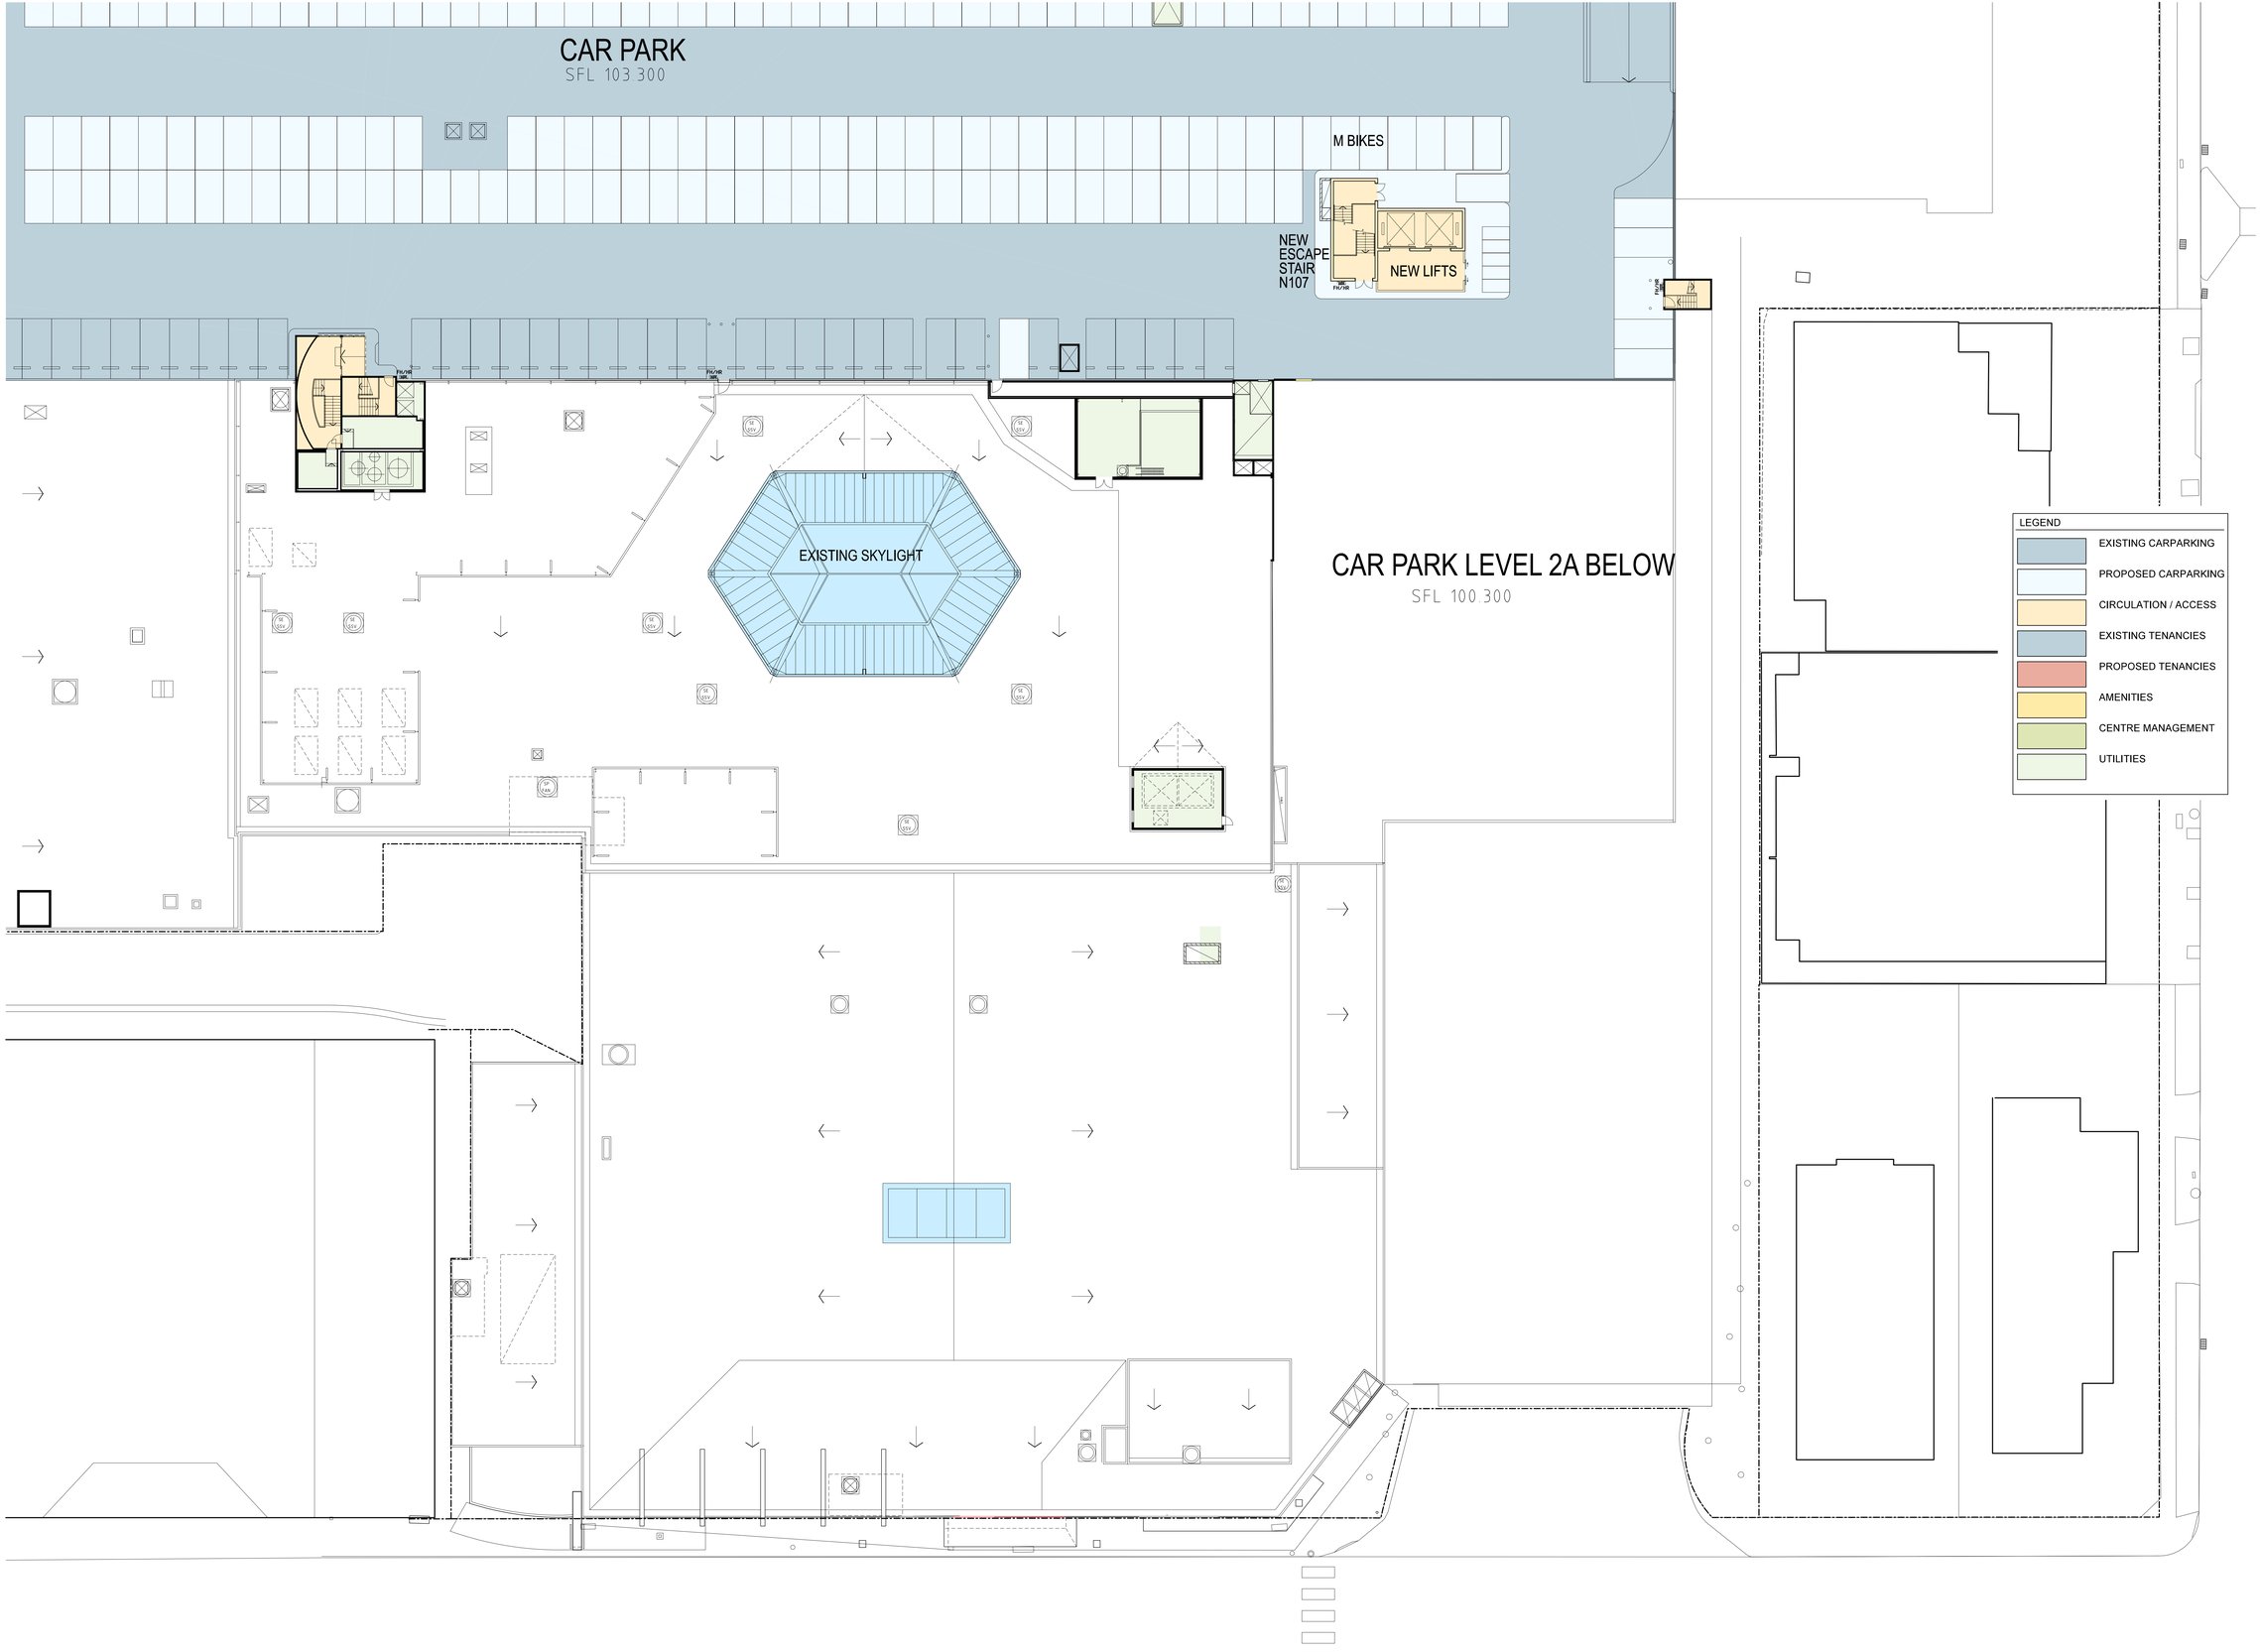

LEVEL 3

Revisions

No.	Description	By	Date
00	ISSUED AS ADDENDUM TO WCC	JJ	12.07.07
01	ISSUED FOR RESUBMISSION	JJ	03.09.07

Colonial First State
Property Management

THE BUCHAN GROUP
MELBOURNE

Buchan Laird & Bawden (Vic) Pty Ltd
A.C.N. 007 272 826
Architects Planners & Interior Designers
133 Rosslyn Street West Melbourne
Victoria 3003, AUSTRALIA
Tel : +613 **9329 1077** Fax : +613 9329 0481
Email: tbg@melbourne.buchan.com.au

© THE BUCHAN GROUP 2007

Project
CHATSWOOD CHASE REDEVELOPMENT

Drawing Title
PROPOSED LEVEL 3 PLAN - SOUTH

This drawing has not been checked or approved, unless signed.

Checked by:
Approved by:
Drawn by: JJ
Date: 11-07-07
Scale: 1:200 @ A0

Project Number	Drawing Number	Revision
305059	ATP 232	01