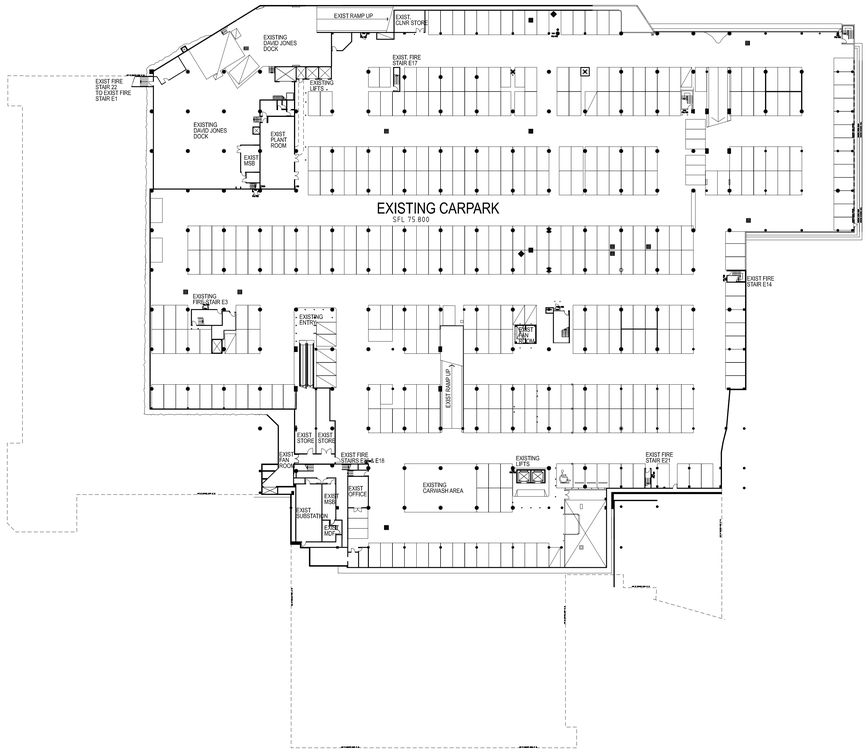

EXISTING BASEMENT LEVEL 2

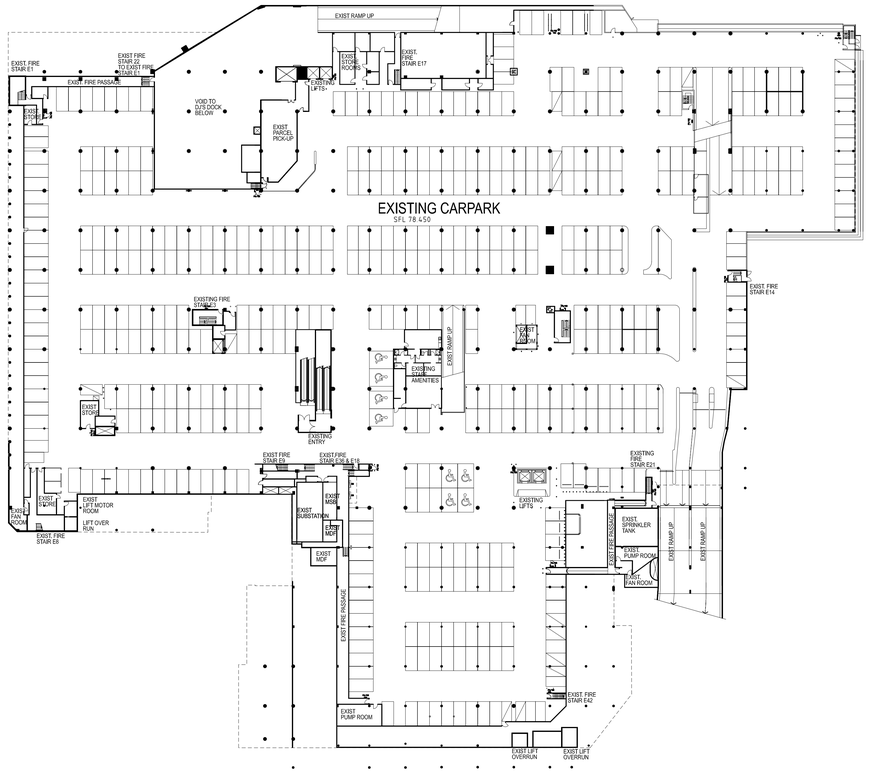

EXISTING BASEMENT LEVEL 1

ENCLOSED DRAWING IS PROVIDED BY COLONIAL FIRST STATE PROPERTY. THE DRAWING IS ISSUED FOR INFORMATION ONLY. ALL CONDITIONS AND DIMENSION TO BE CHECKD AND VERIFYIEDON SITE.

Revisions

No.	Description	By	Date
01	ISSUED FOR INFORMATION	BS	23.10.06
02	ISSUED FOR INFORMATION	JJ	21.03.07
03	ISSUED TO JBA	JJ	21.05.07
04	FINAL DESIGN DEVELOPMENT ISSUE	JJ	01.06.07
05	REVISED CARPARKING TP ISSUE	JJ	25.06.07
06	ISSUED TO COFFEY	JJ	31.08.07
07	ISSUED FOR RESUBMISSION	JJ	03.09.07

Chatswood Chase *Beautiful on Every Level*

Colonial First State
Property Management

THE BUCHAN GROUP
M E L B O U R N E
Buchan Laird & Bawden (Vic) Pty Ltd
A.C.N. 007 272 826
Architects Planners & Interior Designers
133 Rosslyn Street West Melbourne
Victoria 3003. AUSTRALIA.
Tel : +613 **9329 1077** Fax : +613 9329 0481
Email: tbg@melbourne.buchan.com.au
© THE BUCHAN GROUP 2007

Project
CHATSWOOD CHASE REDEVELOPMENT

Drawing Title
EXISTING BASEMENT LEVEL 2 & BASEMENT LEVEL 1

This drawing has not been checked or approved, unless signed.

Checked by:
Approved by:
Drawn by: BS
Date 8 SEP 2006
Scale 1:500 @ A0

Project Number	Drawing Number	Revision
305059	AEX 200	07