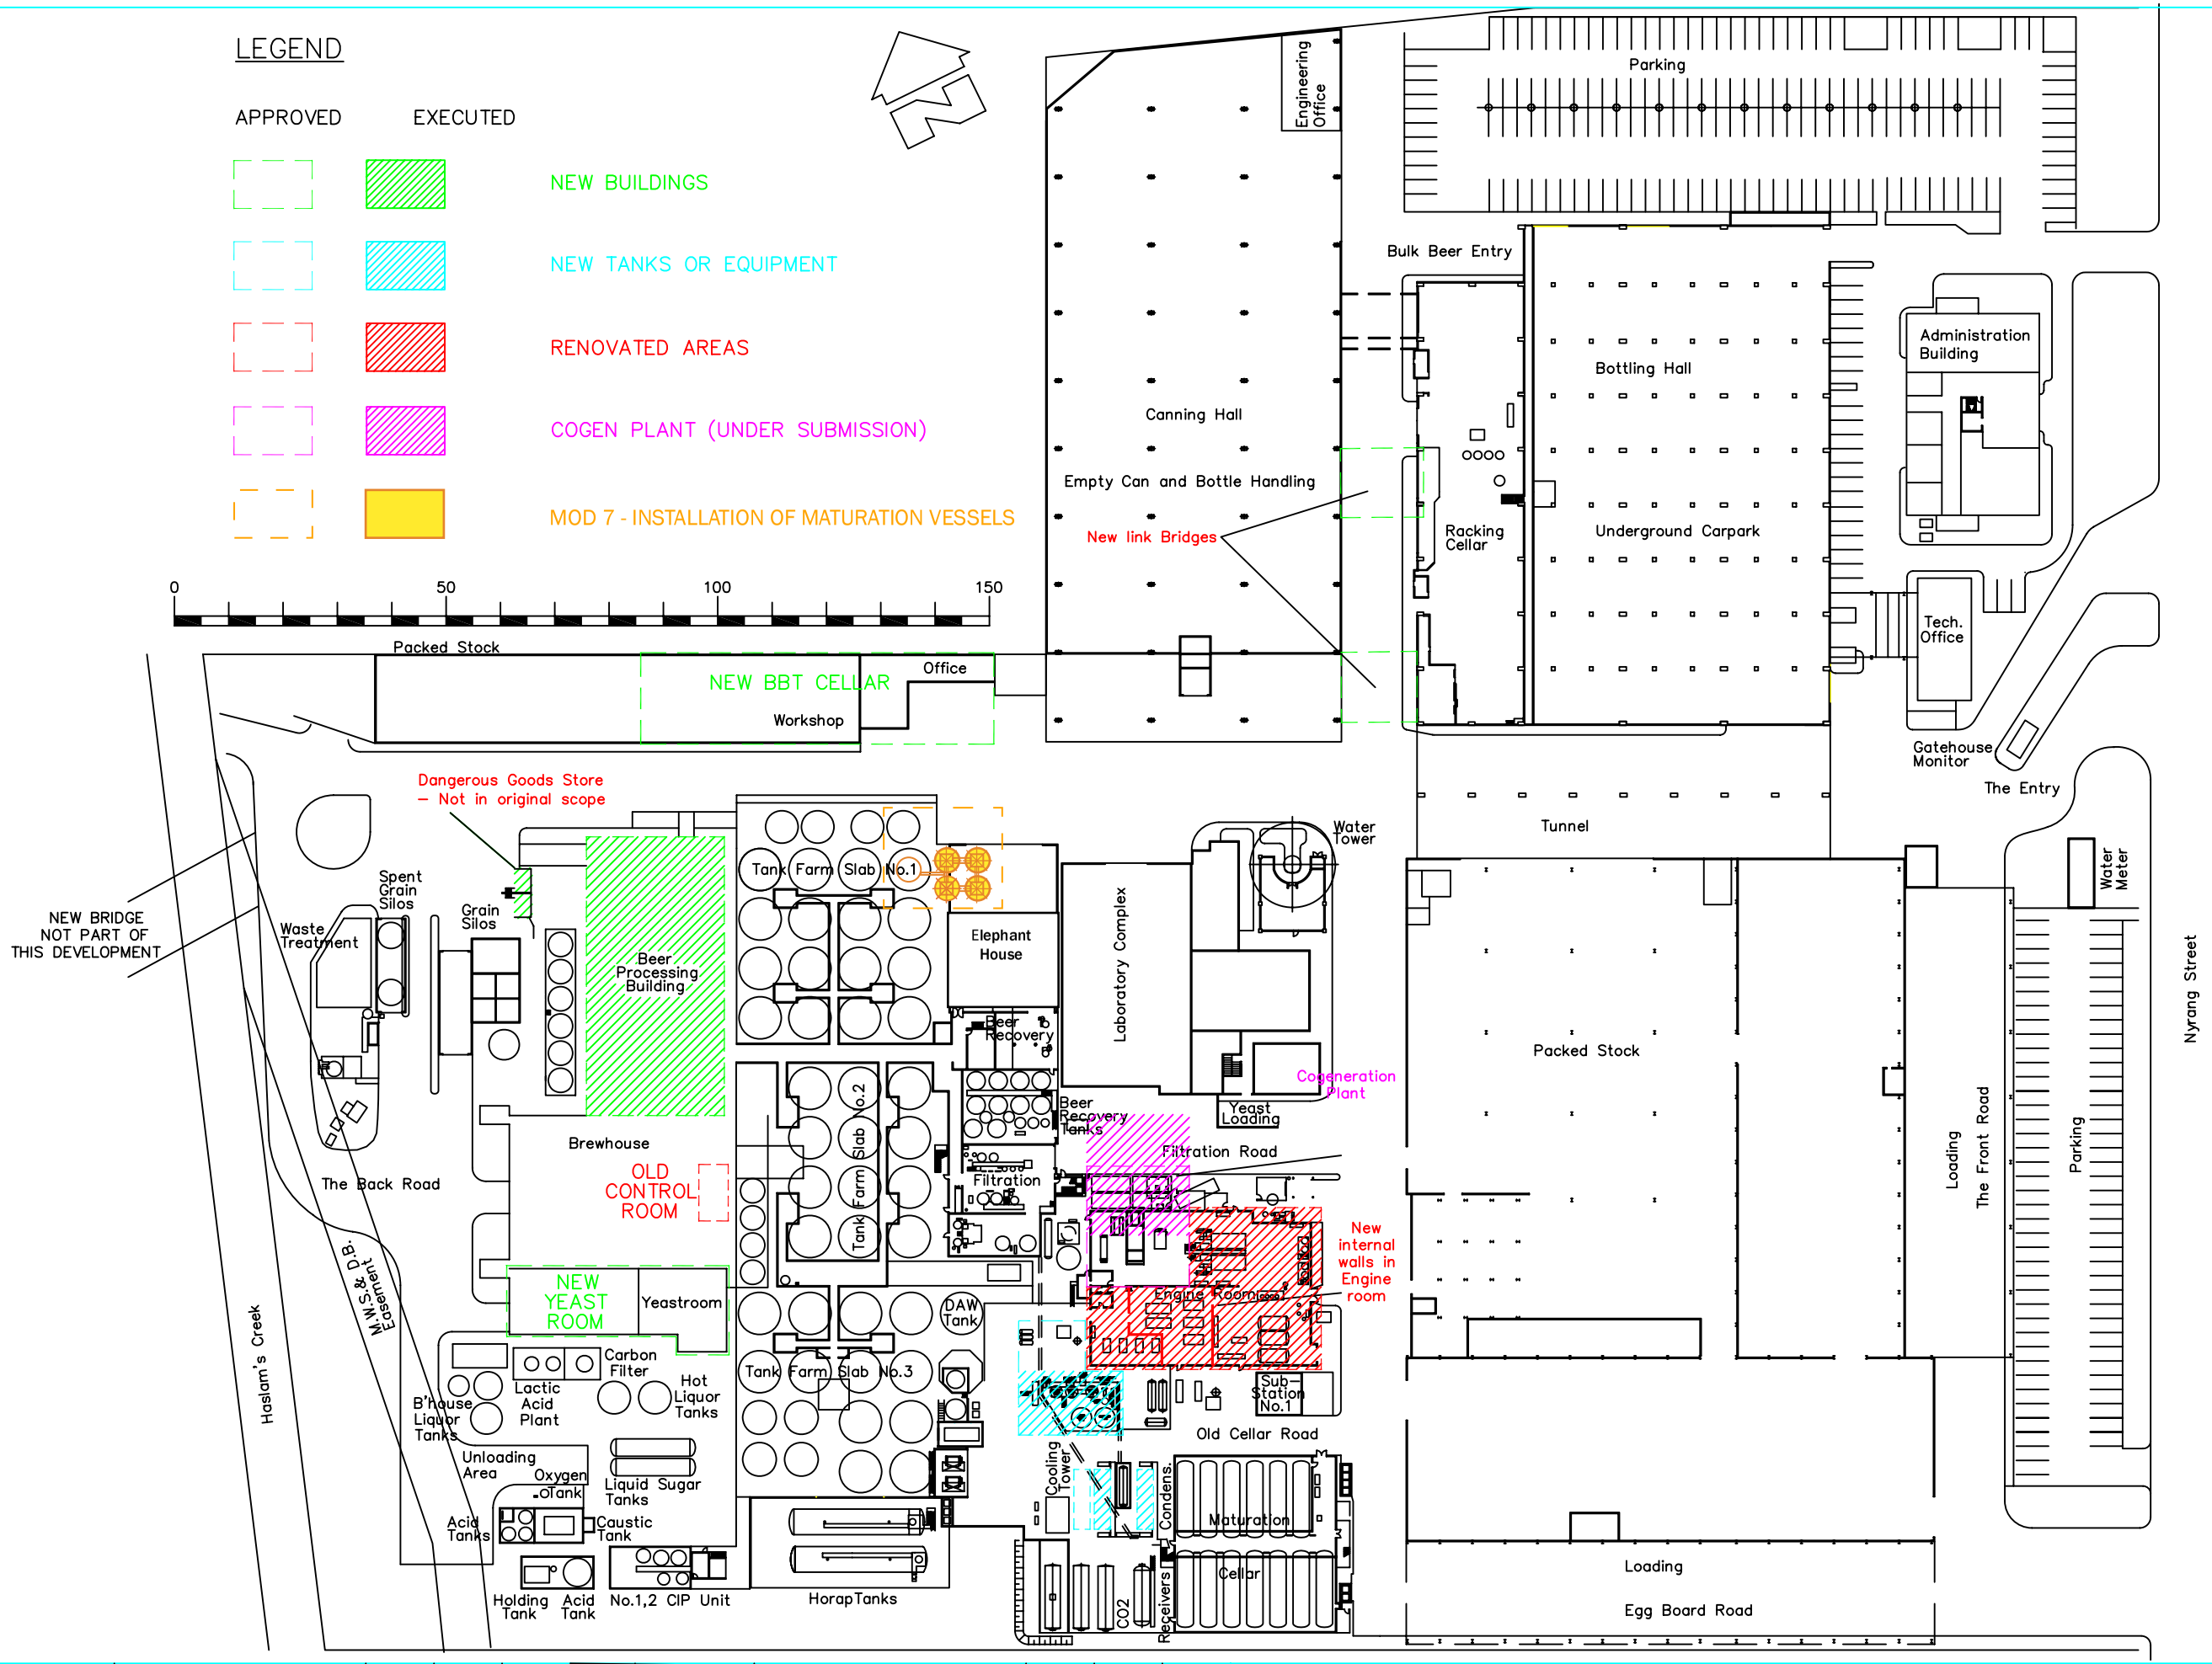

REV.	DATE	REVISION	DRN	CHK	APP
5	23.02.22	MATURATION VESSELS	BB		

REV.	DATE	REVISION	DRN	CHK	APP
3	01.07.09	ADDED BRIDGES BH	FS		
2	17.06.09	COMPLIANCE UPDATE	DA		
1	27.03.09	UPDATE	DA		
0	27.03.09	ORIGINAL ISSUE	DA		

TOOHEYS LIMITED

COMPLIANCE
SITE PLAN
NEW BUILDINGS/PLANT

SCALE	LOCATION	DRN	DATE	CHK	APP	PLOTTED	CAD FILE No.	DRAWING No.	SHT.	REV.
SCALE	AUBURN BREWERY	DA	23.02.22			17.06.09	A0101052	A0101052	1 OF 1	5