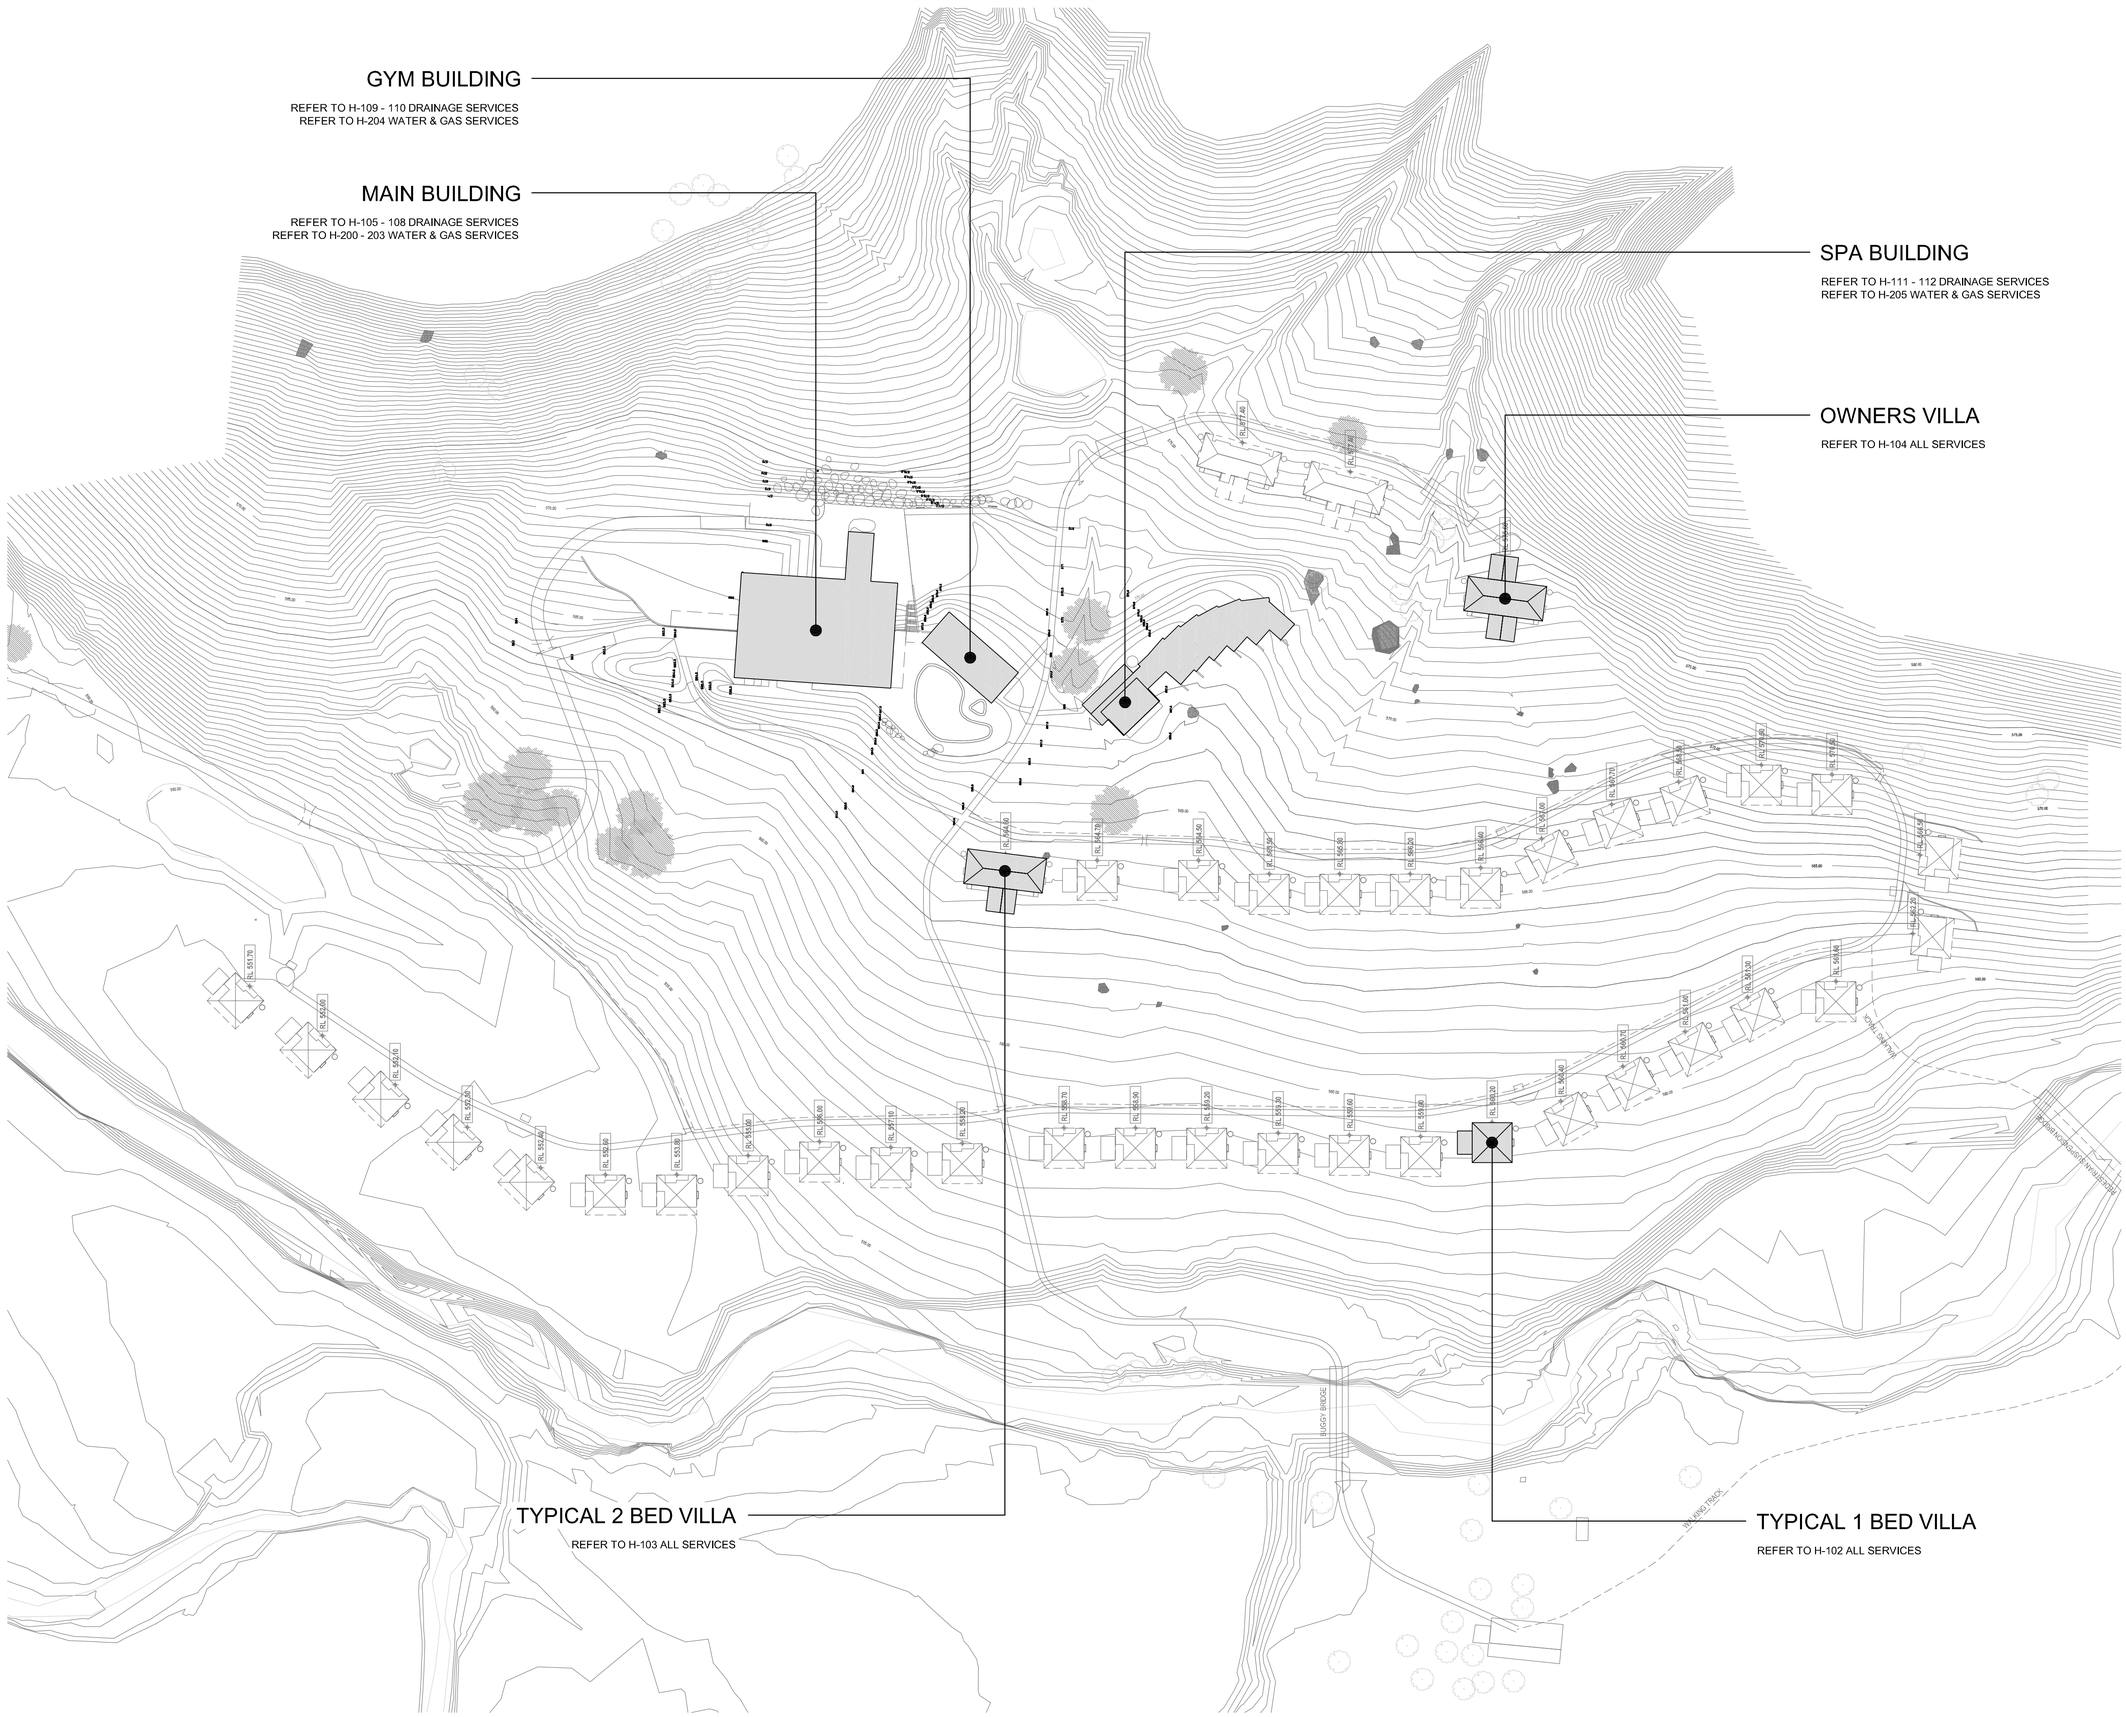

NOTE : SYMBOLS ARE DRAWN IN THE CORRECT POSITION BUT ARE NOT SHOWN TO SCALE

Issue	Date	Amendment	Int.	App.
1	19.10.06	TENDER REVIEW ISSUE	AM	DC

Client:

Emirates

Project Manager:

Clifton Coney Group

CLIFTON CONEY GROUP PTY LTD
Level 18, Citigroup Centre
SYDNEY NSW 2000
T 02 9287 2100
F 02 9287 2188

Architect:

TURNER + ASSOCIATES

LEVEL 1/ 586 CROWN STREET
SURRY HILLS NSW 2010
T 02 9690 2855
F 02 9690 2411

NOMINATED ARCHITECT: Nicholas Turner 6695
DLIQ QUALITY ENDORSED COMPANY ISO 9001:2000
LICENCE NUMBER 4168

Hydraulic Consultant:

STEVE PAUL & PARTNERS SPP
Hydraulic Fire Environmental

Level 3 - 432 Kent St.
SYDNEY NSW 2000
Ph (02) 9261 1300
Fax (02) 9261 1600

A.C.N.: 088 131 793 A.B.N.: 78 088 131 793
EMAIL: mail@sydspap.com.au
WEBSITE: http://www.stevepaulpartners.com

Project:

EMIRATES LUXURY RESORT
WOLGAN VALLEY

Drawing Title:

HYDRAULIC SERVICES

OVERALL RESORT PRECINCT PLAN

ALL SERVICES

North Point:	Design: MATTHEW ADAM
	Design Validated: DARREN CAMPBELL
	Amendment Approved:
	Drawn: RYAN PETKOVICH
Date: AUGUST 2006	Scale: (A1) 1:1000 (A3)

Job No: S05066 | Disc: H | Dwg No: 100 | Stage: TR | Issue: 1

ORIGINAL SIZE: A1

FILE NAME & PATH: Q:\Jobs\2005\S05066 - Emirates Luxury Resort Lithgow NSW\CAD Section\SPP Drawing\HYDRAULICS\H-100-RESORT PRECINCT.dwg PLOTTED BY: mw PLOT DATE & TIME: 19 Oct, 2006 - 2:48pm