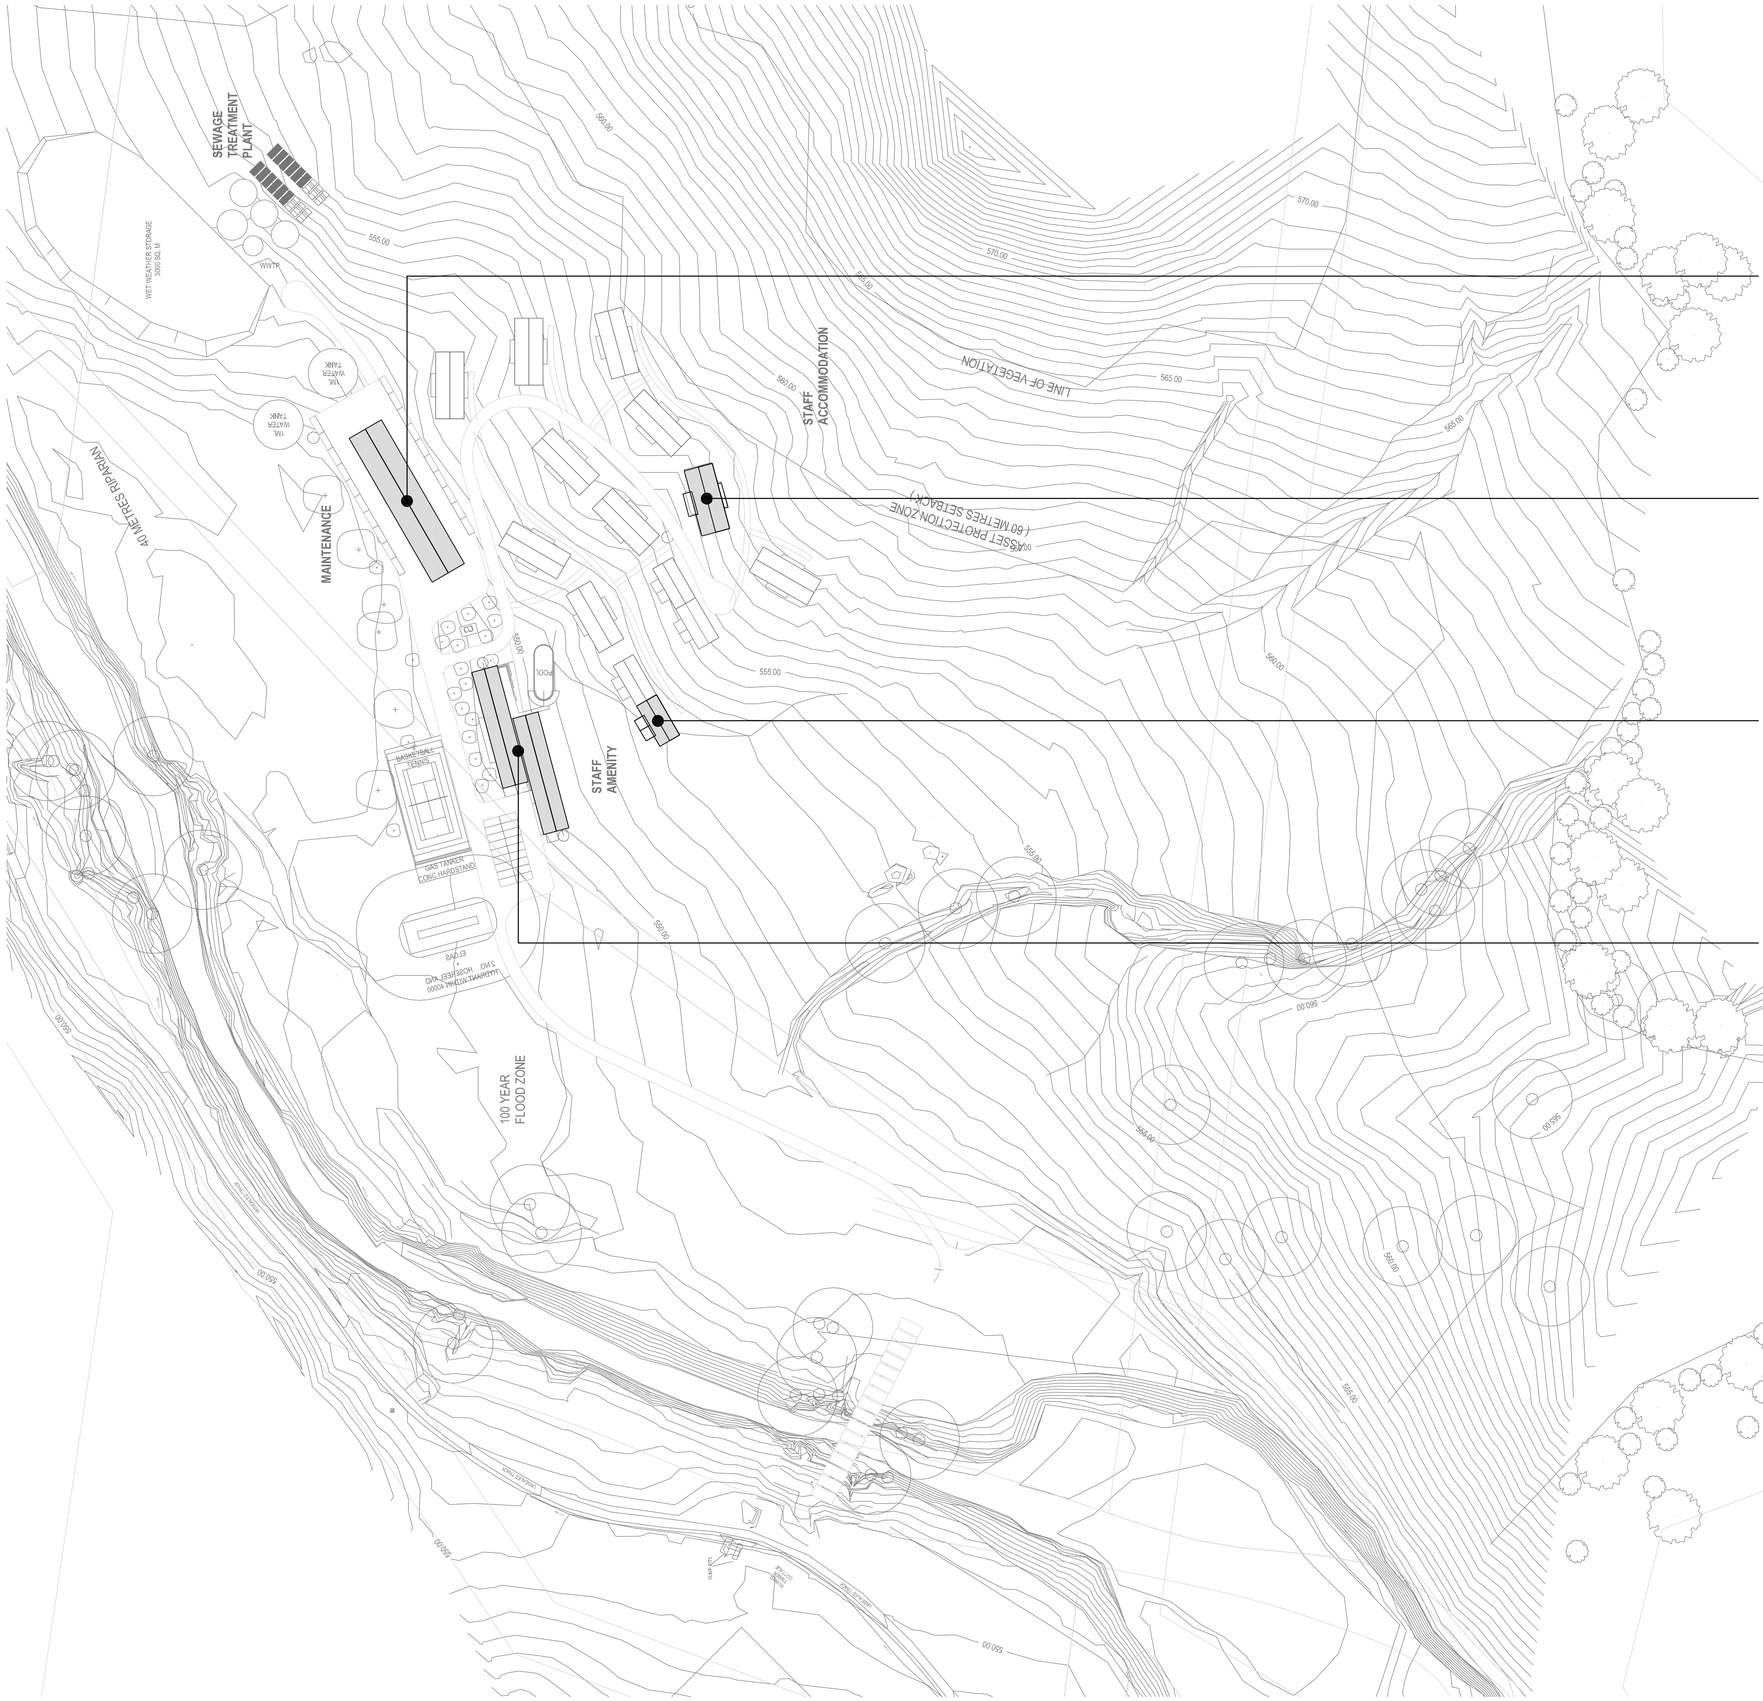


REFER TO H-113 DRAINAGE SERVICES
REFER TO H-206 WATER & GAS SERVICES

REFER TO H-116 DRAINAGE SERVICES
REFER TO H-208 WATER & GAS SERVICES

REFER TO H-116 DRAINAGE SERVICES
REFER TO H-208 WATER & GAS SERVICES

REFER TO H-115 DRAINAGE SERVICES
REFER TO H-207 WATER & GAS SERVICES

NOTE : SYMBOLS ARE DRAWN IN THE CORRECT POSITION BUT ARE NOT SHOWN TO SCALE

| Issue | Date | Amendment | Int. | App. |
|---|---|---|---|---|
| 1 | 19.10.06 | TENDER REVIEW ISSUE | AM | DC |

Client:

_mirates

Project Manager:

Clifton Coney Group

CLIFTON CONEY GROUP PTY LTD
Level 18, Citigroup Centre
SYDNEY NSW 2000
T 02 9287 2100
F 02 9287 2188

Architect:

TURNER + ASSOCIATES

LEVEL 1/ 586 CROWN STREET
SURRY HILLS NSW 2010
T 02 9690 2855
F 02 9690 2411

NOMINATED ARCHITECT: Nicholas Turner 6695
DLIQ QUALITY ENDORSED COMPANY ISO 9001:2000
LICENCE NUMBER 4168

Hydraulic Consultant:

STEVE PAUL & PARTNERS SPP
Hydraulic Fire Environmental

Level 3 - 432 Kent St.
SYDNEY NSW 2000
Ph (02) 9261 1300
Fax (02) 9261 1600

A.C.N.: 088 131 793 A.B.N.: 78 088 131 793
EMAIL: mail@sydspap.com.au
WEBSITE: http://www.stevepaulpartners.com

Project:

EMIRATES LUXURY RESORT
WOLGAN VALLEY

Drawing Title:

HYDRAULIC SERVICES

OVERALL STAFF PRECINCT PLAN

ALL SERVICES

North Point:

Design: MATTHEW ADAM
Design Validated: DARREN CAMPBELL
Amendment Approved:
Drawn: RYAN PETKOVICH

Date: AUGUST 2006
Scale: (A1) 1:500 (A3)

Job No: S05066 - Disc: H - Dwg No: 101 - Stage: TR - Issue: 1

ORIGINAL SIZE: A1

FILE NAME & PATH: Q:\Jobs\2005\S05066 - Emirates Luxury Resort Lithgow NSW\CAD Section\SPP Drawing\HYDRAULICS\H-101-STAFF PRECINCT.dwg PLOTTED BY: mw PLOT DATE & TIME: 19 Oct, 2006 - 2:49pm