FIGURE 3

LOCAL ROAD NETWORKS

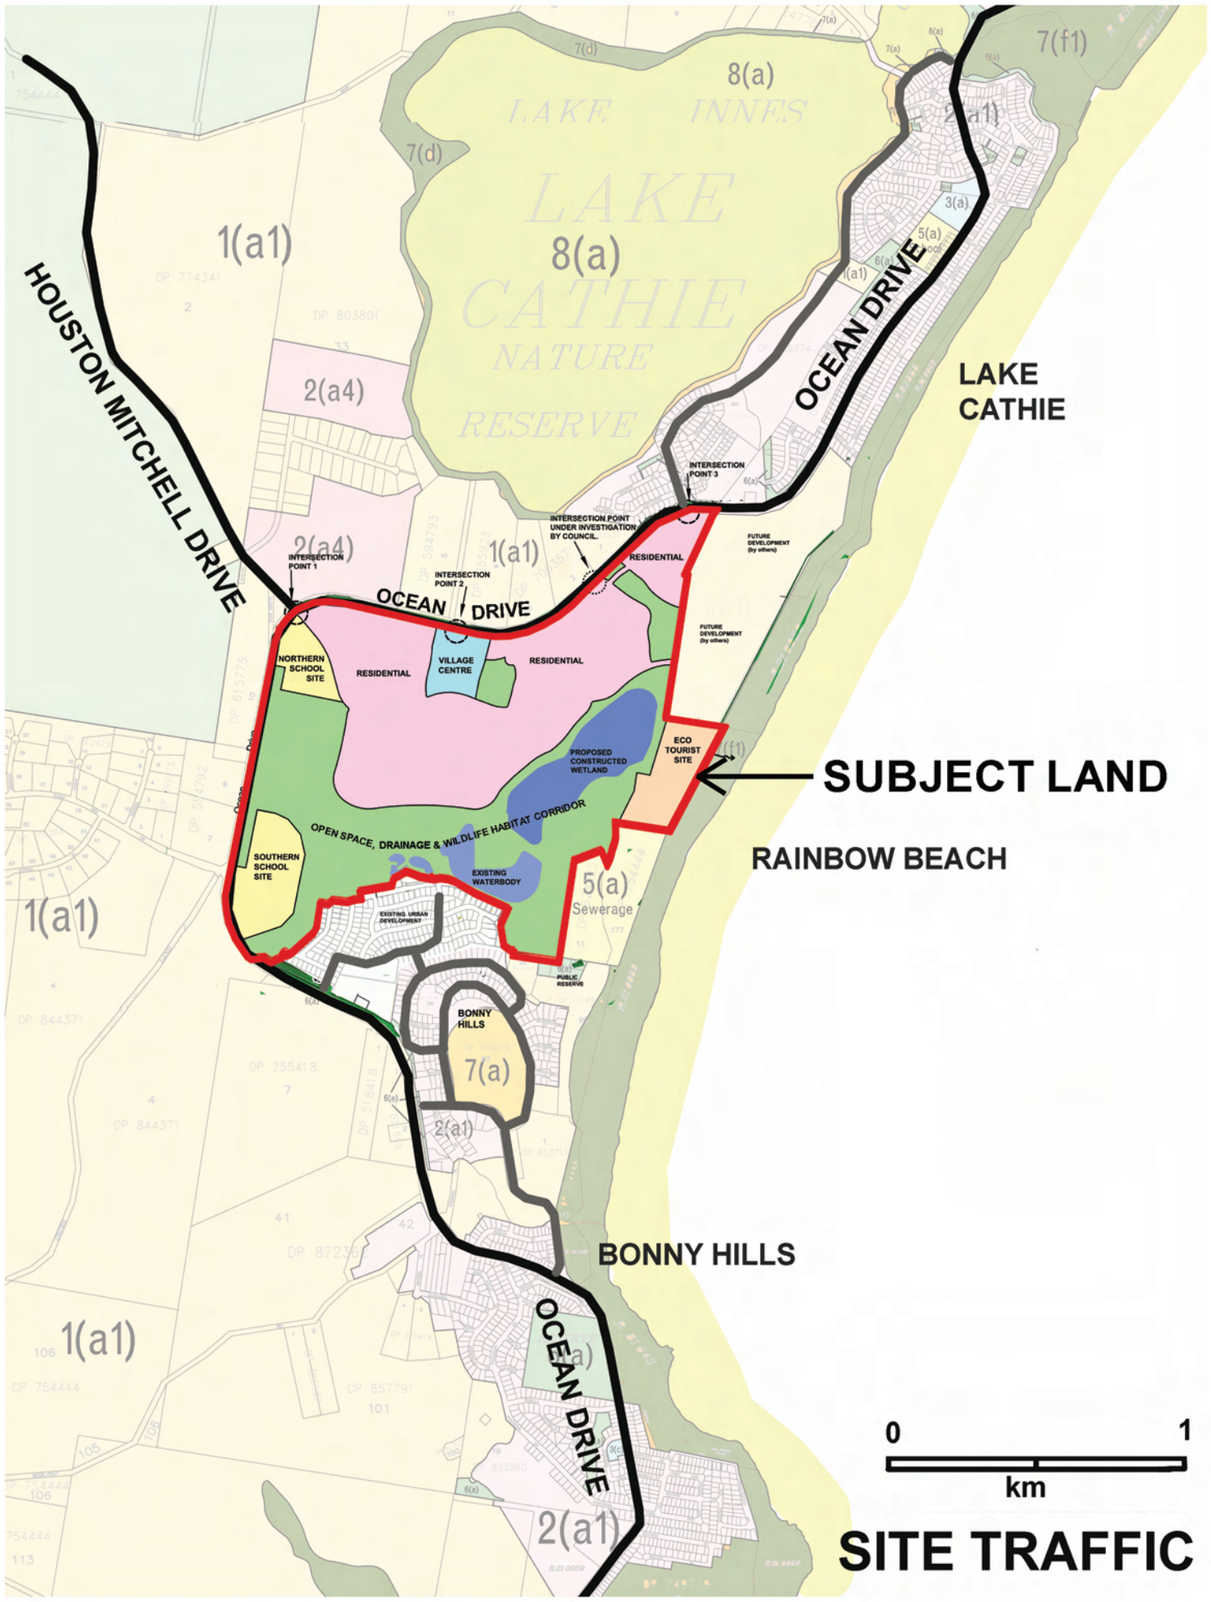

Collertor Roads

Local Roads

Rainbow Beach Estate

Concept Plan Application Set

Job. No. 4509:ND Dwn: RM

Luke and Company Pty Ltd

Scale:
NOT TO SCALE

The stated scale of this drawing maybe altered by copying. The scale should be verified prior to deriving measurements from this drawing

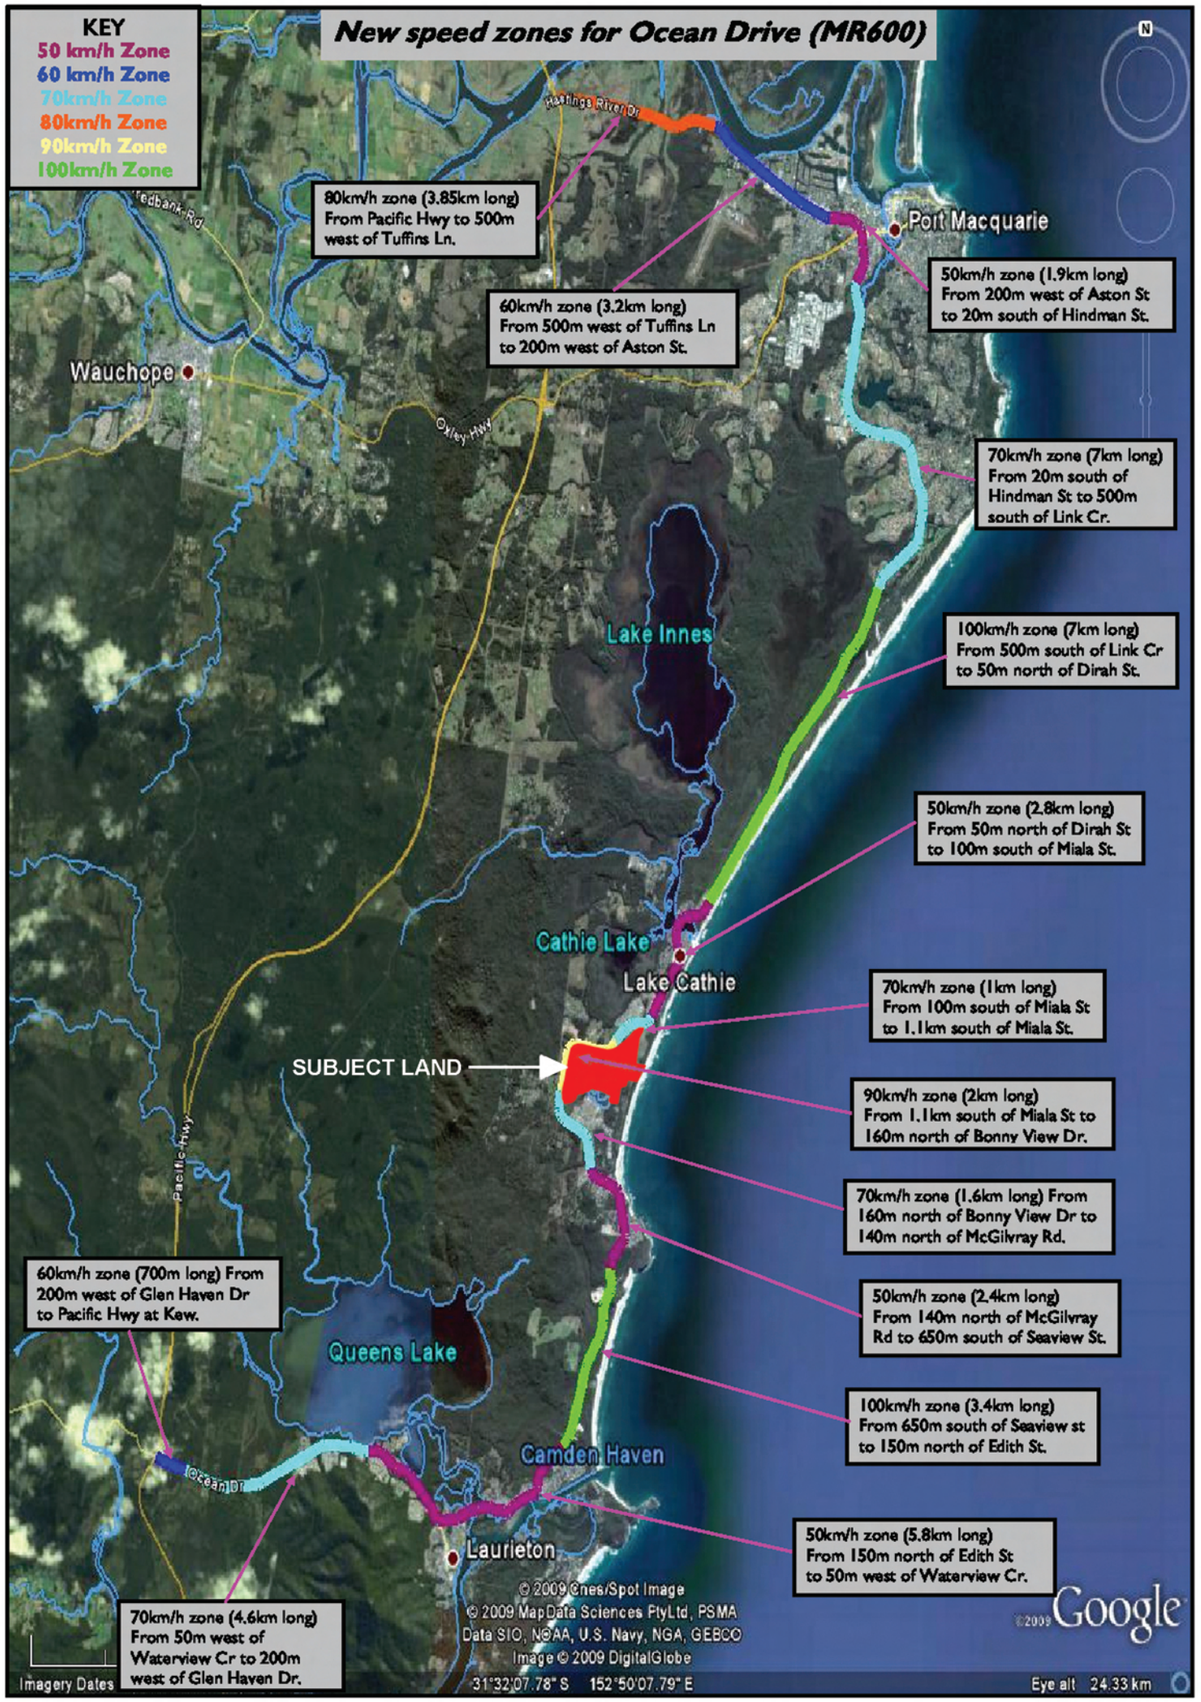

FIGURE 4

NEW SPEED ZONE FOR OCEAN DRIVE

Rainbow Beach Estate

Concept Plan Application Set

Job. No. 4509:ND Dwn: RM

Luke and Company Pty Ltd

Scale:

The stated scale of this drawing maybe altered by copying. The scale should be verified prior to deriving measurements from this drawing