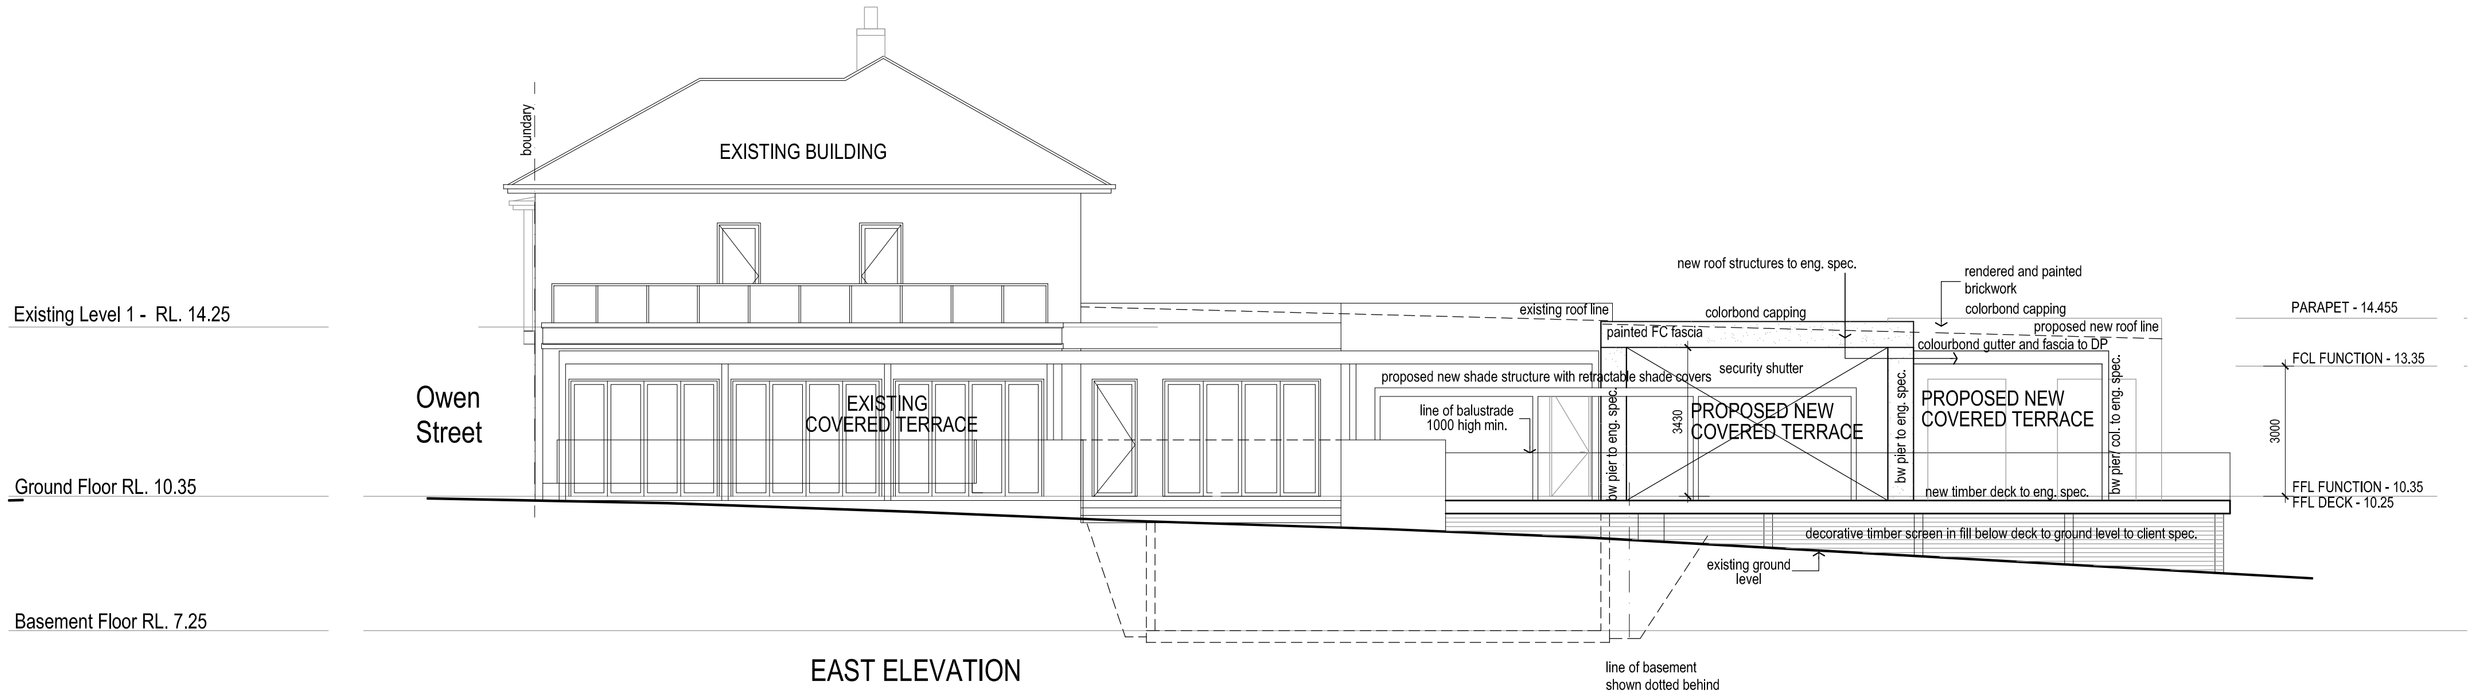

EAST ELEVATION

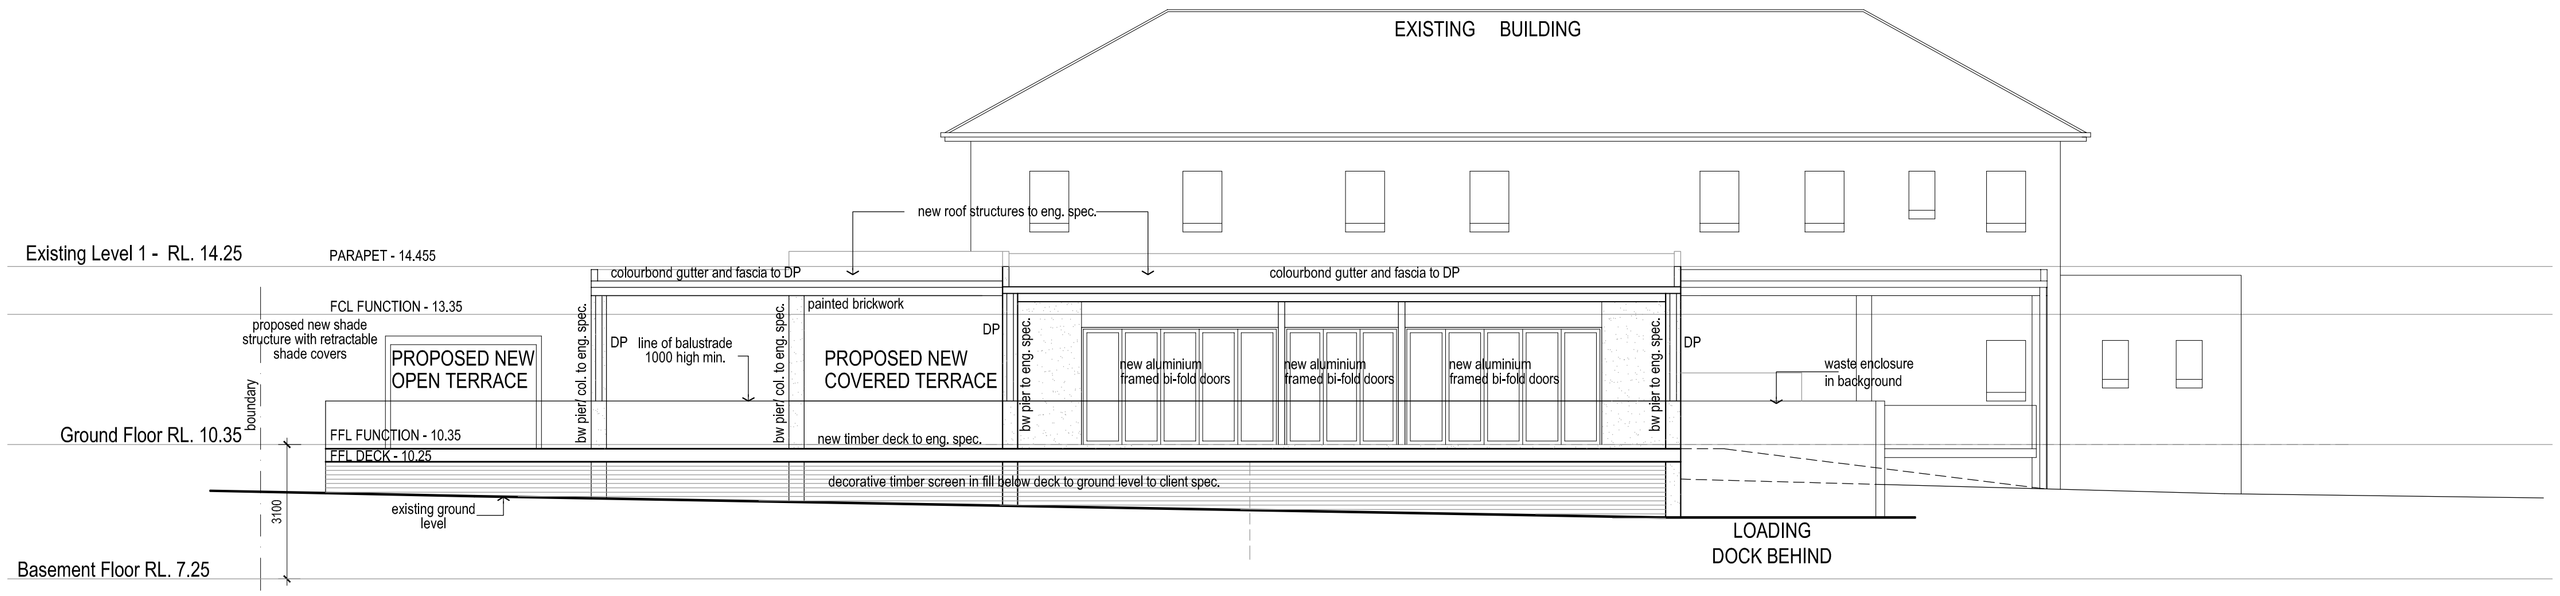

NORTH ELEVATION

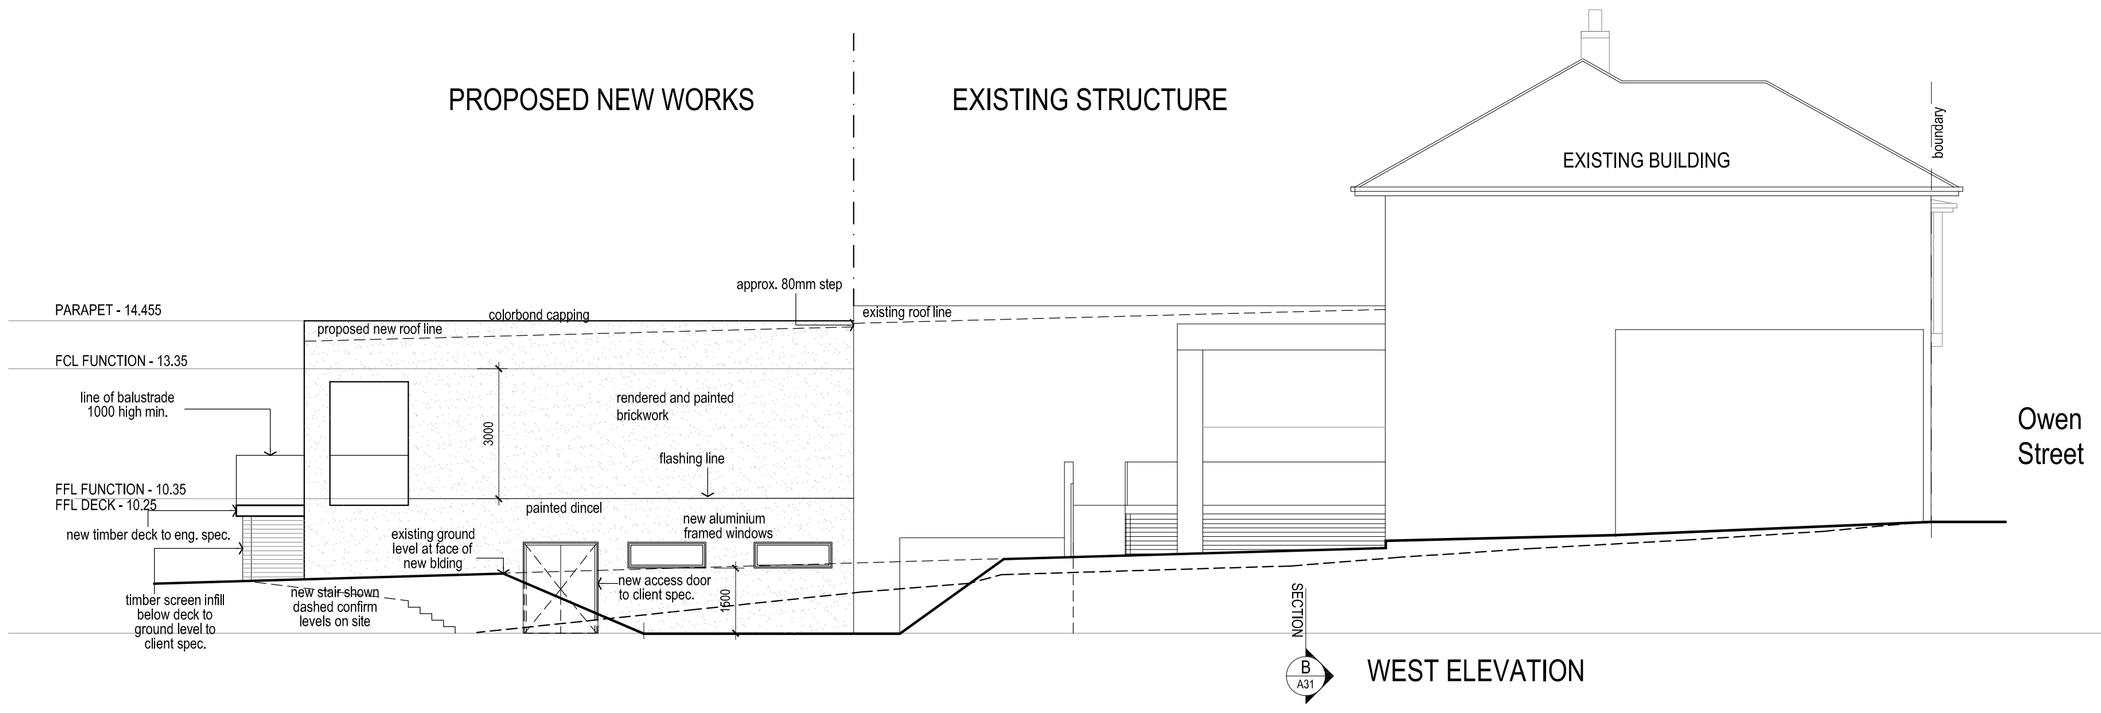

WEST ELEVATION

SOUTHERN ELEVATION UNALTERED
NOT FOR CONSTRUCTION

REVISIONS		

REVISIONS		
01	26.07.11	FOR DA APPROVAL

CIVIL & HYDRAULIC ENGINEERS
sellick consultants
14 lonsdale st braddon act 2612
p: 02 6257 2706 f: 02 6247 2203
sellickconsultants.com.au

STRUCTURAL ENGINEERS
CONSULTING ENGINEERS AWT
SYDNEY
SUITE 402, 93 PACIFIC HWY
NORTH SYDNEY NSW 2060
Ph: (02) 9922 2646
Fax: (02) 9922 3595
Email: sydney@awtce.net.au
CANBERRA
UNIT 12, LEVEL 1
2 PHILLIP LAW STREET
CANBERRA AIRPORT 2609
Ph: (02) 6257 2626
Fax: (02) 6257 1723
Email: canberra@awtce.net.au

ARCHITECTURAL DOCUMENTATION
dezignteam
ARCHITECTURAL PROJECTS
ABN 33 085 578 061
PO Box 3060, Manuka ACT 2603
ph. 02 62607444
fax 02 62607244
email wanwick@dezignteam.com.au

CLIENT

THE HUSKY PUB
OWEN STREET, HUSKISSON
LOT 2, DP 209436
LOT 87, DP 755928

DRAWING TITLE
PROPOSED ADDITIONS AND ALTERATIONS :-
ELEVATIONS

© This drawing remains the property of Dezignteam. Any form of reproduction of the drawing in full or part without the permission of Dezignteam constitutes an infringement of copyright.

DATE 26.07.2011
SCALE 1 : 100 @ A1, 1 : 200 @ A3
JOB NO. / DWG.NO 671.HUS / A / 201
ISSUE 01

☐ REVIEW ☐ TENDER
☐ BA ☐ FOR CONSTRUCTION